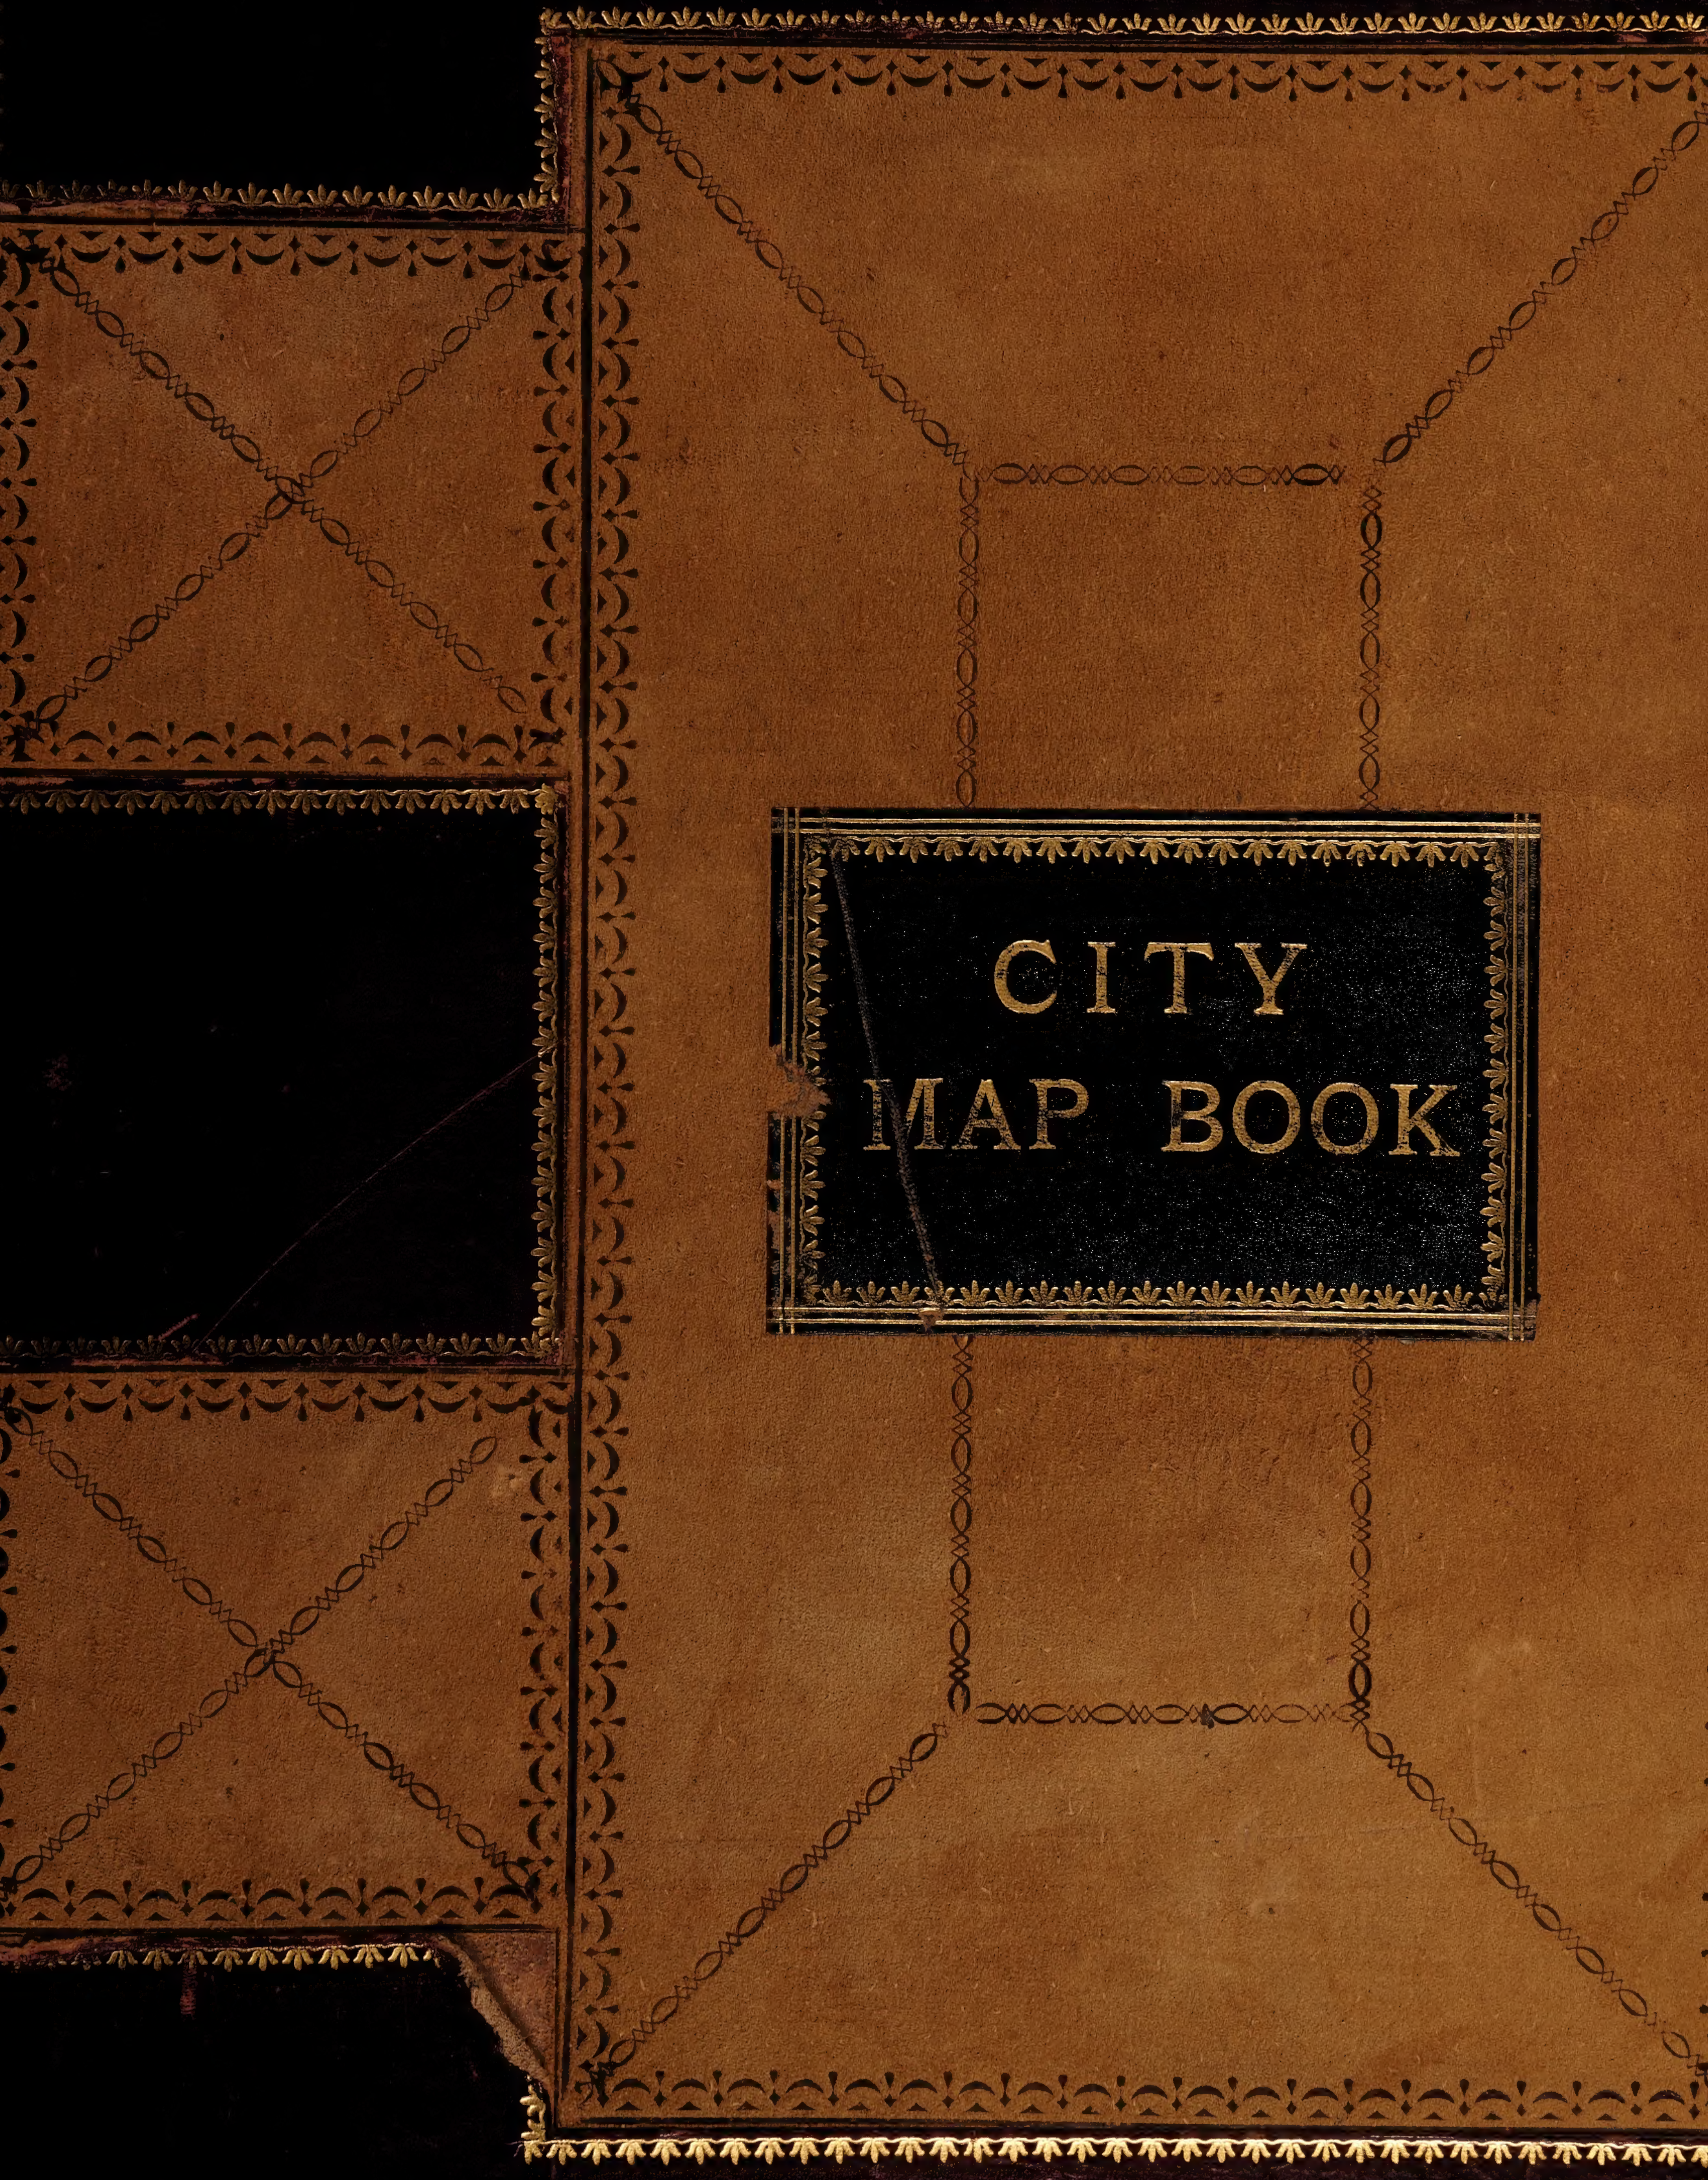

# CITY
# MAP BOOK

SACRAMENTO BOOK BINDERY 10151

## BOULEVARD PARK

| | | |
|---|---|---|
| 1 to 16 | G - H | 20 - 21 |
| 33 to 56 | E - F | 20 - 21 |
| 57 to 80 | D - E | 20 - 21 |
| 81 to 104 | C - D | 20 - 21 |
| 105 to 124 | B - C | 20 - 21 |
| 125 to 140 | G - H | 21 - 22 |
| 141 to 156 | F - G | 21 - 22 |
| 157 to 180 | E - F | 21 - 22 |
| 181 to 204 | D - E | 21 - 22 |
| 205 to 228 | C - D | 21 - 22 |
| 249 to 266 | G - H | 22 - 23 |
| 267 to 278 | F - G | 22 - 23 |
| 279 to 290 | E - F | 22 - 23 |
| 291 to 302 | D - E | 22 - 23 |
| 303 to 314 | C - D | 22 - 23 |
| 315 to 320 | B - C | 22 - 23 |
| 321 to 342 | F - G | 20 - 21 |

## NEW ERA PARK

| | | |
|---|---|---|
| 1 to 24 | B - C | 25 - 26 |
| 25 to 48 | C - D | 25 - 26 |
| 49 to 72 | B - C | 26 - 27 |
| 73 to 96 | C - D | 26 - 27 |
| 97 to 120 | D - E | 26 - 27 |
| 121 to 144 | E - F | 26 - 27 |
| 145 to 168 | D - E | 27 - 28 |
| 169 to 192 | C - D | 27 - 28 |
| 193 to 216 | C - D | 28 - 29 |
| 217 to 240 | D - E | 28 - 29 |
| 241 to 264 | E - F | 28 - 29 |

## MISSION TRECHO

| | | |
|---|---|---|
| 6101 to 6124 | V - W | 16 - 17 |
| 6125 to 6148 | V - W | 17 - 18 |
| 6149 to 6172 | V - W | 18 - 19 |
| 6175 to 6196 | W - X | 16 - 17 |
| 6197 to 6220 | W - X | 17 - 18 |
| 6221 to 6244 | W - X | 18 - 19 |
| 6245 to 6264 | X - Y | 16 - 17 |
| 6265 to 6284 | X - Y | 17 - 18 |
| 6285 to 6304 | X - Y | 18 - 19 |

## CASA ALAMEDA

| | | |
|---|---|---|
| 7301 to 7320 | X - Y | 22 - 23 |
| 7321 to 7340 | X - Y | 23 - 24 |

## LOS PALMAS

| | | |
|---|---|---|
| 5001 to 5020 | X - Y | 27 - 28 |

## LOS ALAMITOS

| | | |
|---|---|---|
| 6501 to 6520 | X - Y | 21 - 22 |
| Goethe Sub. Div. No. 53 | X - Y | 30 - 31 |
| Goethe Sub. Div. No. 76 | S - T | 26 - 27 |
| Wright & Kim. Addn. No. 11 | S - T | 5 - 6 |
| " " " " 12 | W - X | 19 - 20 |
| " " " " 13 | E - F | 30 - 31 |
| " " " " 15 | T - U | 5 - 6 |
| " " " " 16 | X - Y | 24 - 25 |
| Josephine Tract | W - X | 15 - 16 |
| Howell-Clark Tract (East of 10th) | W - Y | |

(Goethe Sub. Div. No. 73, Also Casa Alameda)

SLATER'S ADDITION

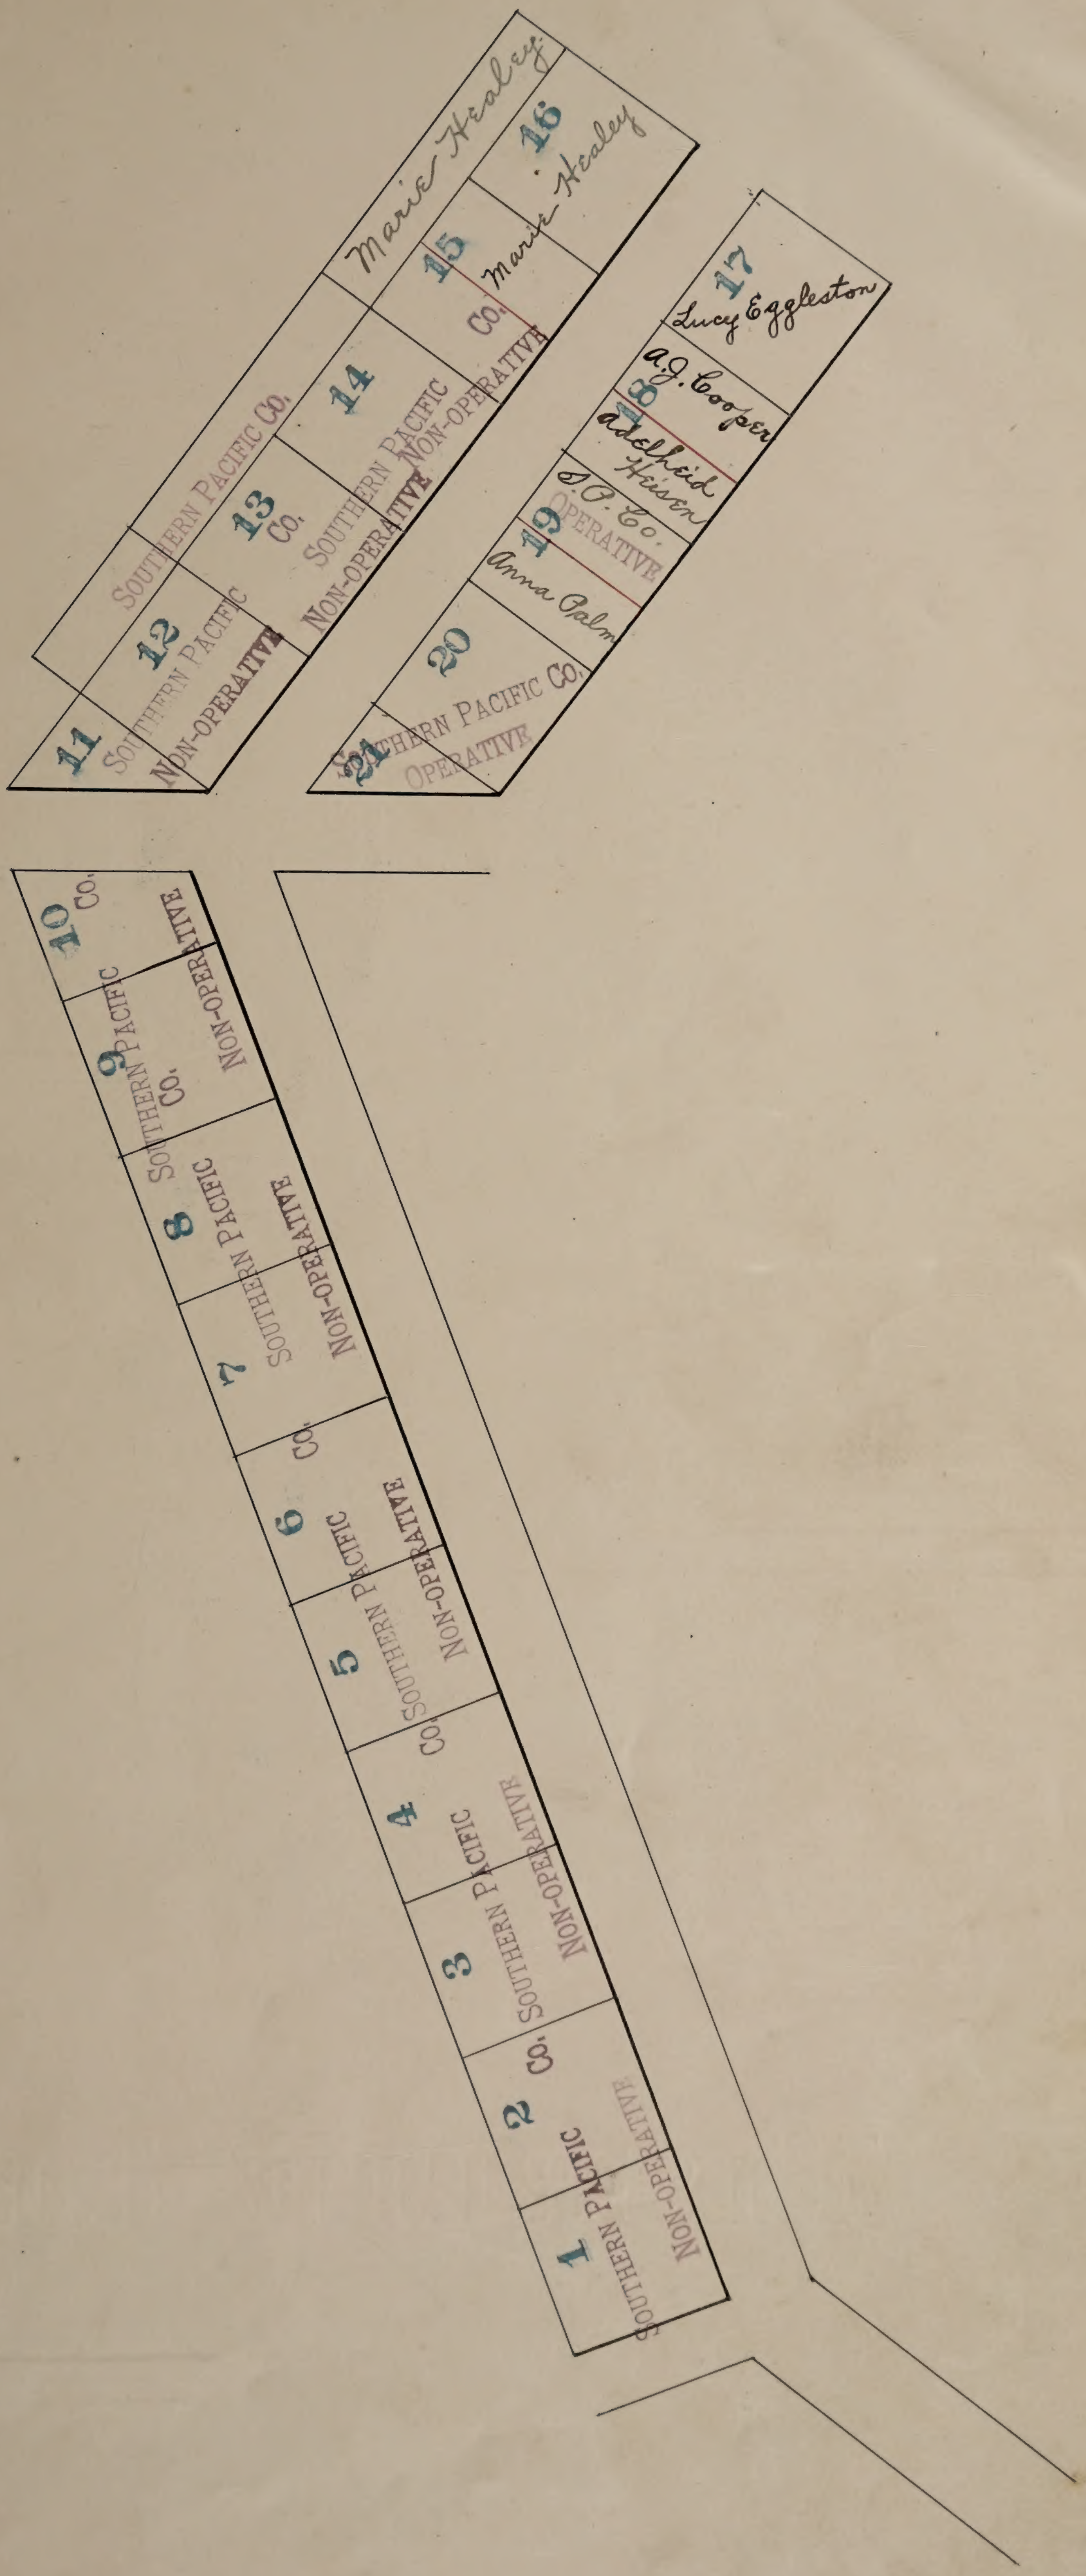
1 Southern Pacific Non-Operative
2 Co.
3 Southern Pacific Non-Operative
4 Co.
5 Southern Pacific Non-Operative
6 Co.
7 Southern Pacific Non-Operative
8 Co.
9 Southern Pacific Co. Non-Operative
10 Co.
11 Southern Pacific Non-Operative
12 Co.
13 Southern Pacific Co. Non-Operative
14 Southern Pacific Non-Operative
15 Co.
16 Maria Healey
Maria Healey
17 Lucy Eggleston
A.J. Cooper
18 Adelheid Hisen
S.P. Co. Operative
19 Anna Palm
20 Southern Pacific Co. Operative
21

**BRANNAN'S ADDITION**

E ½ Lot 1. NON-OPERATIVE
W ½ " 2. " OPERATIVE

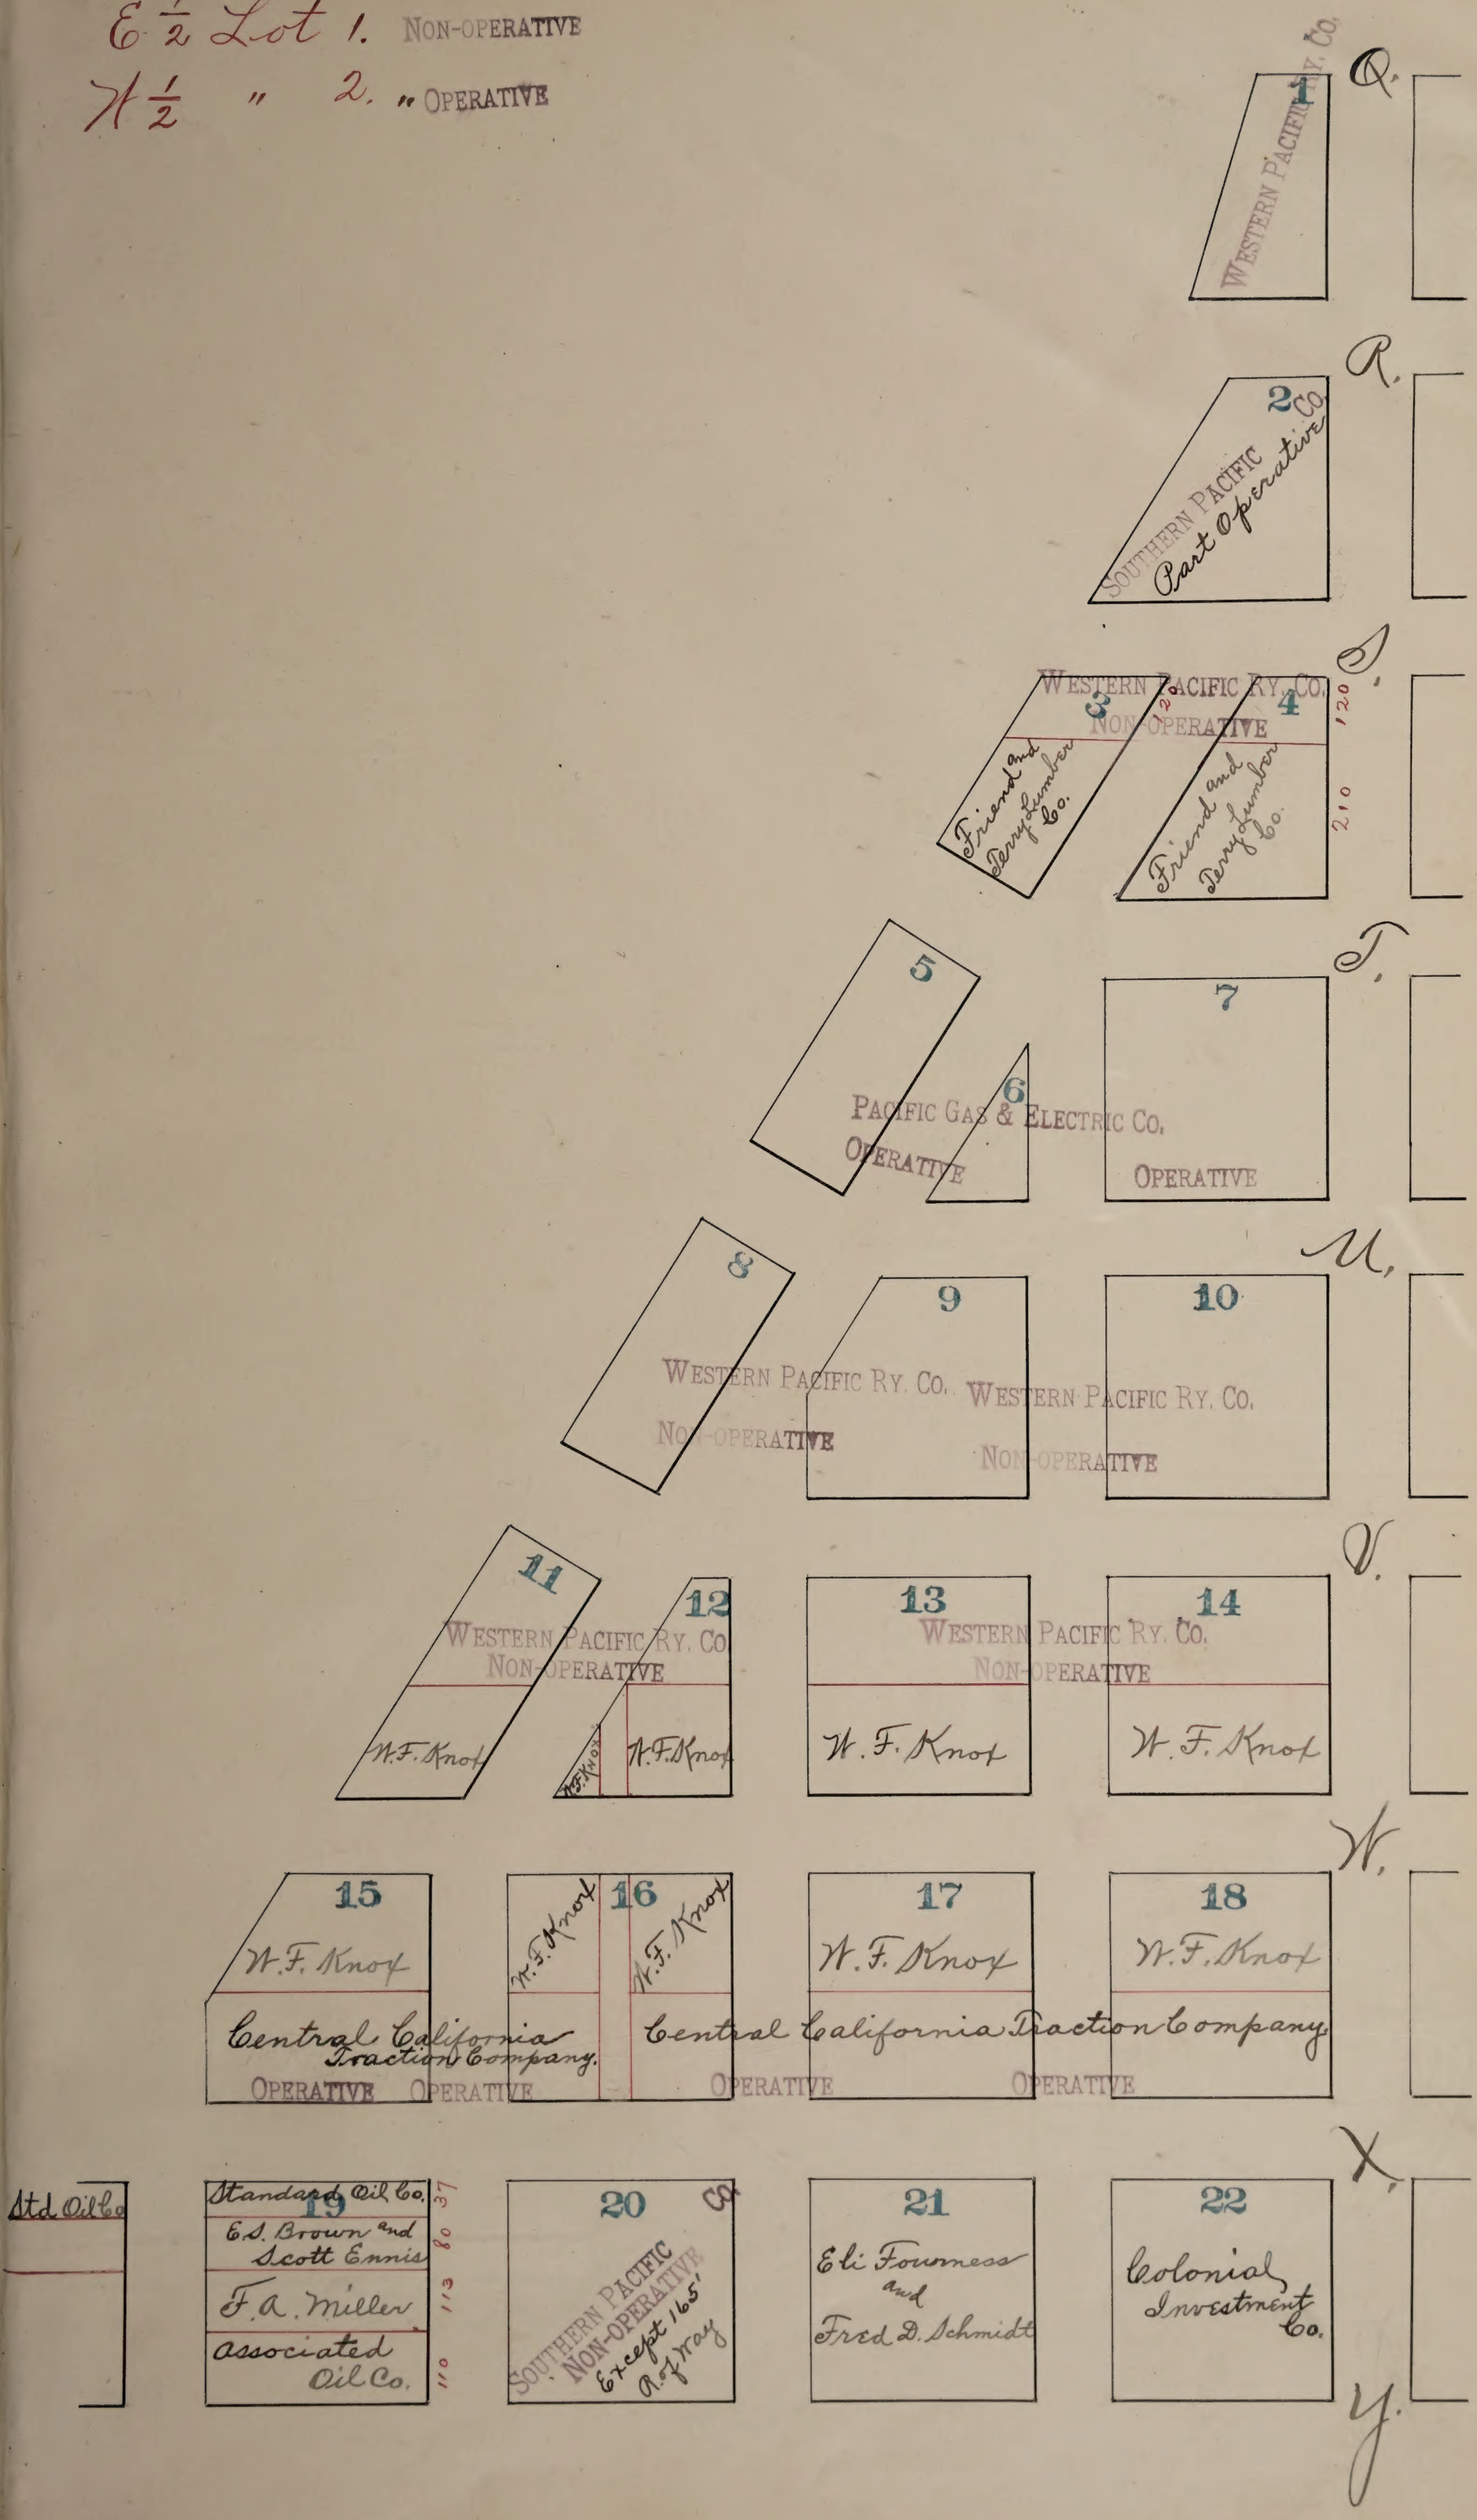

A

SOUTHERN PACIFIC CO.
OPERATIVE

SOUTHERN PACIFIC CO.
OPERATIVE

SOUTHERN PACIFIC CO.
OPERATIVE

SOUTHERN PACIFIC CO.
OPERATIVE

5 B 6

SOUTHERN PACIFIC CO.
OPERATIVE

SOUTHERN PACIFIC CO.
OPERATIVE

SOUTHERN PACIFIC CO.
OPERATIVE

SOUTHERN PACIFIC CO.
OPERATIVE

C

A

A - B
B - C

SOUTHERN PACIFIC CO.
OPERATIVE

SOUTHERN PACIFIC CO.
OPERATIVE

SOUTHERN PACIFIC CO.
OPERATIVE

SOUTHERN PACIFIC CO.
OPERATIVE

6 B 7

SOUTHERN PACIFIC CO.
OPERATIVE

SOUTHERN PACIFIC CO.
OPERATIVE

SOUTHERN PACIFIC CO.
OPERATIVE

SOUTHERN PACIFIC CO.
OPERATIVE

C

A

SOUTHERN PACIFIC CO.
OPERATIVE

SOUTHERN PACIFIC CO.
OPERATIVE

SOUTHERN PACIFIC CO.
OPERATIVE

SOUTHERN PACIFIC CO.
OPERATIVE

7 B 8

SOUTHERN PACIFIC CO.
OPERATIVE

SOUTHERN PACIFIC CO.
OPERATIVE

SOUTHERN PACIFIC CO.
OPERATIVE

SOUTHERN PACIFIC CO.
OPERATIVE

C

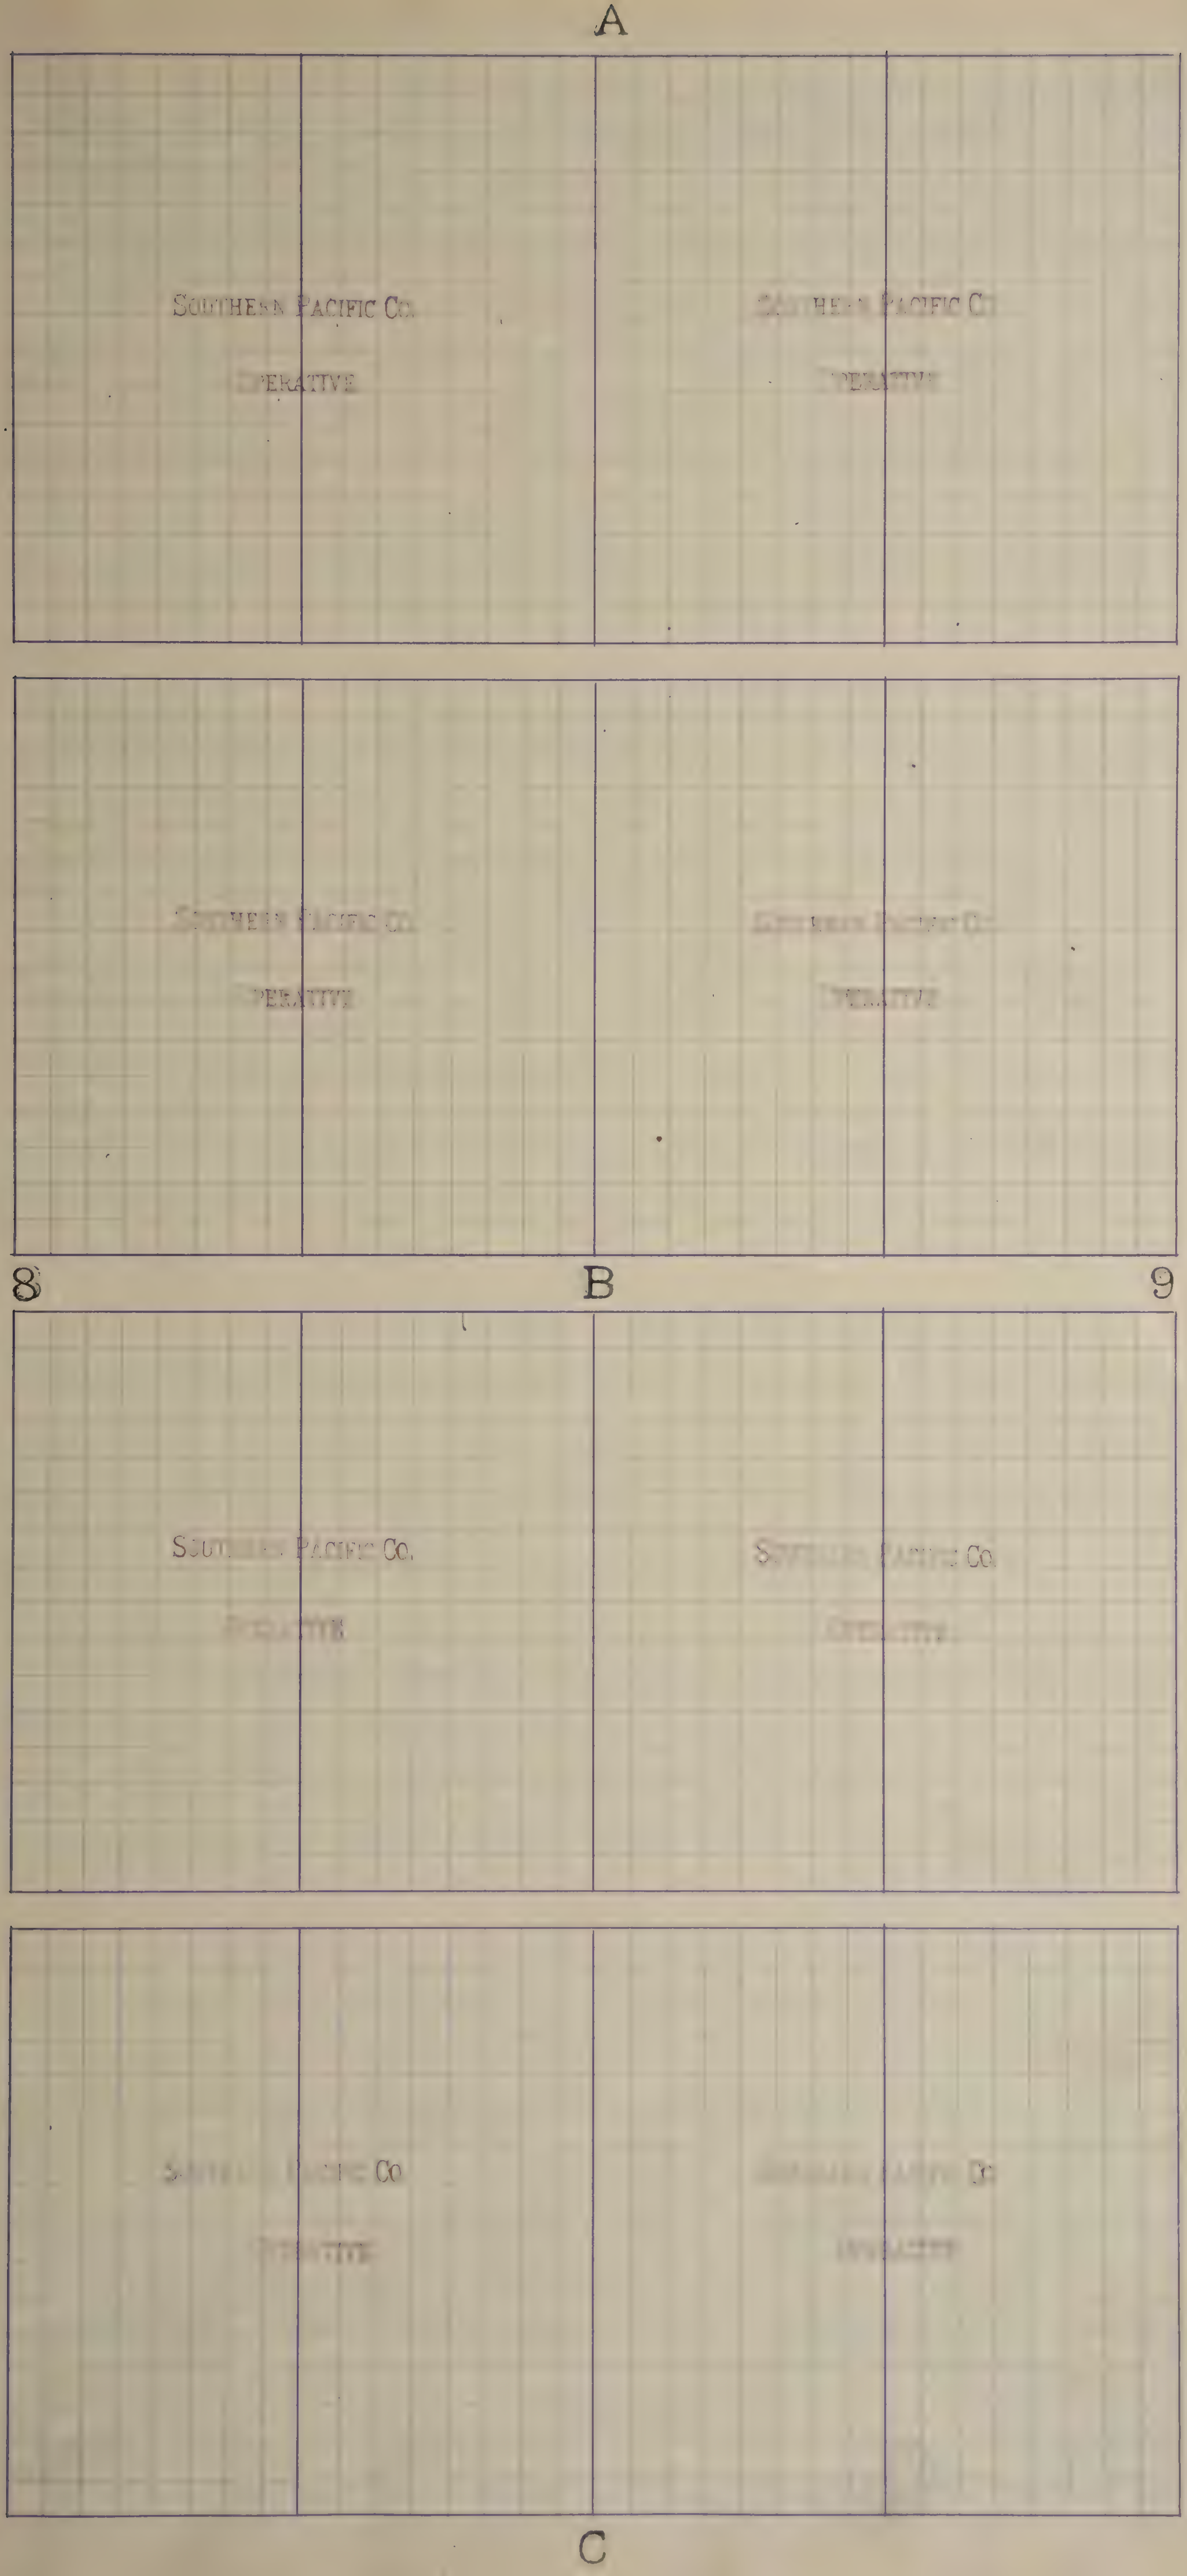
A
Southern Pacific Co.
Operative
Southern Pacific Co.
Operative
Southern Pacific Co.
Operative
Southern Pacific Co.
Operative
8
B
9
Southern Pacific Co.
Operative
Southern Pacific Co.
Operative
Southern Pacific Co.
Operative
Southern Pacific Co.
Operative
C

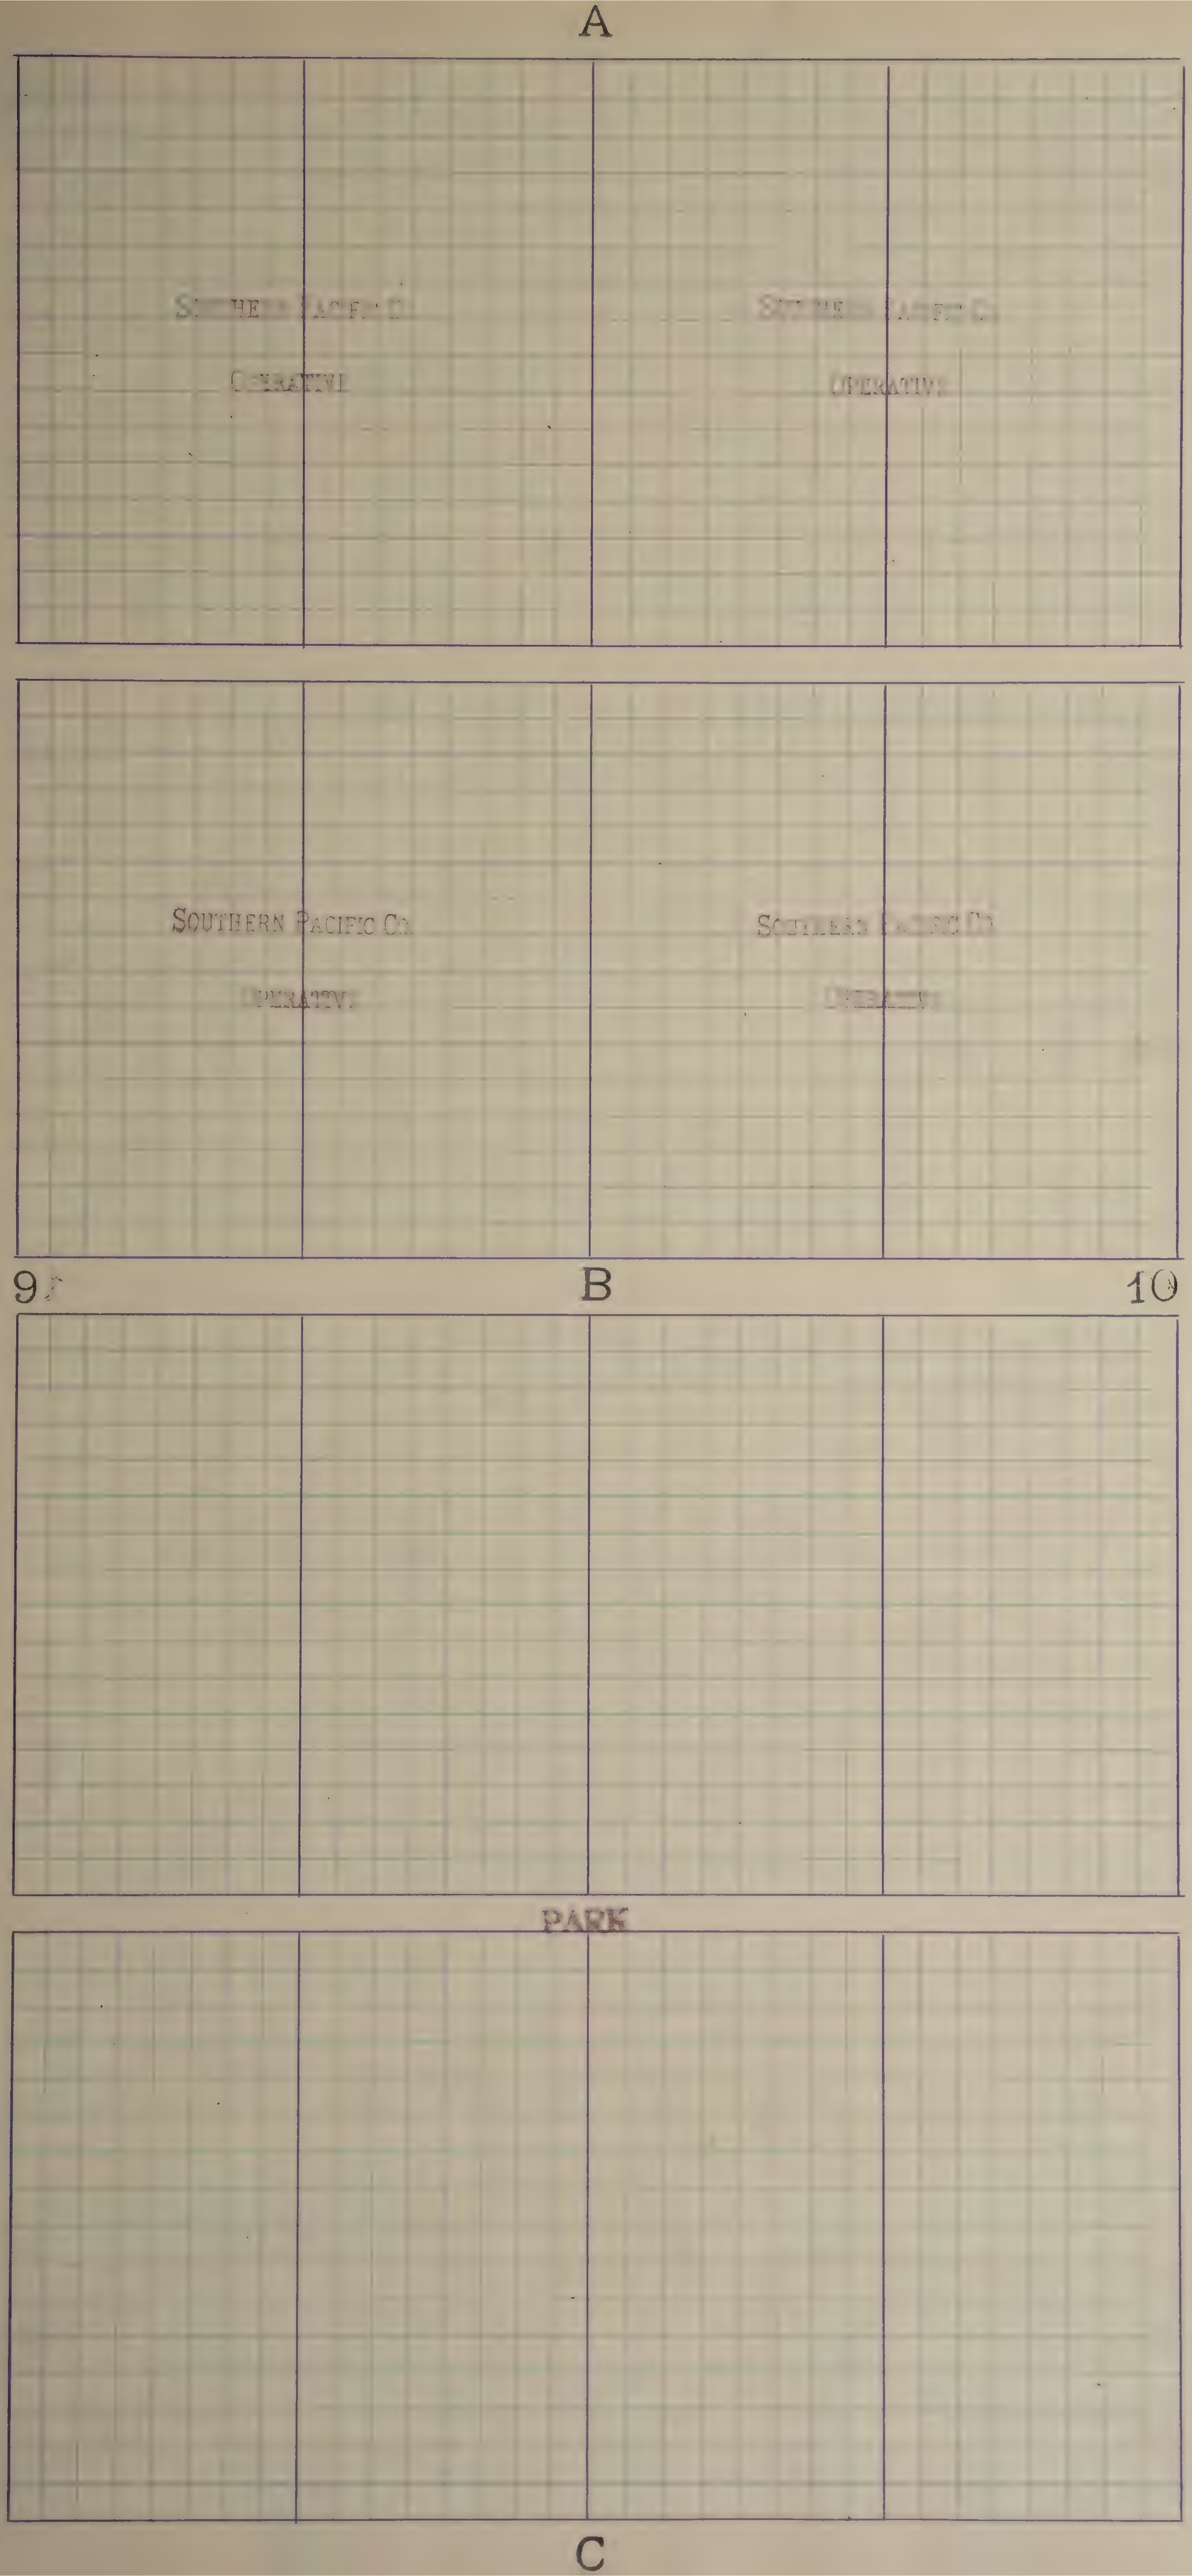
A
Southern Pacific Co.
Operative
Southern Pacific Co.
Operative
Southern Pacific Co.
Operative
Southern Pacific Co.
Operative
9
B
10
PARK
C

A

SOUTHERN PACIFIC CO.
OPERATIVE

SOUTHERN PACIFIC CO.
OPERATIVE

SOUTHERN PACIFIC CO.
OPERATIVE

SOUTHERN PACIFIC CO.
OPERATIVE

10 B 11

SOUTHERN PACIFIC CO.
OPERATIVE

SOUTHERN PACIFIC CO.
OPERATIVE

W. W. Chapin

W. W. Chapin

Phoenix Milling Co. 22½

Phoenix Milling Co.

Alice G. McManus

C

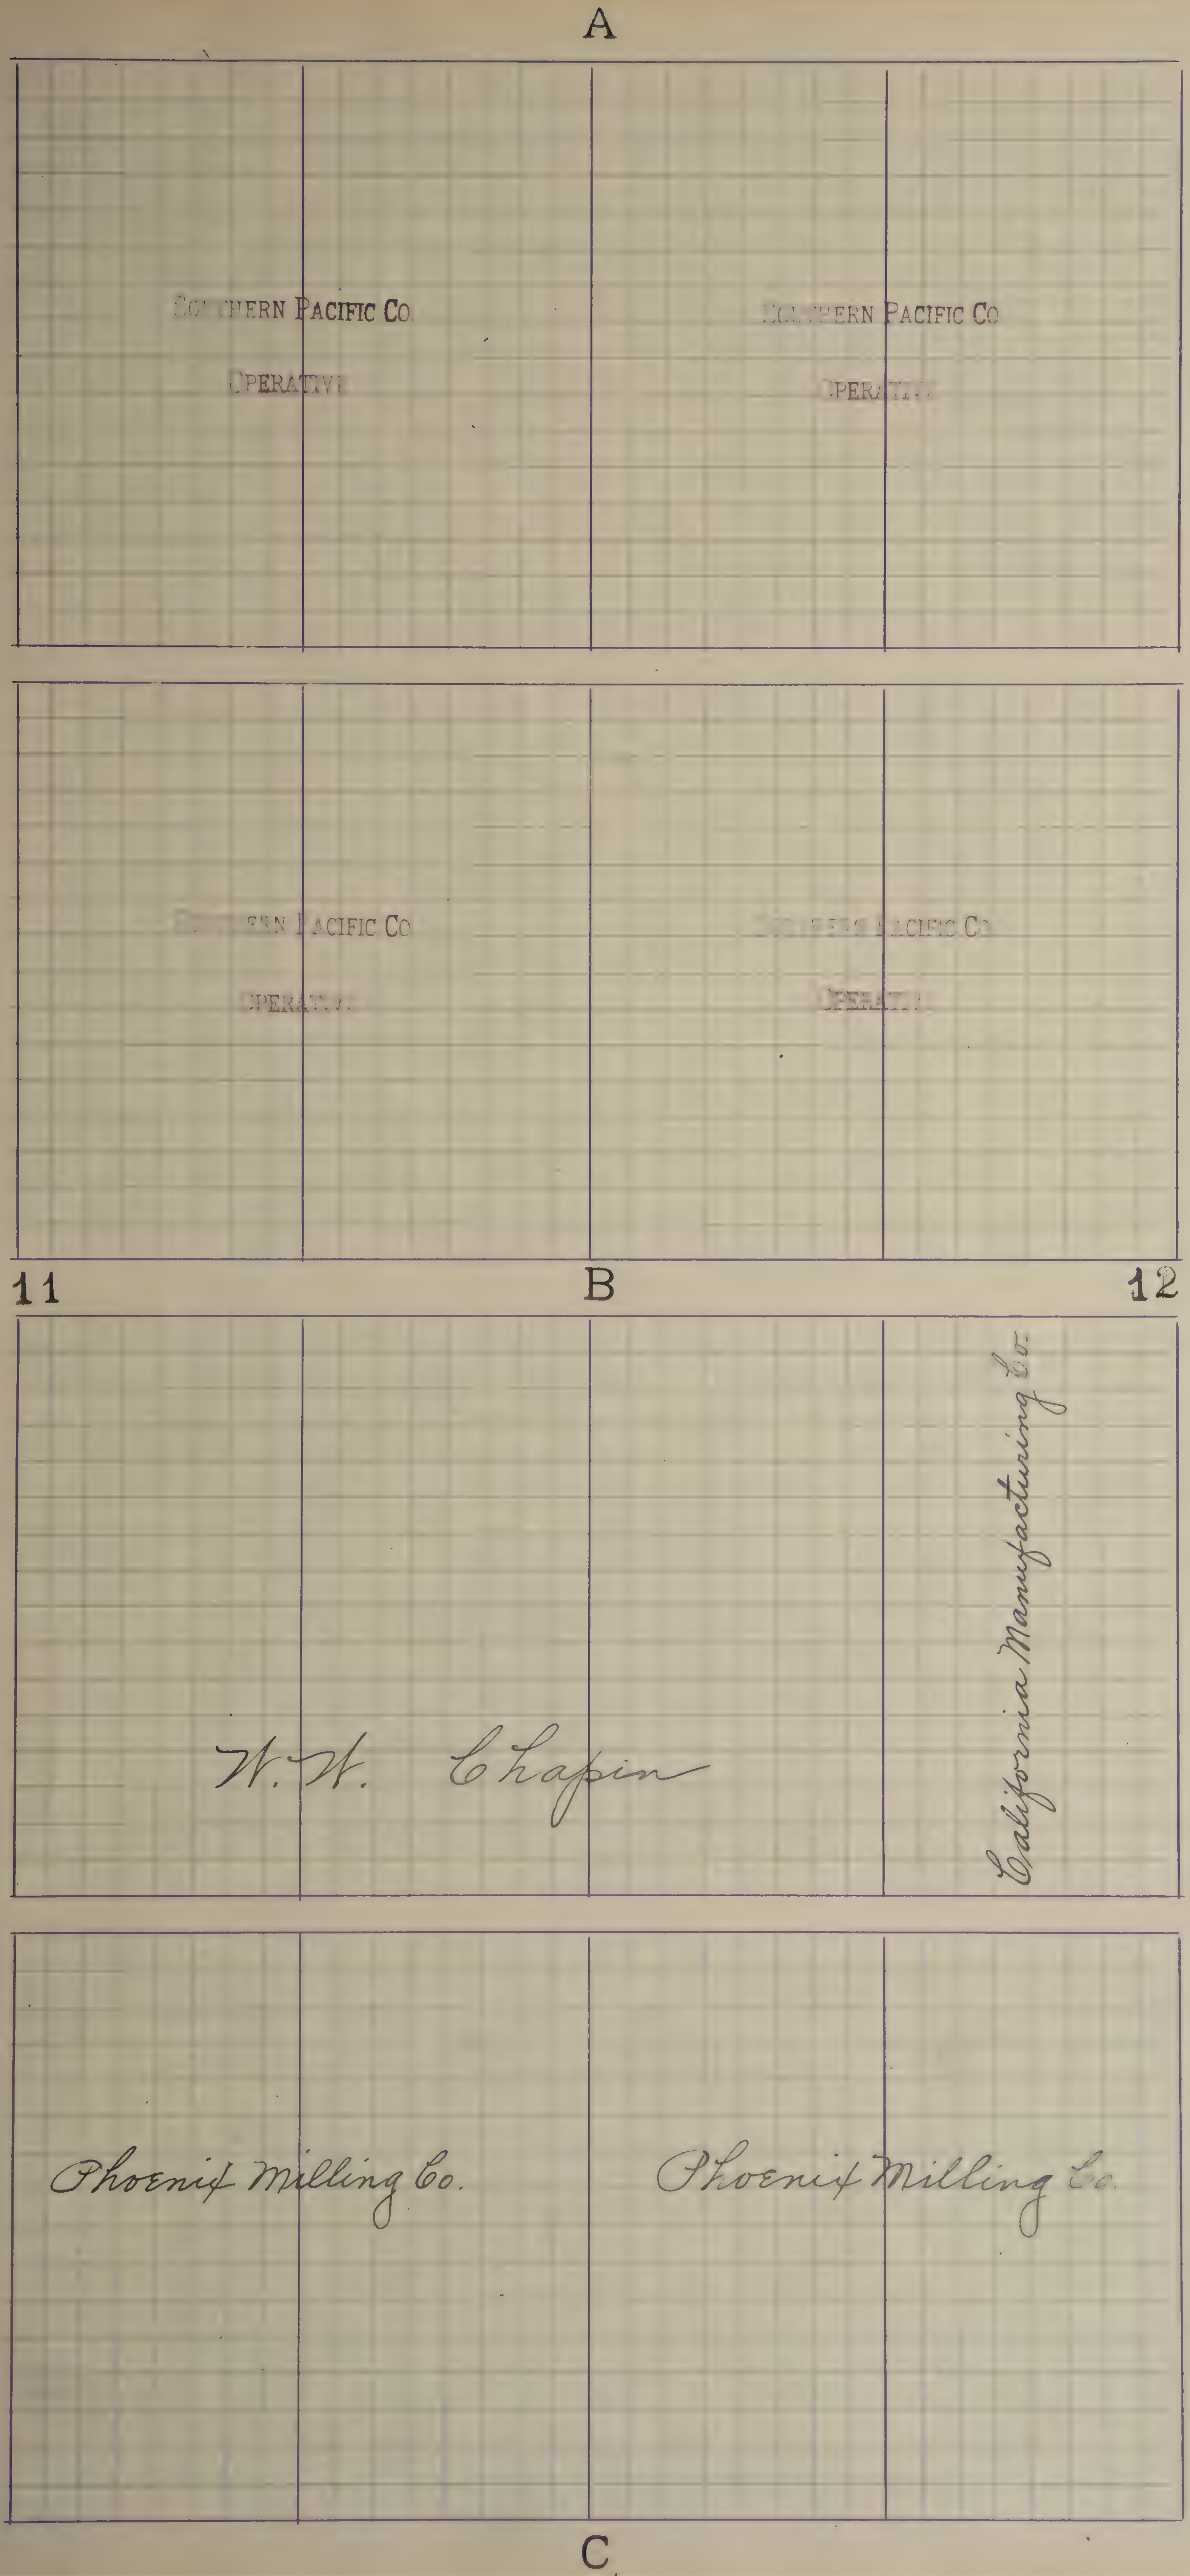
A
Southern Pacific Co.
Operative
Southern Pacific Co.
Operative
Southern Pacific Co.
Operative
Southern Pacific Co.
Operative
11
B
12
W. W. Chapin
California Manufacturing Co.
Phoenix Milling Co.
Phoenix Milling Co.
C

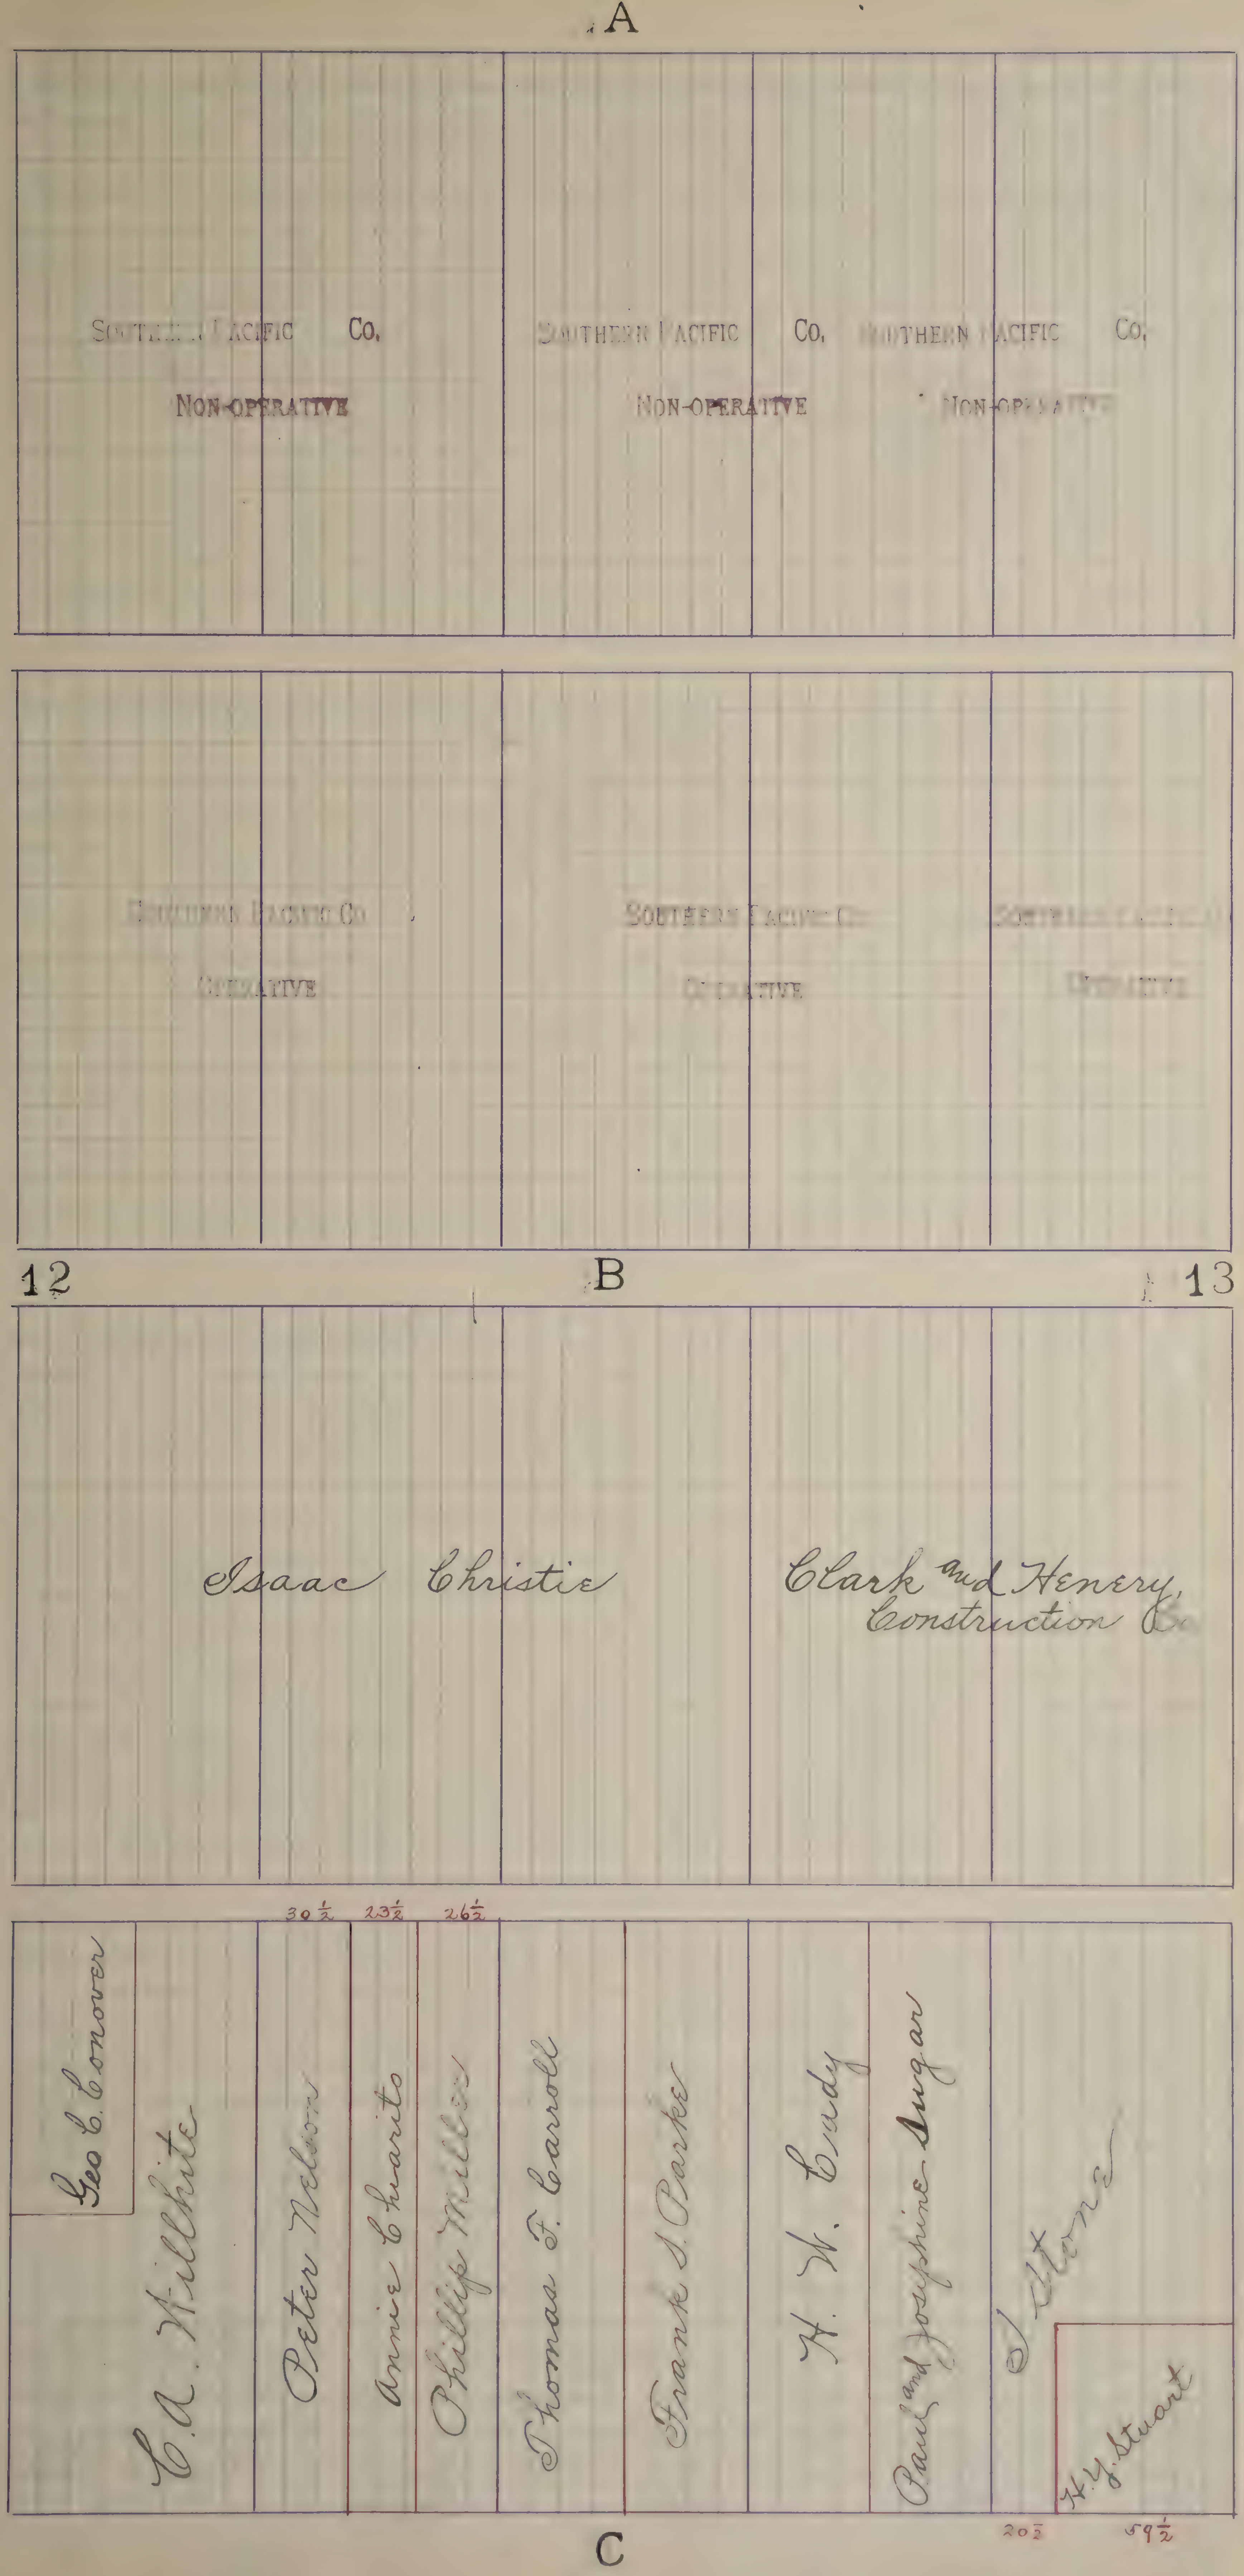
A
SOUTHERN PACIFIC Co.
NON-OPERATIVE
SOUTHERN PACIFIC Co.
NON-OPERATIVE
SOUTHERN PACIFIC Co.
NON-OPERATIVE
SOUTHERN PACIFIC Co.
OPERATIVE
SOUTHERN PACIFIC Co.
OPERATIVE
SOUTHERN PACIFIC Co.
OPERATIVE
12
B
13
Isaac Christie
Clark and Henery Construction Co
30½
23½
26½
Geo C. Conover
C. A. Willhite
Peter Nelson
Annie Charito
Phillip Miller
Thomas F. Carroll
Frank S. Parker
H. W. Cady
Paul and Josephine Augar
J. Stone
H. Y. Stuart
20½
59½
C

A

SOUTHERN PACIFIC Co.
NON-OPERATIVE

SOUTHERN PACIFIC Co.
NON-OPERATIVE

SOUTHERN PACIFIC CO.
OPERATIVE

SOUTHERN PACIFIC CO.
OPERATIVE

13 B 14

201.12

~~SOUTHERN PACIFIC CO. OPERATIVE~~

202.21

20

Clark and Henery Construction Co.

L. Hagelstein and Delia Jurgens

C

A

Southern Pacific Co.
Non-operative

Southern Pacific Co.
Non-operative

Southern Pacific Co.
Operative

Southern Pacific Co.
Operative

14 B 15

Southern Pacific Co.
Non-operative

Southern Pacific Co.
Non-operative

Southern Pacific Co.
Non-operative

Southern Pacific Co.
Non-operative

C

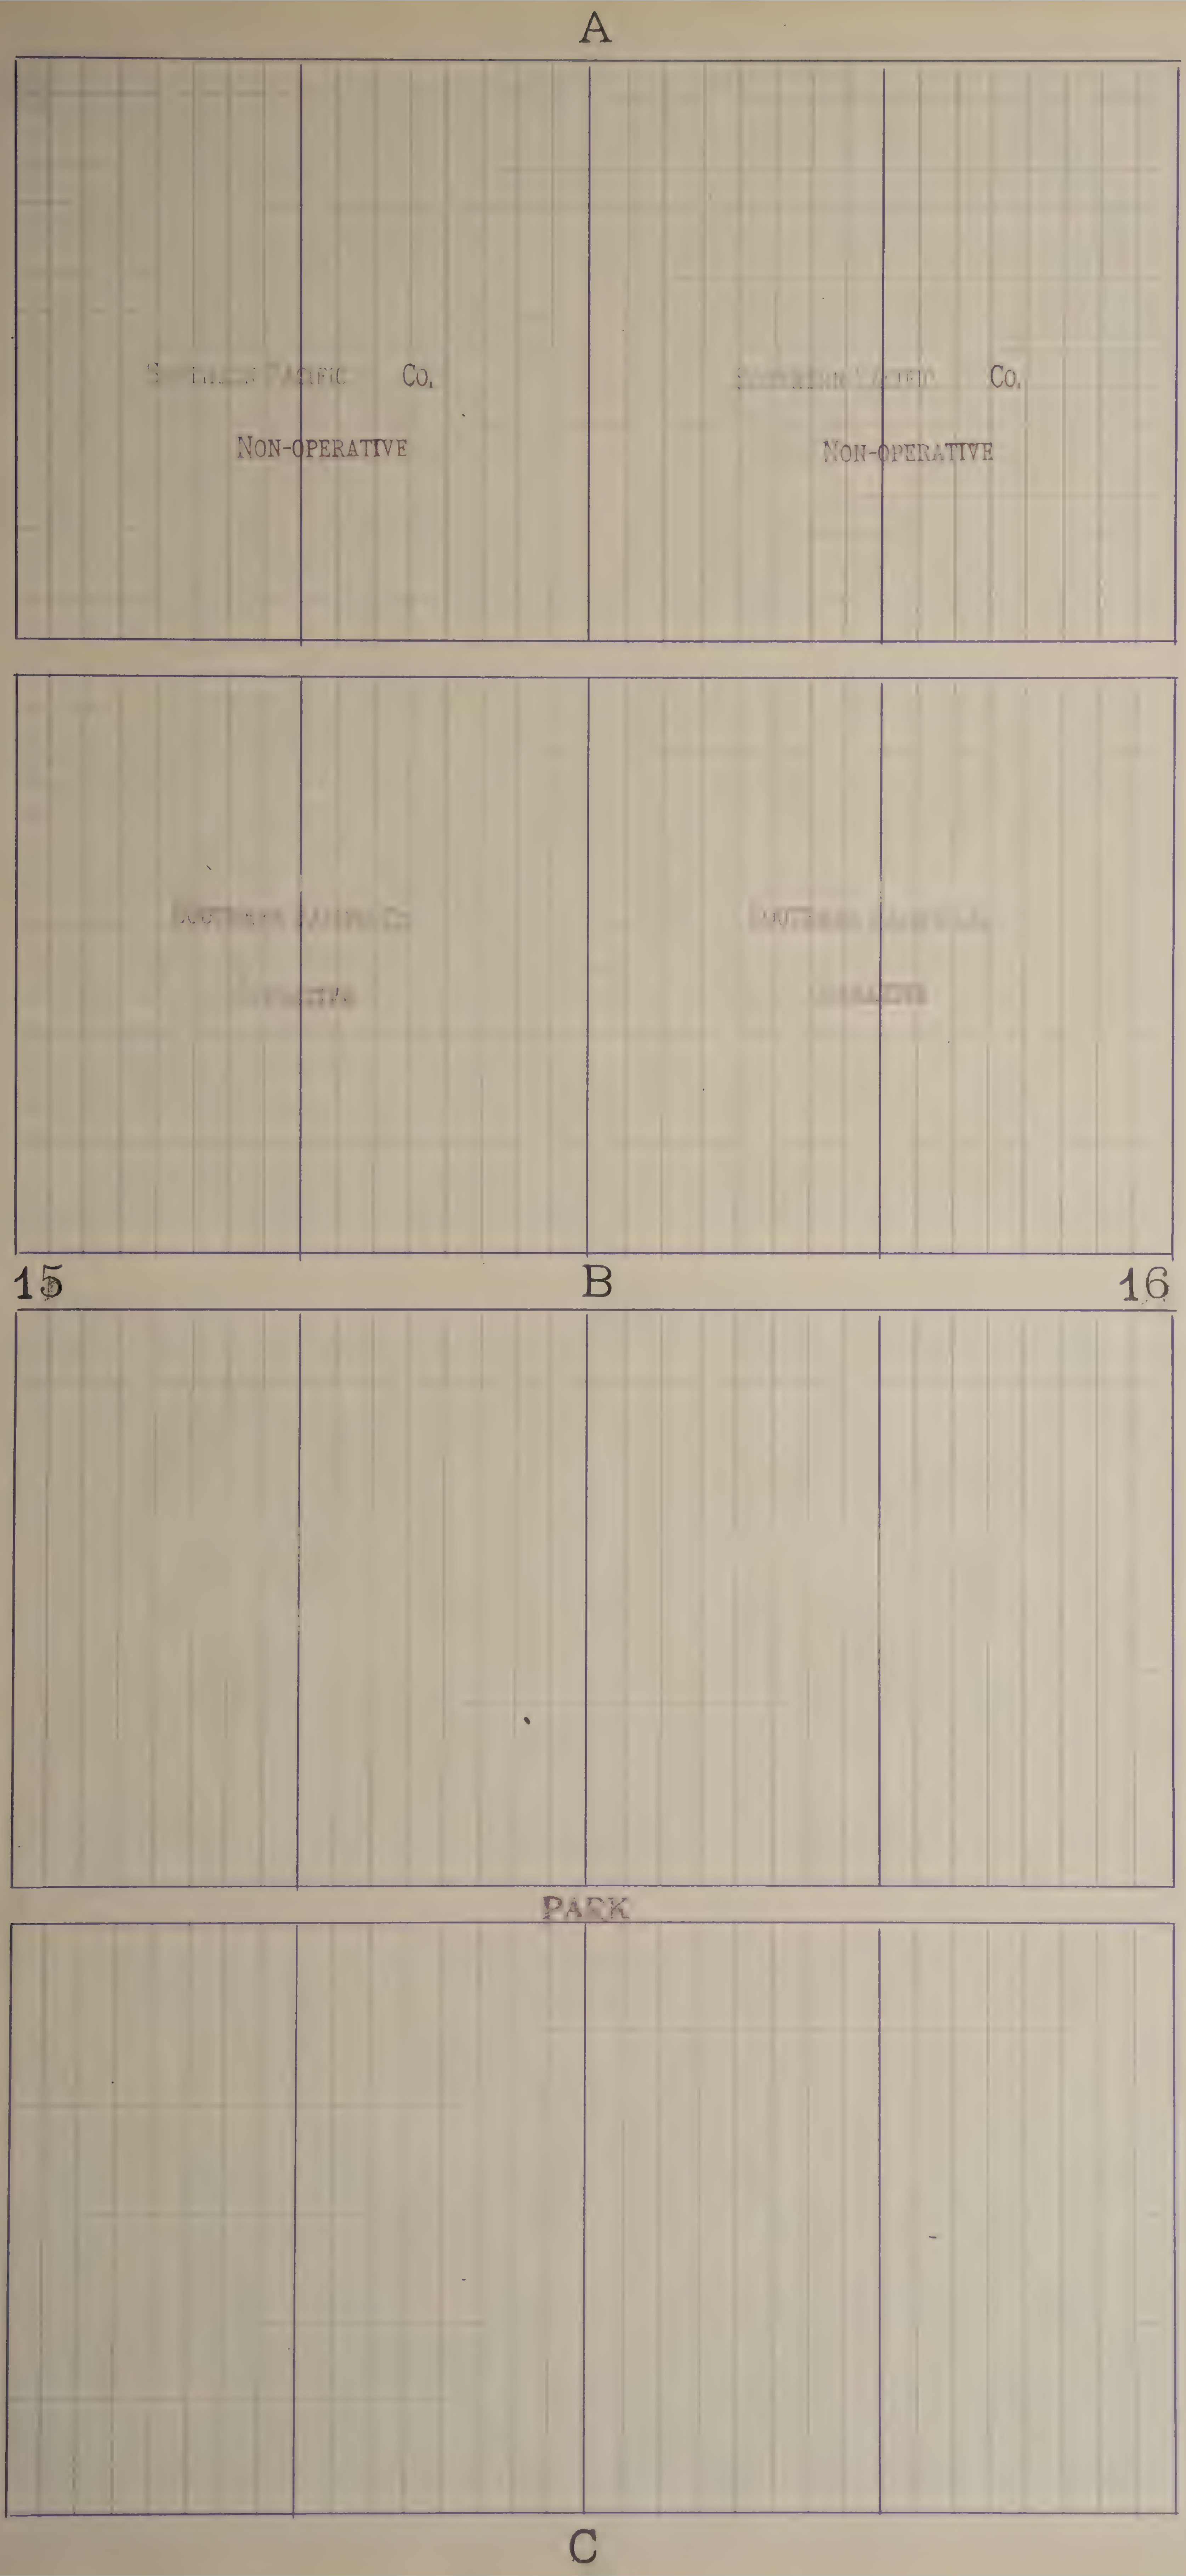
A
Southern Pacific Co.
Non-operative
Southern Pacific Co.
Non-operative
Southern Railway Co.
Operative
Southern Railway Co.
Operative
15
B
16
PARK
C

A

SOUTHERN PACIFIC Co.

NON-OPERATIVE

SOUTHERN PACIFIC Co.

NON-OPERATIVE

SOUTHERN PACIFIC Co.

OPERATIVE

SOUTHERN PACIFIC Co.

OPERATIVE

16 B 17

F. J. Ruhstaller

F. J. Ruhstaller

F. J. Ruhstaller

F. J. Ruhstaller

C

A

SOUTHERN PACIFIC CO.
NON-OPERATIVE

SOUTHERN PACIFIC CO.
NON-OPERATIVE

SOUTHERN PACIFIC CO.
OPERATIVE

SOUTHERN PACIFIC CO.
OPERATIVE

17 B 18

F. J. Ruhstaller

F. J. Ruhstaller

F. J. Ruhstaller

F. J. Ruhstaller

C

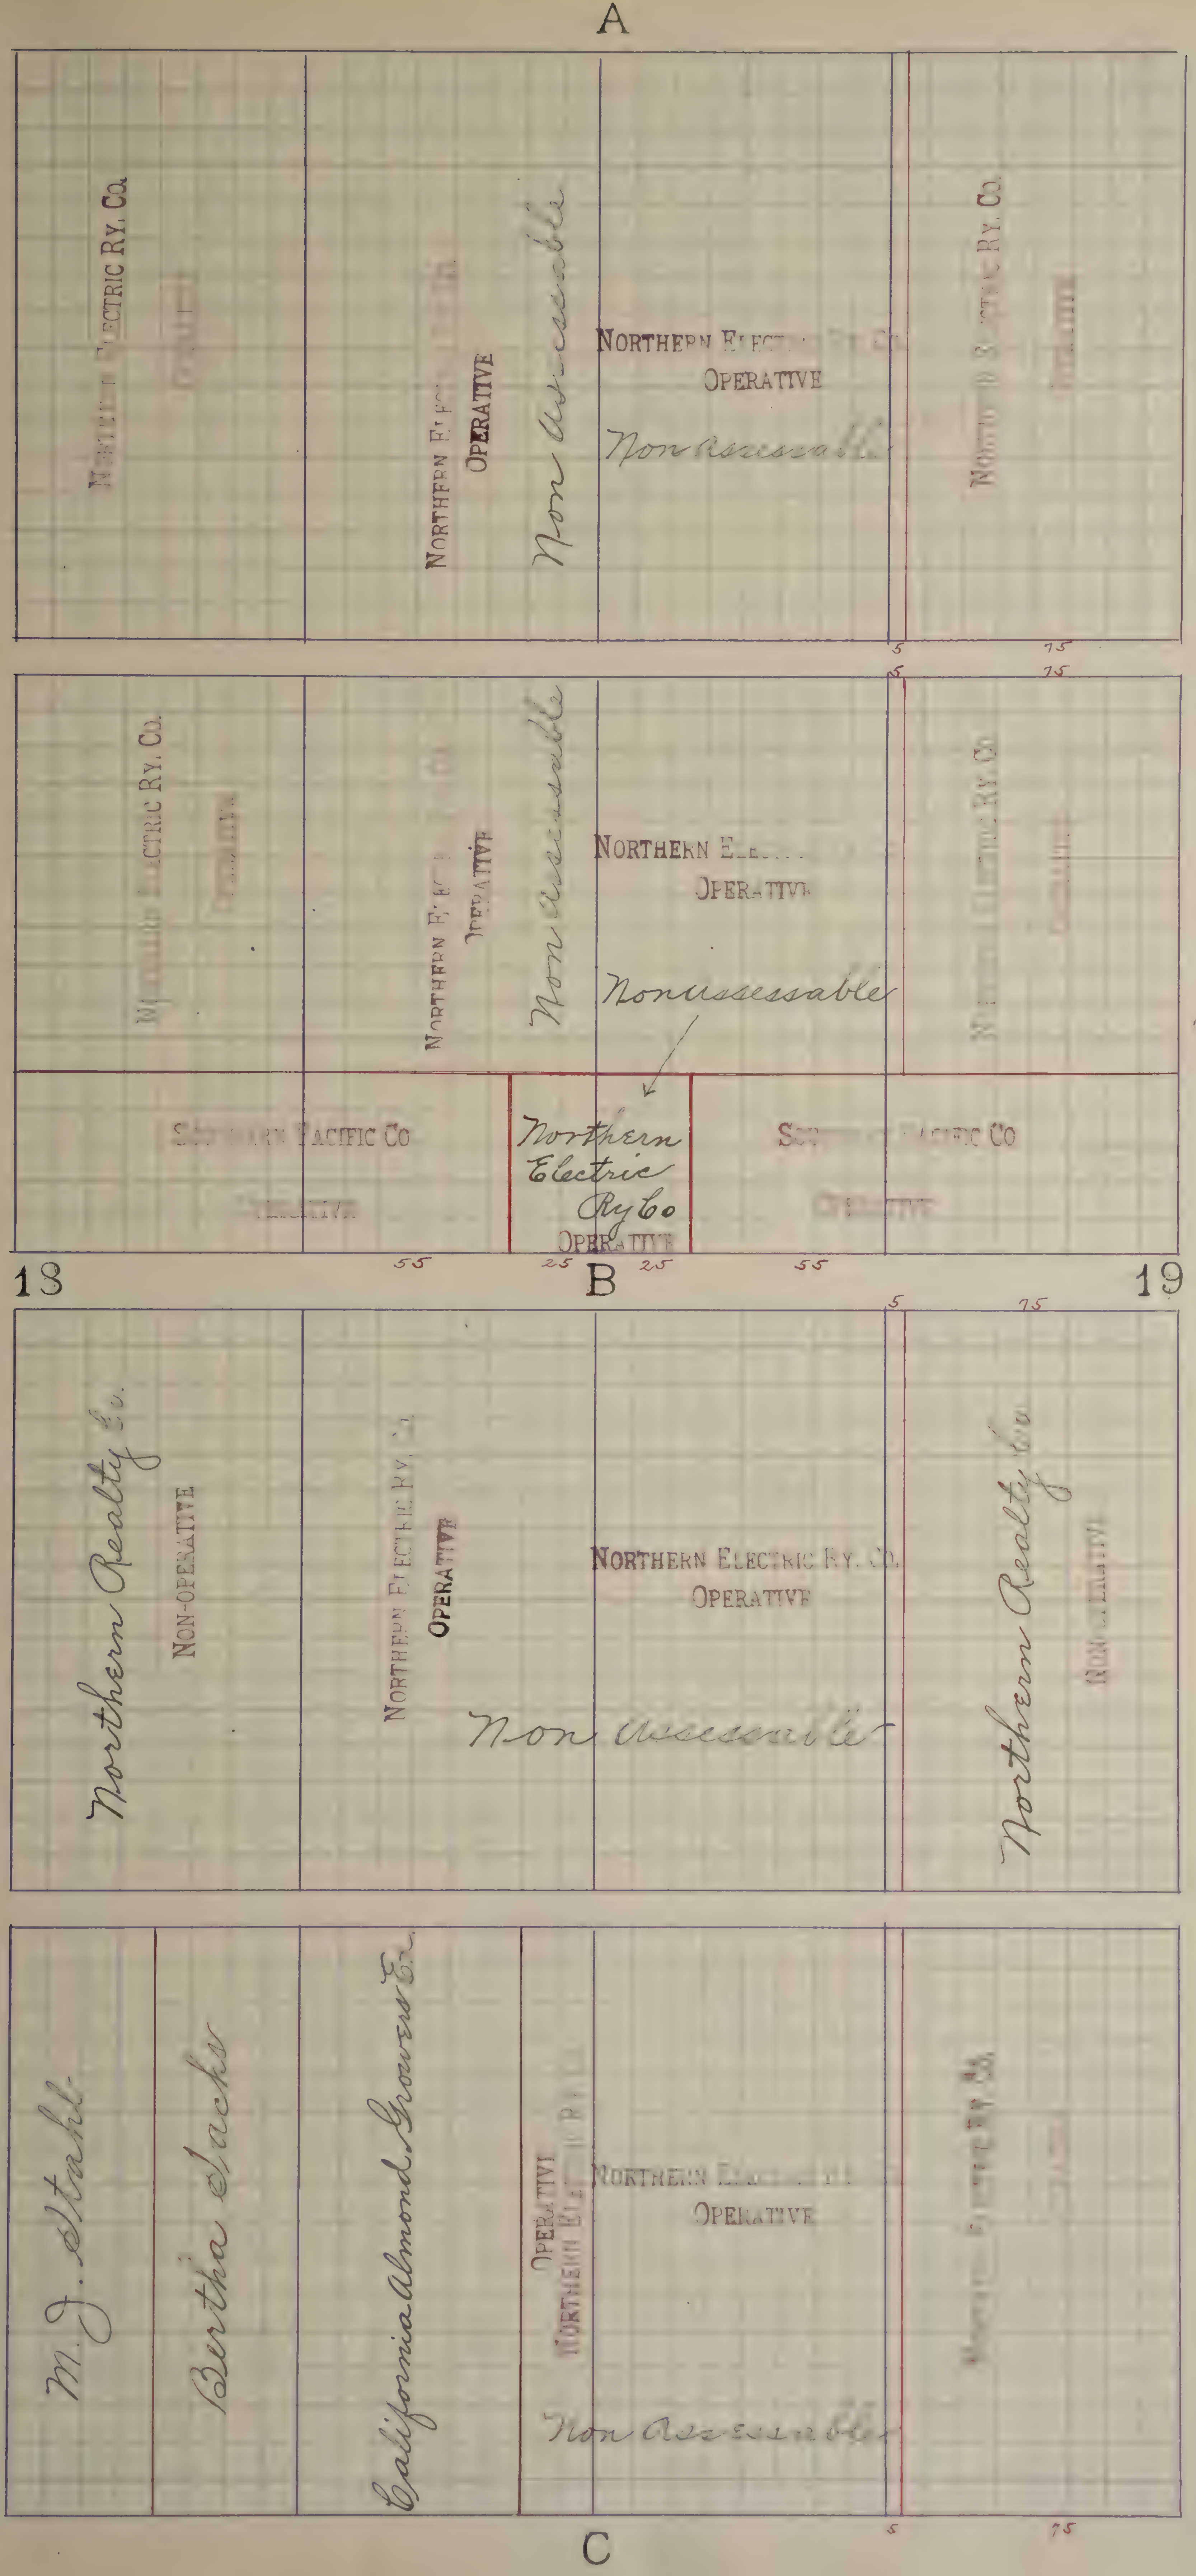
A
Northern Electric Ry. Co.
Operative
Northern Electric Ry. Co.
Operative
Non Assessable
Northern Electric Ry. Co.
Operative
Non Assessable
Northern Electric Ry. Co.
Operative
5
75
5
75
Northern Electric Ry. Co.
Operative
Northern Electric Ry. Co.
Operative
Non Assessable
Northern Electric
Operative
Nonassessable
Northern Electric Ry. Co.
Operative
Southern Pacific Co
Operative
Northern Electric Ry Co
Operative
Southern Pacific Co
Operative
13
55
25
B
25
55
19
5
75
Northern Realty Co.
Non-Operative
Northern Electric Ry. Co.
Operative
Northern Electric Ry. Co.
Operative
Non Assessable
Northern Realty Co
Non-Operative
M. J. Stahl
Bertha Sacks
California Almond Growers Ex.
Operative
Northern Electric Ry. Co.
Northern Electric Ry. Co.
Operative
Non Assessable
Northern Electric Ry. Co.
Operative
C
5
75

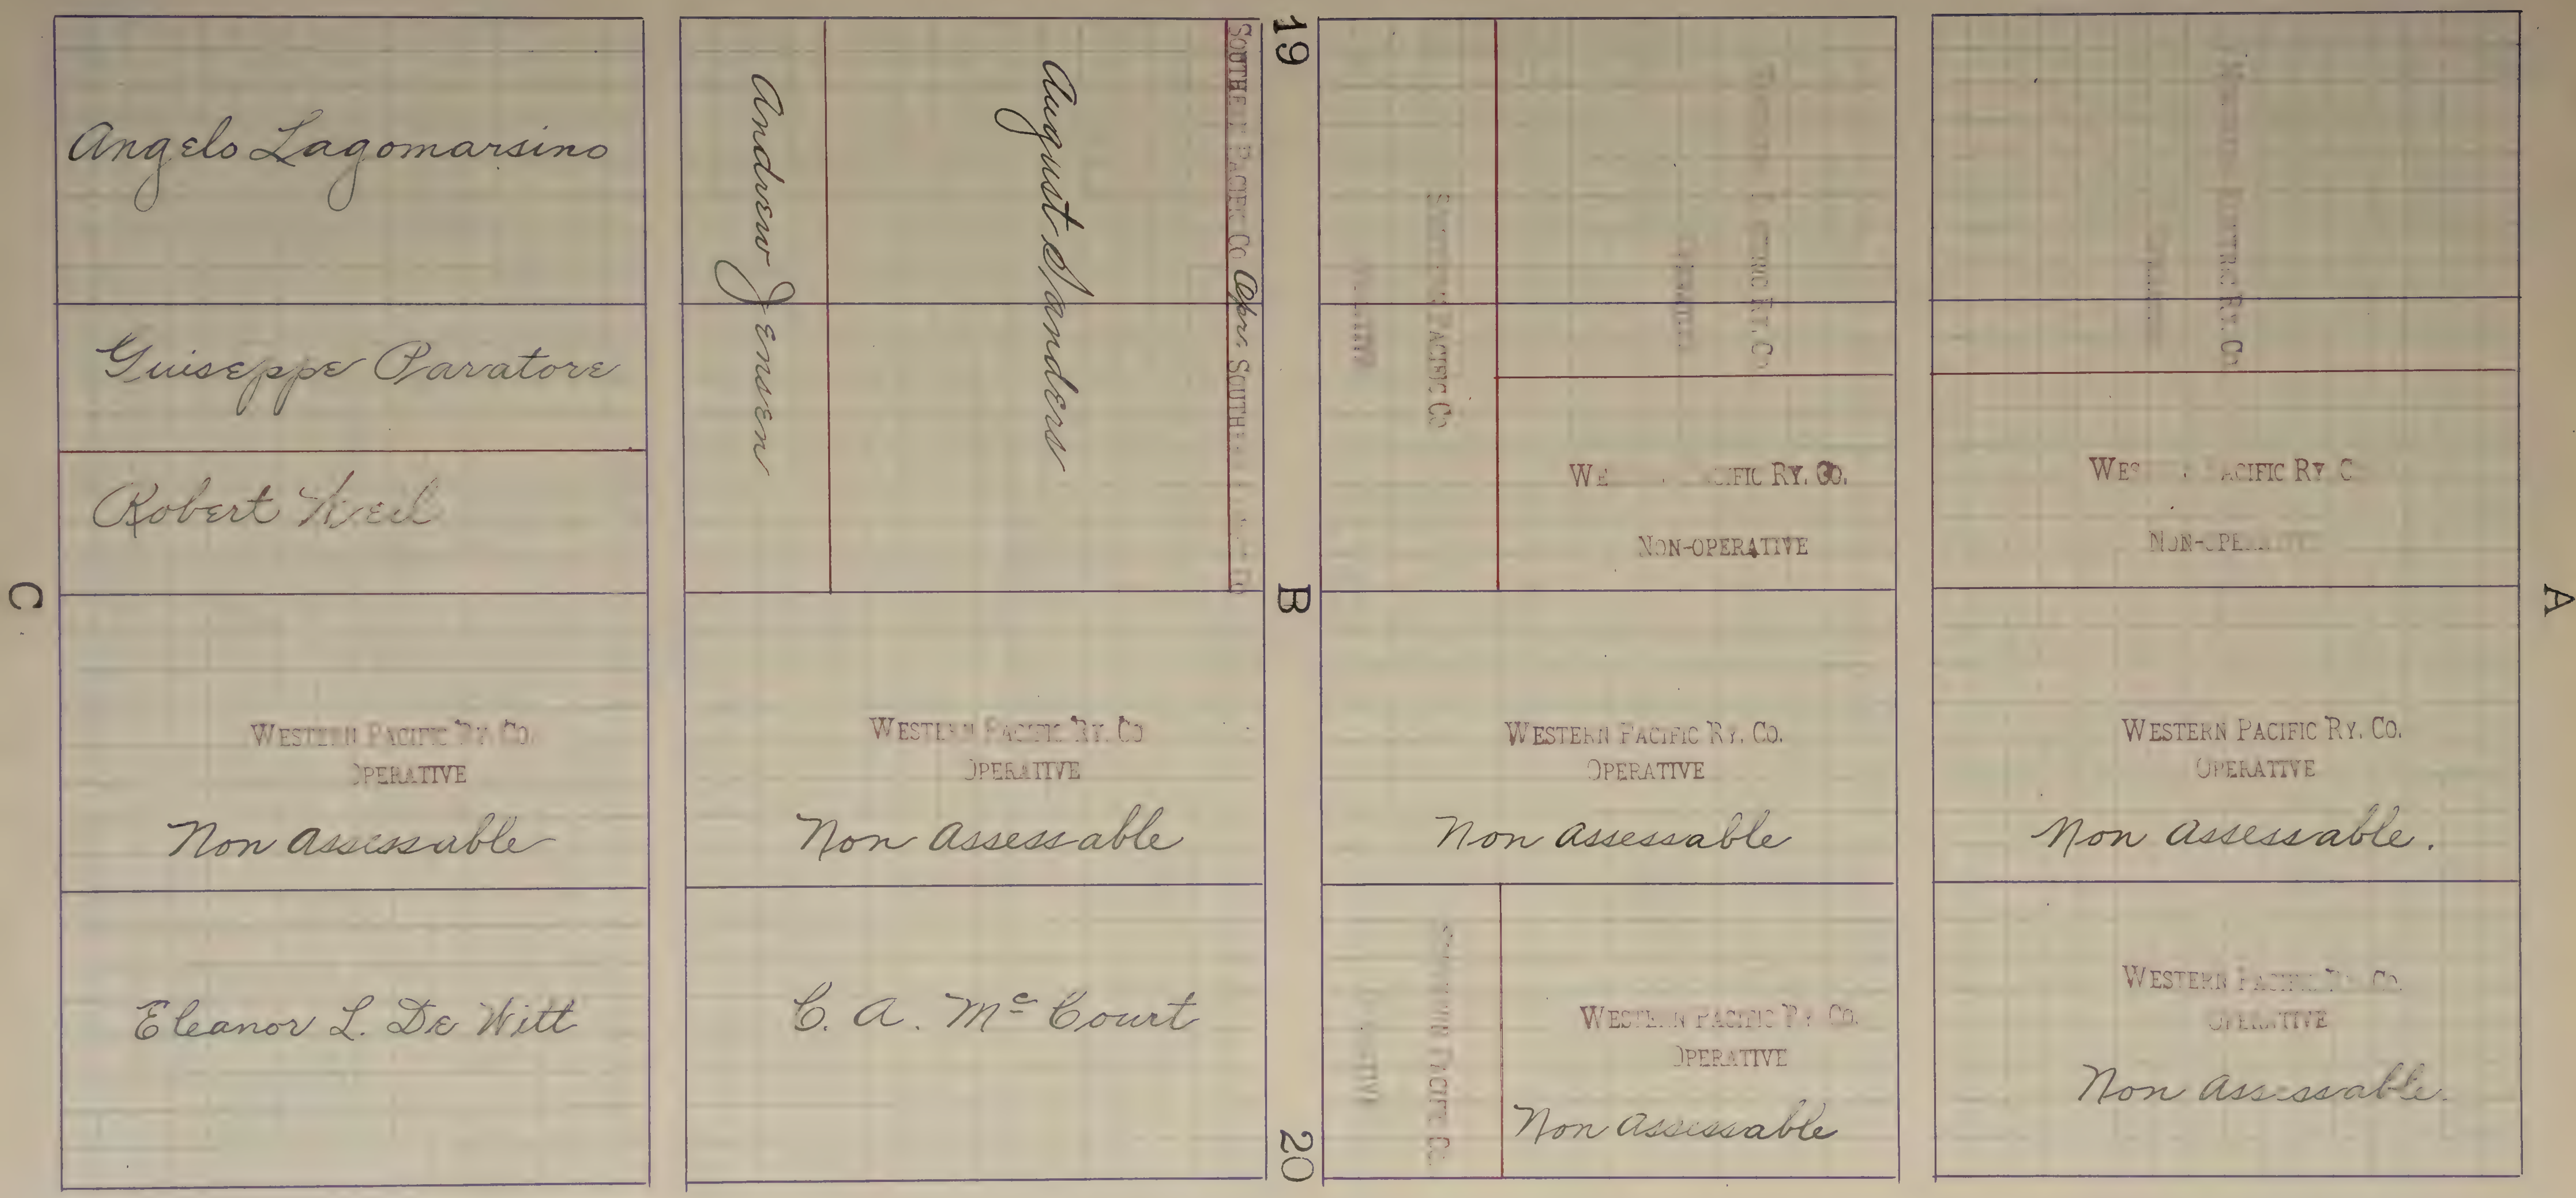
C
Angelo Lagomarsino
Guiseppe Paratore
Robert Keel
Western Pacific Ry. Co.
Operative
Non assessable
Eleanor L. De Witt
Andrew Jensen
August Sanders
Western Pacific Ry. Co.
Operative
Non Assessable
C. A. McCourt
19
Southern Pacific Co Opr. Southern Pacific Co
B
20
Southern Pacific Co
Operative
Northern Electric Ry. Co.
Operative
Western Pacific Ry. Co.
Non-operative
Western Pacific Ry. Co.
Operative
Non assessable
Southern Pacific Co.
Operative
Western Pacific Ry. Co.
Operative
Non assessable
Northern Electric Ry. Co.
Operative
Western Pacific Ry. Co.
Non-operative
Western Pacific Ry. Co.
Operative
Non assessable.
Western Pacific Ry. Co.
Operative
Non assessable.
A

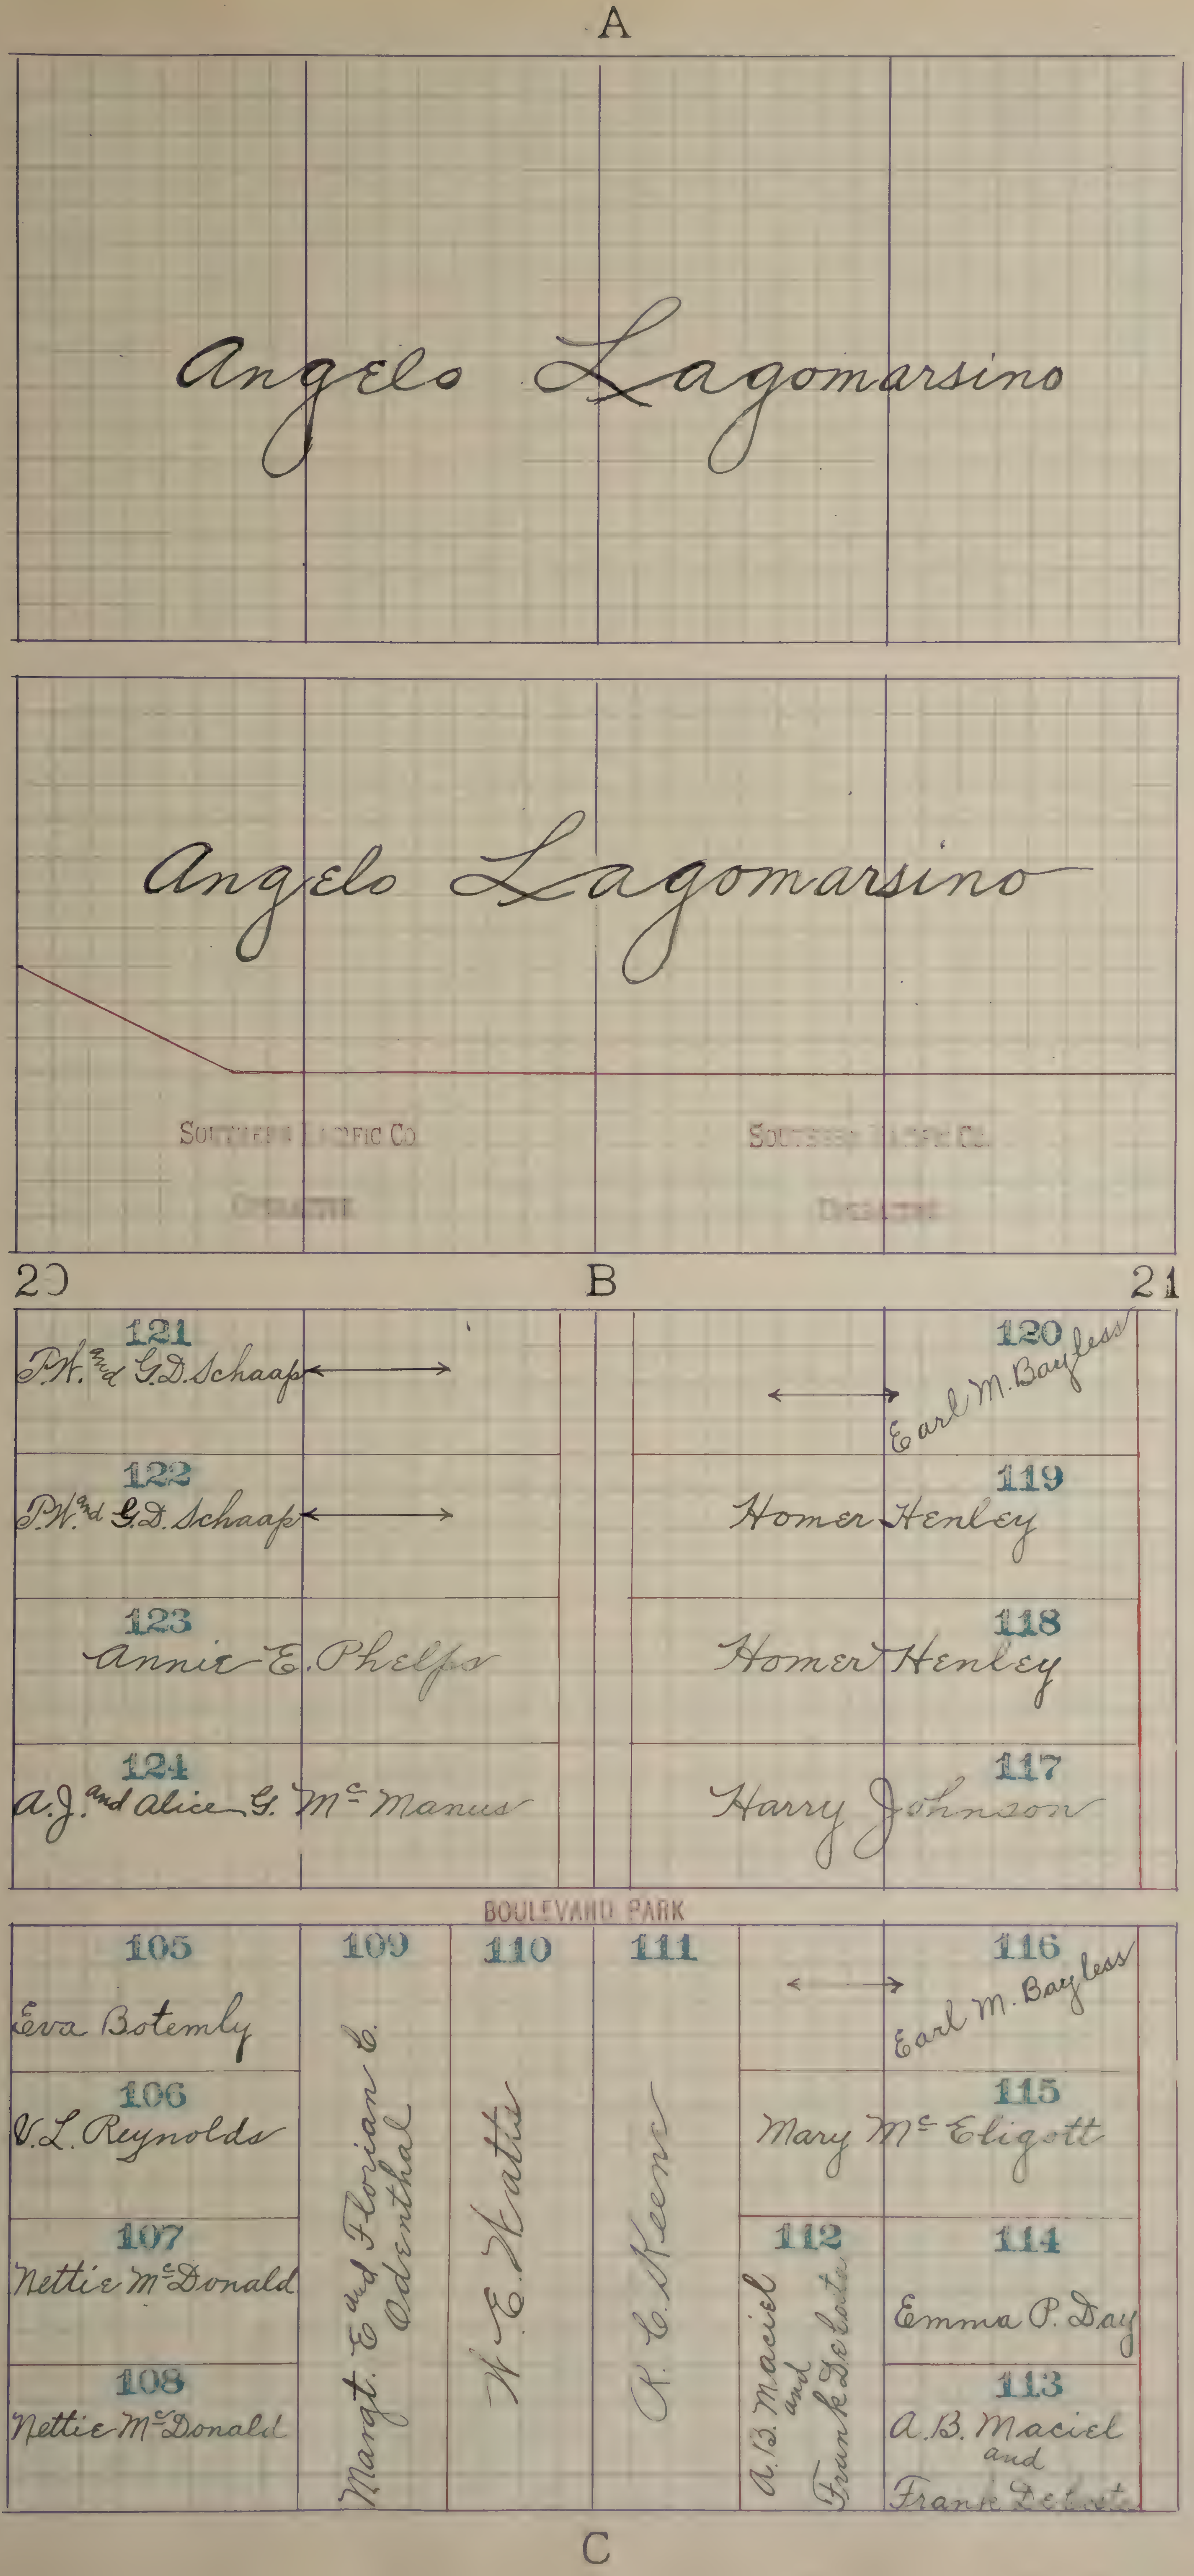
A
Angelo Lagomarsino
Angelo Lagomarsino
SOUTHERN PACIFIC CO.
OPERATIVE
SOUTHERN PACIFIC CO.
OPERATIVE
20
B
21
121
P.W. and G.D. Schaap
120
Earl M. Bayless
122
P.W. and G.D. Schaap
119
Homer Henley
123
Annie E. Phelps
118
Homer Henley
124
A.J. and Alice G. McManus
117
Harry Johnson
BOULEVARD PARK
105
Eva Botemly
109
Margt. E. and Florian E. Odenthal
110
W. E. Watts
111
K. C. Keene
116
Earl M. Bayless
106
V.L. Reynolds
115
Mary McEligott
107
Nettie McDonald
112
A.B. Maciel and Frank DeLosta
114
Emma P. Day
108
Nettie McDonald
113
A.B. Maciel and Frank DeLosta
C

A

Angelo Lagomarsino.

Angelo Lagomarsino.

SOUTHERN PACIFIC CO.
OPERATIVE

SOUTHERN PACIFIC CO.
OPERATIVE

21

B

22

PARK

C

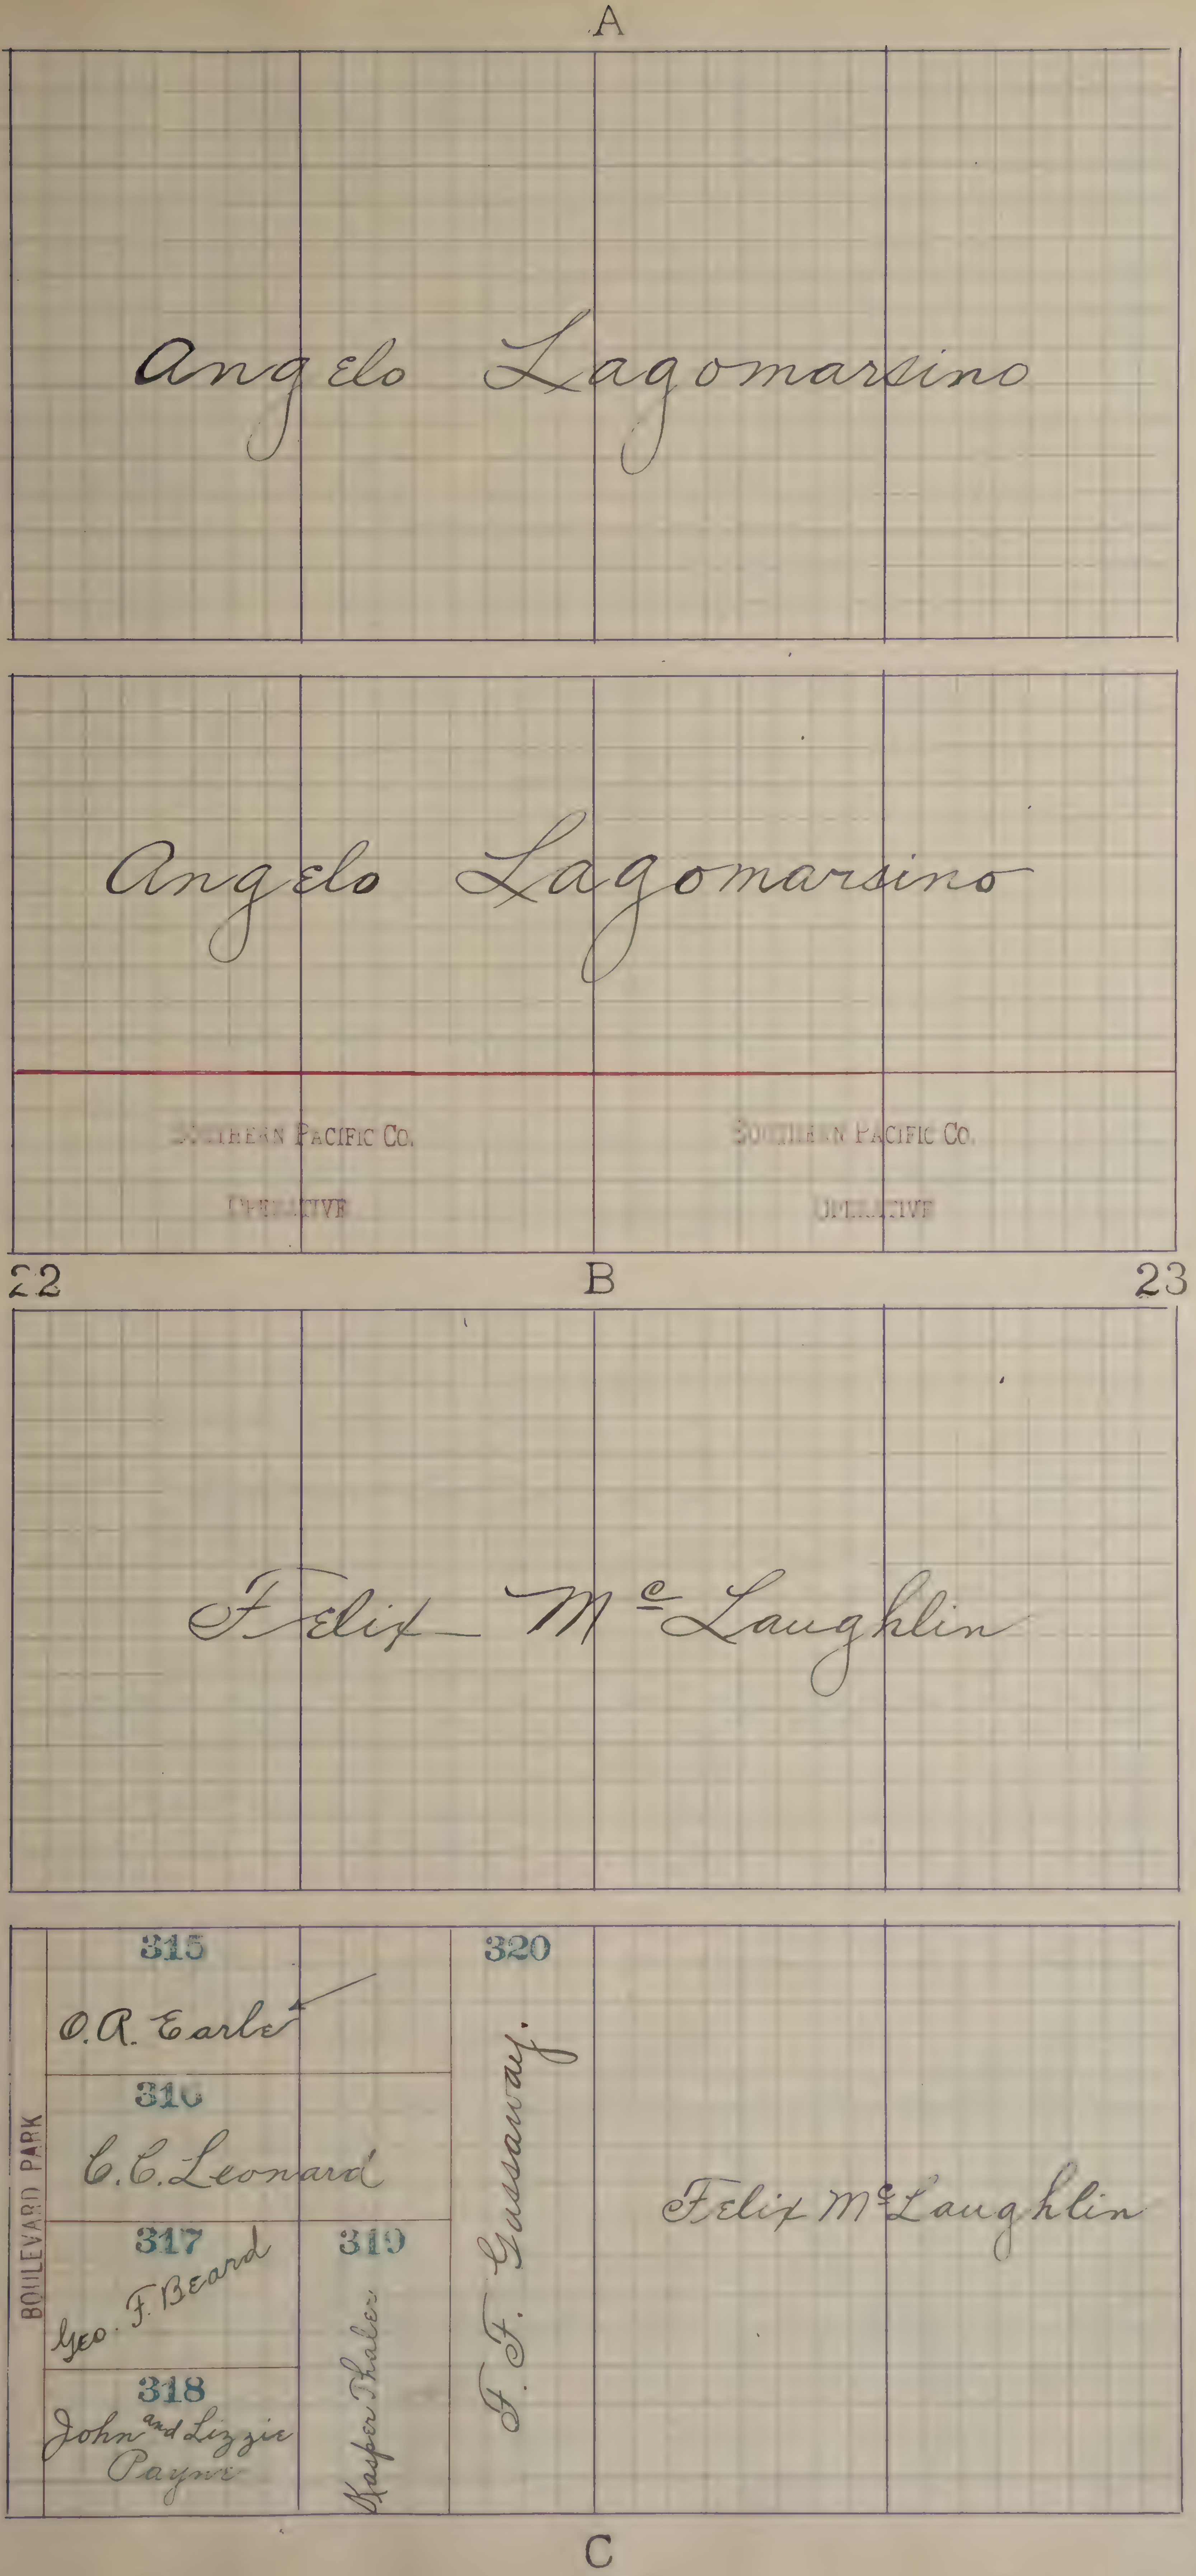
A
Angelo Lagomarsino
Angelo Lagomarsino
Southern Pacific Co.
Operative
Southern Pacific Co.
Operative
22
B
23
Felix McLaughlin
BOULEVARD PARK
315
O.A. Earle
316
C.C. Leonard
317
Geo. F. Beard
318
John and Lizzie Payne
319
Kasper Thaler
320
F. F. Gassaway
Felix McLaughlin
C

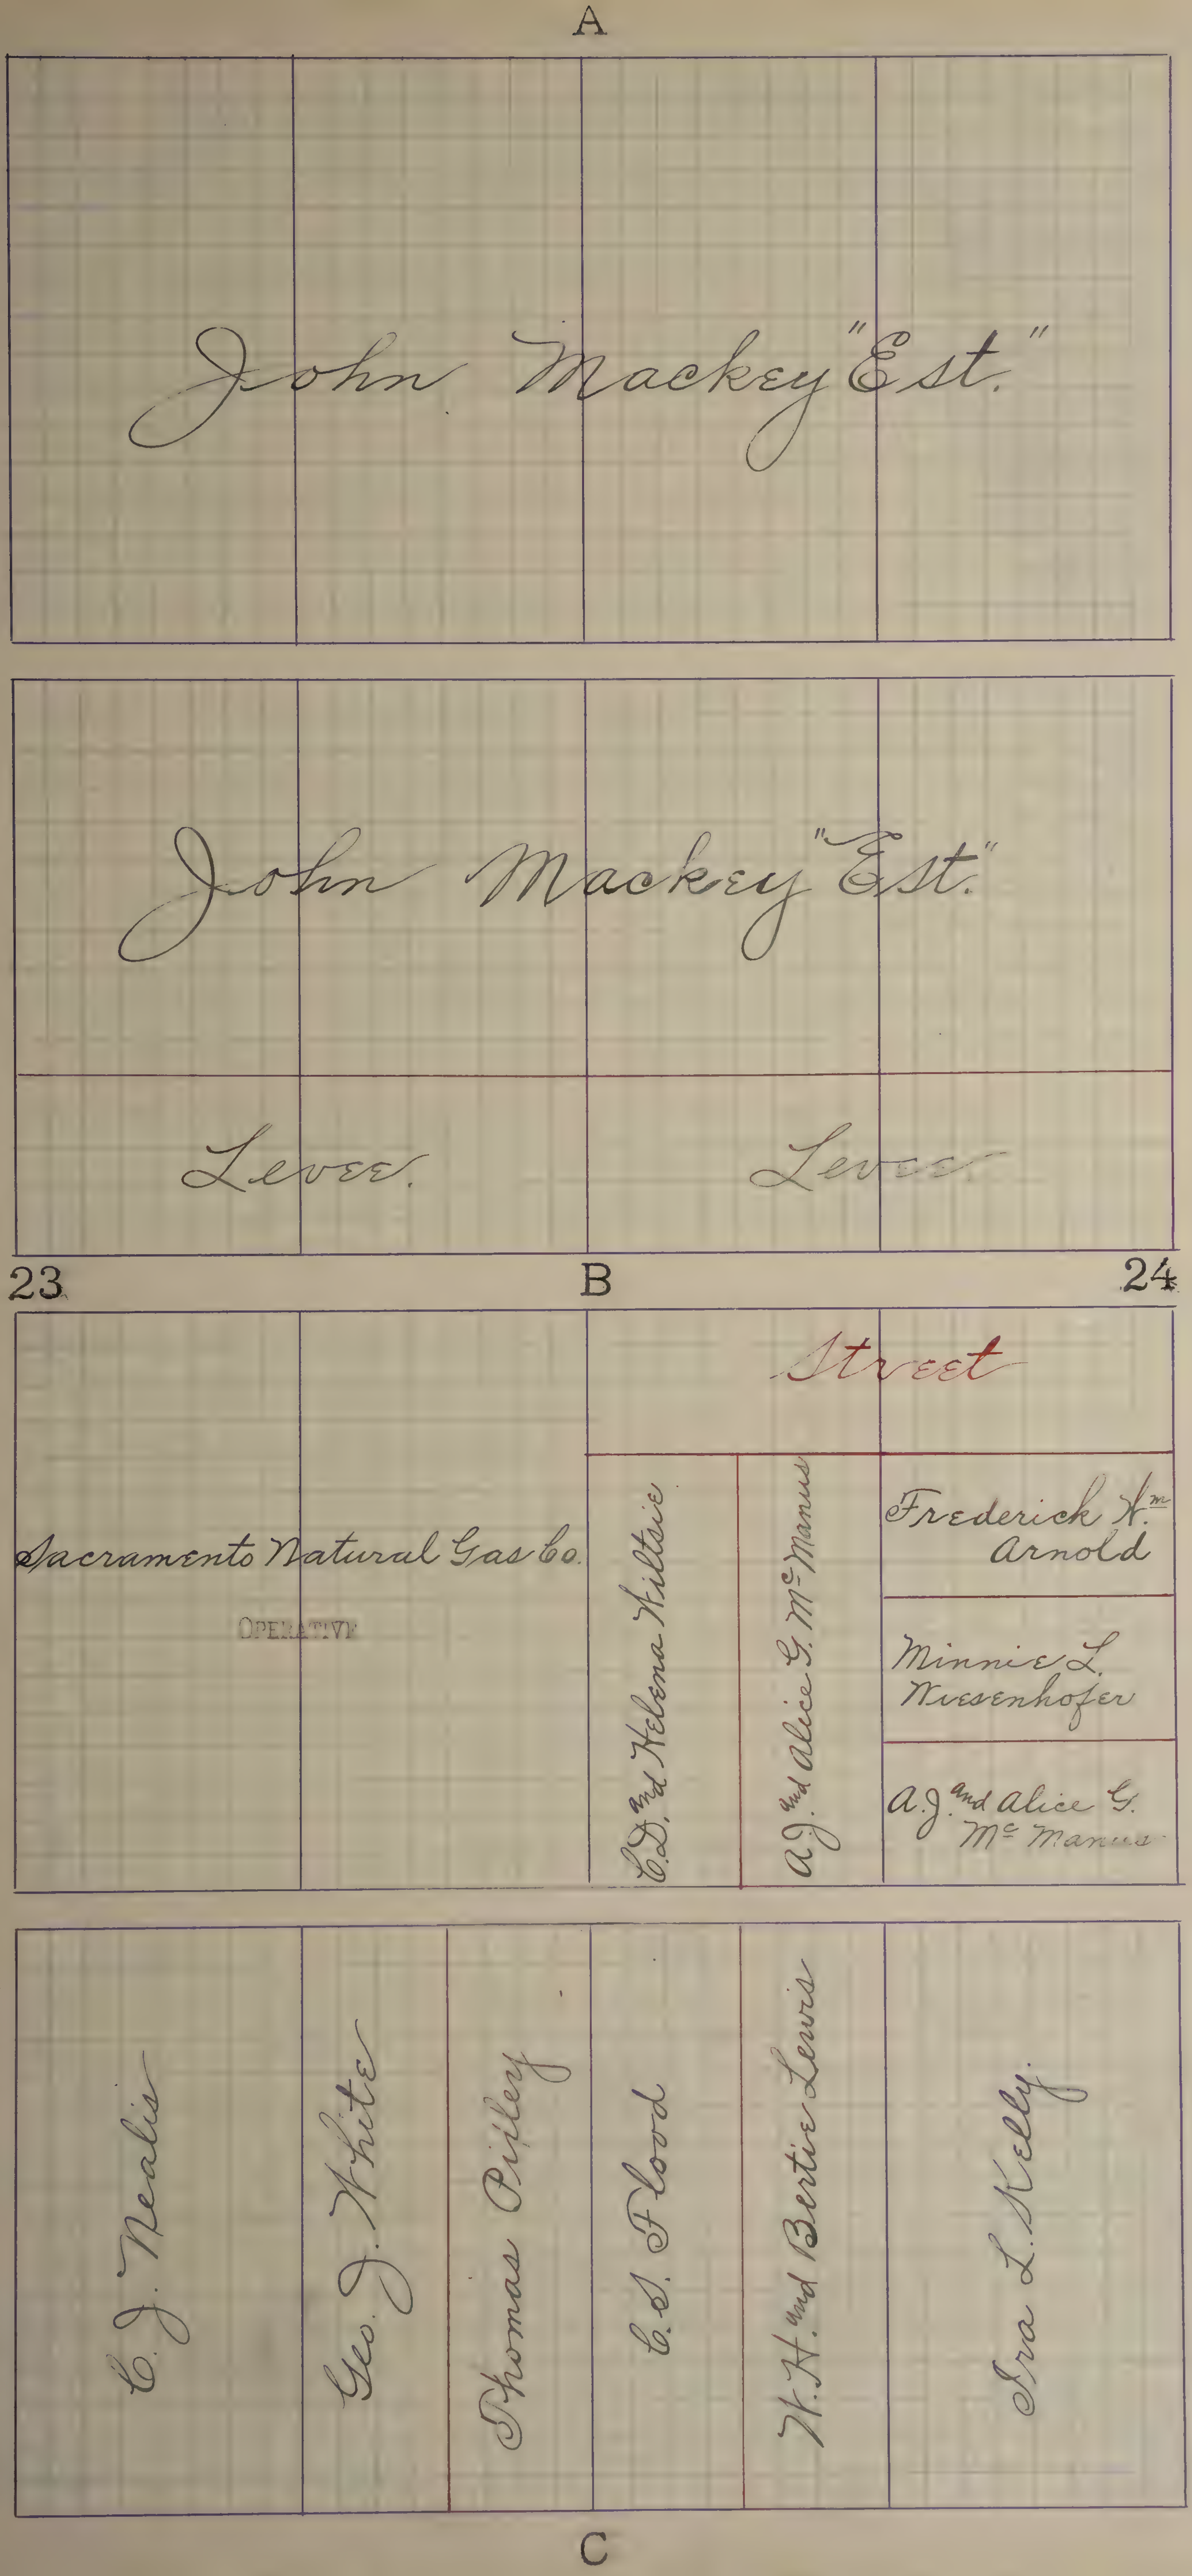
A
John Mackey "Est."
John Mackey "Est."
Levee.
Levee
23
B
24
Street
Sacramento Natural Gas Co.
OPERATIVE
C. D. and Helena Wiltsie
A. J. and Alice G. McManus
Frederick Wm Arnold
Minnie L. Wiesenhofer
A. J. and Alice G. McManus
C. J. Nealis
Geo. J. White
Thomas Pilley
C. S. Flood
W. H. and Bertie Lewis
Ira L. Kelly
C

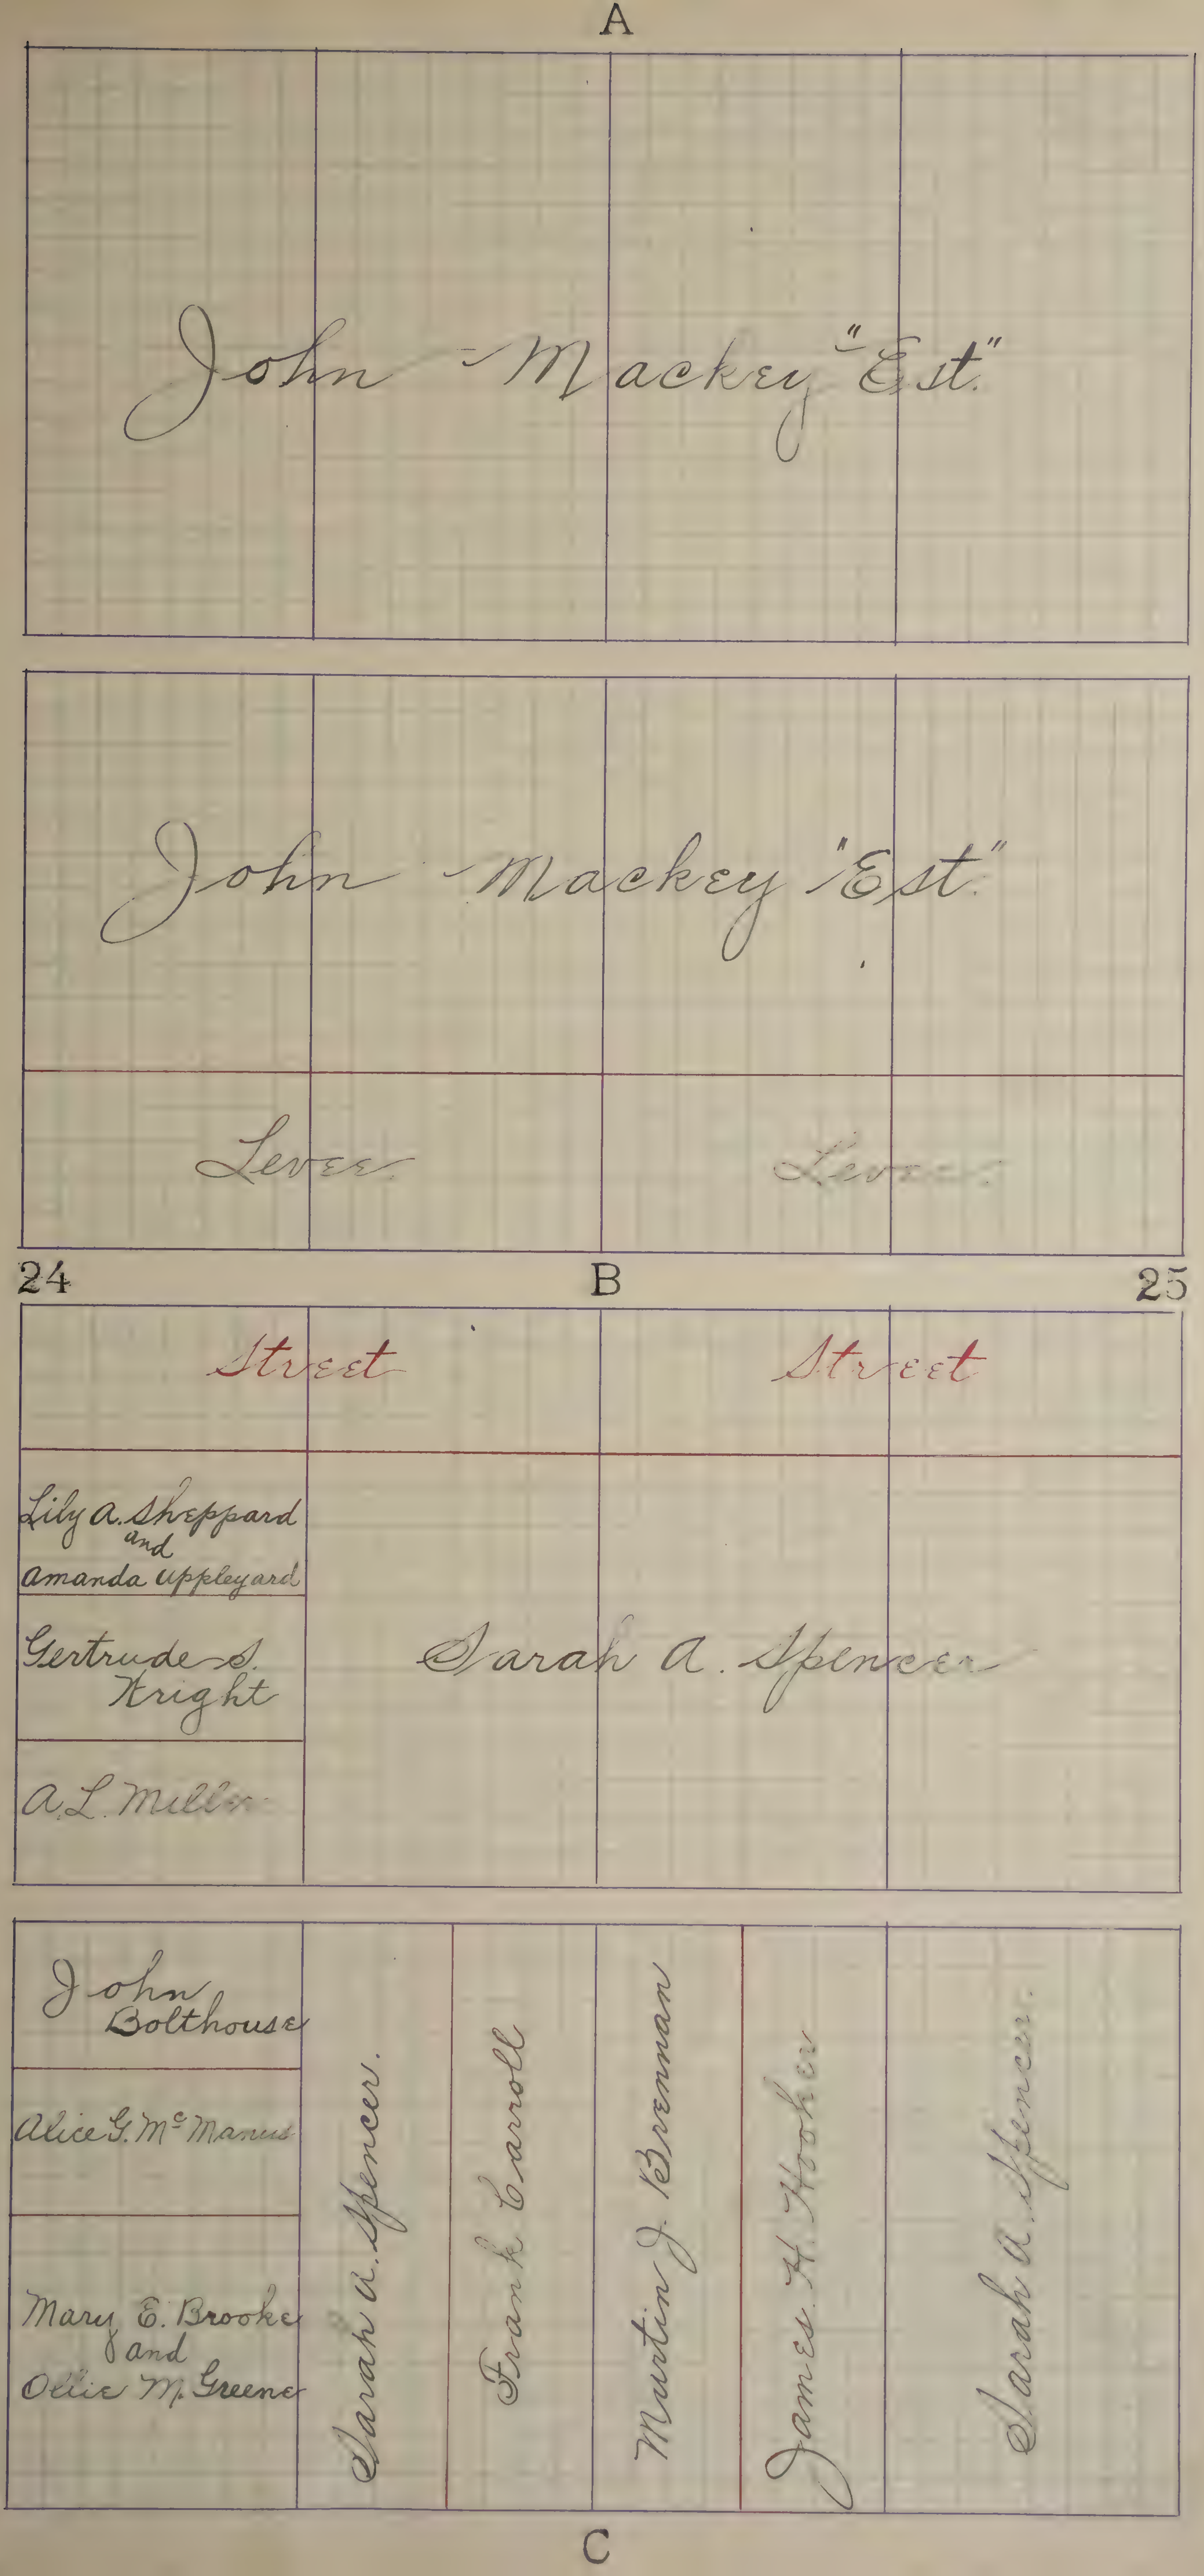
A
John Mackey "Est."
John Mackey "Est."
Levee
Levee
24
B
25
Street
Street
Lily A. Sheppard and Amanda Appleyard
Gertrude S. Knight
A. L. Miller
Sarah A. Spencer
John Bolthouse
Alice G. McManus
Mary E. Brooke and Ollie M. Greene
Sarah A. Spencer
Frank Carroll
Martin J. Brennan
James H. Hooker
Sarah A. Spencer
C

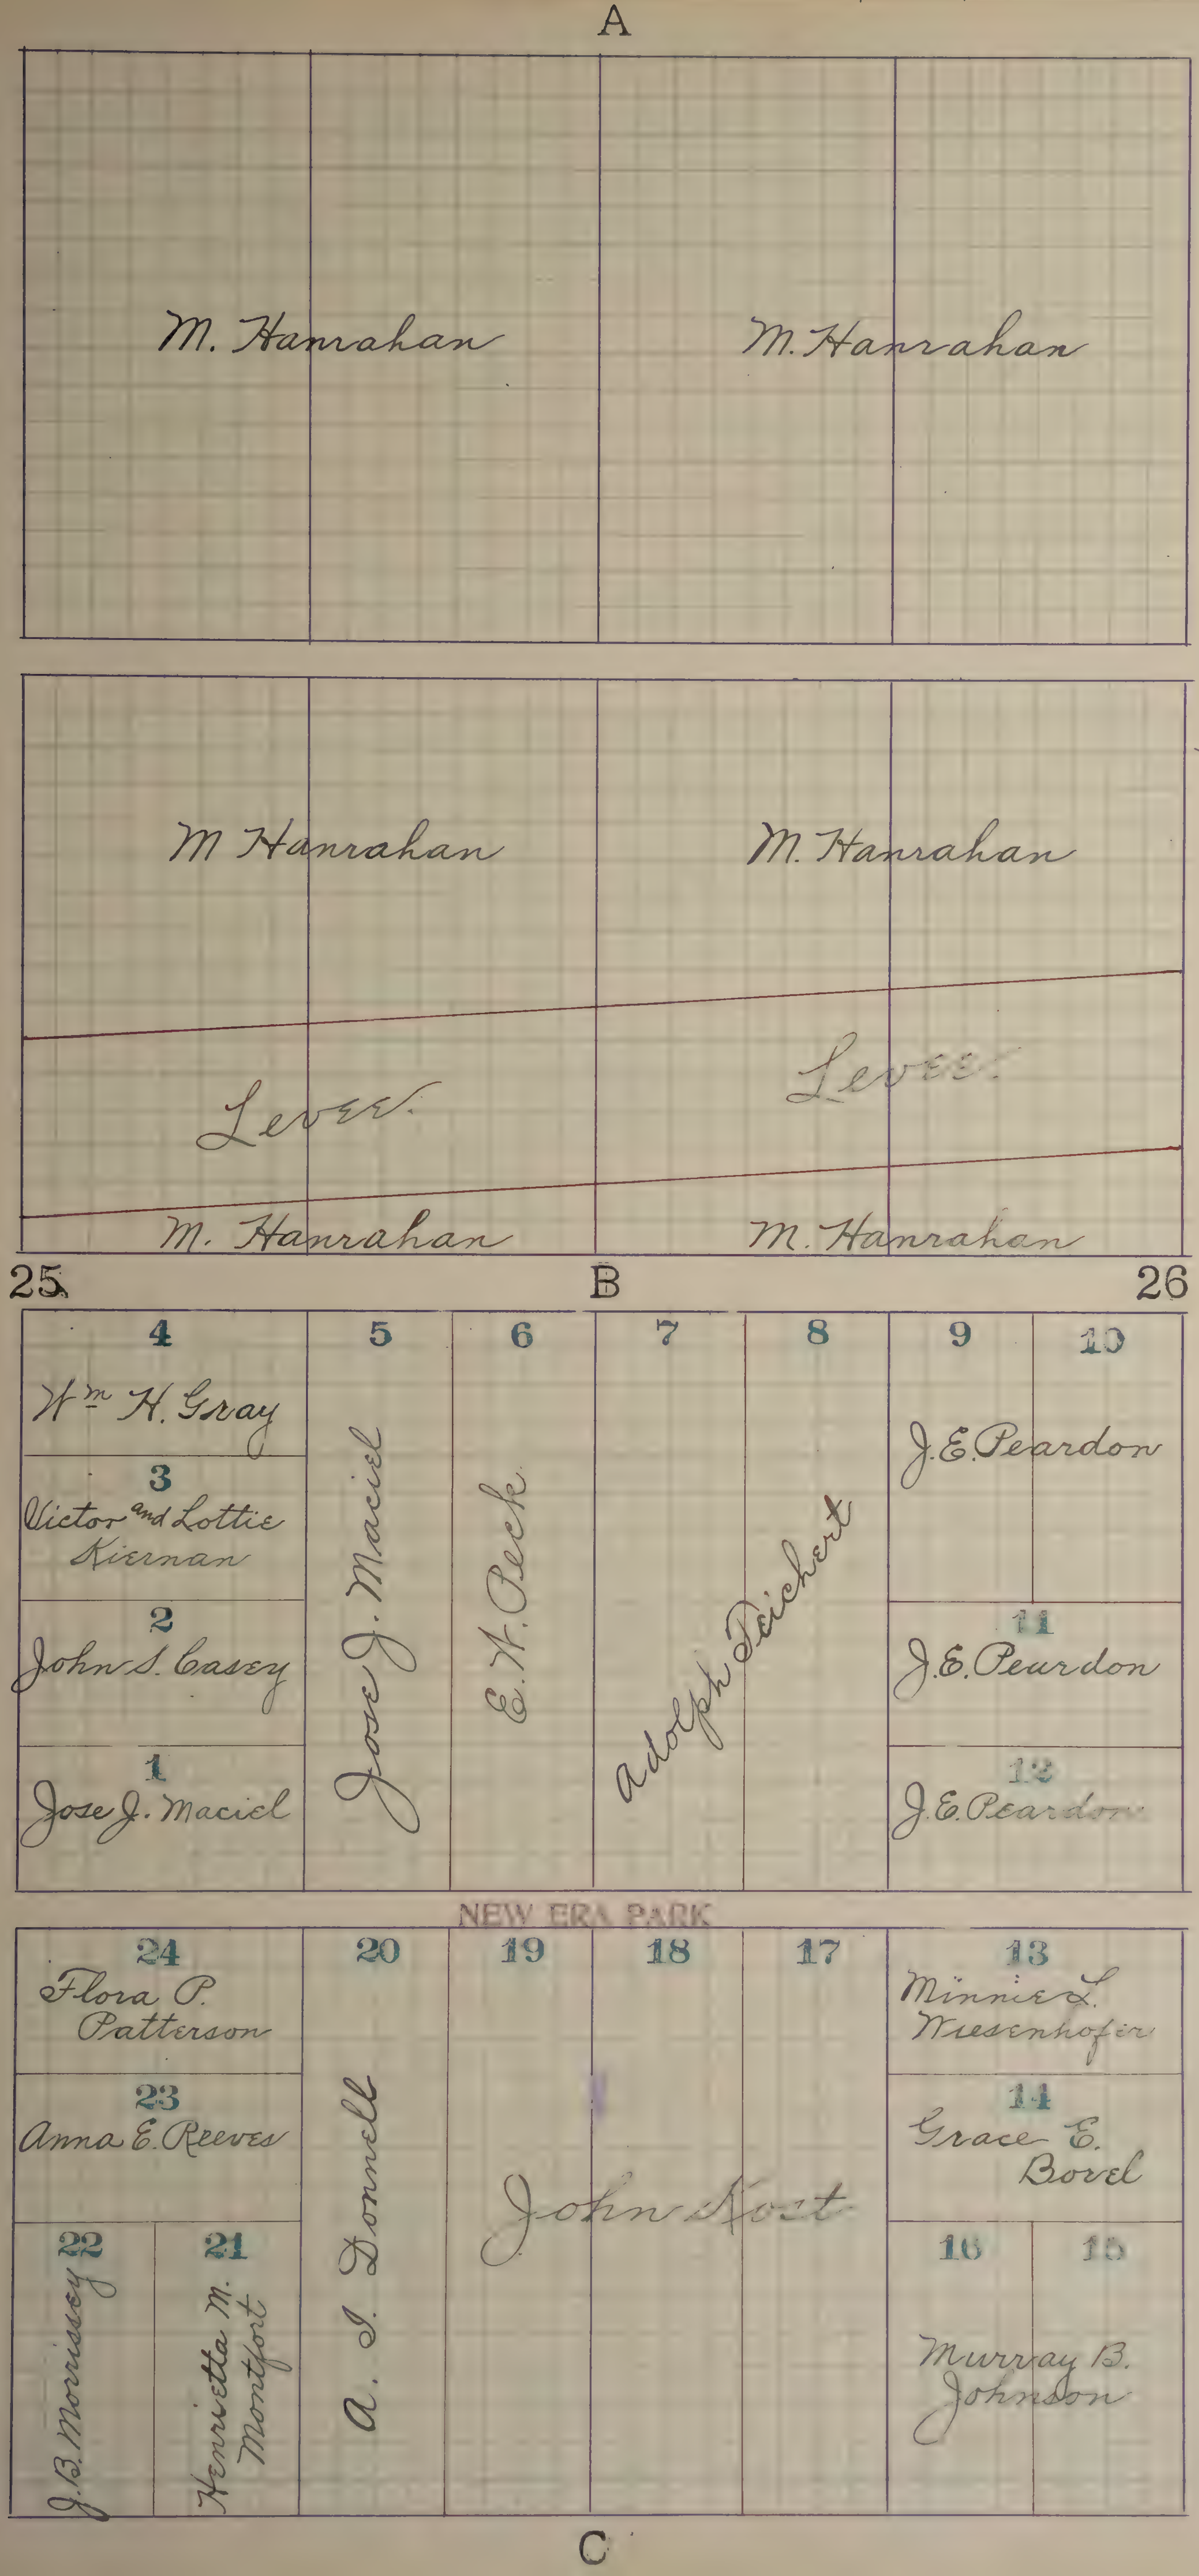
A
M. Hanrahan
M. Hanrahan
M Hanrahan
M. Hanrahan
Levee.
Levee.
M. Hanrahan
M. Hanrahan
25
B
26
4
Wm H. Gray
3
Victor and Lottie Kiernan
2
John S. Casey
1
Jose J. Maciel
5
Jose J. Maciel
6
E. W. Peck
7
8
Adolph Teichert
9
10
J. E. Peardon
11
J. E. Peardon
12
J. E. Peardon
NEW ERA PARK
24
Flora P. Patterson
23
Anna E. Reeves
22
J. B. Morrissey
21
Henrietta M. Montfort
20
A. I. Donnell
19
18
17
John Kost
13
Minnie L. Wiesenhofer
14
Grace E. Bovel
16
15
Murray B. Johnson
C

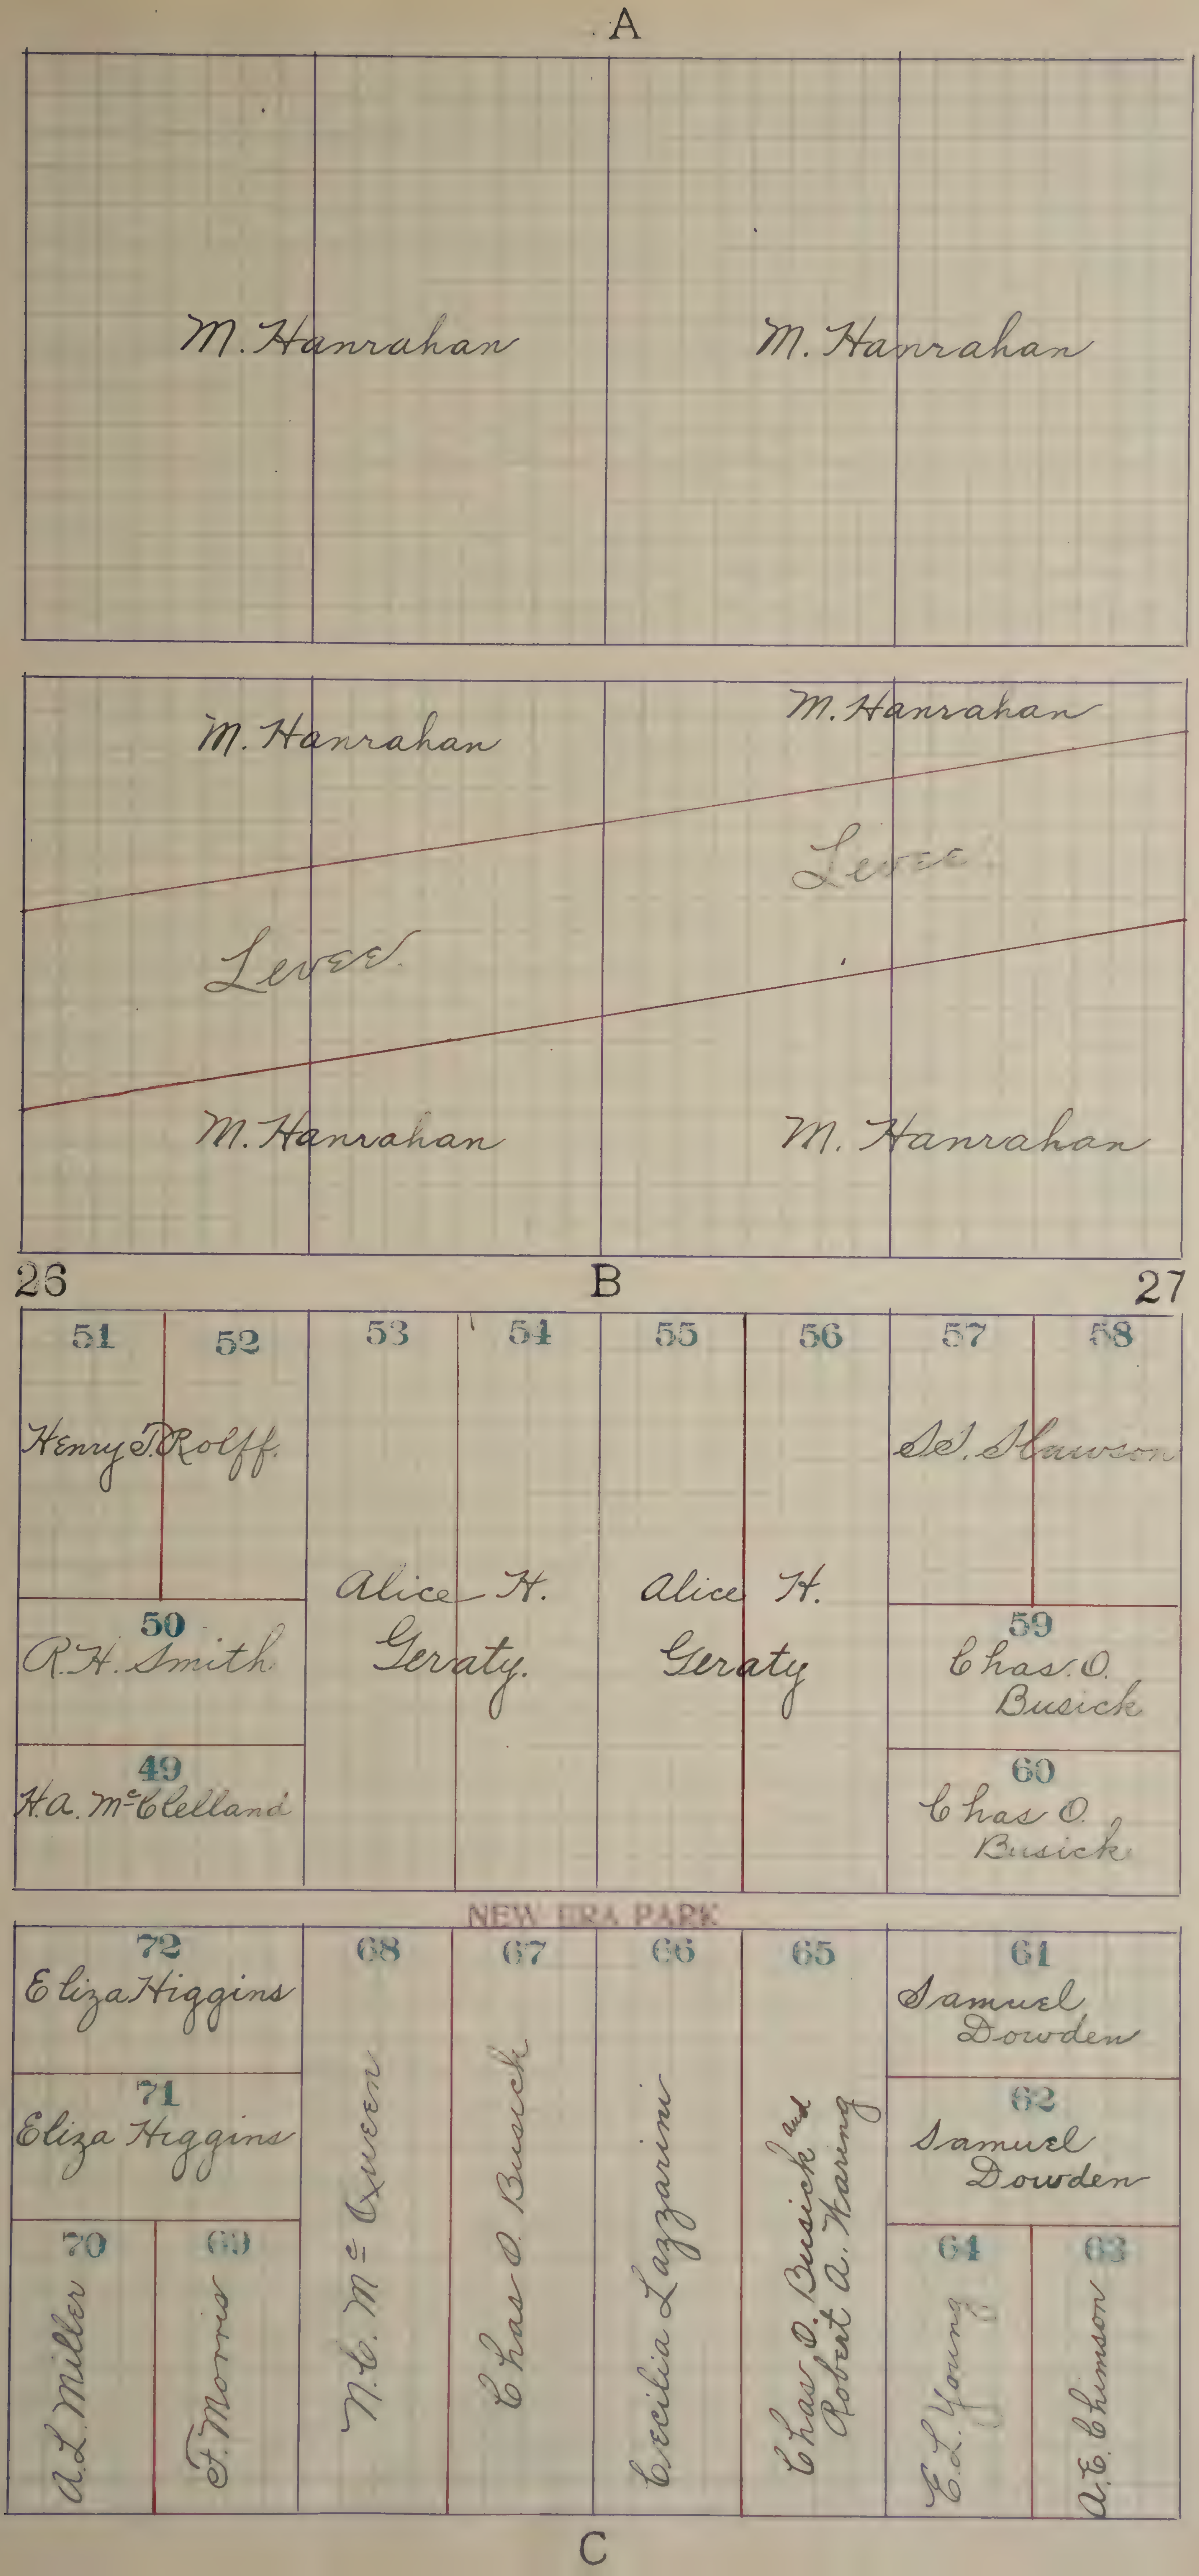
A
M. Hanrahan
M. Hanrahan
M. Hanrahan
M. Hanrahan
Levee
Levee
M. Hanrahan
M. Hanrahan
26
B
27
51
52
53
54
55
56
57
58
Henry T. Rolff.
S.J. Hawson
Alice H. Geraty.
Alice H. Geraty
50
R.H. Smith.
59
Chas. O. Busick
49
H.a. McClelland
60
Chas O. Busick
NEW ERA PARK
72
Eliza Higgins
68
67
66
65
61
Samuel Dowden
71
Eliza Higgins
N.C. McQueen
Chas O. Busick
Cecilia Lazzarini
Chas O. Busick and Robert A. Waring
62
Samuel Dowden
70
69
64
63
A.L. Miller
F. Morris
E.L. Young
A.E. Chimson
C

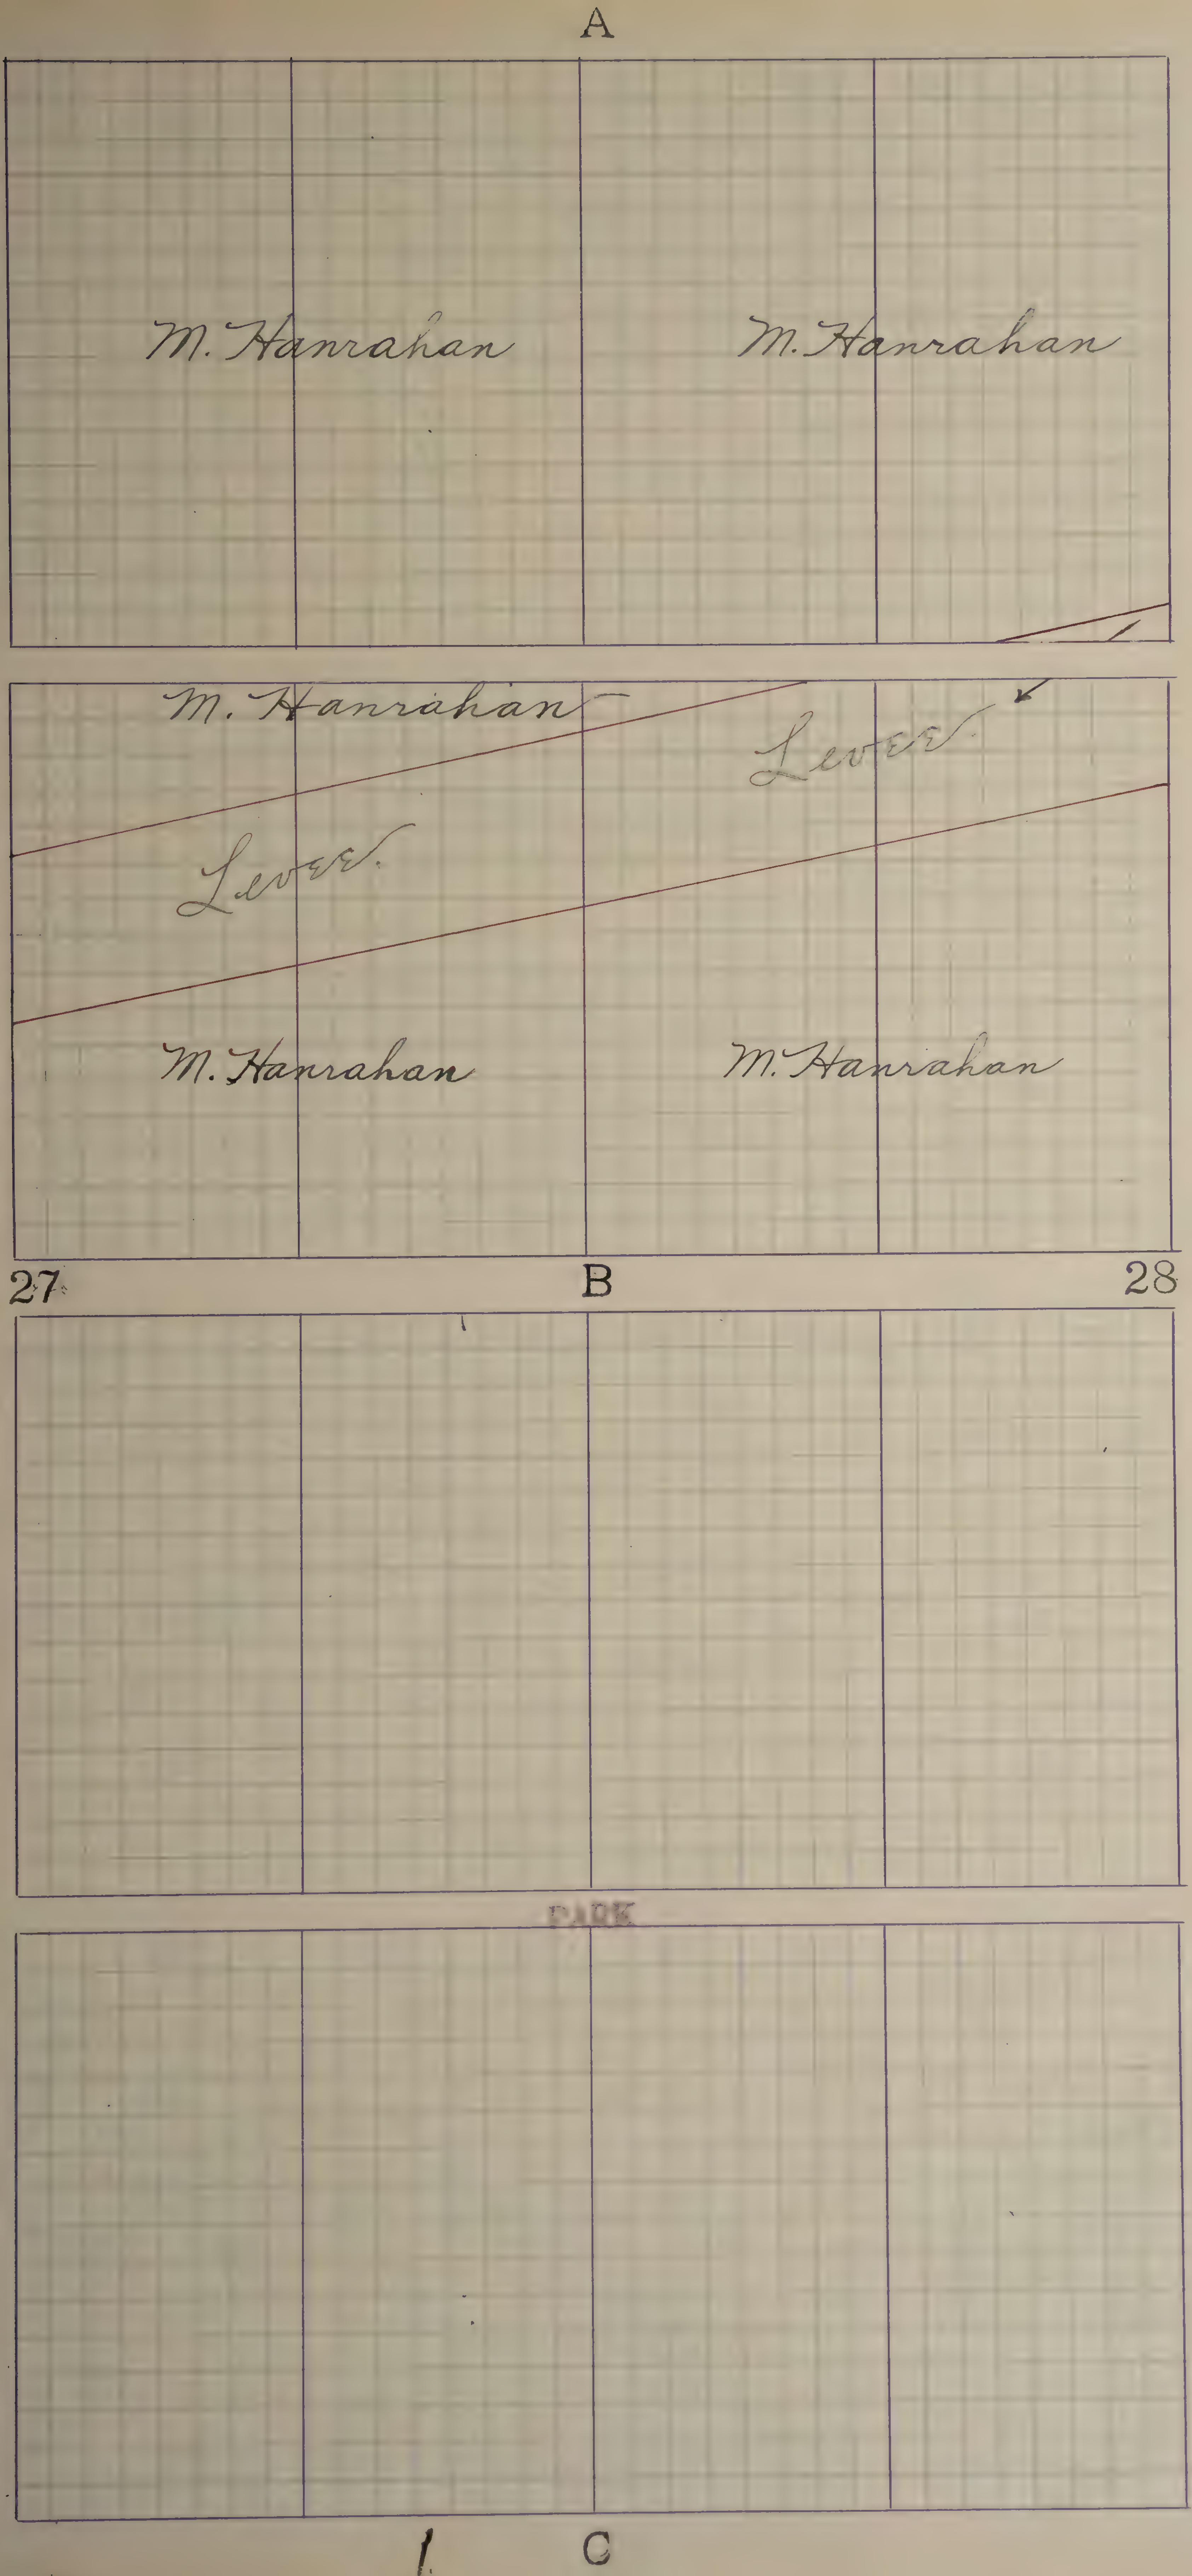
A
M. Hanrahan
M. Hanrahan
M. Hanrahan
Lever
Lever
M. Hanrahan
M. Hanrahan
27
B
28
PARK
1
C

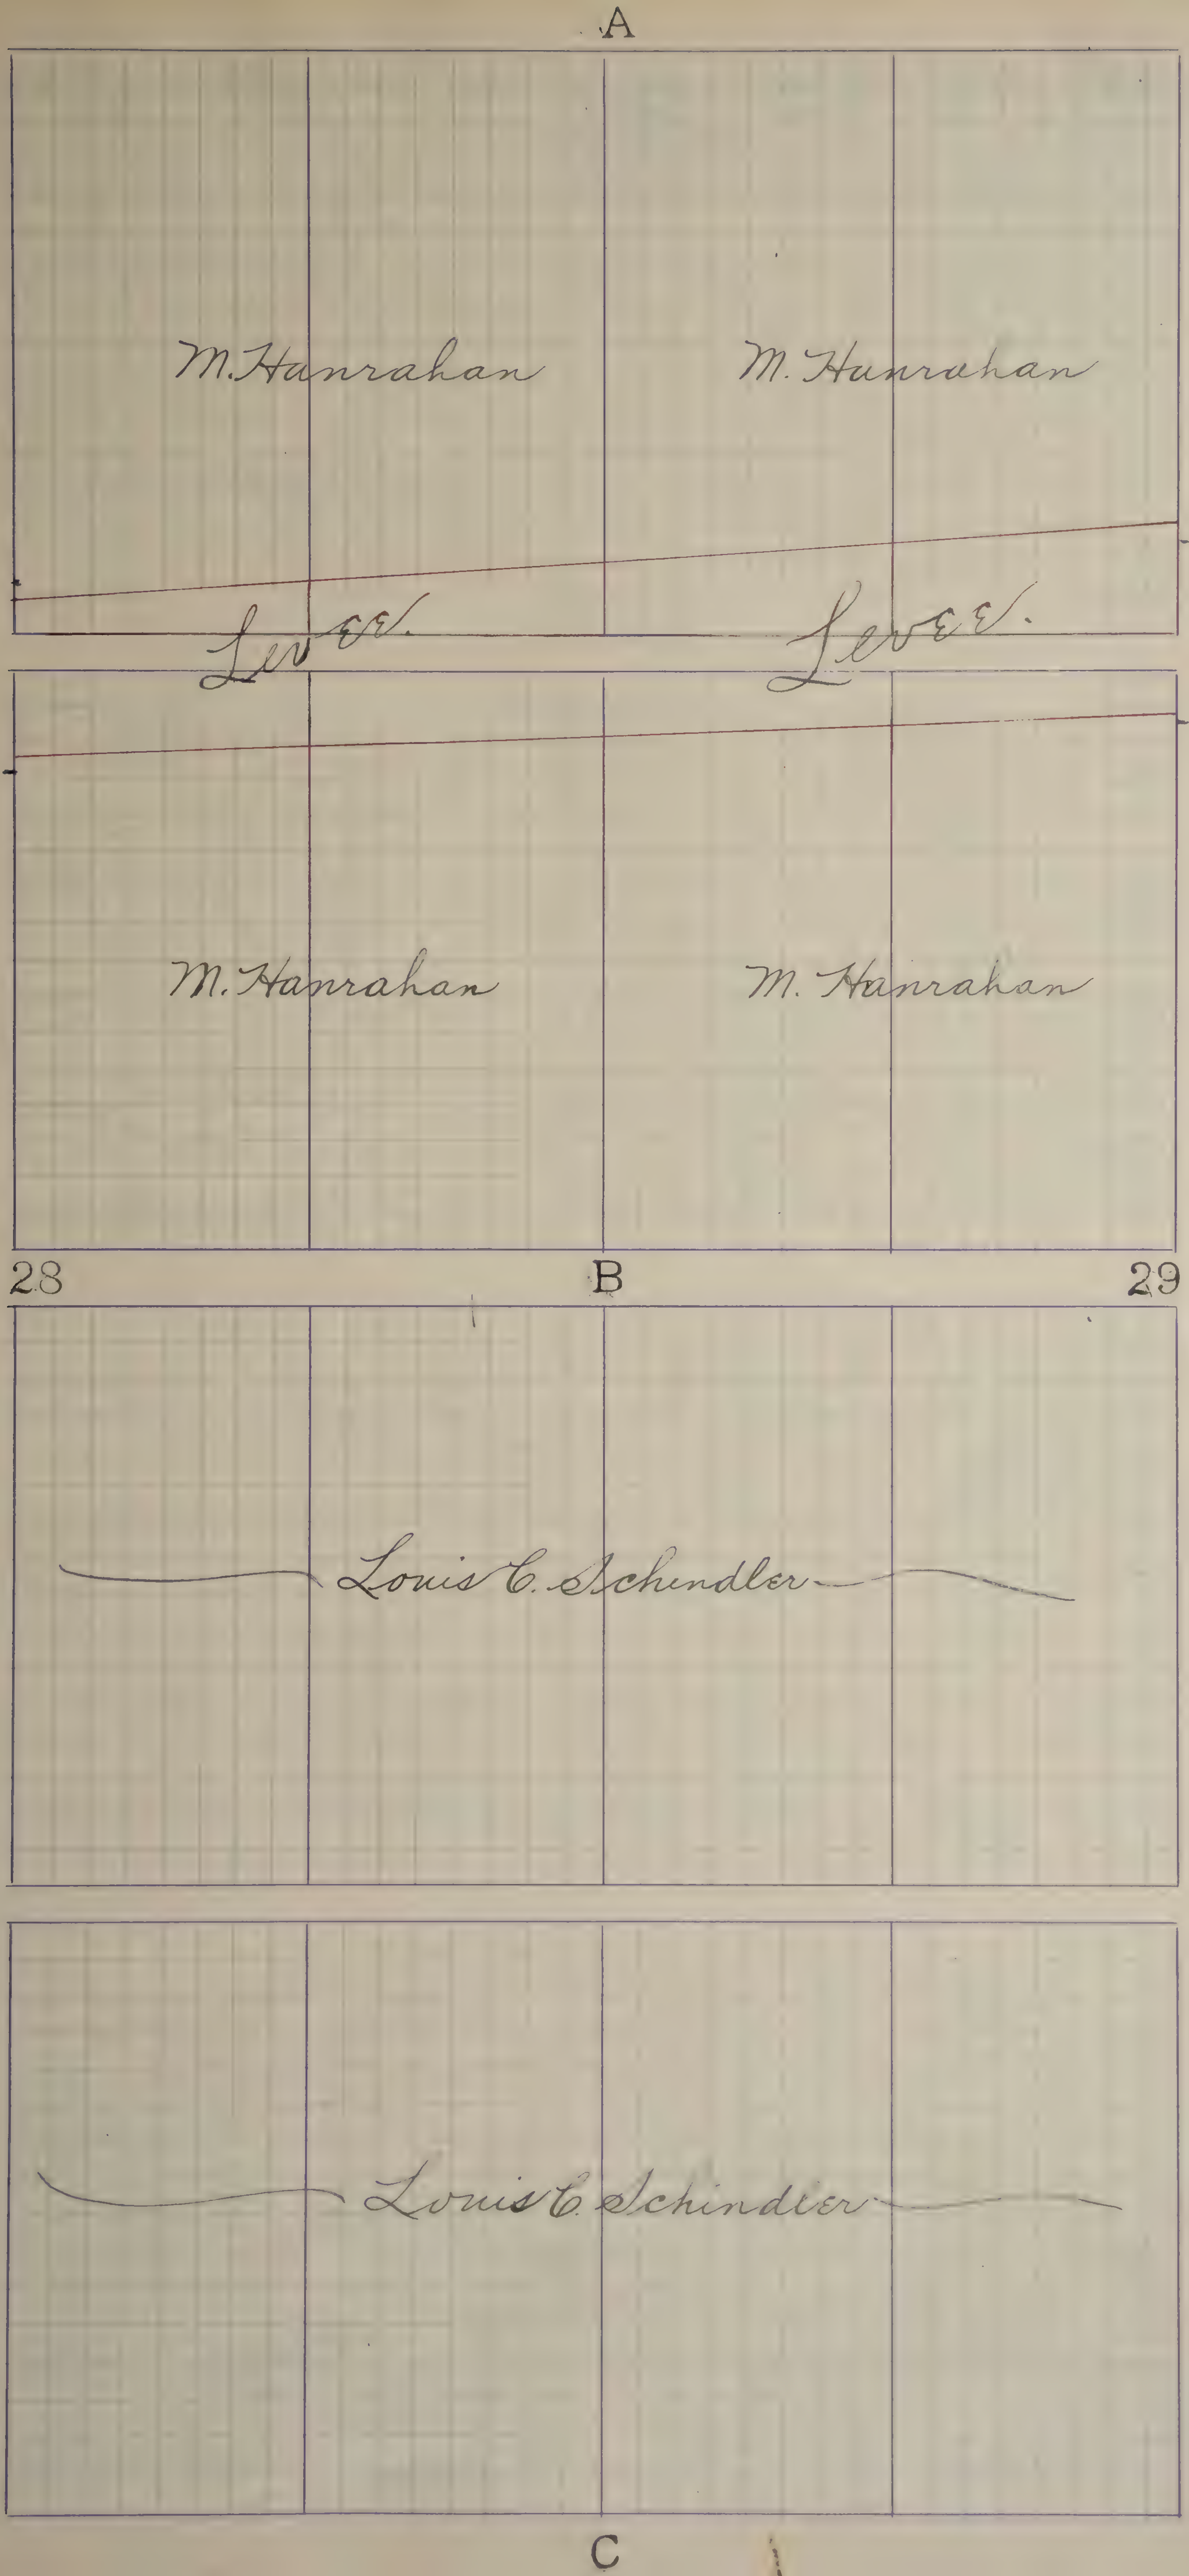
A
M. Hanrahan
M. Hanrahan
Levee.
Levee.
M. Hanrahan
M. Hanrahan
28
B
29
Louis C. Schindler
Louis C. Schindler
C

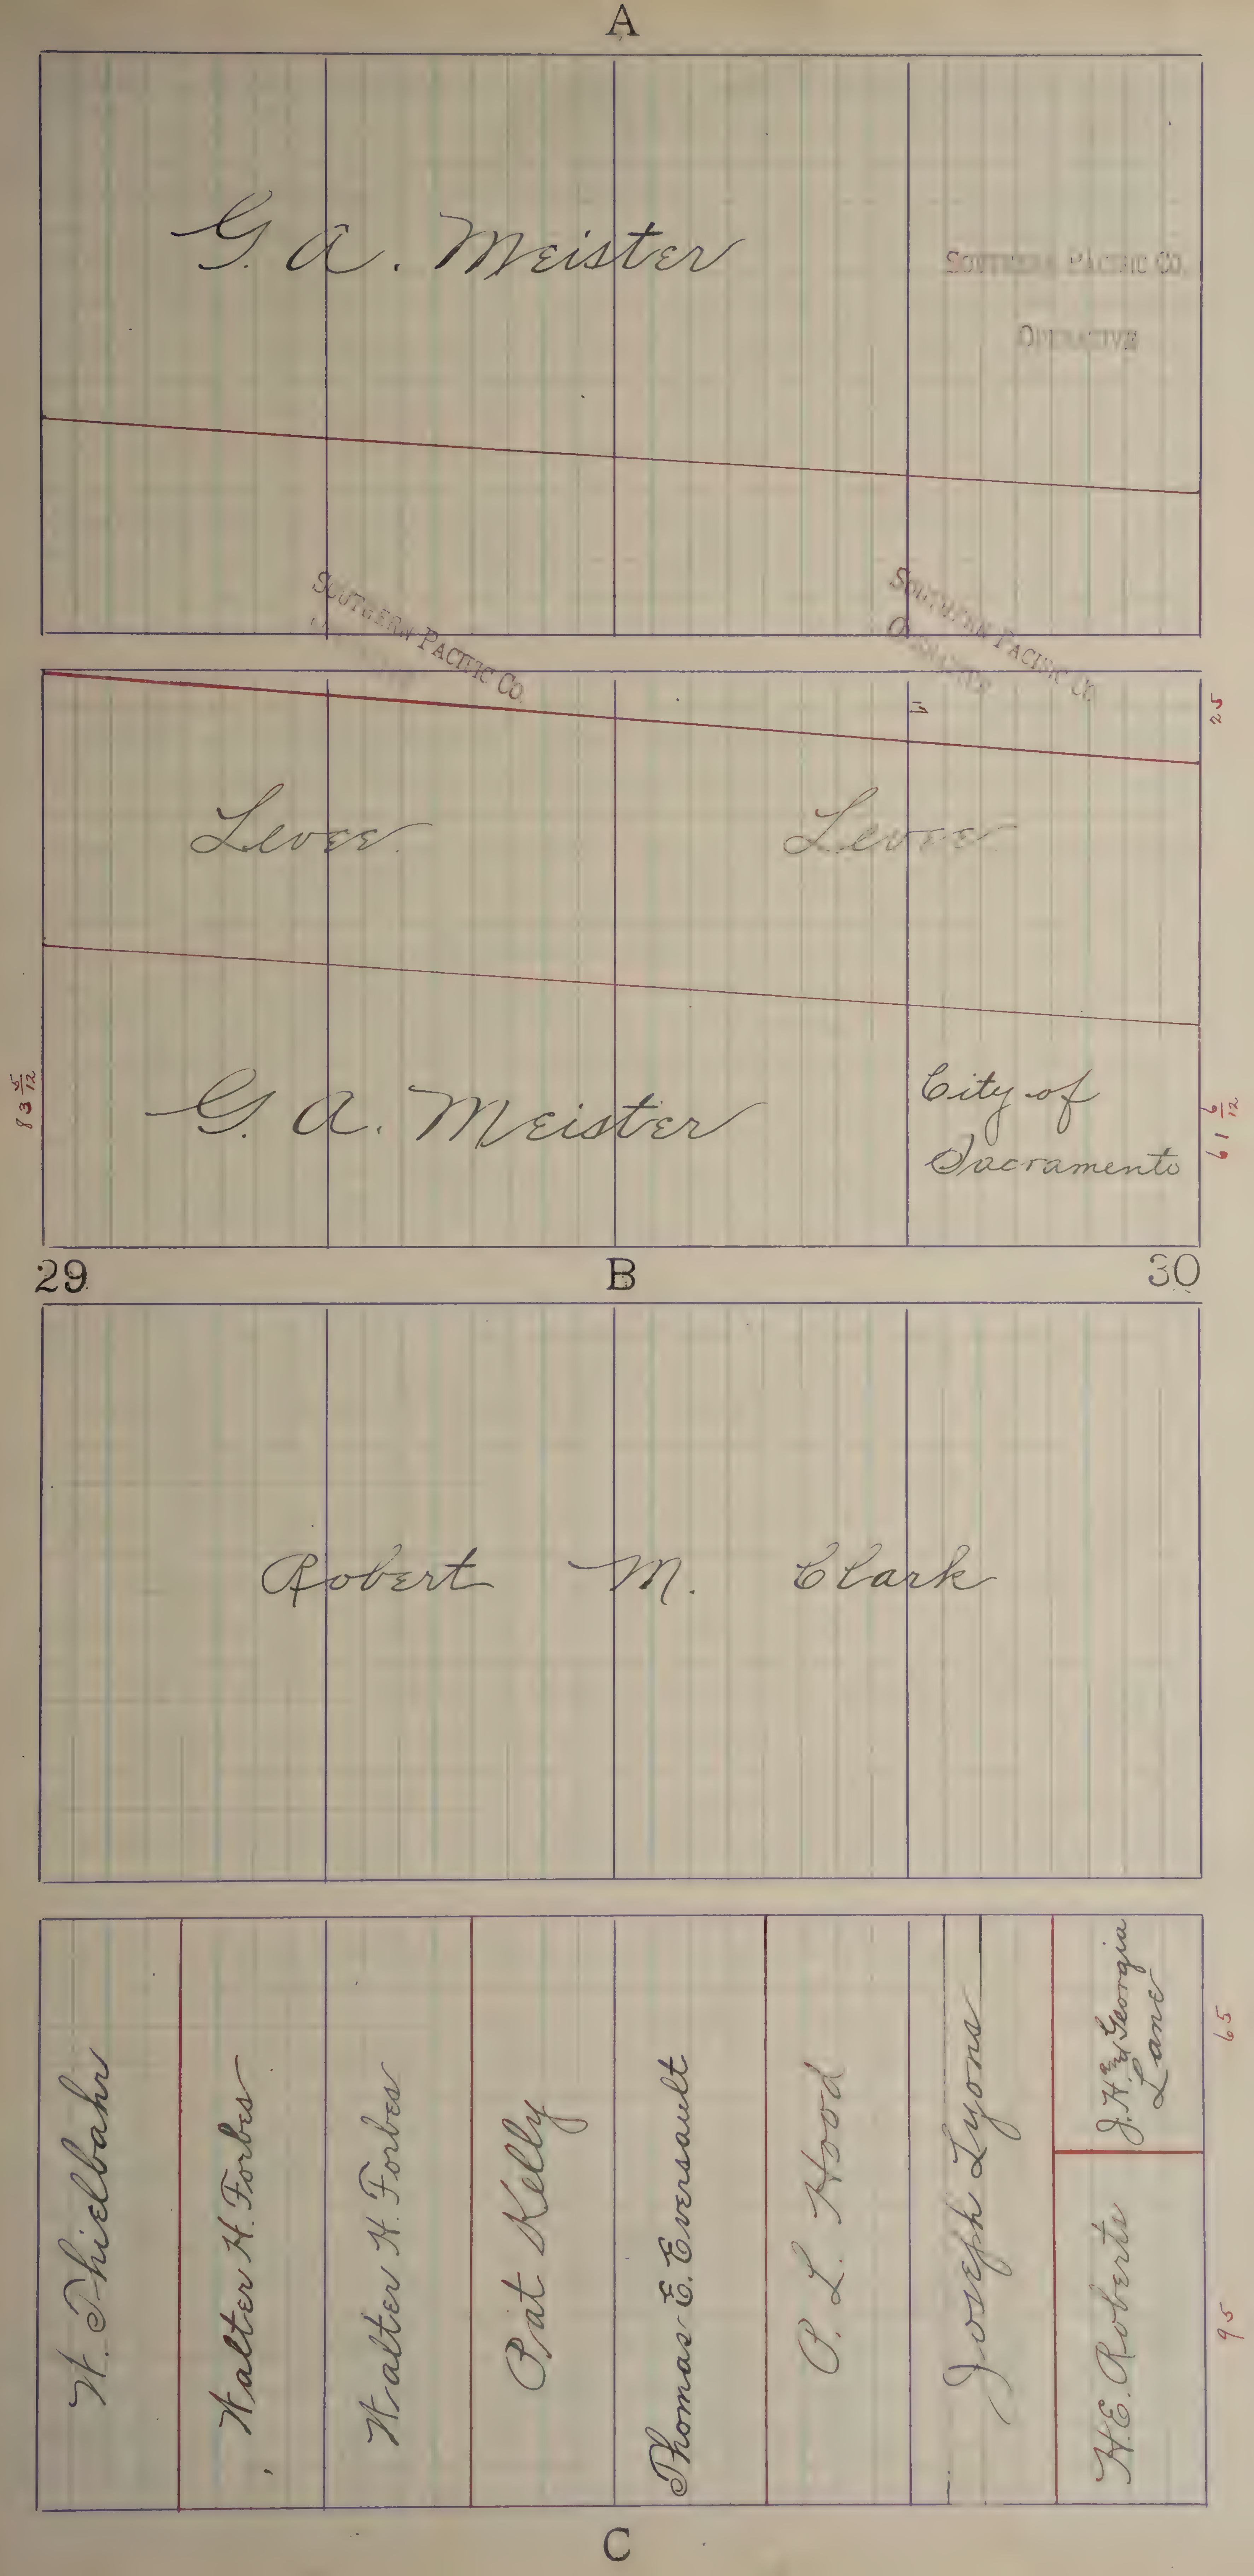
A
G. A. Meister
Southern Pacific Co.
Operative
Southern Pacific Co.
Southern Pacific Co.
25
Lever
Lever
83 5/12
G. A. Meister
City of Sacramento
61 6/12
29
B
30
Robert M. Clark
H. Thielbahn
Walter H. Forbes
Walter H. Forbes
Pat Kelly
Thomas E. Eversault
O. L. Hood
Joseph Lyons
J. H. & Georgia Lane
H. E. Roberts
65
95
C

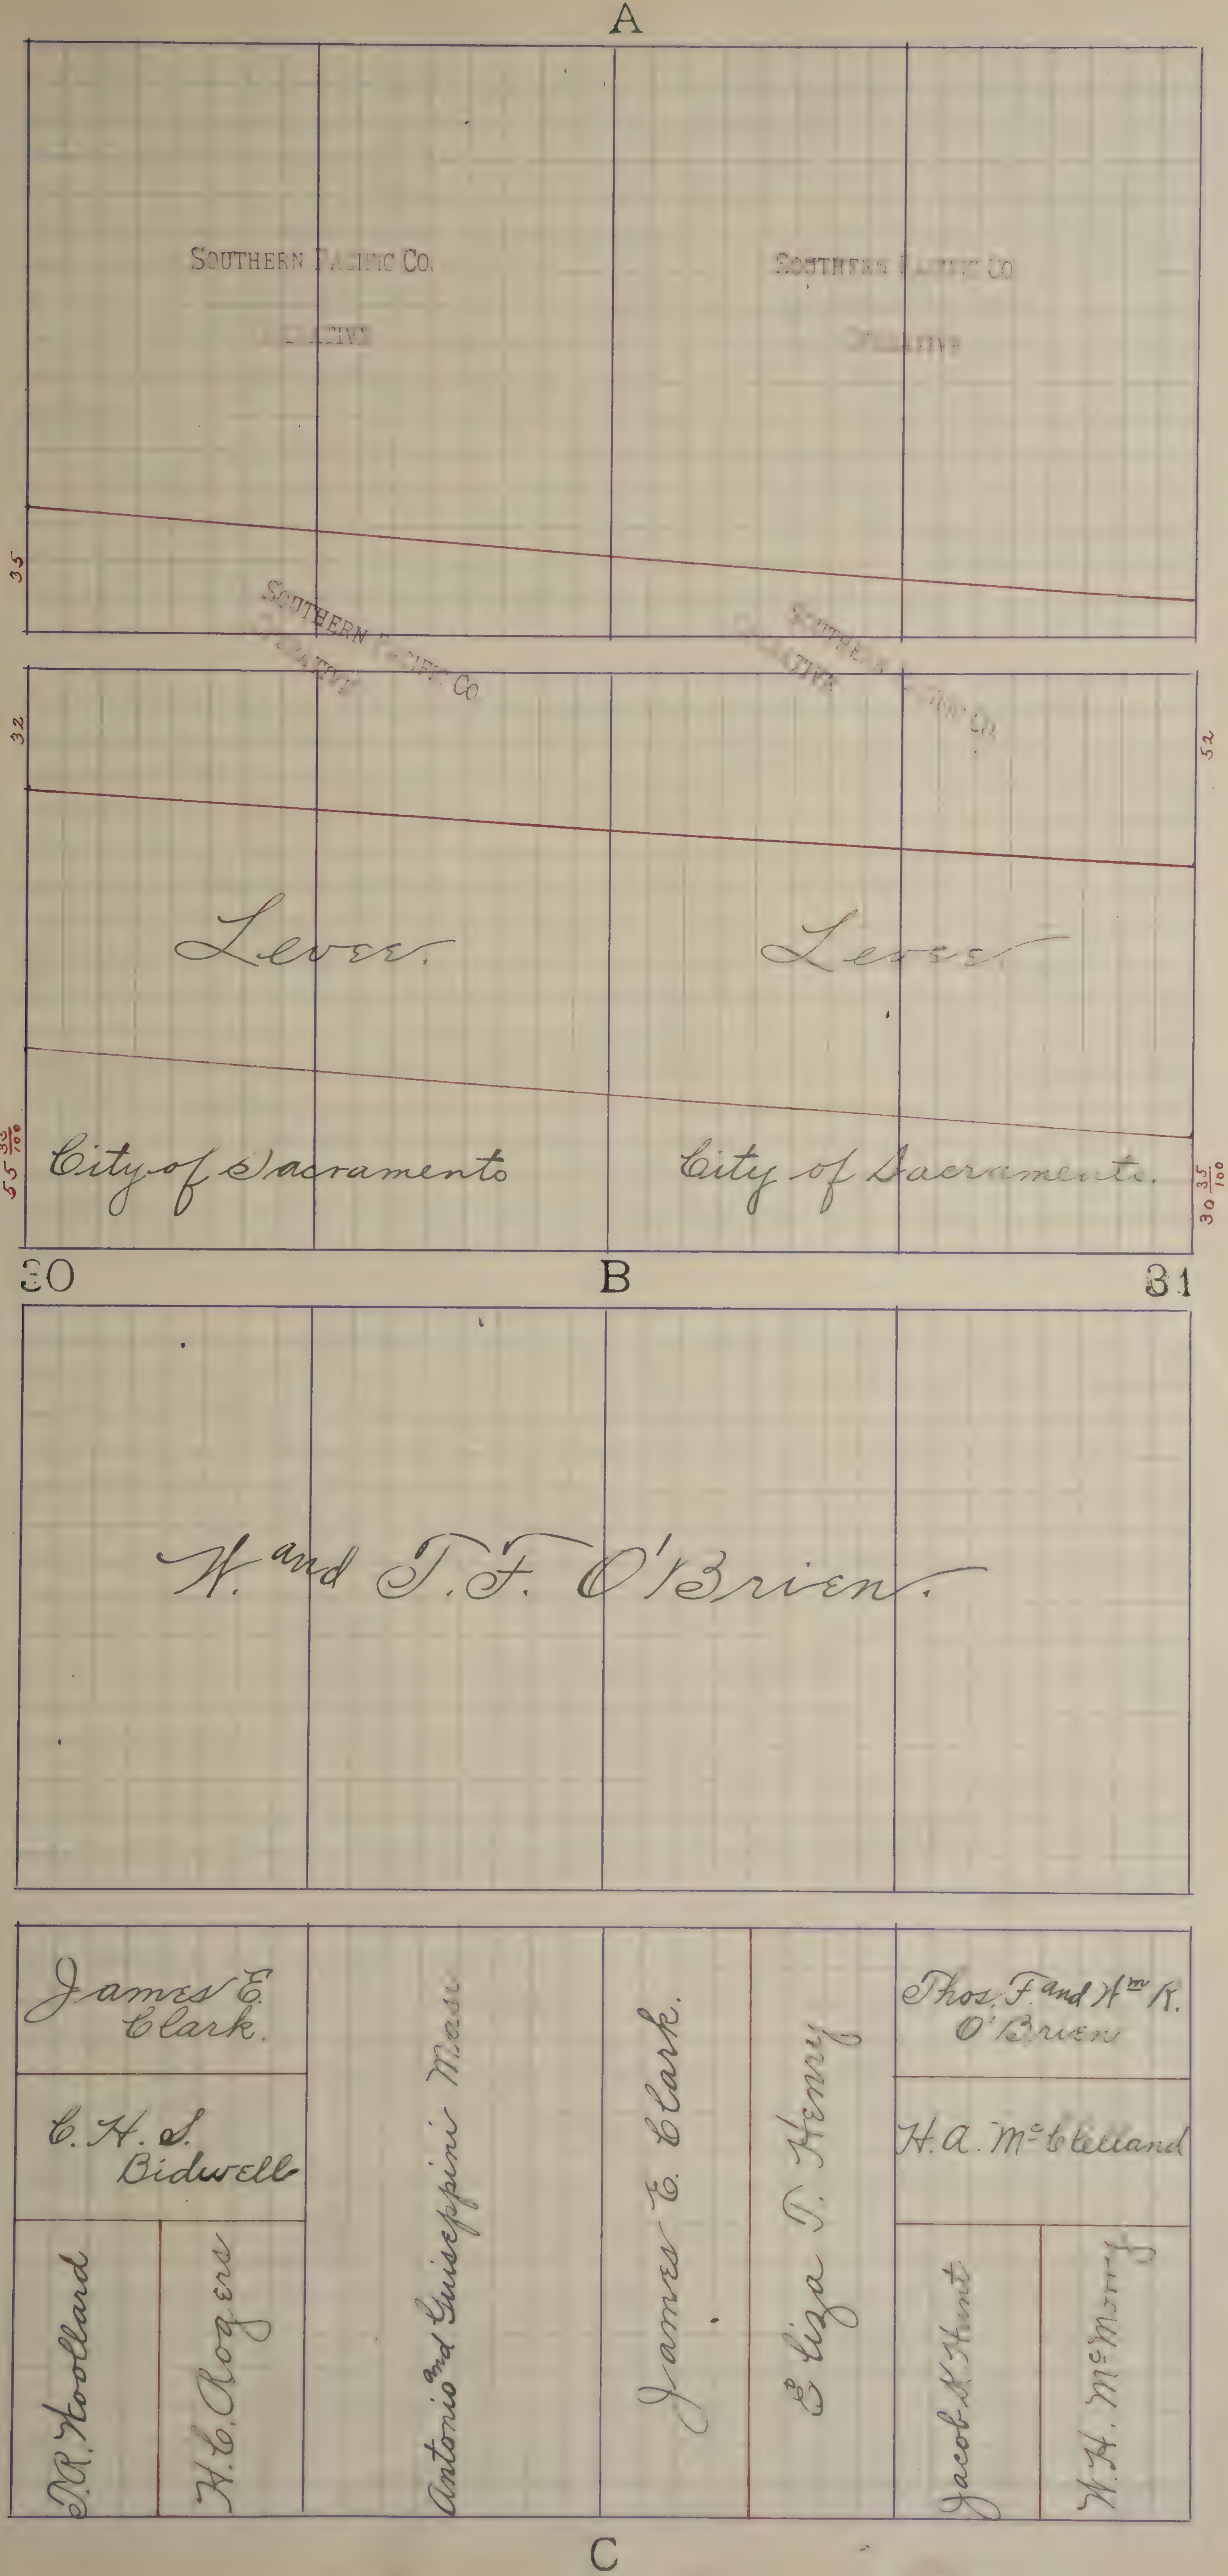
A
SOUTHERN PACIFIC CO.
OPERATIVE
SOUTHERN PACIFIC CO.
OPERATIVE
35
SOUTHERN PACIFIC CO.
OPERATIVE
SOUTHERN PACIFIC CO.
OPERATIVE
32
52
Levee.
Levee
55 35/100
City of Sacramento
City of Sacramento.
30 35/100
30
B
31
W. and T.F. O'Brien.
James E. Clark.
C.H.S. Bidwell
N.R. Woollard
H.E. Rogers
Antonio and Guiseppini Masse
James E. Clark.
Eliza T. Henry
Thos. F. and Wm R. O'Brien
H.A. McClelland
Jacob K. Hunt
W.H. McMurry
C

C

SOUTHERN PACIFIC CO.
OPERATIVE

SOUTHERN PACIFIC CO.
OPERATIVE

SOUTHERN PACIFIC CO.
OPERATIVE

SOUTHERN PACIFIC CO.
OPERATIVE

5 D 6

SOUTHERN PACIFIC CO.
OPERATIVE

SOUTHERN PACIFIC CO.
OPERATIVE

SOUTHERN PACIFIC CO.
OPERATIVE

SOUTHERN PACIFIC CO.
OPERATIVE

E

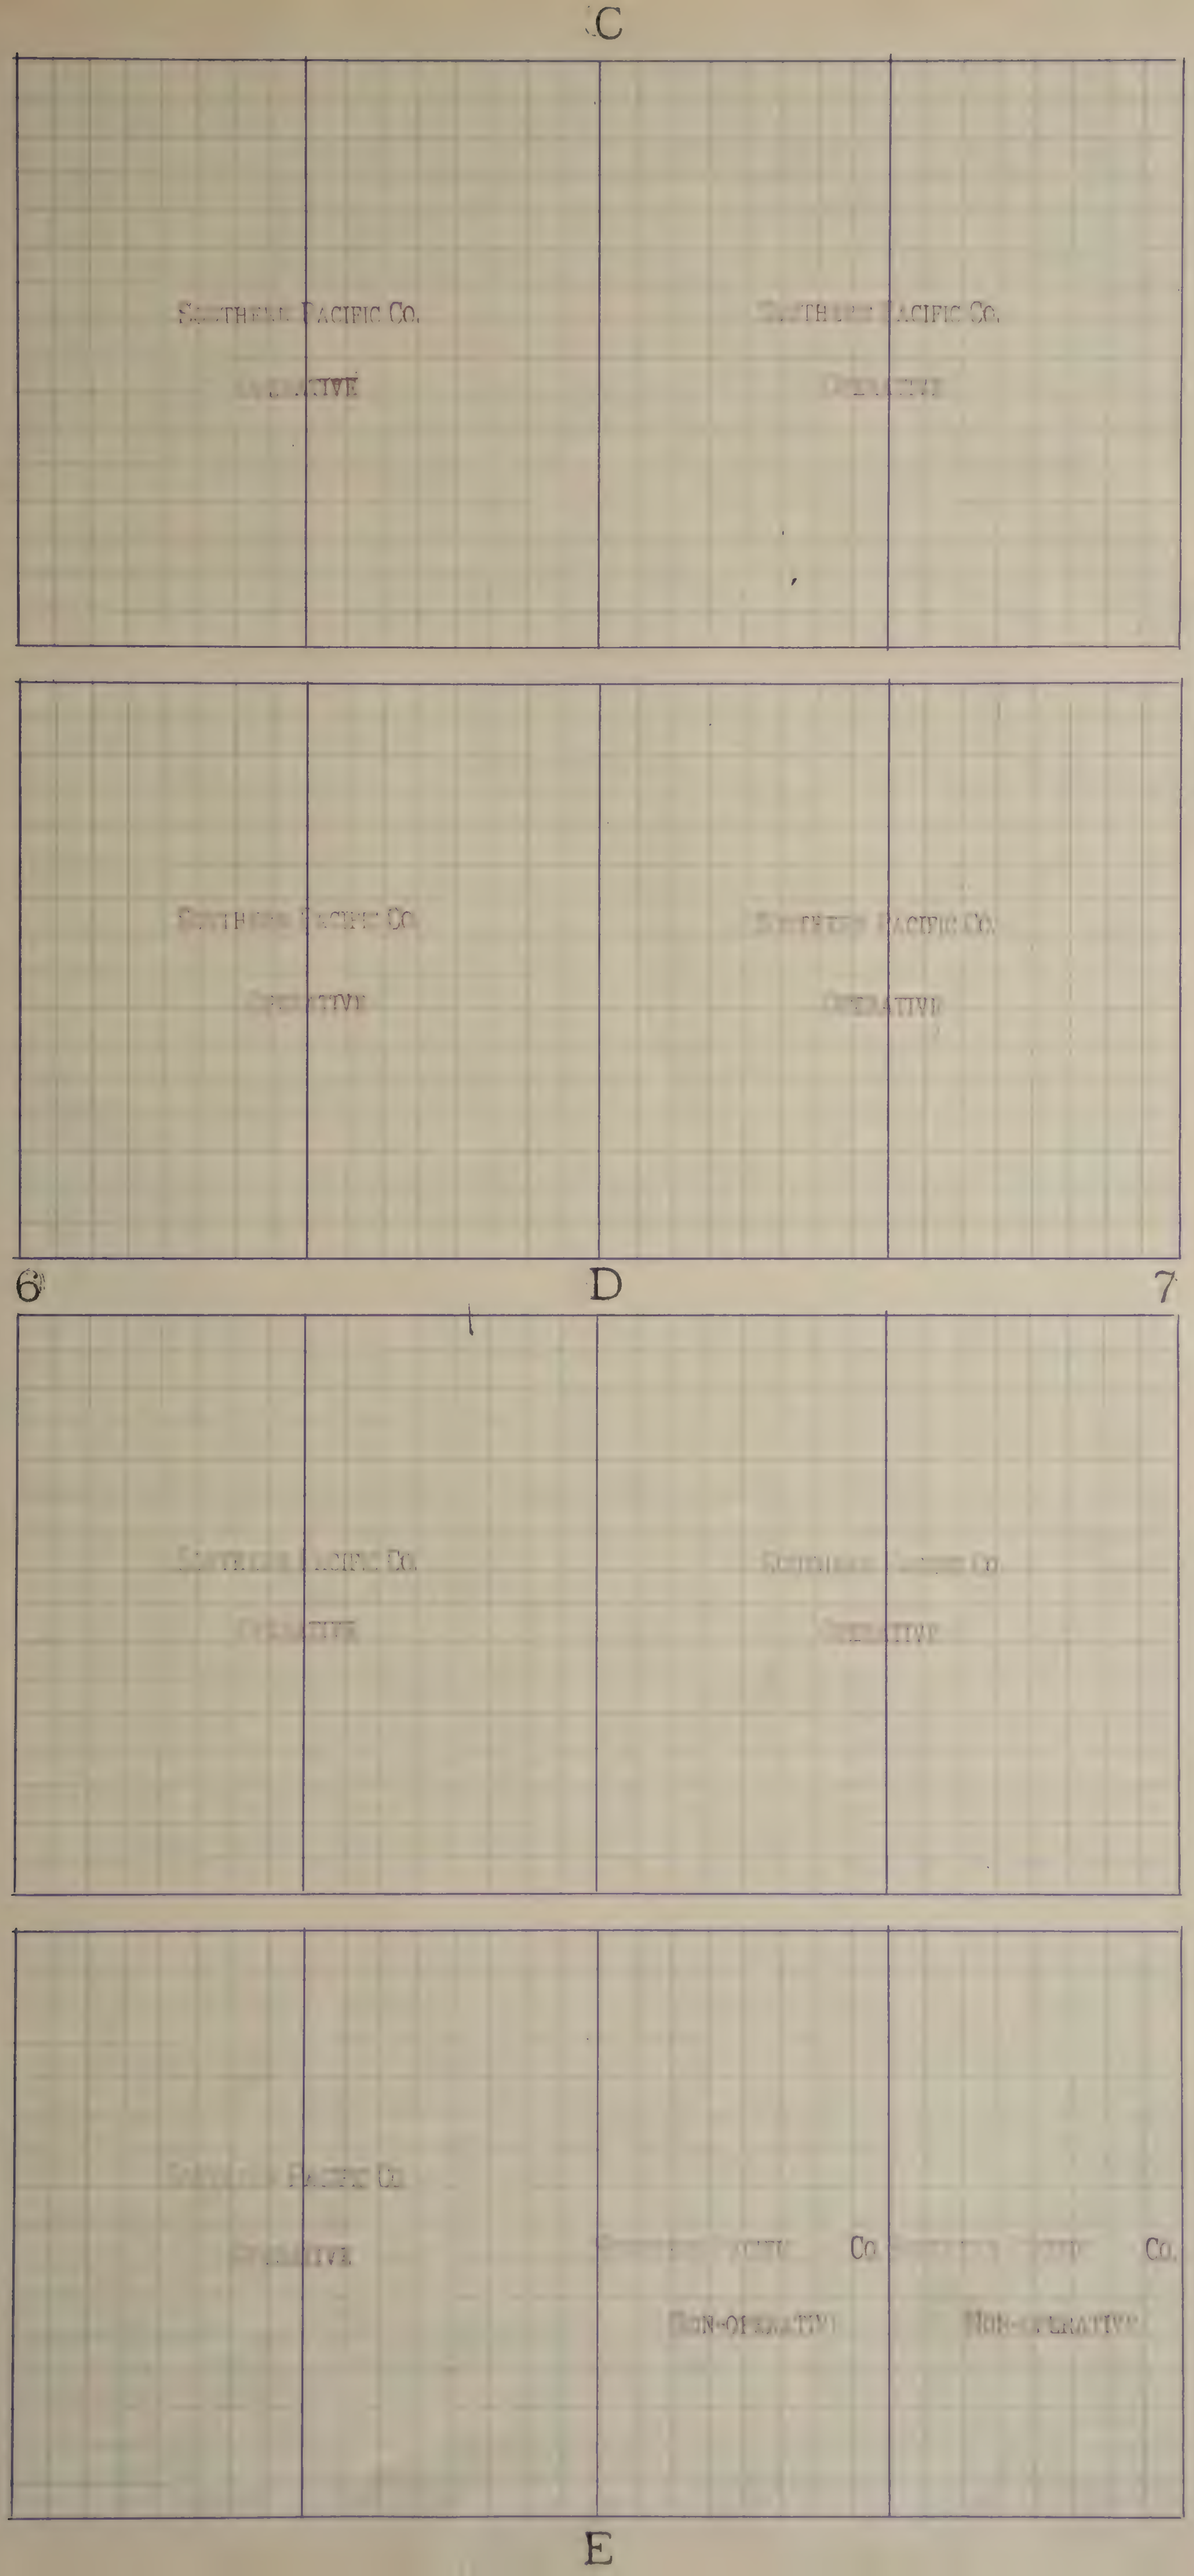
C
Southern Pacific Co.
Operative
Southern Pacific Co.
Operative
Southern Pacific Co.
Operative
Southern Pacific Co.
Operative
6
D
7
Southern Pacific Co.
Operative
Southern Pacific Co.
Operative
Southern Pacific Co.
Operative
Southern Pacific Co.
Non-operative
Southern Pacific Co.
Non-operative
E

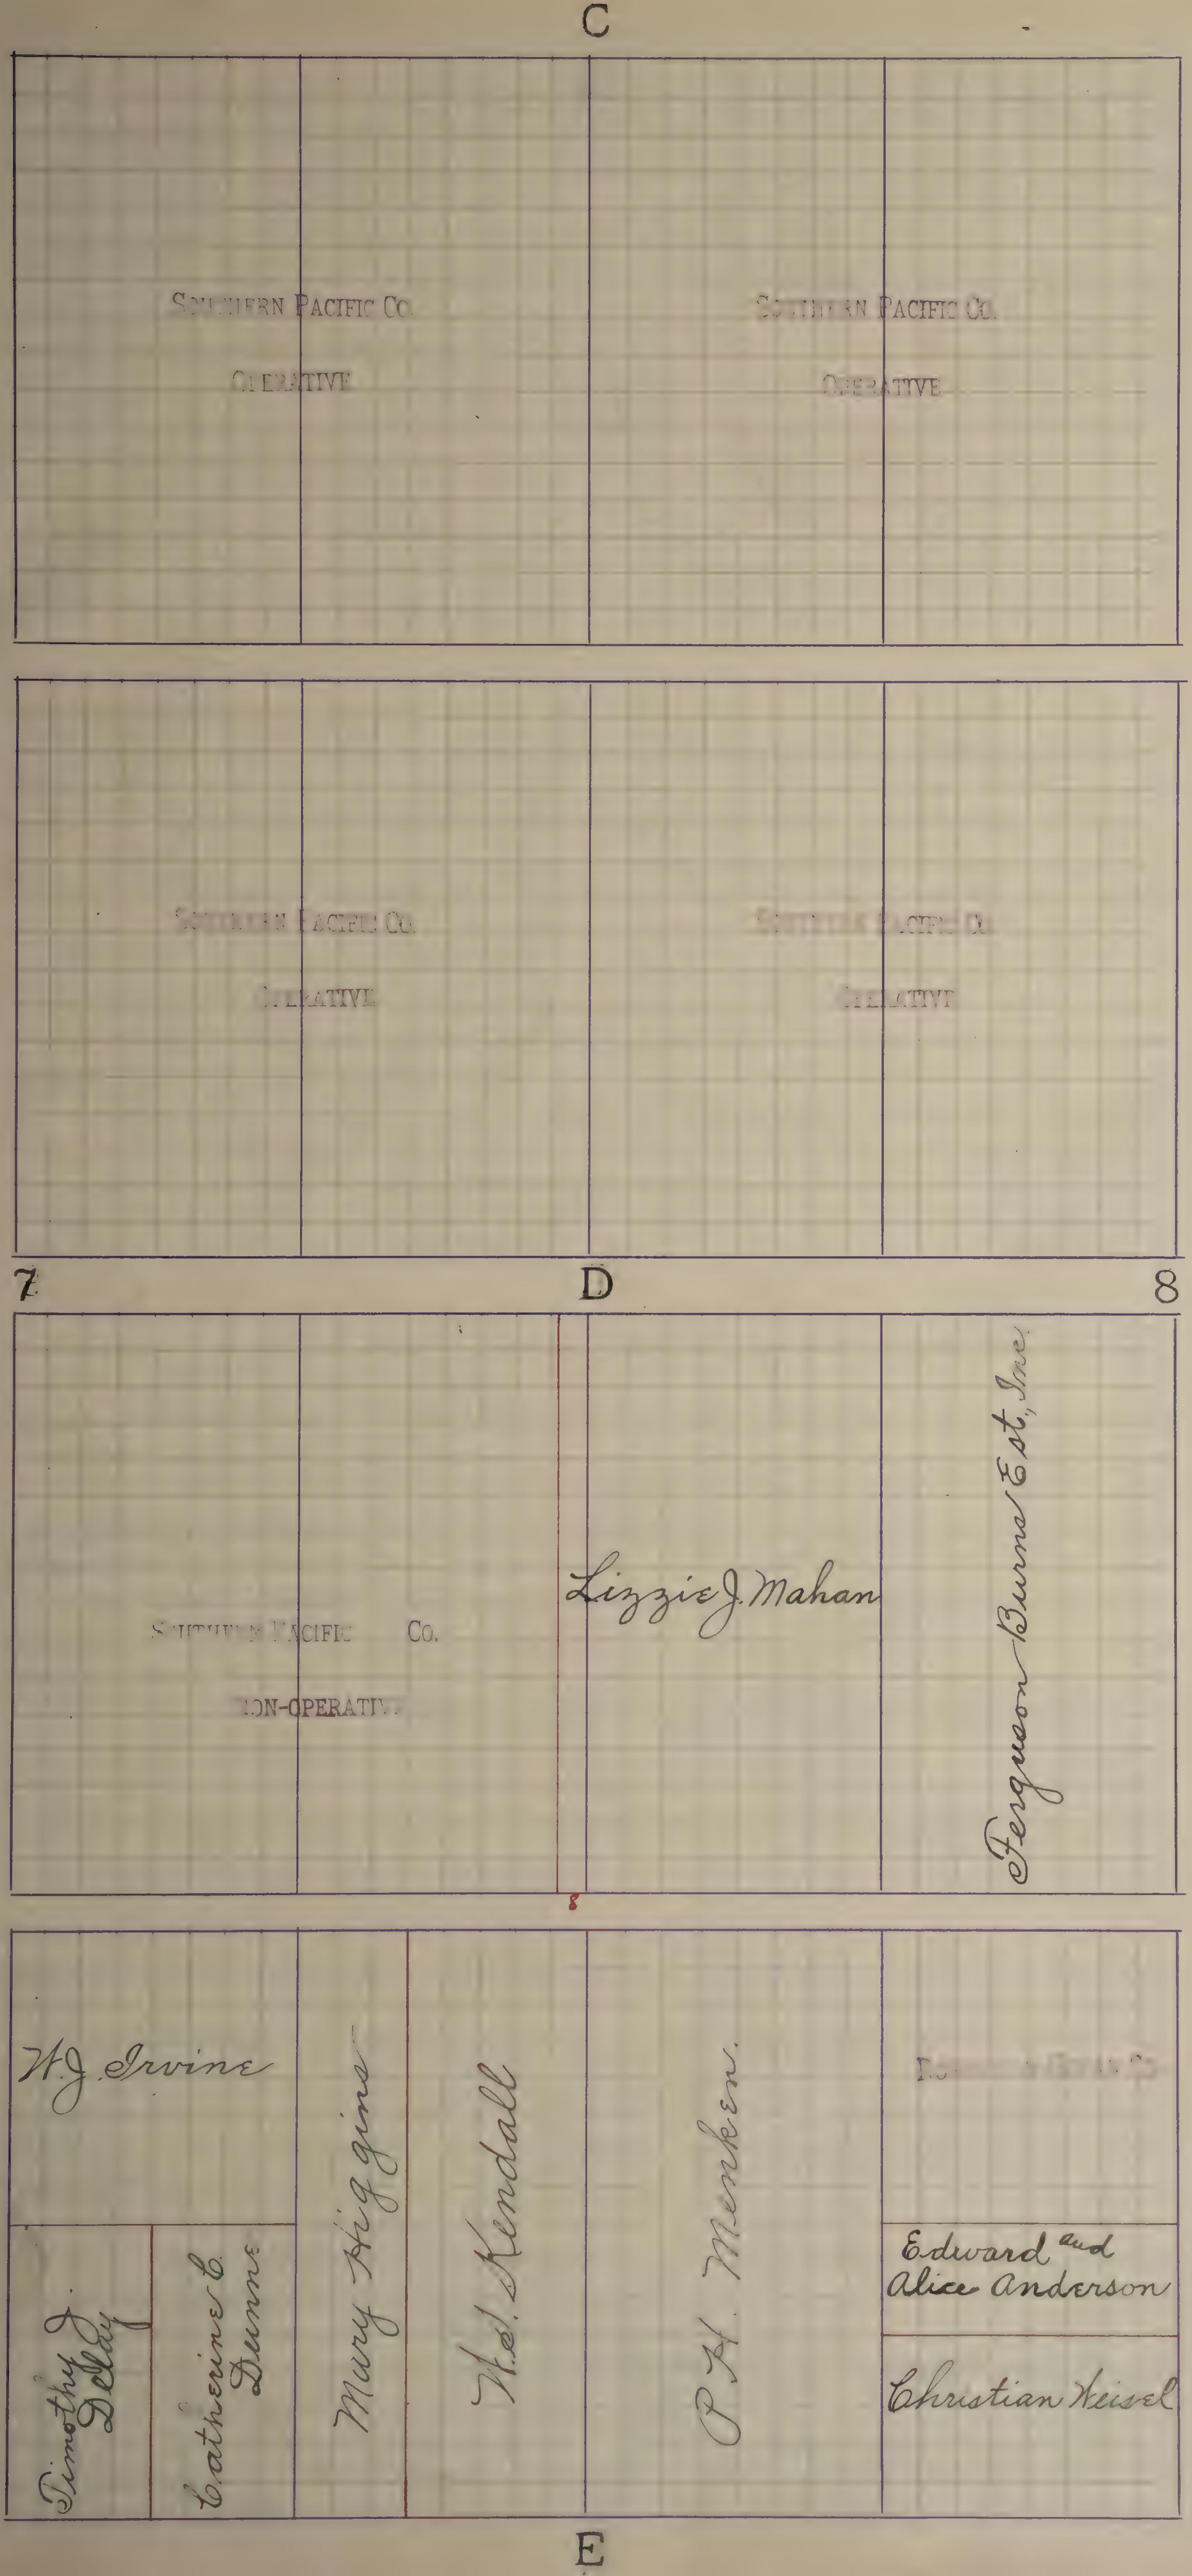
C
Southern Pacific Co.
Operative
Southern Pacific Co.
Operative
Southern Pacific Co.
Operative
Southern Pacific Co.
Operative
7
D
8
Southern Pacific Co.
Non-Operative
Lizzie J. Mahan
Ferguson Burns Est, Inc.
W. J. Irvine
Timothy J. Delay
Catherine E. Dunne
Mary Higgins
H. S. Kendall
P. H. Menken
Edward and Alice Anderson
Christian Keisel
E

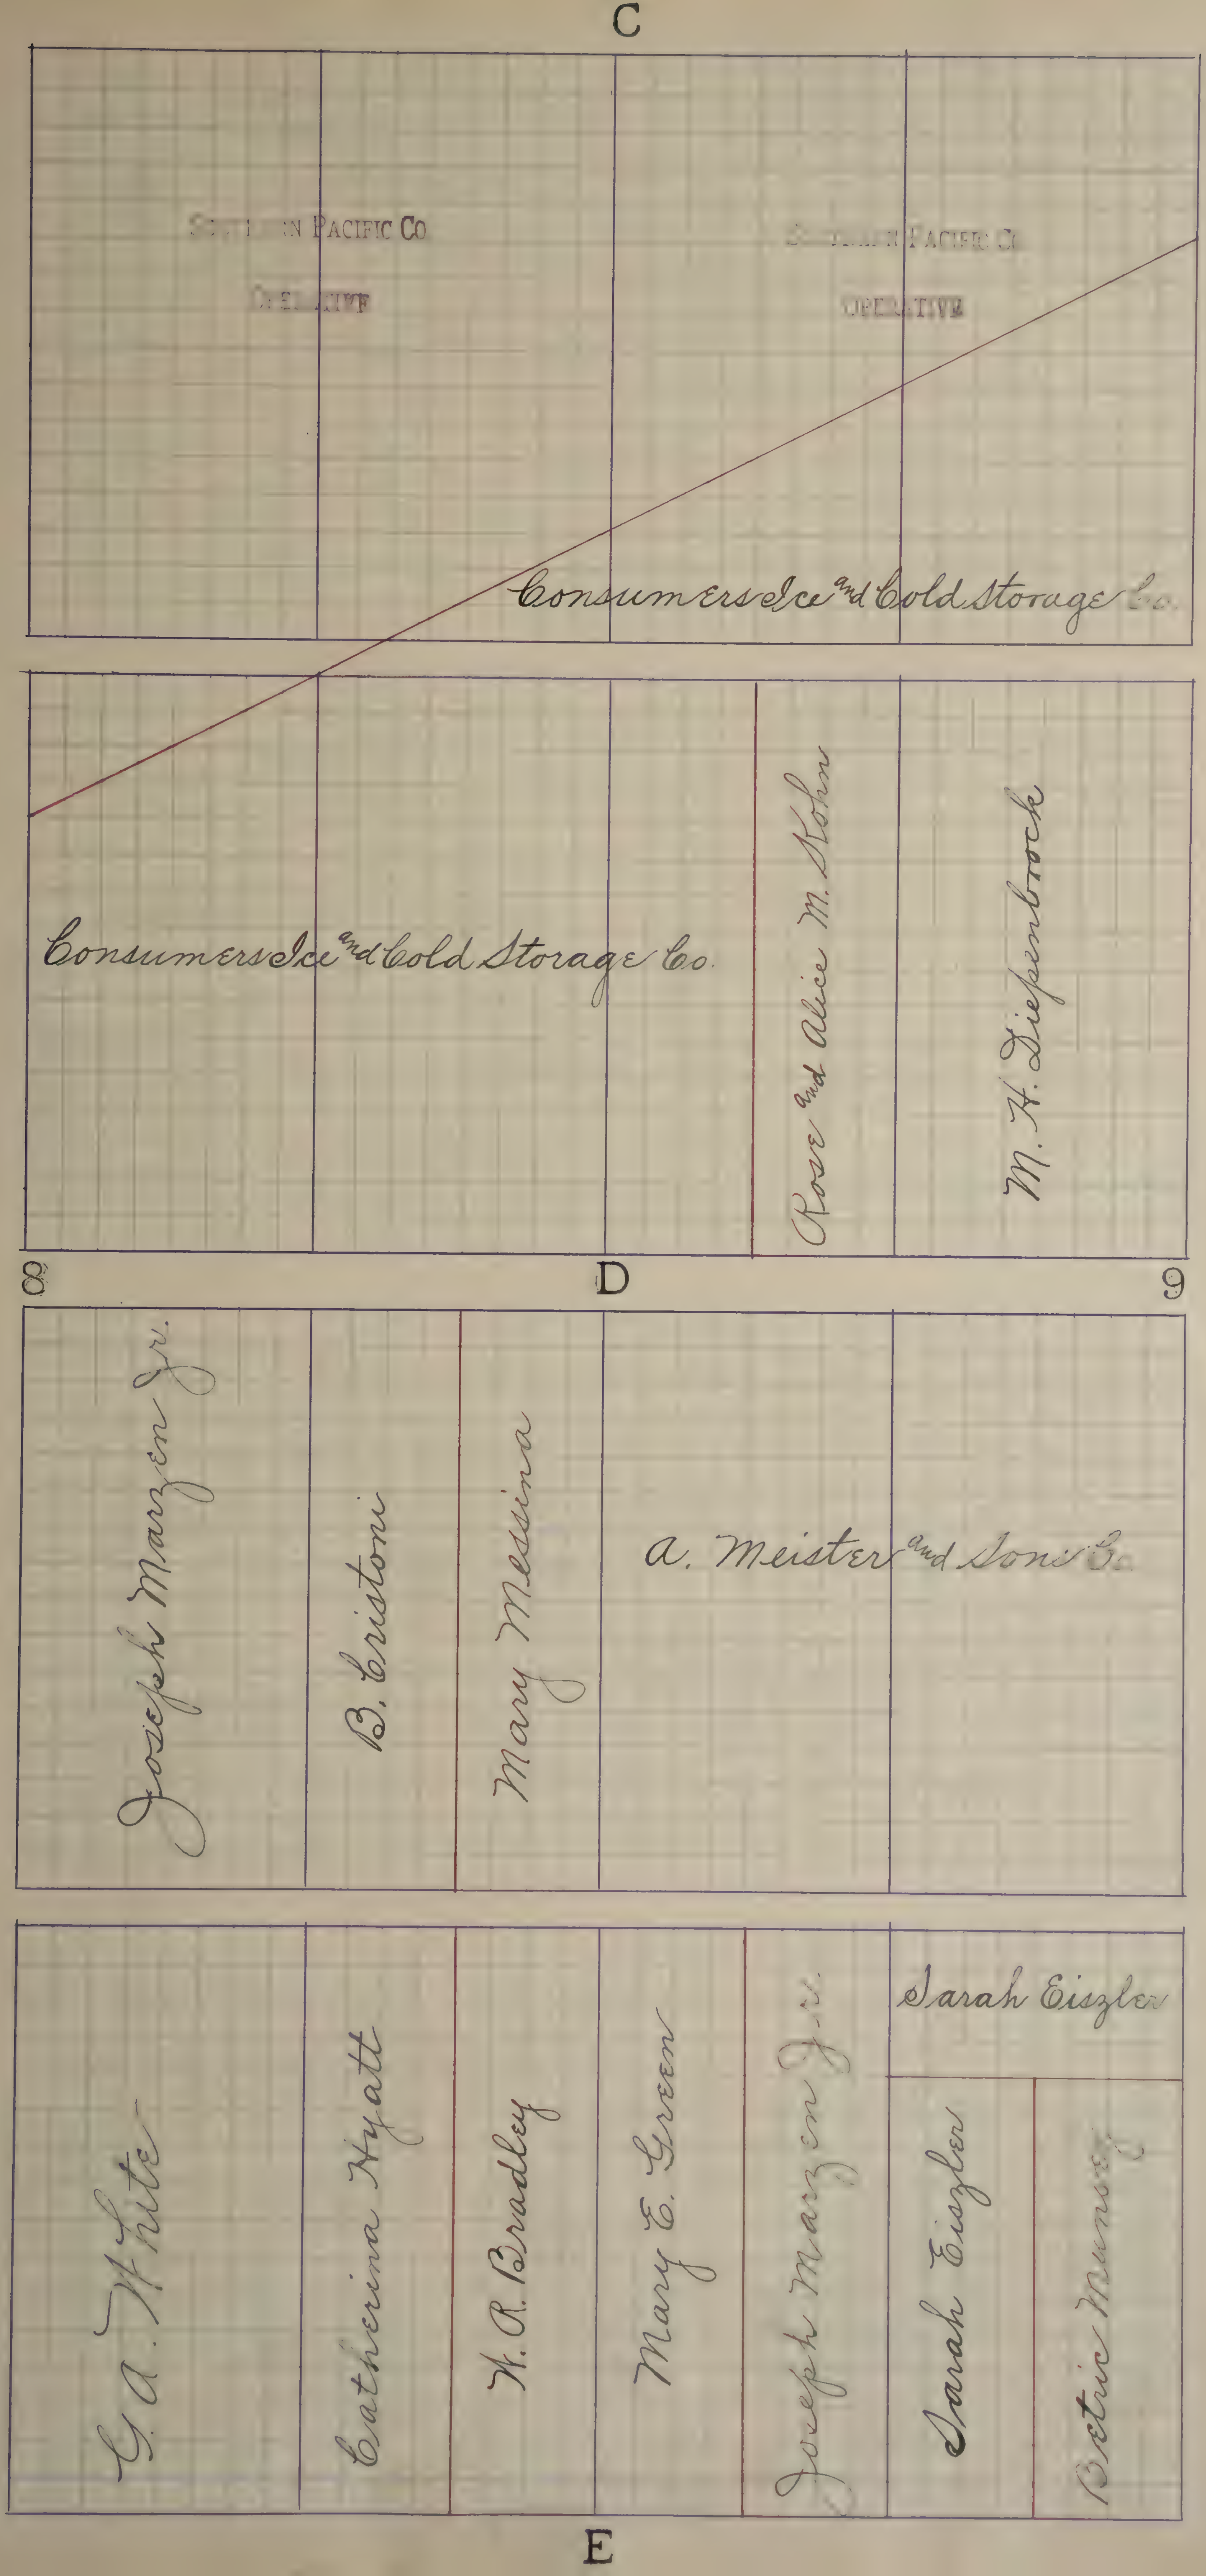
C
Southern Pacific Co.
Operative
Southern Pacific Co.
Operative
Consumers Ice and Cold Storage Co.
Consumers Ice and Cold Storage Co.
Rose and Alice M. Kohn
M. H. Diepenbrock
8
D
9
Joseph Marzen Jr.
B. Cristoni
Mary Messina
A. Meister and Sons Co.
G. A. White
Catherina Hyatt
H. R. Bradley
Mary E. Green
Joseph Marzen Jr.
Sarah Eiszler
Sarah Eiszler
Bertie Munson
E

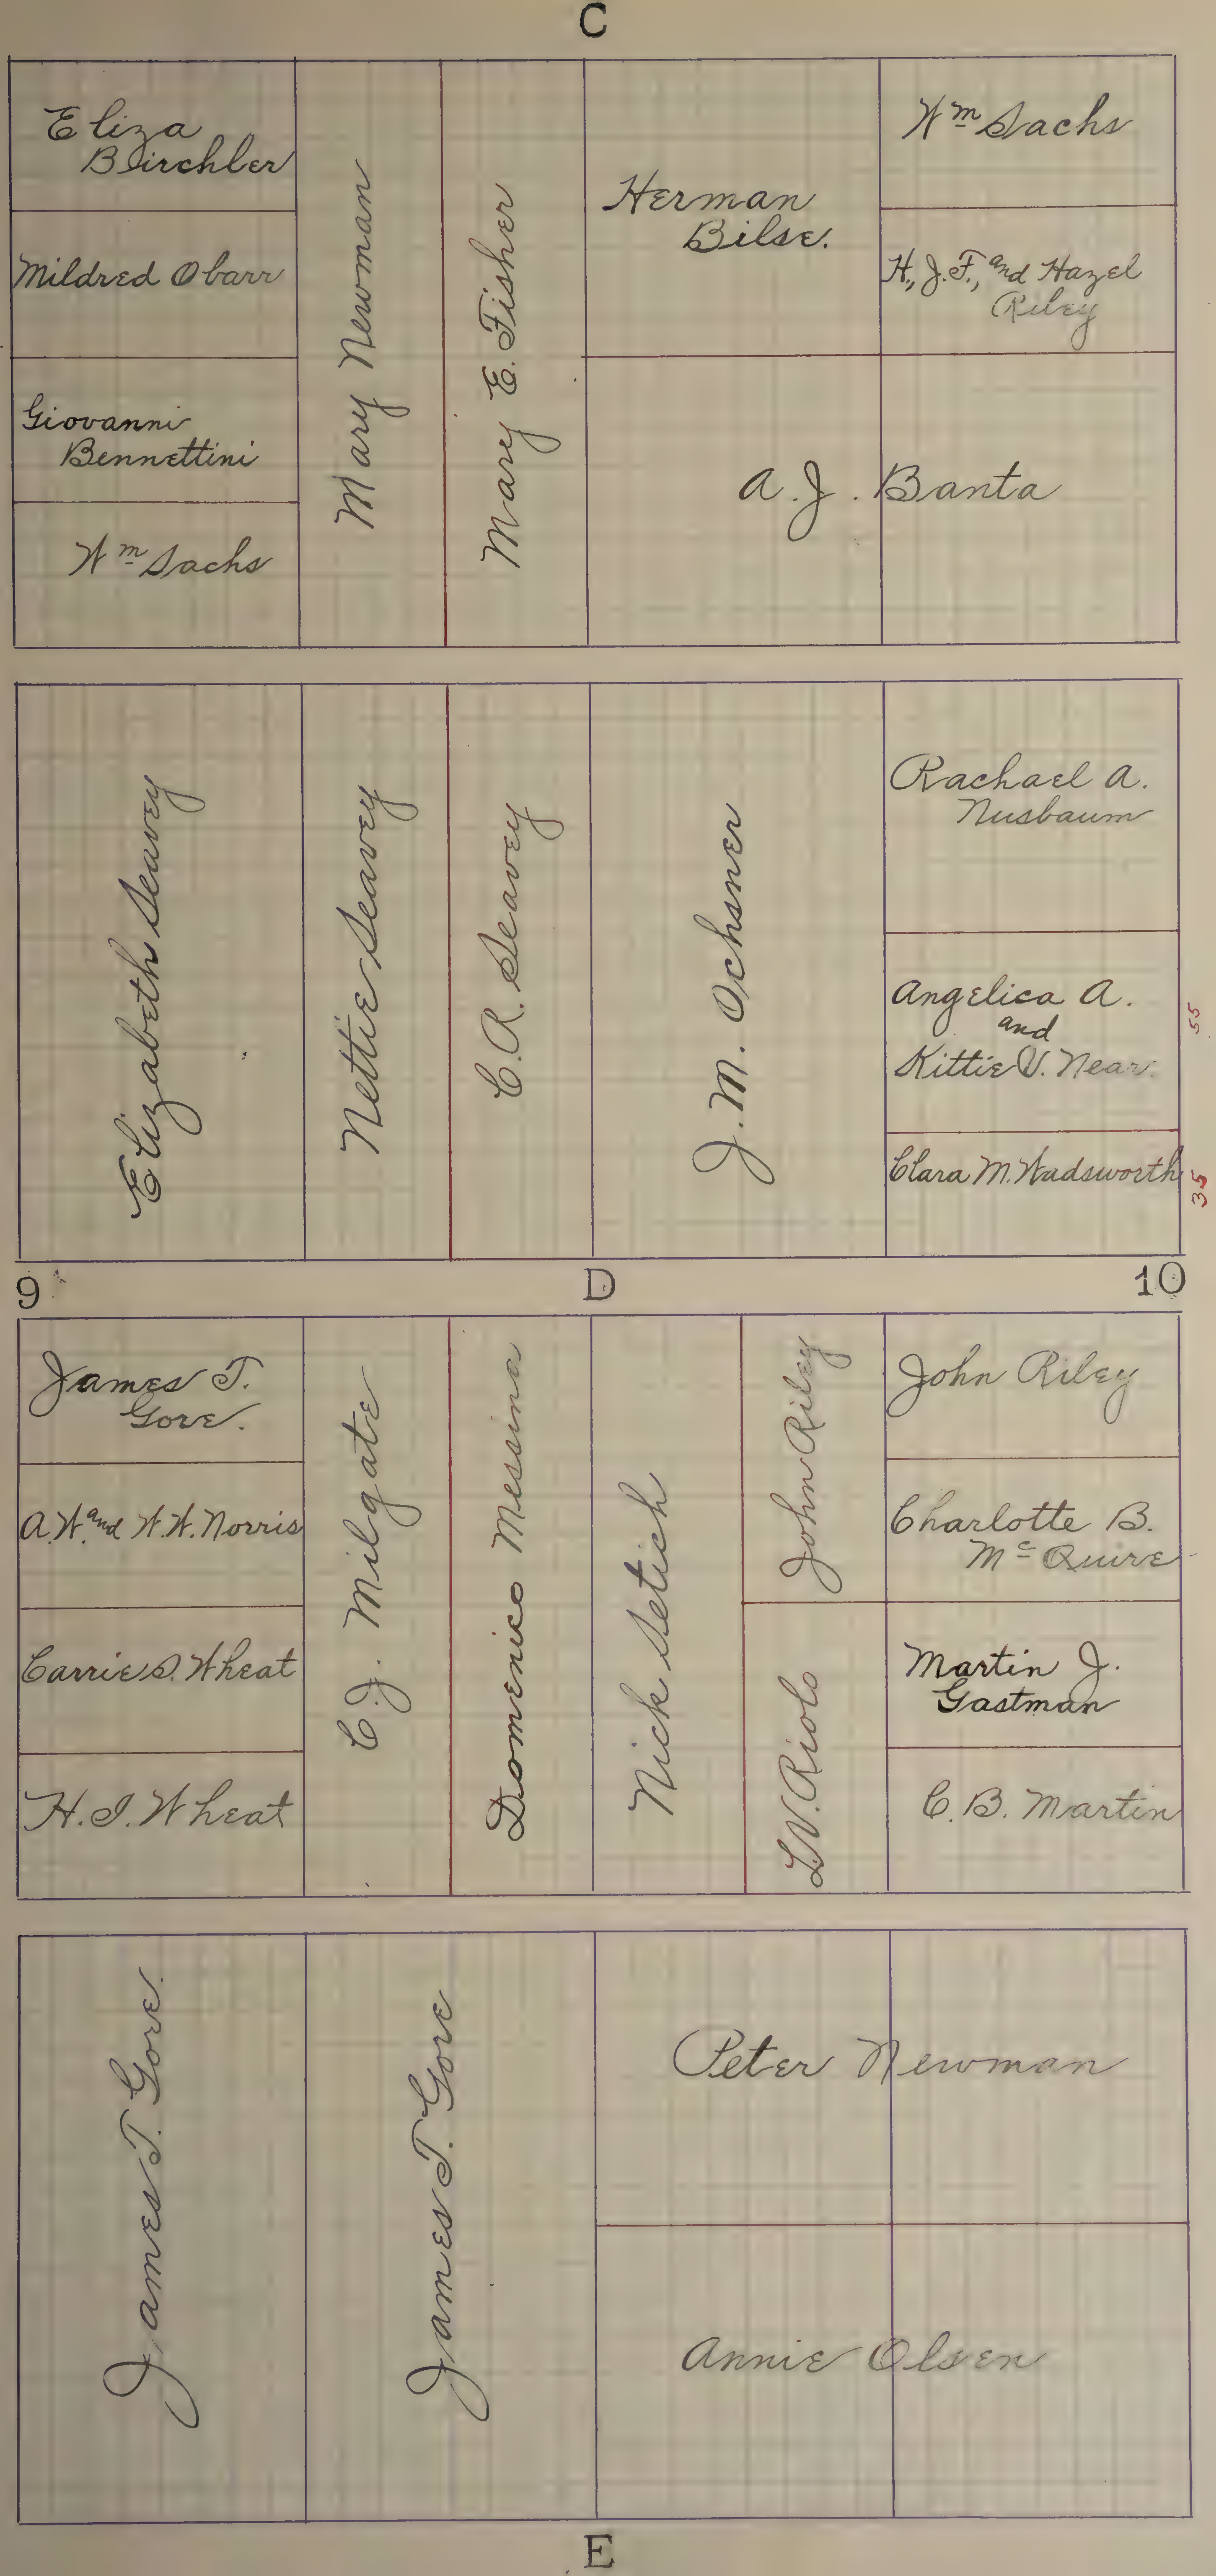
C
Eliza Birchler
Mildred Obarr
Giovanni Bennettini
Wm Sachs
Mary Newman
Mary E. Fisher
Herman Bilse.
Wm Sachs
H, J.F., and Hazel Riley
A.J. Banta
Elizabeth Seavey
Nettie Seavey
E.R. Seavey
J.M. Ochsner
Rachael A. Nusbaum
Angelica A. and Kittie V. Near.
55
Clara M. Wadsworth
35
9
D
10
James T. Gore.
A.W. and W.W. Norris
Carrie S. Wheat
H.I. Wheat
C.J. Milgate
Domenico Messina
Nick Setich
John Riley
L.V. Riolo
John Riley
Charlotte B. McQuire
Martin J. Gastman
C.B. Martin
James T. Gore
James T. Gore
Peter Newman
Annie Olsen
E

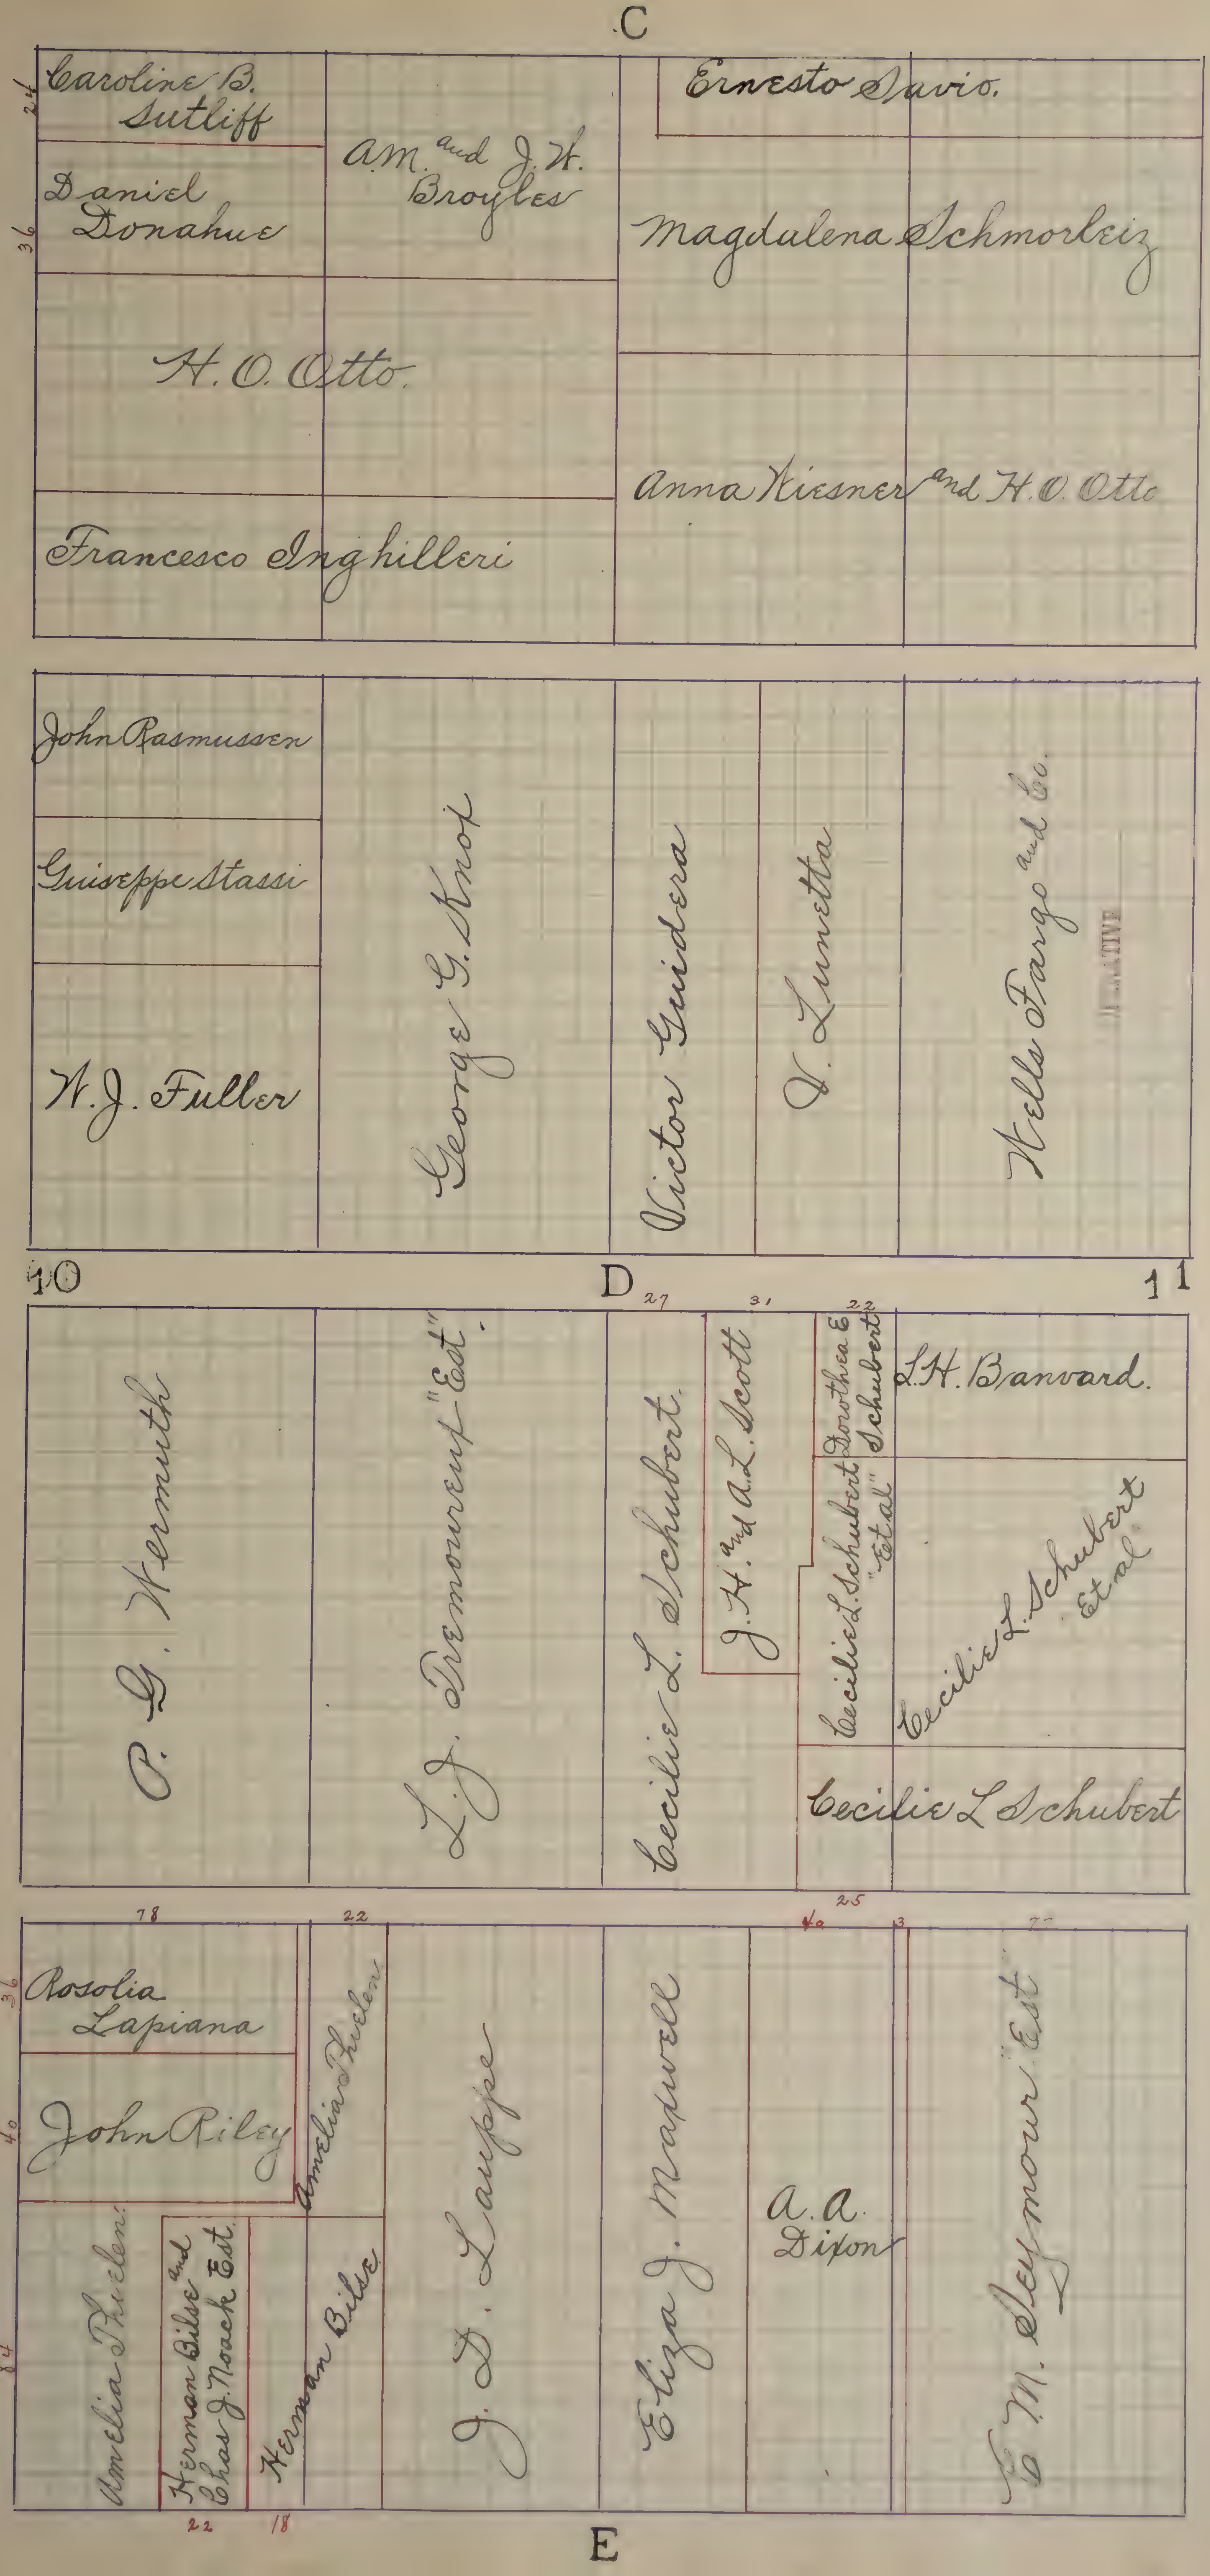
C
24
Caroline B. Sutliff
36
Daniel Donahue
A.M. and J.W. Broyles
H.O. Otto.
Francesco Inghilleri
Ernesto Savio.
Magdalena Schmorleiz
Anna Kiesner and H.O. Otto
John Rasmussen
Guiseppe Stassi
W.J. Fuller
George G. Knox
Victor Guidera
V. Lunetta
Wells Fargo and Co.
10
D
11
27
31
22
P. G. Wermuth
L.J. Dremoureuf "Est".
Cecilie L. Schubert.
J.H. and A.L. Scott
Dorothea E. Schubert
Cecilie L. Schubert "et al"
L.H. Banvard.
Cecilie L. Schubert et al.
Cecilie L Schubert
25
78
22
40
3
36
Rosolia Lapiana
40
John Riley
Amelia Thielen
84
Amelia Thielen.
Herman Bilse and Chas J. Noack Est.
Herman Bilse
22
18
J. D. Lauppe
Eliza J. Maxwell
A.A. Dixon
E.M. Seymour "Est"
E

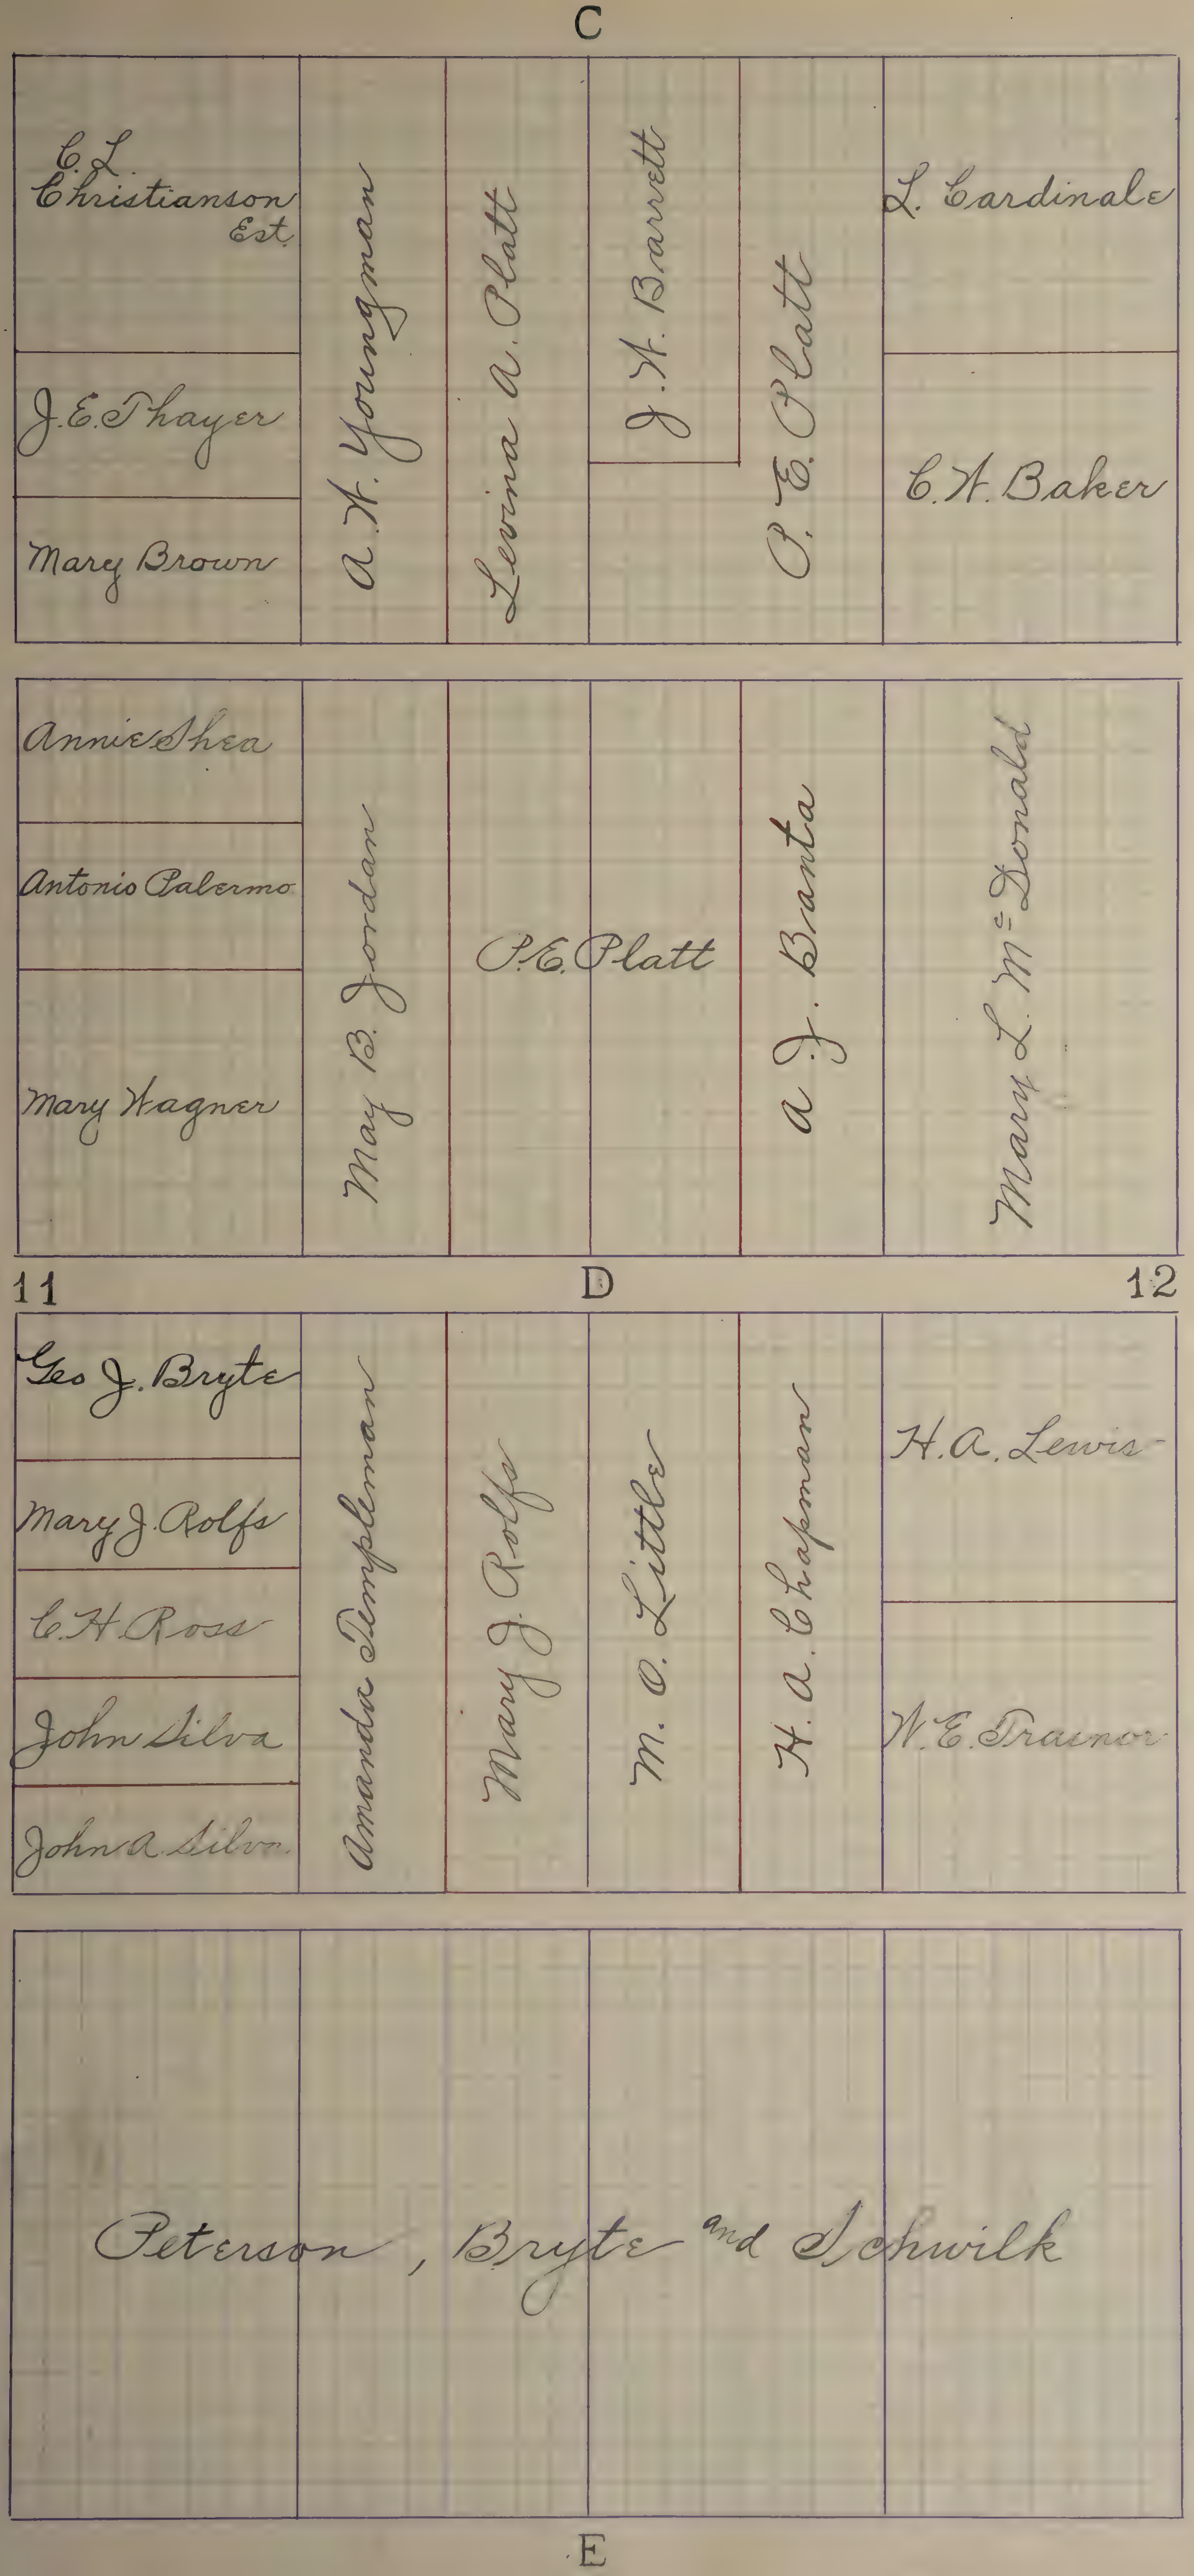
C
C.L. Christianson Est.
J.E. Thayer
Mary Brown
A.H. Youngman
Levina A. Platt
J.H. Barrett
P.E. Platt
L. Cardinale
C.H. Baker
Annie Shea
Antonio Palermo
Mary Wagner
May B. Jordan
P.E. Platt
A.J. Branta
Mary L. McDonald
11
D
12
Geo J. Bryte
Mary J. Rolfs
C.H. Ross
John Silva
John A. Silva
Amanda Templeman
Mary J. Rolfs
M.O. Little
H.A. Chapman
H.A. Lewis
W.E. Trainor
Peterson, Bryte and Schwilk
E

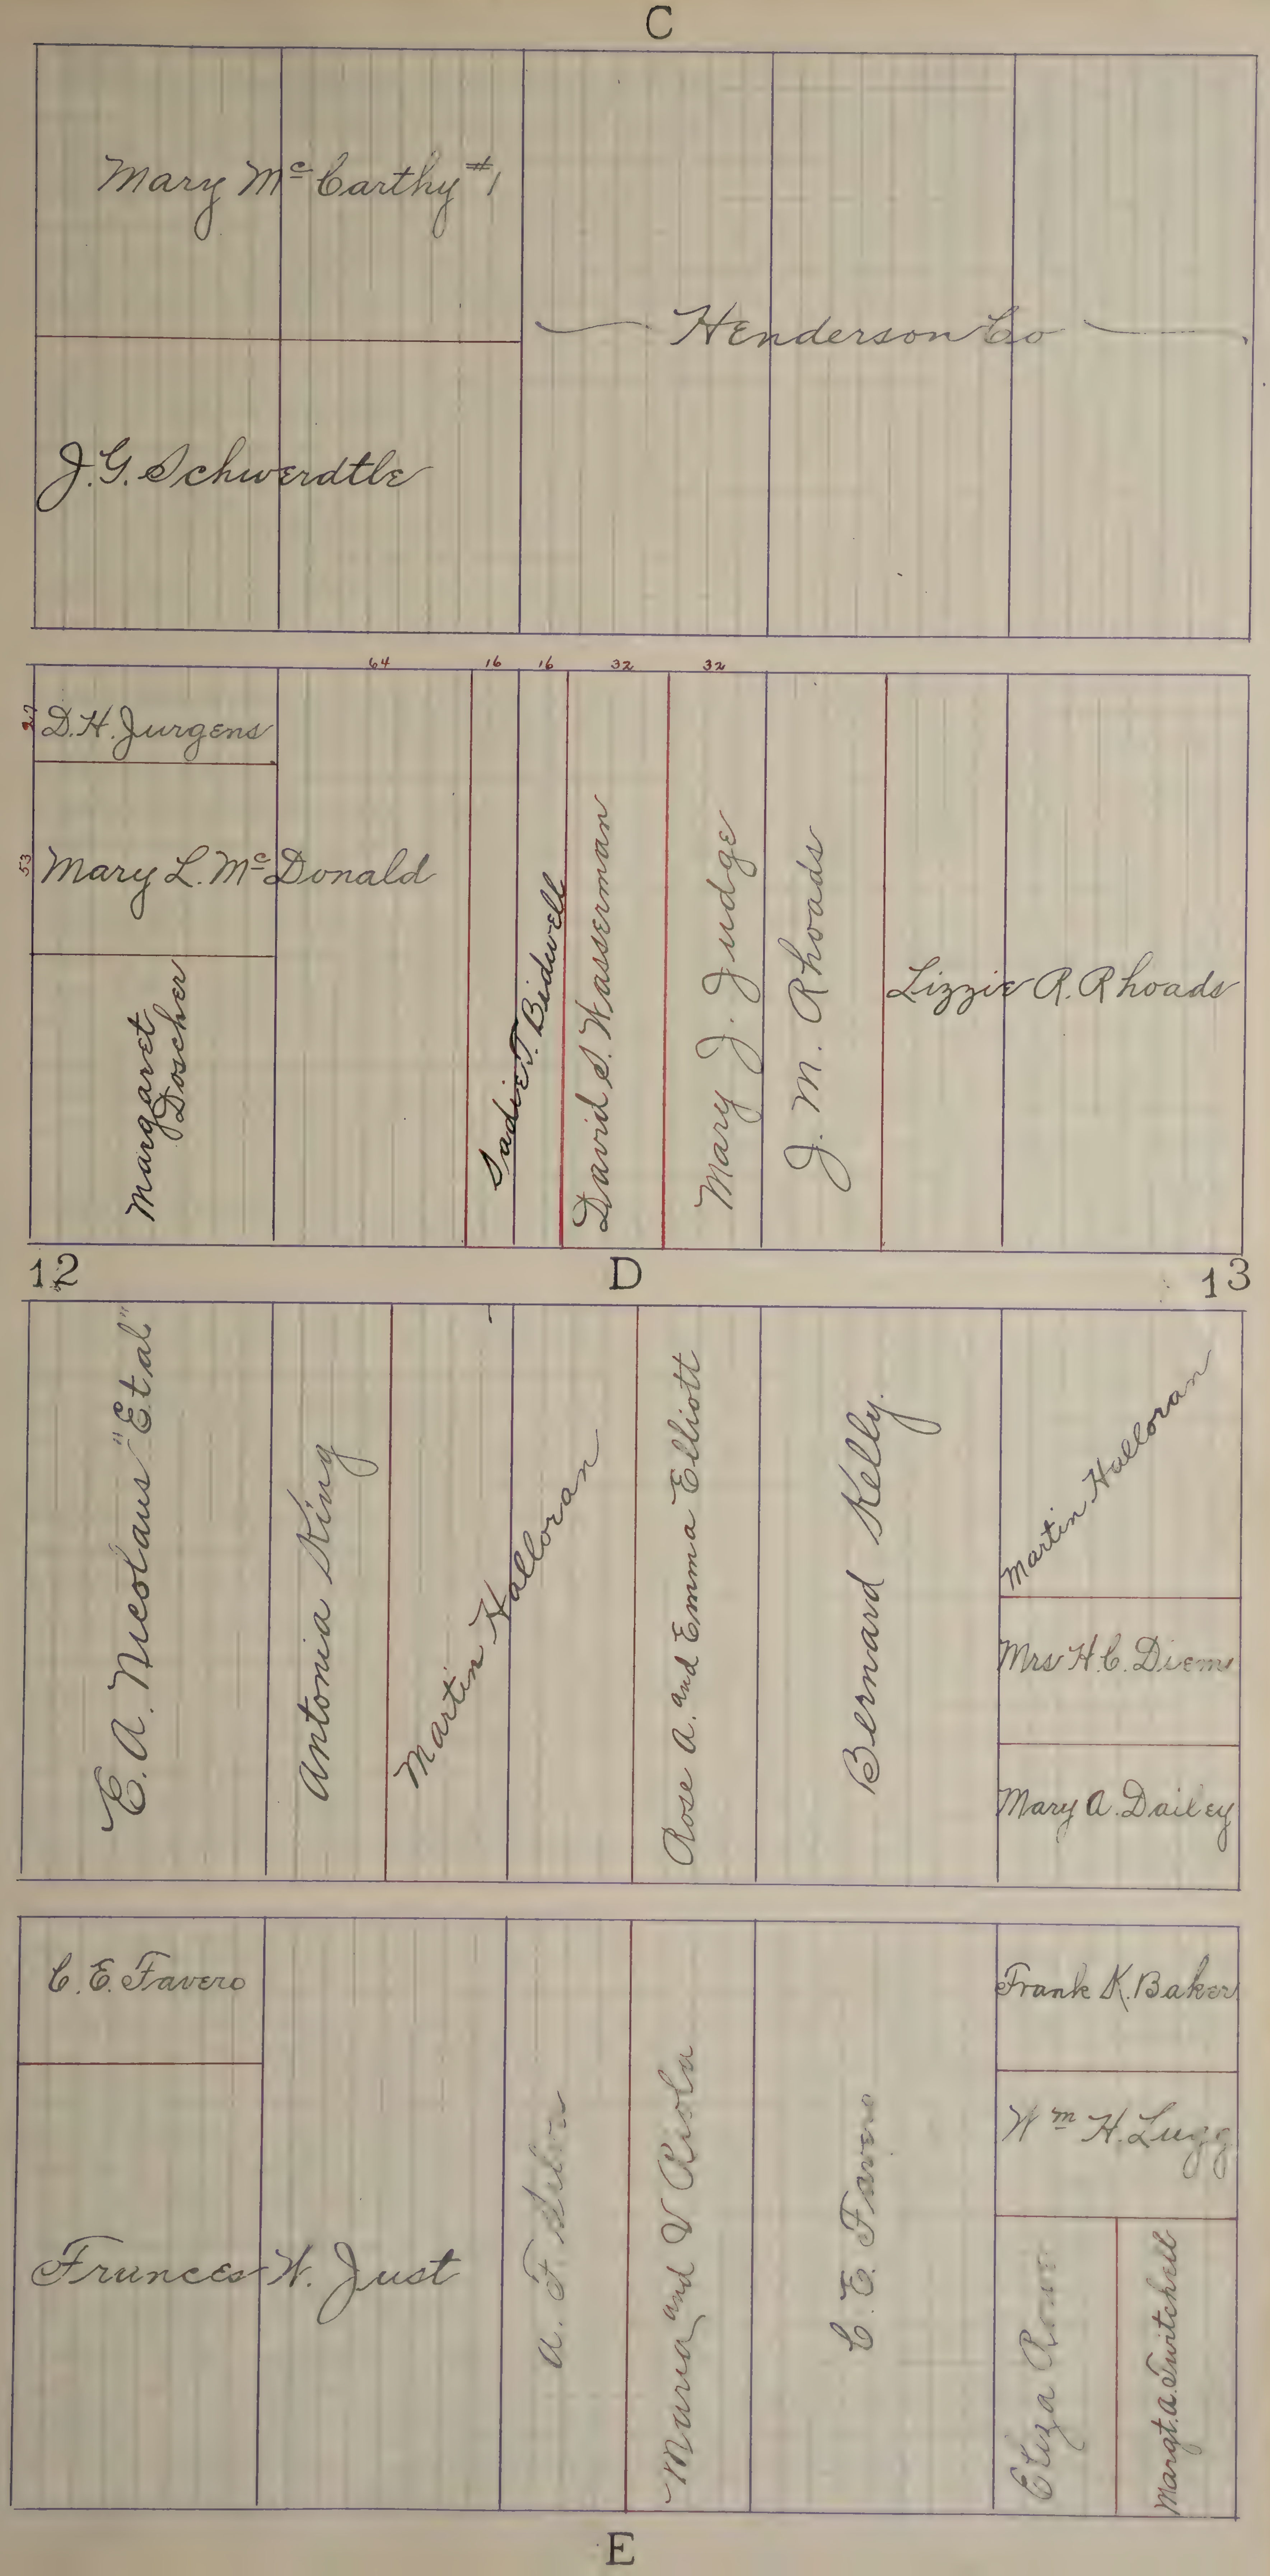
C
Mary McCarthy #1
Henderson Co
J.G. Schwerdtle
64
16
16
32
32
27
D.H. Jurgens
53
Mary L. McDonald
Margaret Doscher
Sadie T. Bidwell
David S. Wasserman
Mary J. Judge
J. M. Rhoads
Lizzie R. Rhoads
12
D
13
E. A. Nicolaus "Et al"
Antonia King
Martin Halloran
Rose A. and Emma Elliott
Bernard Kelly
Martin Halloran
Mrs H.C. Diems
Mary A. Dailey
C. E. Favero
Frances W. Just
A. F. Silva
Maria and V Riola
C. E. Favero
Frank K. Baker
Wm H. Lugg
Eliza Rowe
Margt. A. Twitchell
E

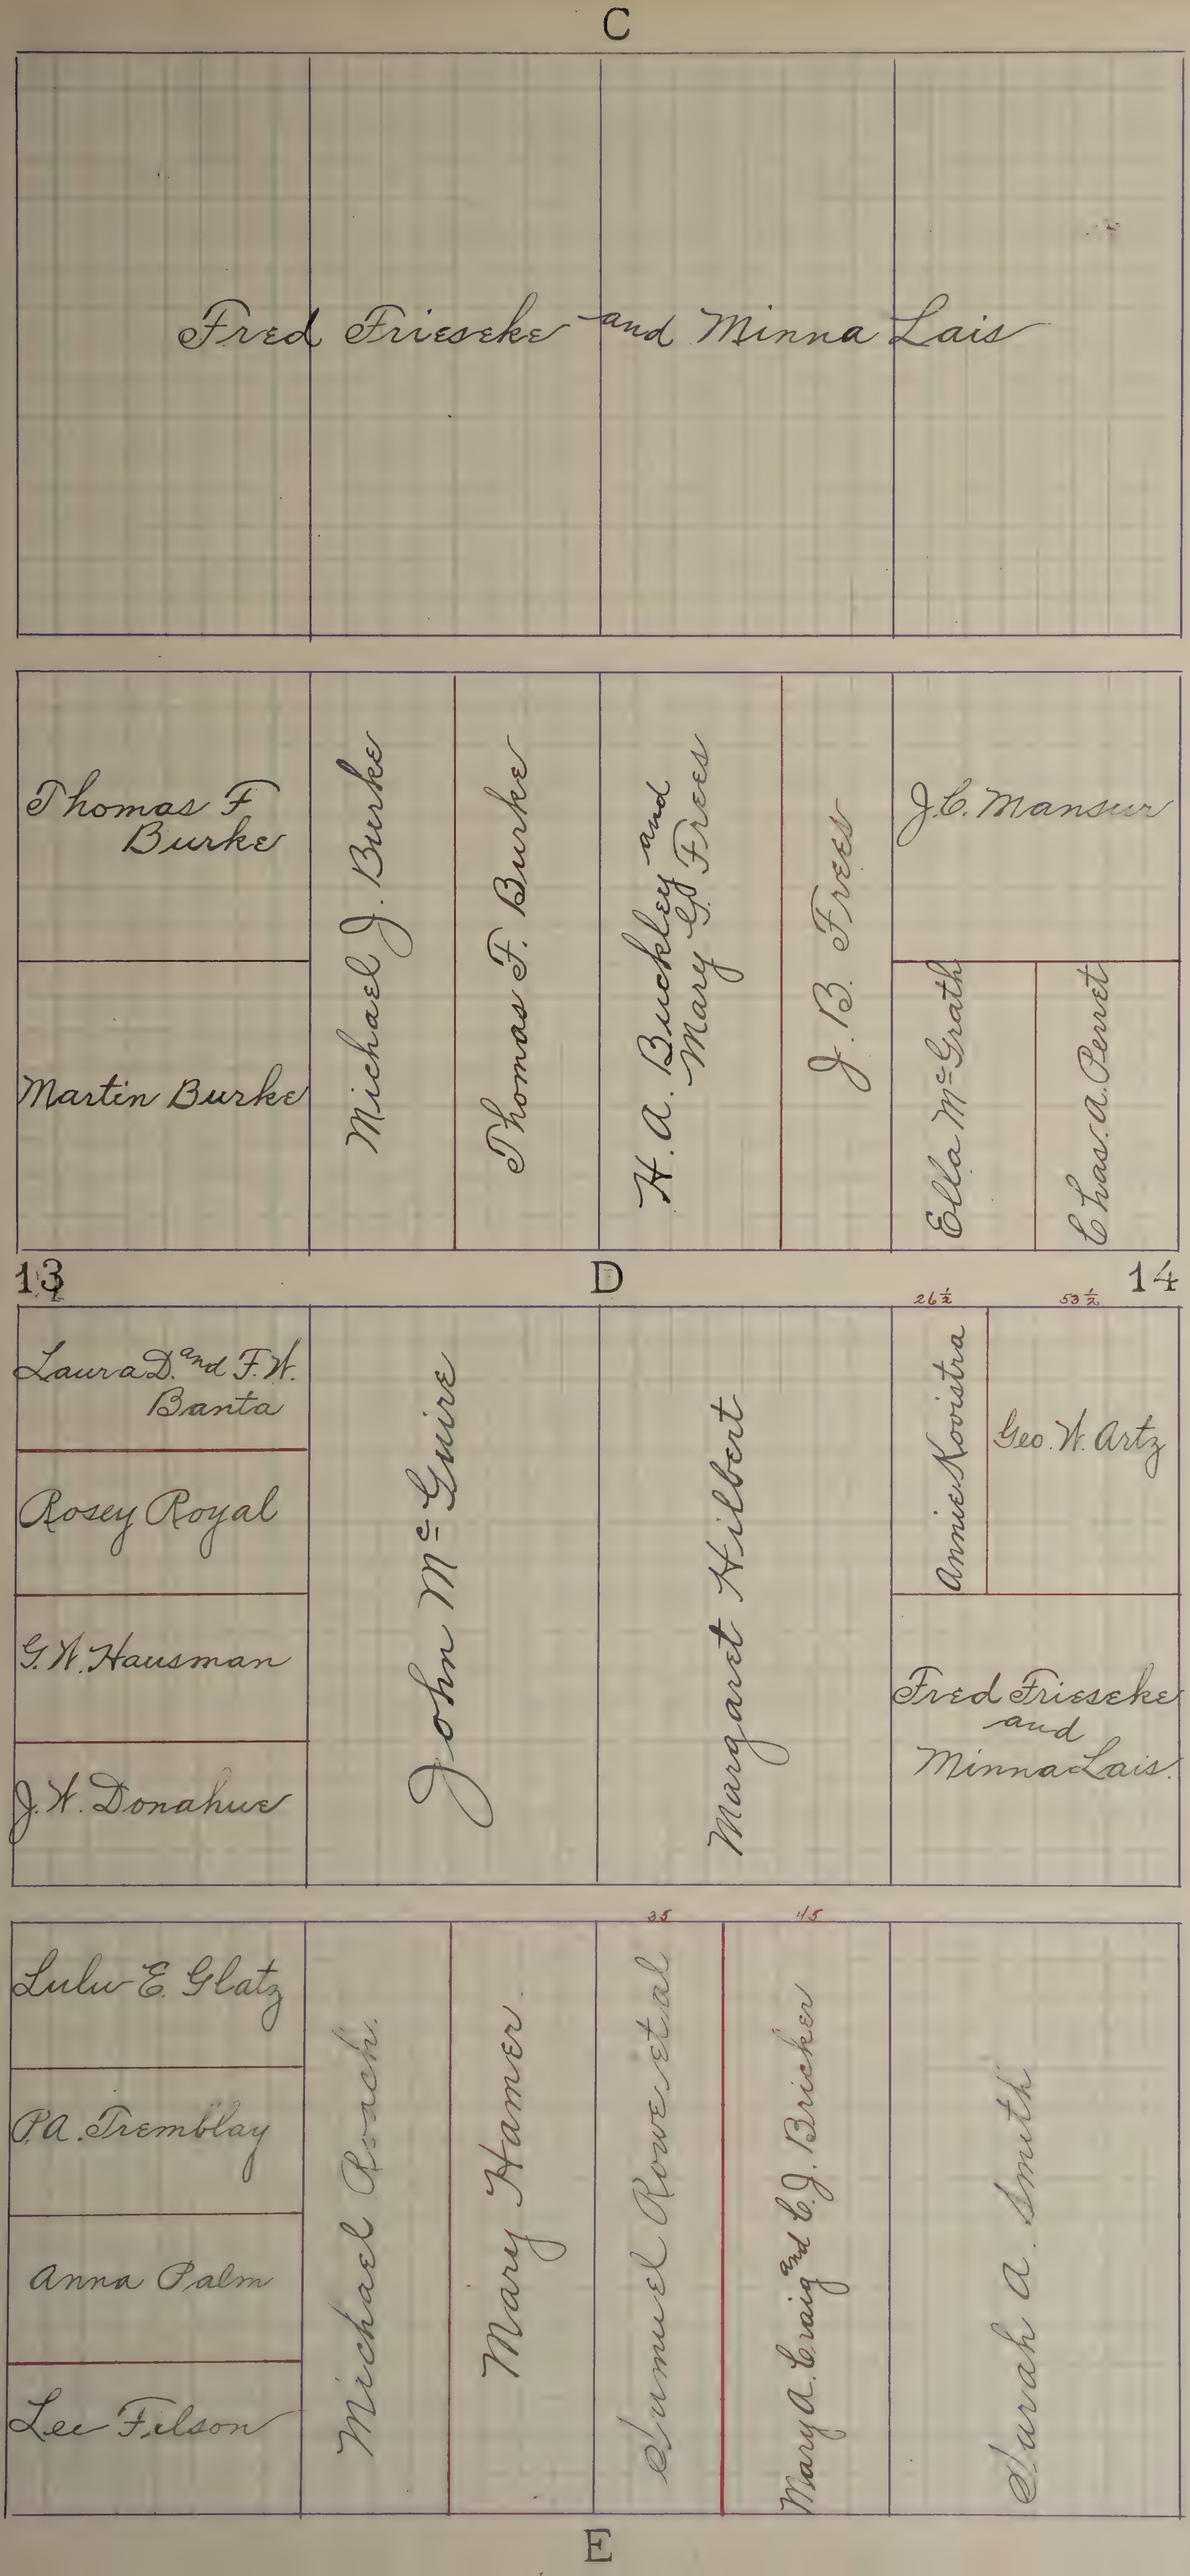
C
Fred Frieseke and Minna Lais
Thomas F. Burke
Martin Burke
Michael J. Burke
Thomas F. Burke
H. A. Buckley and Mary G. Frees
J. B. Frees
J. C. Mansur
Ella McGrath
Chas. A. Perret
13
D
14
26½
53½
Laura D. and F. W. Banta
Rosey Royal
G. W. Hausman
J. W. Donahue
John McGuire
Margaret Hilbert
Annie Kooistra
Geo. W. Artz
Fred Frieseke and Minna Lais
35
15
Lulu E. Glatz
P. A. Tremblay
Anna Palm
Lee Filson
Michael Roach
Mary Hamer
Samuel Rowe et al
Mary A. Craig and C. J. Bricker
Sarah A. Smith
E

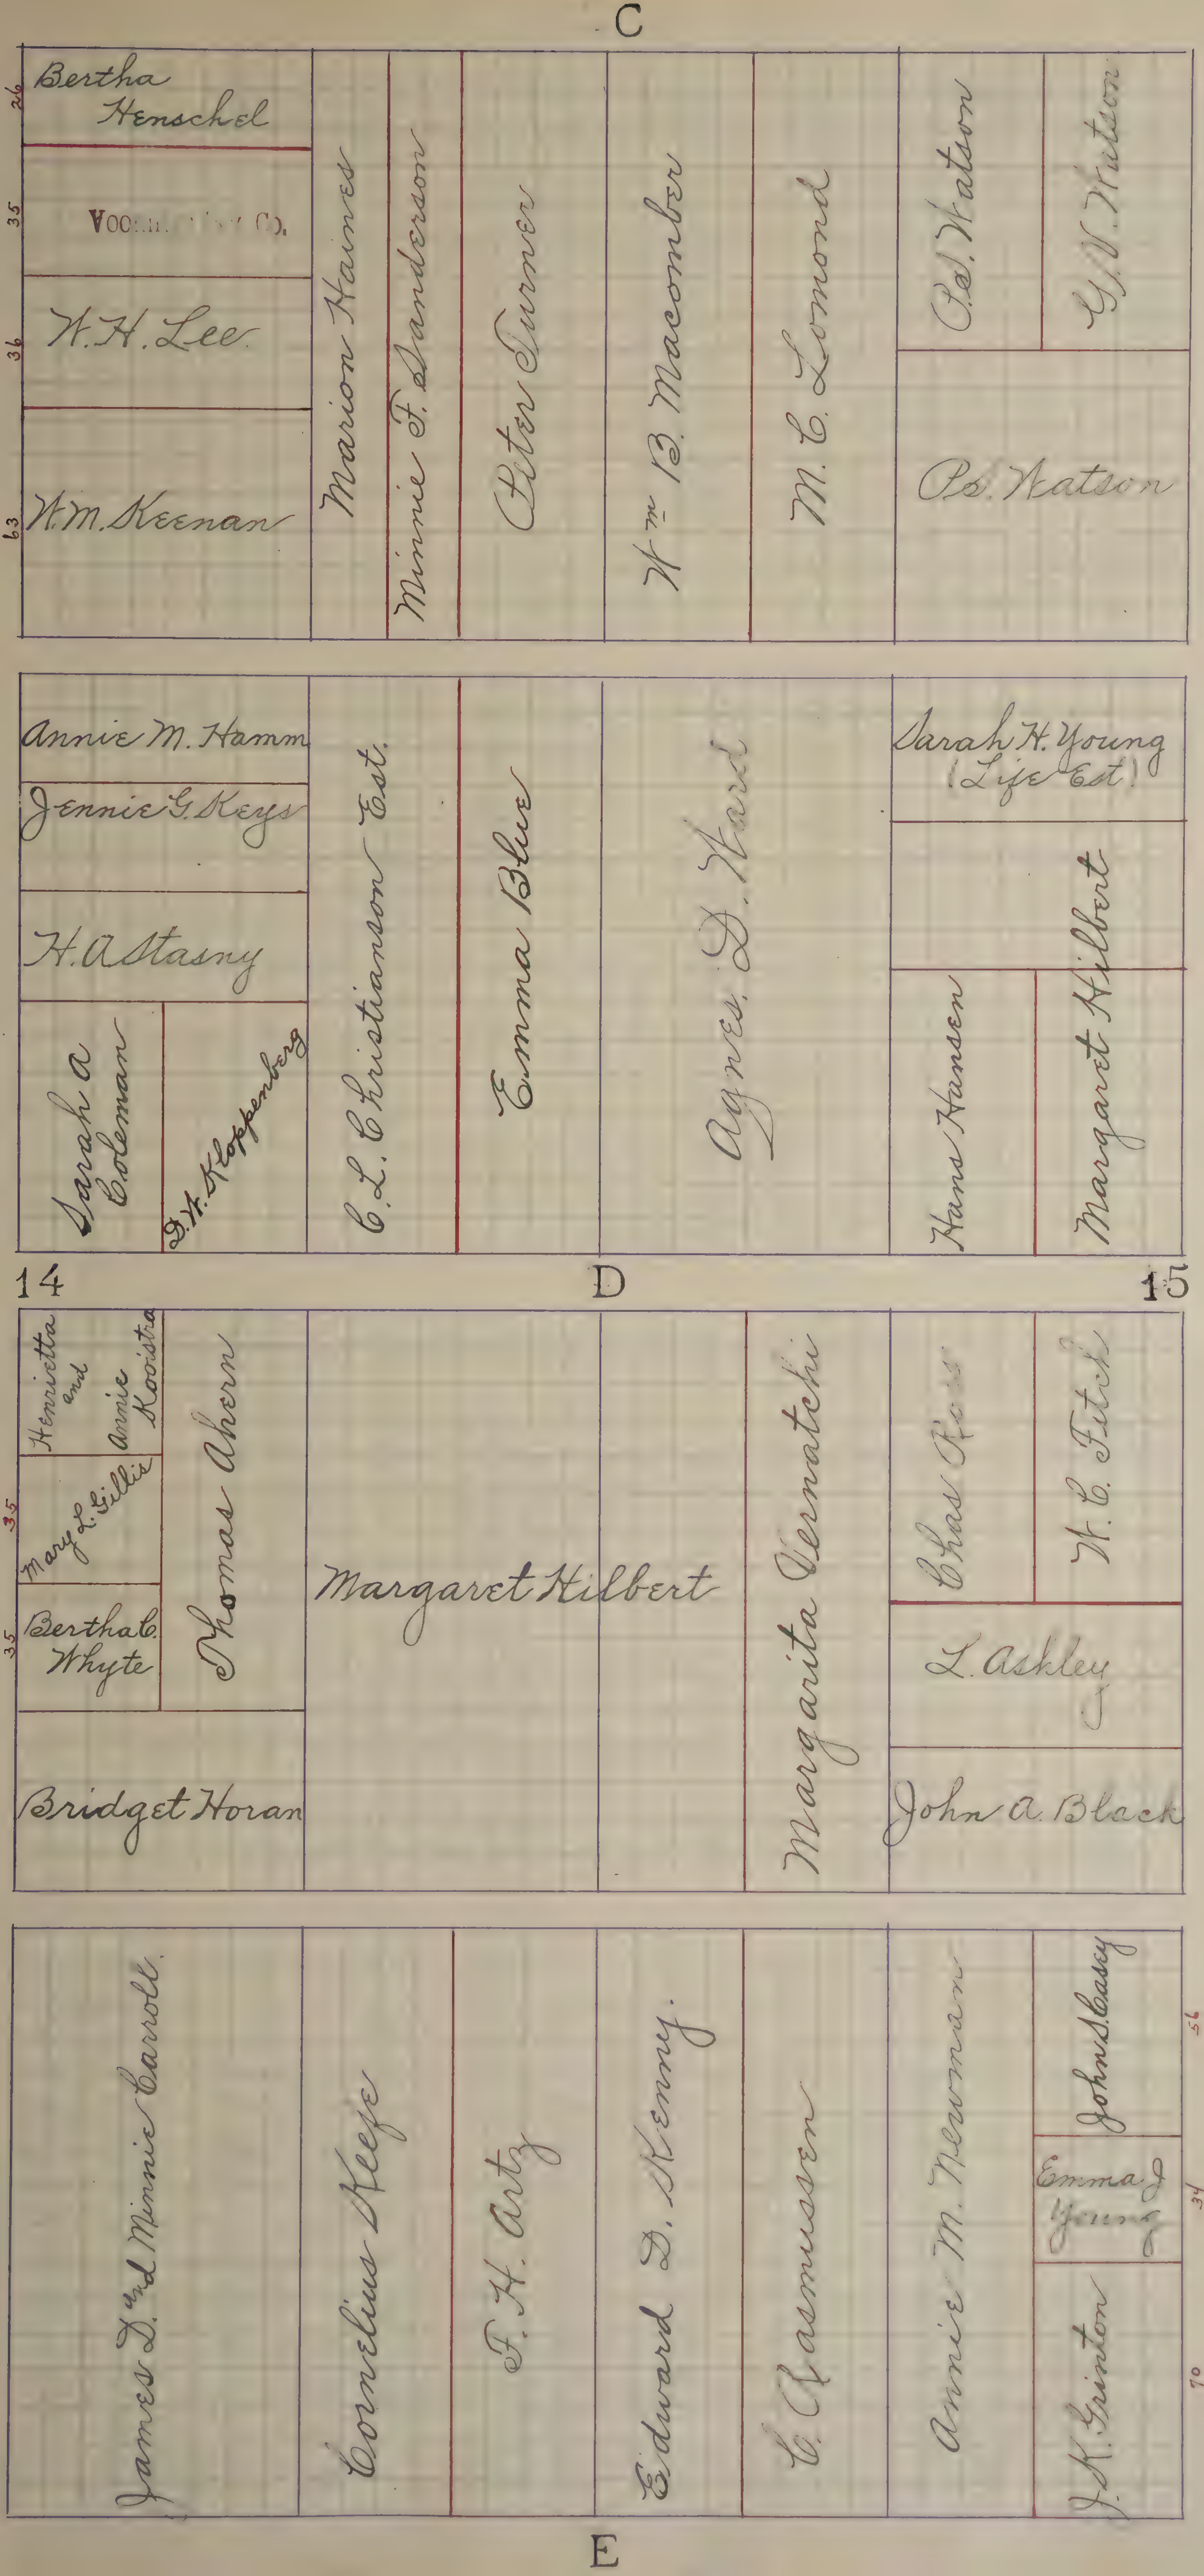
C
26
Bertha Henschel
35
Voo[illegible] Co.
36
W. H. Lee
63
W. M. Keenan
Marion Haines
Minnie F. Sanderson
Peter Turner
Wm B. Macomber
M. C. Lomond
P.S. Watson
G. V. Watson
P.S. Watson
Annie M. Hamm
Jennie G. Keys
H. A. Stasny
Sarah A Coleman
D.H. Kloppenberg
C. L. Christianson Est.
Emma Blue
Agnes D. Hart
Sarah H. Young (Life Est.)
Hans Hansen
Margaret Hilbert
14
D
15
Henrietta and Annie Kooistra
35
Mary L. Gillis
35
Bertha C. Whyte
Thomas Ahern
Bridget Horan
Margaret Hilbert
Margarita Vernatchi
Chas Foss
W. C. Fitch
L. Ashley
John A. Black
James D. and Minnie Carroll
Cornelius Keefe
F. H. Artz
Edward D. Kenny.
C. Rasmussen
Annie M. Newman
John S. Casey
56
Emma J Young
34
J. K. Grinton
70
E

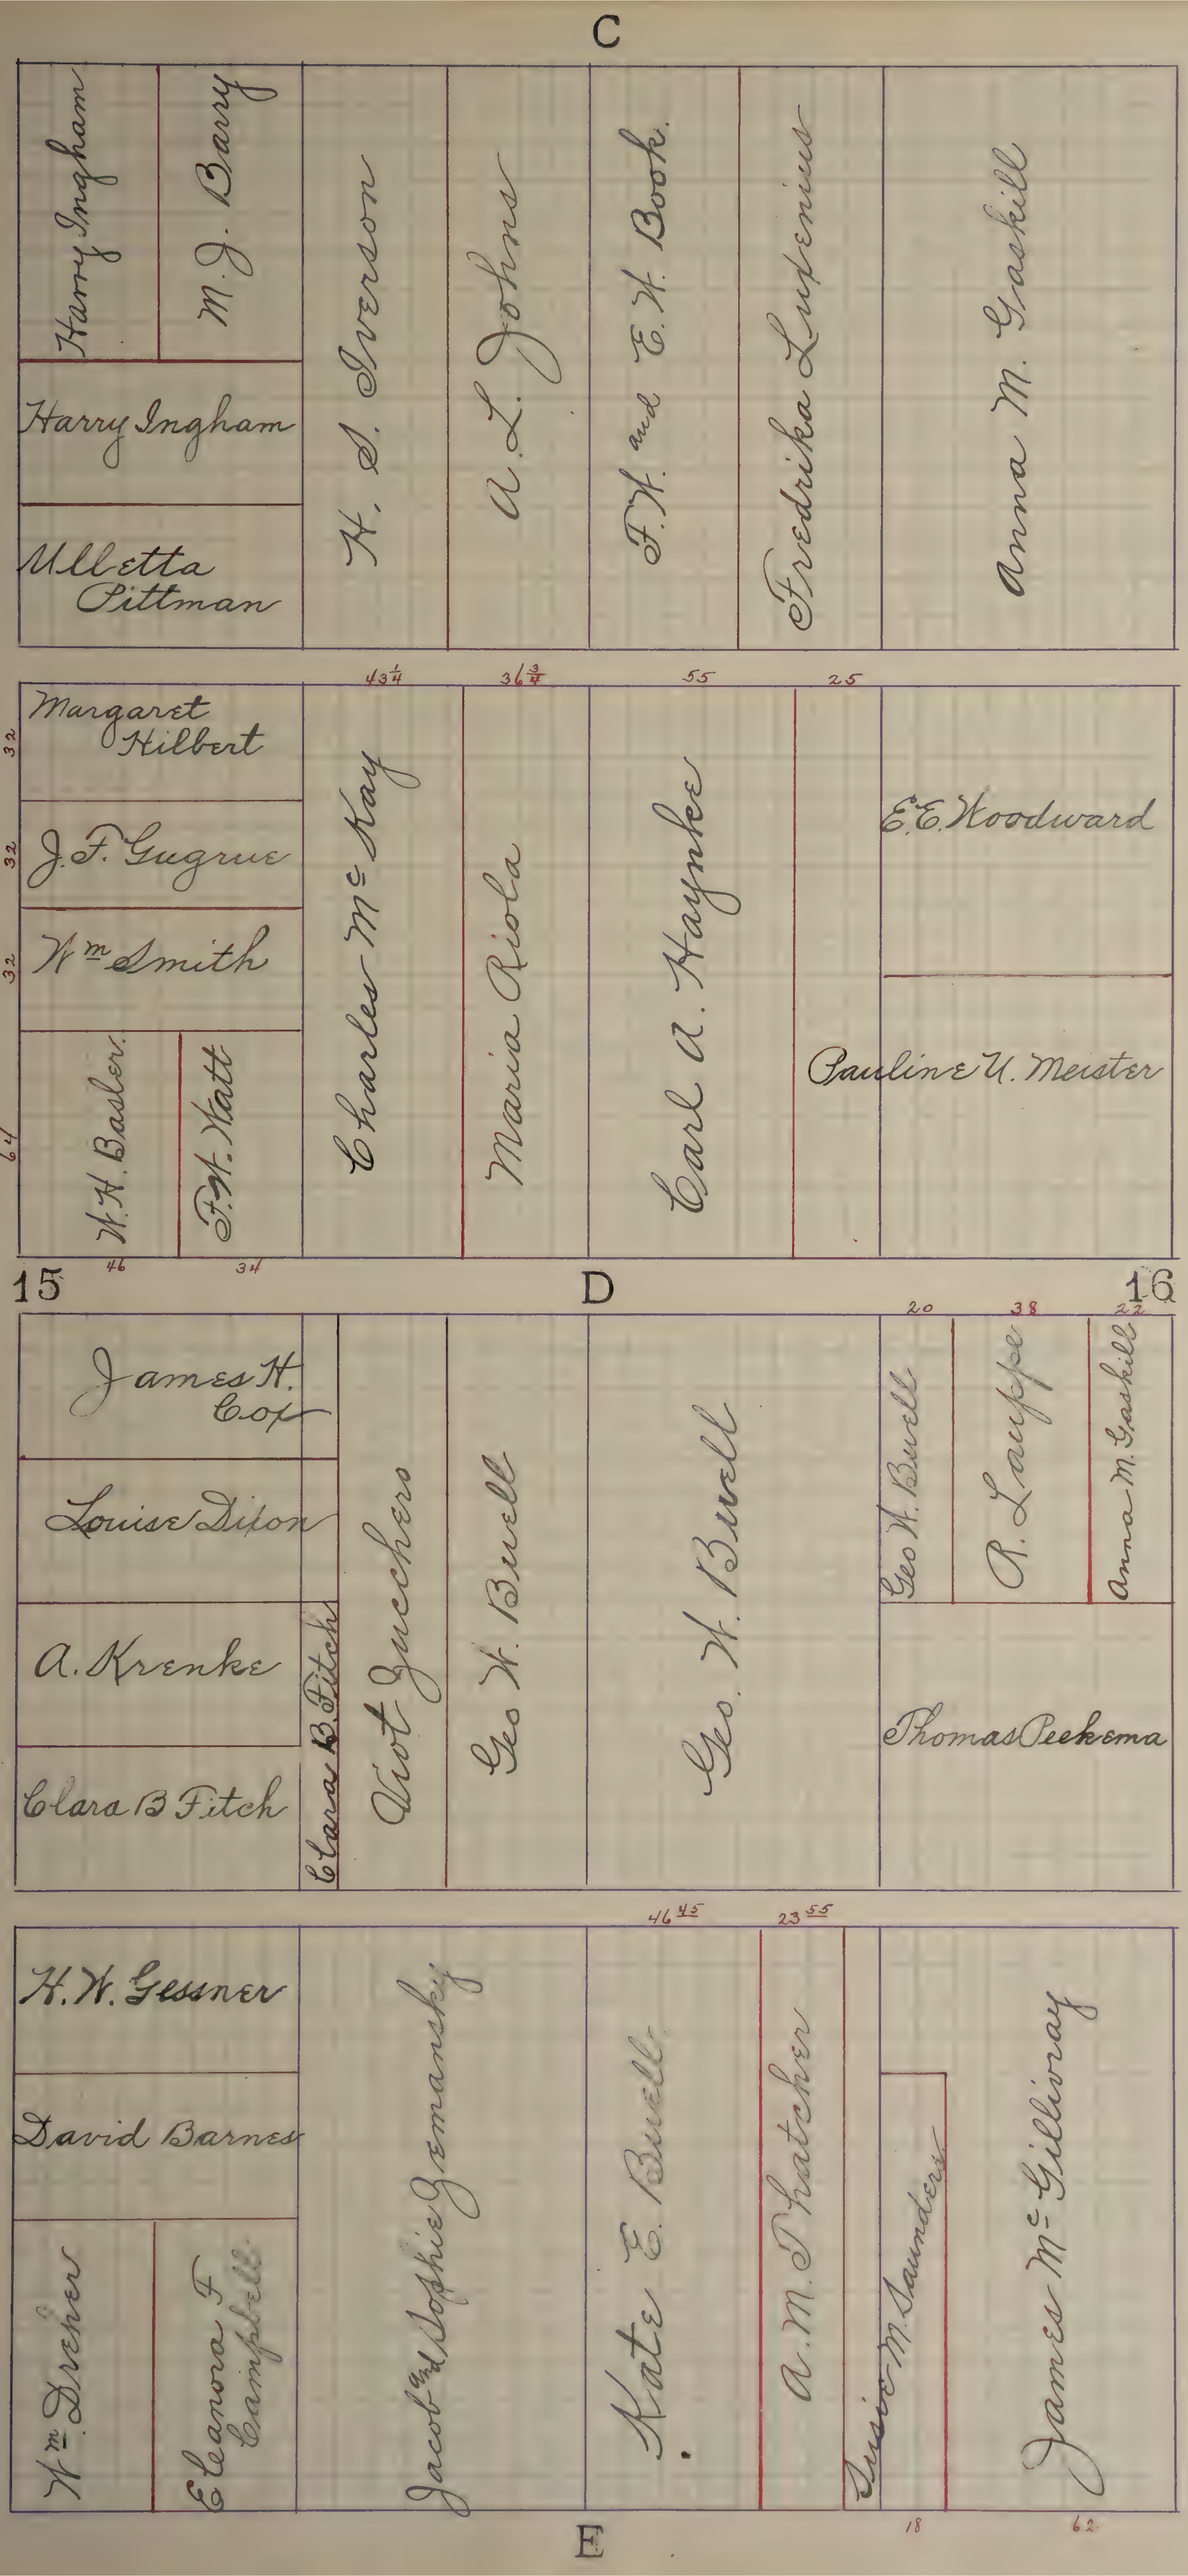
C
Harry Ingham
M. J. Barry
Harry Ingham
Ulletta Pittman
H. S. Iverson
A. L. Johns
F. H. and E. H. Book.
Fredrika Luxenius
Anna M. Gaskill
43¼
36¾
55
25
Margaret Hilbert
32
J. F. Gugrue
32
Wm Smith
32
H. H. Basler.
F. H. Watt
64
46
34
Charles Mc Kay
Maria Riola
Carl A. Haynke
E. E. Woodward
Pauline U. Meister
15
D
16
20
38
22
James H. Cox
Louise Dixon
A. Krenke
Clara B. Fitch
Clara B. Fitch
Viot Juchero
Geo W. Buell
Geo. W. Buell
Geo W. Buell
R. Lauffe
Anna M. Gaskill
Thomas Peekema
46 45
23 55
H. W. Gessner
David Barnes
Wm Dreher
Eleanora F. Campbell
Jacob and Sophie Jermansky
Kate E. Buell.
A. M. Thatcher
Susie M. Saunders
James Mc Gillivray
18
62
E

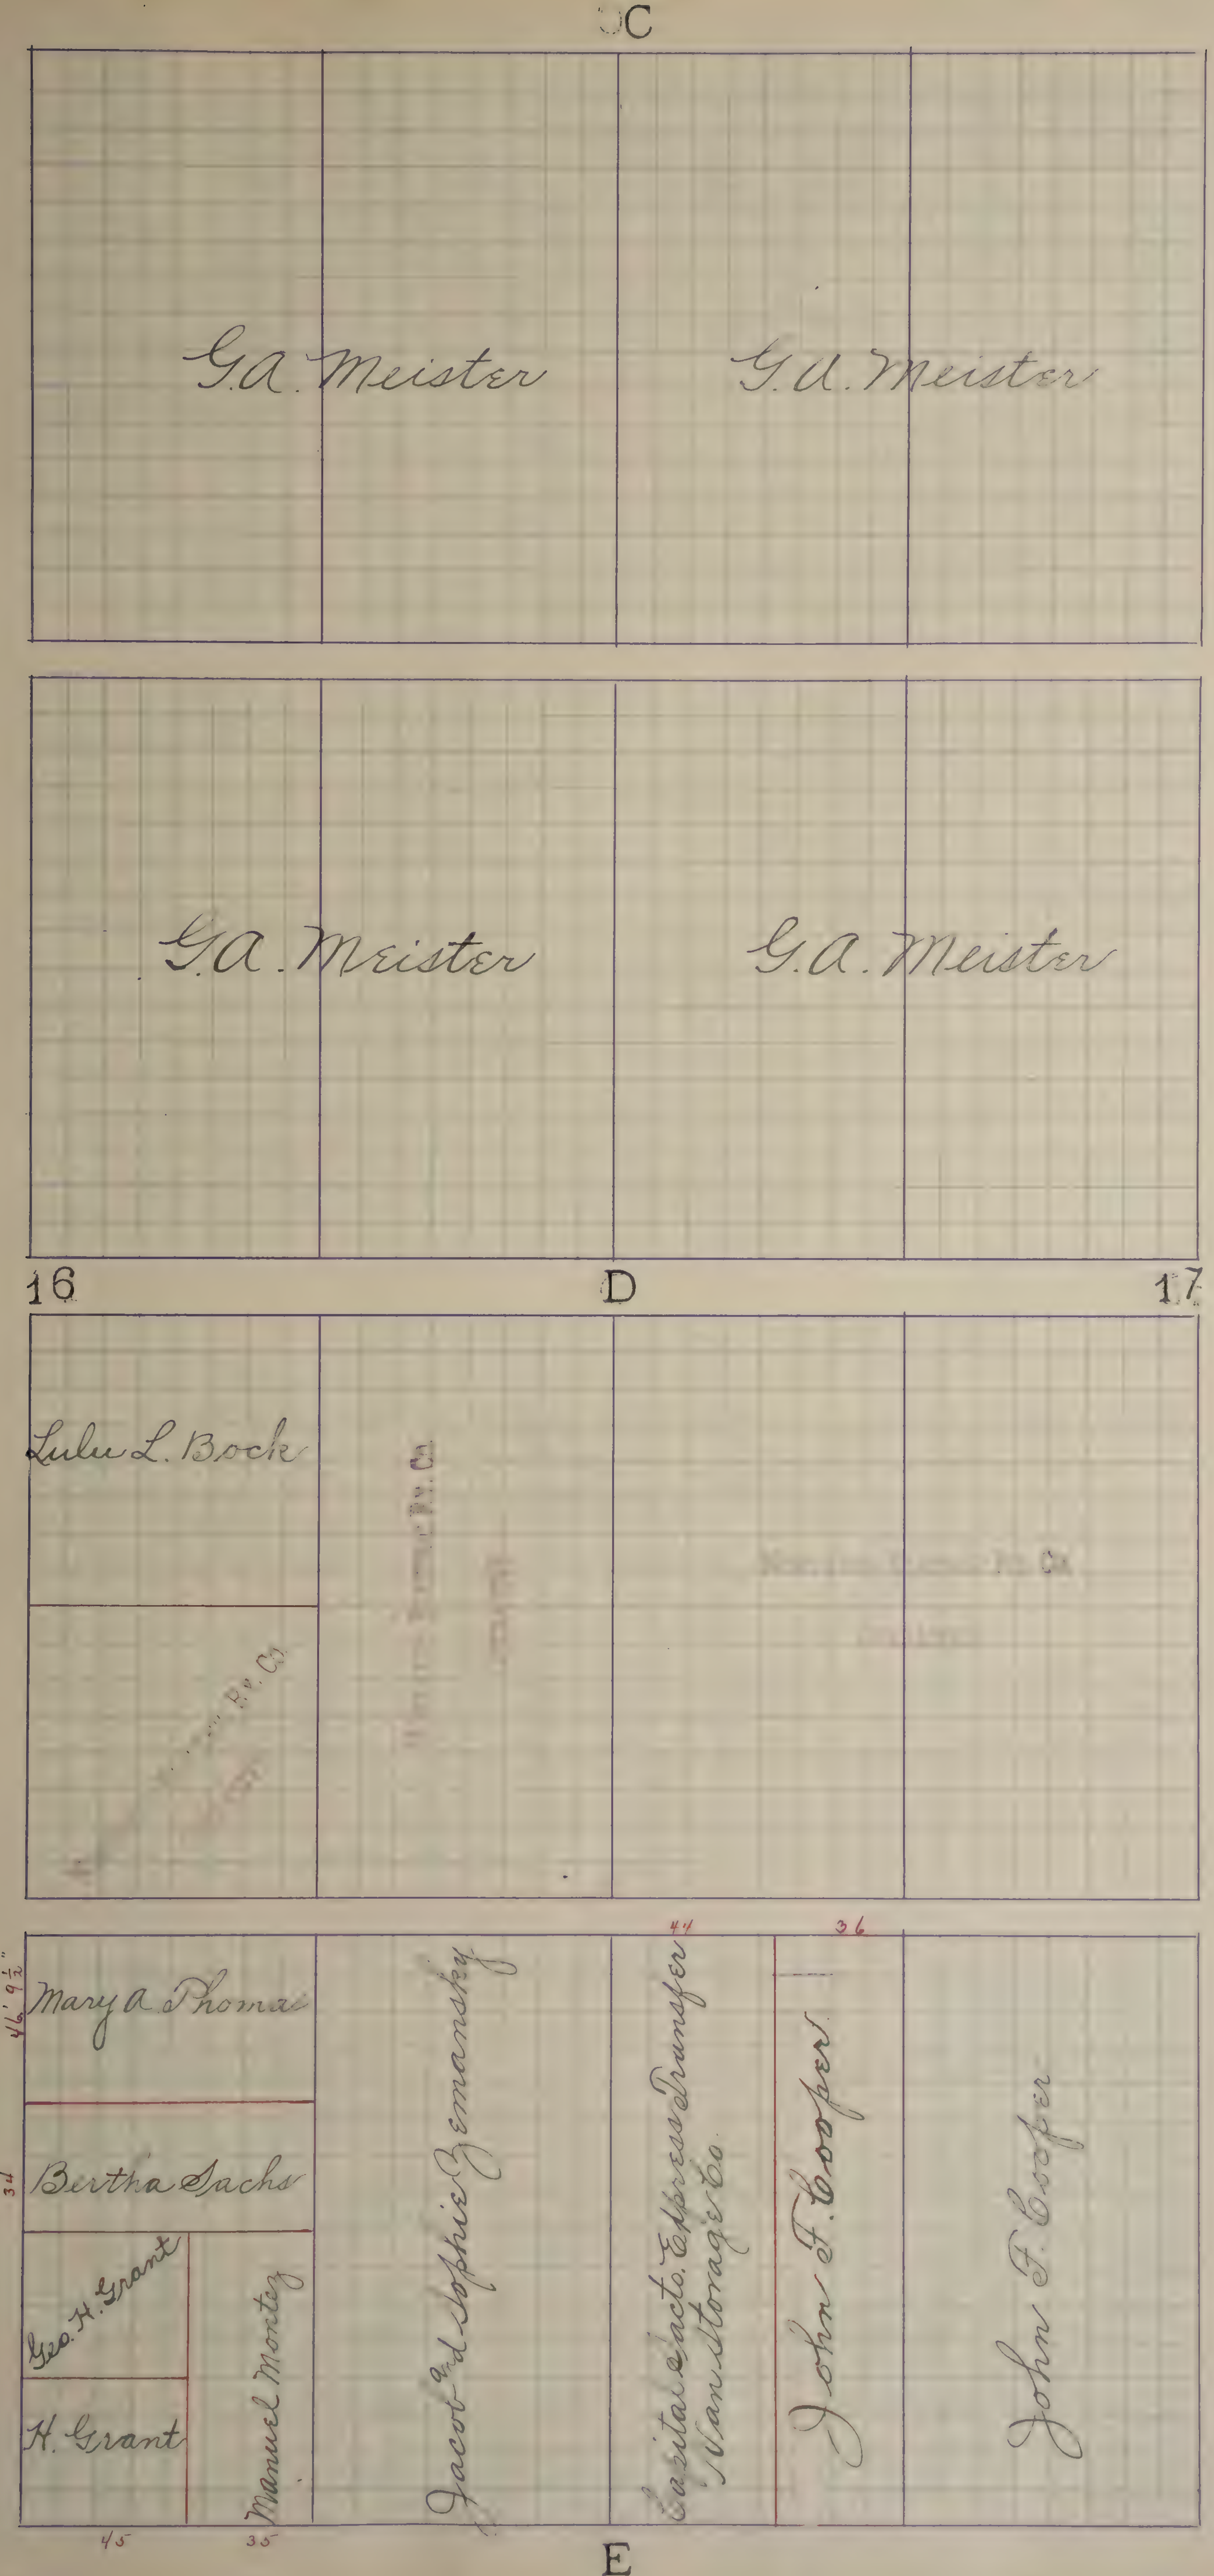
C
G.A. Meister
G.A. Meister
G.A. Meister
G.A. Meister
16
D
17
Lulu L. Bock
Ry. Co.
Ry. Co.
Ry. Co.
46' 9½"
Mary A. Thomas
34
Bertha Sachs
Geo. H. Grant
H. Grant
Manuel Montez
45
35
Jacob and Sophie Zemansky
44
Capital Sacto. Express Transfer
Van Storage Co
36
John F. Cooper
John F. Cooper
E

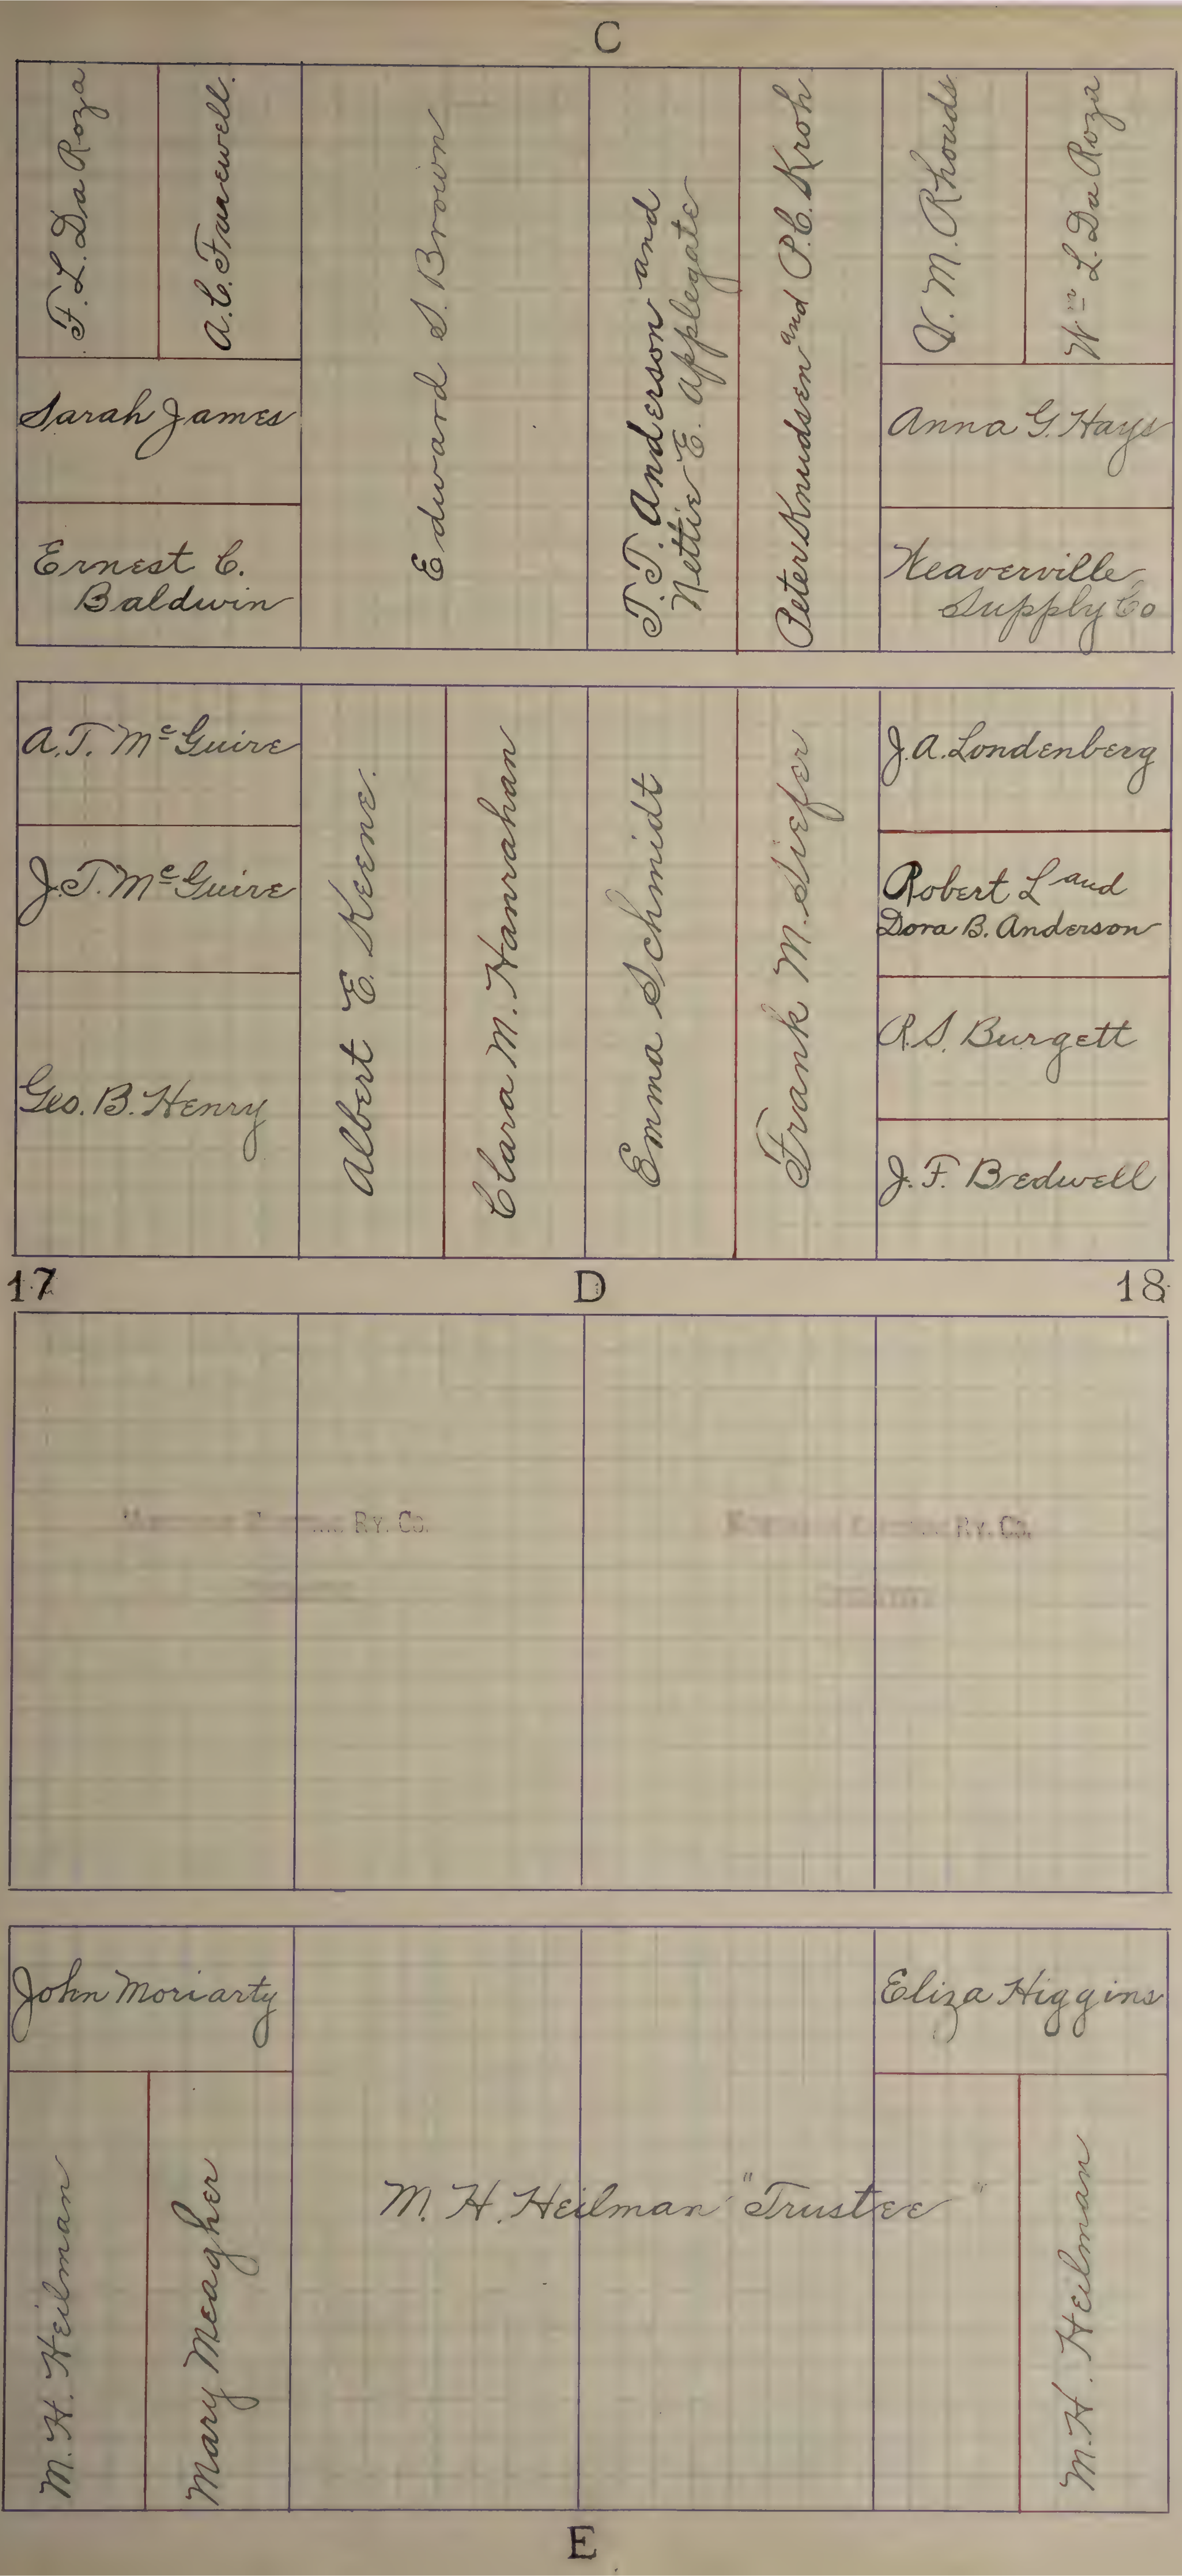
C
F. L. Da Roza
A. C. Farewell
Sarah James
Ernest C. Baldwin
Edward S. Brown
T. T. Anderson and Nettie E. Applegate
Peter Knudsen and P. C. Kroh
V. M. Rhoads
Wm L. Da Roza
Anna G. Hays
Weaverville Supply Co
A. T. McGuire
J. T. McGuire
Geo. B. Henry
Albert E. Keene
Clara M. Hanrahan
Emma Schmidt
Frank M. Siefer
J. A. Londenberg
Robert L. and Dora B. Anderson
R. S. Burgett
J. F. Bredwell
17
D
18
Ry. Co.
Ry. Co.
John Moriarty
M. H. Heilman
Mary Meagher
M. H. Heilman "Trustee"
Eliza Higgins
M. H. Heilman
E

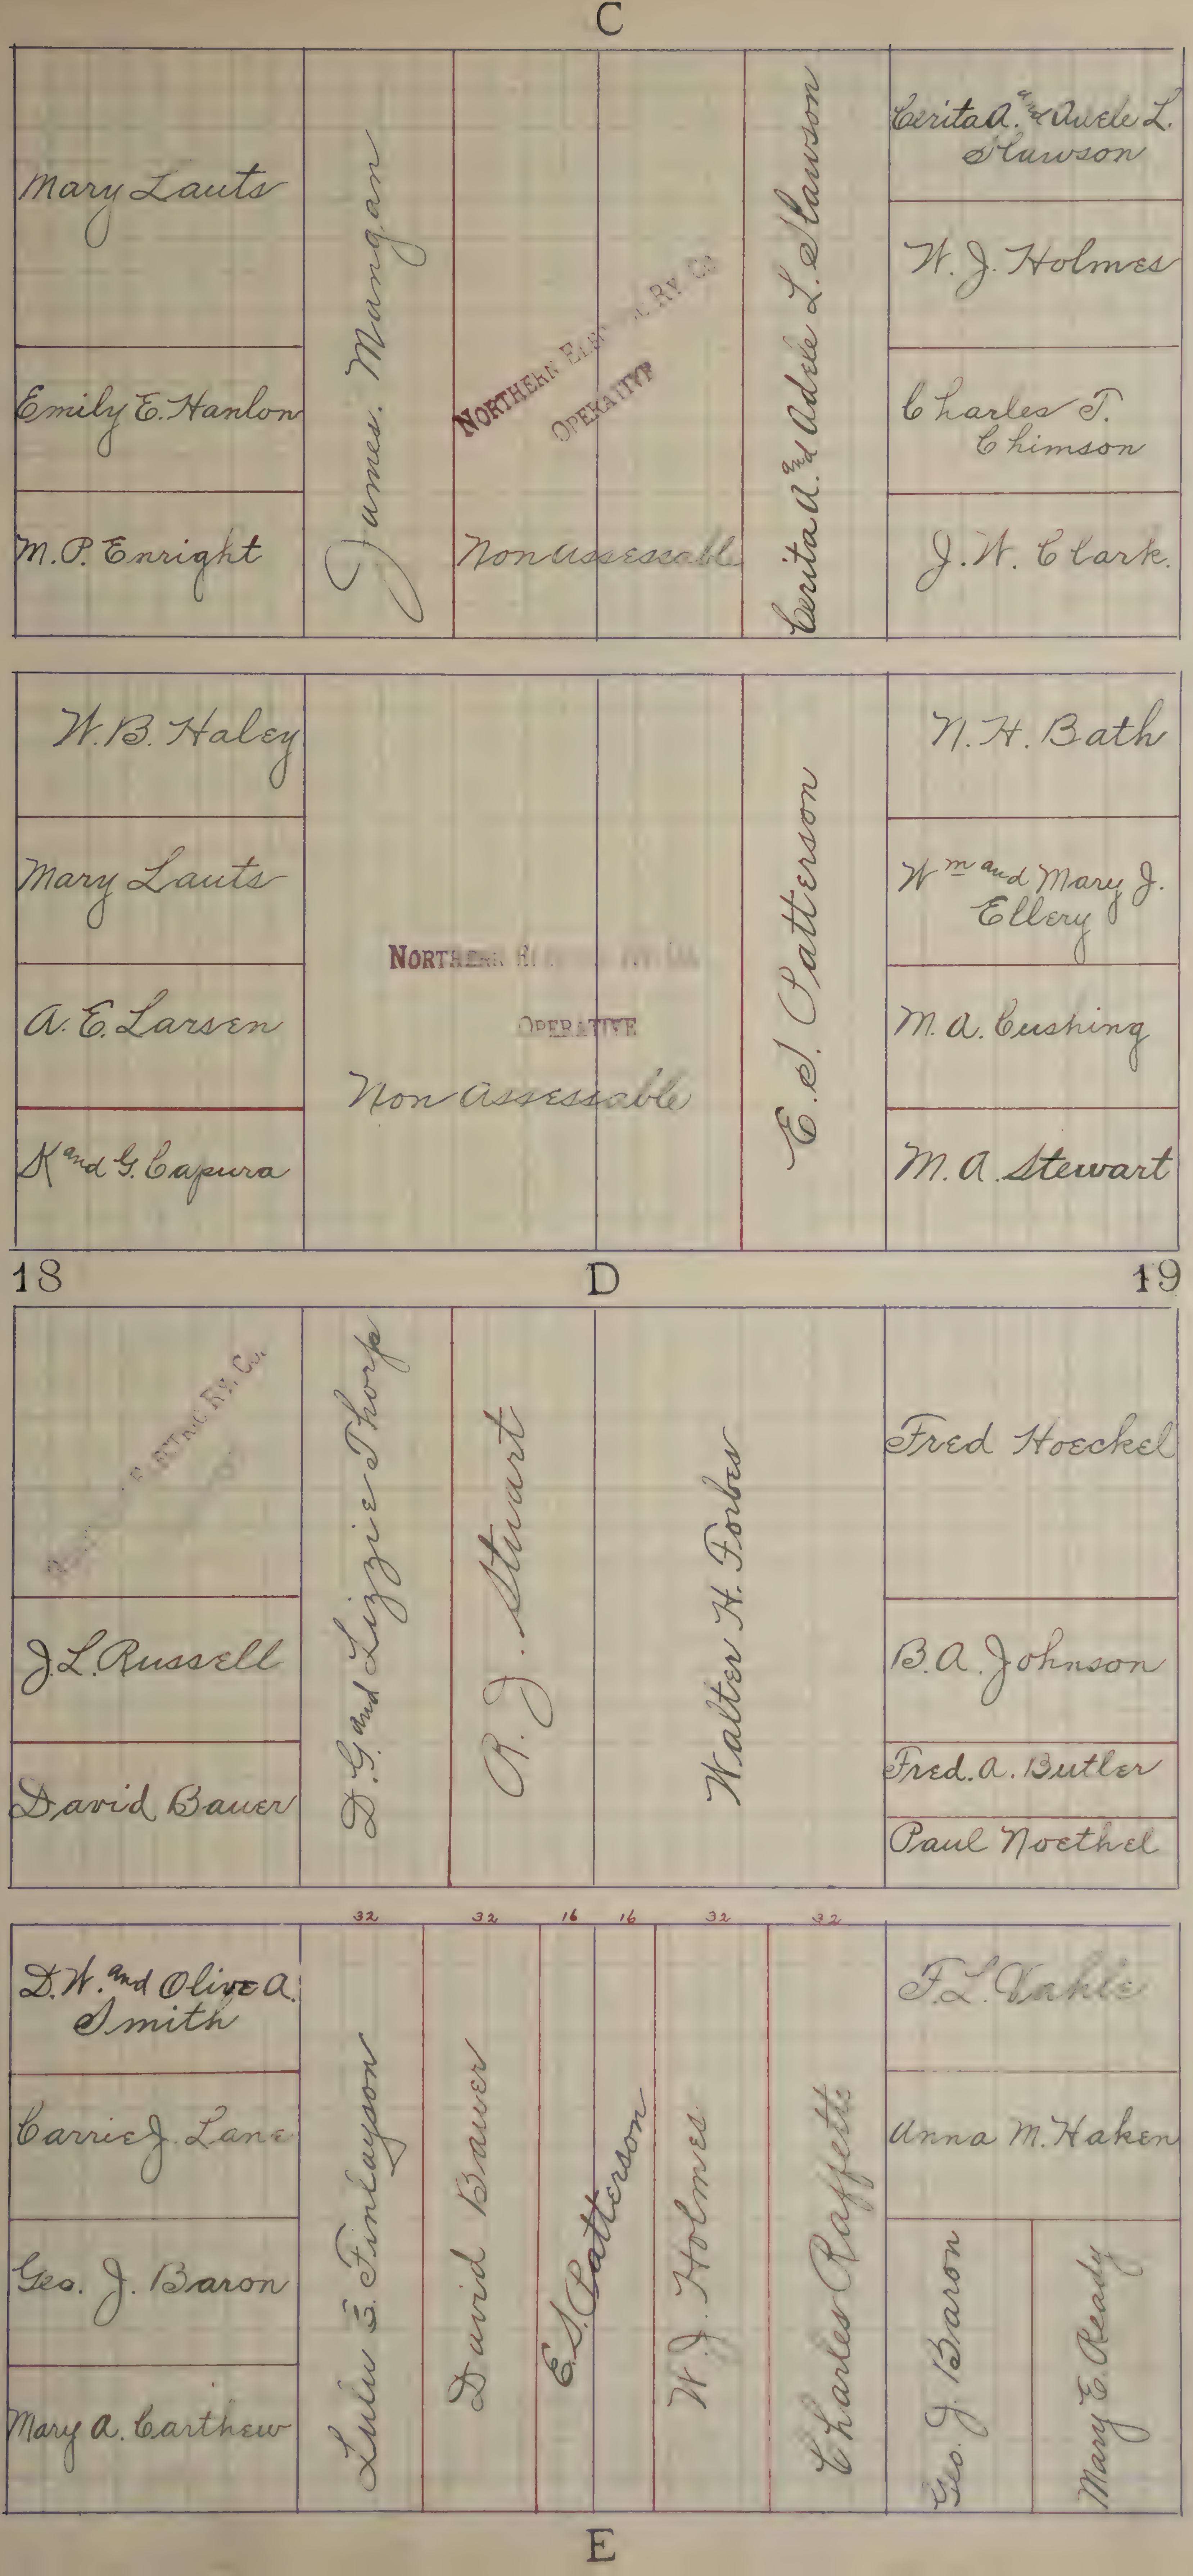
C
Mary Lauts
Emily E. Hanlon
M. P. Enright
James Mangan
NORTHERN ELE... RY. CO.
OPERATIVE
Non Assessable
Cerita A. and Adele L. Slawson
Cerita A. and Adele L. Slawson
W. J. Holmes
Charles T. Chimson
J. W. Clark
W. B. Haley
Mary Lauts
A. E. Larsen
K. and G. Capura
NORTHERN ...
OPERATIVE
Non Assessable
E. S. Patterson
N. H. Bath
Wm and Mary J. Ellery
M. A. Cushing
M. A. Stewart
18
D
19
...ELECTRIC RY. CO.
J. L. Russell
David Bauer
D. G. and Lizzie Thorp
R. J. Stuart
Walter H. Forbes
Fred Hoeckel
B. A. Johnson
Fred. A. Butler
Paul Noethel
32
32
16
16
32
32
D. W. and Olive A. Smith
Carrie J. Lane
Geo. J. Baron
Mary A. Carthew
Lulu E. Finlayson
David Bauer
E. S. Patterson
W. J. Holmes
Charles Raffetto
F. L. Vahle
Anna M. Haken
Geo. J. Baron
Mary E. Ready
E

C

W. H. and Mayme Richards

Louis E. Sanders

T. H. and E. A. Betz

T. B. Hagerty

M. B. Johnson

WESTERN PACIFIC RY. CO.
OPERATIVE

Non Assessable

Mrs J. E. Daley

J. T. McGuire

J. L. McGuire

A. T. McGuire

Frank O. Hultquist

Caroline Hultquist

Julia Morris

STANDARD REALTY & DEV. CO.

WESTERN PACIFIC RY. CO.
OPERATIVE

Non Assessable

Anastasia Schmidt

19 D 20

Arilla Bundy

C. W. Balzari

C. C. Schmuck

R. Heilrath

Fred'k and Chas Hoeckel and Mrs Albert Andres

WESTERN PACIFIC RY. CO.
OPERATIVE

Non Assessable

Fred'k and Chas Hoeckel and Mrs. Albert Andres.

A. G. Johnson

WESTERN PACIFIC RY. CO.
OPERATIVE

Non Assessable

Annie Olsen

E

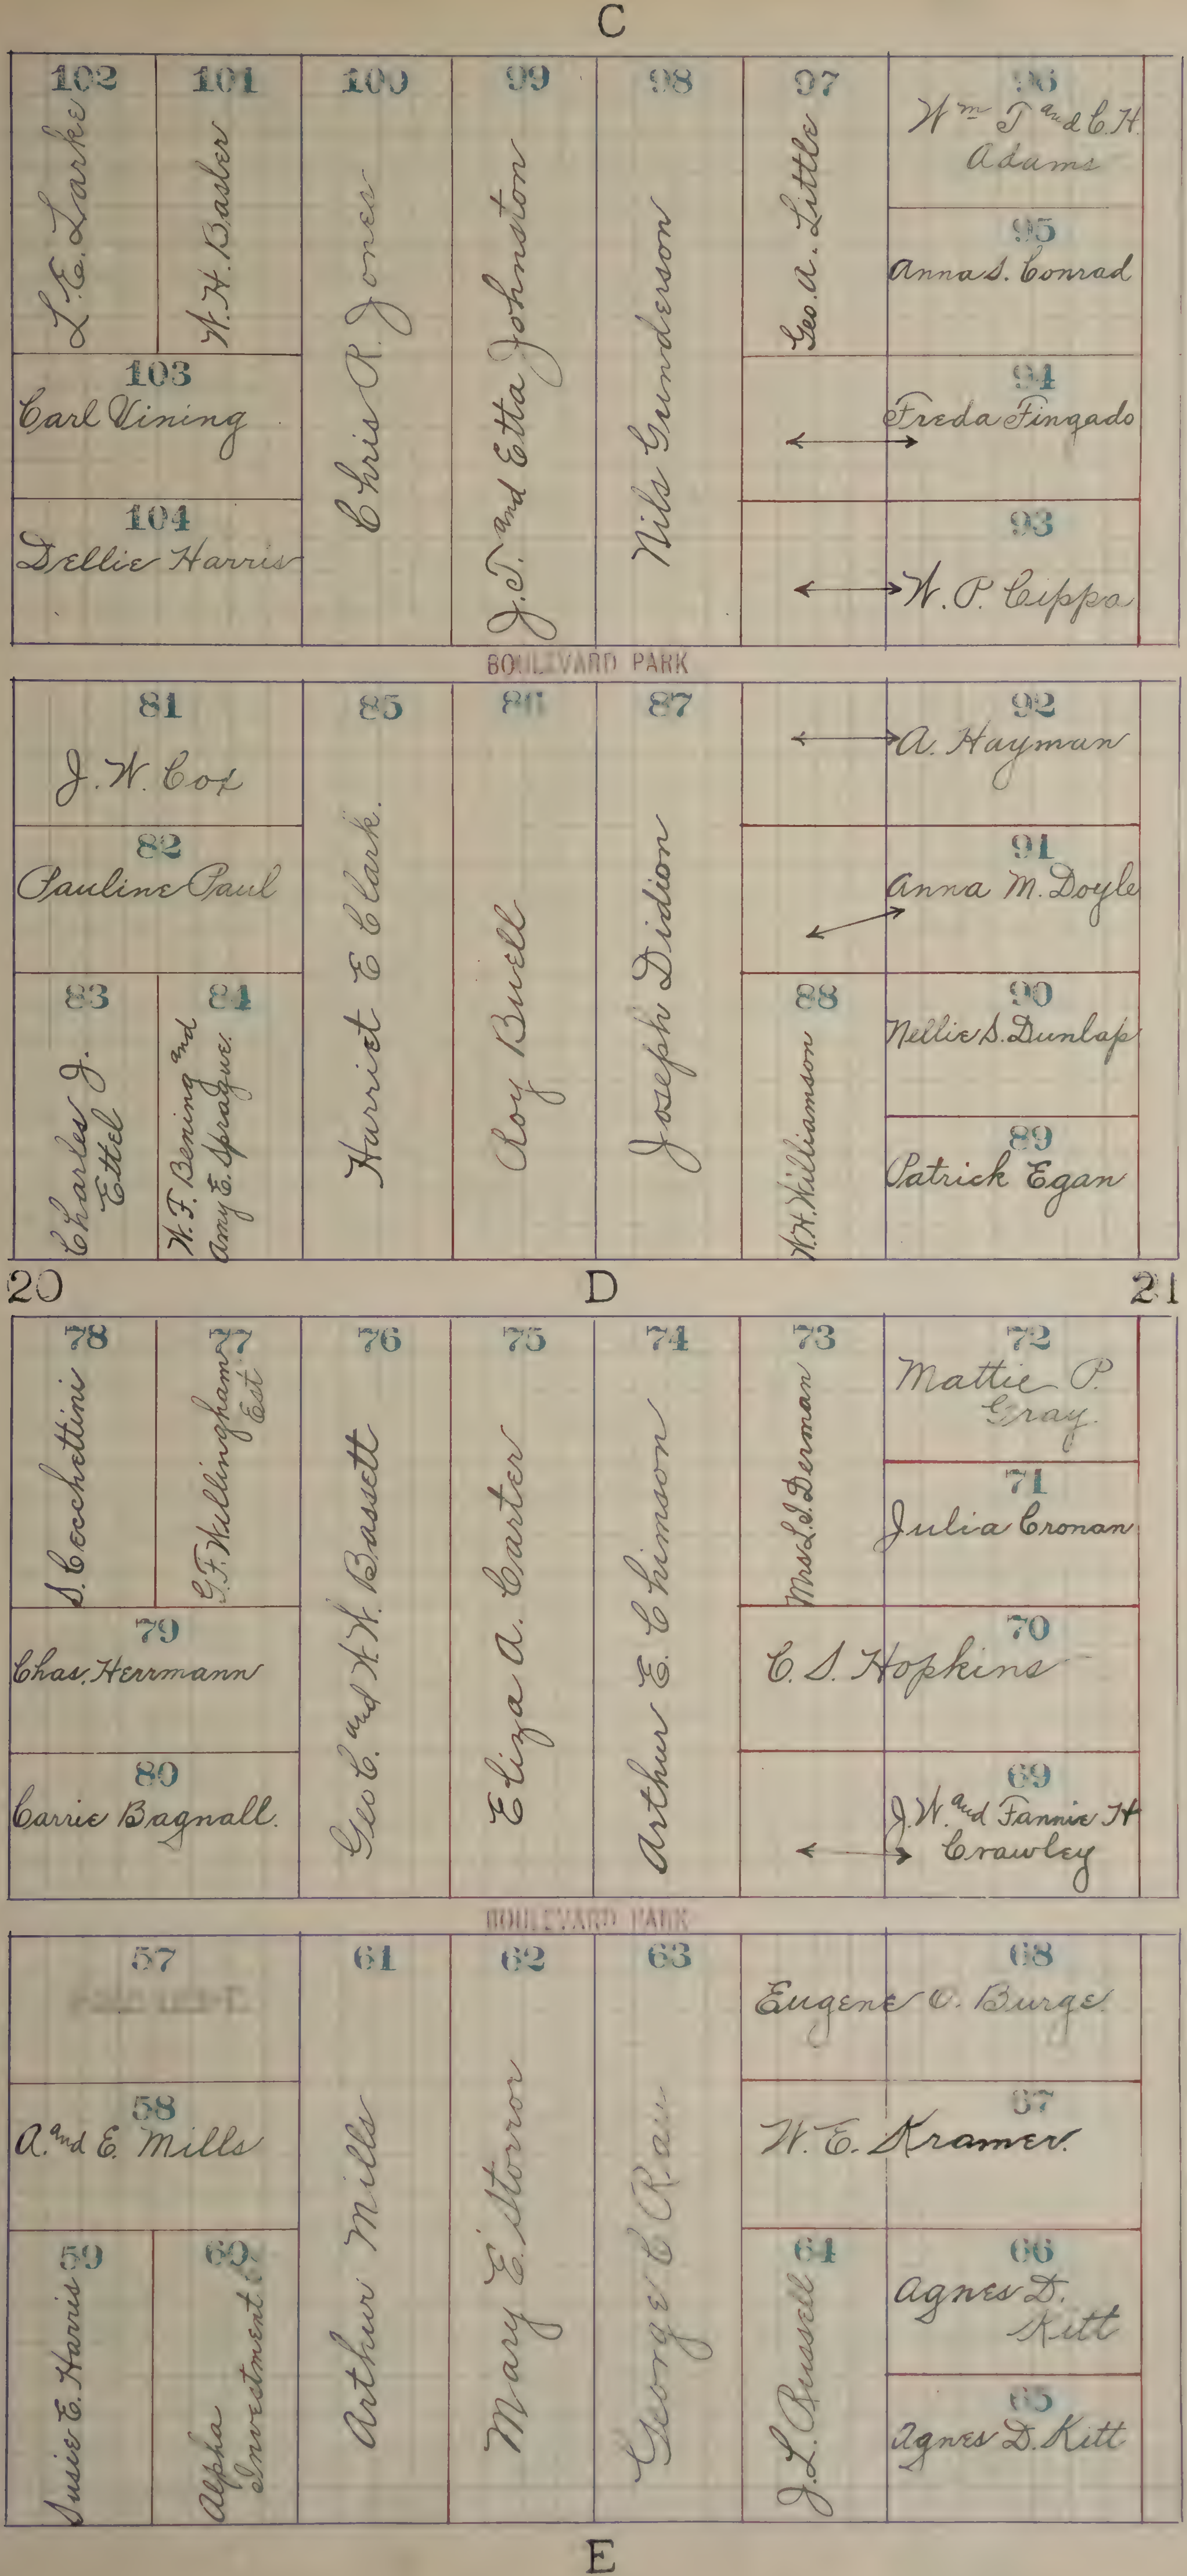
C
102
J. E. Larke
101
W. H. Basler
100
Chris R. Jones
99
J. T. and Etta Johnston
98
Nils Gunderson
97
Geo. A. Little
96
Wm T. and C. H. Adams
95
Anna S. Conrad
103
Carl Vining
94
Freda Fingado
104
Dellie Harris
93
W. P. Cippa
BOULEVARD PARK
81
J. W. Cox
85
Harriet E Clark.
86
Roy Buell
87
Joseph Didion
92
A. Hayman
82
Pauline Paul
91
Anna M. Doyle
83
Charles J. Ettel
84
W. F. Bening and Amy E. Sprague.
88
W. H. Williamson
90
Nellie S. Dunlap
89
Patrick Egan
20
D
21
78
S. Cocchettini
77
G. F. Willingham Est.
76
Geo. E. and W. W. Bassett
75
Eliza A. Carter
74
Arthur E. Chimson
73
Mrs L. S. Derman
72
Mattie P. Gray
71
Julia Cronan
79
Chas. Herrmann
70
C. S. Hopkins
80
Carrie Bagnall.
69
J. W. and Fannie H Crawley
BOULEVARD PARK
57
61
Arthur Mills
62
Mary E. Storror
63
George E. Rau
68
Eugene O. Burge
58
A. and E. Mills
67
W. E. Kramer
59
Susie E. Harris
60
Alpha Investment Co
64
J. L. Russell
66
Agnes D. Kitt
65
Agnes D. Kitt
E

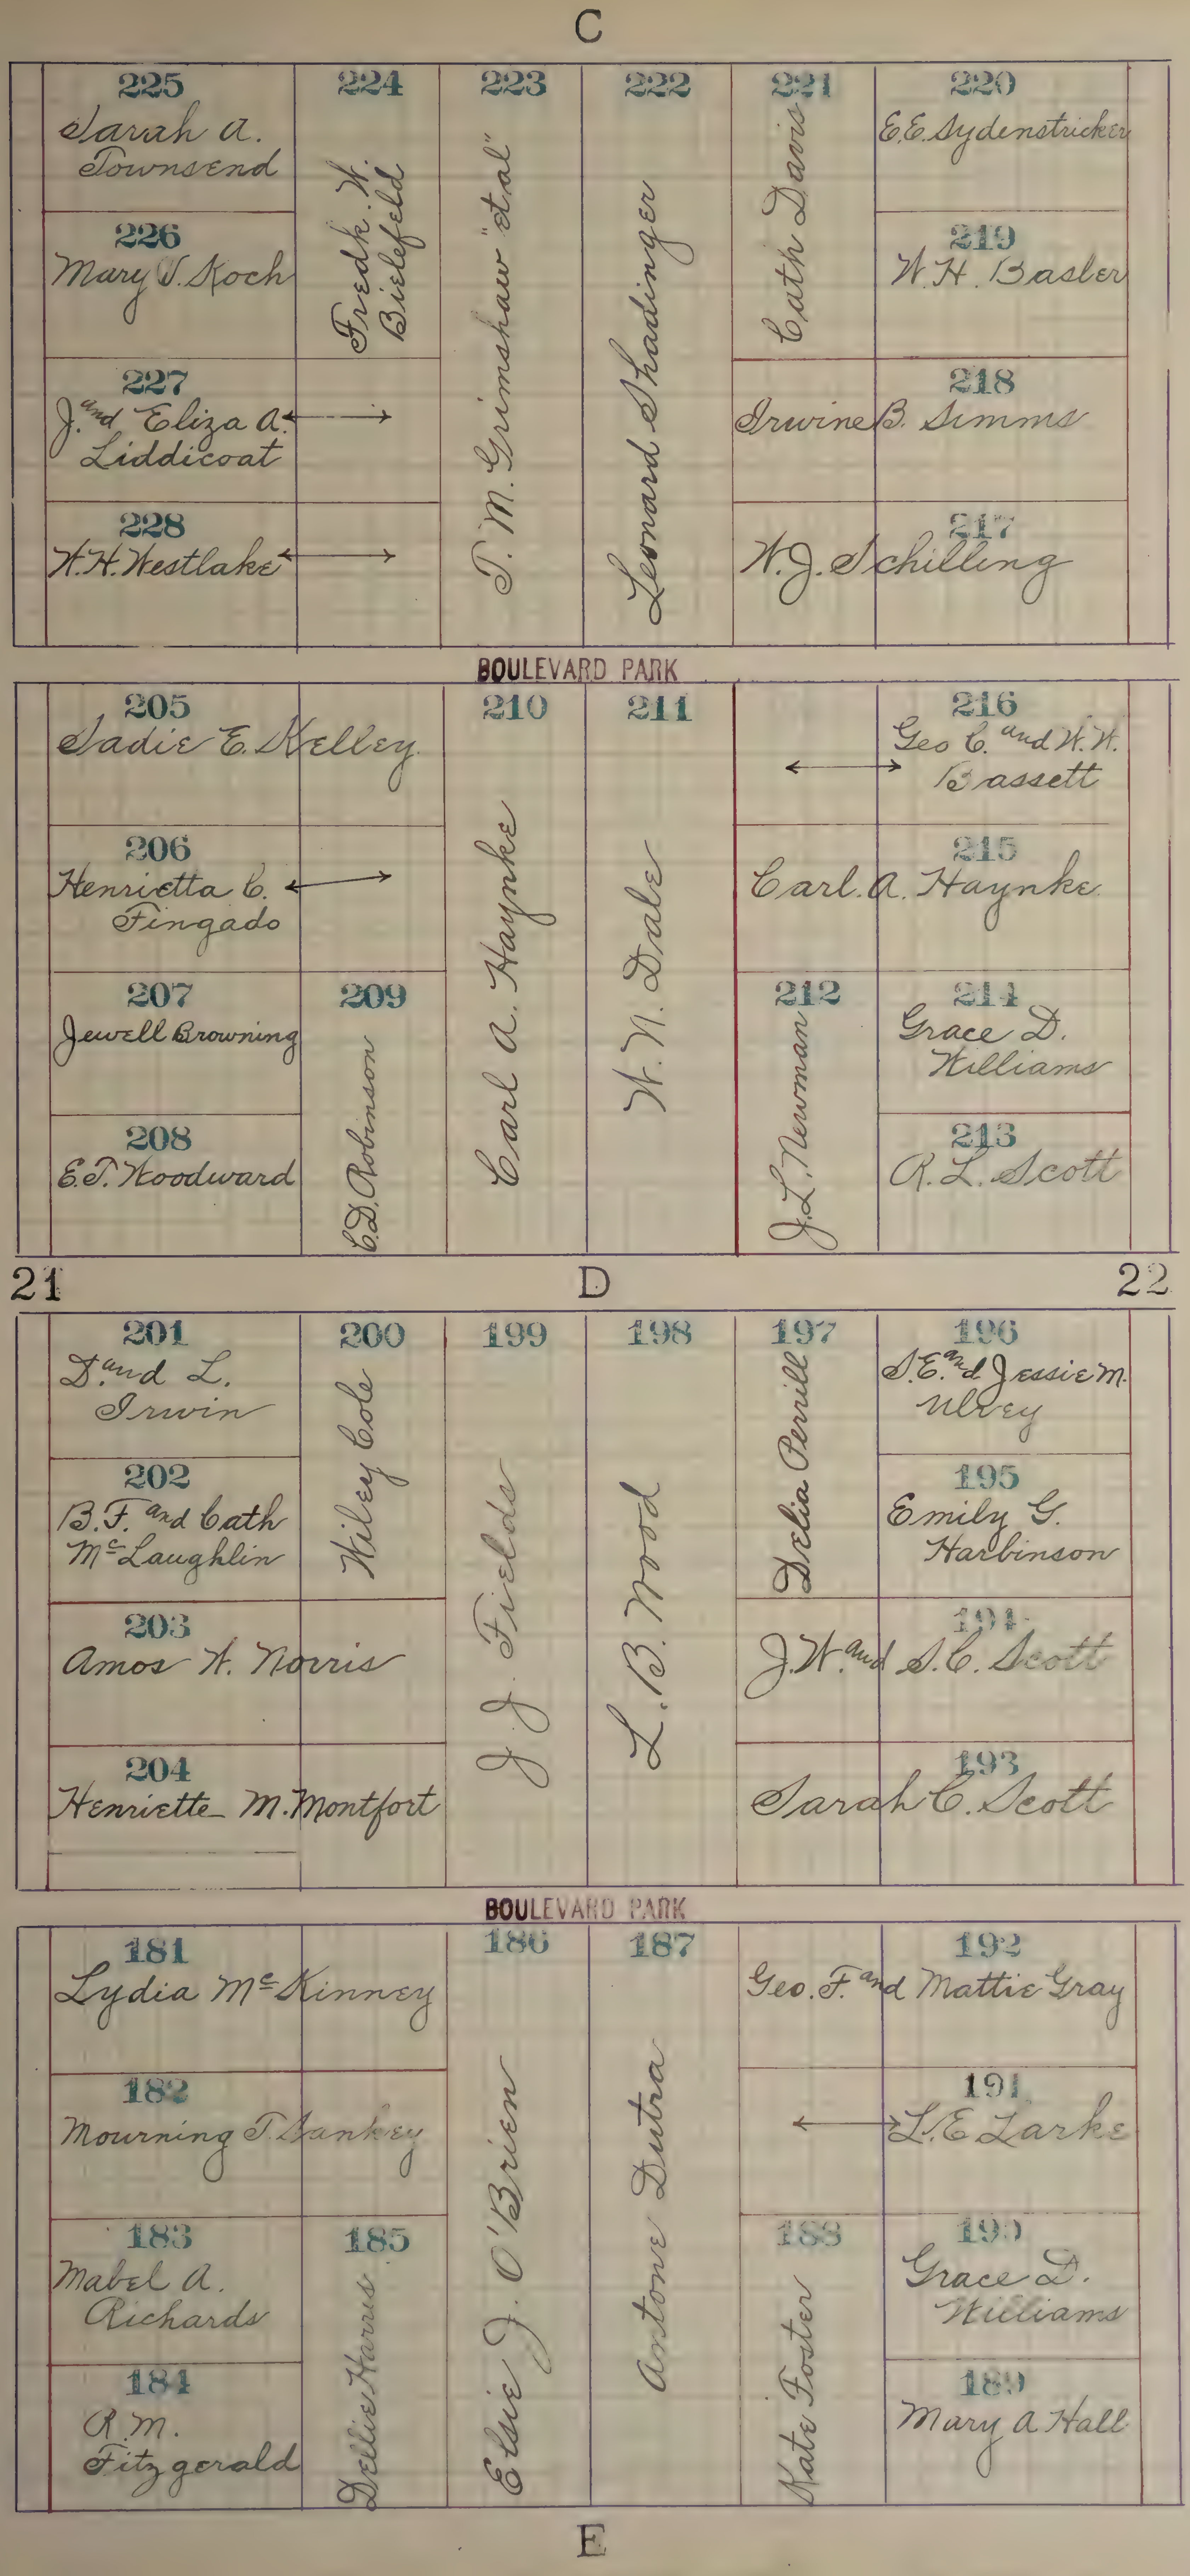
C
225 Sarah A. Townsend
224 Fredk. W. Bielefeld
223 T. M. Grimshaw "et al"
222 Leonard Shadinger
221 Cath Davis
220 E.E. Sydenstricker
226 Mary T. Koch
219 W.H. Basler
227 J. and Eliza A. Liddicoat
218 Irwine B. Simms
228 W.H. Westlake
217 W.J. Schilling
BOULEVARD PARK
205 Sadie E. Kelley
210 Carl A. Haynke
211 W. N. Dale
216 Geo. C. and W.W. Bassett
206 Henrietta C. Fingado
215 Carl A. Haynke
207 Jewell Browning
209 E.D. Robinson
212 J.L. Newman
214 Grace D. Williams
208 E.T. Woodward
213 R.L. Scott
21
D
22
201 D. and L. Irwin
200 Wiley Cole
199 J. J. Fields
198 L. B. Wood
197 Delia Perrill
196 S.E. and Jessie M. Ulrey
202 B.F. and Cath McLaughlin
195 Emily G. Harbinson
203 Amos W. Norris
194 J.W. and S.C. Scott
204 Henriette M. Montfort
193 Sarah C. Scott
BOULEVARD PARK
181 Lydia McKinney
186 Ellie J. O'Brien
187 Antone Dutra
192 Geo. F. and Mattie Gray
182 Mourning T. Yankey
191 L.E. Larke
183 Mabel A. Richards
185 Dellie Harris
188 Kate Foster
190 Grace D. Williams
184 R.M. Fitzgerald
189 Mary A Hall
E

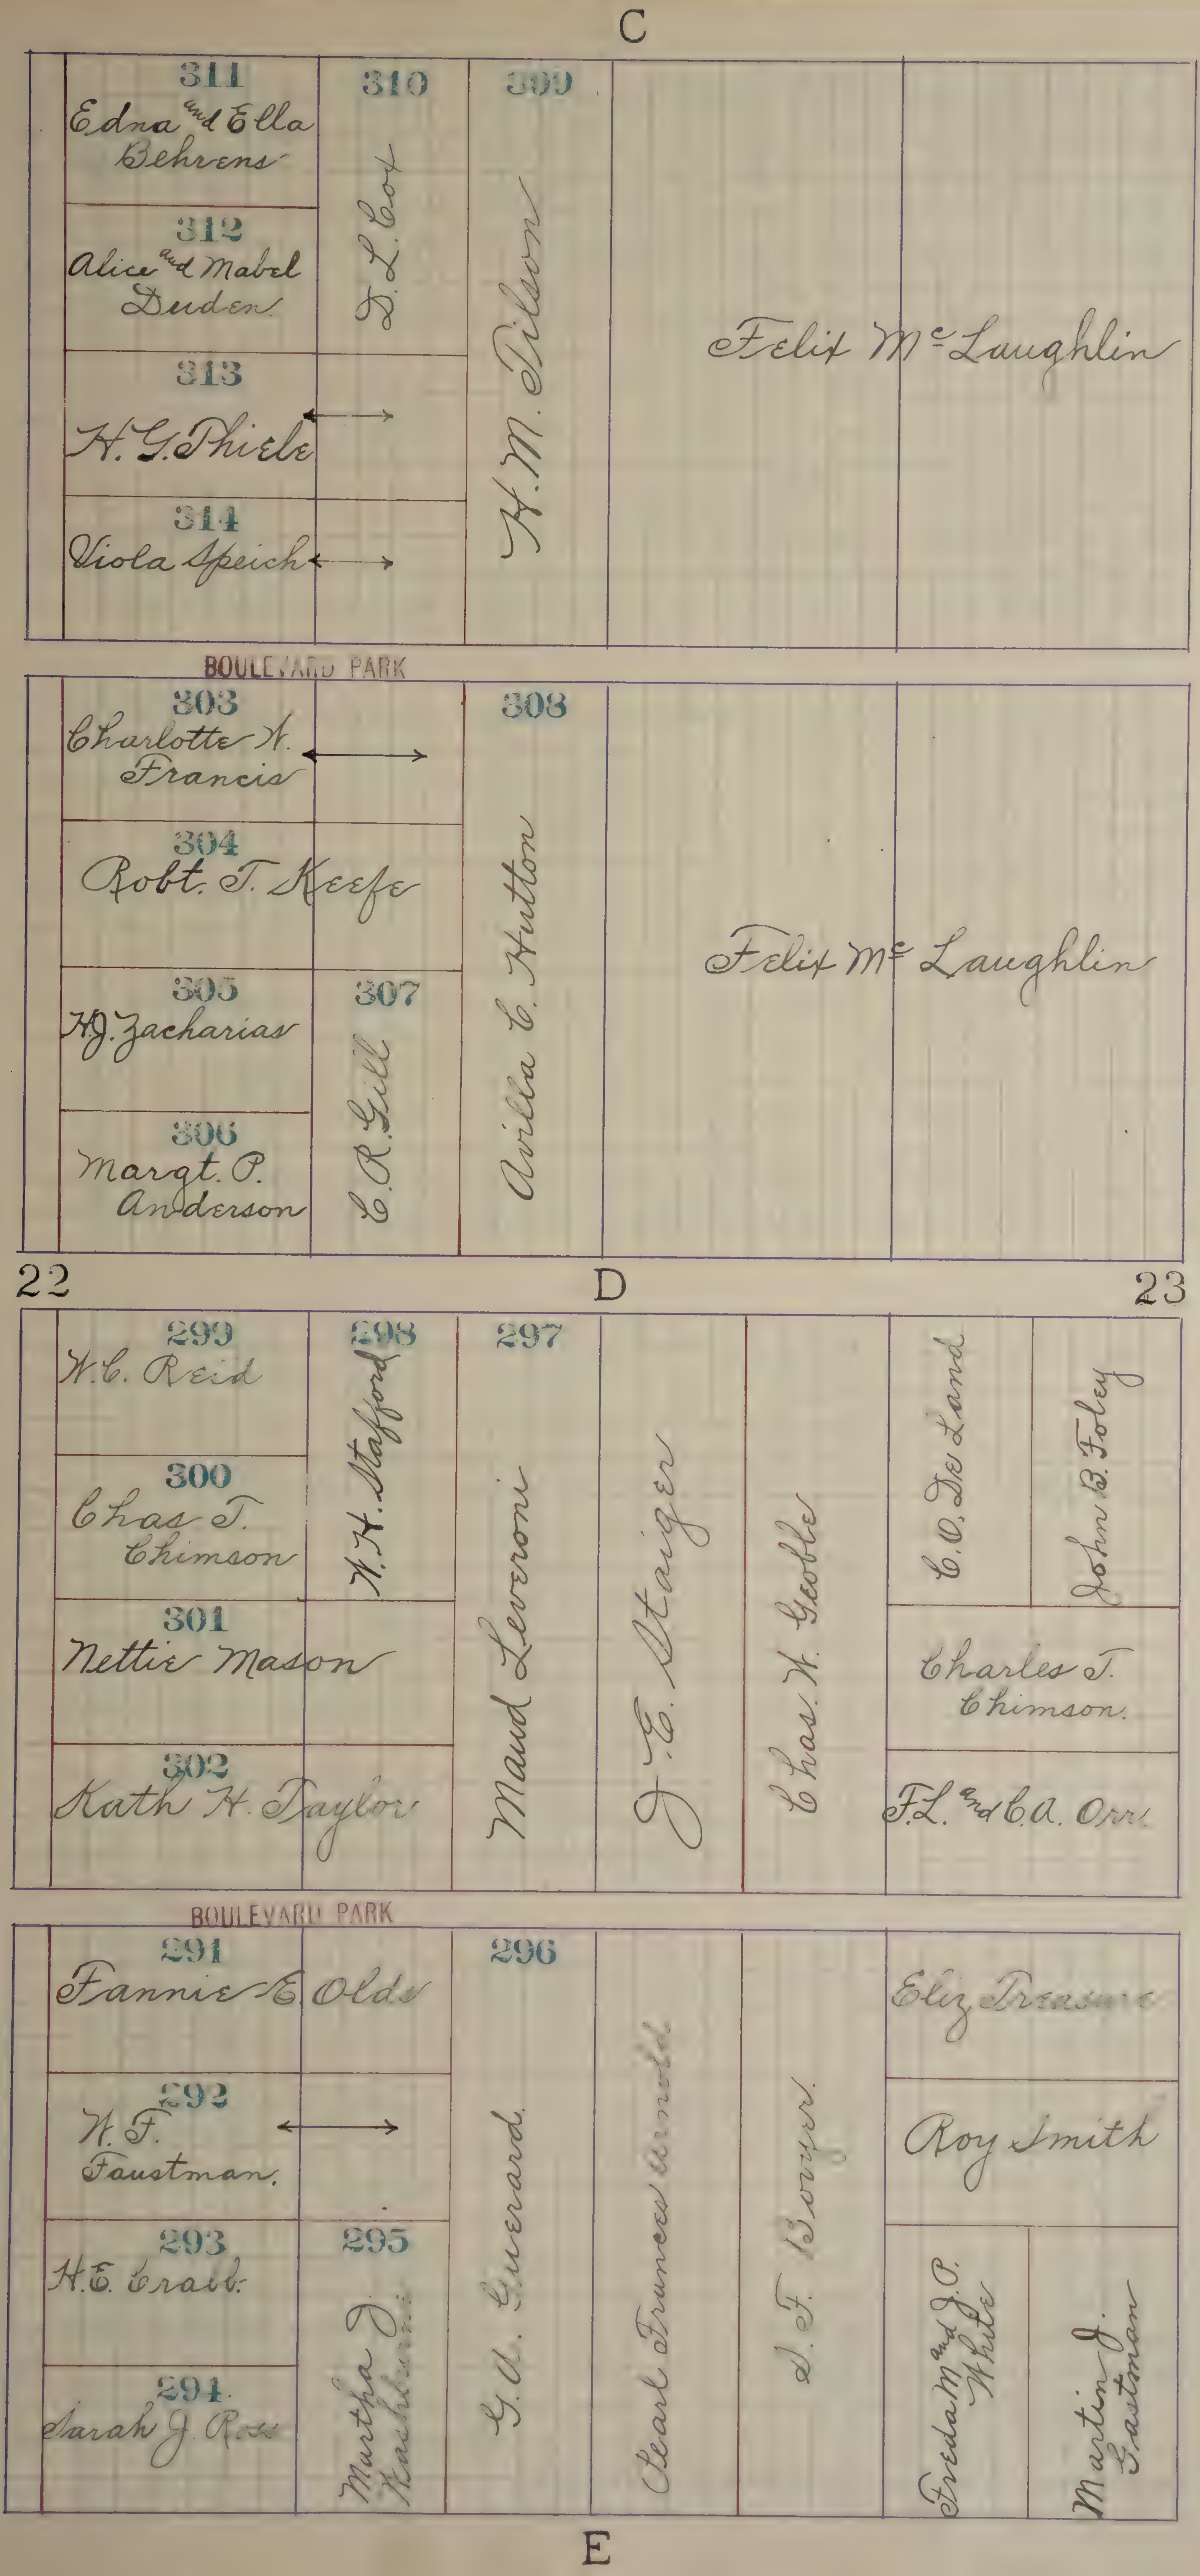
C
311
Edna and Ella Behrens
312
Alice and Mabel Duden
313
H. G. Thiele
314
Viola Speich
310
T. L. Cox
309
H. M. Dilson
Felix McLaughlin
BOULEVARD PARK
303
Charlotte H. Francis
304
Robt. T. Keefe
305
H.J. Zacharias
306
Margt. P. Anderson
307
C. R. Gill
308
Avilla C. Hutton
Felix McLaughlin
22
D
23
299
W. C. Reid
300
Chas. T. Chimson
301
Nettie Mason
302
Kath H. Taylor
298
W. H. Stafford
297
Maud Levroni
J. E. Staiger
Chas. W. Grobble
C. O. De Land
John B. Foley
Charles T. Chimson
F.L. and C.A. Orr
BOULEVARD PARK
291
Fannie E. Olds
292
W. F. Faustman
293
H.E. Craib
294
Sarah J. Ross
295
Martha J.
296
G. A. Guerard
Pearl Frances Arnold
J. F. Bowyer
Eliz Treasure
Roy Smith
Freda M. and J. O. White
Martin J. Eastman
E

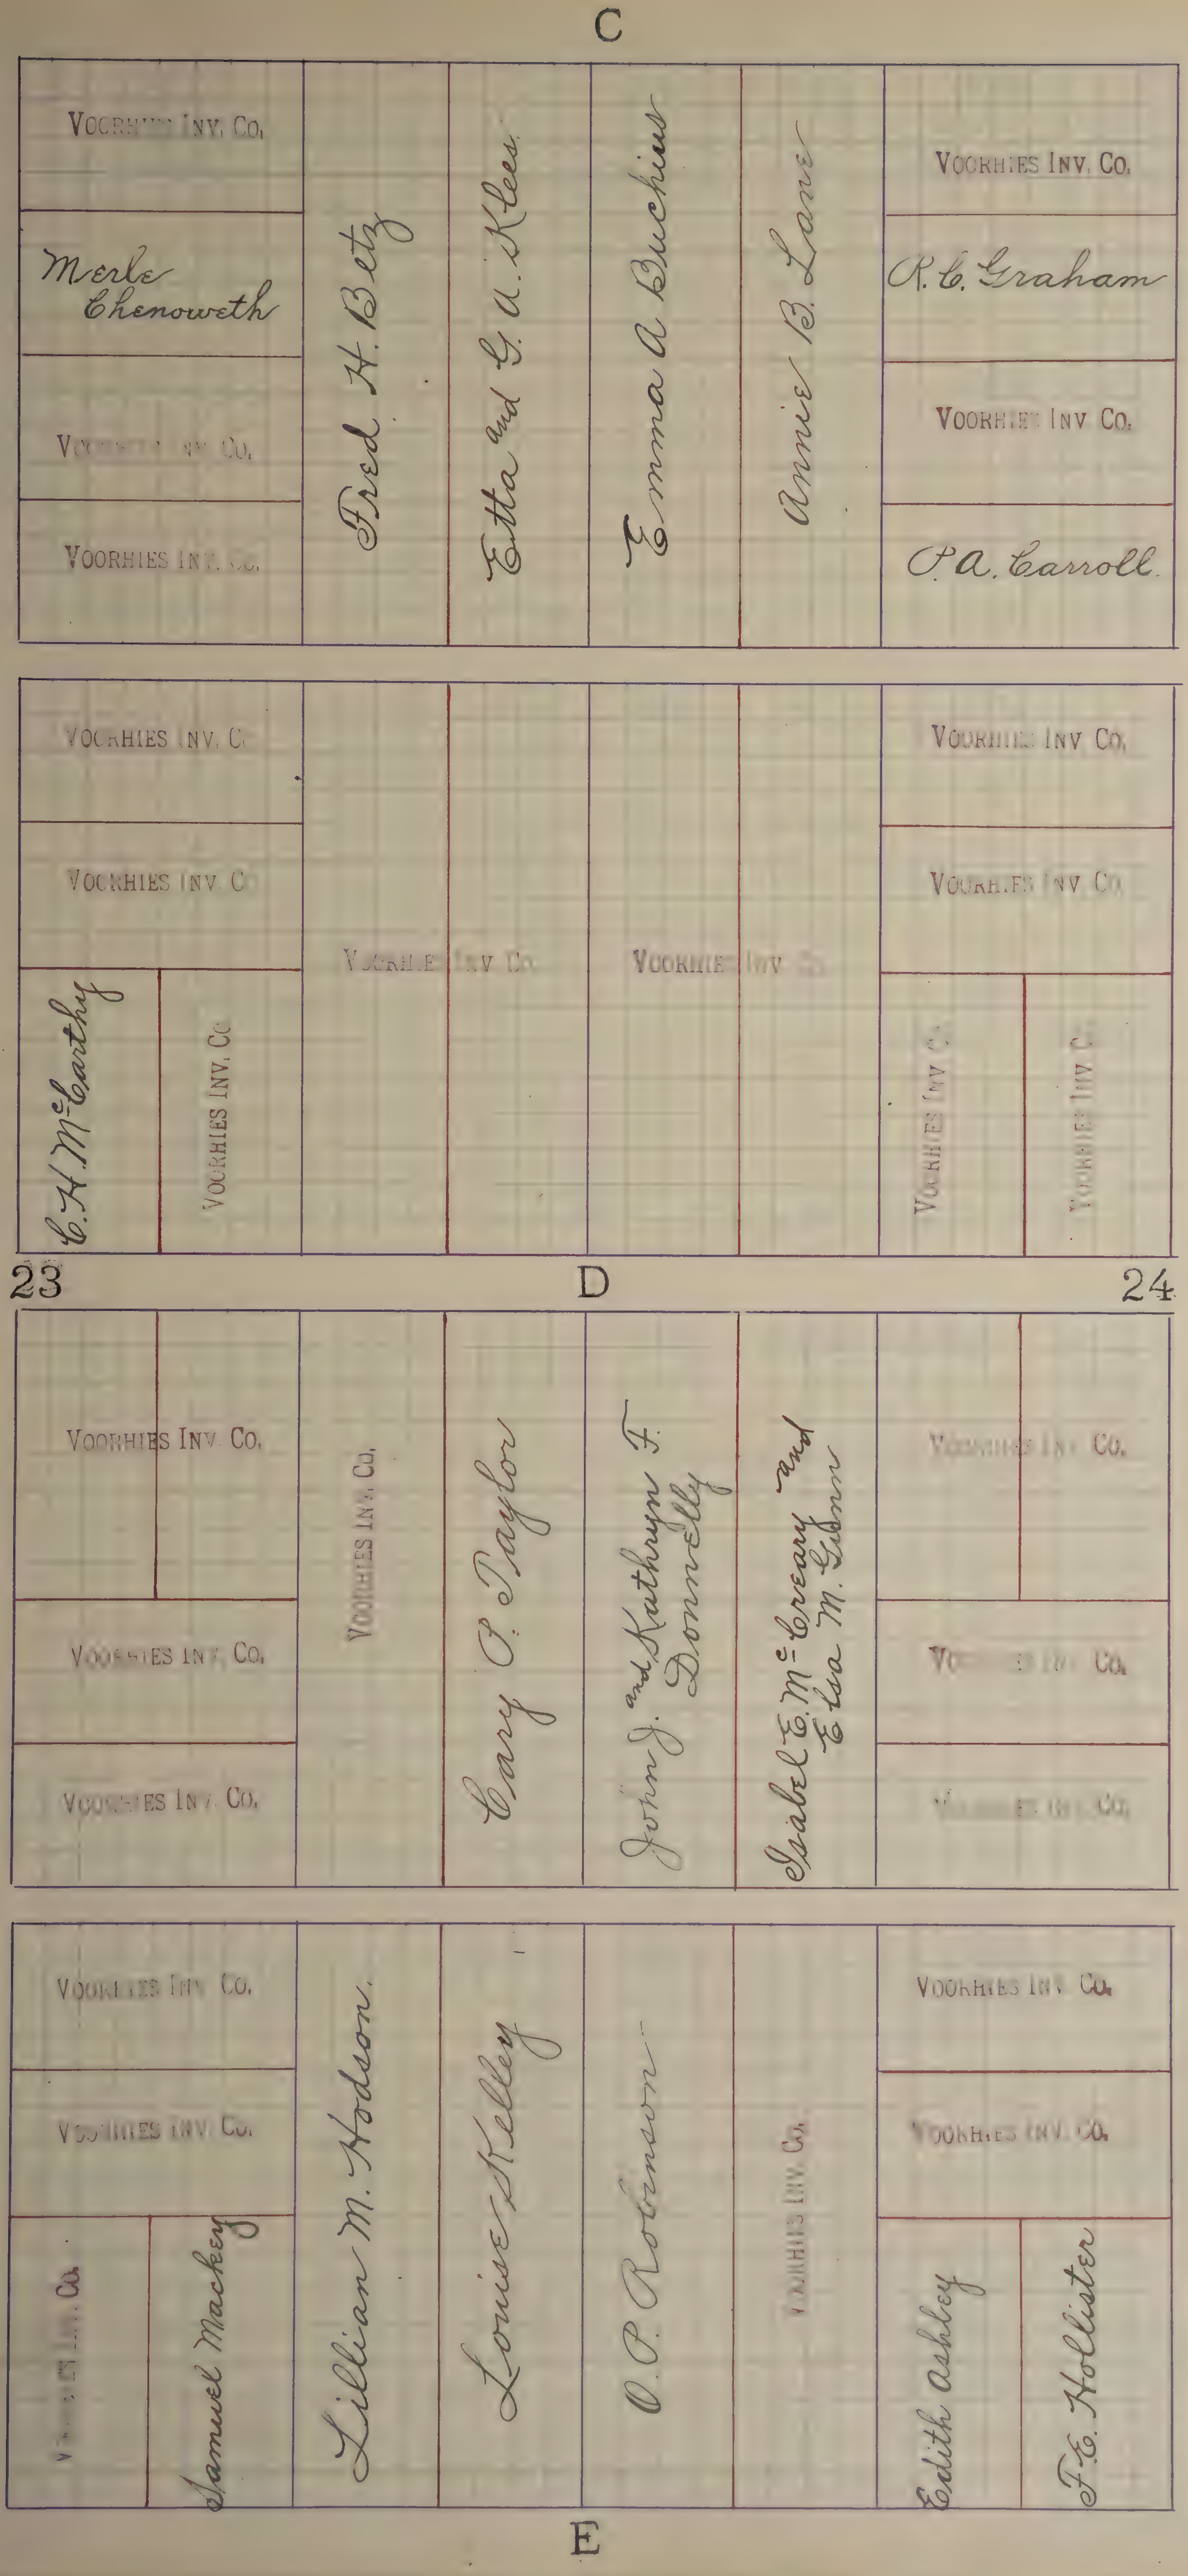
C
Voorhies Inv. Co.
Merle Chenoweth
Voorhies Inv. Co.
Voorhies Inv. Co.
Fred H. Betz
Etta and G. A. Klees
Emma A Buchius
Annie B. Lane
Voorhies Inv. Co.
R. C. Graham
Voorhies Inv. Co.
P. A. Carroll
Voorhies Inv. Co.
Voorhies Inv. Co.
C. H. McCarthy
Voorhies Inv. Co.
Voorhies Inv. Co.
Voorhies Inv. Co.
Voorhies Inv. Co.
Voorhies Inv. Co.
Voorhies Inv. Co.
Voorhies Inv. Co.
23
D
24
Voorhies Inv. Co.
Voorhies Inv. Co.
Voorhies Inv. Co.
Voorhies Inv. Co.
Cary P. Taylor
John J. and Kathryn F. Donnelly
Isabel E. McCreary and Elva M. Gibson
Voorhies Inv. Co.
Voorhies Inv. Co.
Voorhies Inv. Co.
Voorhies Inv. Co.
Voorhies Inv. Co.
Voorhies Inv. Co.
Samuel Mackey
Lillian M. Hodson
Louise Kelley
O. P. Robinson
Voorhies Inv. Co.
Voorhies Inv. Co.
Voorhies Inv. Co.
Edith Ashley
F. E. Hollister
E

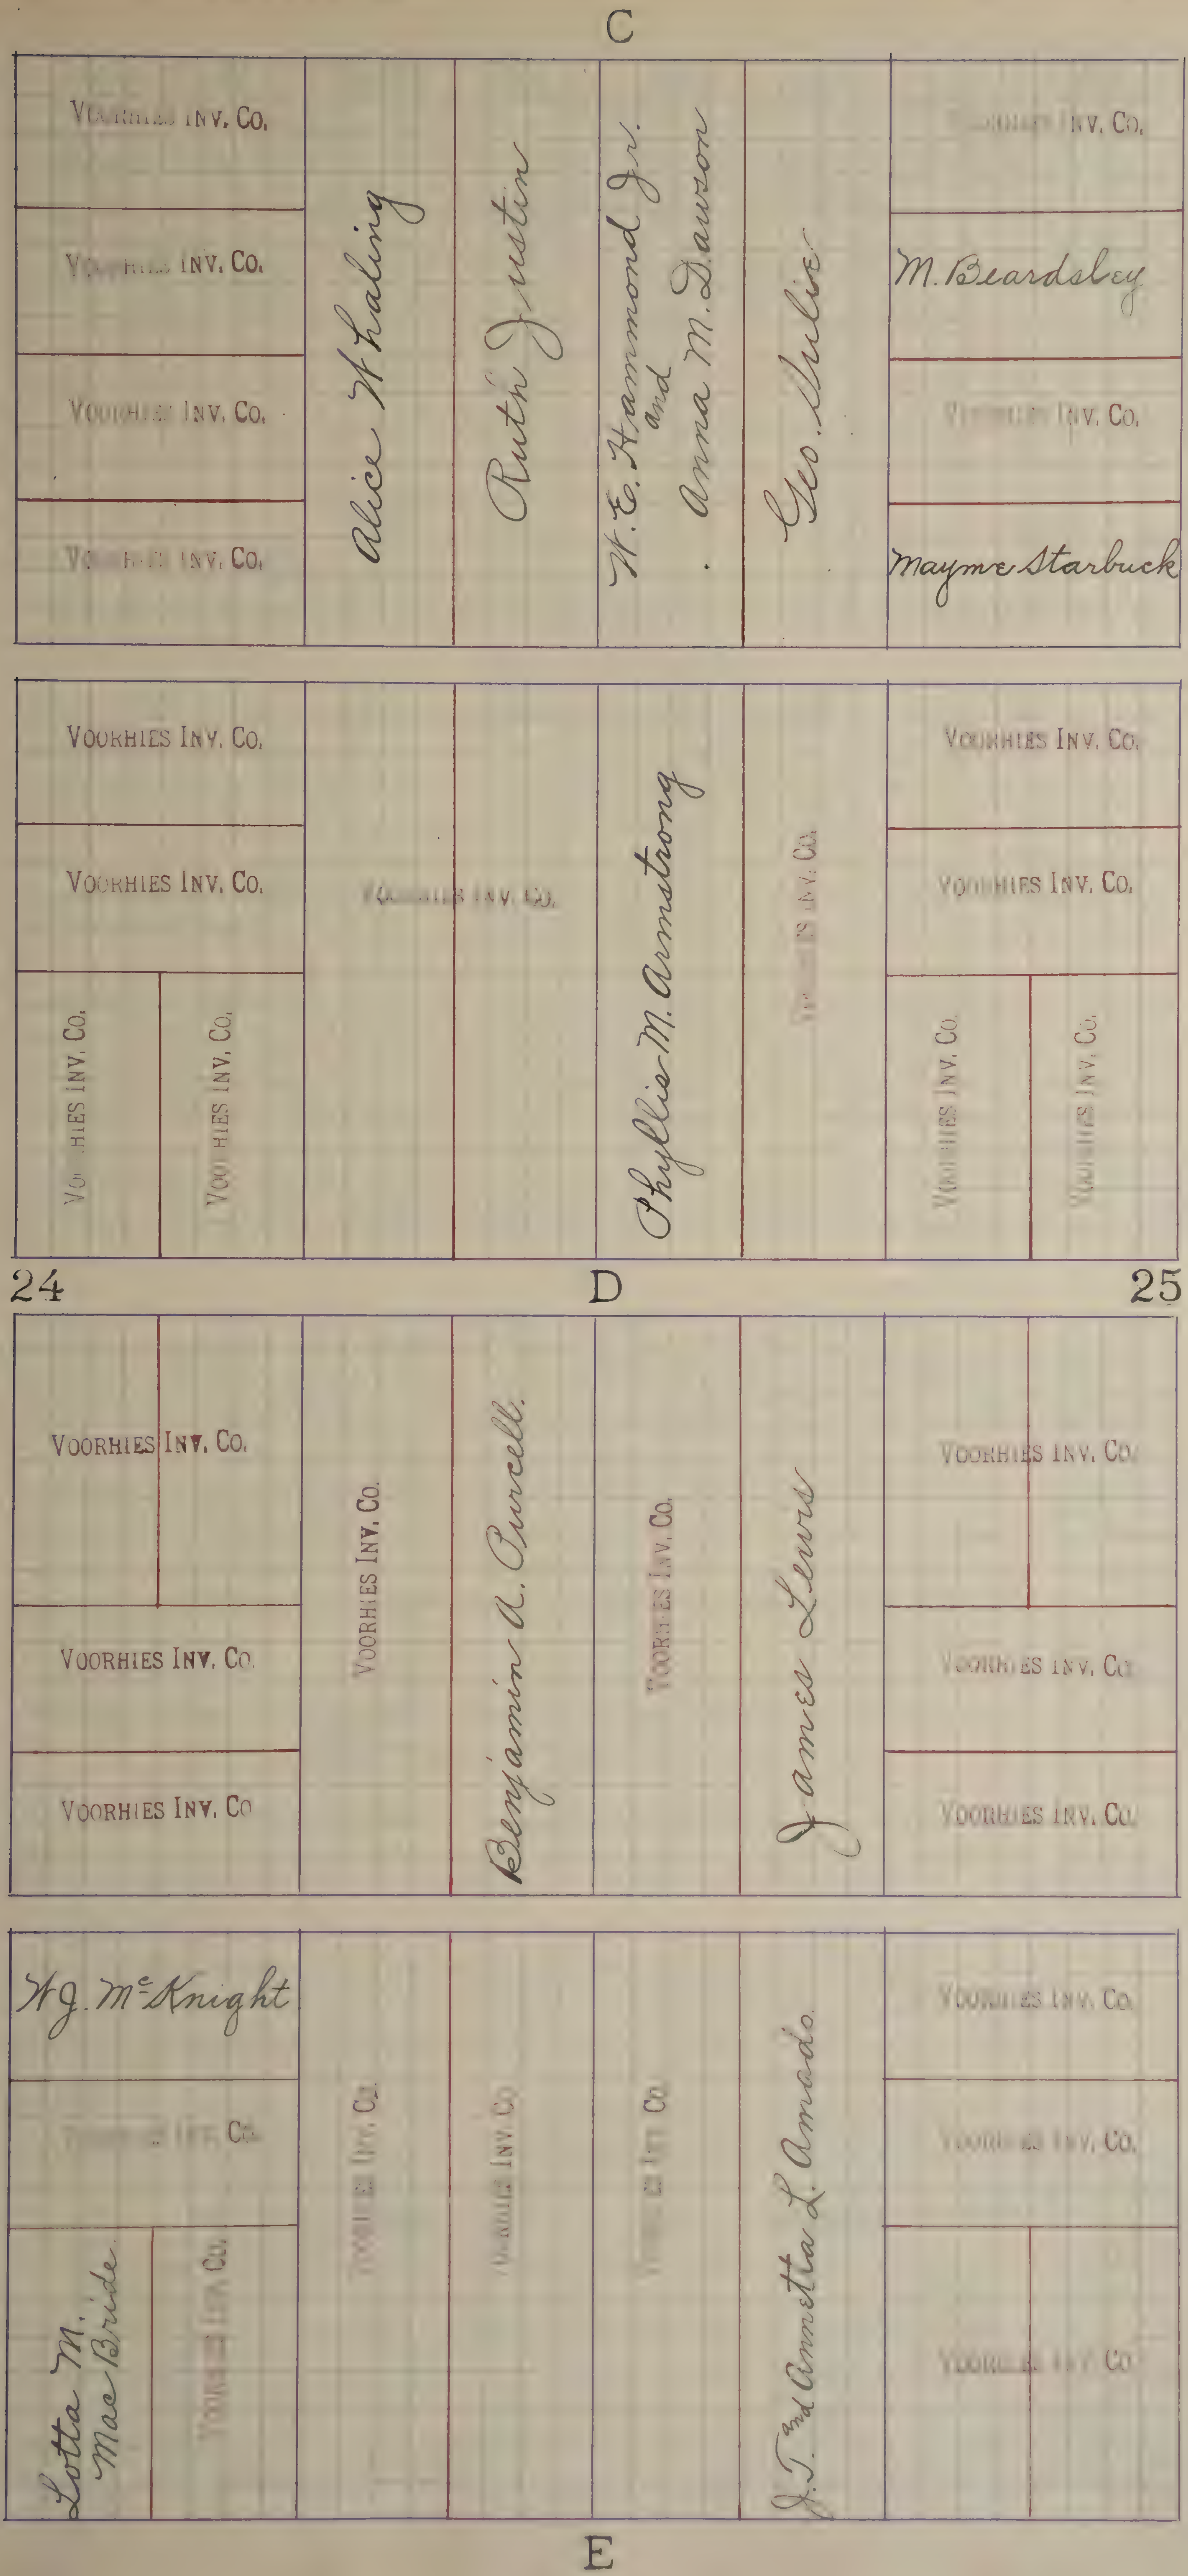
C
Voorhies Inv. Co.
Voorhies Inv. Co.
Voorhies Inv. Co.
Voorhies Inv. Co.
Alice Whaling
Ruth Justin
W. E. Hammond Jr. and Anna M. Dawson
Geo. Ulis
Voorhies Inv. Co.
M. Beardsley
Voorhies Inv. Co.
Mayme Starbuck
Voorhies Inv. Co.
Voorhies Inv. Co.
Voorhies Inv. Co.
Voorhies Inv. Co.
Voorhies Inv. Co.
Phyllis M. Armstrong
Voorhies Inv. Co.
Voorhies Inv. Co.
Voorhies Inv. Co.
Voorhies Inv. Co.
Voorhies Inv. Co.
24
D
25
Voorhies Inv. Co.
Voorhies Inv. Co.
Voorhies Inv. Co.
Voorhies Inv. Co.
Benjamin A. Purcell
Voorhies Inv. Co.
James Lewis
Voorhies Inv. Co.
Voorhies Inv. Co.
Voorhies Inv. Co.
W. J. McKnight
Voorhies Inv. Co.
Lotta M. MacBride
Voorhies Inv. Co.
Voorhies Inv. Co.
Voorhies Inv. Co.
Voorhies Inv. Co.
J. T. and Annetta L. Amado
Voorhies Inv. Co.
Voorhies Inv. Co.
Voorhies Inv. Co.
E

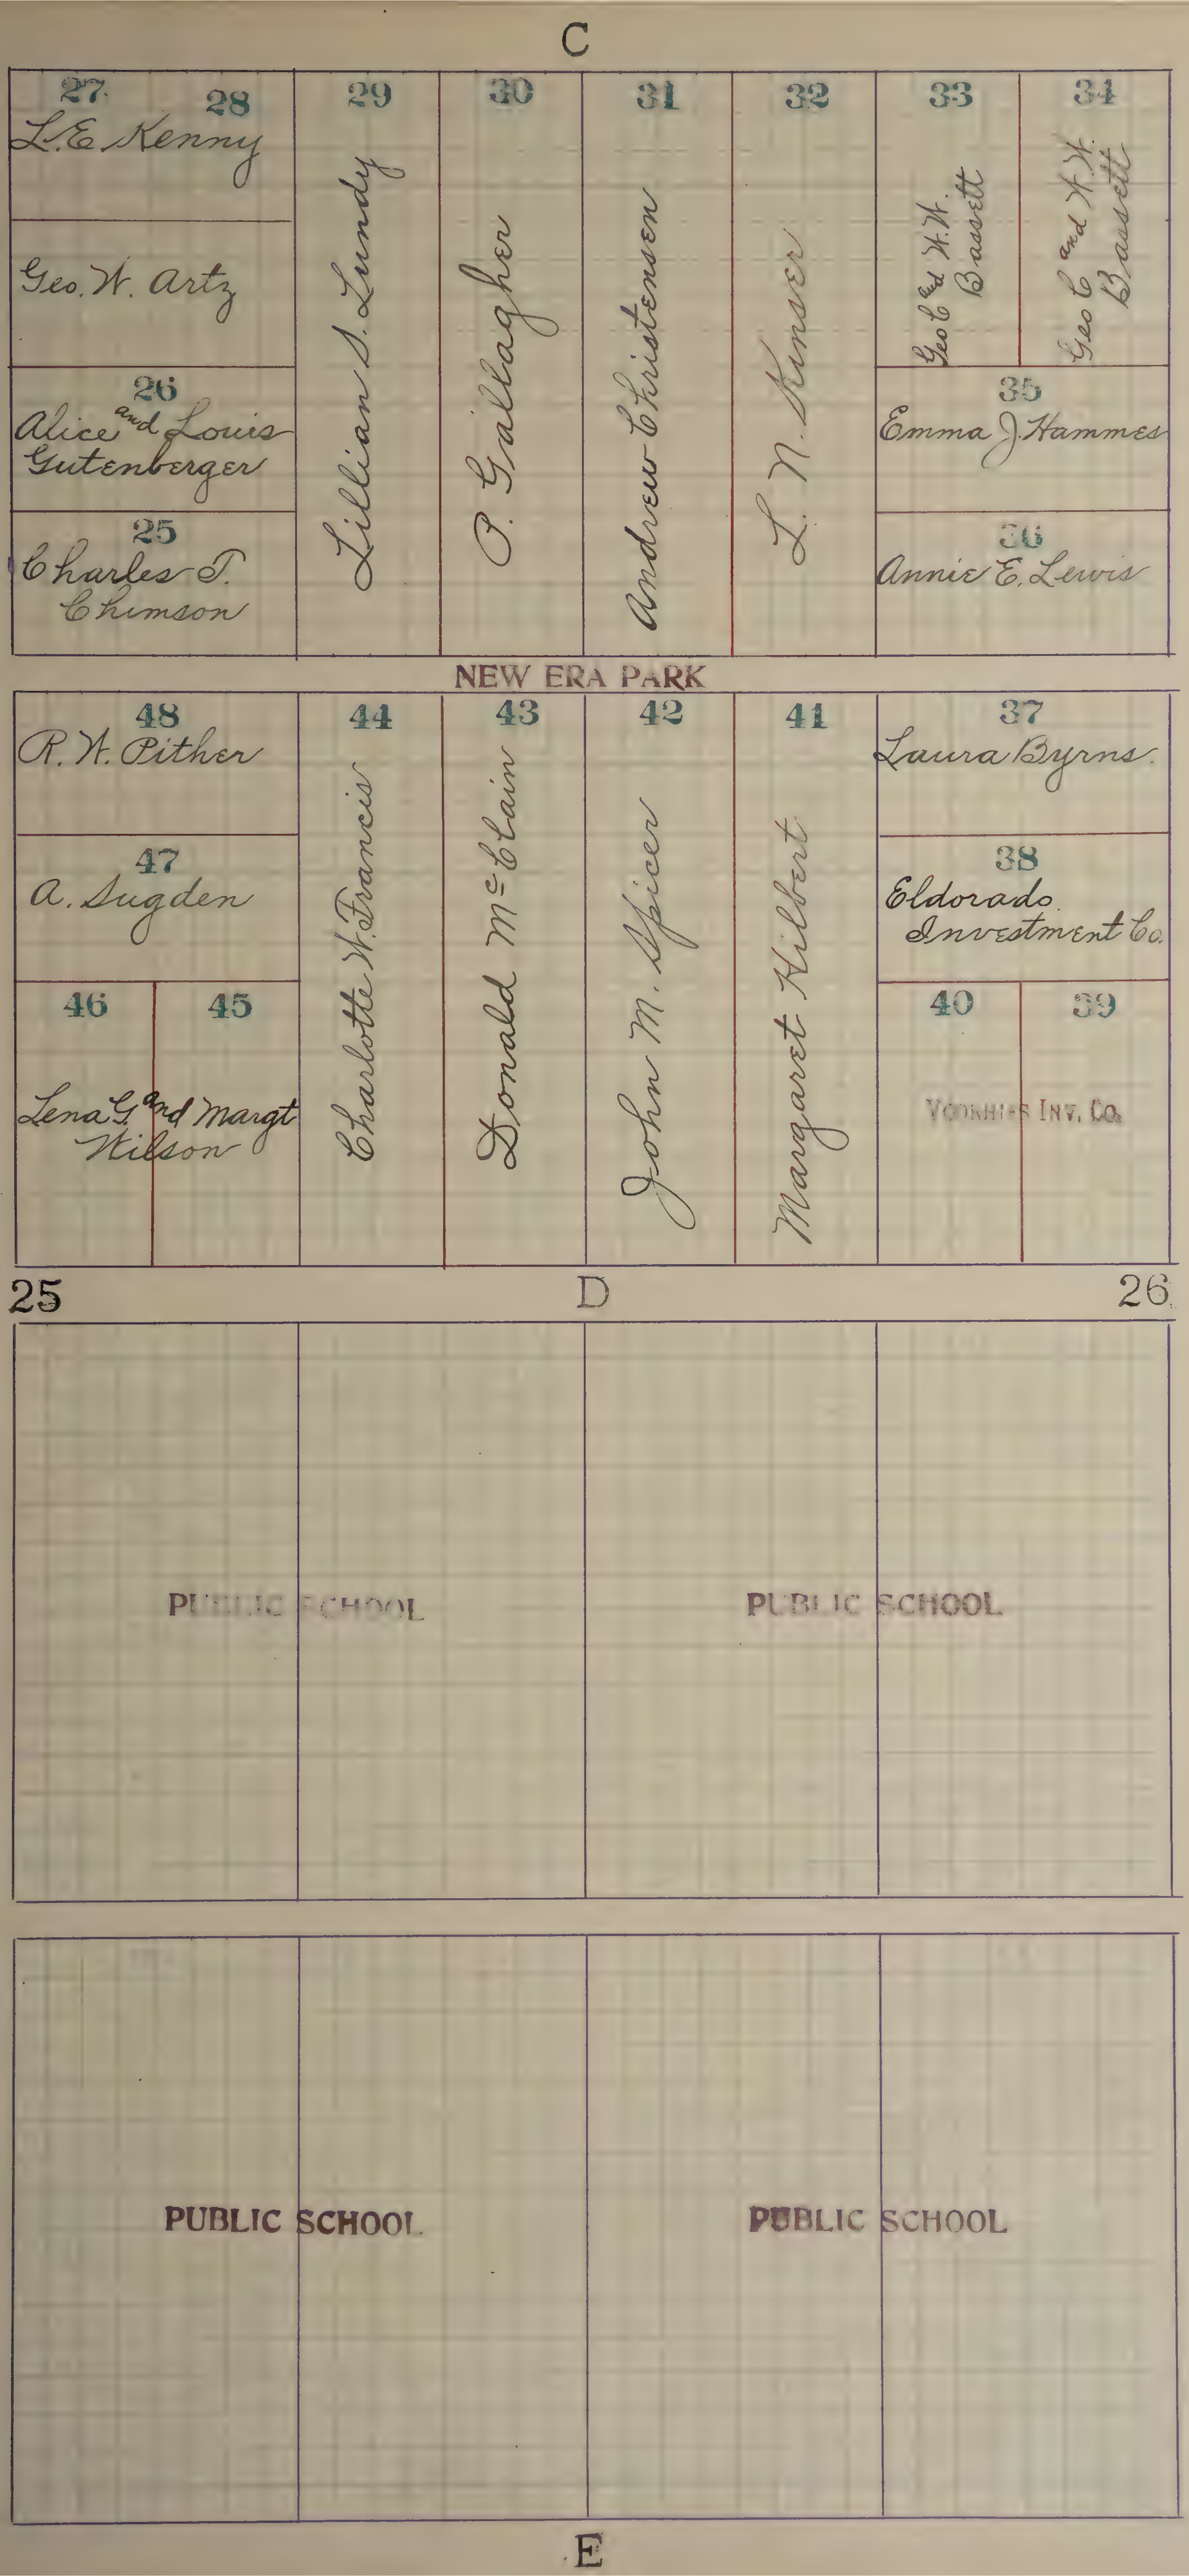
C
27
28
L.E. Kenny
Geo. W. Artz
26
Alice and Louis Gutenberger
25
Charles T. Chimson
29
Lillian S. Lundy
30
P. Gallagher
31
Andrew Christensen
32
L. N. Kinser
33
Geo C and H.H. Bassett
34
Geo C and H.H. Bassett
35
Emma J. Hammes
36
Annie E. Lewis
NEW ERA PARK
48
R.W. Pither
47
A. Sugden
46
45
Lena G. and Margt Wilson
44
Charlotte W. Francis
43
Donald McClain
42
John M. Spicer
41
Margaret Hilbert
37
Laura Byrns.
38
Eldorado Investment Co.
40
39
VOORHIES INV. CO.
25
D
26
PUBLIC SCHOOL
PUBLIC SCHOOL
PUBLIC SCHOOL
PUBLIC SCHOOL
E

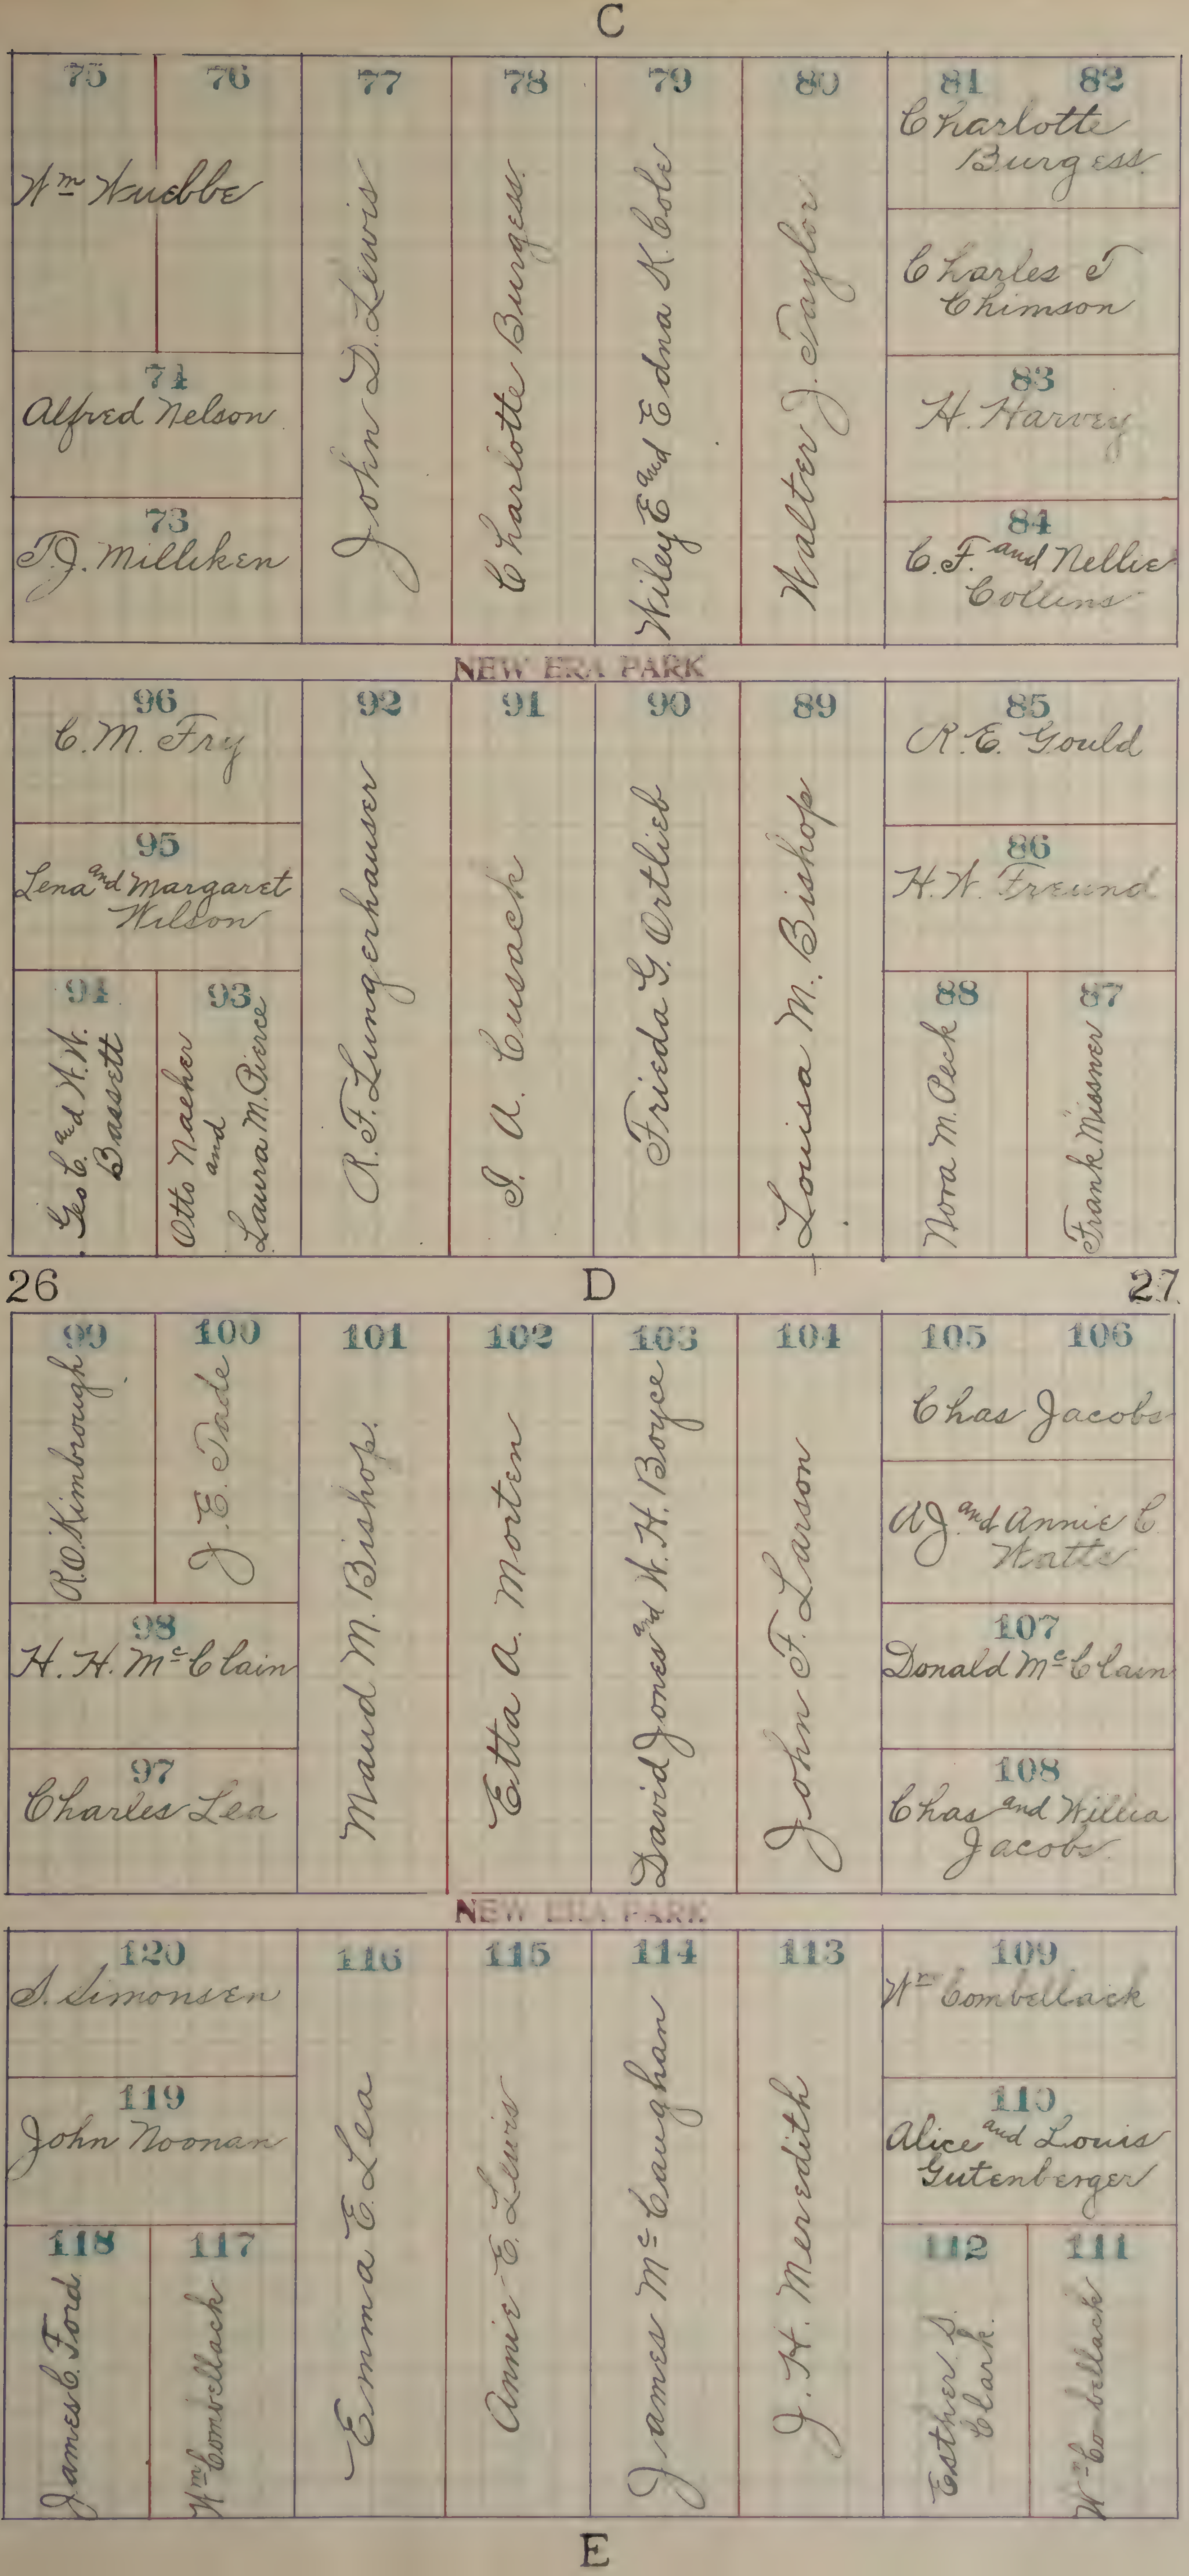
C
75
76
Wm Hudbbe
74
Alfred Nelson
73
T.J. Milliken
77
John D. Lewis
78
Charlotte Burgess
79
Wiley E. and Edna K. Cole
80
Walter J. Taylor
81
82
Charlotte Burgess
Charles T. Chimson
83
H. Harvey
84
C. F. and Nellie Collins
NEW ERA PARK
96
C. M. Fry
95
Lena and Margaret Wilson
94
Geo. C. and H. W. Bassett
93
Otto Naeher and Laura M. Pierce
92
R. F. Lungerhauser
91
J. A. Cusack
90
Frieda G. Ortlieb
89
Louisa M. Bishop
85
R. E. Gould
86
H. W. Freund
88
Nora M. Peck
87
Frank Missner
26
D
27
99
R. O. Kimbrough
100
J. E. Tade
98
H. H. McClain
97
Charles Lea
101
Maud M. Bishop
102
Etta A. Morten
103
David Jones and W. H. Boyce
104
John F. Larson
105
106
Chas Jacobs
A. J. and Annie C. Watts
107
Donald McClain
108
Chas and Willia Jacobs
NEW ERA PARK
120
S. Simonsen
119
John Noonan
118
James C. Ford
117
Wm Combellack
116
Emma E. Lea
115
Annie E. Lewis
114
James McCaughan
113
J. H. Meredith
109
Wm Combellack
110
Alice and Louis Gutenberger
112
Esther S. Clark
111
Wm Combellack
E

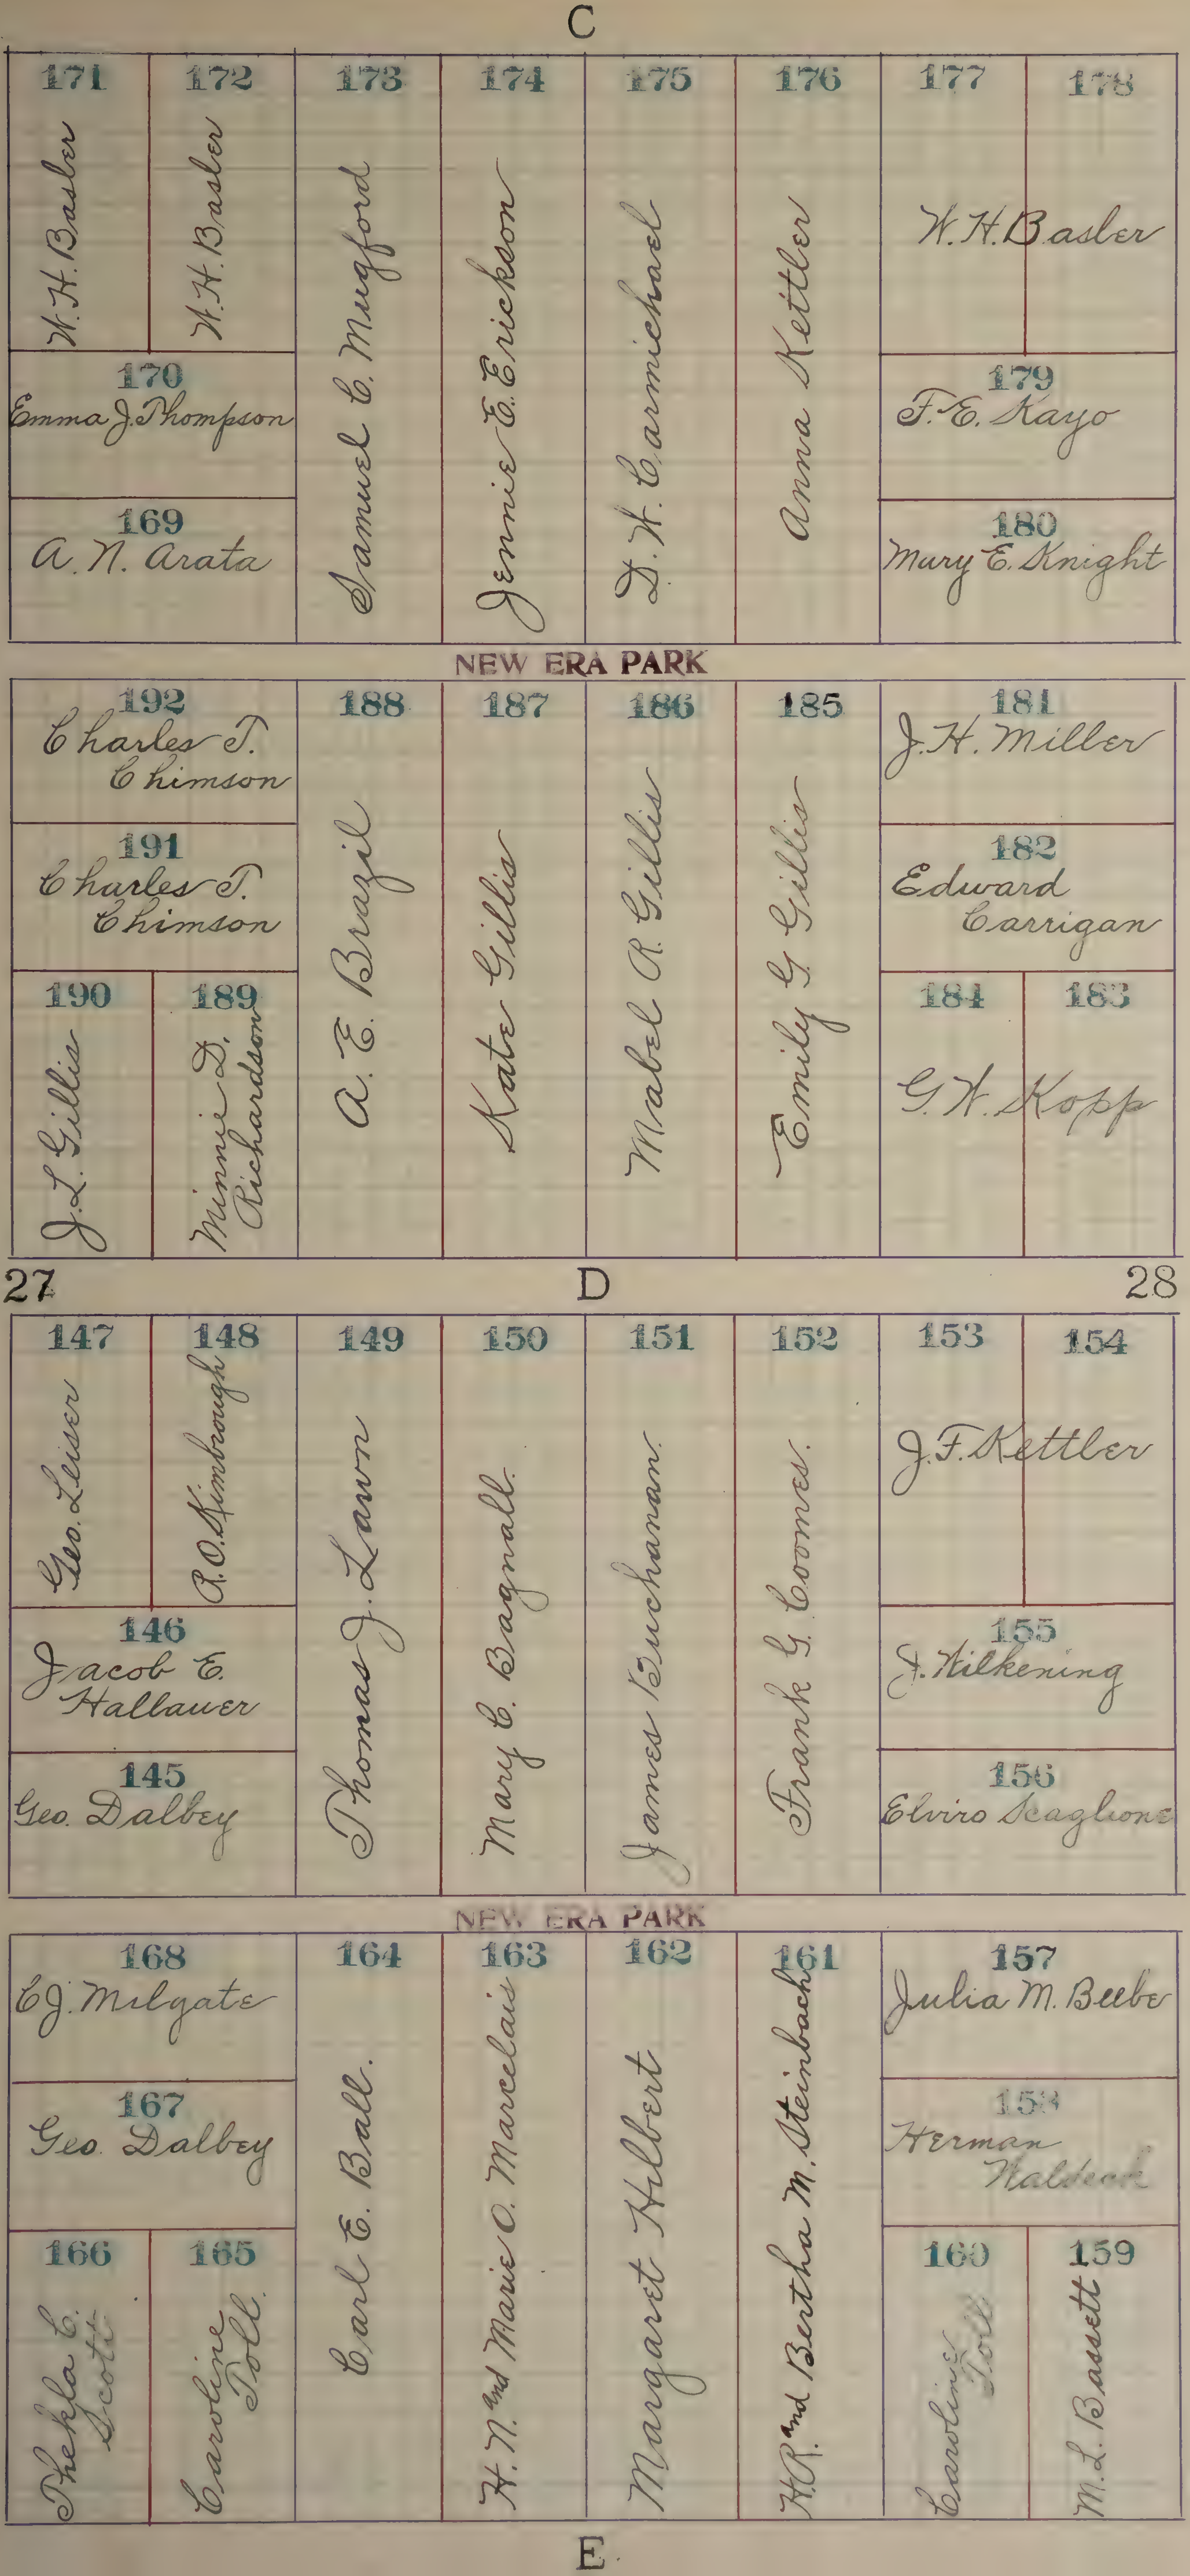

171 W. H. Basler
172 W. H. Basler
173 Samuel C. Mugford
174 Jennie E. Erickson
175 D. H. Carmichael
176 Anna Kettler
177 W. H. Basler
178 W. H. Basler
170 Emma J. Thompson
179 F. E. Kayo
169 A. N. Arata
180 Mary E. Knight
192 Charles T. Chimson
188 A. E. Brazil
187 Kate Gillis
186 Mabel R. Gillis
185 Emily G. Gillis
181 J. H. Miller
191 Charles T. Chimson
182 Edward Carrigan
190 J. L. Gillis
189 Minnie D. Richardson
184 G. H. Kopp
183 G. H. Kopp
147 Geo. Leiser
148 R. O. Kimbrough
149 Thomas J. Lawn
150 Mary E. Bagnall.
151 James Buchanan.
152 Frank G. Coomes.
153 J. F. Kettler
154 J. F. Kettler
146 Jacob E. Hallauer
155 J. Wilkening
145 Geo. Dalbey
156 Elviro Scaglione
168 C. J. Milgate
164 Carl E. Ball.
163 H. N. and Marie O. Marcelais
162 Margaret Hilbert
161 H. R. and Bertha M. Steinbach
157 Julia M. Beebe
167 Geo. Dalbey
158 Herman Waldeck
166 Thekla E. Scott
165 Caroline Toll.
160 Caroline Toll
159 M. L. Bassett

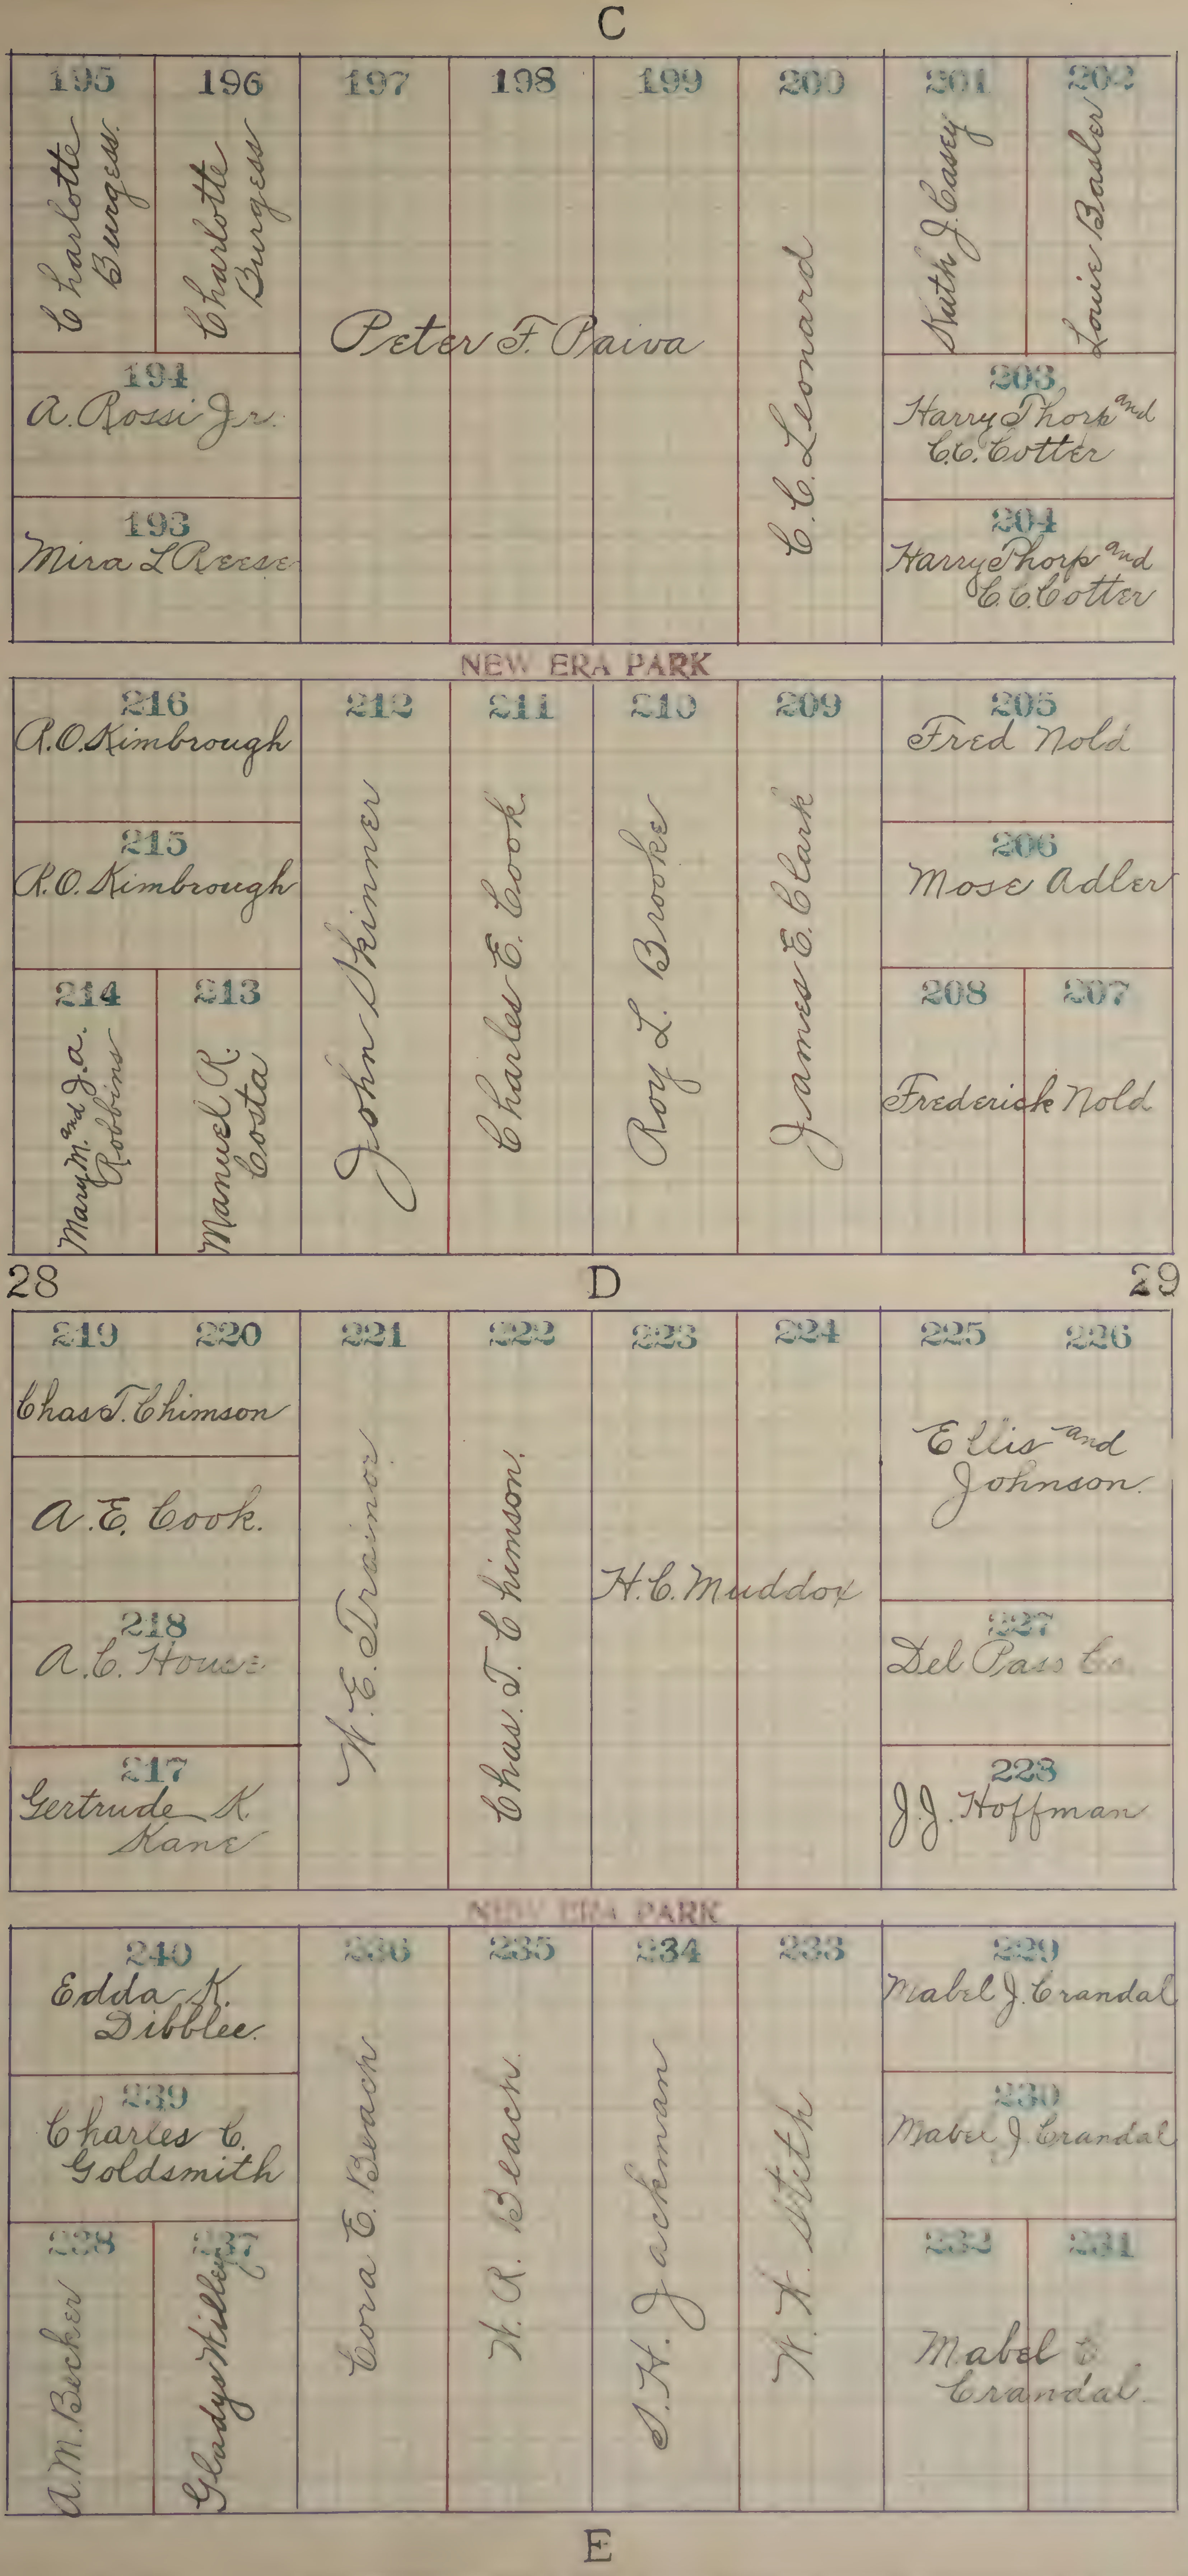

C

195 Charlotte Burgess
196 Charlotte Burgess
194 A. Rossi Jr.
193 Mira L Reese
197 198 199 Peter F. Paiva
200 C. C. Leonard
201 Keith J. Casey
202 Louie Basler
203 Harry Thorp and C.C. Cotter
204 Harry Thorp and C.C. Cotter

NEW ERA PARK

216 A.O. Kimbrough
215 A.O. Kimbrough
214 Mary M. and J.A. Robbins
213 Manuel R. Costa
212 John Skinner
211 Charles E. Cook
210 Roy L. Brooks
209 James E. Clark
205 Fred Nold
206 Mose Adler
208 207 Frederick Nold

28 D 29

219 220 Chas T. Chimson
A. E. Cook
218 A. C. House
217 Gertrude K. Kane
221 W. E. Trainor
222 Chas. T. Chimson
223 224 H. C. Muddox
225 226 Ellis and Johnson
227 Del Pass Co.
223 J.J. Hoffman

NEW ERA PARK

240 Edda K. Dibblee
239 Charles C. Goldsmith
238 A.M. Becker
237 Gladys Hilliker
236 Cora E. Beach
235 W. R. Beach
234 J. H. Jackman
233 W. H. Stith
229 Mabel J. Crandal
230 Mabel J. Crandal
232 231 Mabel J. Crandal

E

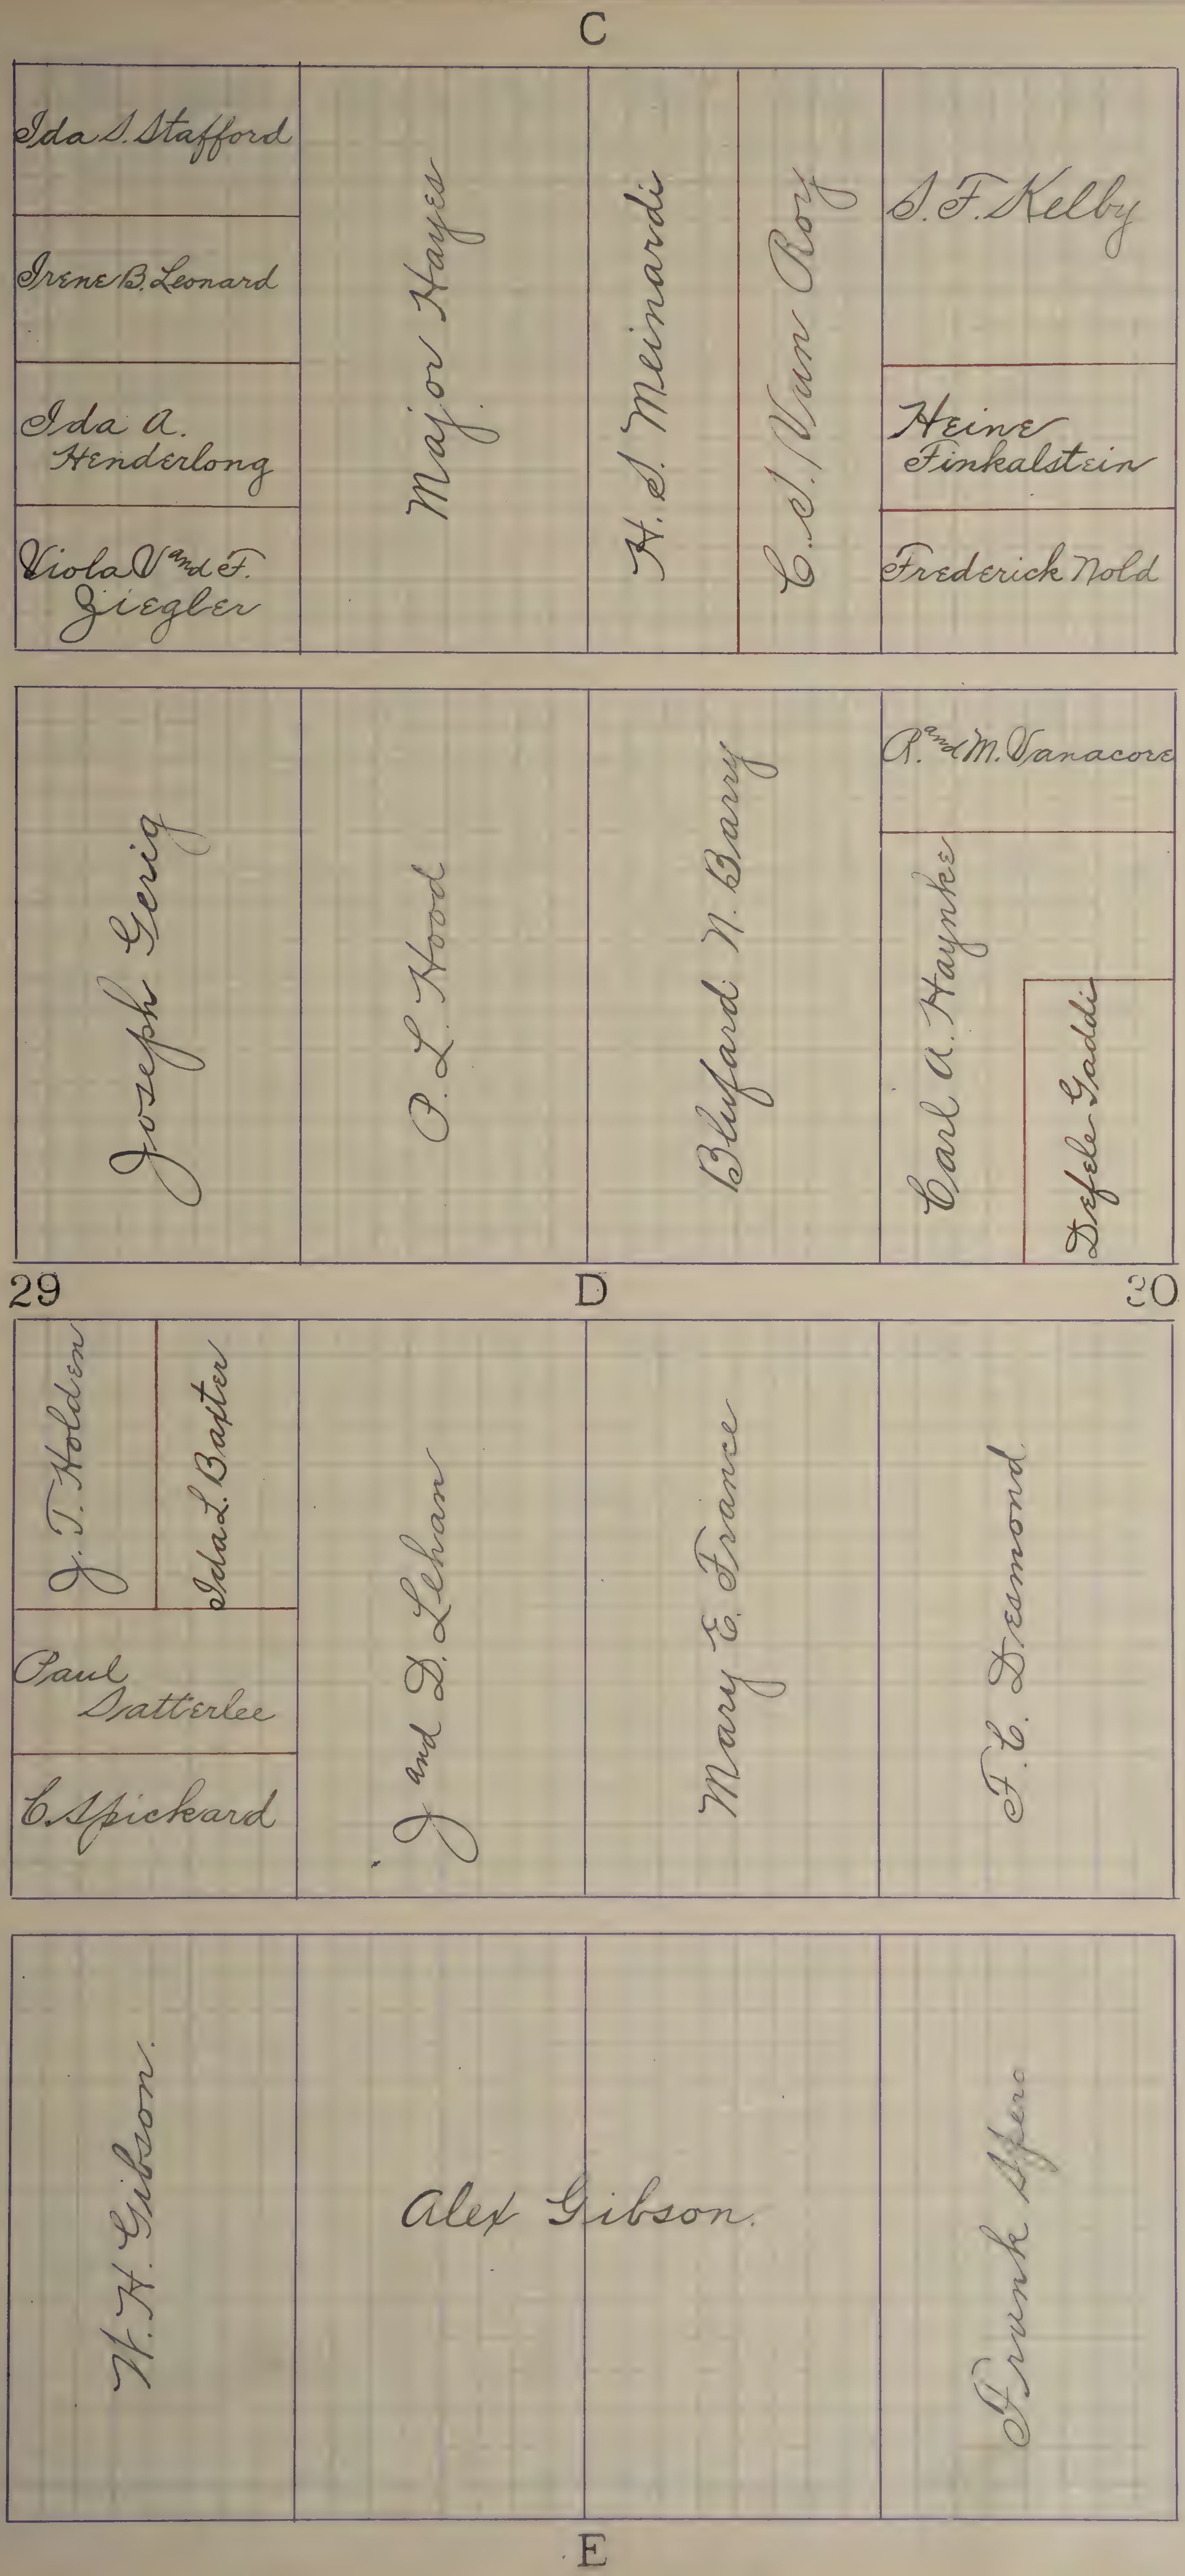
C
Ida S. Stafford
Irene B. Leonard
Ida A. Henderlong
Viola V. and F. Ziegler
Major Hayes
H. S. Meinardi
C. S. Van Roy
S. F. Kelby
Heine Finkalstein
Frederick Nold
Joseph Gerig
O. L. Hood
Bluford N. Barry
R. and M. Vanacore
Carl A. Haynke
Defele Gaddis
29
D
30
J. T. Holden
Ida L. Baxter
Paul Satterlee
C. Spickard
J. and D. Lehan
Mary E. France
F. E. Dresmond
W. H. Gibson
Alex Gibson
Frank Spero
E

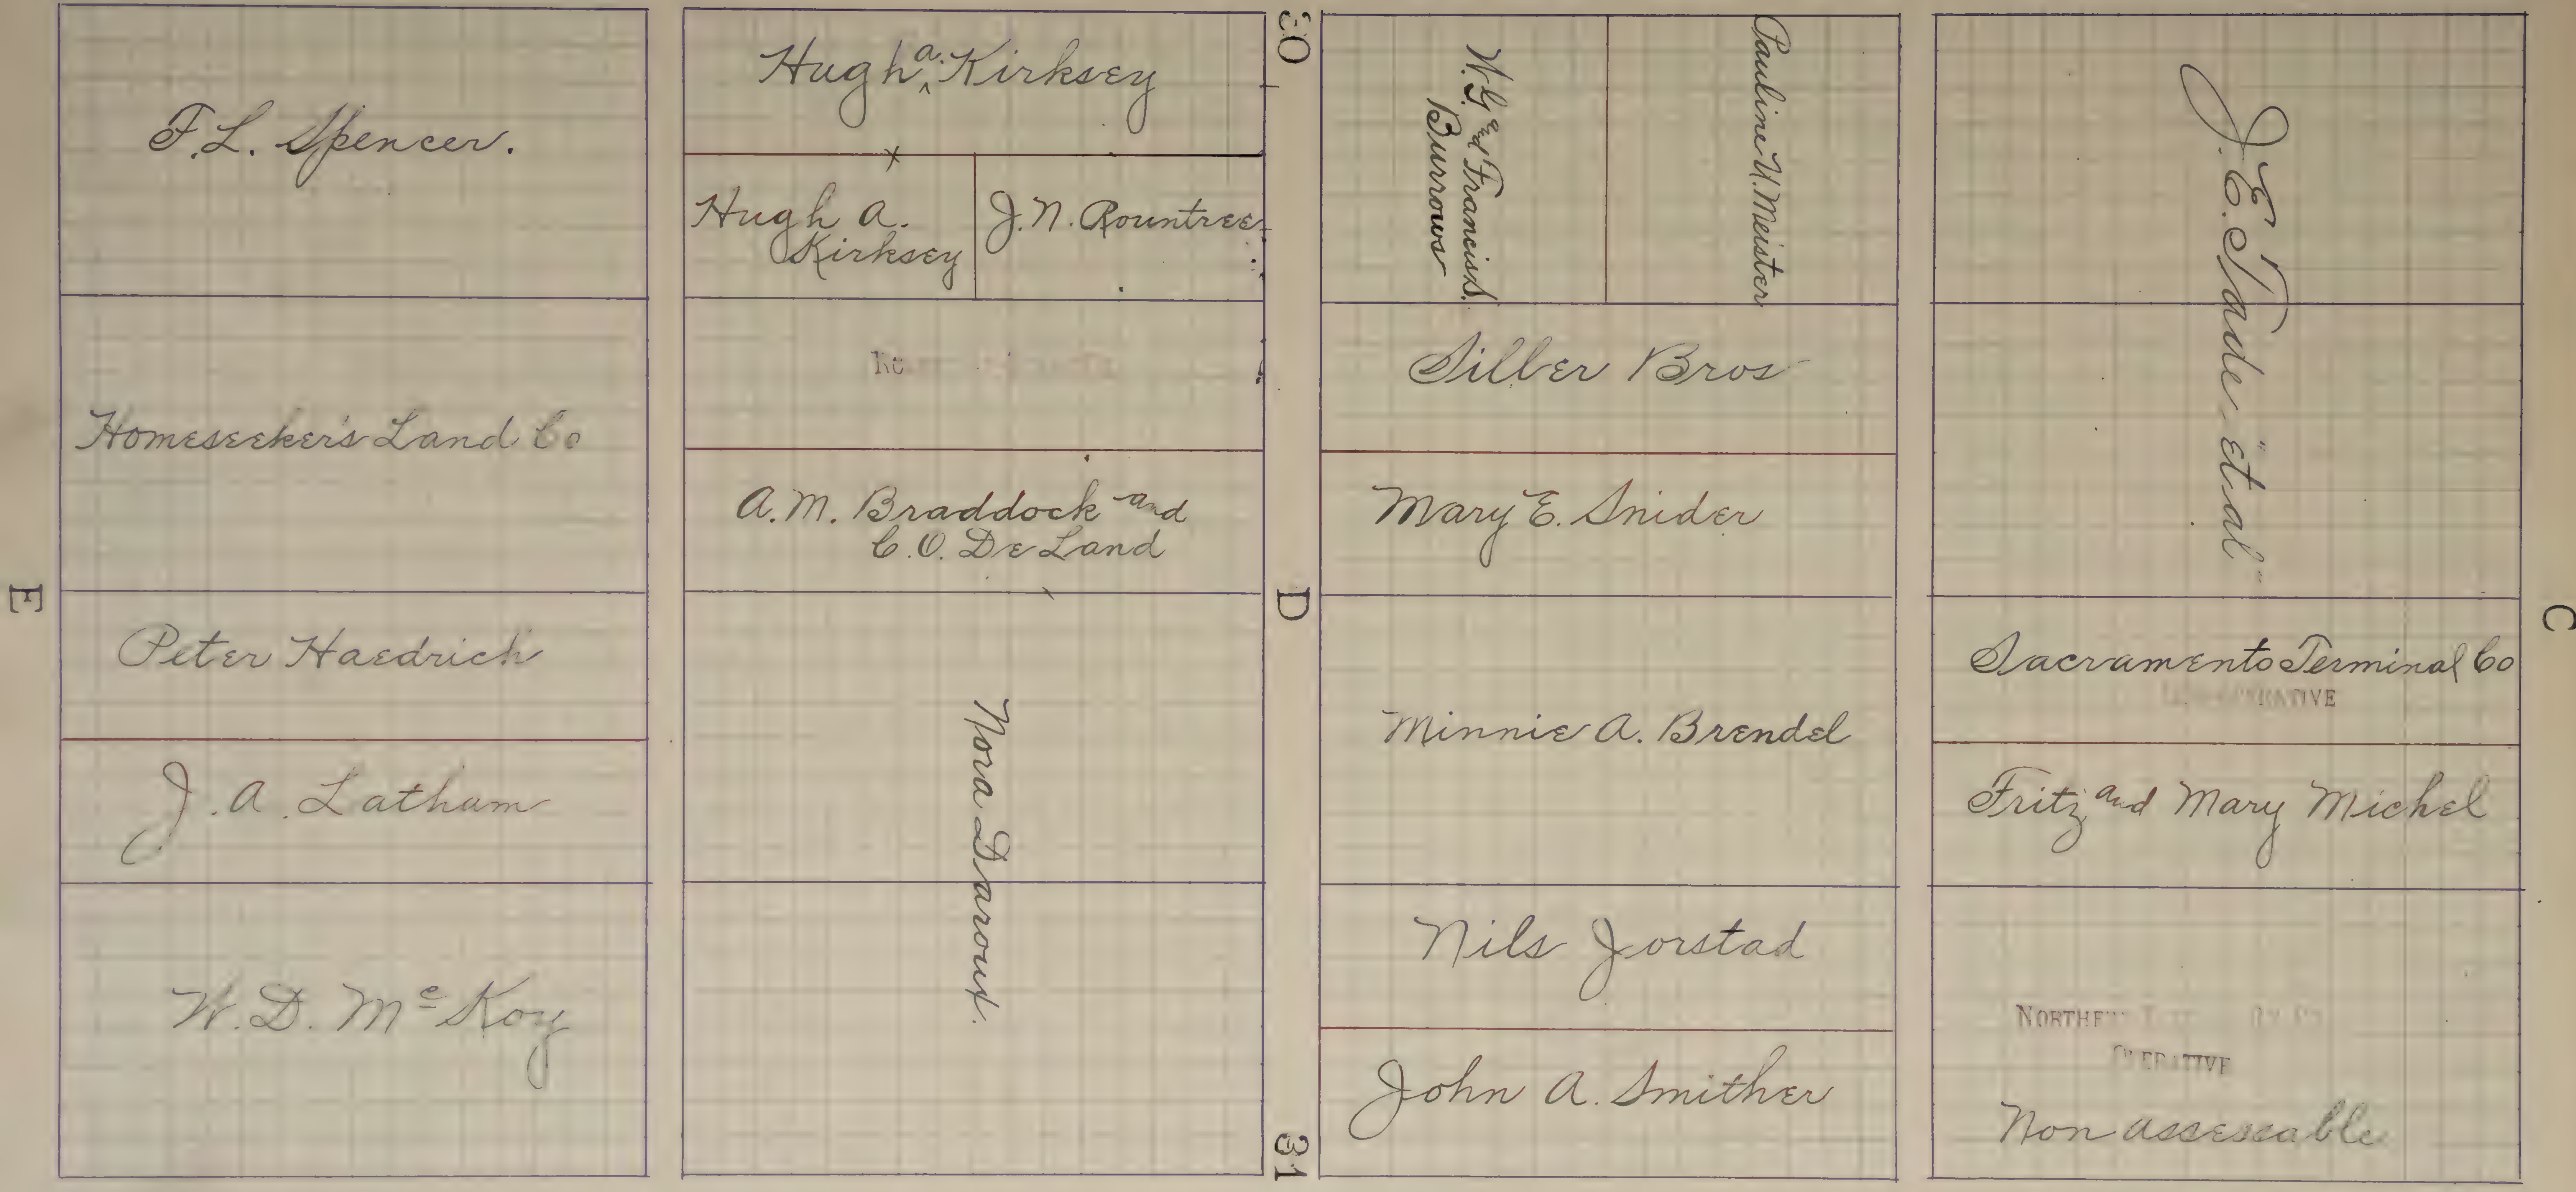
C
J. E. Tade "et al"
Sacramento Terminal Co
Fritz and Mary Michel
Non assessable
Pauline U. Meister
W. G. and Francis S. Burrows
Silber Bros
Mary E. Snider
Minnie A. Brendel
Nils Jorstad
John A. Smither
30
D
31
Hugh A. Kirksey
Hugh A. Kirksey
J. N. Rountree
A. M. Braddock and C. O. De Land
Nora Darout.
F. L. Spencer.
Homeseeker's Land Co
Peter Haedrich
J. A. Latham
W. D. McKoy
E

E

Southern Pacific Co.

Operative

Southern Pacific Co.

Operative

Southern Pacific Co.

Operative

Southern Pacific Co.

Operative

5 F 6

Southern Pacific Co.

Operative

Southern Pacific Co.

Operative

Southern Pacific Co.

Operative

Southern Pacific Co.

Operative

G

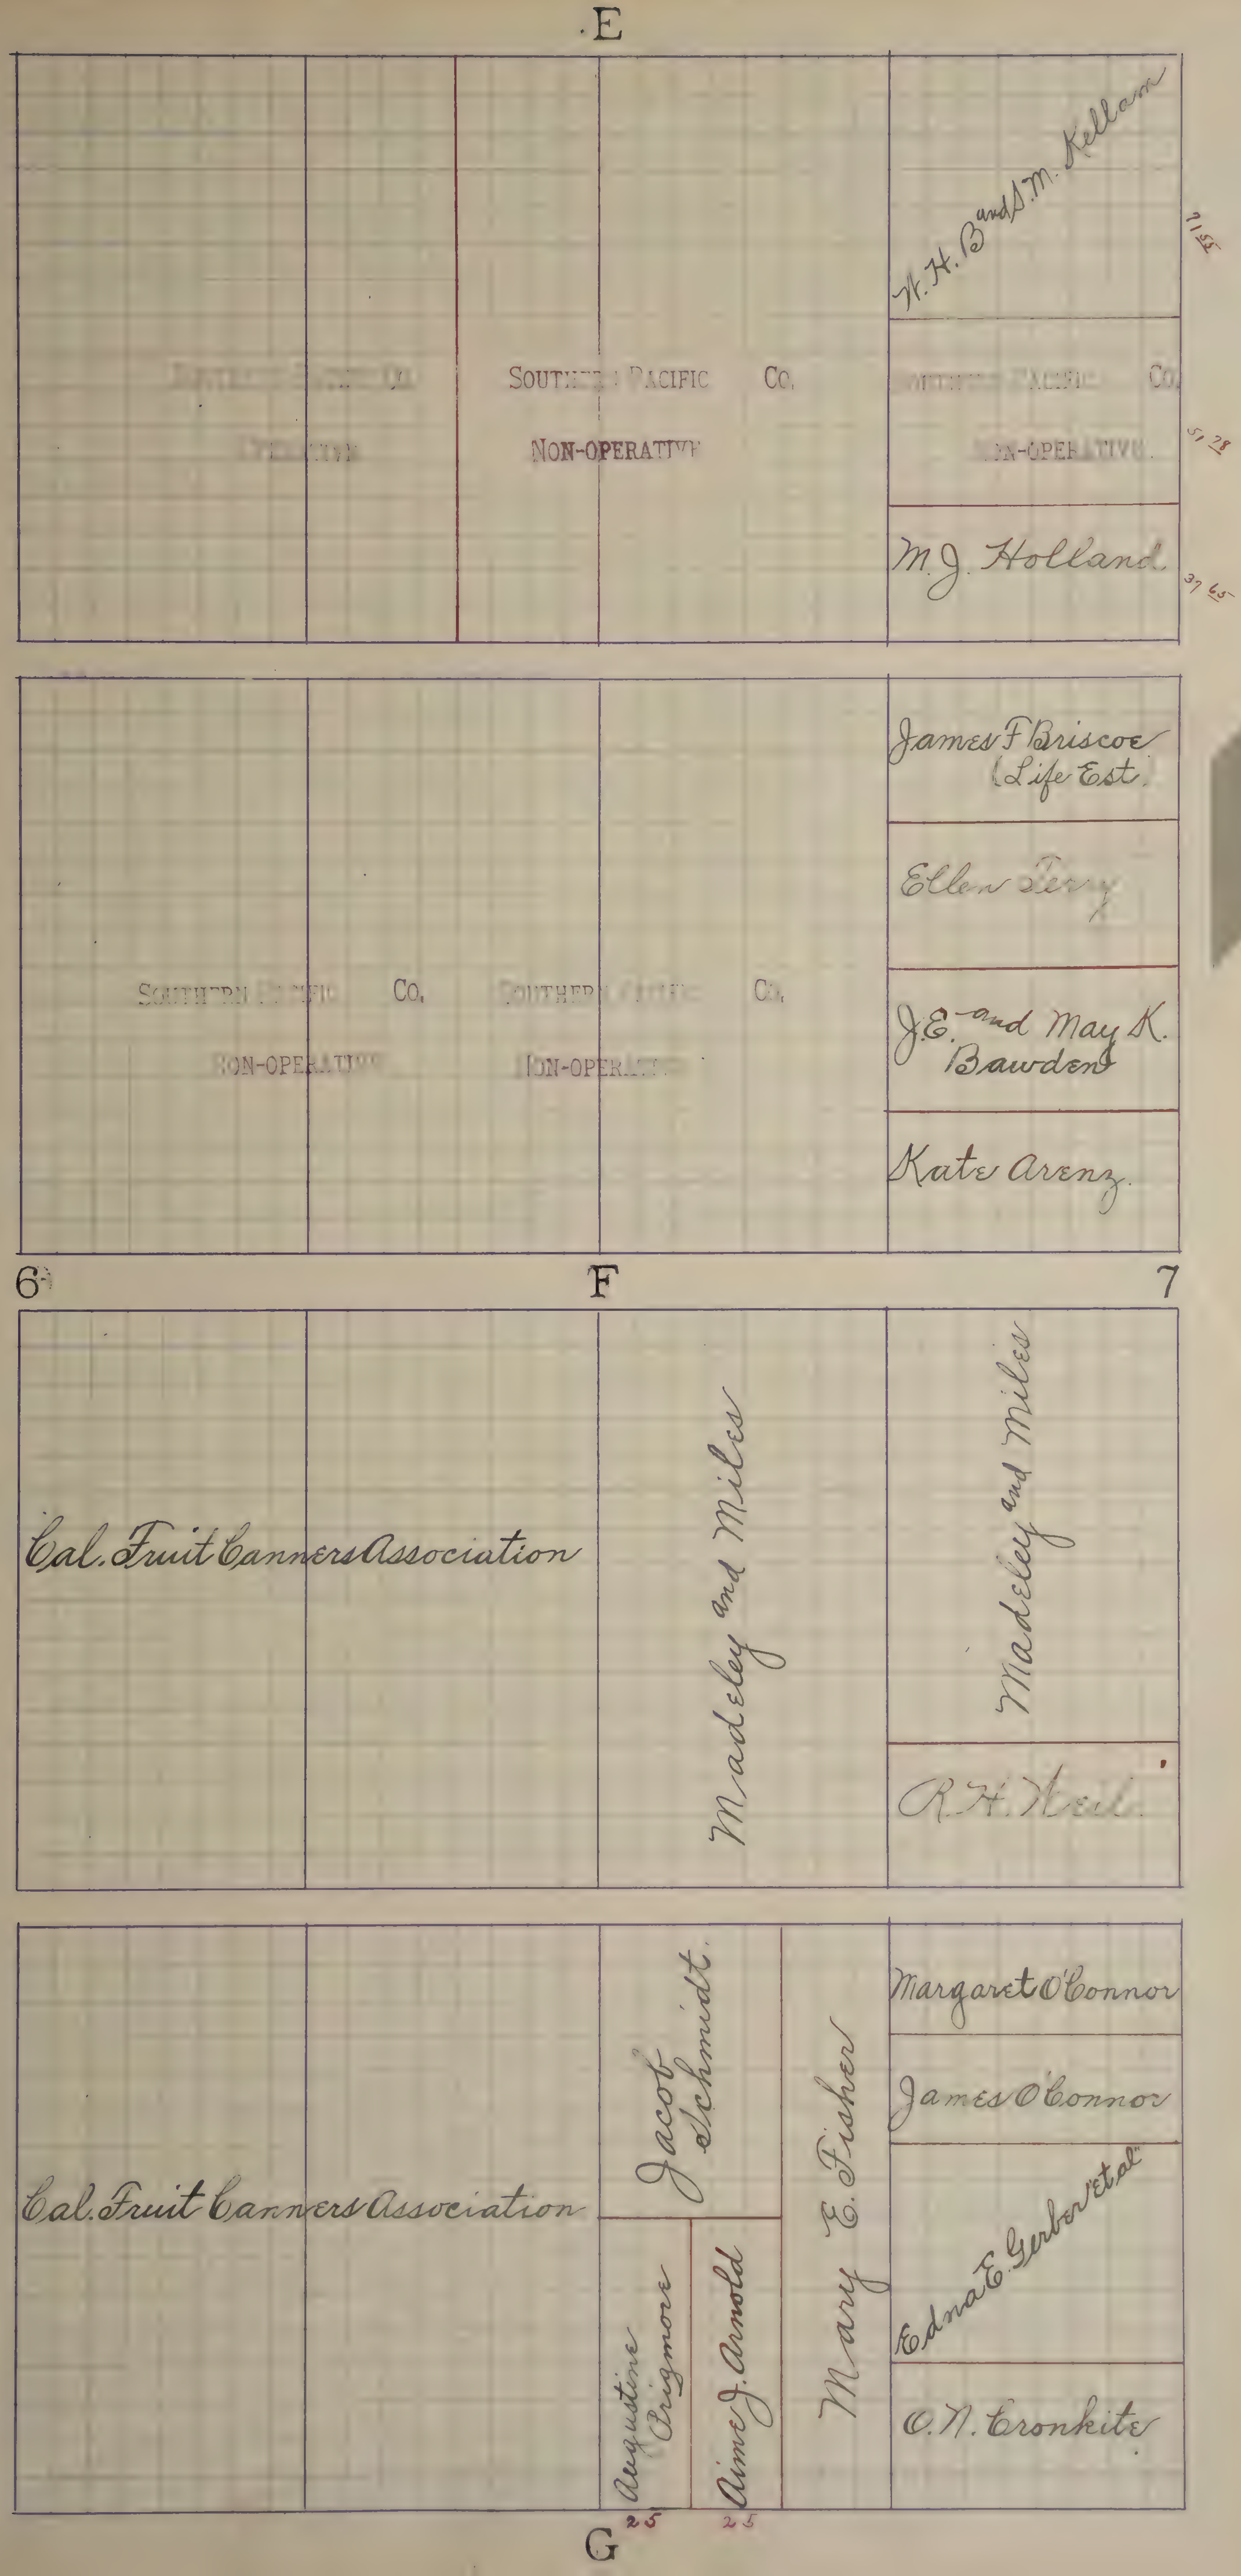
E
H. H. B. and S. M. Kellam
71.55
Southern Pacific Co.
Operative
Southern Pacific Co.
Non-Operative
Southern Pacific Co.
Non-Operative
51.28
M. J. Holland
37.65
James F Briscoe
(Life Est.)
Ellen Terry
J. E. and May K. Bawden
Kate Arenz
Southern Pacific Co.
Non-Operative
Southern Pacific Co.
Non-Operative
6
F
7
Cal. Fruit Canners Association
Madeley and Miles
Madeley and Miles
R. H. Neil
Cal. Fruit Canners Association
Jacob Schmidt
Mary E. Fisher
Augustine Brigmore
Aime J. Arnold
Margaret O'Connor
James O'Connor
Edna E. Gerber et al
O. N. Cronkite
25
25
G

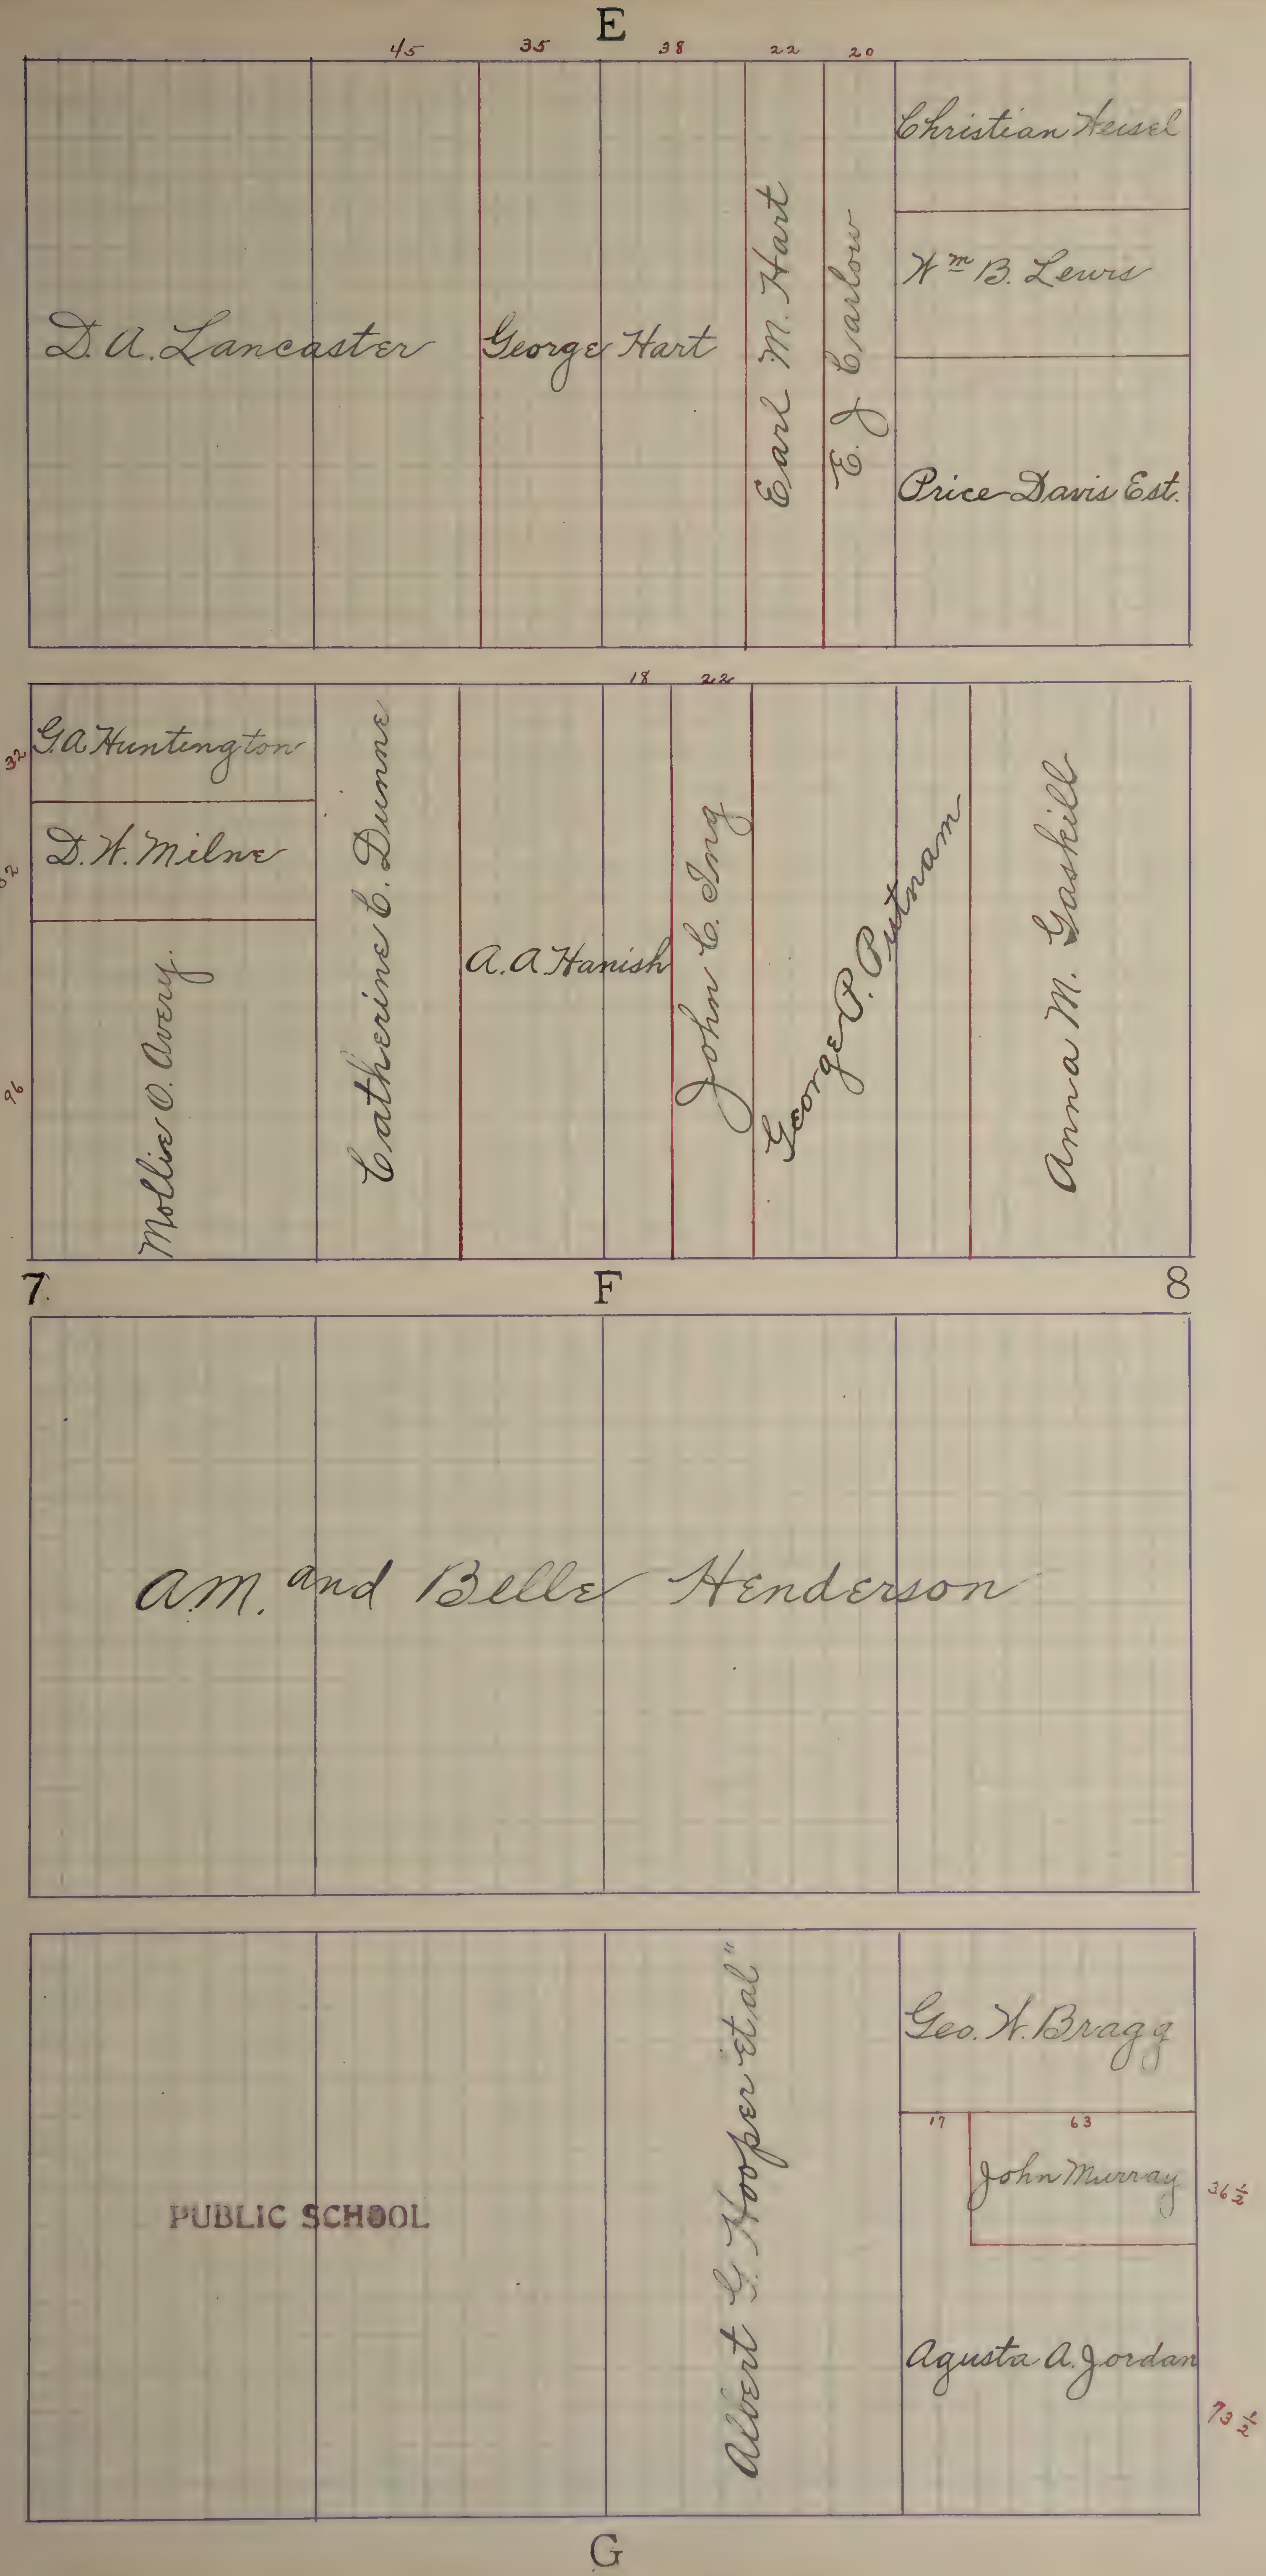
E
45
35
38
22
20
D. A. Lancaster
George Hart
Earl M. Hart
E. J. Carlow
Christian Heisel
Wm B. Lewis
Price Davis Est.
18
22
32
G. A. Huntington
32
D. H. Milne
96
Mollie O. Avery
Catherine E. Dunne
A. A. Hanish
John C. Ing
George P. Putnam
Anna M. Gaskill
7.
F
8
A.M. and Belle Henderson
PUBLIC SCHOOL
Albert G. Hooper "et al"
Geo. W. Bragg
17
63
John Murray
36½
Agusta A. Jordan
73½
G

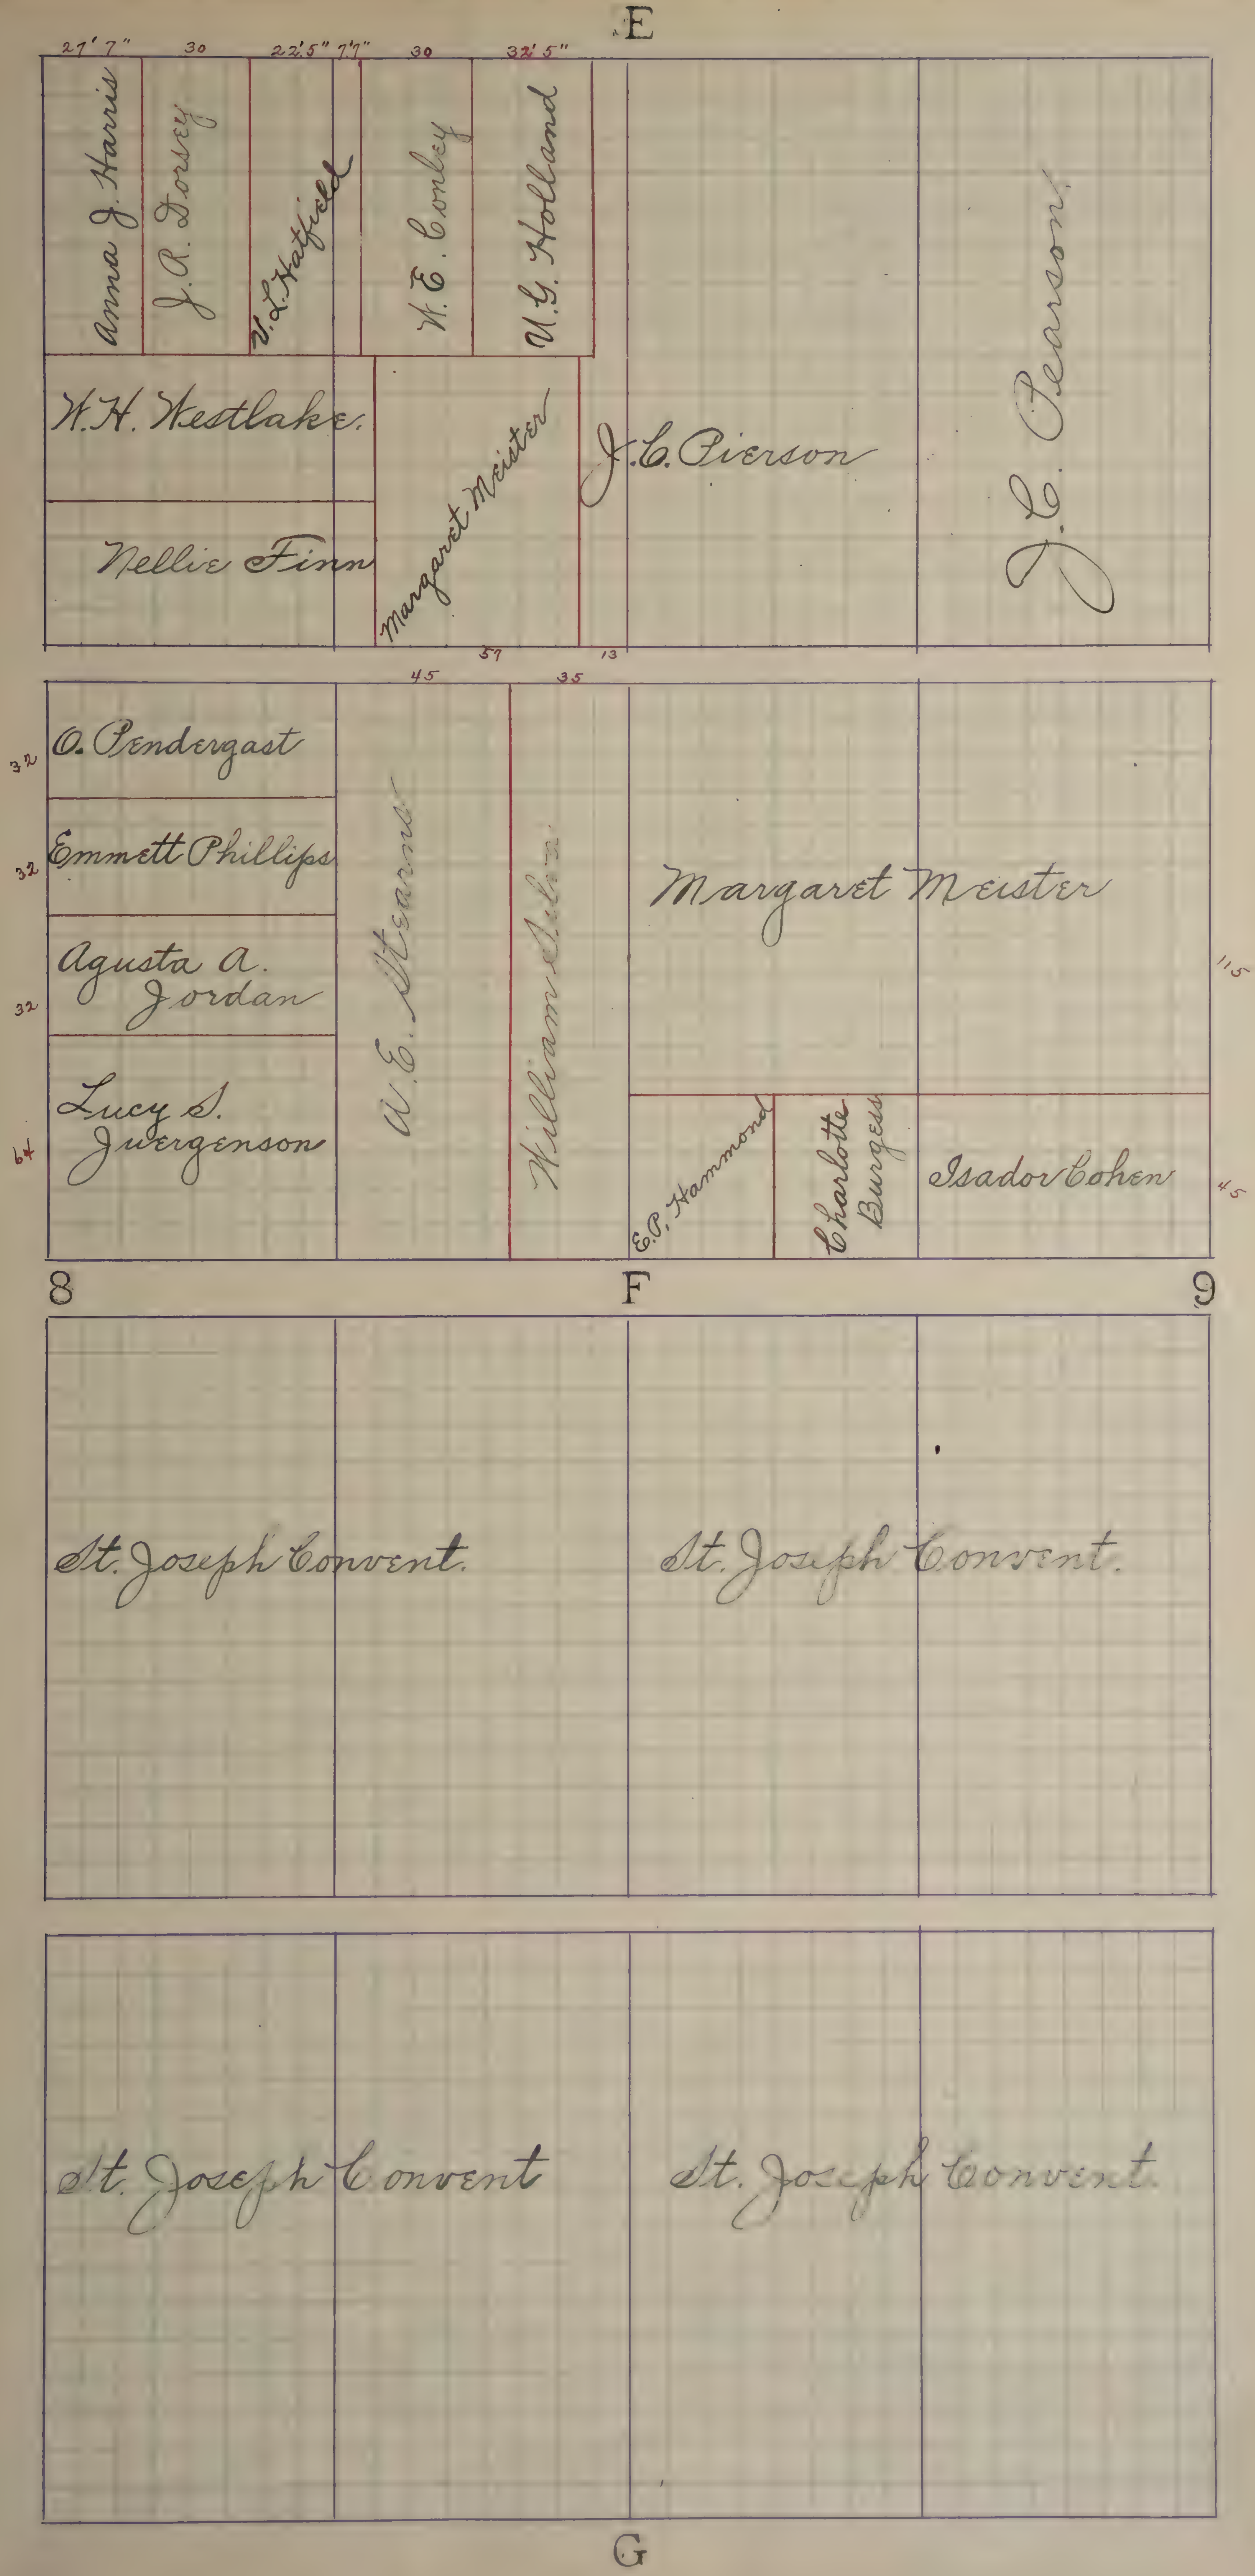
E
27'7"
30
22'5"
7'7"
30
32'5"
Anna J. Harris
J.R. Dorsey
V.L. Hatfield
W.E. Conley
U.G. Holland
W.H. Westlake.
Nellie Finn
Margaret Meister
J.C. Pierson
J.C. Pearson.
57
13
45
35
32
O. Pendergast
32
Emmett Phillips
32
Agusta A. Jordan
64
Lucy S. Juergenson
A.E. Stearns
William Sihn
Margaret Meister
115
E.P. Hammond
Charlotte Burgess
Isador Cohen
45
8
F
9
St. Joseph Convent.
St. Joseph Convent.
St. Joseph Convent
St. Joseph Convent.
G

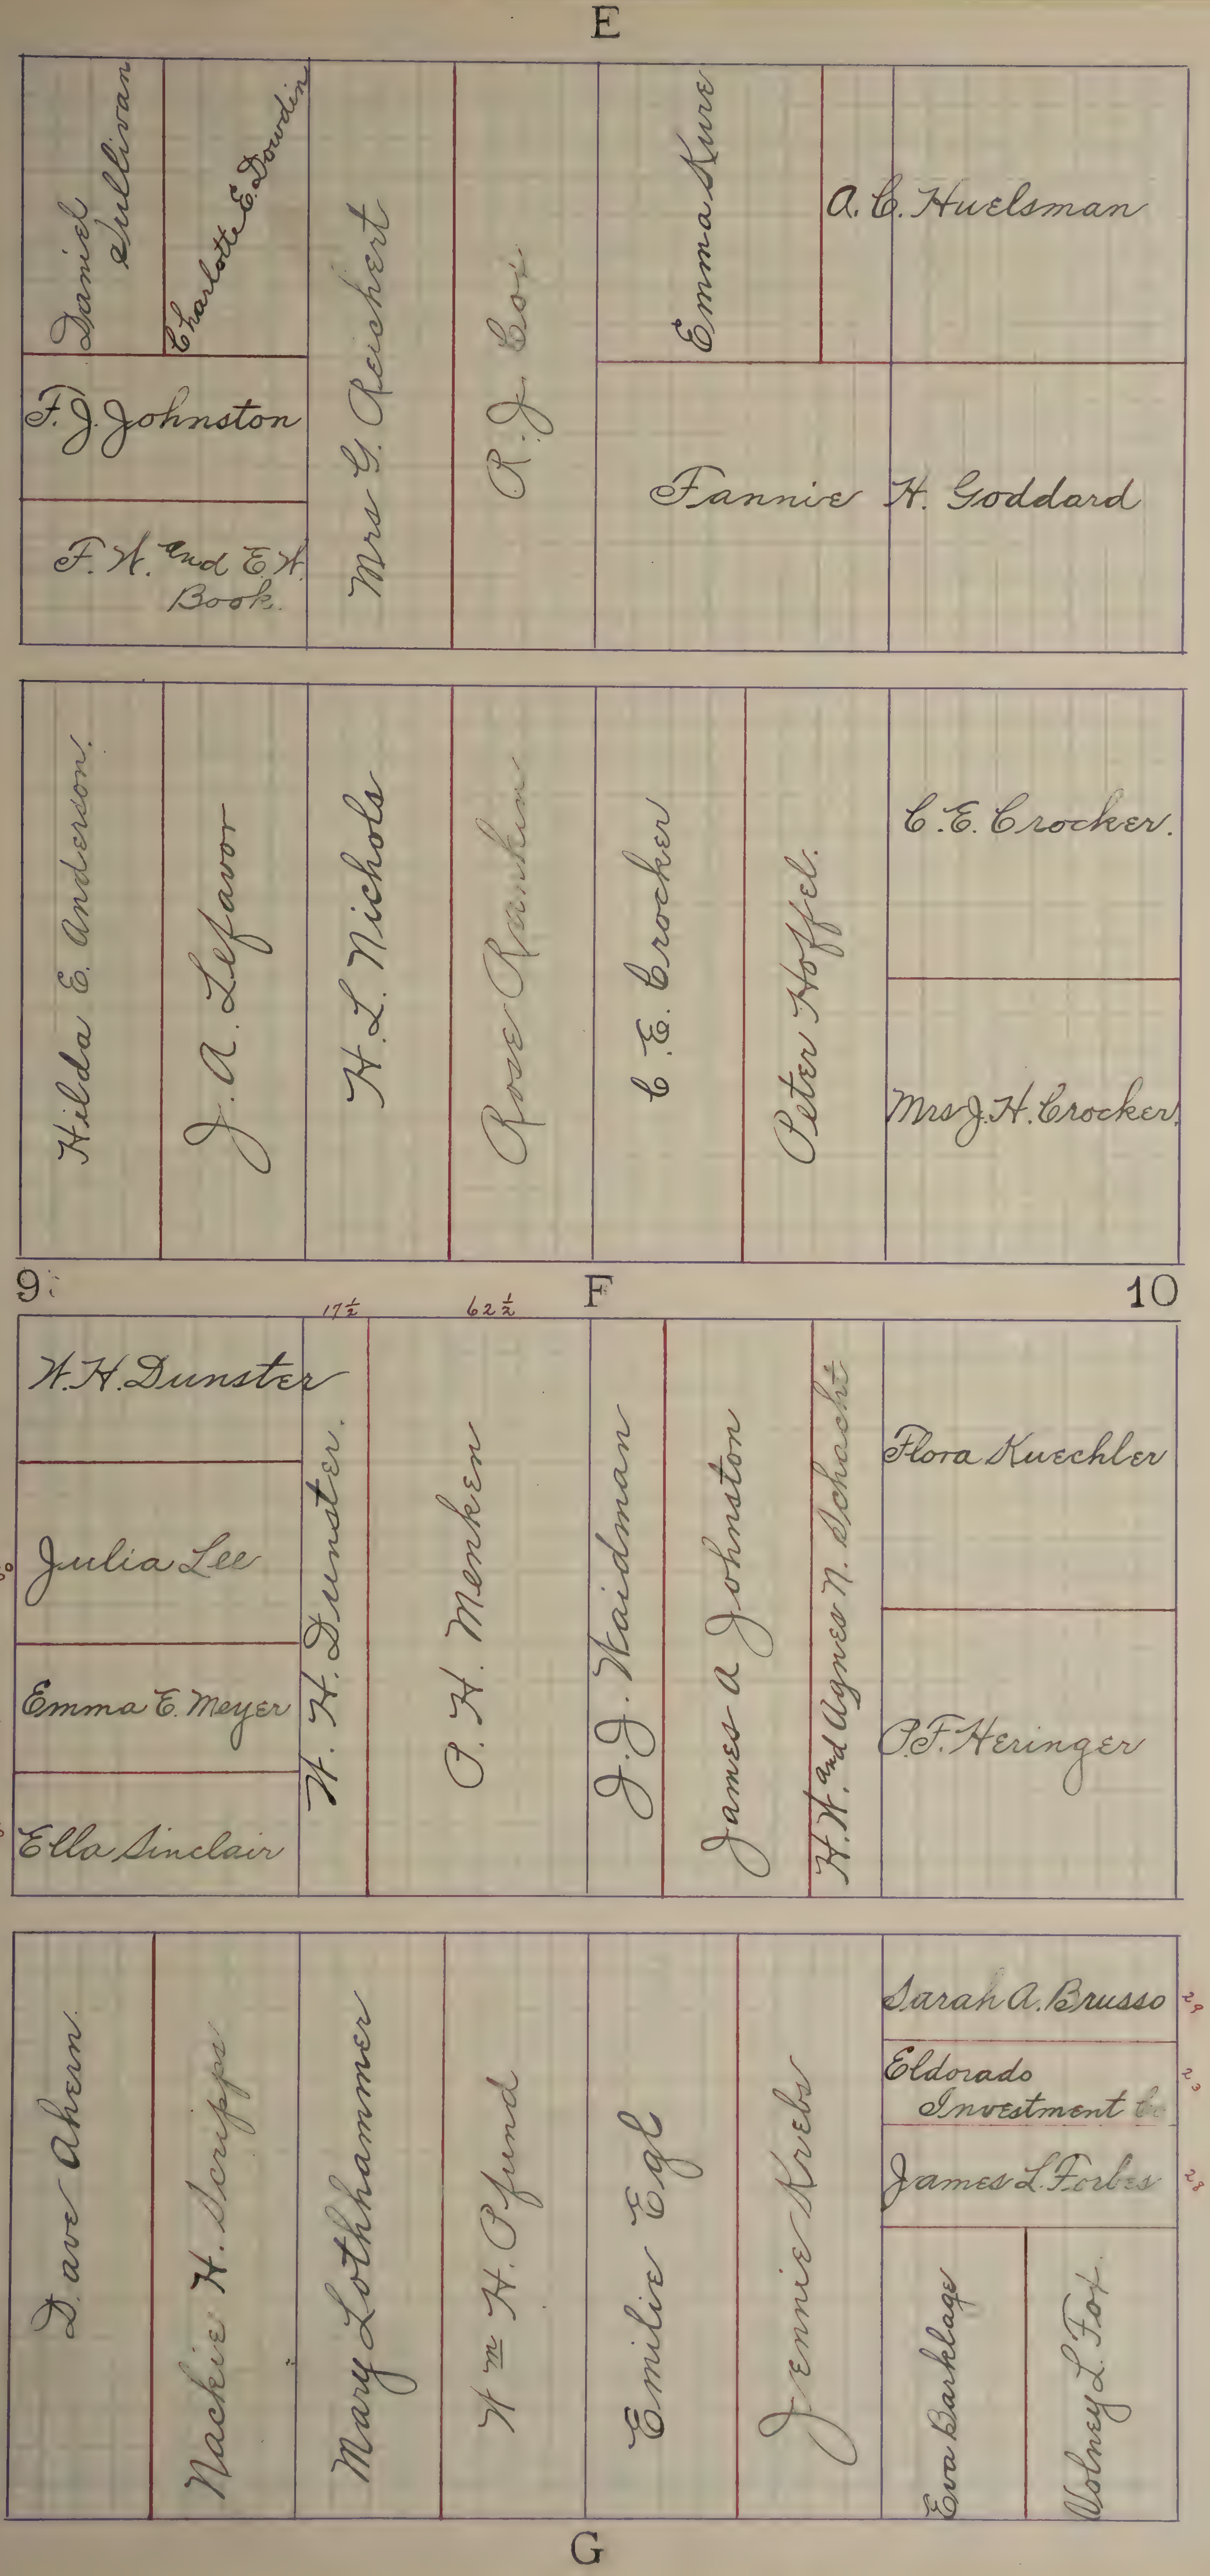
E
Daniel Sullivan
Charlotte E. Dowdin
F. J. Johnston
F. H. and E. H. Book.
Mrs G. Reichert
R. J. Cox
Emma Kure
A. C. Huelsman
Fannie H. Goddard
Hilda E. Anderson.
J. A. Lefavor
H. L. Nichols
Rose Rankin
C. E. Crocker
Peter Hoffel.
C. E. Crocker.
Mrs J. H. Crocker.
9
F
10
17½
62½
W. H. Dunster
50
Julia Lee
35
Emma E. Meyer
35
Ella Sinclair
W. H. Dunster.
O. H. Menken
J. J. Waidman
James A. Johnston
H. H. and Agnes N. Schacht
Flora Kuechler
O. F. Heringer
Dave Ahern.
Nackie H. Scripps
Mary Lothhammer
Wm H. Pfund
Emilie Egl
Jennie Krebs
Sarah A. Brusso
29
Eldorado Investment Co
23
James L. Forbes
28
Eva Barklage
Volney L. Fox
G

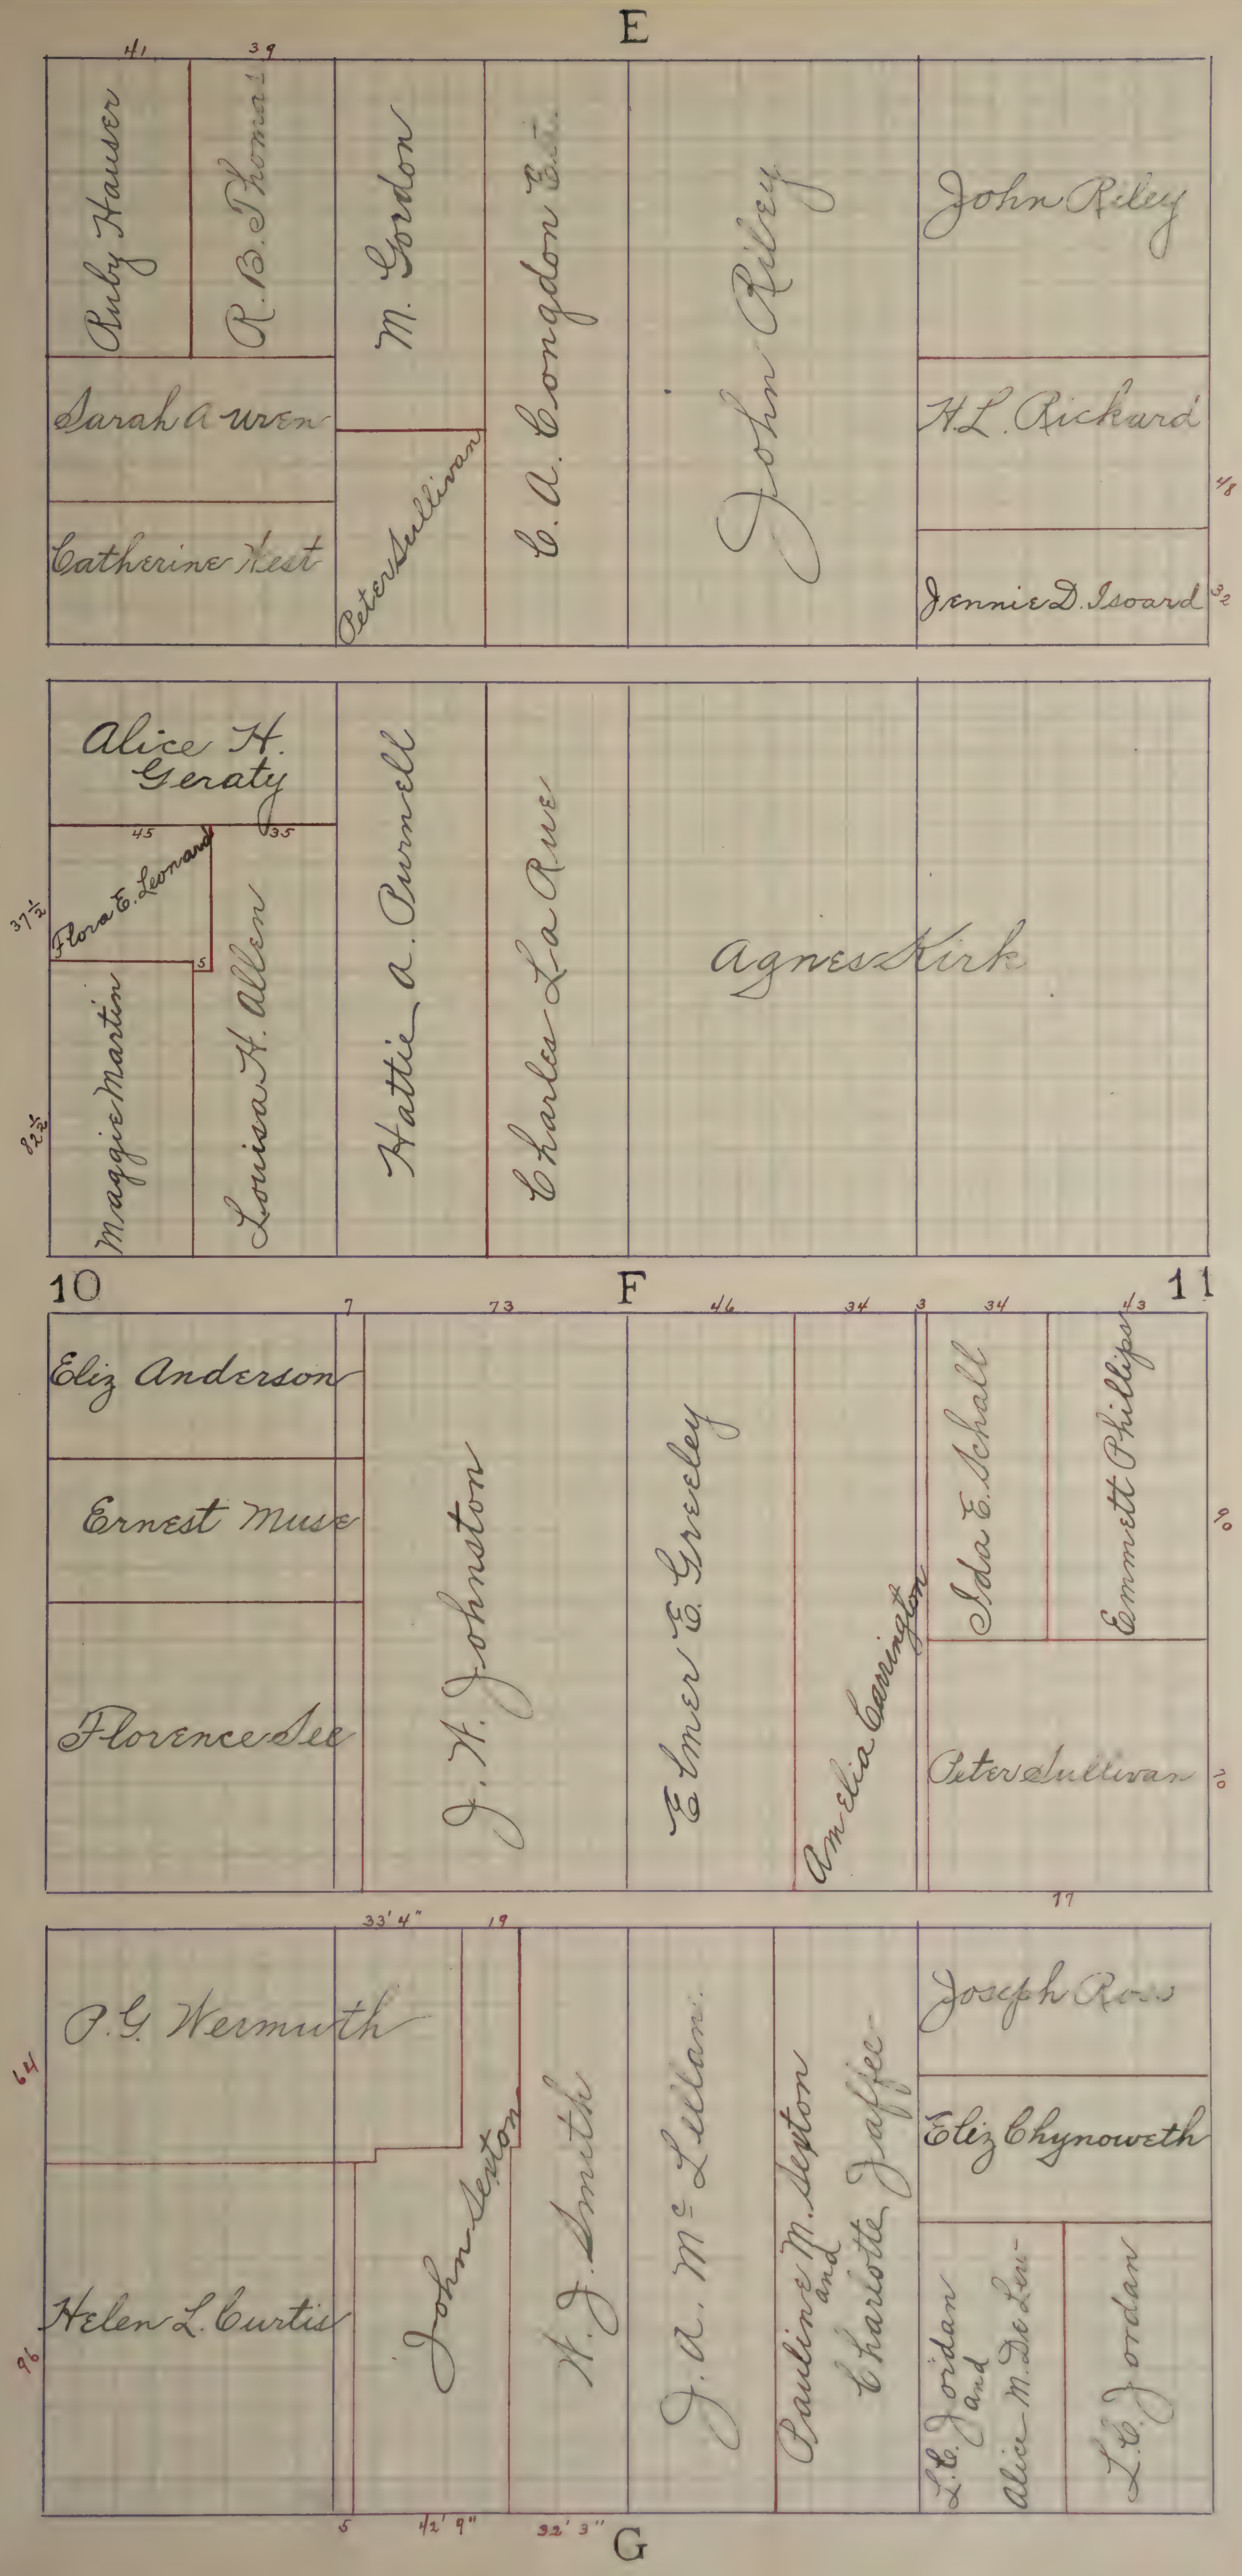
E
41
39
Ruby Hauser
R. B. Thomas
M. Gordon
C. A. Congdon Est.
John Riley
John Riley
Sarah A. Wren
Peter Sullivan
H. L. Rickard
48
Catherine West
Jennie D. Isoard
32
Alice H. Geraty
45
35
Flora E. Leonard
37½
5
Louisa H. Allen
Maggie Martin
82½
Hattie A. Purnell
Charles La Rue
Agnes Kirk
10
F
11
7
73
46
34
3
34
43
Eliz Anderson
Ernest Muse
Florence See
J. H. Johnston
Elmer E. Greeley
Amelia Carrington
Ida E. Schall
Emmett Phillips
90
Peter Sullivan
10
77
33' 4"
19
O. G. Wermuth
64
Joseph Ross
Eliz Chynoweth
John Sexton
H. J. Smith
J. A. McLellan
Pauline M. Sexton and Charlotte Jaffee
Helen L. Curtis
96
L. E. Jordan and Alice M. DeLew
L. E. Jordan
5
42' 9"
32' 3"
G

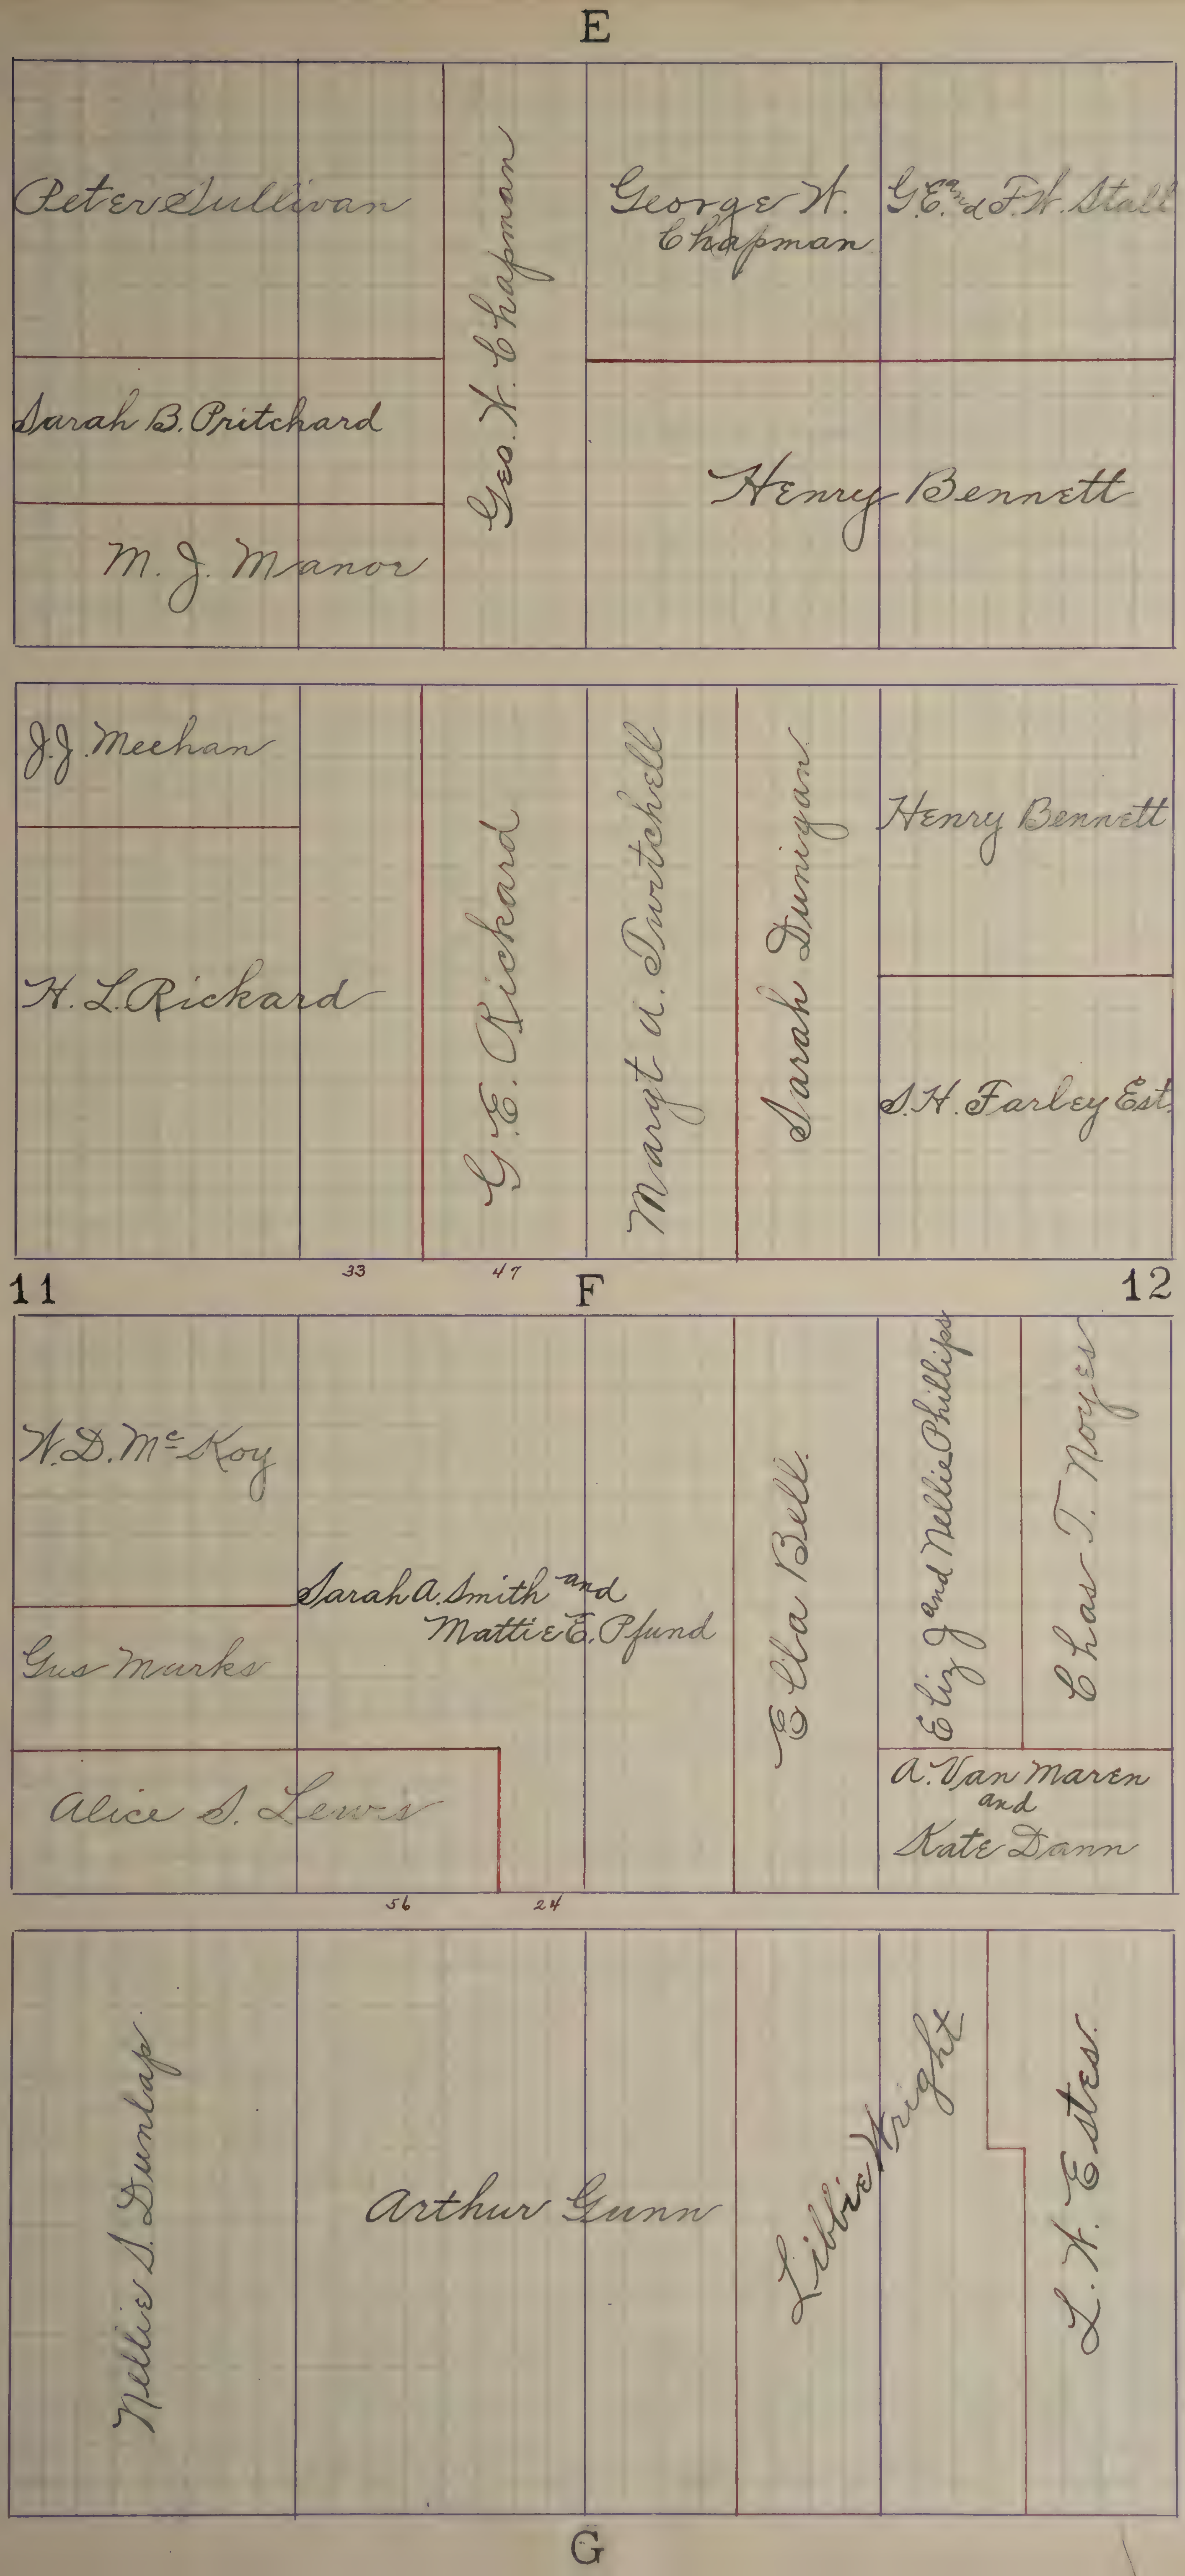
E
Peter Sullivan
Geo. W. Chapman
George W. Chapman
G.E. and F.W. Stall
Sarah B. Pritchard
M. J. Manor
Henry Bennett
J.J. Meehan
H. L. Rickard
G. E. Rickard
Margt A. Twitchell
Sarah Dunigan
Henry Bennett
S.H. Farley Est.
11
33
47
F
12
W.D. McKoy
Sarah A. Smith and
Mattie E. Pfund
Gus Marks
Alice S. Lewis
Ella Bell
Eliz J and Nellie Phillips
Chas T. Noyes
A. Van Maren
and
Kate Dann
56
24
Nellie S. Dunlap
Arthur Gunn
Lillie Wright
L. H. Estes
G

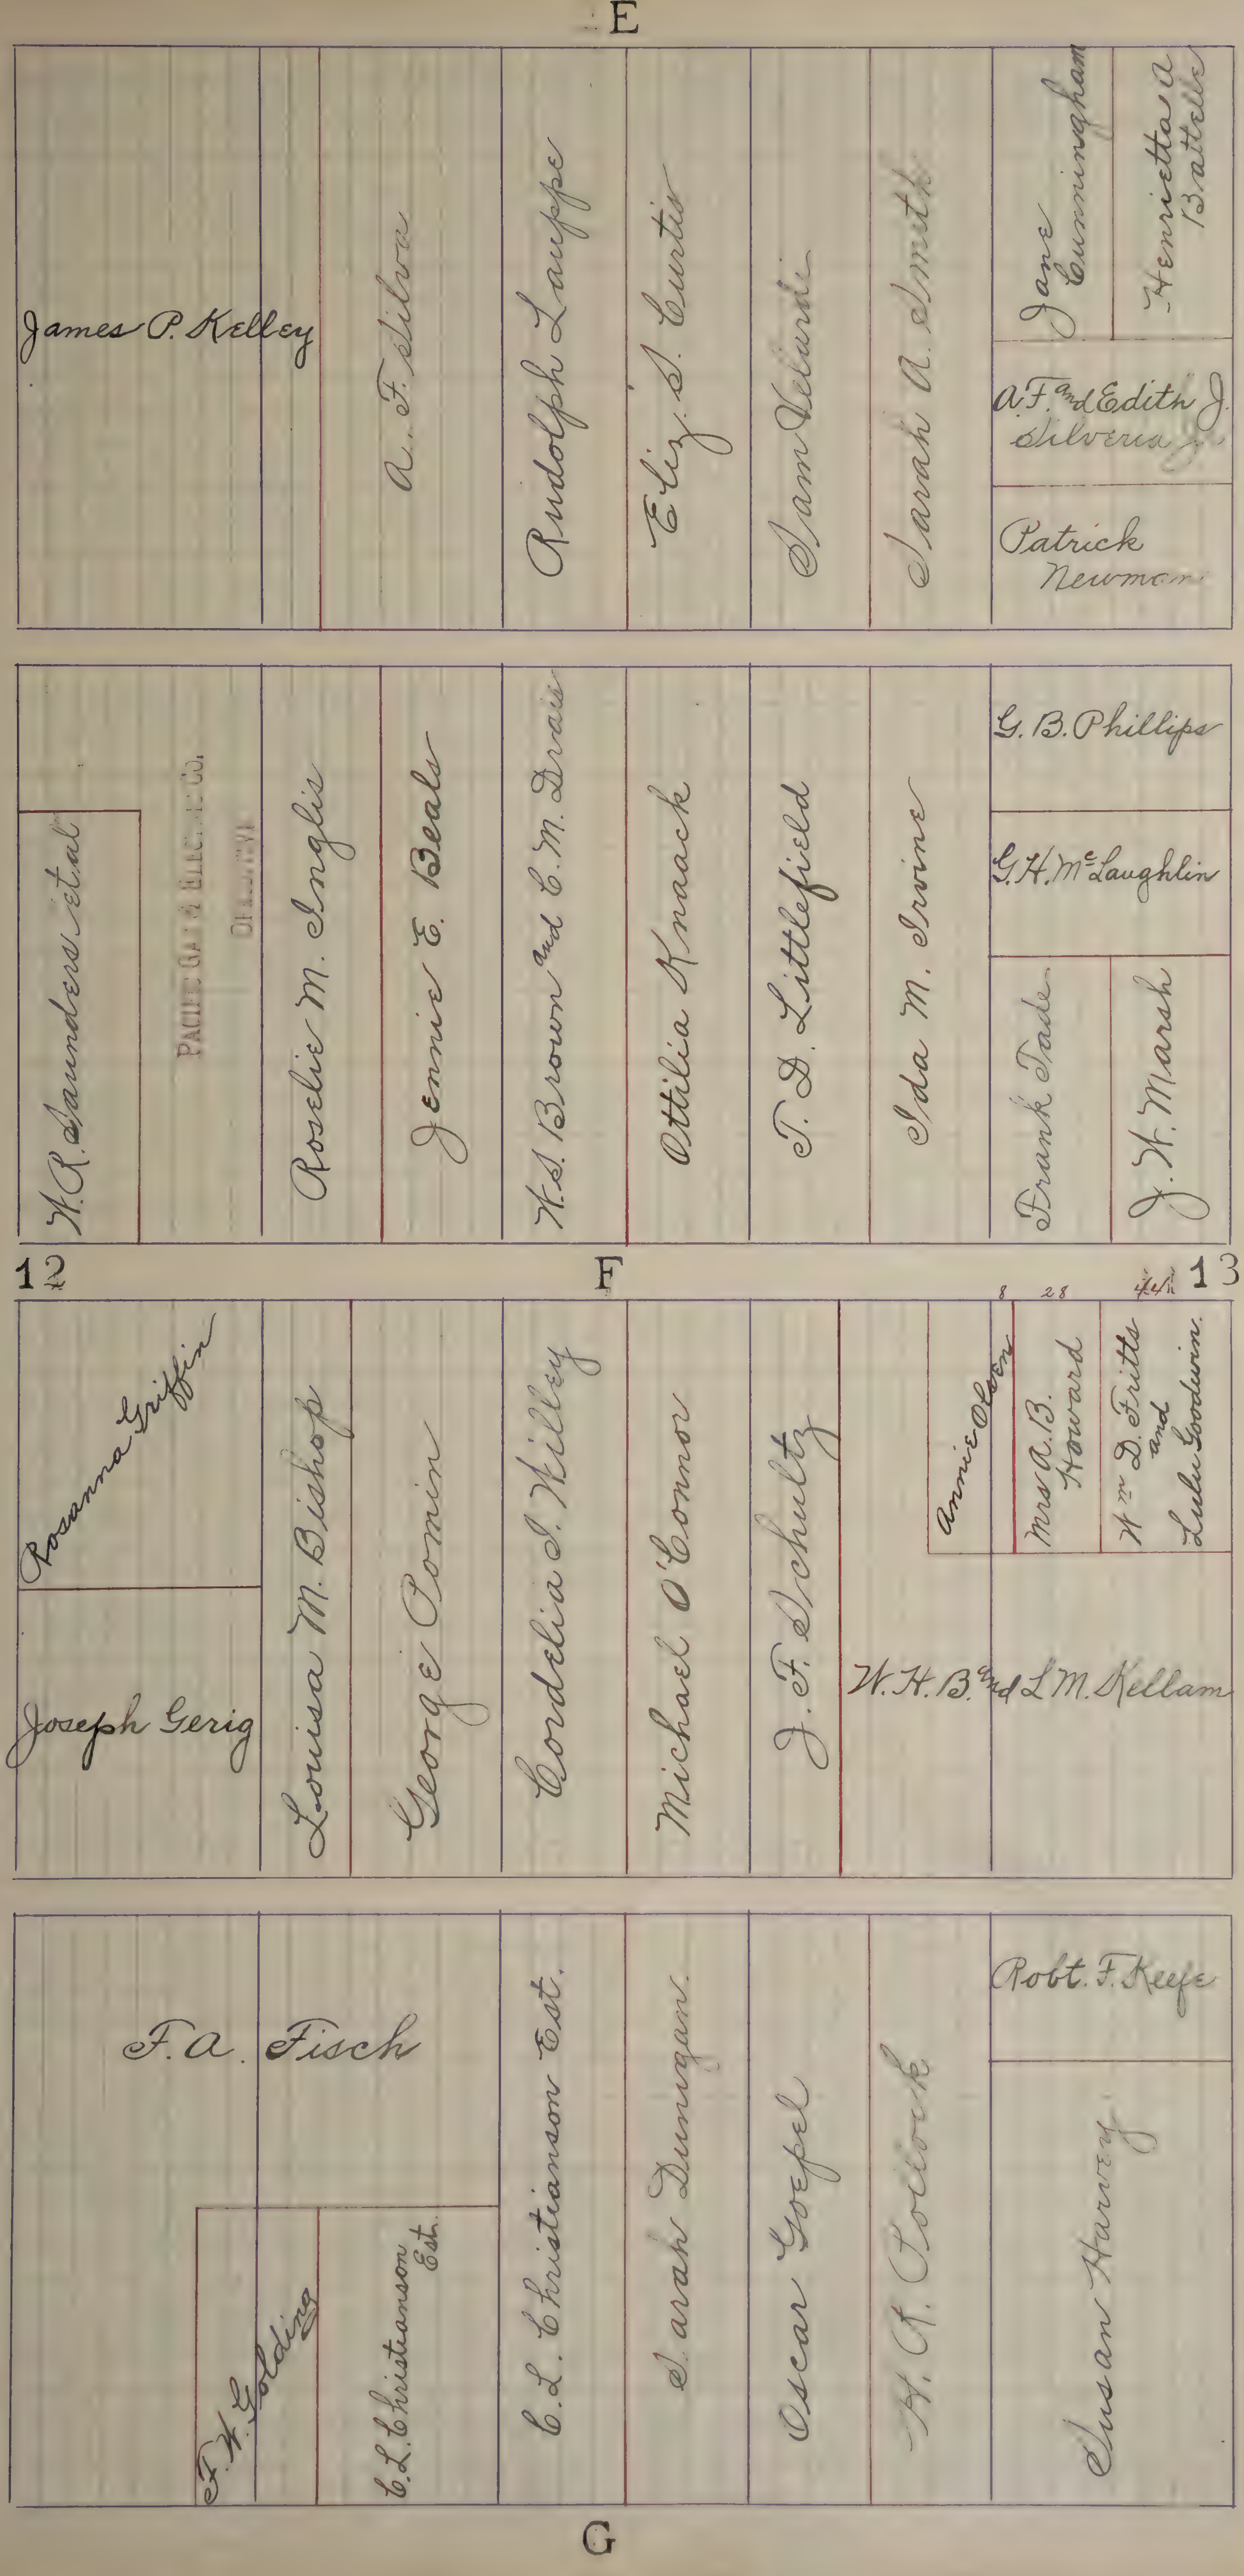
E
James P. Kelley
A. F. Silva
Rudolph Lauppe
Eliz. S. Curtis
Sam Velini
Sarah A. Smith
Jane Cunningham
Henrietta A. Battells
A. F. and Edith J. Silveria Jr.
Patrick Newman
W. R. Saunders et al
PACIFIC GAS & ELECTRIC CO.
Rosalie M. Inglis
Jennie E. Beals
W. S. Brown and E. M. Drais
Ottilia Knaack
T. D. Littlefield
Ida M. Irvine
G. B. Phillips
G. H. McLaughlin
Frank Jade
J. W. Marsh
12
F
13
8
28
Rosanna Griffin
Joseph Gerig
Louisa M. Bishop
George Pomin
Cordelia S. Willey
Michael O'Connor
J. F. Schultz
Annie Olson
Mrs A. B. Howard
Wm D. Fritts and Lulu Goodwin
W. H. B. and L. M. Kellam
F. A. Fisch
F. W. Golding
C. L. Christianson Est.
C. L. Christianson Est.
Sarah Dunnigan
Oscar Goepel
H. A. Pollock
Robt. F. Keefe
Susan Harvey
G

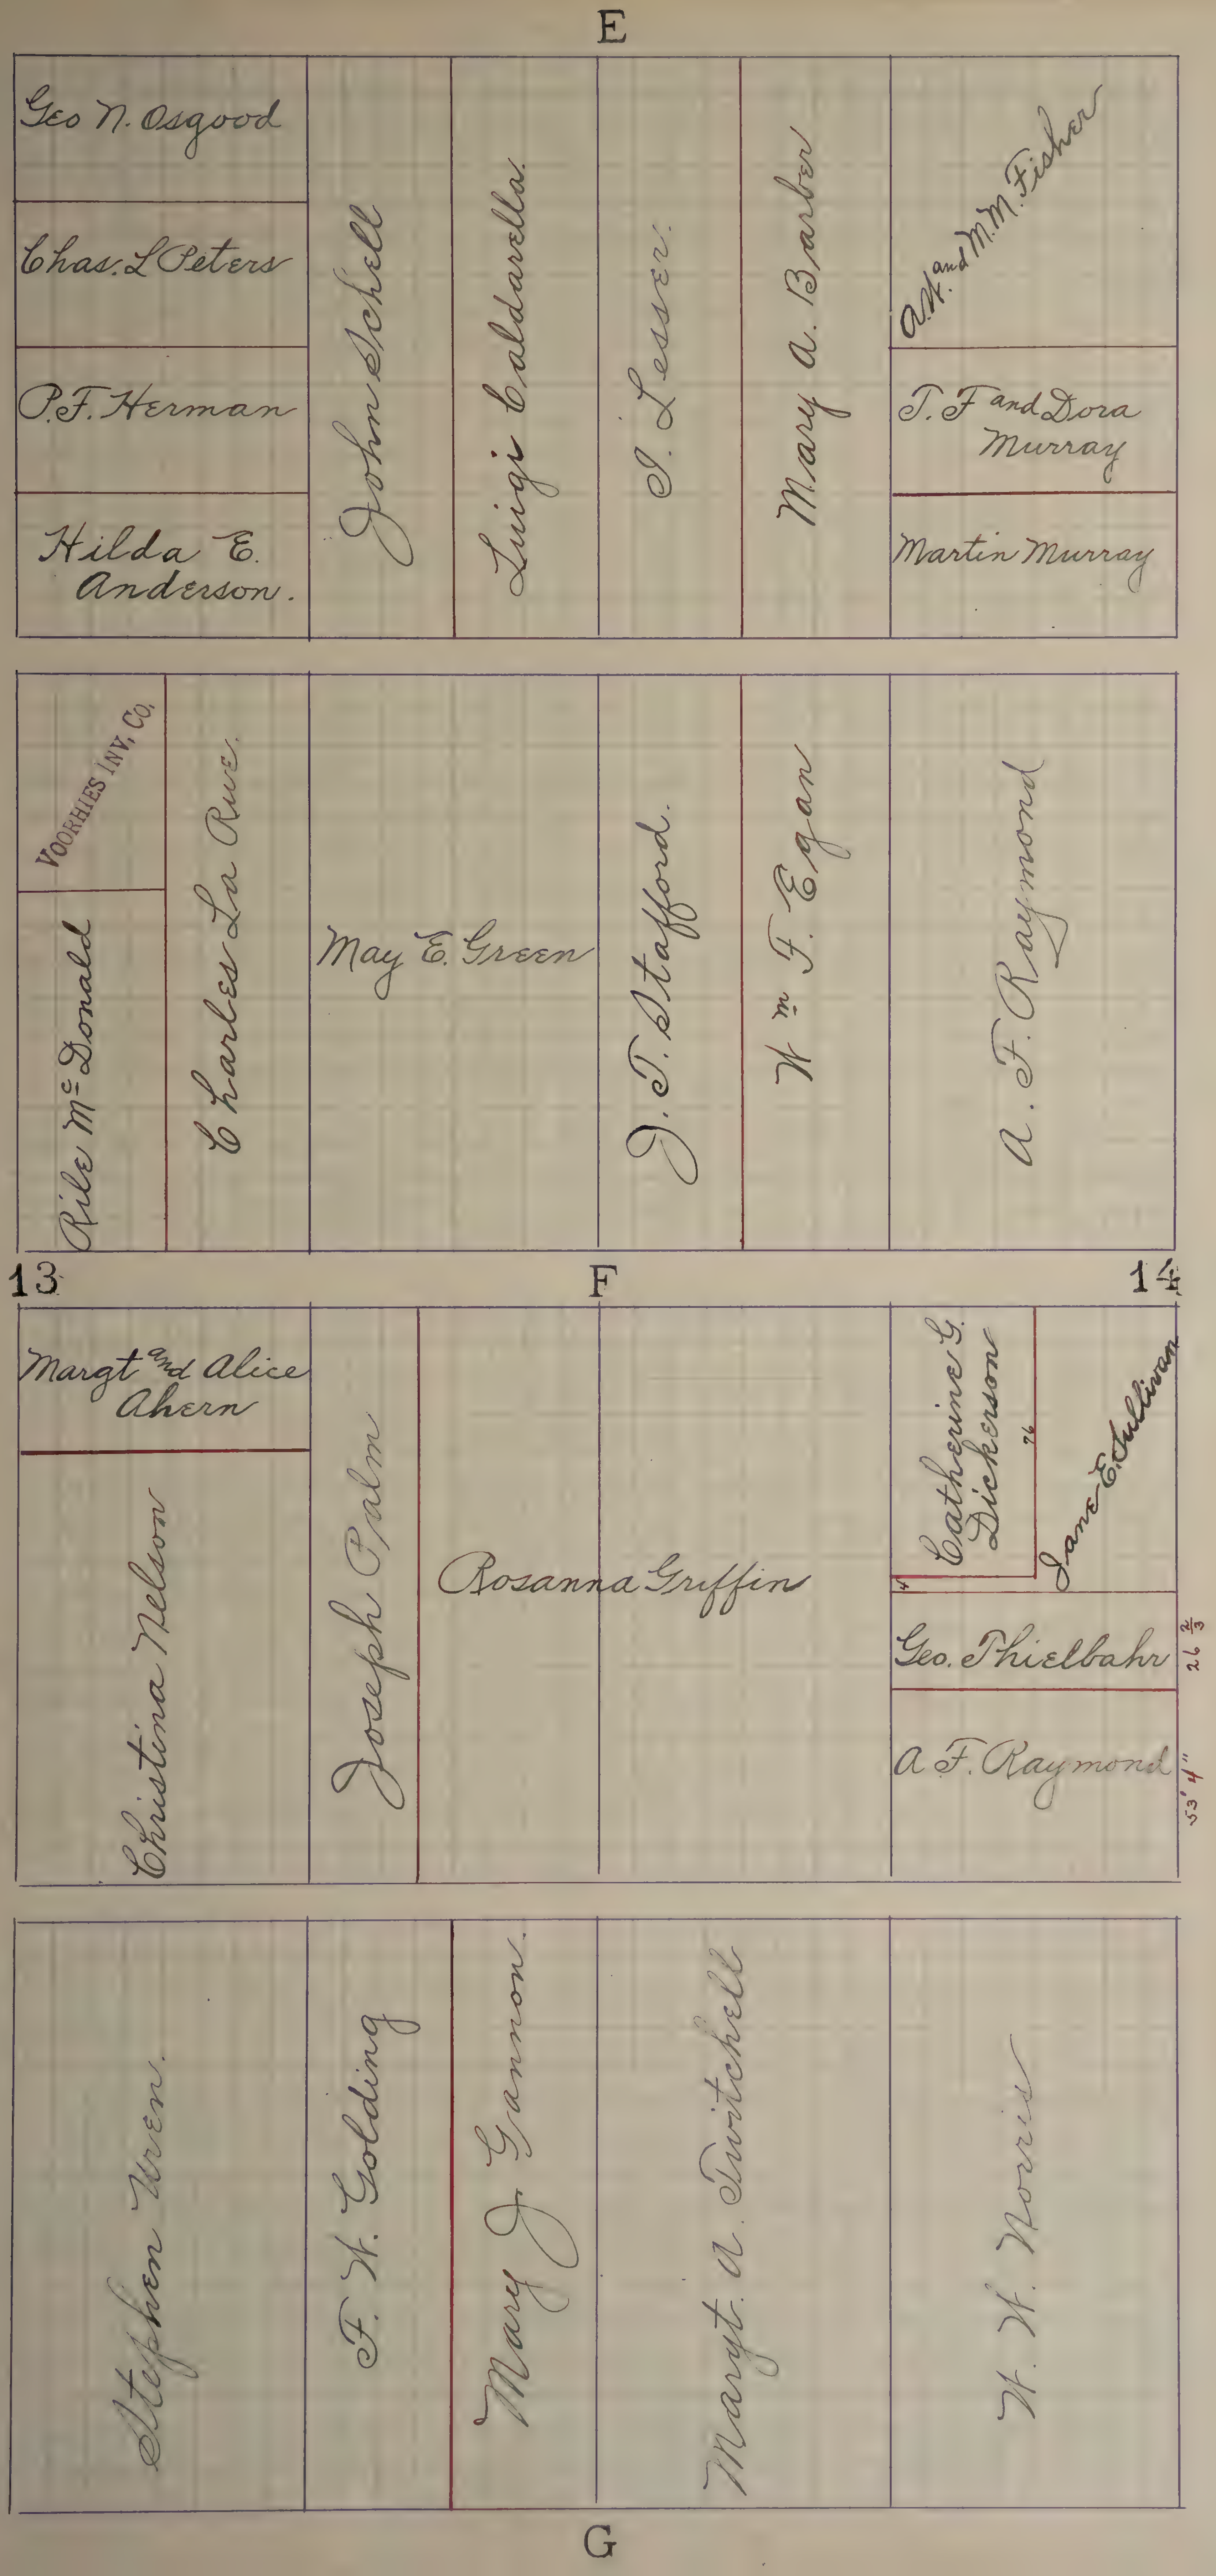
E
Geo N. Osgood
Chas. L Peters
P.F. Herman
Hilda E. Anderson.
John Schell
Luigi Caldarella
I. Lesser.
Mary A. Barber
A.H. and M.M. Fisher
T. F and Dora Murray
Martin Murray
Voorhies Inv. Co.
Rile McDonald
Charles La Rue.
May E. Green
J. T. Stafford.
Wm F. Egan
A. F. Raymond
13
F
14
Margt and Alice Ahern
Christina Nelson
Joseph Palm
Rosanna Griffin
Catherine G. Dickerson
76
Jane E. Sullivan
4
Geo. Thielbahr
26 2/3
A F. Raymond
53' 4"
Stephen Wren.
F. W. Golding
Mary J. Gannon.
Margt. A. Twitchell
W. W. Norris
G

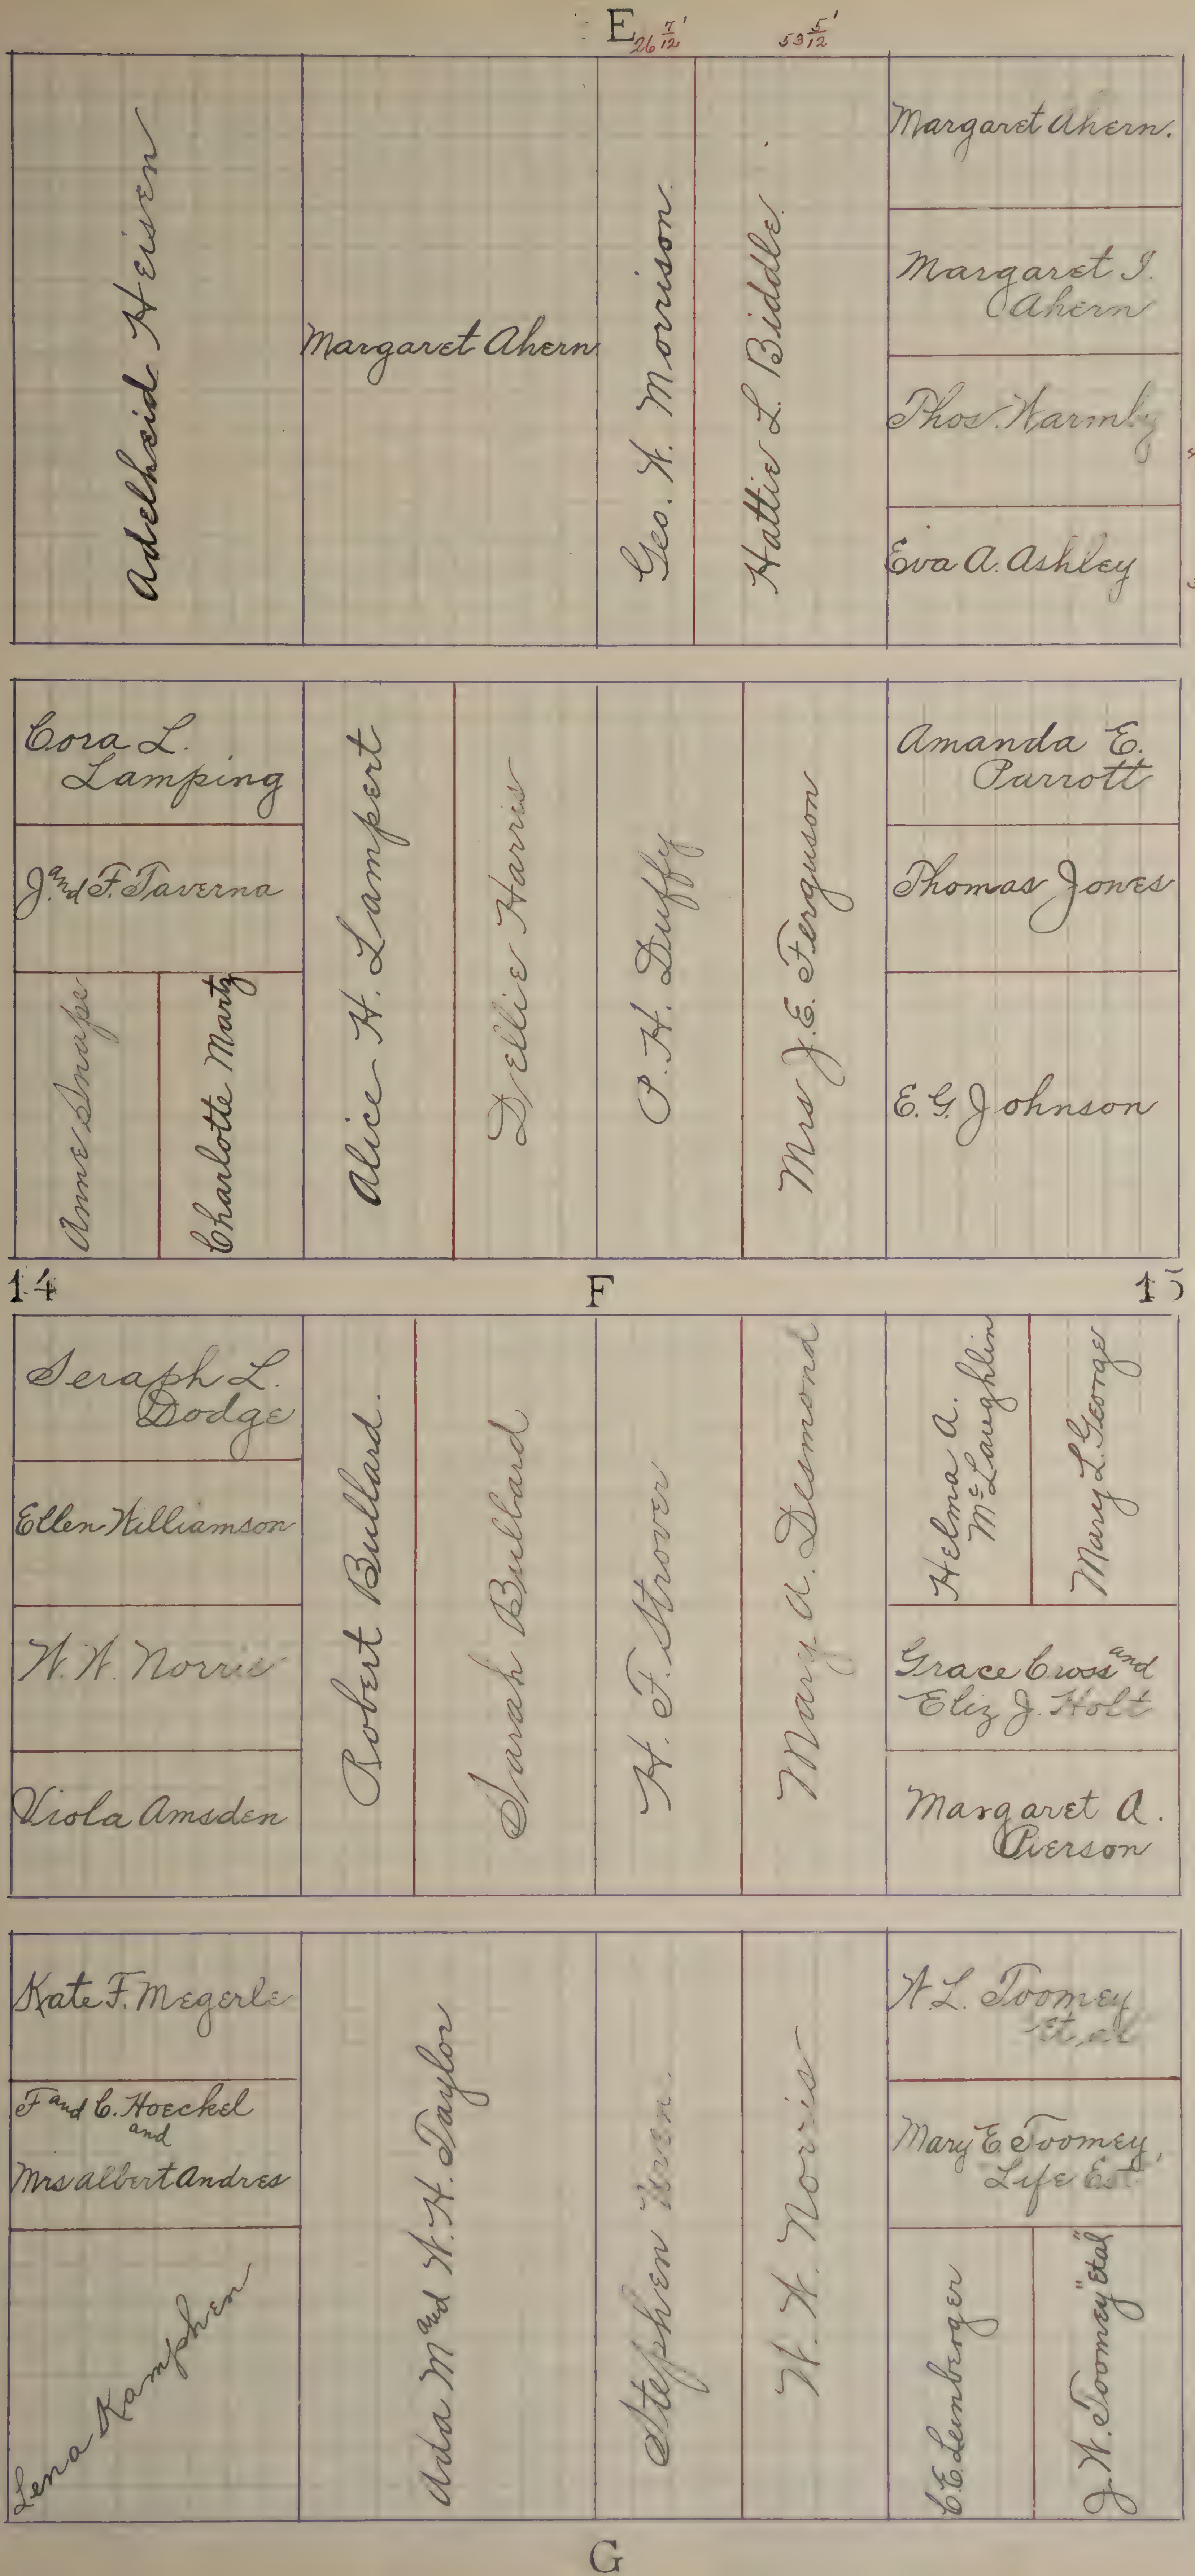
E
26 7/12'
59 5/12'
Adelhaid Heisen
Margaret Ahern
Geo. H. Morrison
Hattie L. Biddle
Margaret Ahern.
Margaret I. Ahern
Thos. Harmby
42
Eva A. Ashley
38
Cora L. Lamping
Jn and F. Taverna
Anne Snape
Charlotte Mantz
Alice H. Lampert
Dellie Harris
P. H. Duffy
Mrs J. E. Ferguson
Amanda E. Parrott
Thomas Jones
E. G. Johnson
14
F
15
Seraph L. Dodge
Ellen Williamson
W. H. Norris
Viola Amsden
Robert Bullard.
Sarah Bullard
H. F. Hoover
Mary A. Desmond
Helma A. McLaughlin
Mary L. George
Grace Cross and Eliz J. Holt
Margaret A. Pierson
Kate F. Megerle
F and C. Hoeckel and Mrs Albert Andres
Lena Kamphen
Ada M and W. H. Taylor
Stephen Hoover
W. H. Norris
W. L. Toomey et al
Mary E Toomey, Life Est.
E. C. Leimbrger
J. W. Toomey "et al"
G

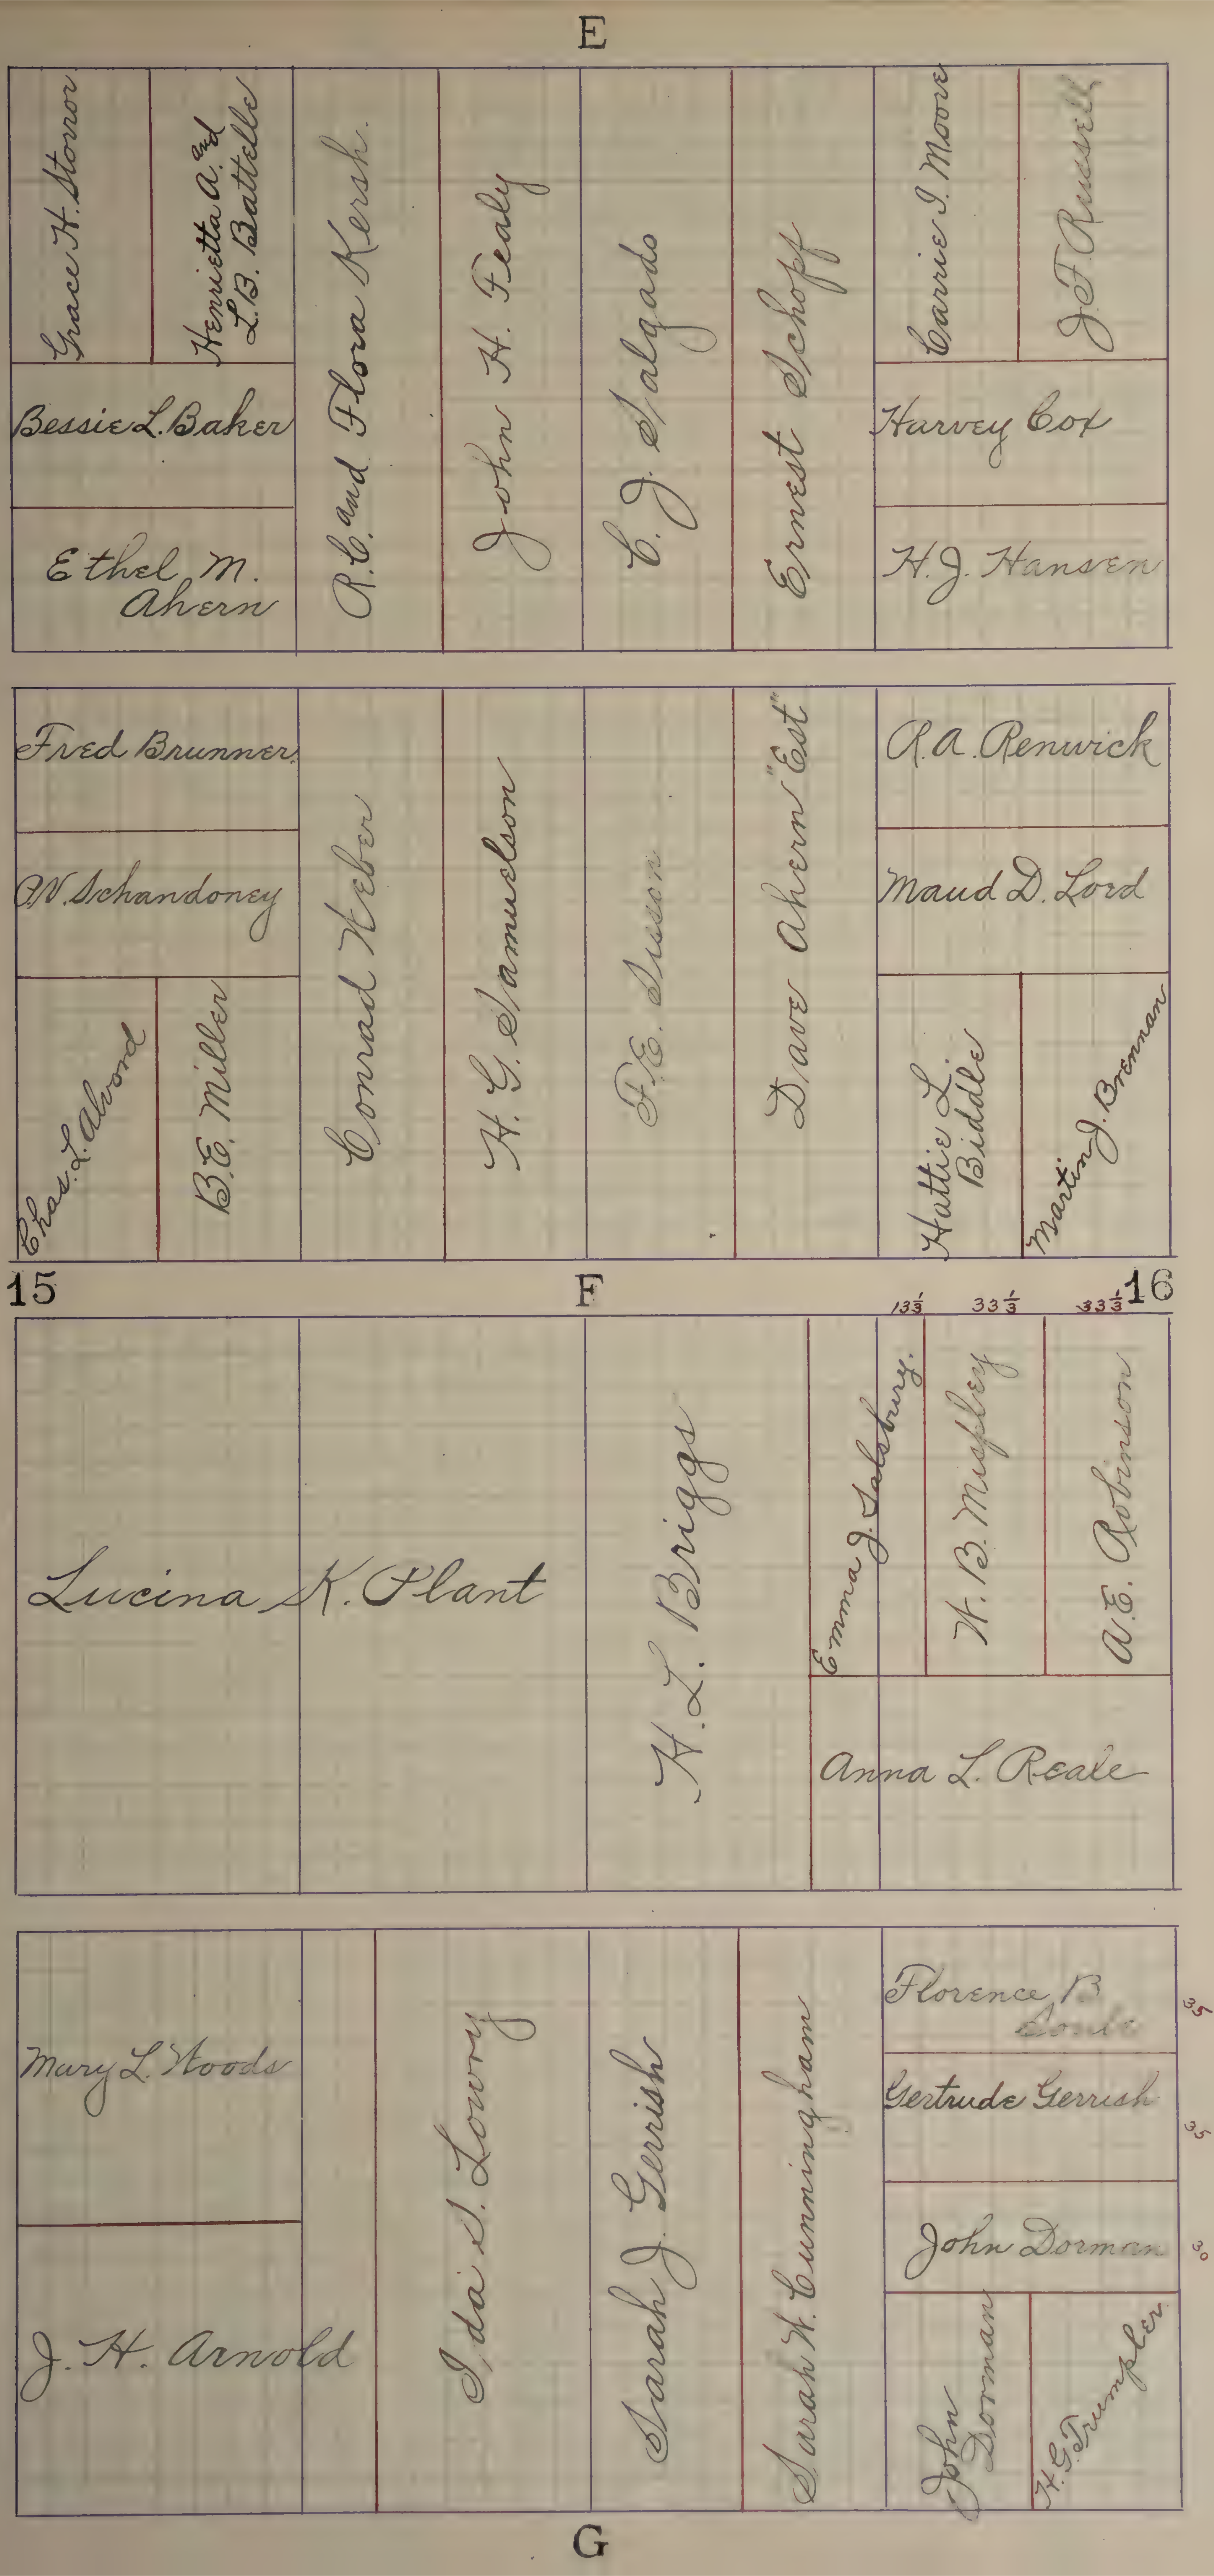
E
Grace H. Stonor
Henrietta A. and L.B. Battelle
Bessie L. Baker
Ethel M. Ahern
R.C. and Flora Kersh
John H. Fealy
C. J. Salgado
Ernest Schoff
Carrie I. Moore
J.F. Russell
Harvey Cox
H.J. Hansen
Fred Brunner
A.W. Schandoney
Chas. L. Alvord
B.E. Miller
Conrad Weber
H.G. Samuelson
F.E. Sisson
Dave Ahern "Est"
R.A. Renwick
Maud D. Lord
Hattie L. Biddle
Martin J. Brennan
15
F
13⅓
33⅓
33⅓
16
Lucina K. Plant
H.L. Briggs
Emma J. Salsbury
W.B. Misfley
A.E. Robinson
Anna L. Reale
Mary L. Woods
J.H. Arnold
Ida S. Lowry
Sarah J. Gerrish
Sarah W. Cunningham
Florence B. Doole
35
Gertrude Gerrish
35
John Dorman
30
John Dorman
H.G. Trumpler
G

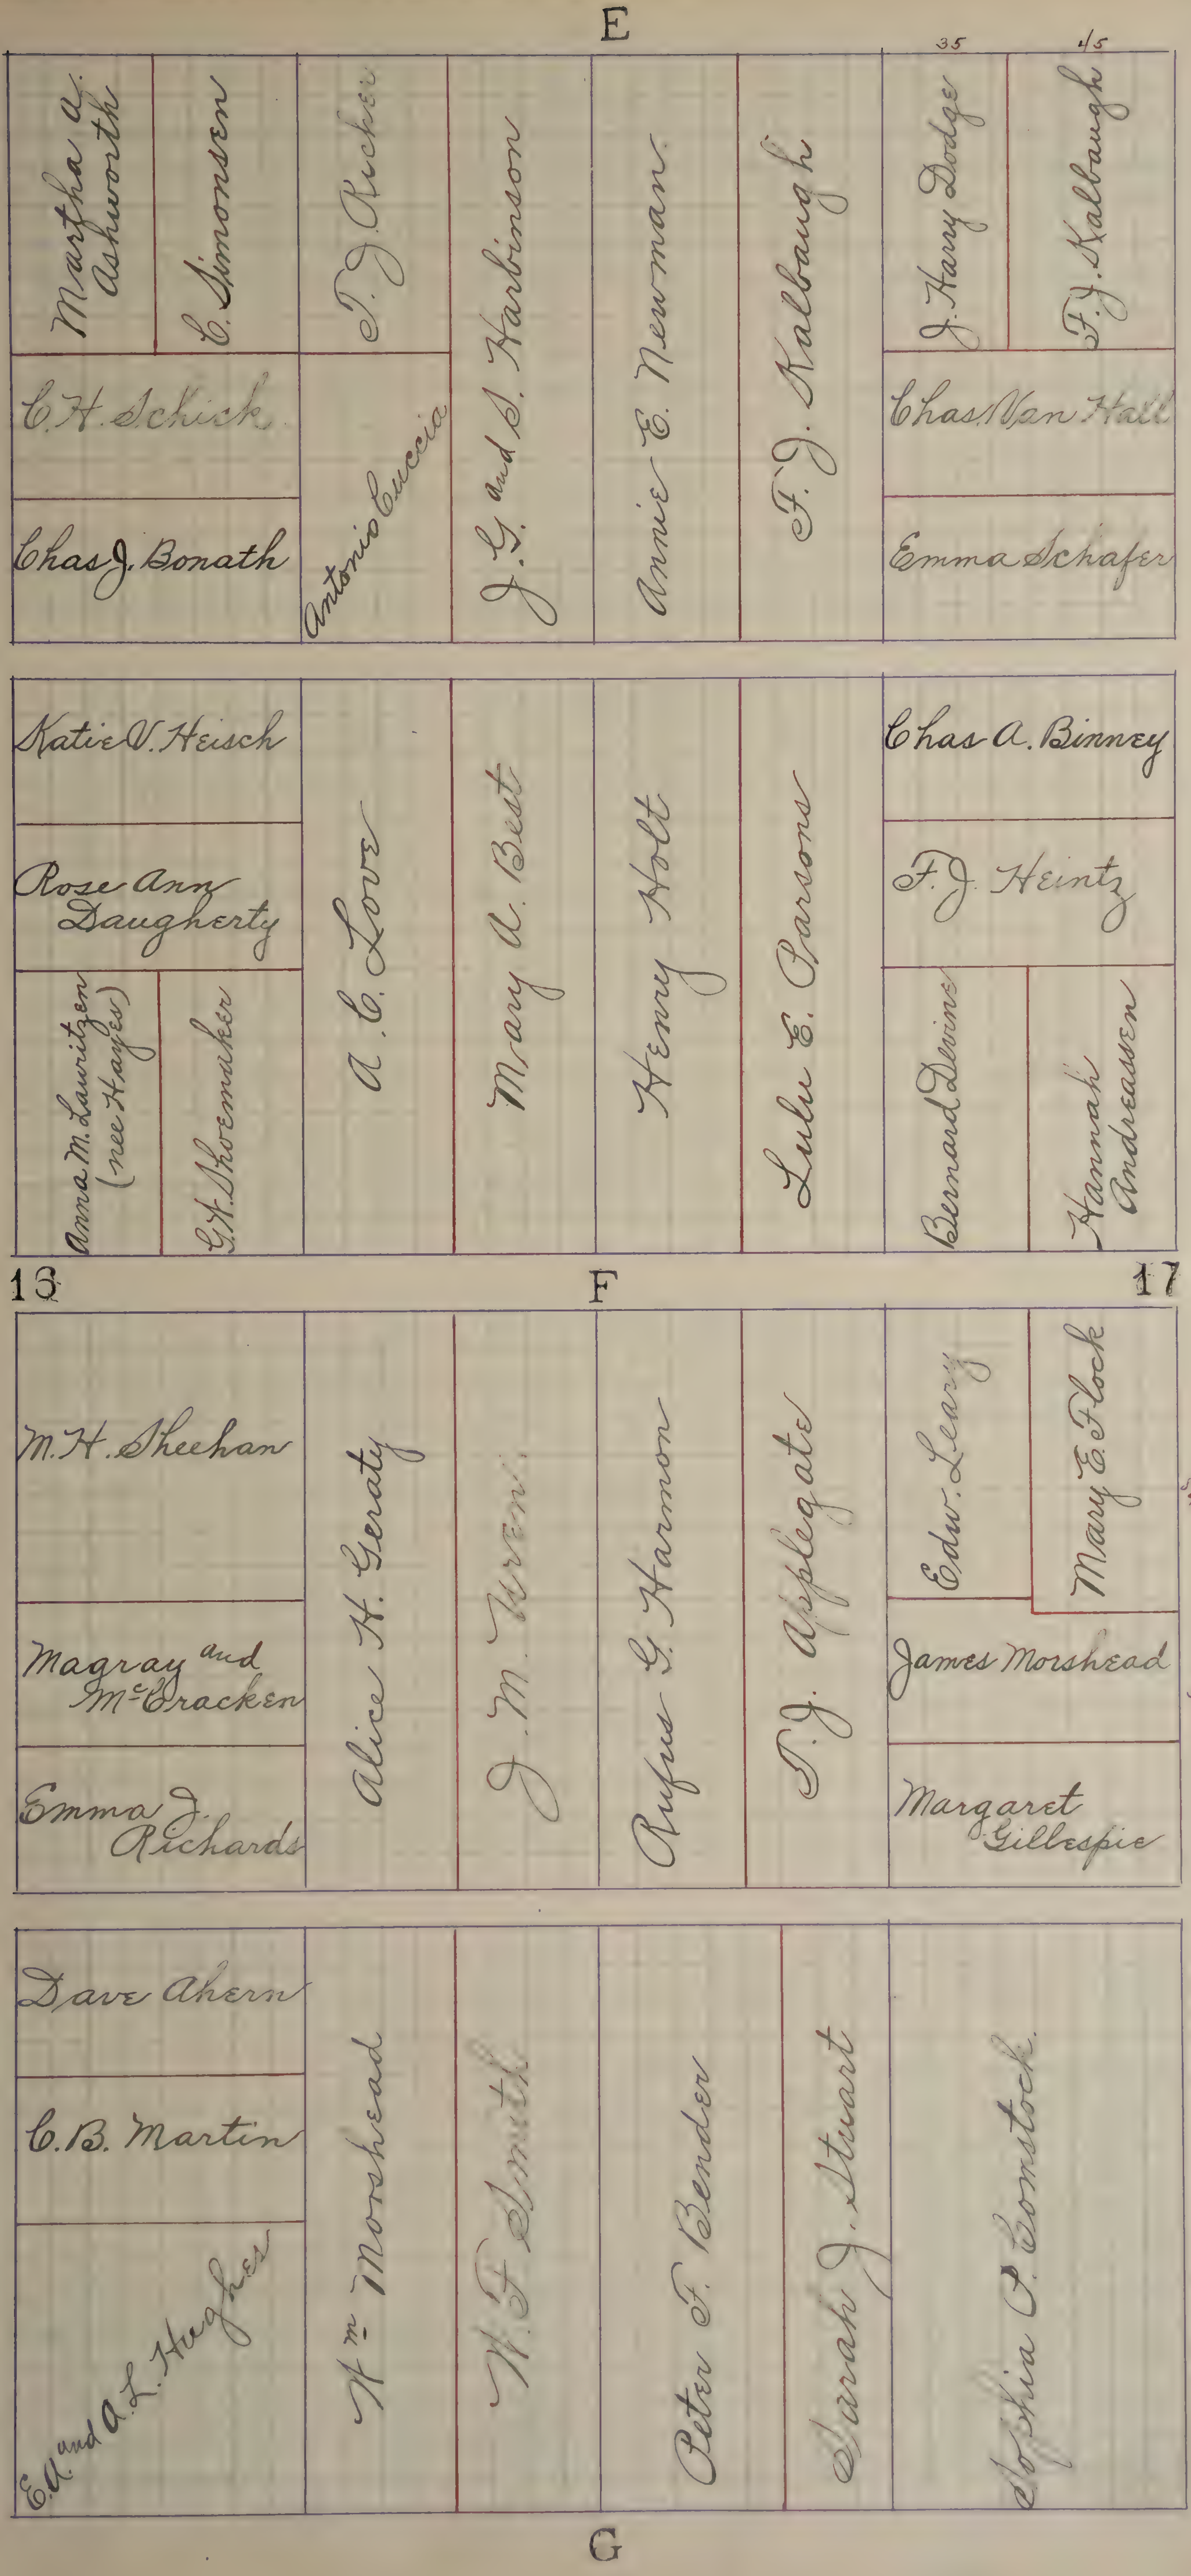
E
35
45
Martha A. Ashworth
C. Simonsen
T.J. Ricker
J.G. and S. Harbinson
Annie E. Newman
F.J. Kalbaugh
J. Harry Dodge
F.J. Kalbaugh
C.H. Schick
Chas J. Bonath
Antonio Cuccia
Chas Van Hall
Emma Schafer
Katie V. Heisch
Rose Ann Daugherty
Anna M. Lauritzen (nee Hayes)
G.H. Shoemaker
A.C. Love
Mary A. Best
Henry Holt
Lulu E. Parsons
Chas A. Binney
F.J. Heintz
Bernard Devins
Hannah Andreassen
13
F
17
M.H. Sheehan
Magray and McCracken
Emma J. Richards
Alice H. Geraty
J.M. Irvin
Rufus G. Harmon
T.J. Applegate
Edw. Leary
Mary E. Flock
54
James Morshead
36
Margaret Gillespie
Dave Ahern
C.B. Martin
E.A. and A.L. Hughes
Wm Morshead
W.F. Smith
Peter F. Bender
Sarah J. Stuart
Sophia P. Comstock
G

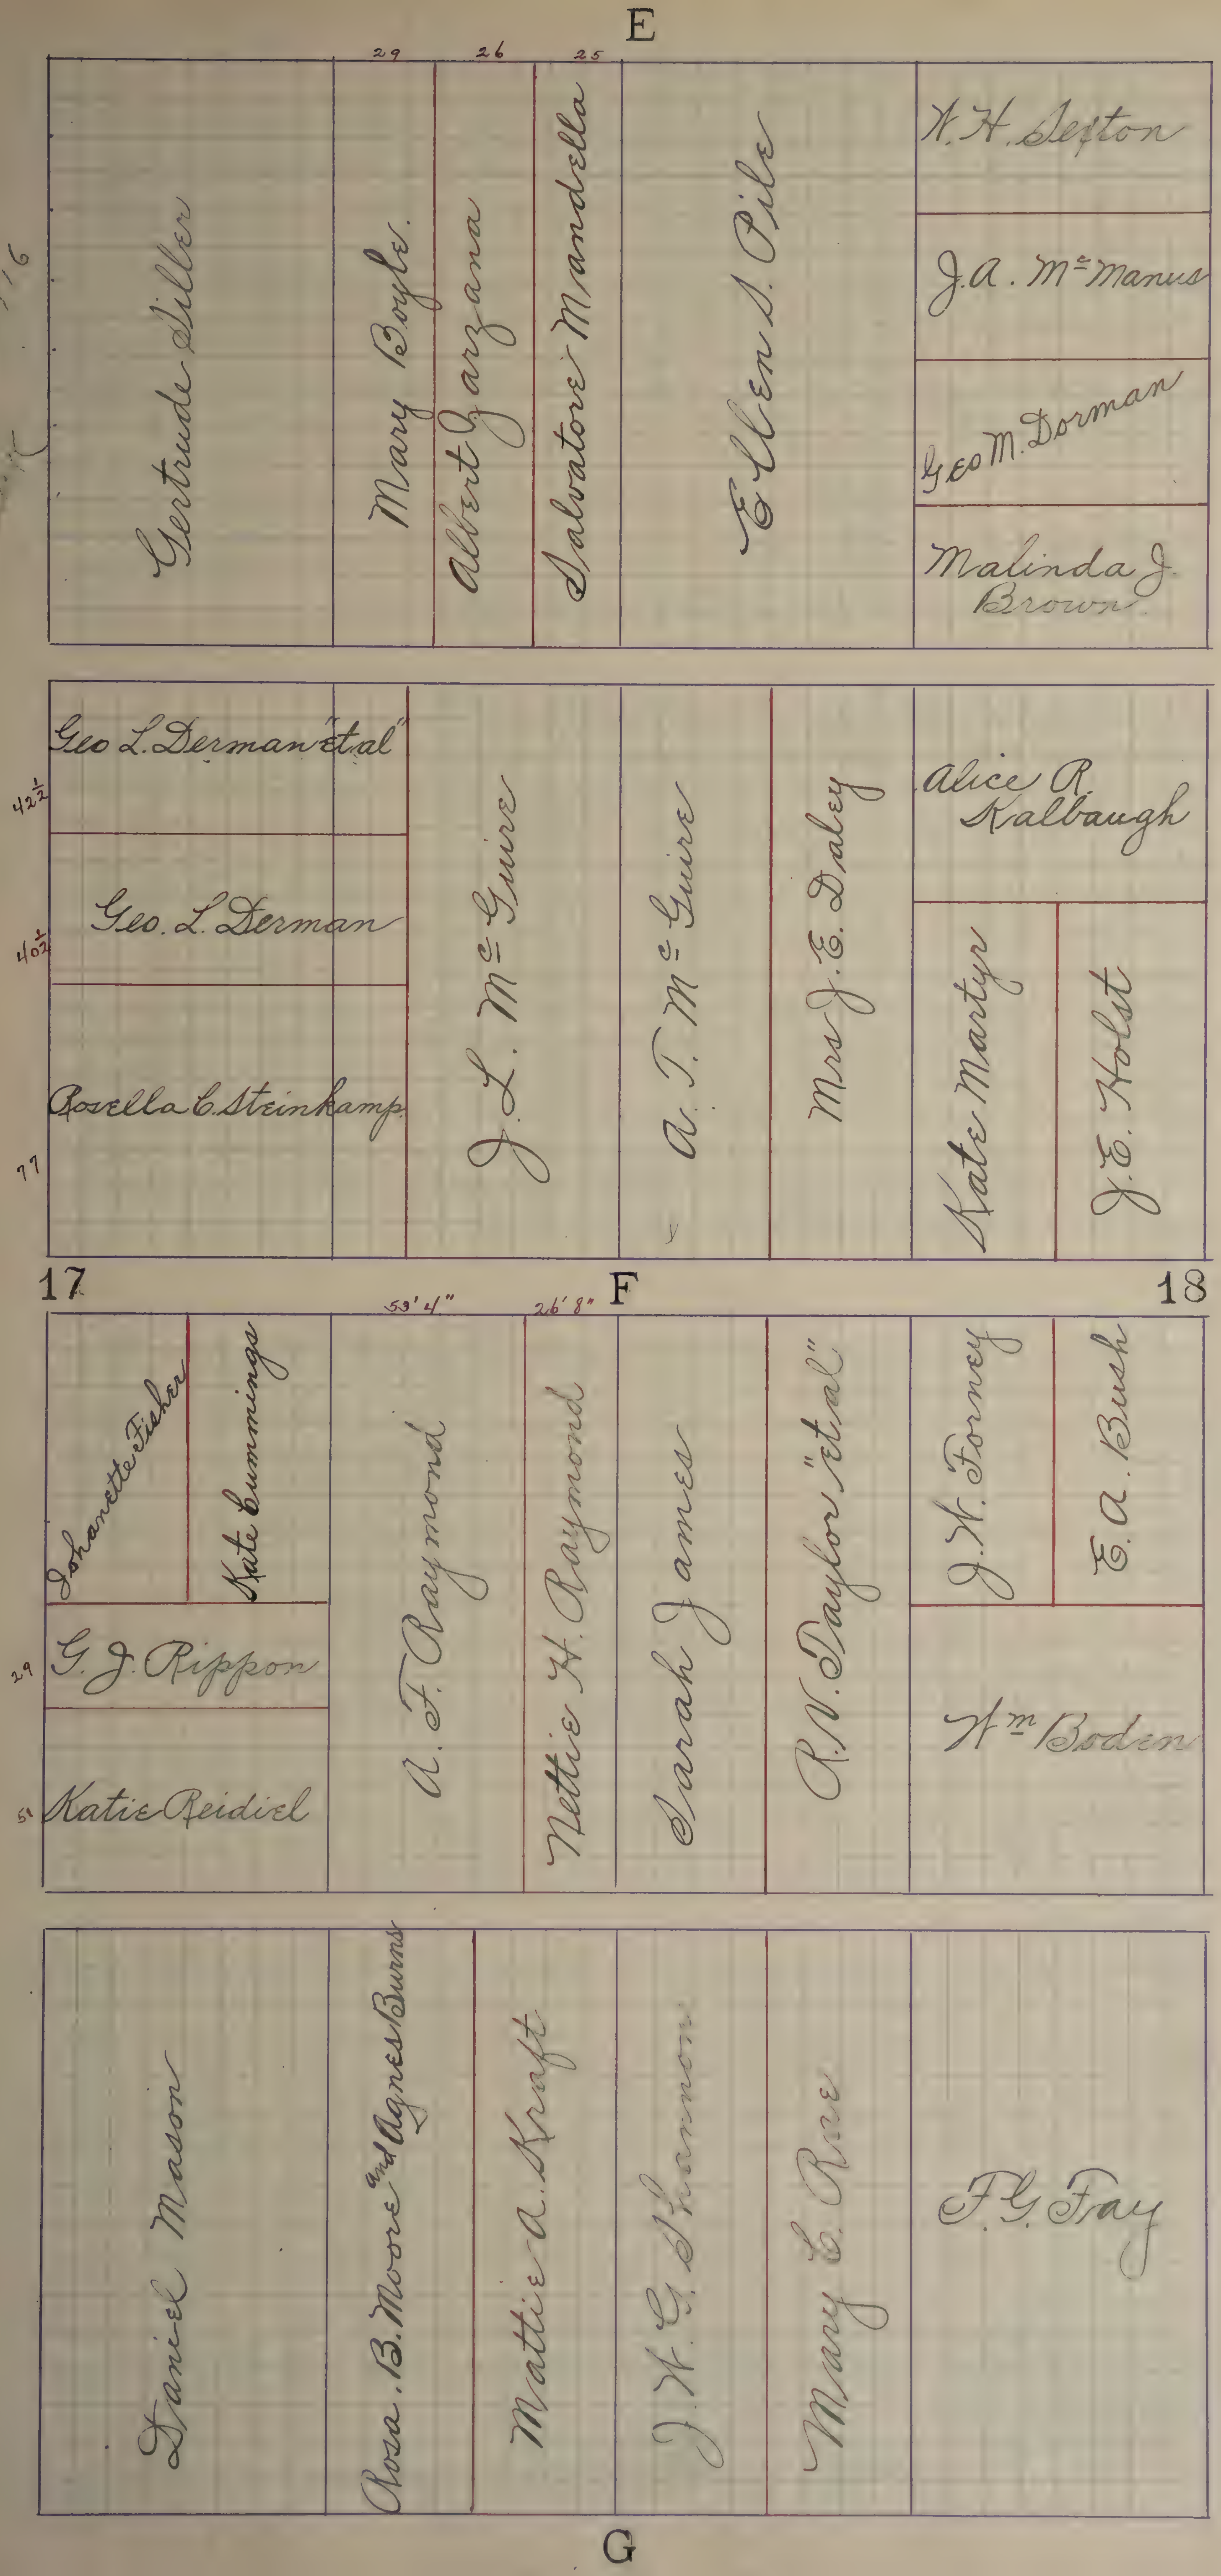

All lines on file 1916 [illegible]

[illegible]

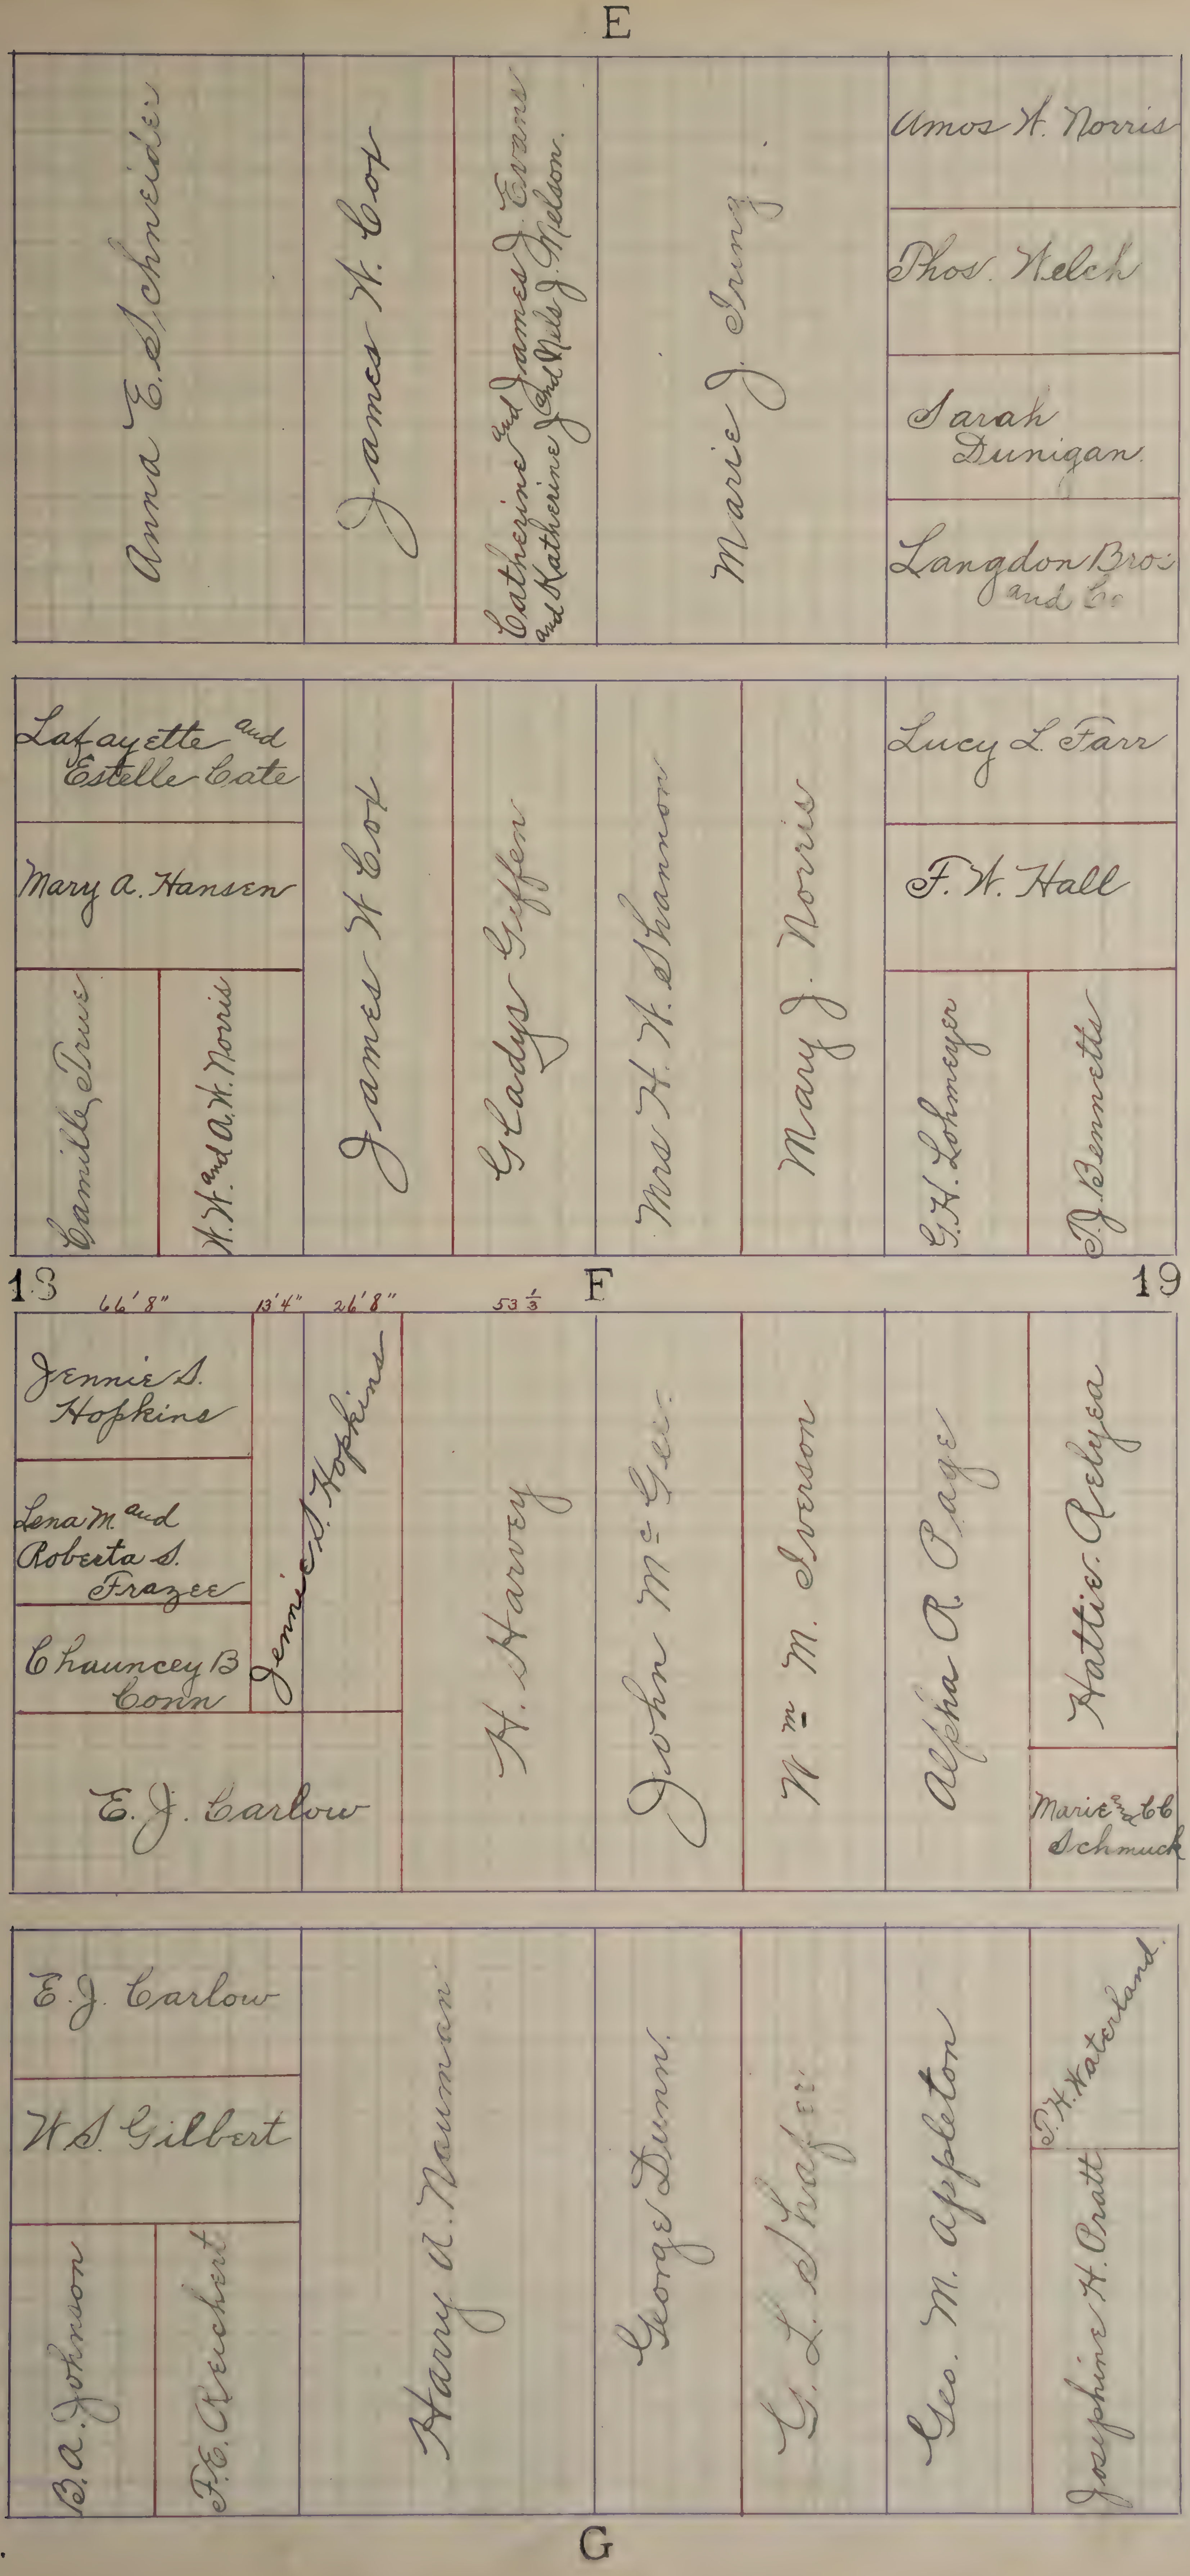
E
Anna E. Schneider
James W. Cox
Catherine and James J. Evans and Katherine J. and Nels J. Nelson
Marie J. Irving
Amos W. Norris
Thos. Welch
Sarah Dunigan
Langdon Bros. and Co.
Lafayette and Estelle Cate
Mary A. Hansen
Camille True
W. H. and A. W. Norris
James W. Cox
Gladys Giffen
Mrs H. W. Shannon
Mary J. Norris
Lucy L. Farr
F. W. Hall
G. H. Lohmeyer
J. Bennetts
13
66' 8"
13' 4"
26' 8"
53 1/3
F
19
Jennie S. Hopkins
Lena M. and Roberta S. Frazee
Chauncey B. Conn
Jennie S. Hopkins
E. J. Carlow
H. Harvey
John McGee
Wm. M. Iverson
Alpha R. Page
Hattie Relyea
Marie and C. C. Schmuck
E. J. Carlow
W. S. Gilbert
B. A. Johnson
F. E. Reichert
Harry A. Nauman
George Dunn
G. L. Shafer
Geo. M. Appleton
F. H. Waterland
Josephine H. Pratt
G

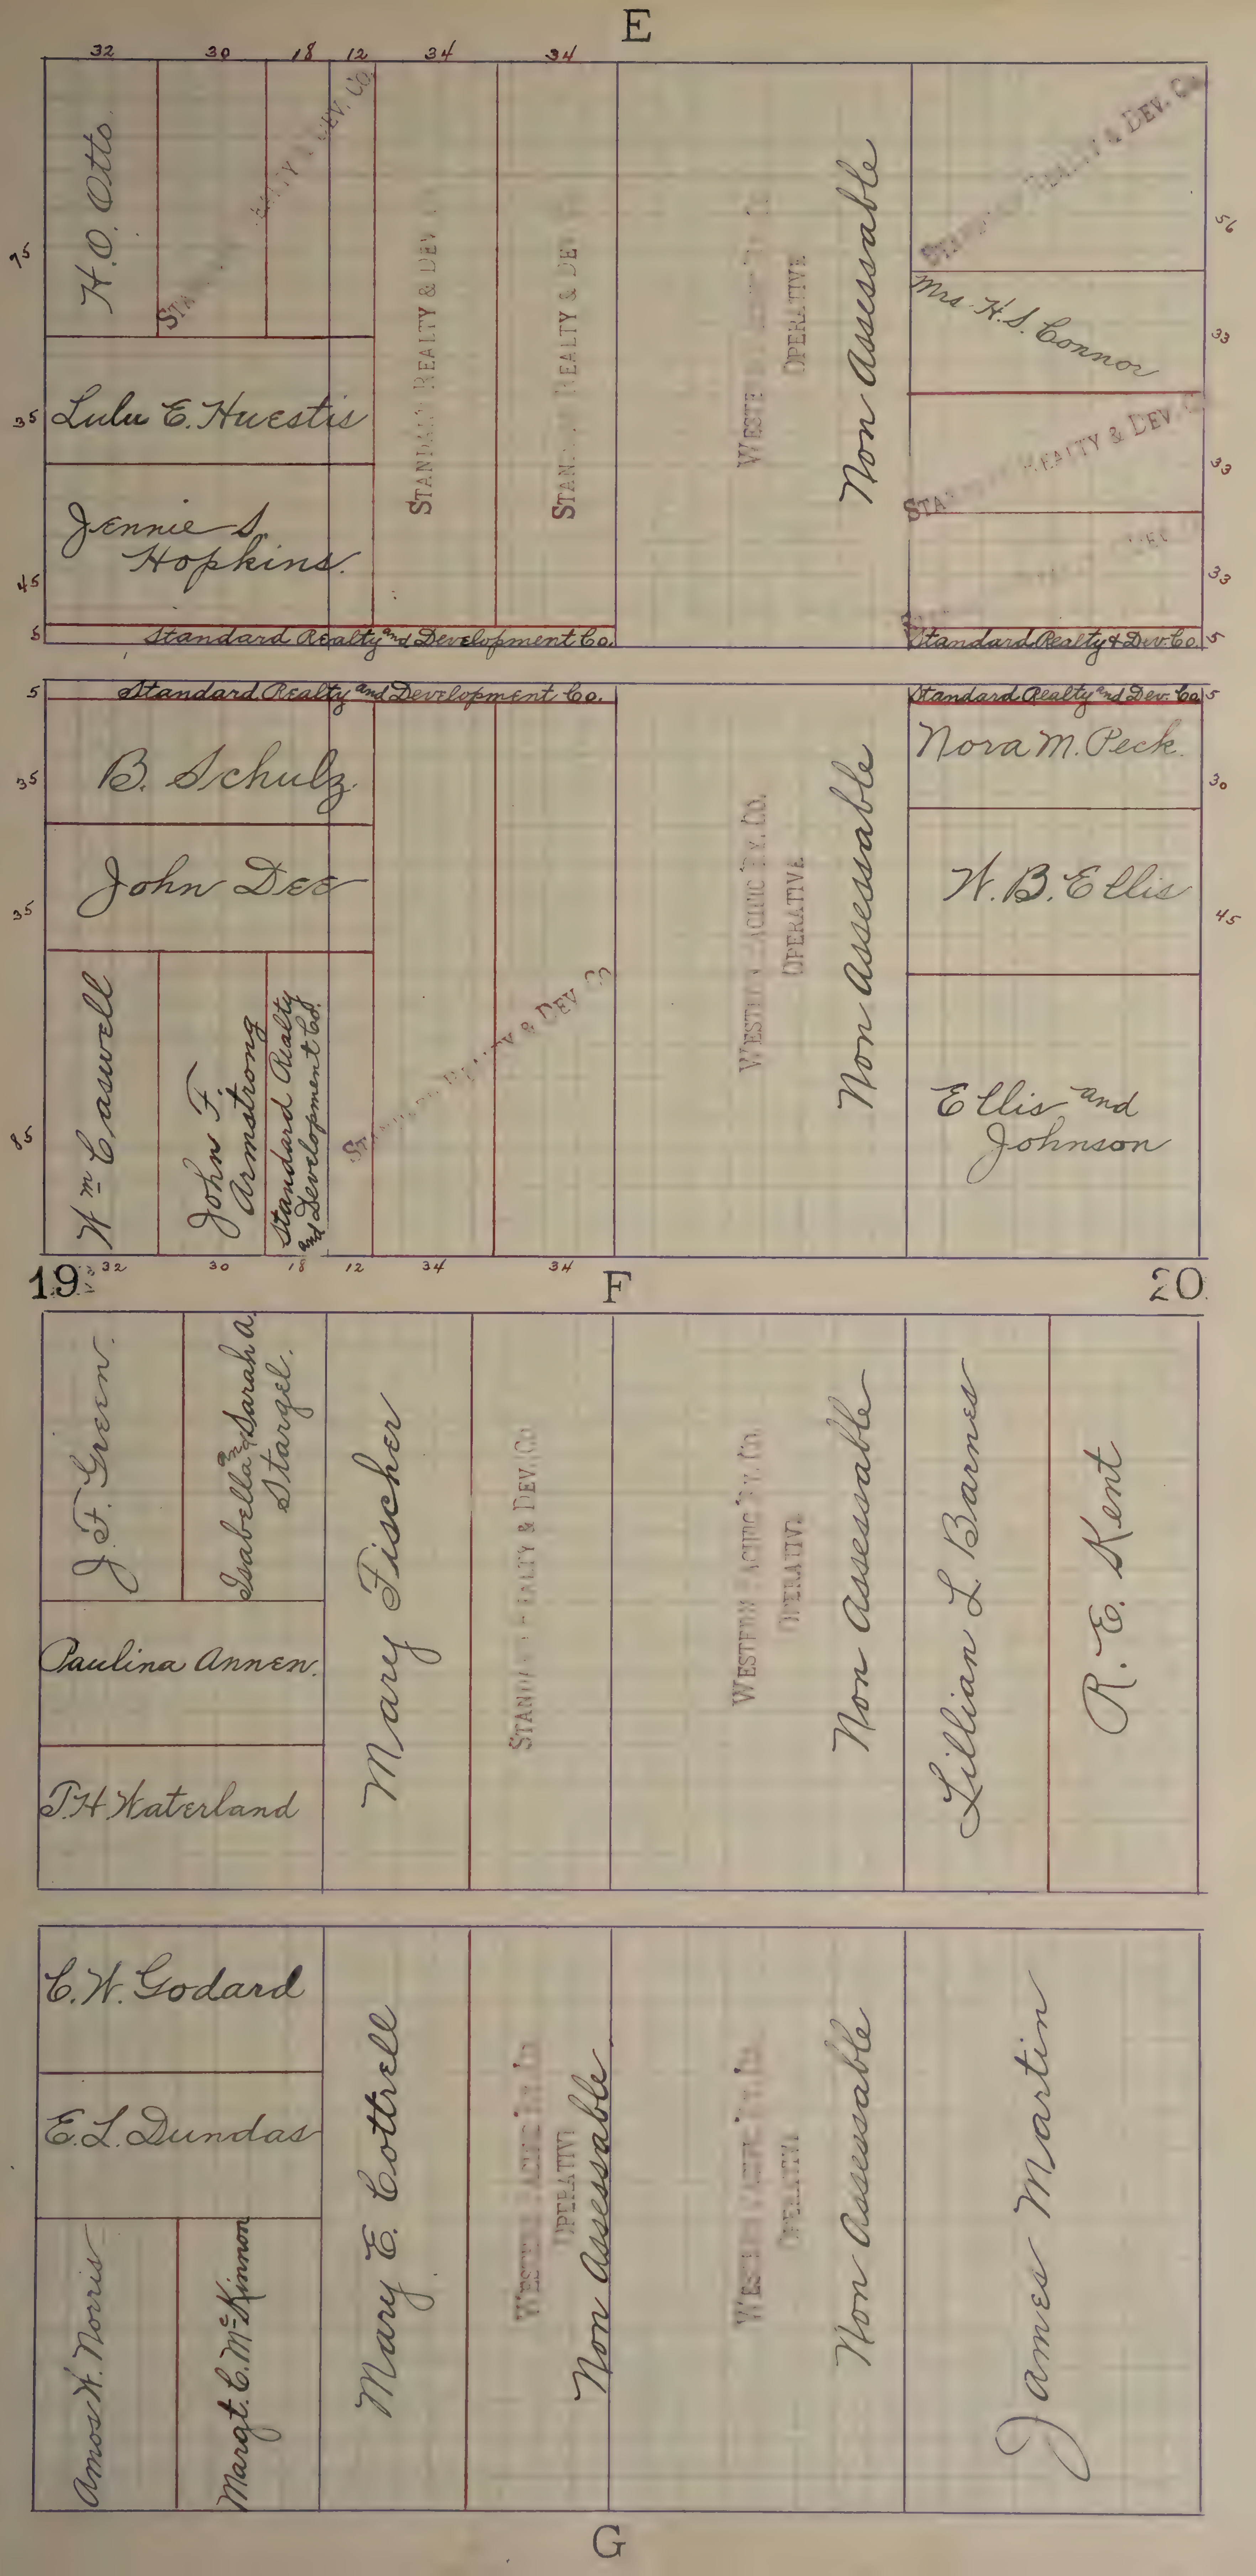
E
32
30
18
12
34
34
75
35
45
5
H. O. Otto
Standard Realty & Dev. Co.
Lulu E. Huestis
Jennie S. Hopkins
Standard Realty & Dev. Co.
Standard Realty & Dev. Co.
Western Pacific Ry. Co.
Operative
Non Assessable
Standard Realty & Dev. Co.
56
Mrs. H. S. Connor
33
Standard Realty & Dev. Co.
33
Standard Realty & Dev. Co.
33
5
Standard Realty and Development Co.
Standard Realty & Dev. Co.
Standard Realty and Development Co.
Standard Realty and Dev. Co.
5
B. Schulz
35
John Dee
35
Wm. Caswell
John F. Armstrong
Standard Realty and Development Co.
85
Standard Realty & Dev. Co.
Western Pacific Ry. Co.
Operative
Non Assessable
Nora M. Peck
30
W. B. Ellis
45
Ellis and Johnson
19
32
30
18
12
34
34
F
20
J. F. Green
Isabella and Sarah A. Stargel
Paulina Annen
P. H. Waterland
Mary Fischer
Standard Realty & Dev. Co.
Western Pacific Ry. Co.
Operative
Non Assessable
Lillian L. Barnes
R. E. Kent
C. W. Godard
E. L. Dundas
Amos W. Norris
Margt. E. McKinnon
Mary E. Cottrell
Western Pacific Ry. Co.
Operative
Non Assessable
Western Pacific Ry. Co.
Operative
Non Assessable
James Martin
G

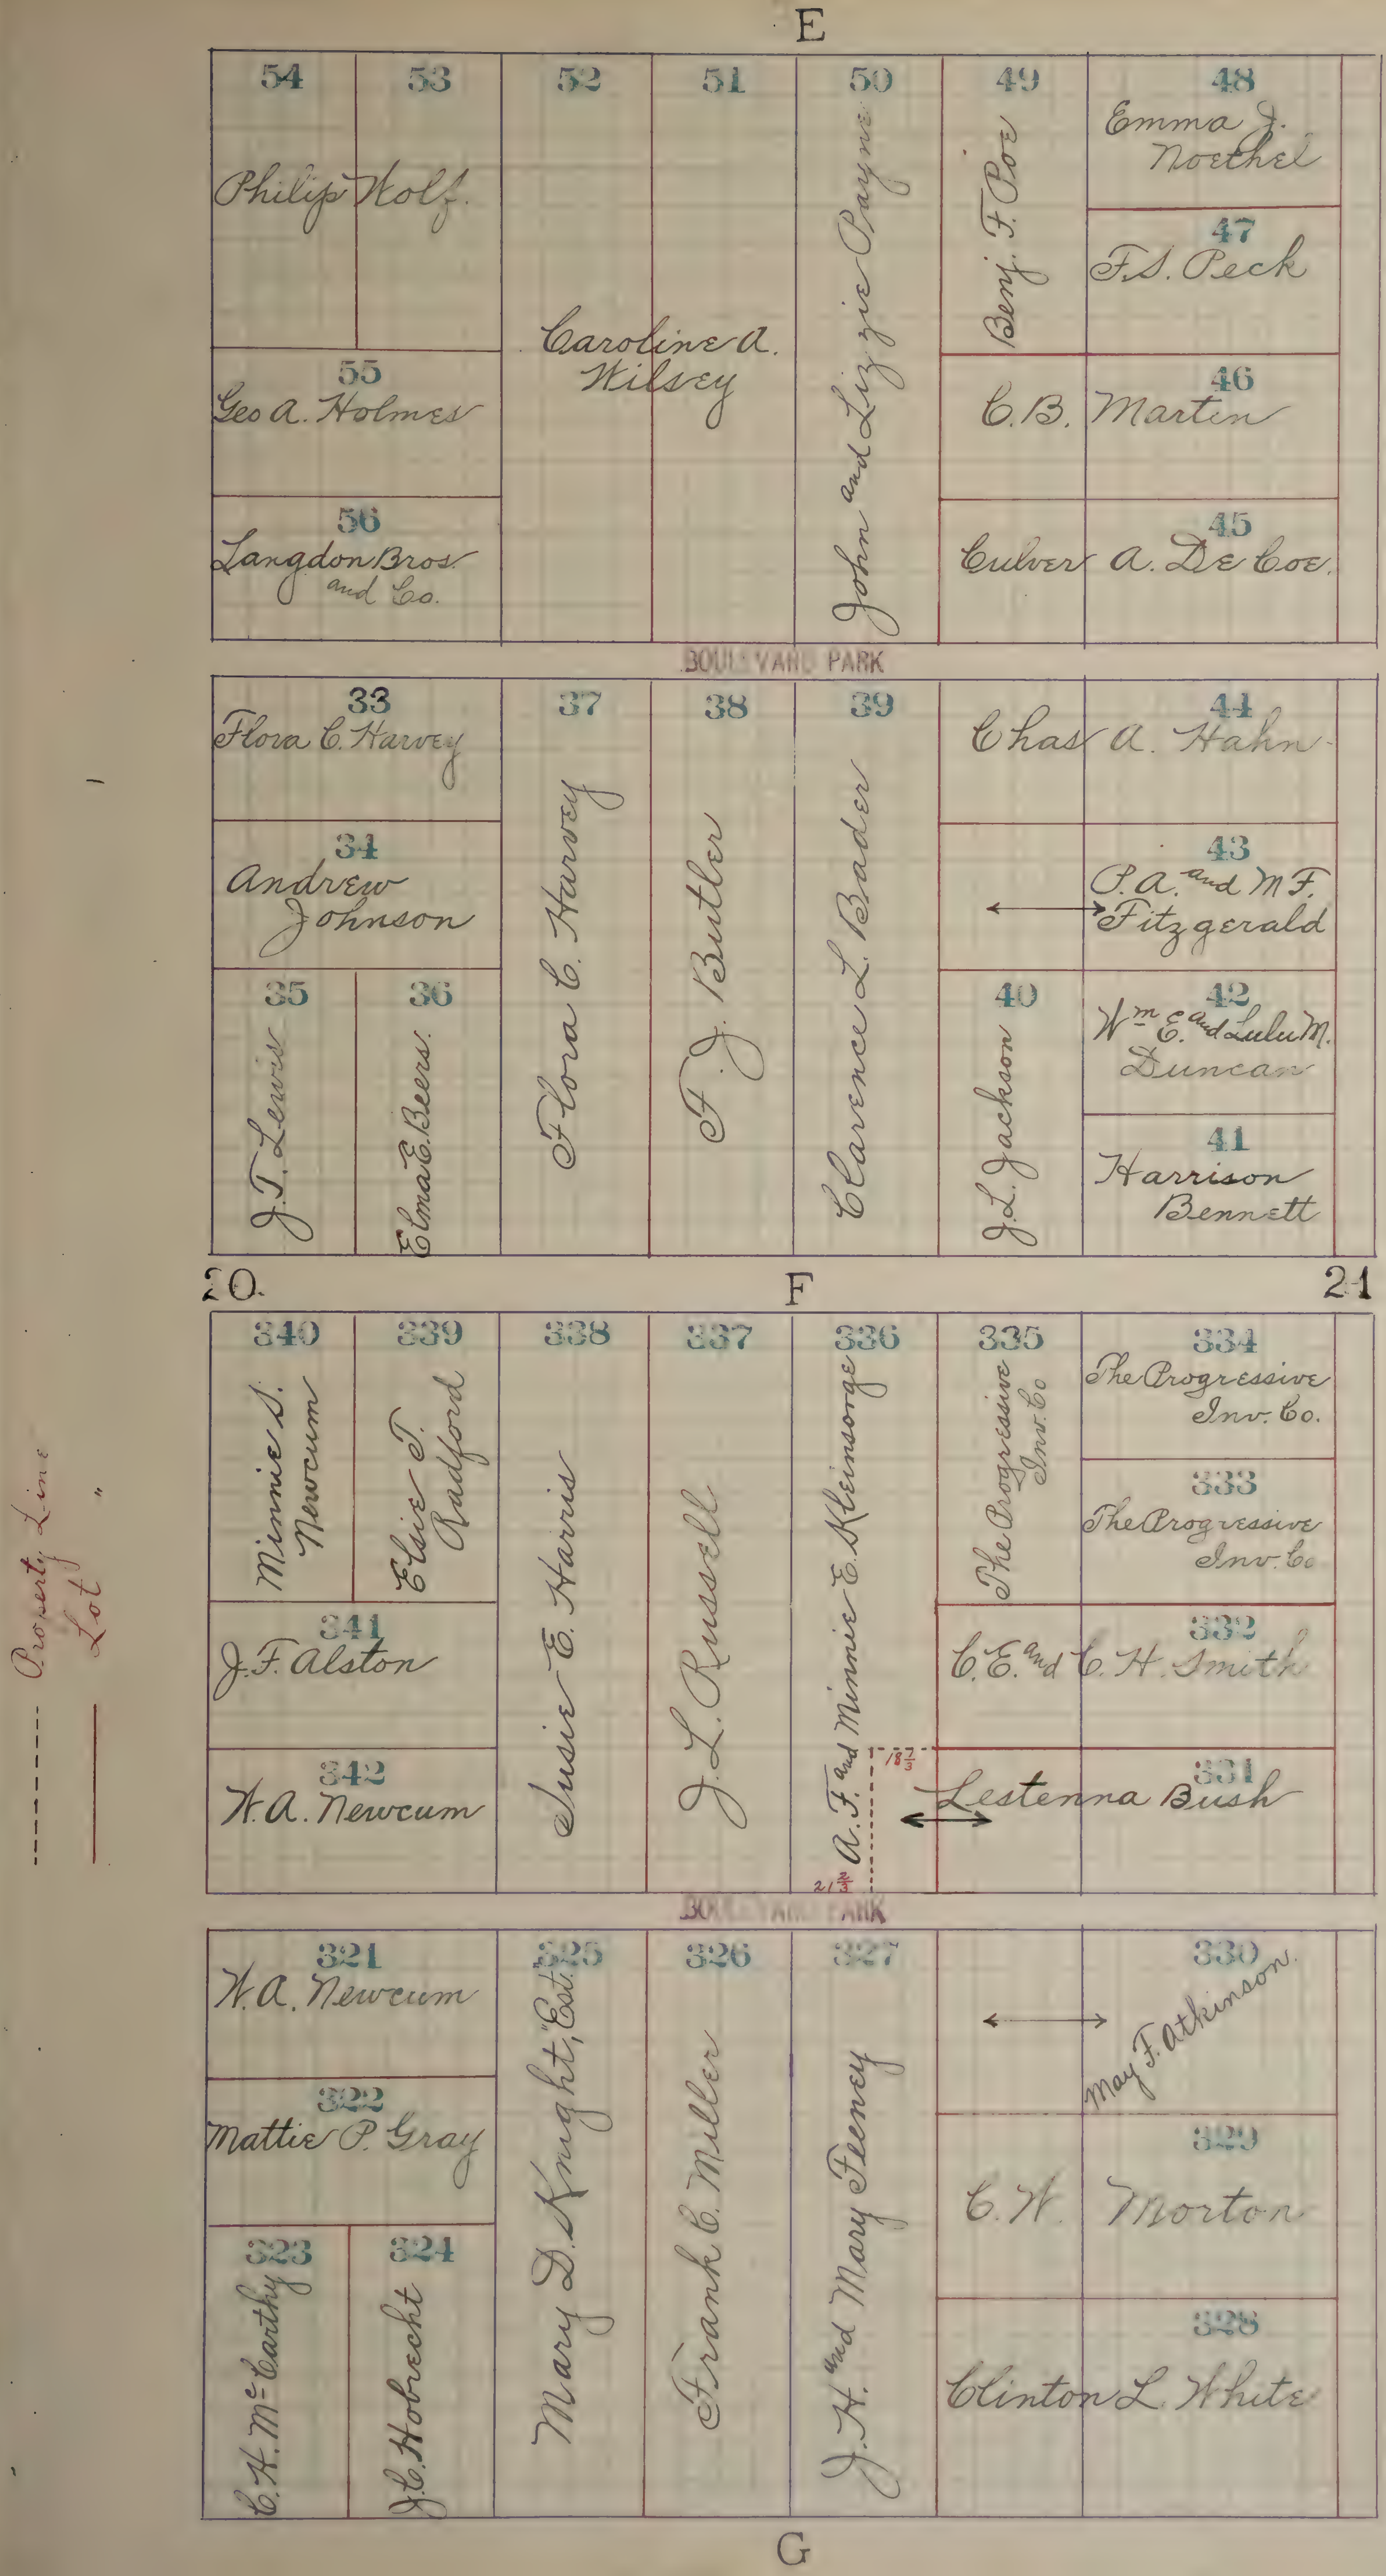
E
54
53
Philip Wolf.
52
51
Caroline A. Wilsey
50
John and Lizzie Payne
49
Benj. F. Poe
48
Emma J. Noethel
47
F.S. Peck
55
Geo A. Holmes
46
C.B. Marten
56
Langdon Bros. and Co.
45
Culver A. DeCoe.
BOULEVARD PARK
33
Flora C. Harvey
37
Flora C. Harvey
38
F. J. Butler
39
Clarence L. Bader
Chas A. Hahn
44
34
Andrew Johnson
43
P.A. and M.F. Fitzgerald
35
J. T. Lewis
36
Elma E. Beers.
40
J.L. Jackson
42
Wm E. and Lulu M. Duncan
41
Harrison Bennett
20.
F
21
340
Minnie S. Newcum
339
Elsie T. Radford
338
Susie E. Harris
337
J. L. Russell
336
A. F. and Minnie E. Kleinsorge
335
The Progressive Inv. Co
334
The Progressive Inv. Co.
333
The Progressive Inv. Co
341
J.F. Alston
332
C.E. and C.H. Smith
342
W.A. Newcum
18⅔
21⅓
331
Lestenna Bush
BOULEVARD PARK
321
W.A. Newcum
325
Mary D. Knight, Est.
326
Frank C. Miller
327
J. H. and Mary Feeney
330
May F. Atkinson.
322
Mattie P. Gray
329
C.W. Morton
323
C.H. McCarthy
324
J.C. Hobrecht
328
Clinton L. White
G
Property Line
Lot "

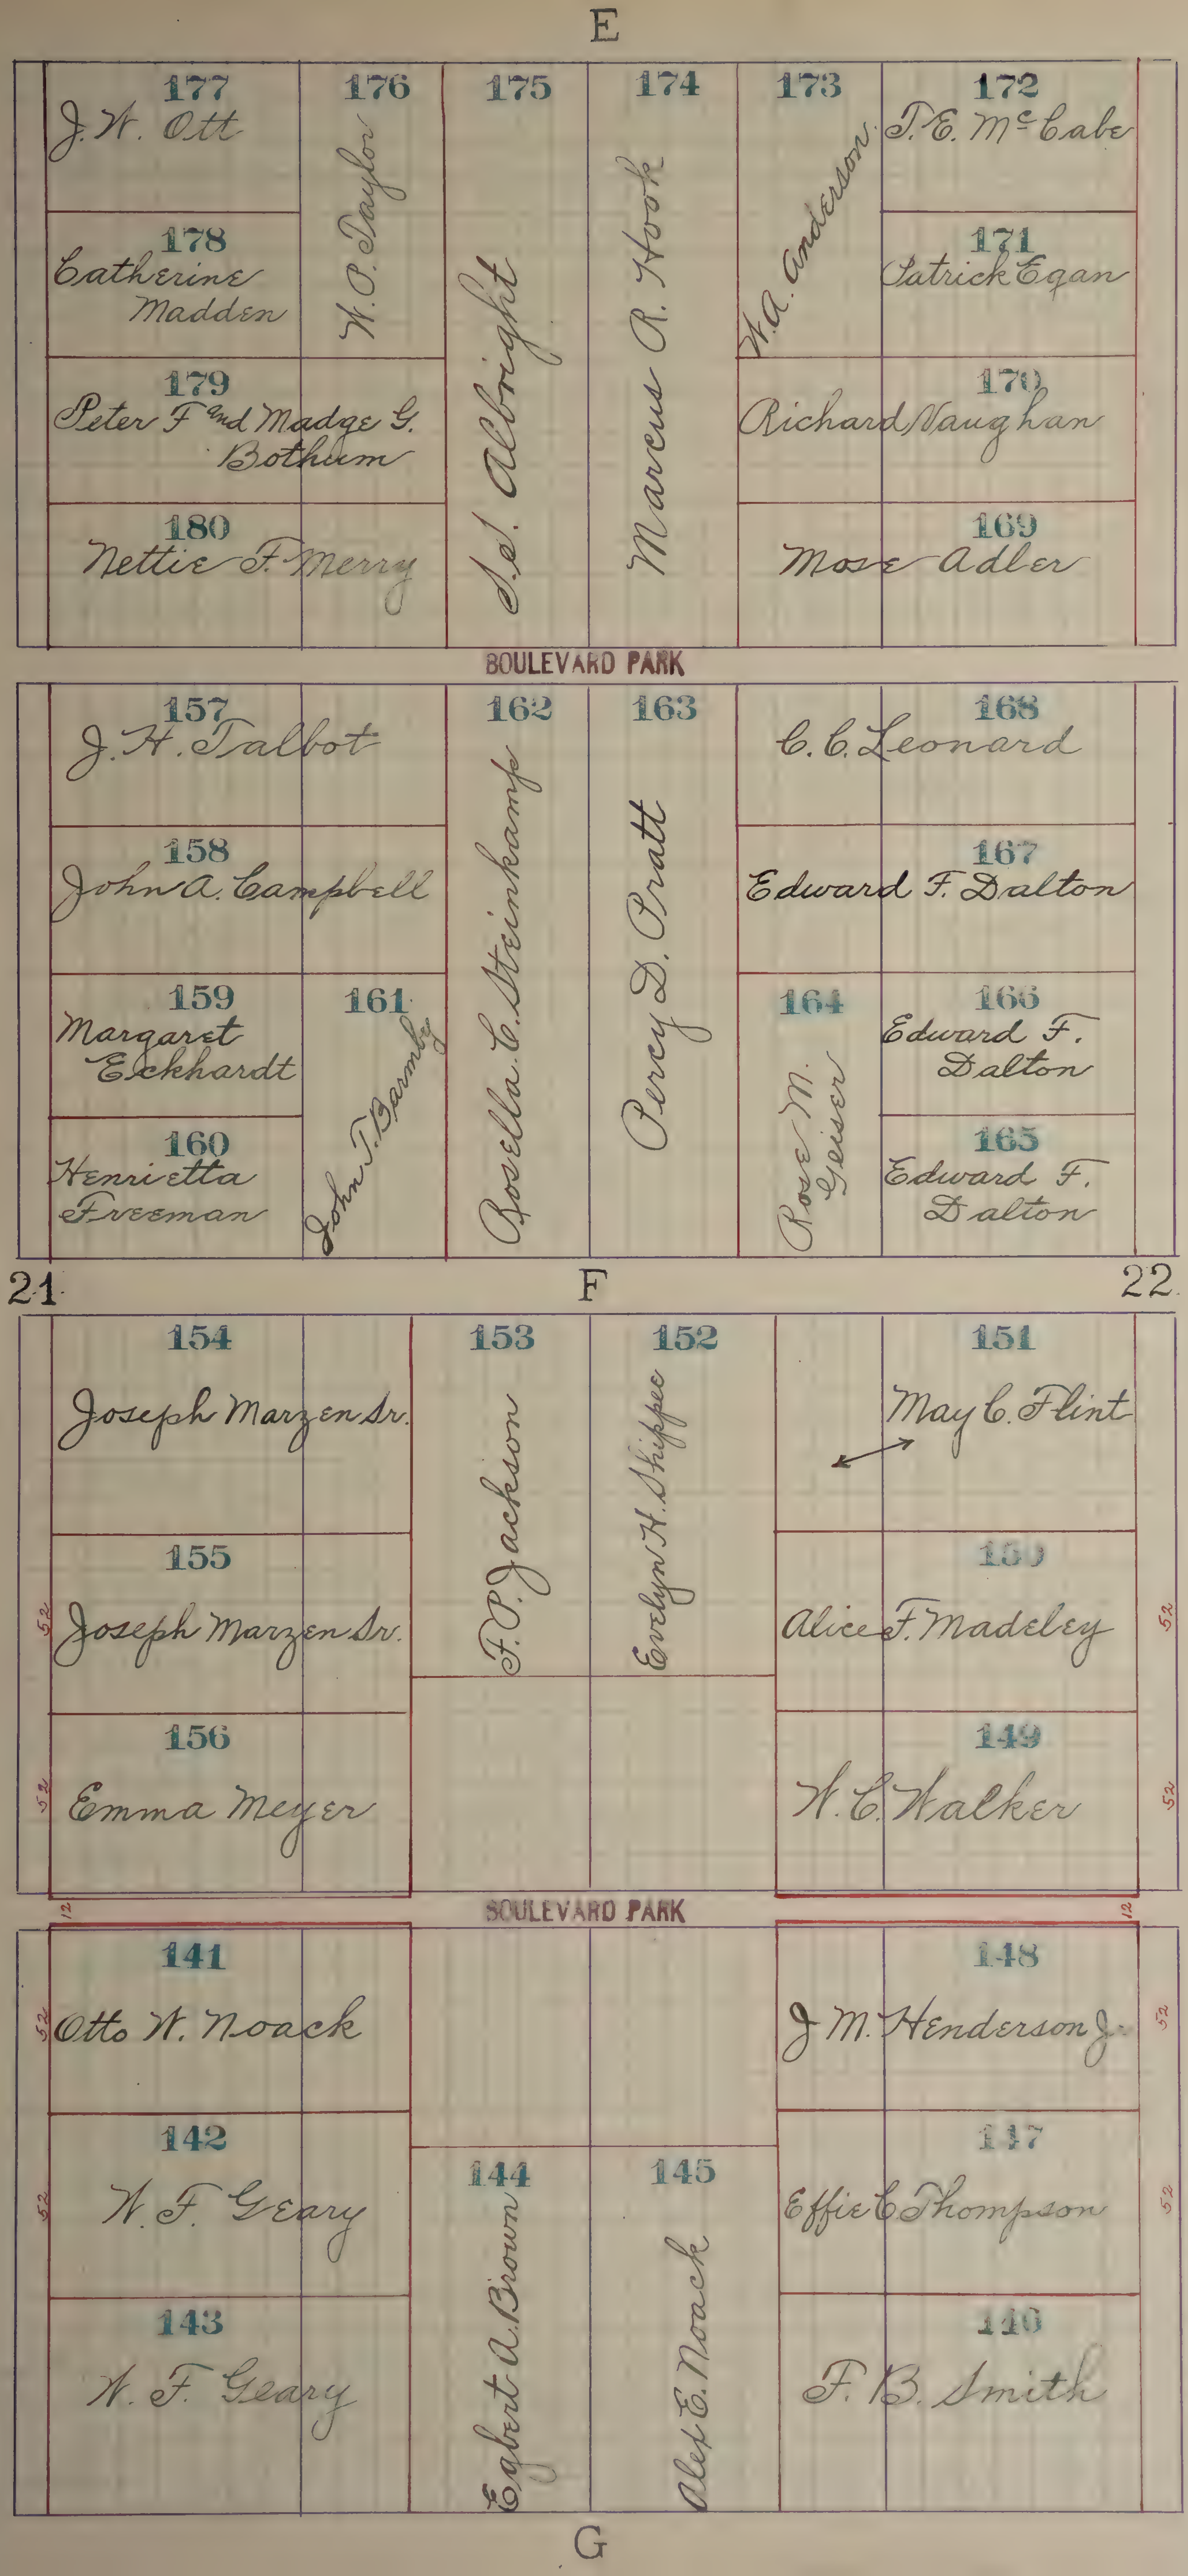
E
177
J. W. Ott
176
W. O. Taylor
175
J.J. Albright
174
Marcus A. Hook
173
W.A. Anderson
172
T. E. McCabe
178
Catherine Madden
171
Patrick Egan
179
Peter F. and Madge G. Botham
170
Richard Naughan
180
Nettie F. Merry
169
Mose Adler
BOULEVARD PARK
157
J. H. Talbot
162
Rosella C. Steinkamp
163
Percy D. Pratt
168
C. C. Leonard
158
John A. Campbell
167
Edward F. Dalton
159
Margaret Eckhardt
161
John T. Barmby
164
Rose M. Geiser
166
Edward F. Dalton
160
Henrietta Freeman
165
Edward F. Dalton
21
F
22
154
Joseph Marzen Sr.
153
F. P. Jackson
152
Evelyn H. Skippee
151
May C. Flint
155
Joseph Marzen Sr.
150
Alice F. Madeley
156
Emma Meyer
149
W. C. Walker
52
52
52
52
BOULEVARD PARK
12
12
141
Otto W. Noack
148
J. M. Henderson Jr.
142
W. F. Geary
144
Egbert A. Brown
145
Alex E. Noack
147
Effie C. Thompson
143
W. F. Geary
146
F. B. Smith
52
52
52
52
G

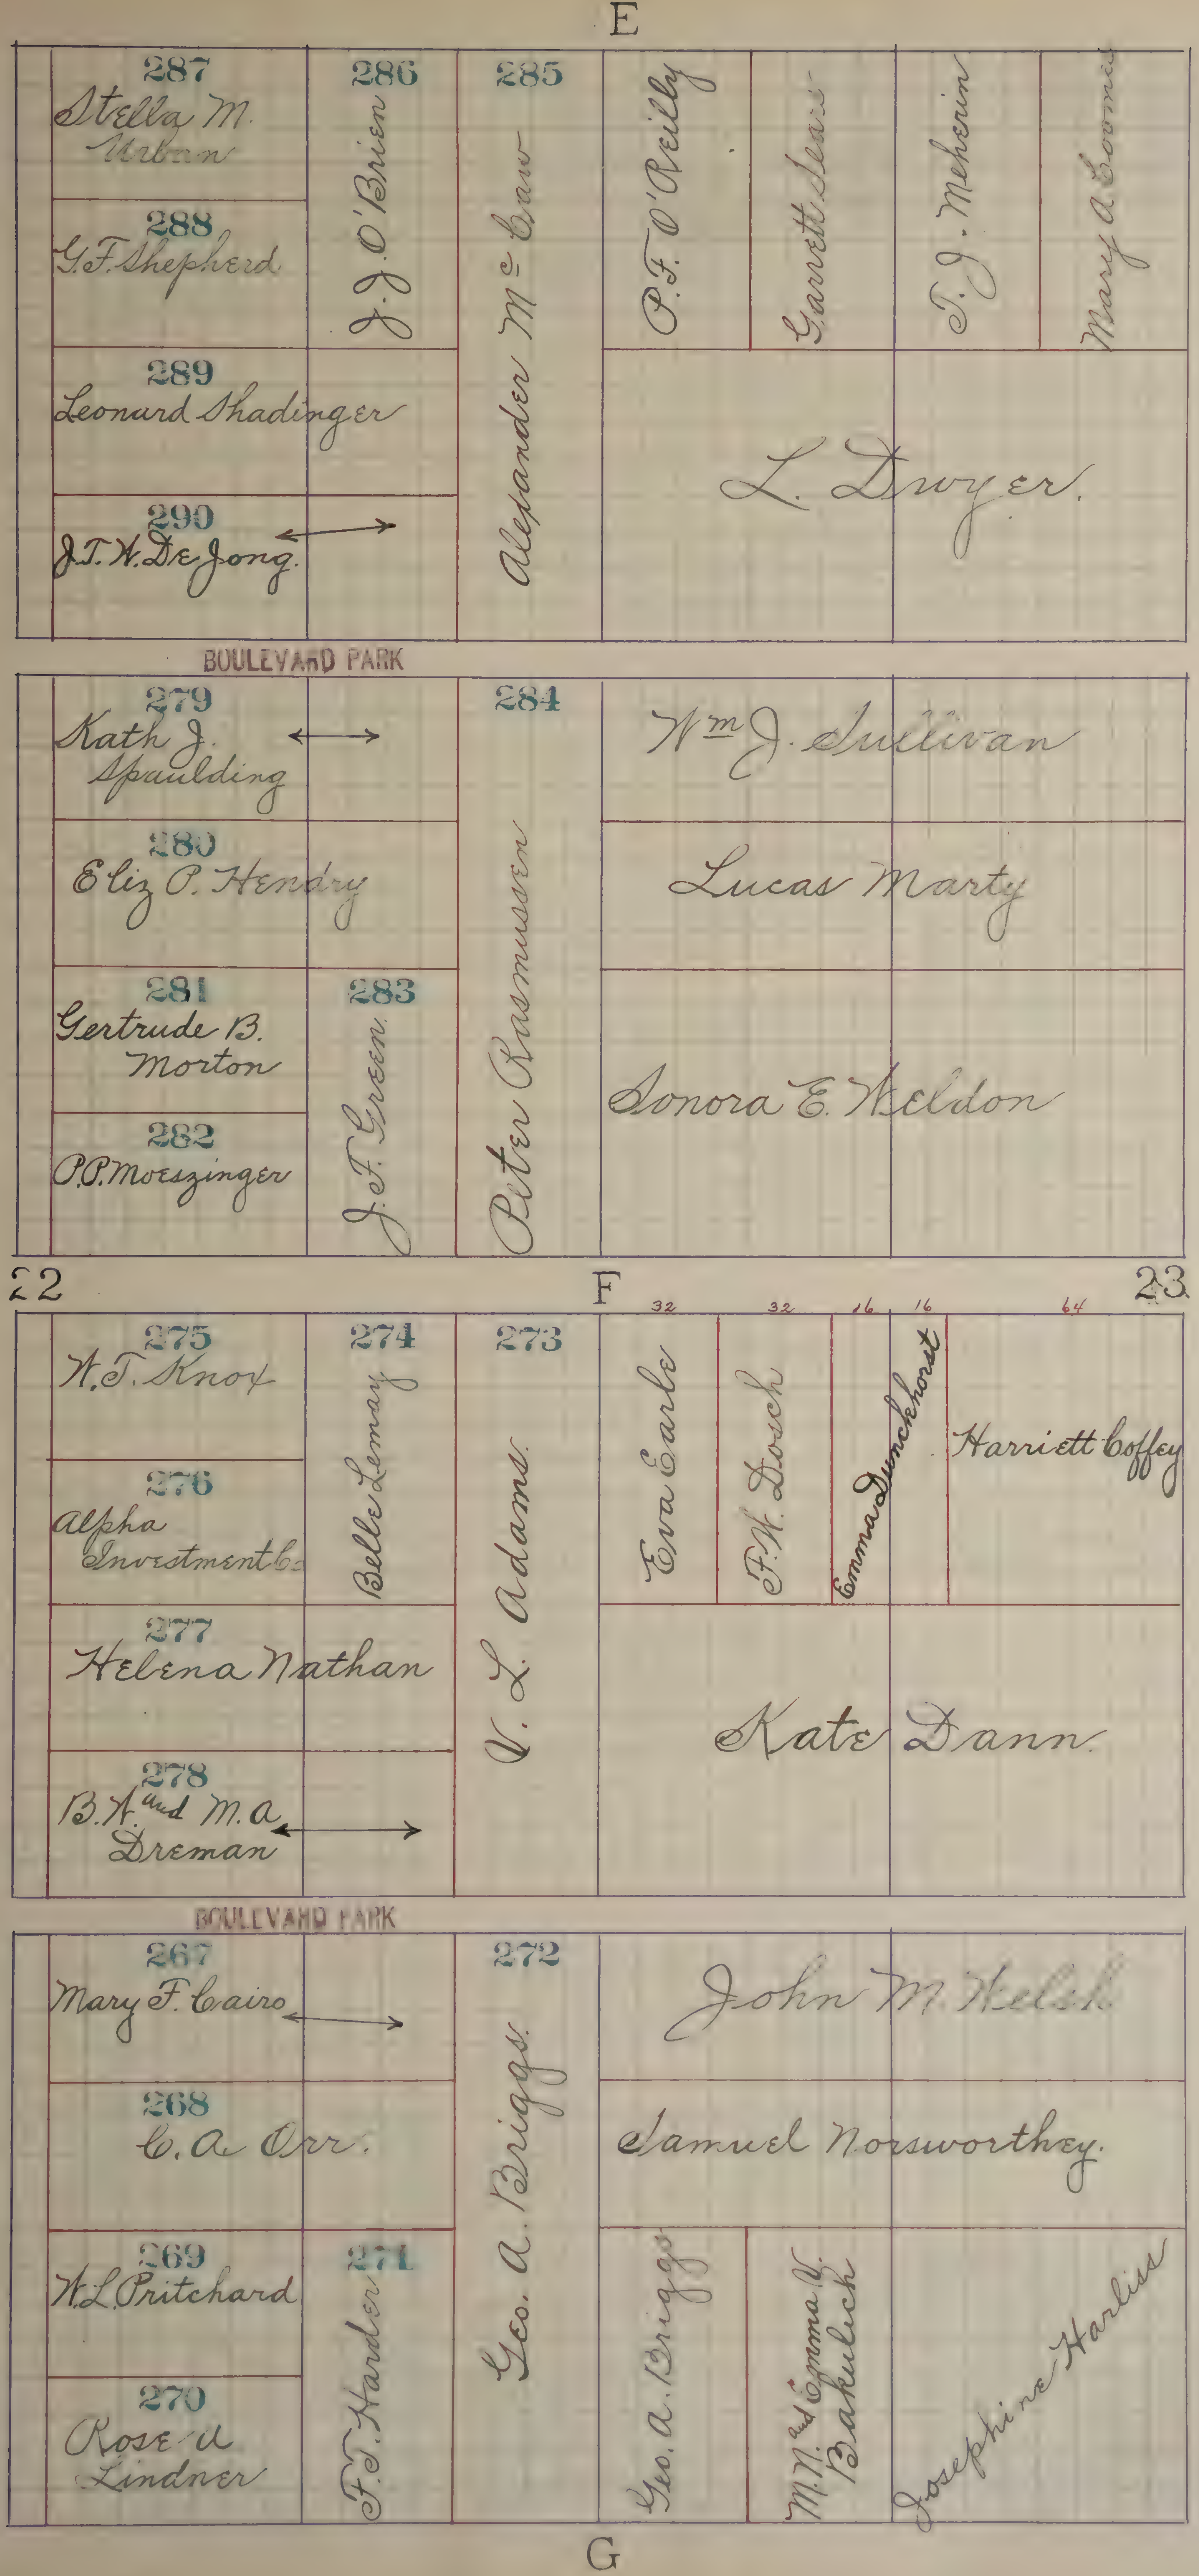
E
287
Stella M. Urban
288
G.F. Shepherd
289
Leonard Shadinger
290
J.T.H. De Jong
286
J.J. O'Brien
285
Alexander Mc Graw
P.F. O'Reilly
Garrett Sears
T.J. Meherin
Mary A. Loomis
L. Dwyer
BOULEVARD PARK
279
Kath J. Spaulding
280
Eliz O. Hendry
281
Gertrude B. Morton
282
P.P. Moeszinger
283
J.F. Green
284
Peter Rasmussen
Wm J. Sullivan
Lucas Marty
Sonora E. Weldon
22
F
23
32
32
16
16
64
275
W.T. Knox
276
Alpha Investment Co
277
Helena Nathan
278
B.A. and M.A. Dreman
274
Belle Lemay
273
V. L. Adams
Eva Earle
F.W. Dorsch
Emma Dunckhorst
Harriett Coffey
Kate Dann
BOULEVARD PARK
267
Mary F. Cairo
268
C. A. Orr.
269
W.L. Pritchard
270
Rose A. Lindner
271
F.T. Harder
272
Geo. A. Briggs
John M. Welsh
Samuel Norsworthey.
Geo. A. Briggs
M.N. and Emma V. Bakulich
Josephine Harliss
G

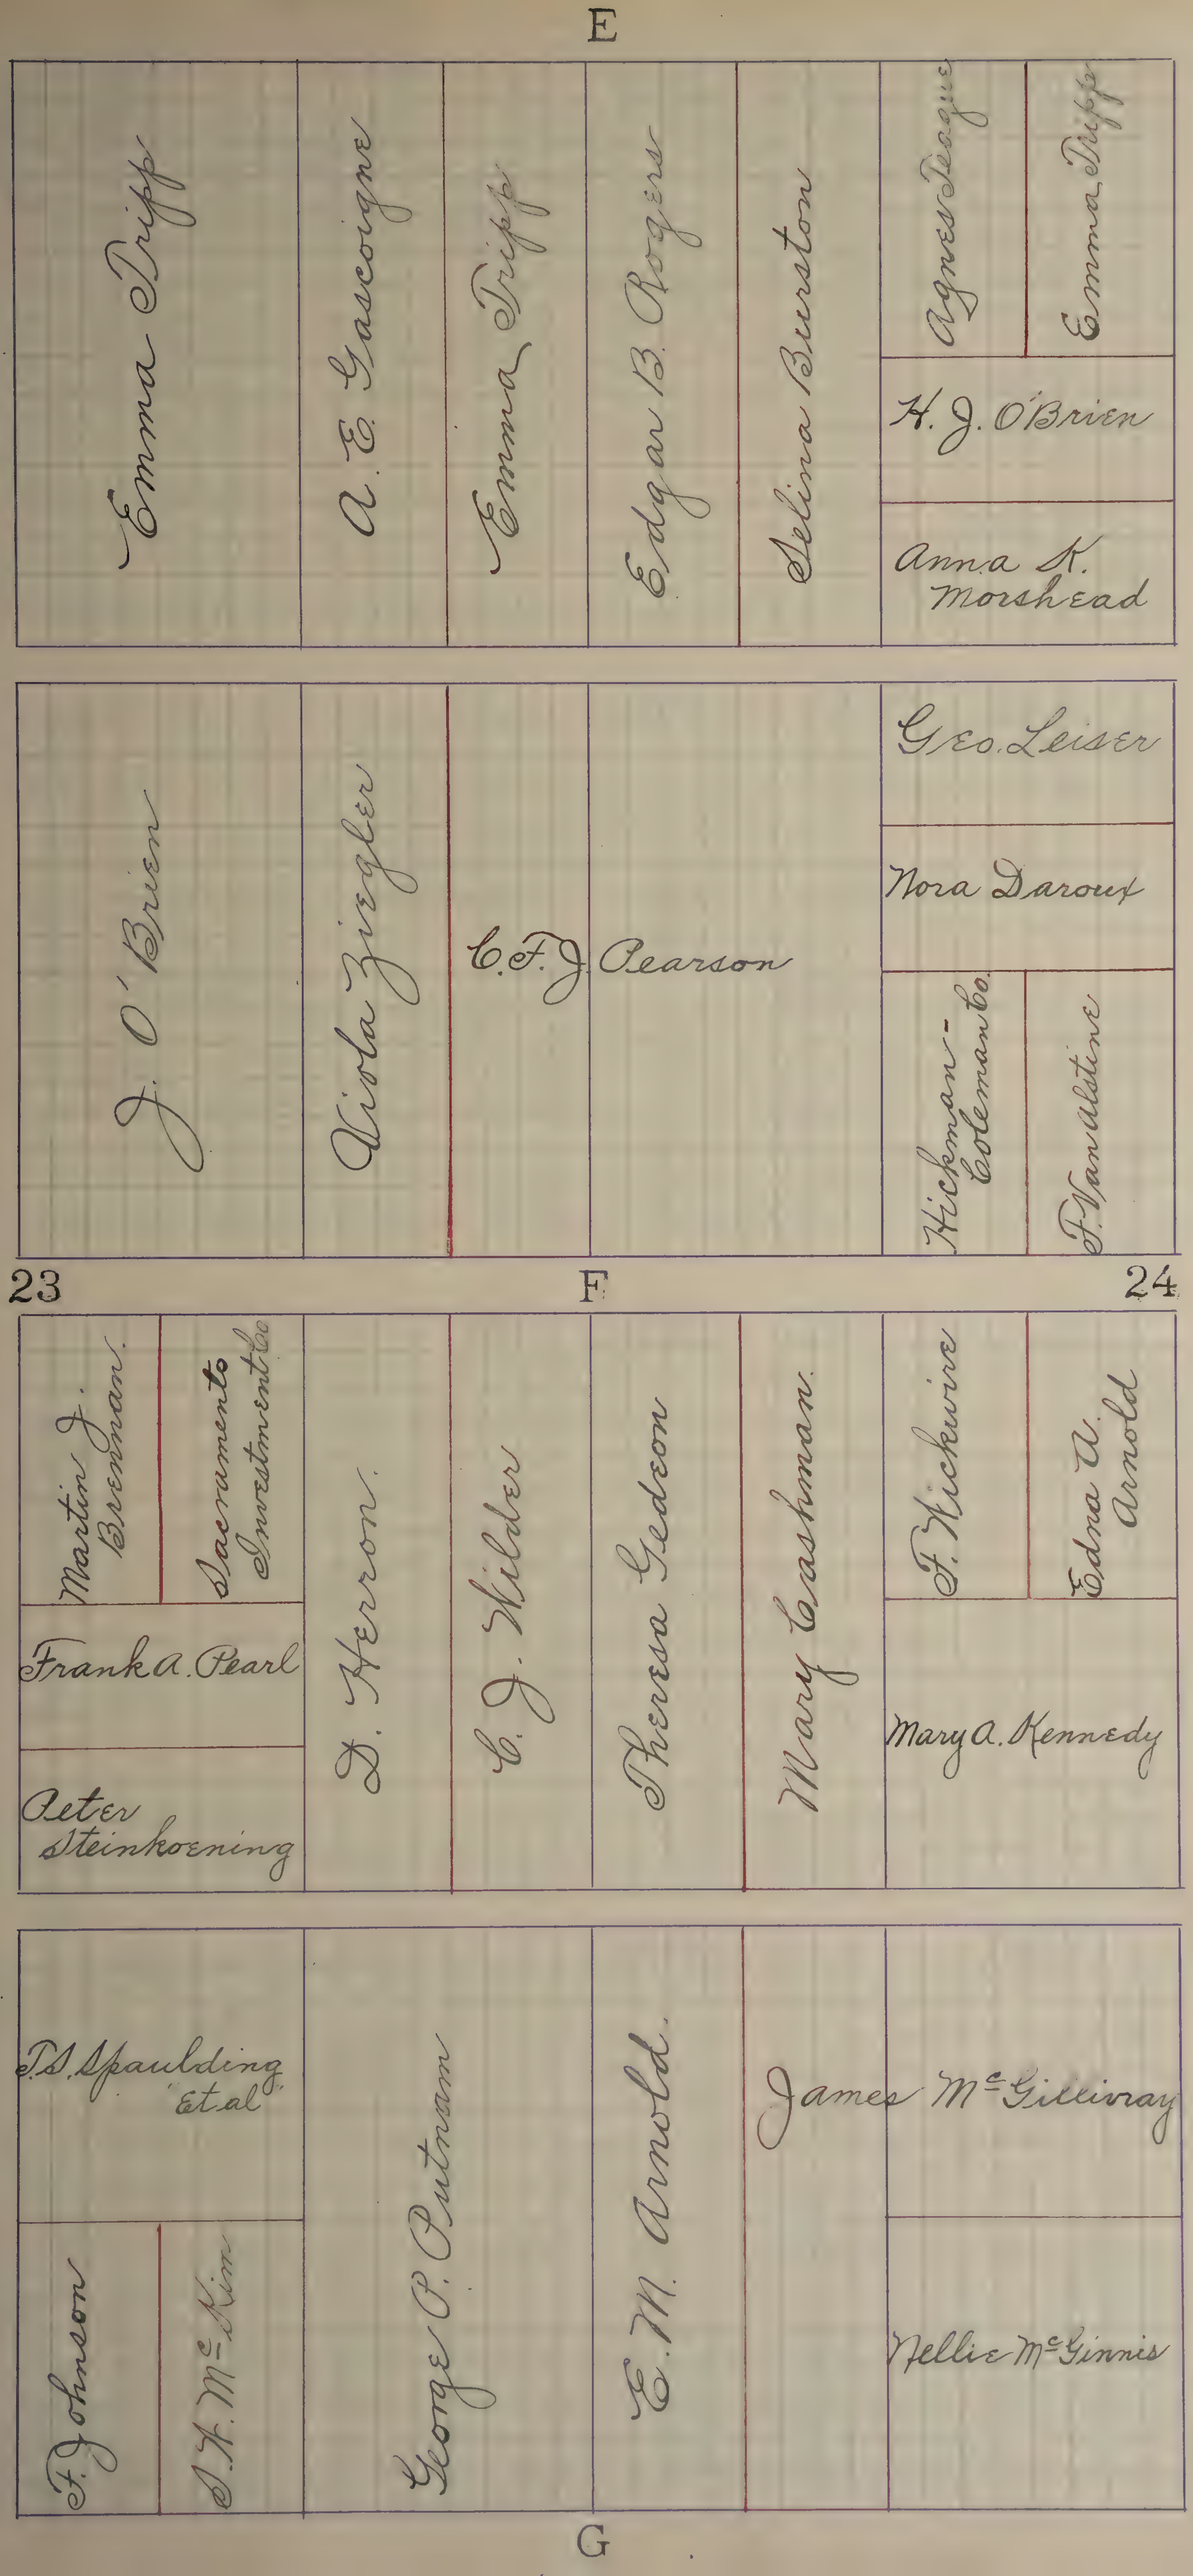
E
Emma Tripp
A. E. Gascoigne
Emma Tripp
Edgar B. Rogers
Selina Burston
Agnes Tesque
Emma Tripp
H. J. O'Brien
Anna K. Morshead
J. O'Brien
Viola Ziegler
C. F. J. Pearson
Geo. Leiser
Nora Daroux
Hickman-Coleman Co.
F. Vanalstine
23
F
24
Martin J. Brennan.
Sacramento Investment Co.
Frank A. Pearl
Peter Steinkoening
D. Herron.
C. J. Wilder
Theresa Gedeon
Mary Cashman.
F. Hickwire
Edna A. Arnold
Mary A. Kennedy
T. S. Spaulding "et al"
F. Johnson
J. H. McKim
George P. Putnam
E. M. Arnold.
James McGillivray
Nellie McGinnis
G

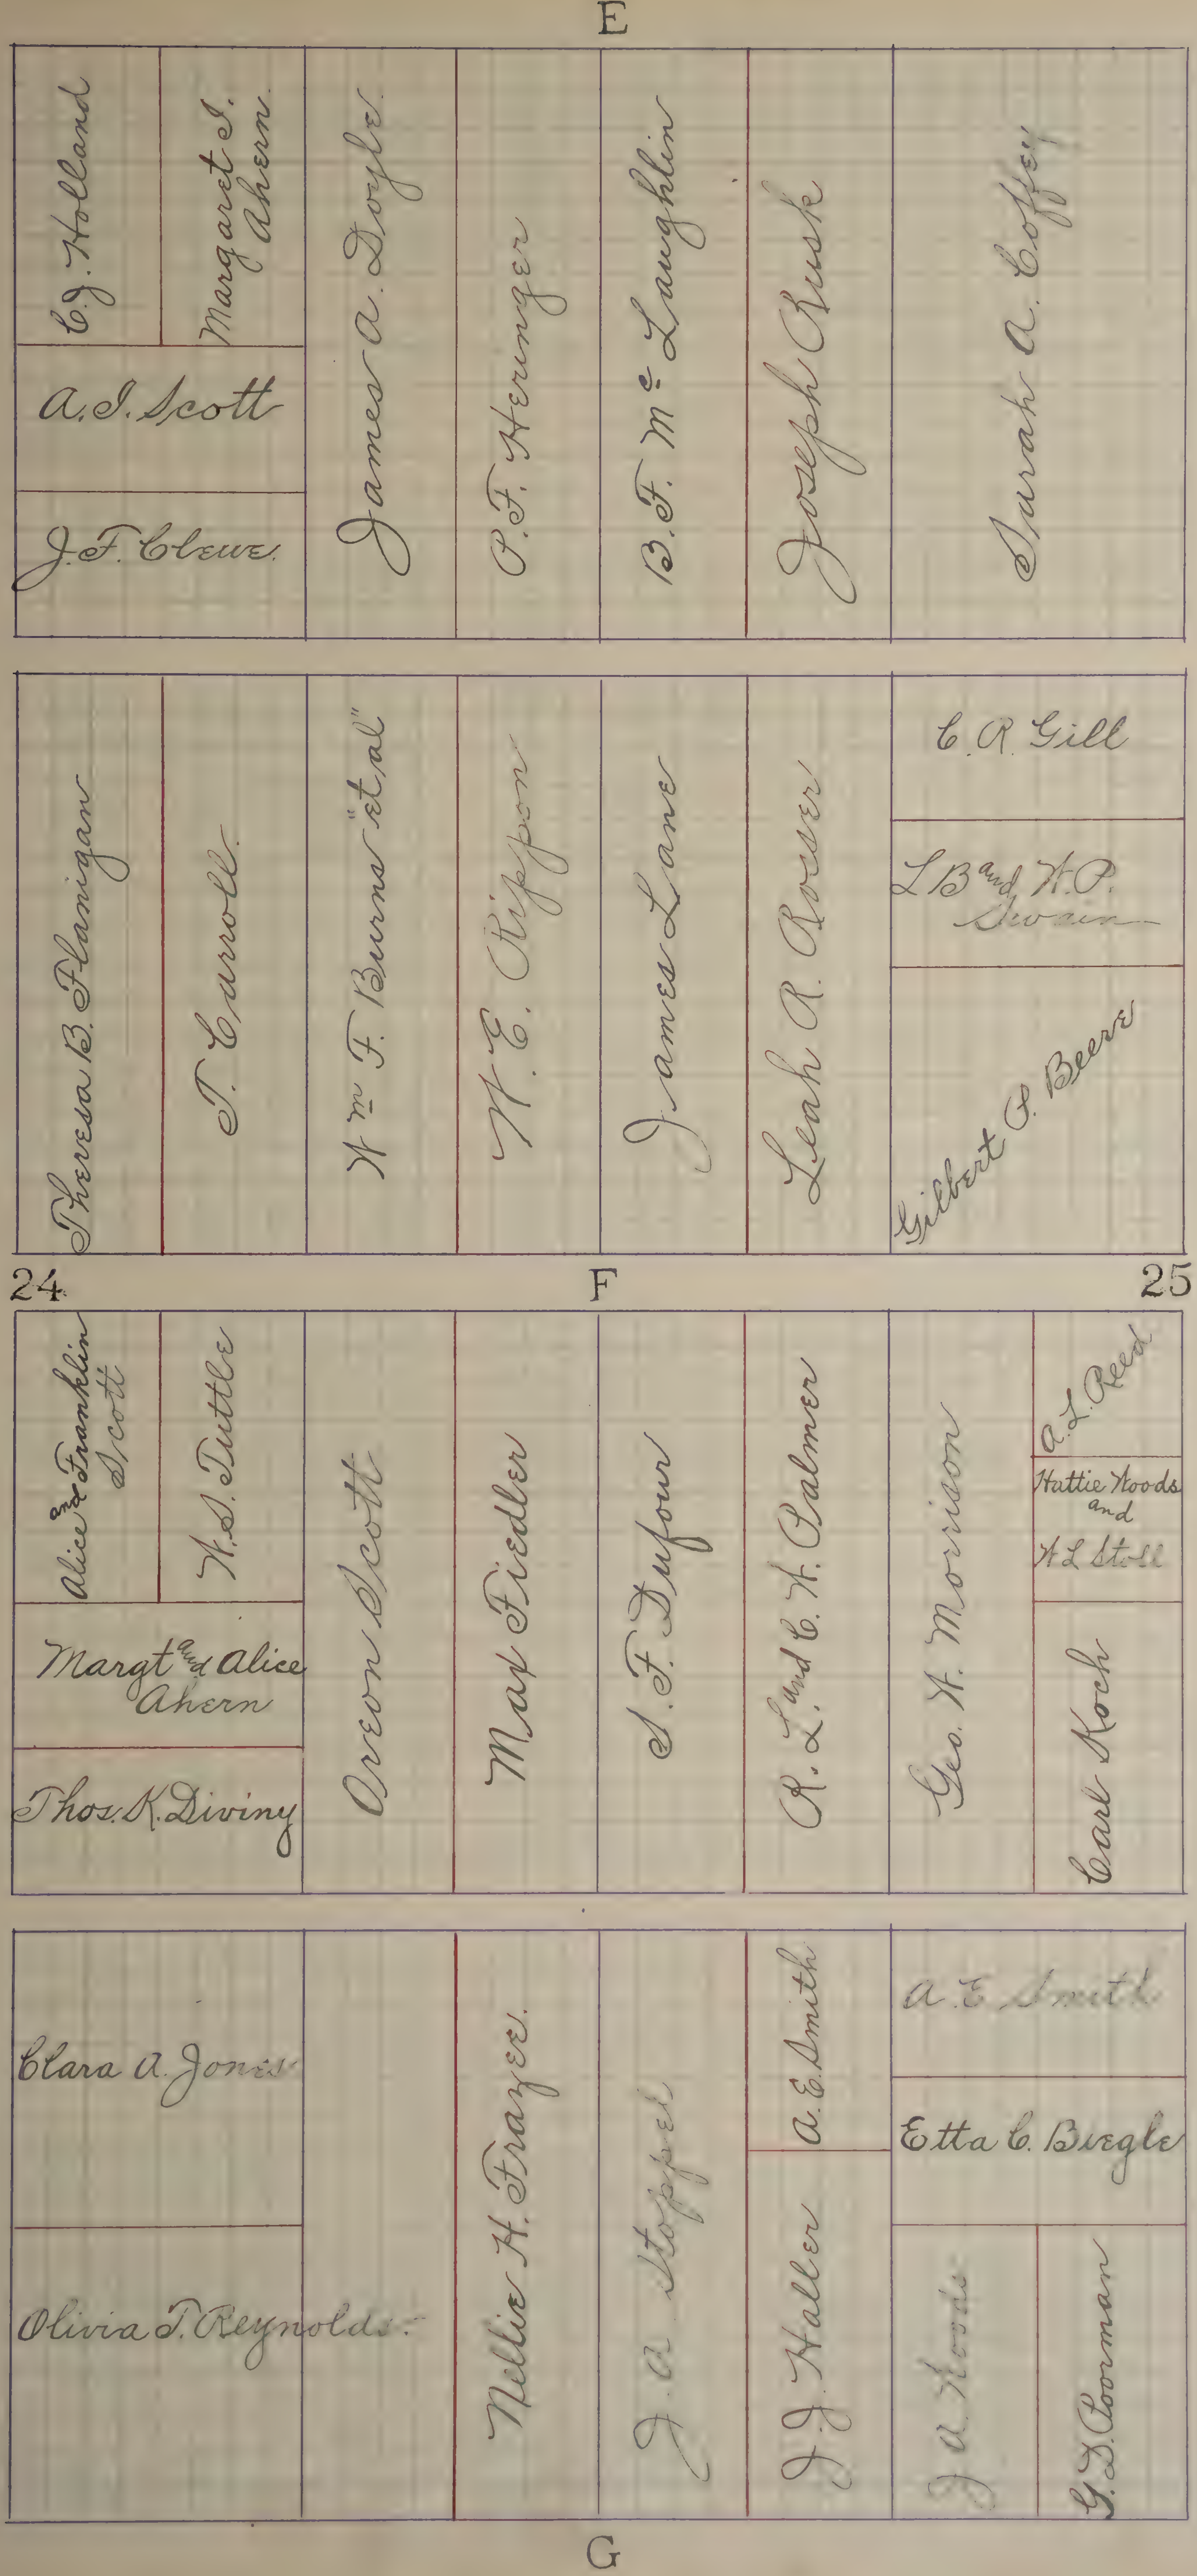
E
C.J. Holland
Margaret I. Ahern
A.I. Scott
J.F. Cleve
James A. Doyle
P.F. Heringer
B.F. Mc Laughlin
Joseph Kusk
Sarah A. Coffey
Theresa B. Flanigan
T. Carroll
Wm F. Burns "et al"
W.E. Rippon
James Lane
Leah A. Rosser
C.R. Gill
L.B. and W.P. Swain
Gilbert S. Beers
24
F
25
Alice and Franklin Scott
W.S. Tuttle
Margt and Alice Ahern
Thos. K. Diviny
Oreon Scott
Max Fiedler
S.F. Dufour
R.L. and C.W. Palmer
Geo. W. Morrison
A.L. Reed
Hattie Woods and W.L. Stoll
Carl Koch
Clara A. Jones
Olivia T. Reynolds
Nellie H. Frazer
J.A. Stoppel
A.E. Smith
J.J. Haller
A.E. Smith
Etta C. Biegle
J.A. Woods
G.T. Coorman
G

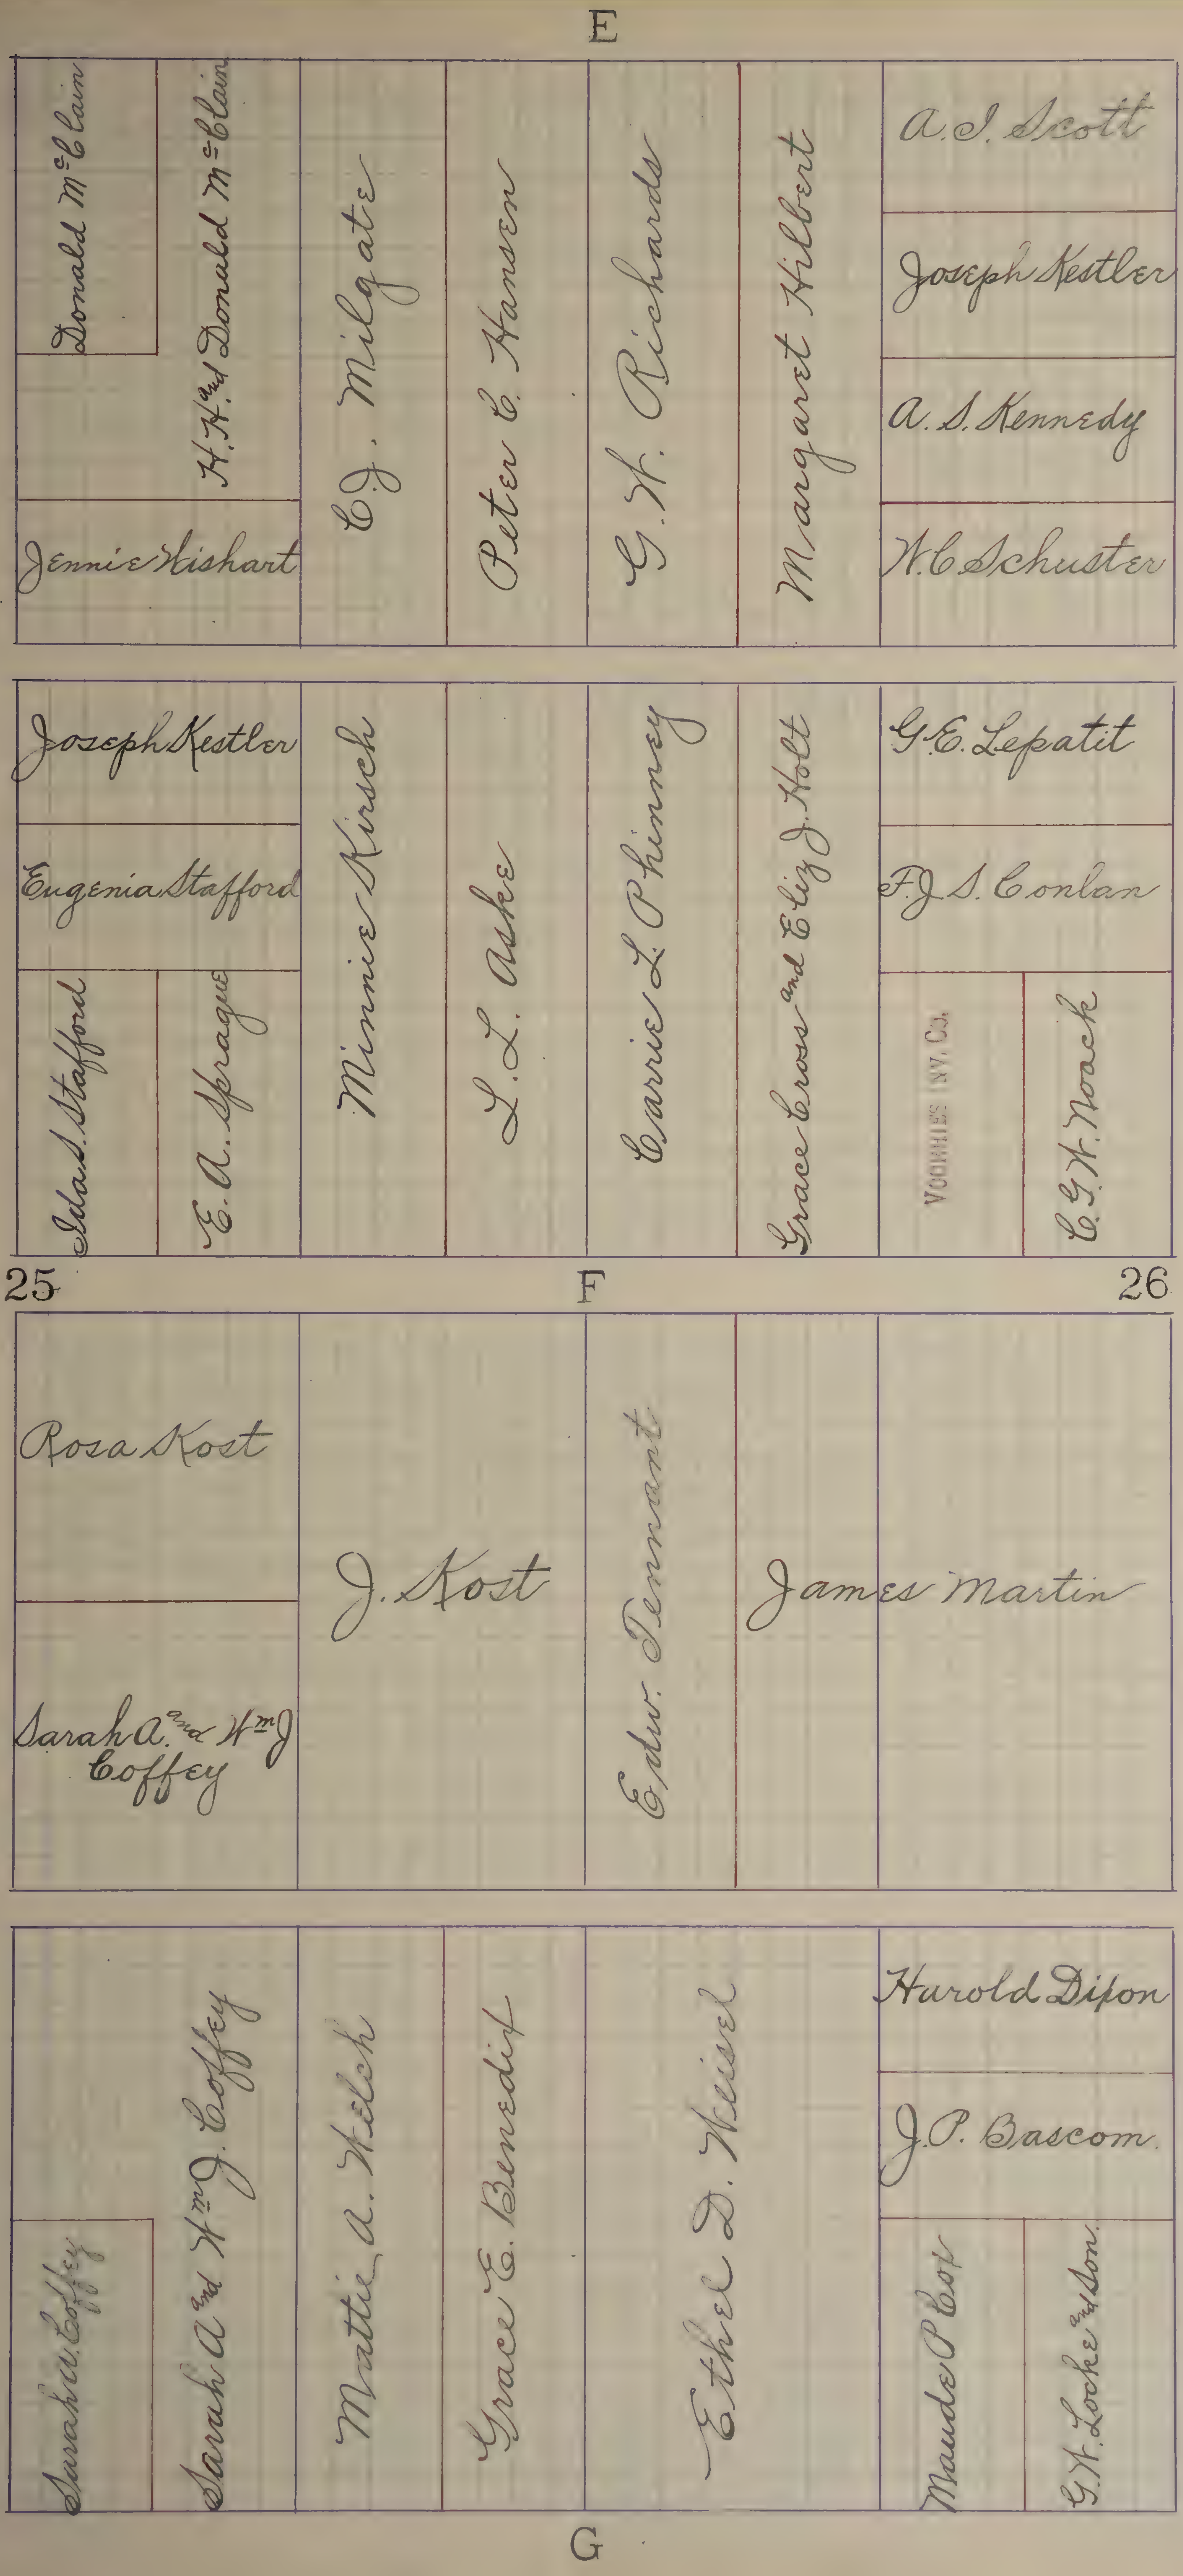
E
Donald McClain
H. H. and Donald McClain
Jennie Wishart
C. J. Milgate
Peter E. Hansen
G. W. Richards
Margaret Hilbert
A. J. Scott
Joseph Kestler
A. S. Kennedy
W. C. Schuster
Joseph Kestler
Eugenia Stafford
Ida S. Stafford
E. A. Sprague
Minnie Kirsch
L. L. Aske
Carrie L. Phinney
Grace Cross and Eliz J. Holt
G. E. Lepatit
F. J. S. Conlan
VOORHIES INV. CO.
C. G. W. Noack
25
F
26
Rosa Kost
Sarah A. and Wm J Coffey
J. Kost
Edw. Tennant
James Martin
Sarah A. Coffey
Sarah A. and Wm J. Coffey
Mattie A. Welch
Grace E. Benedix
Ethel D. Weisel
Harold Dixon
J. P. Bascom.
Maude Pbol
G. H. Locke and Son.
G

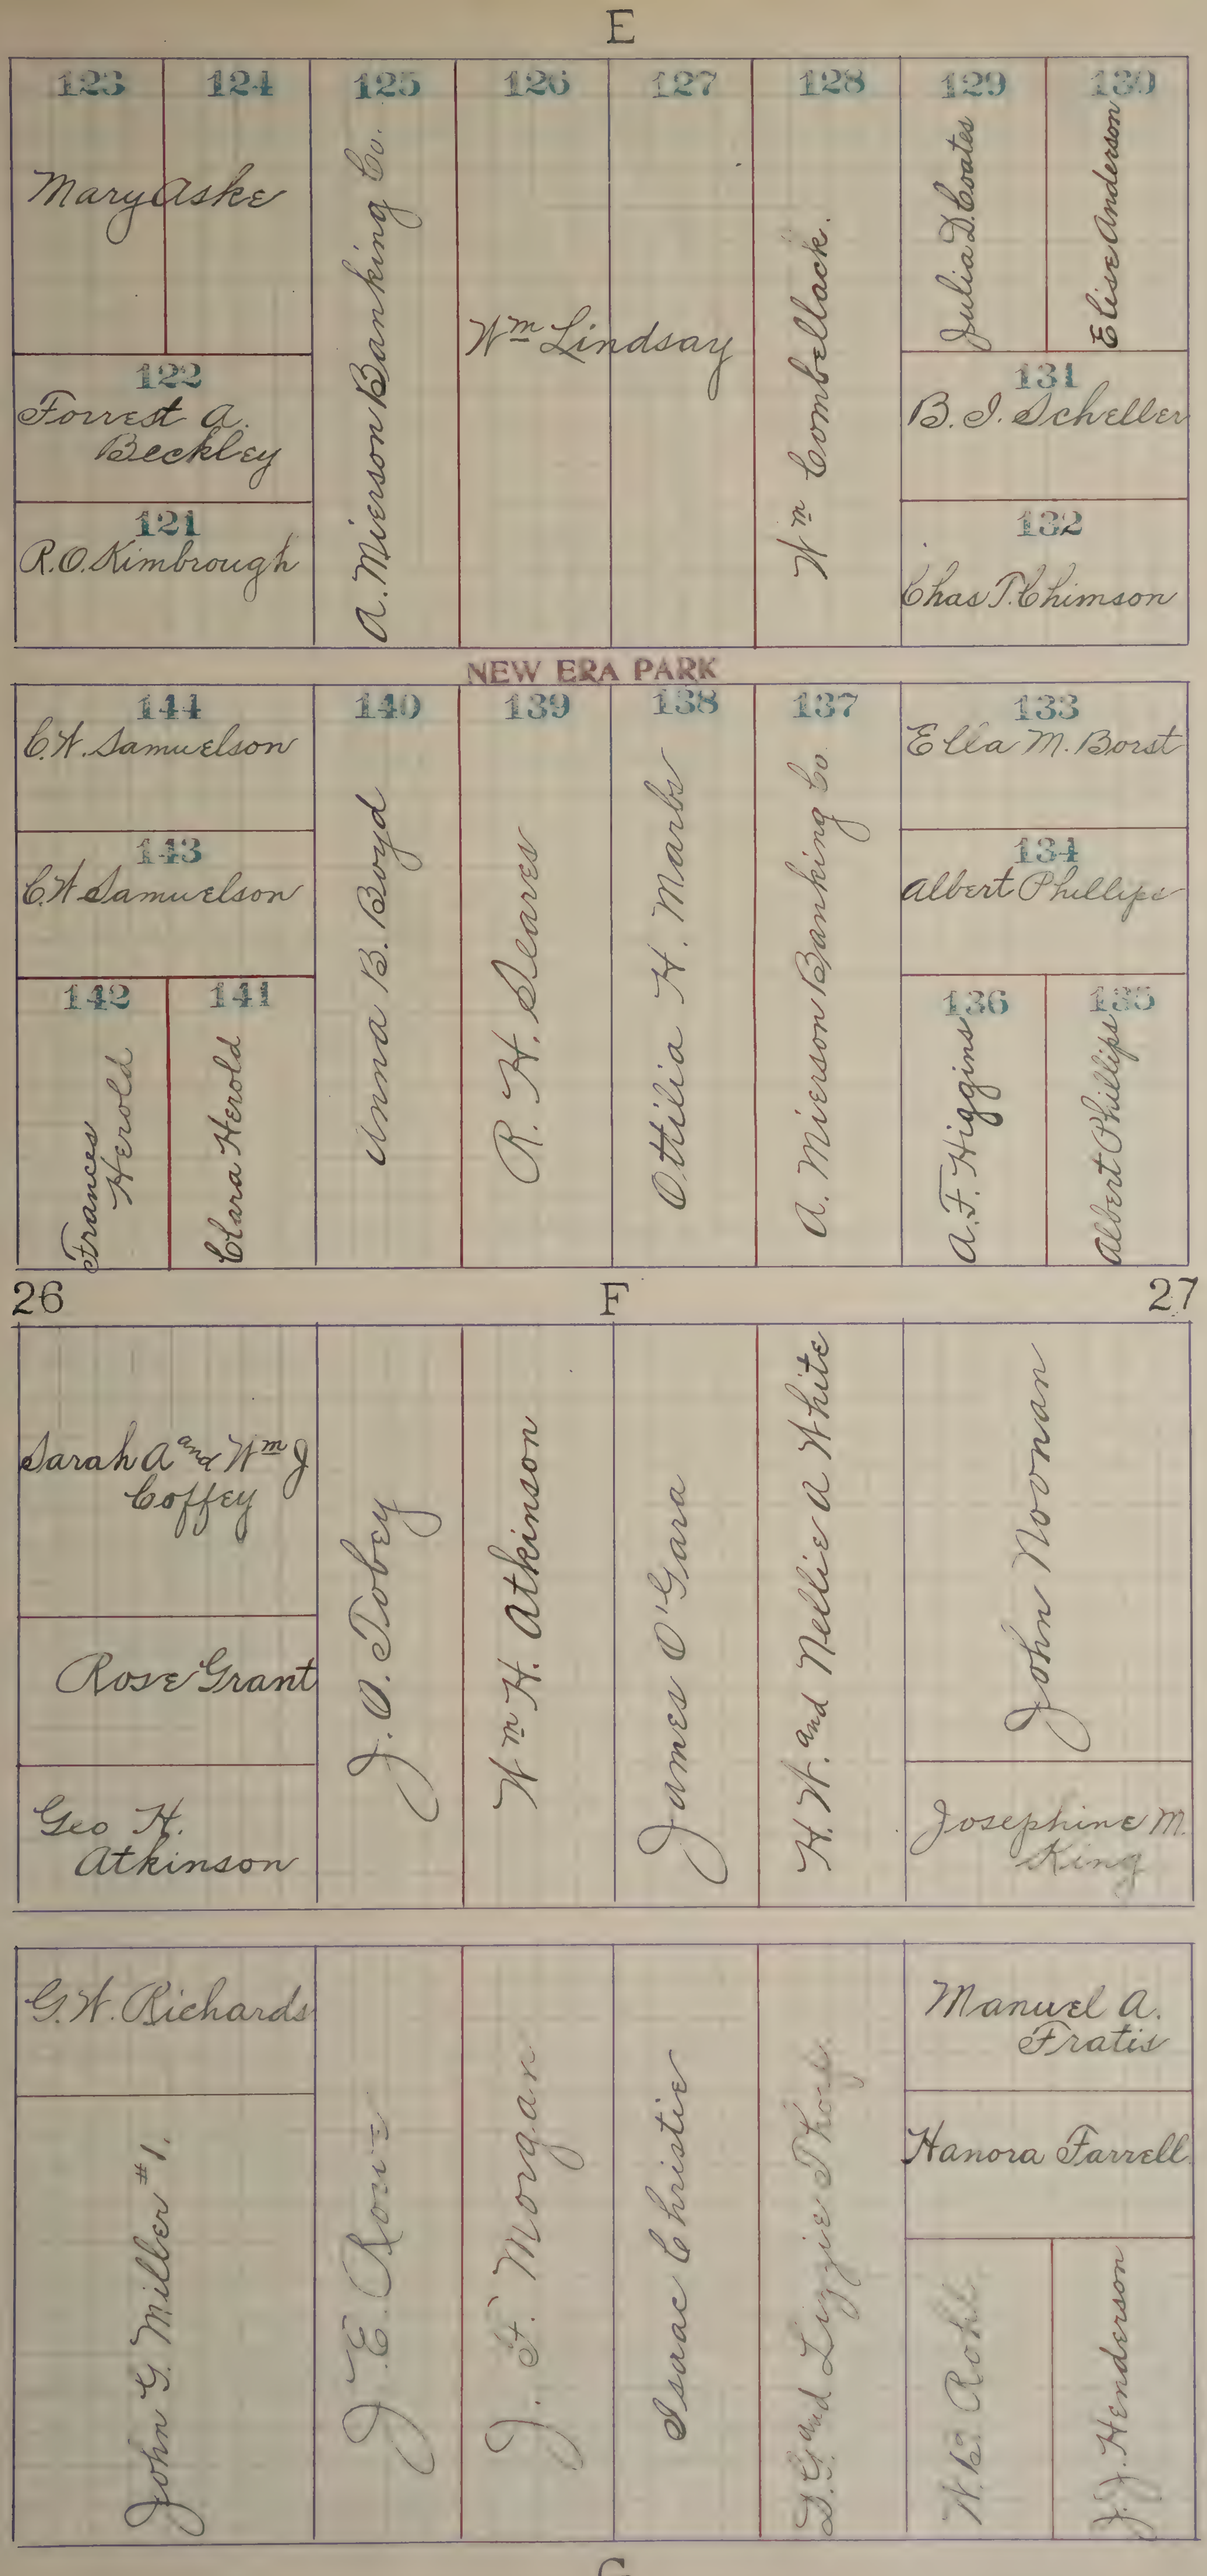
E
123
124
Mary Aske
125
A. Mierson Banking Co.
126
127
Wm Lindsay
128
Wm Combellack.
129
Julia D. Coates
130
Elise Anderson
122
Forrest A. Beckley
121
R.O. Kimbrough
131
B. J. Scheller
132
Chas P. Chimson
NEW ERA PARK
144
C.H. Samuelson
143
C.H. Samuelson
142
Frances Herold
141
Clara Herold
140
Anna B. Boyd
139
R. H. Sears
138
Ottilia H. Marks
137
A. Mierson Banking Co
133
Ella M. Borst
134
Albert Phillips
136
A. F. Higgins
135
Albert Phillips
26
F
27
Sarah A. and Wm J. Coffey
Rose Grant
Geo H. Atkinson
J. O. Tobey
Wm H. Atkinson
James O'Gara
H. H. and Nellie A. White
John Noonan
Josephine M. King
G.W. Richards
John G. Miller #1.
J. E. Rowe
J. F. Morgan
Isaac Christie
J. G. and Lizzie Ho
Manuel A. Fratis
Hanora Farrell
W. E. Roth
J. J. Henderson
G

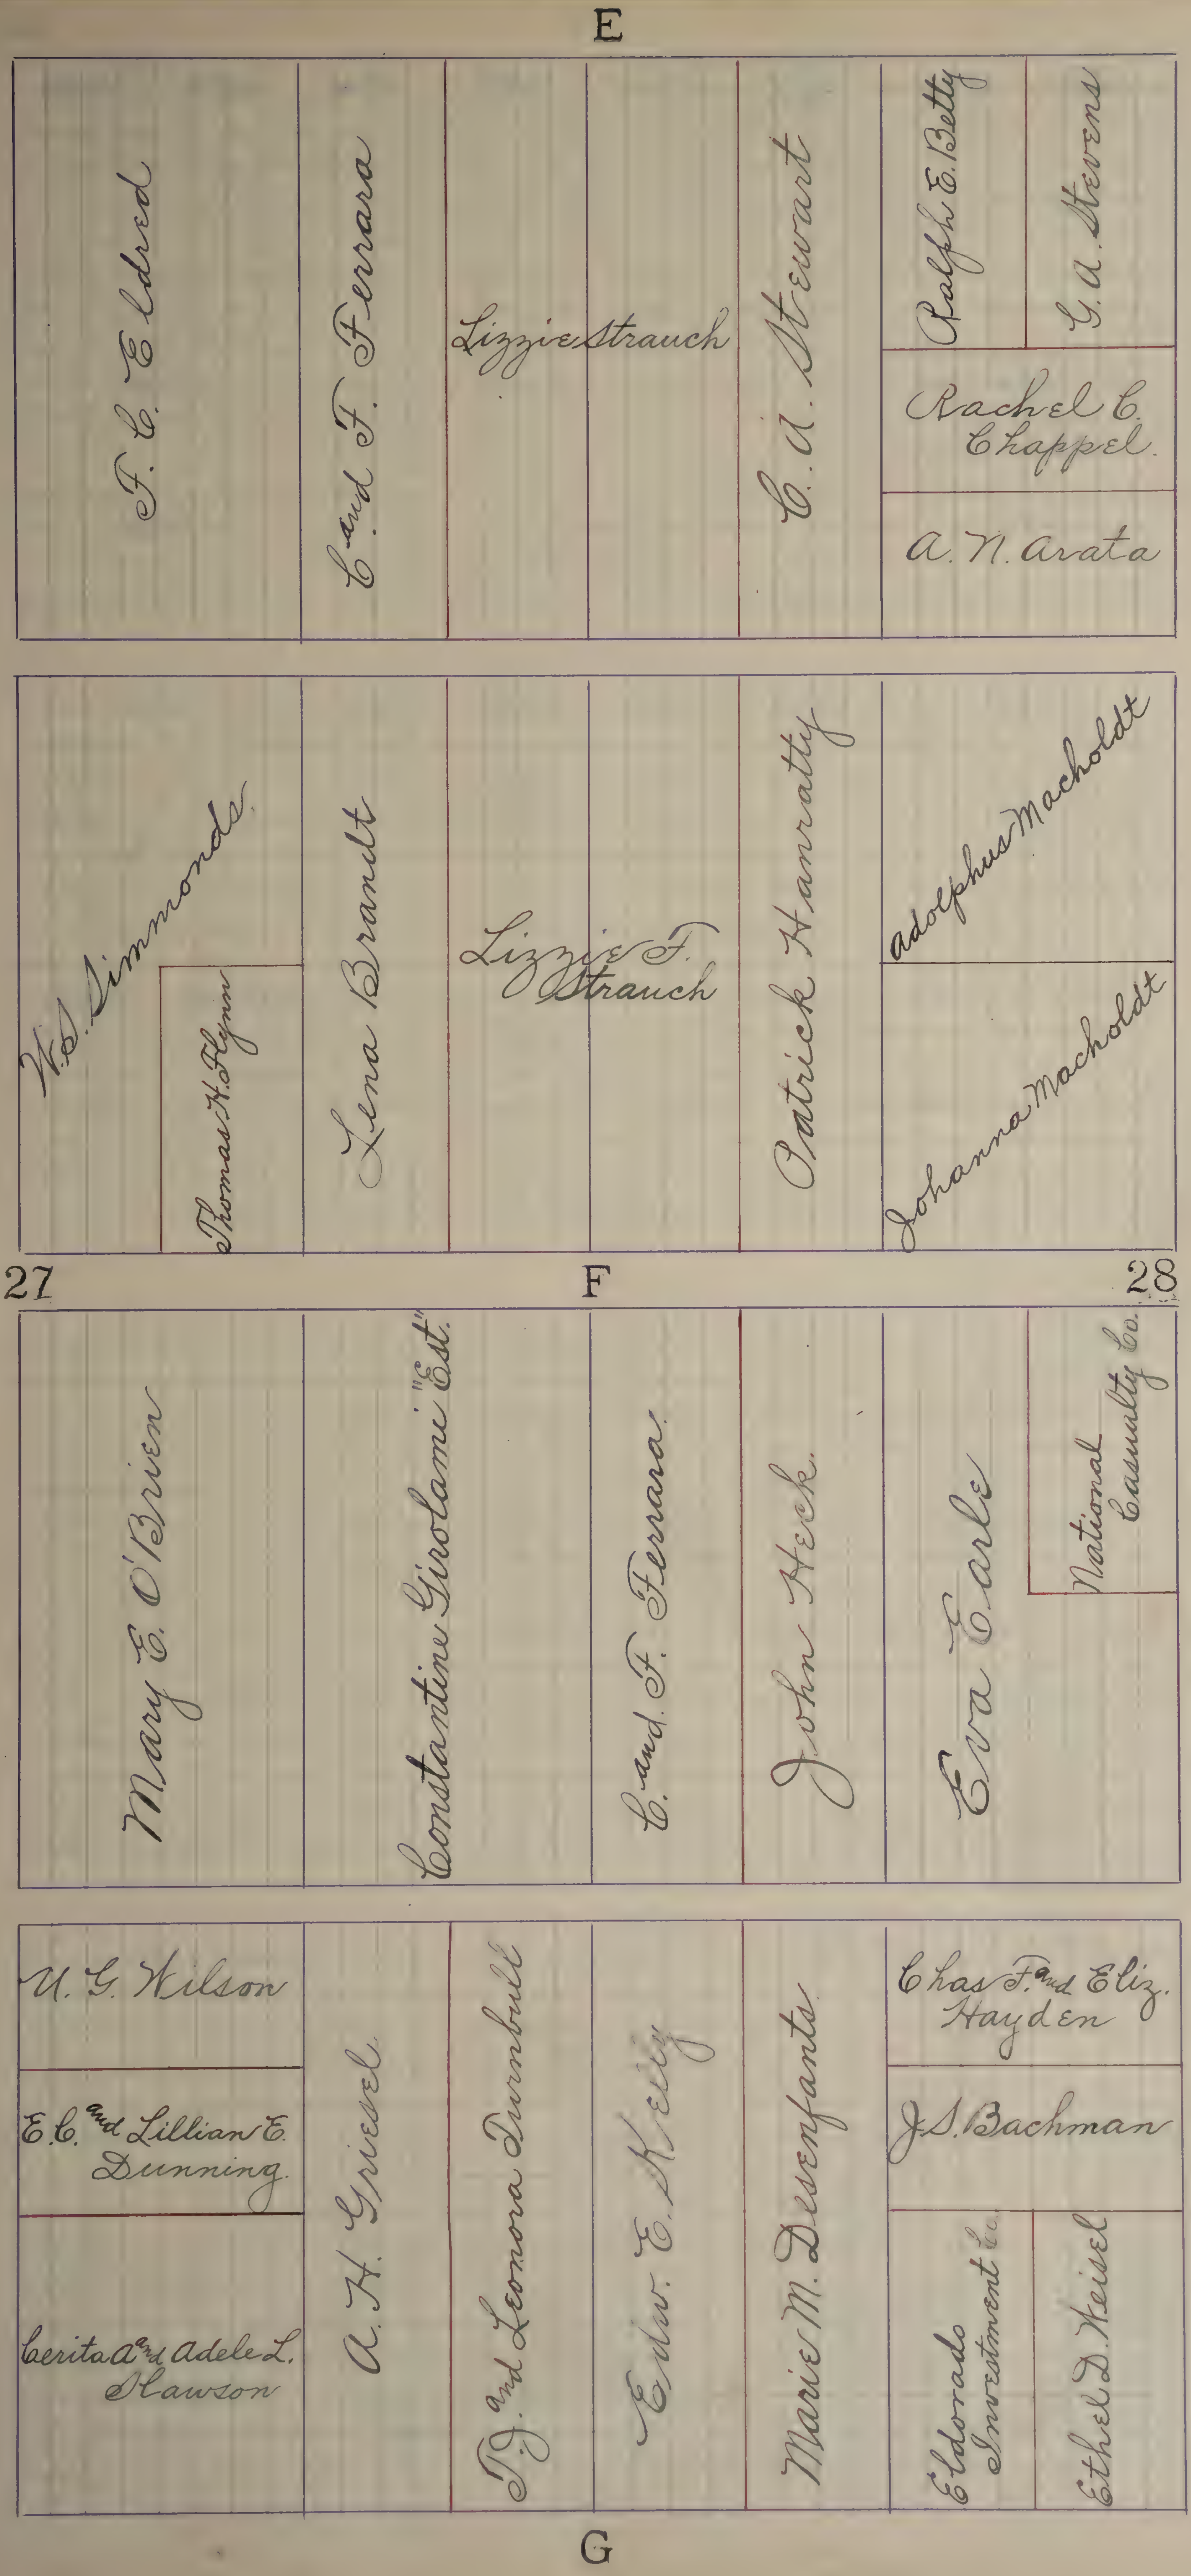
E
F. E. Eldred
E. and F. Ferrara
Lizzie Strauch
E. A. Stewart
Ralph E. Betty
G. A. Stevens
Rachel C. Chappel.
A. N. Arata
W. S. Simmonds.
Thomas H. Flynn
Lena Brandt
Lizzie F. Strauch
Patrick Hanratty
Adolphus Macholdt
Johanna Macholdt
27
F
28
Mary E. O'Brien
Constantine Girolami "Est."
E. and F. Ferrara.
John Heck.
Eva Earle
National Casualty Co.
U. G. Wilson
E. C. and Lillian E. Dunning.
Cerita A. and Adele L. Slawson
A. H. Griesel.
T. J. and Leonora Turnbull
Edw. E. Kelly
Marie M. Desenfants.
Chas. F. and Eliz. Hayden
J. S. Bachman
Eldorado Investment Co.
Ethel D. Weisel
G

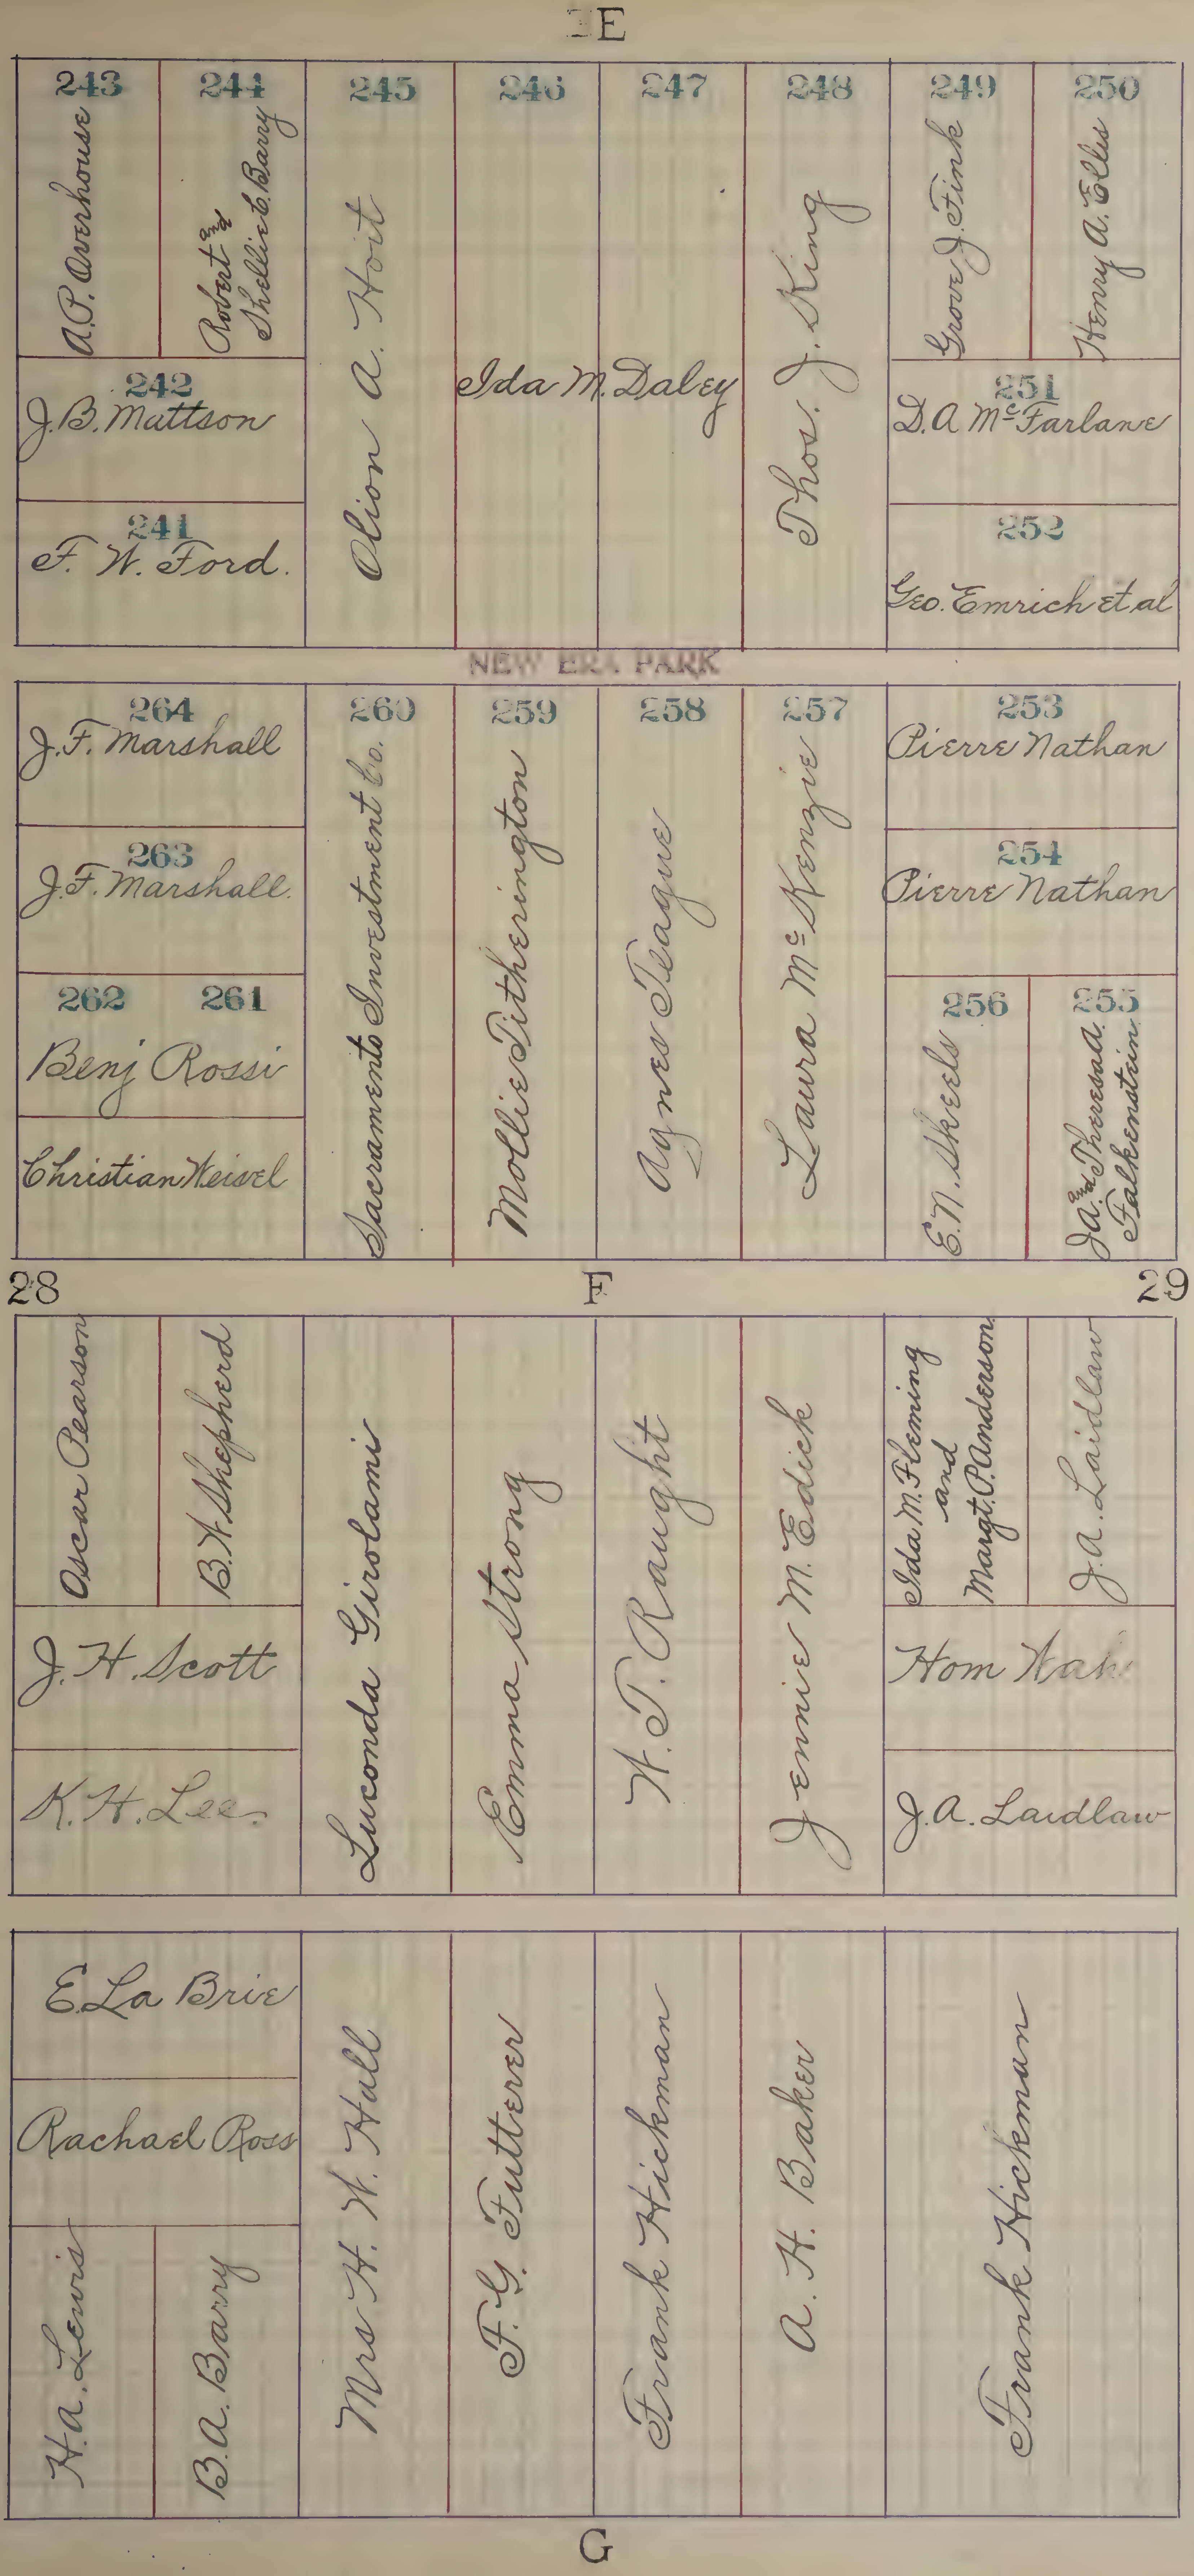
E
243
A.P. Overhouse
244
Robert and Nellie C. Barry
245
Olion A. Hoit
246
247
Ida M. Daley
248
Thos. J. King
249
Grove J. Fink
250
Henry A. Eells
242
J.B. Mattson
241
F. W. Ford.
251
D.A. McFarlane
252
Geo. Emrich et al
NEW ERA PARK
264
J.F. Marshall
263
J.F. Marshall.
262
261
Benj Rossi
Christian Weisel
260
Sacramento Investment Co.
259
Mollie Titherington
258
Agnes Teague
257
Laura McKenzie
253
Pierre Nathan
254
Pierre Nathan
256
E.N. Skeels
255
J.A. and Theresa A. Falkenstein
28
F
29
Oscar Pearson
B.H. Shepherd
J.H. Scott
K.H. Lee.
Luconda Girolami
Emma Strong
H.T. Raught
Jennie McEdick
Ida M. Fleming and Margt. C. Anderson
J.A. Laidlaw
Hom Kah
J.A. Laidlaw
E. La Brie
Rachael Ross
H.A. Lewis
B.A. Barry
Mrs H.W. Hall
F.G. Futterer
Frank Hickman
A.H. Baker
Frank Hickman
G

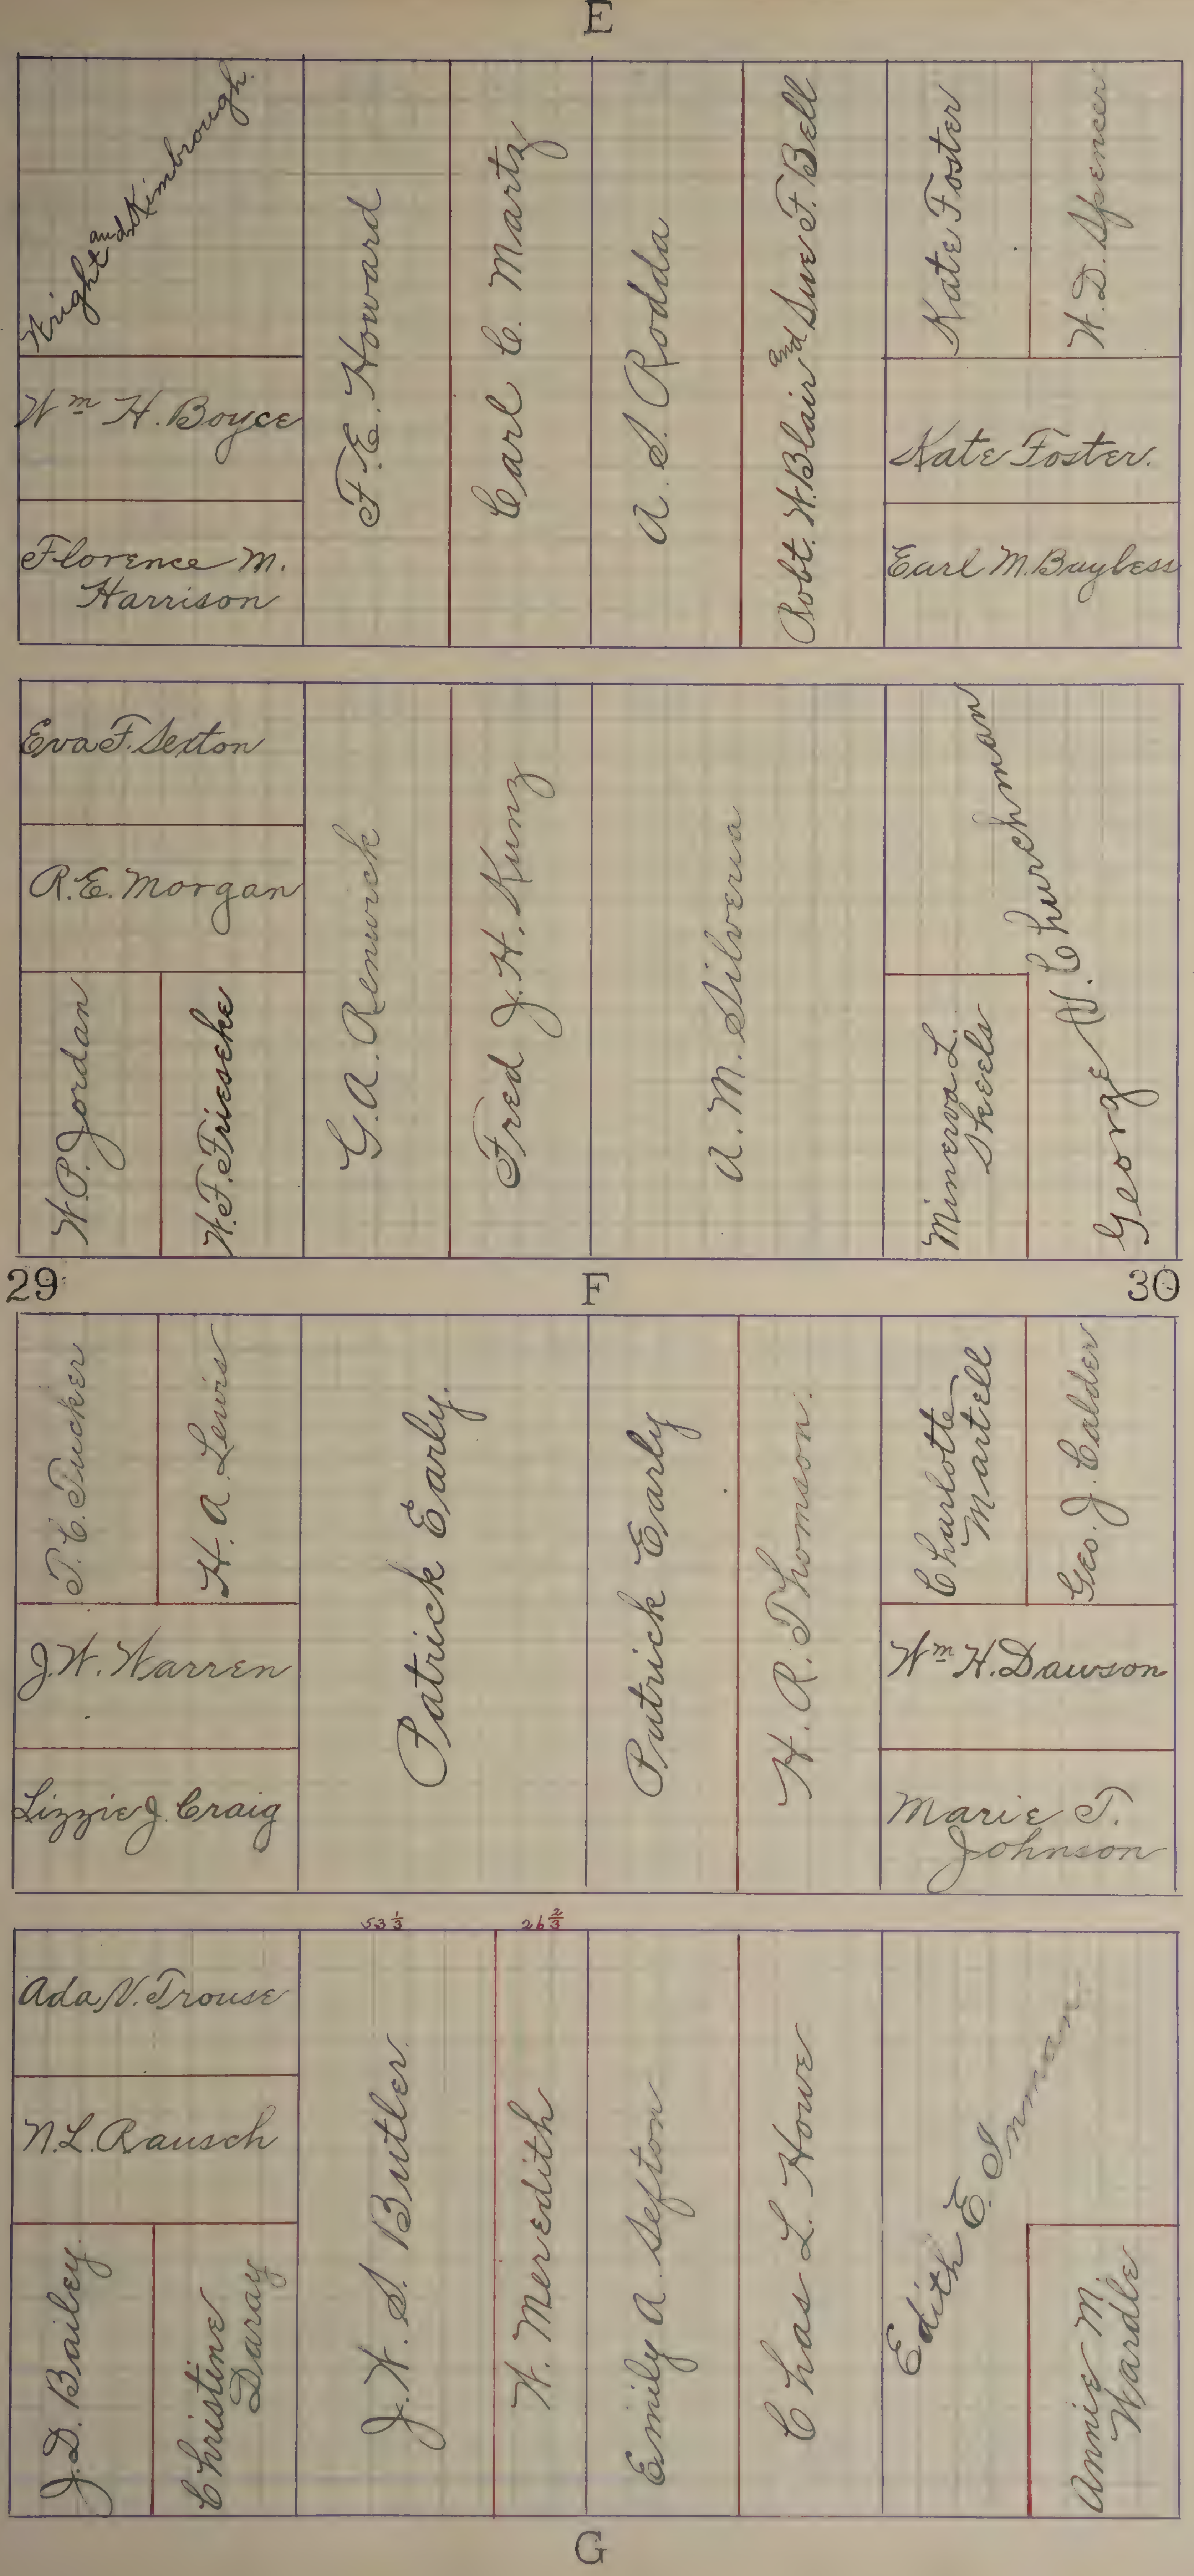
E
Wright and Kimbrough
Wm H. Boyce
Florence M. Harrison
F.E. Howard
Carl C. Martz
A. S. Rodda
Robt. H. Blair and Sue F. Bell
Kate Foster
W. D. Spencer
Kate Foster.
Earl M. Bayless
Eva F. Sexton
R.E. Morgan
H.P. Jordan
H.F. Friesche
G.A. Renwick
Fred J. H. Kunz
A. M. Silveria
Minerva L. Steele
George W. Churchman
29
F
30
T.C. Tucker
H. A. Lewis
J.W. Warren
Lizzie J. Craig
Patrick Early.
Patrick Early
H. R. Thomason.
Charlotte Martell
Geo. J. Calder
Wm H. Dawson
Marie T. Johnson
53 1/3
26 2/3
Ada V. Trouse
N.L. Rausch
J.D. Bailey
Christine Daray
J.H.S. Butler
H. Meredith
Emily A. Sefton
Chas L. Howe
Edith E. Inman.
Annie M. Wardle
G

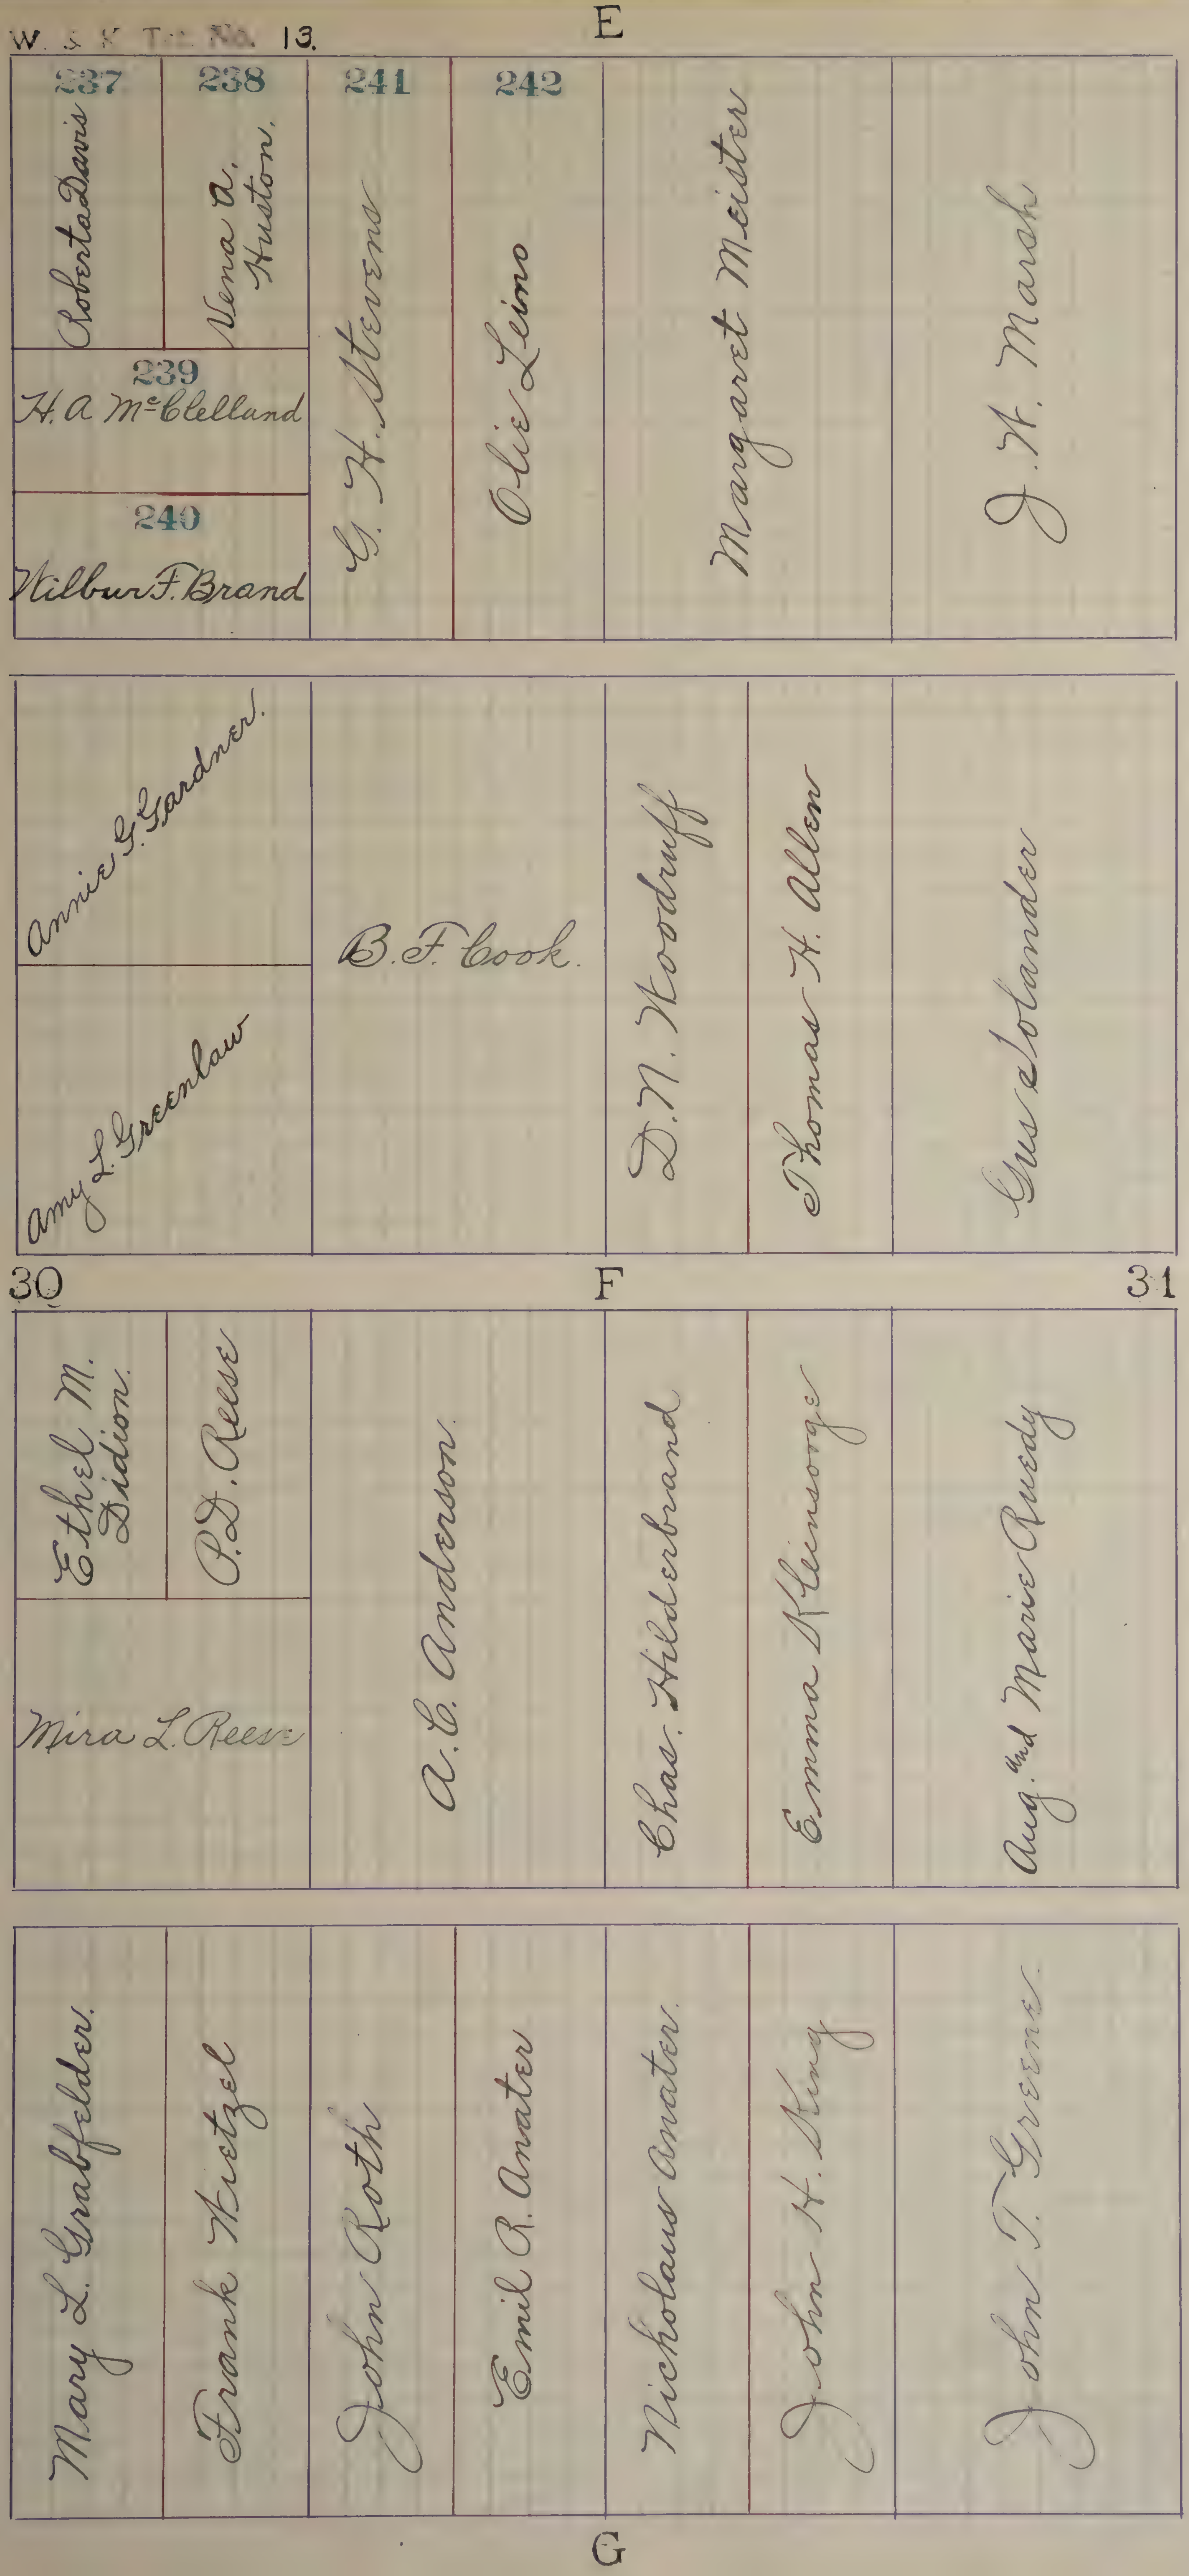
E
237
Roberta Davis
238
Vena A. Huston.
239
H. A. McClelland
240
Wilbur F. Brand
241
G. H. Stevens
242
Olie Leino
Margaret Meister
J. H. Marsh
Annie G. Gardner.
Amy L. Greenlaw
B. F. Cook.
D. N. Woodruff
Thomas H. Allen
Gus Solander
30
F
31
Ethel M. Didion.
P. D. Reese
Mira L. Reese
A. E. Anderson.
Chas. Hilderbrand
Emma Kleinsorge
Aug. and Marie Ruedy
Mary L. Grabfelder.
Frank Wetzel
John Roth
Emil R. Anater
Nicholaus Anater.
John H. King
John T. Greene
G

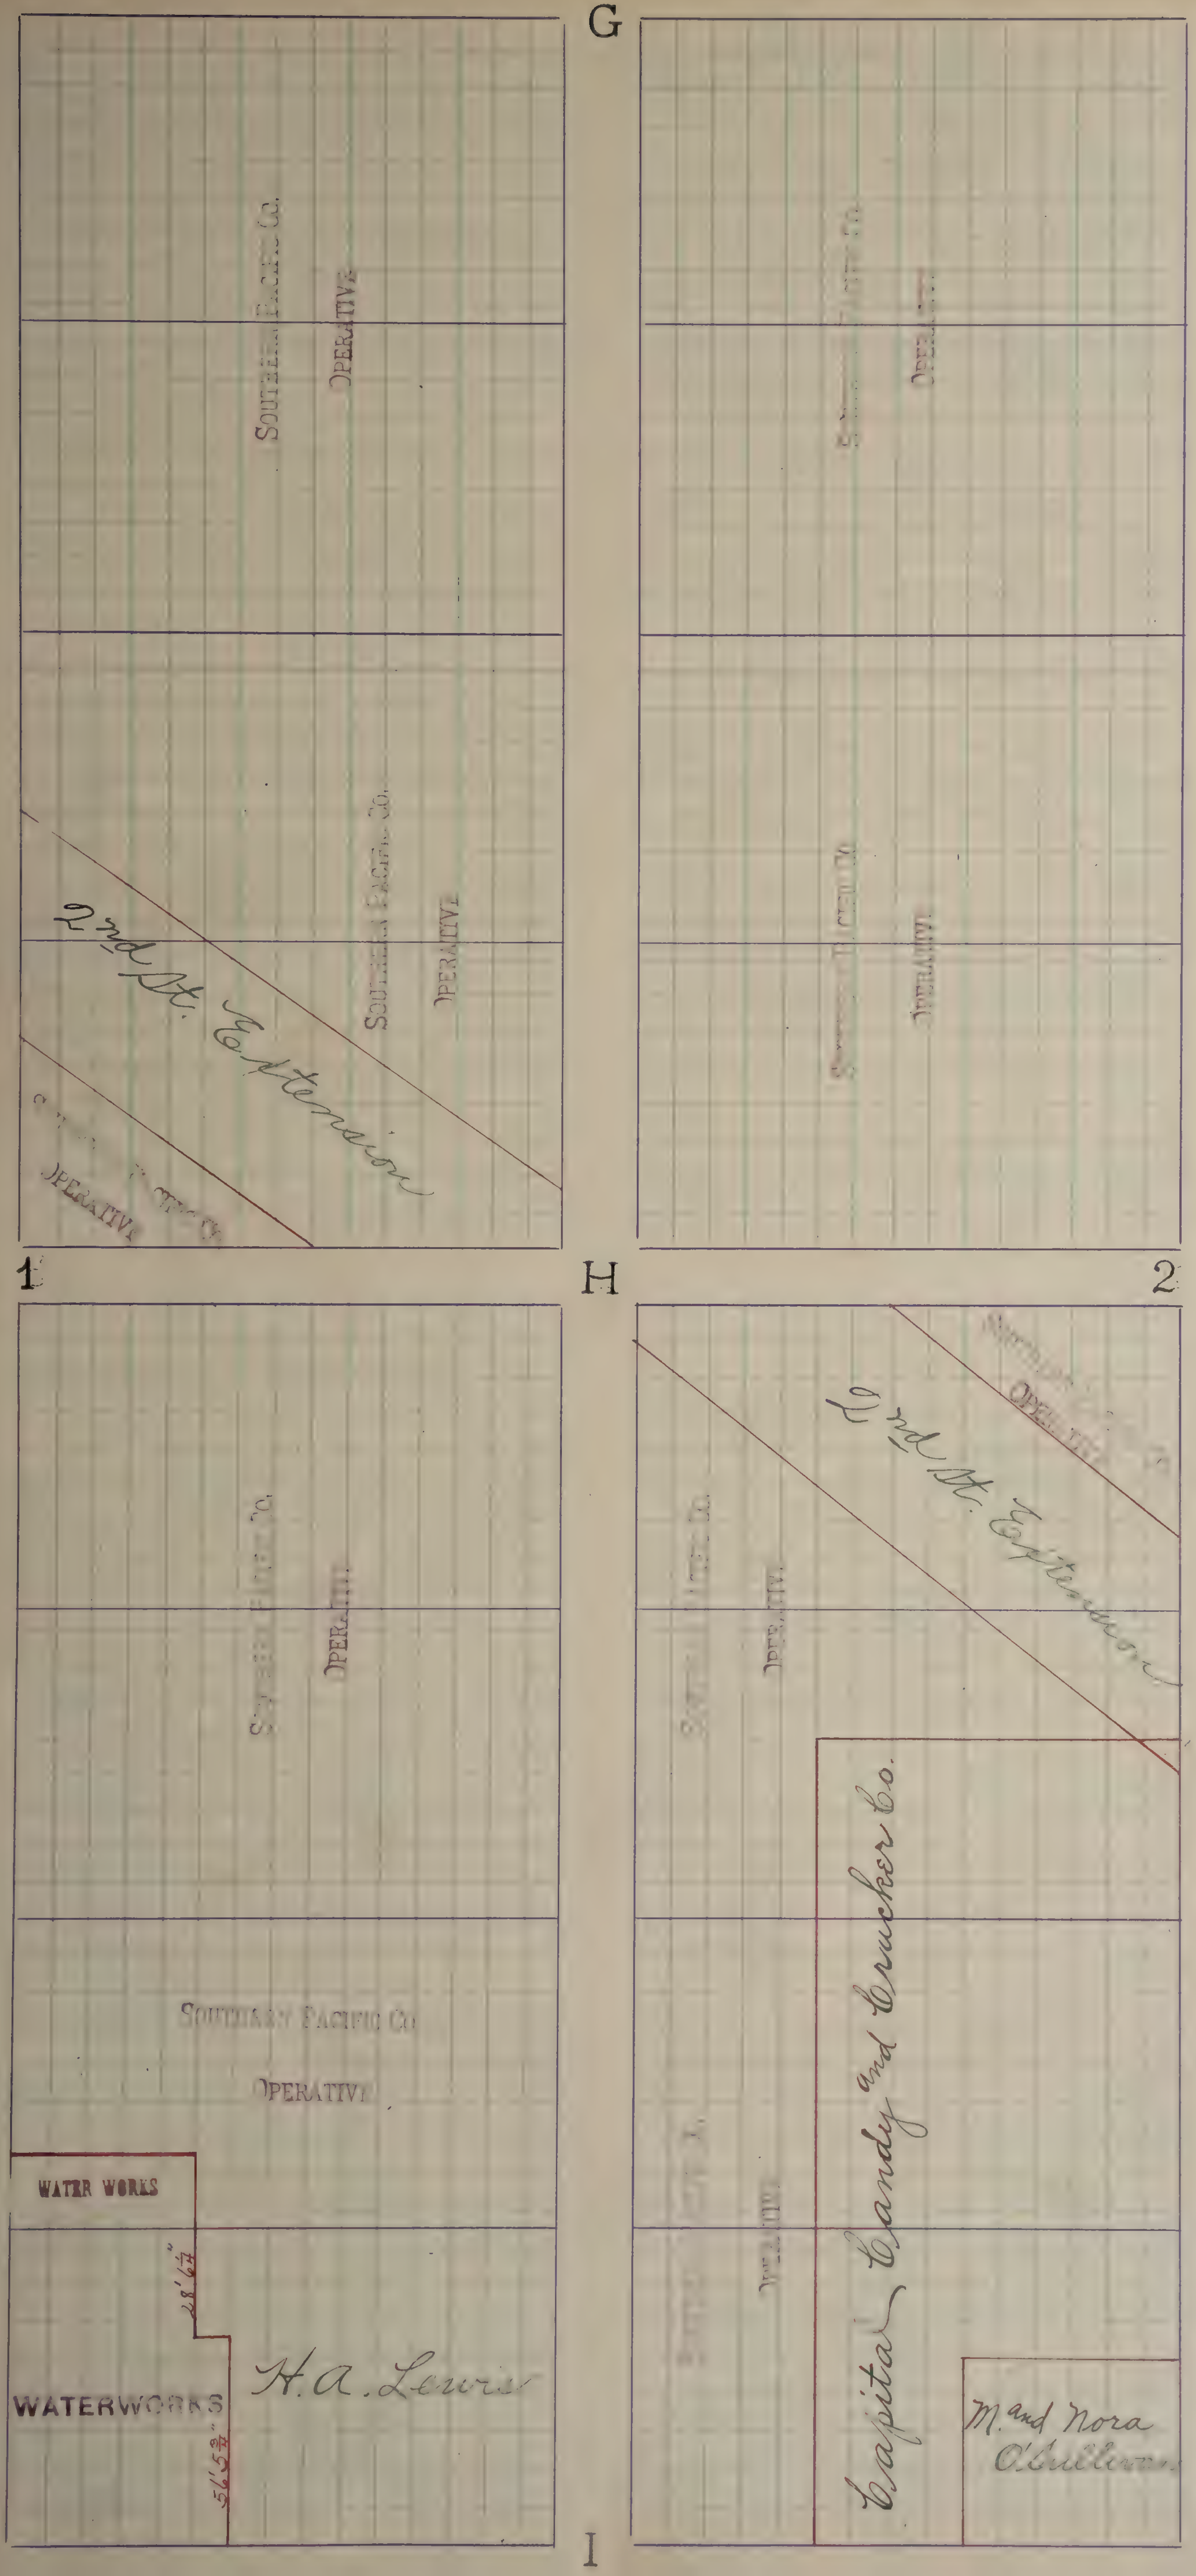
G
H
I
1
2
Southern Pacific Co.
Operative
Southern Pacific Co.
Operative
Southern Pacific Co.
Operative
Southern Pacific Co.
Operative
Southern Pacific Co.
Operative
Southern Pacific Co.
Operative
Southern Pacific Co.
Operative
Southern Pacific Co.
Operative
Southern Pacific Co.
Operative
Southern Pacific Co.
Operative
2nd St. Extension
2nd St. Extension
Capital Candy and Cracker Co.
M. and Nora O'Sullivan
H. A. Lewis
WATER WORKS
WATERWORKS
28'6¾"
56'5¾"

G-H
H-I

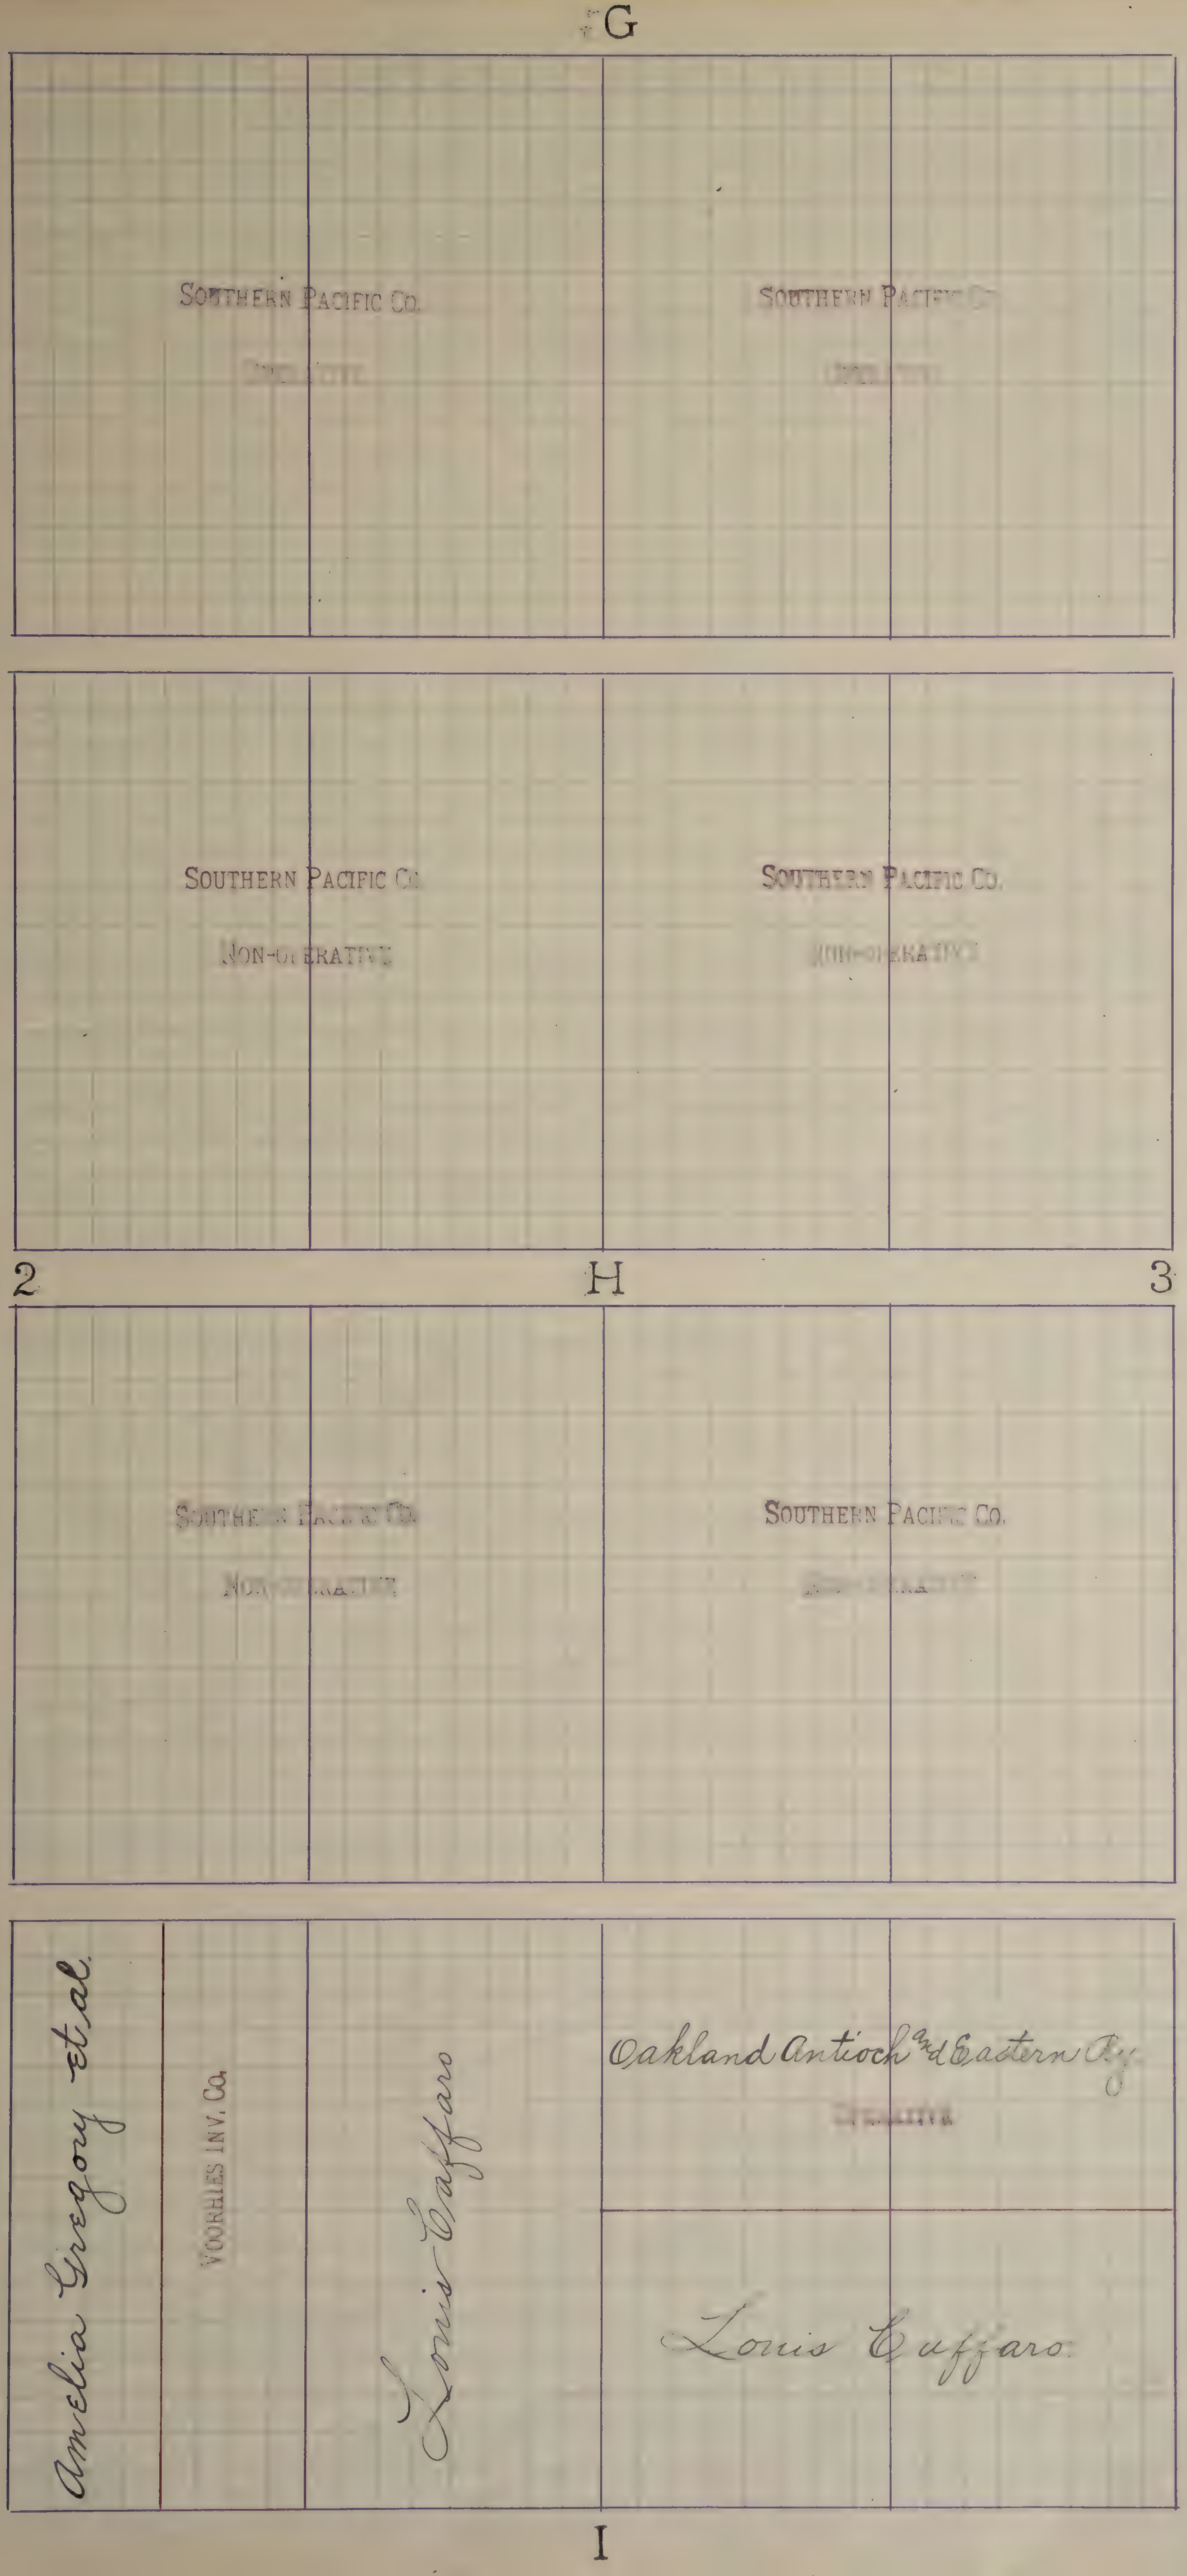
G
SOUTHERN PACIFIC CO.
OPERATIVE
SOUTHERN PACIFIC CO.
OPERATIVE
SOUTHERN PACIFIC CO.
NON-OPERATIVE
SOUTHERN PACIFIC CO.
NON-OPERATIVE
2
H
3
SOUTHERN PACIFIC CO.
NON-OPERATIVE
SOUTHERN PACIFIC CO.
NON-OPERATIVE
Amelia Gregory et al.
VOORHIES INV. CO.
Louis Cuffaro
Oakland Antioch and Eastern Ry.
OPERATIVE
Louis Cuffaro
I

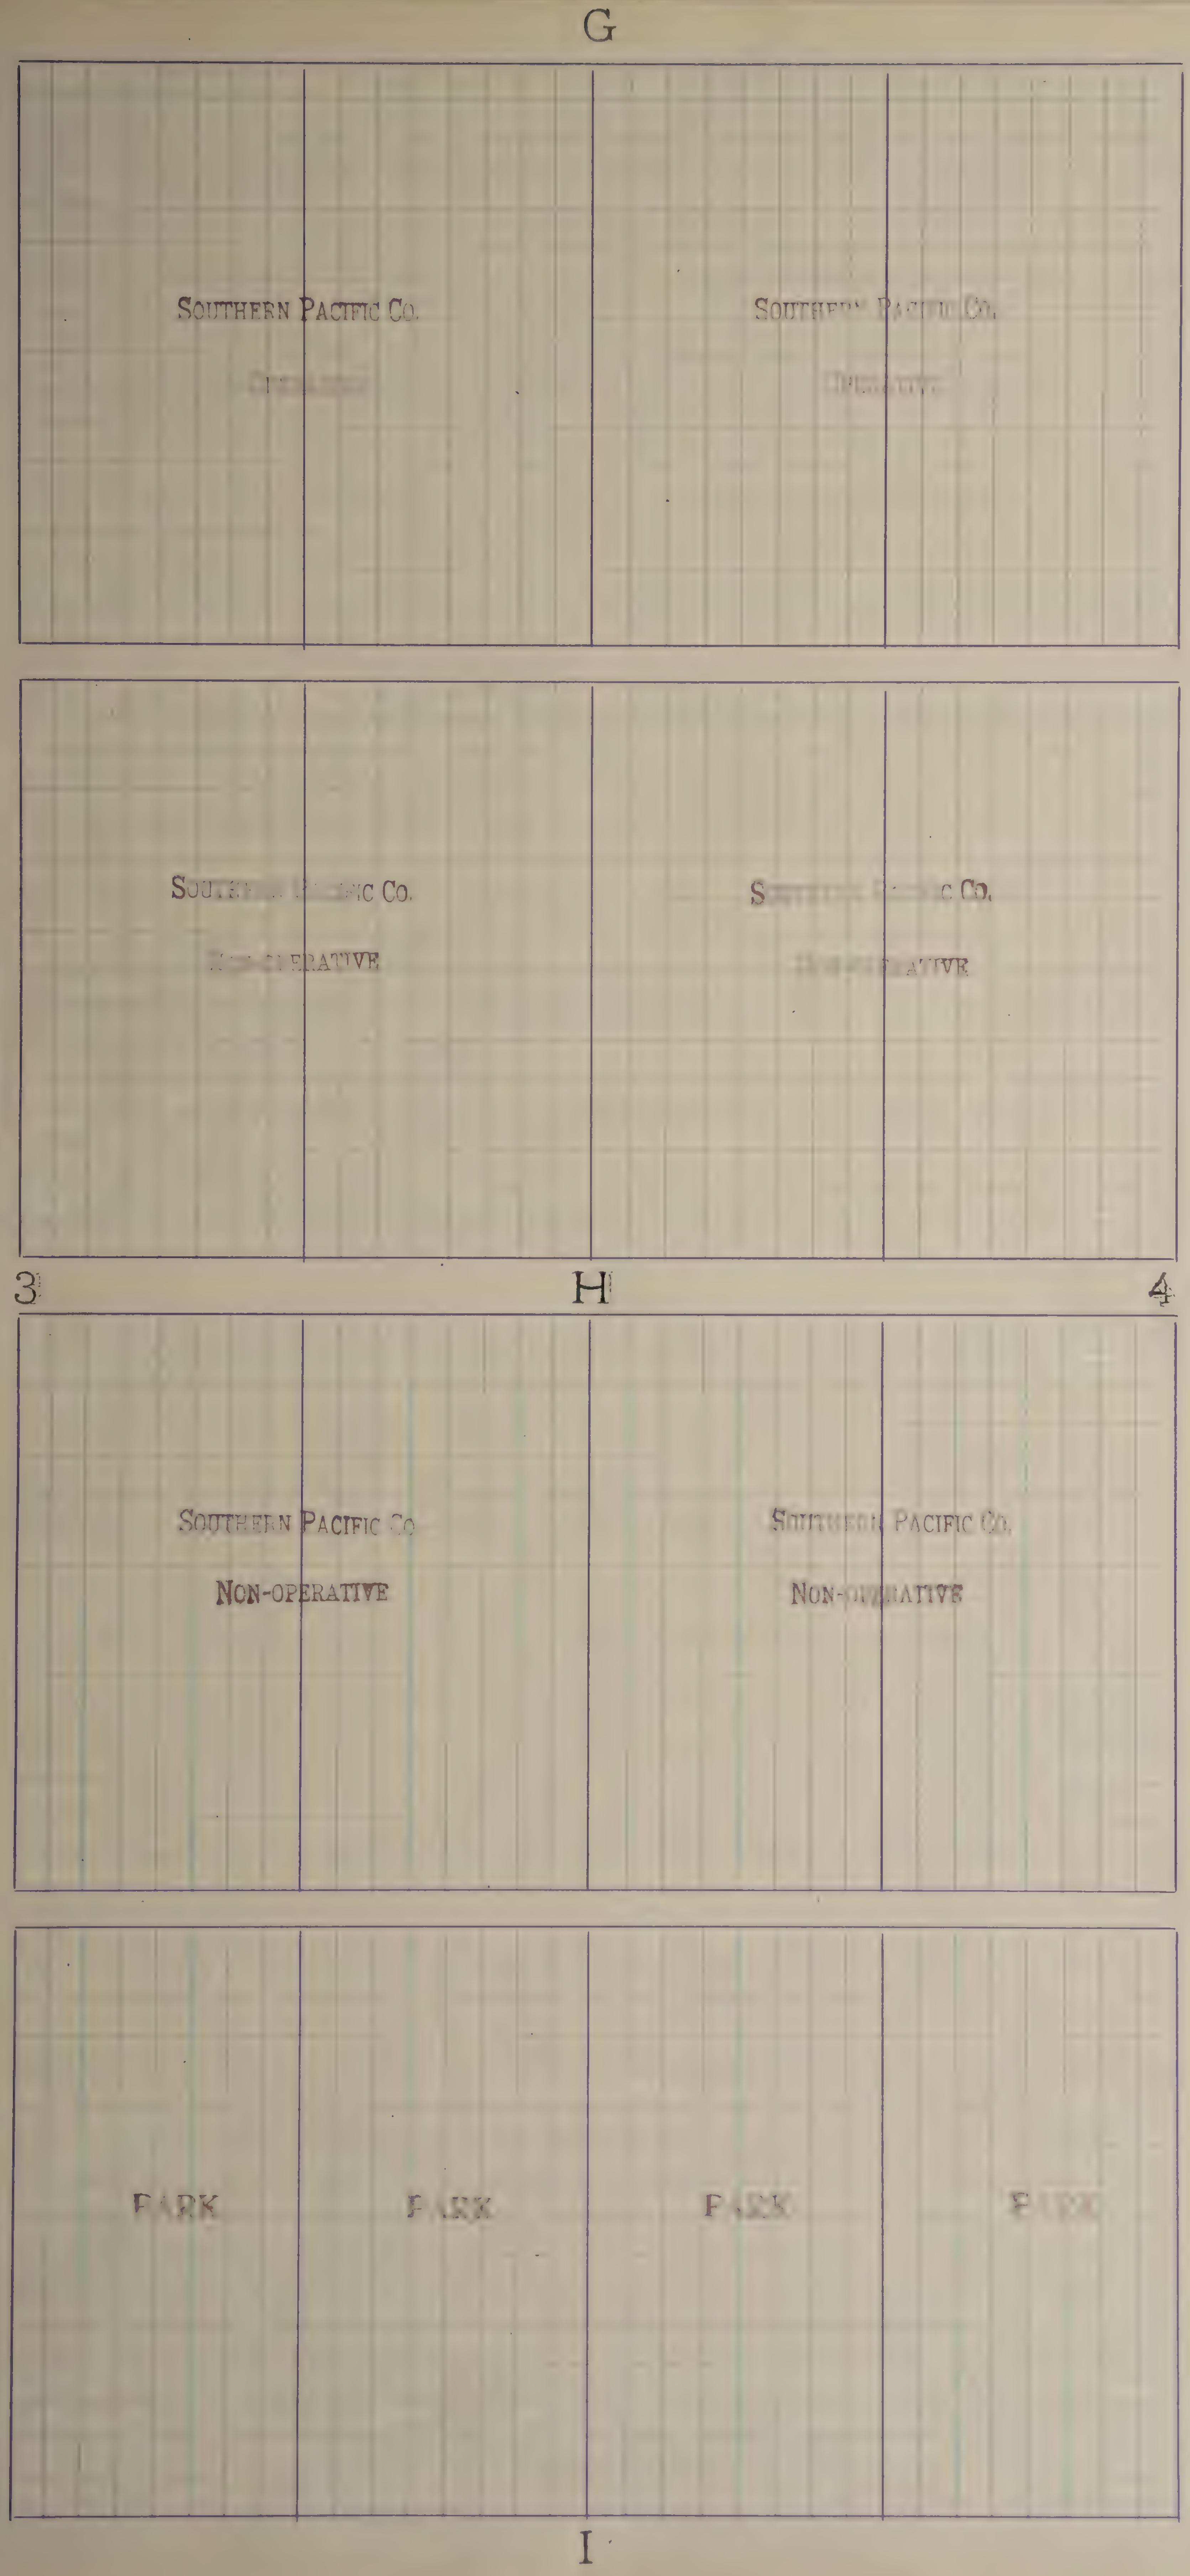
G
Southern Pacific Co.
Operative
Southern Pacific Co.
Operative
Southern Pacific Co.
Non-operative
Southern Pacific Co.
Non-operative
3
H
4
Southern Pacific Co.
Non-operative
Southern Pacific Co.
Non-operative
Park
Park
Park
Park
I

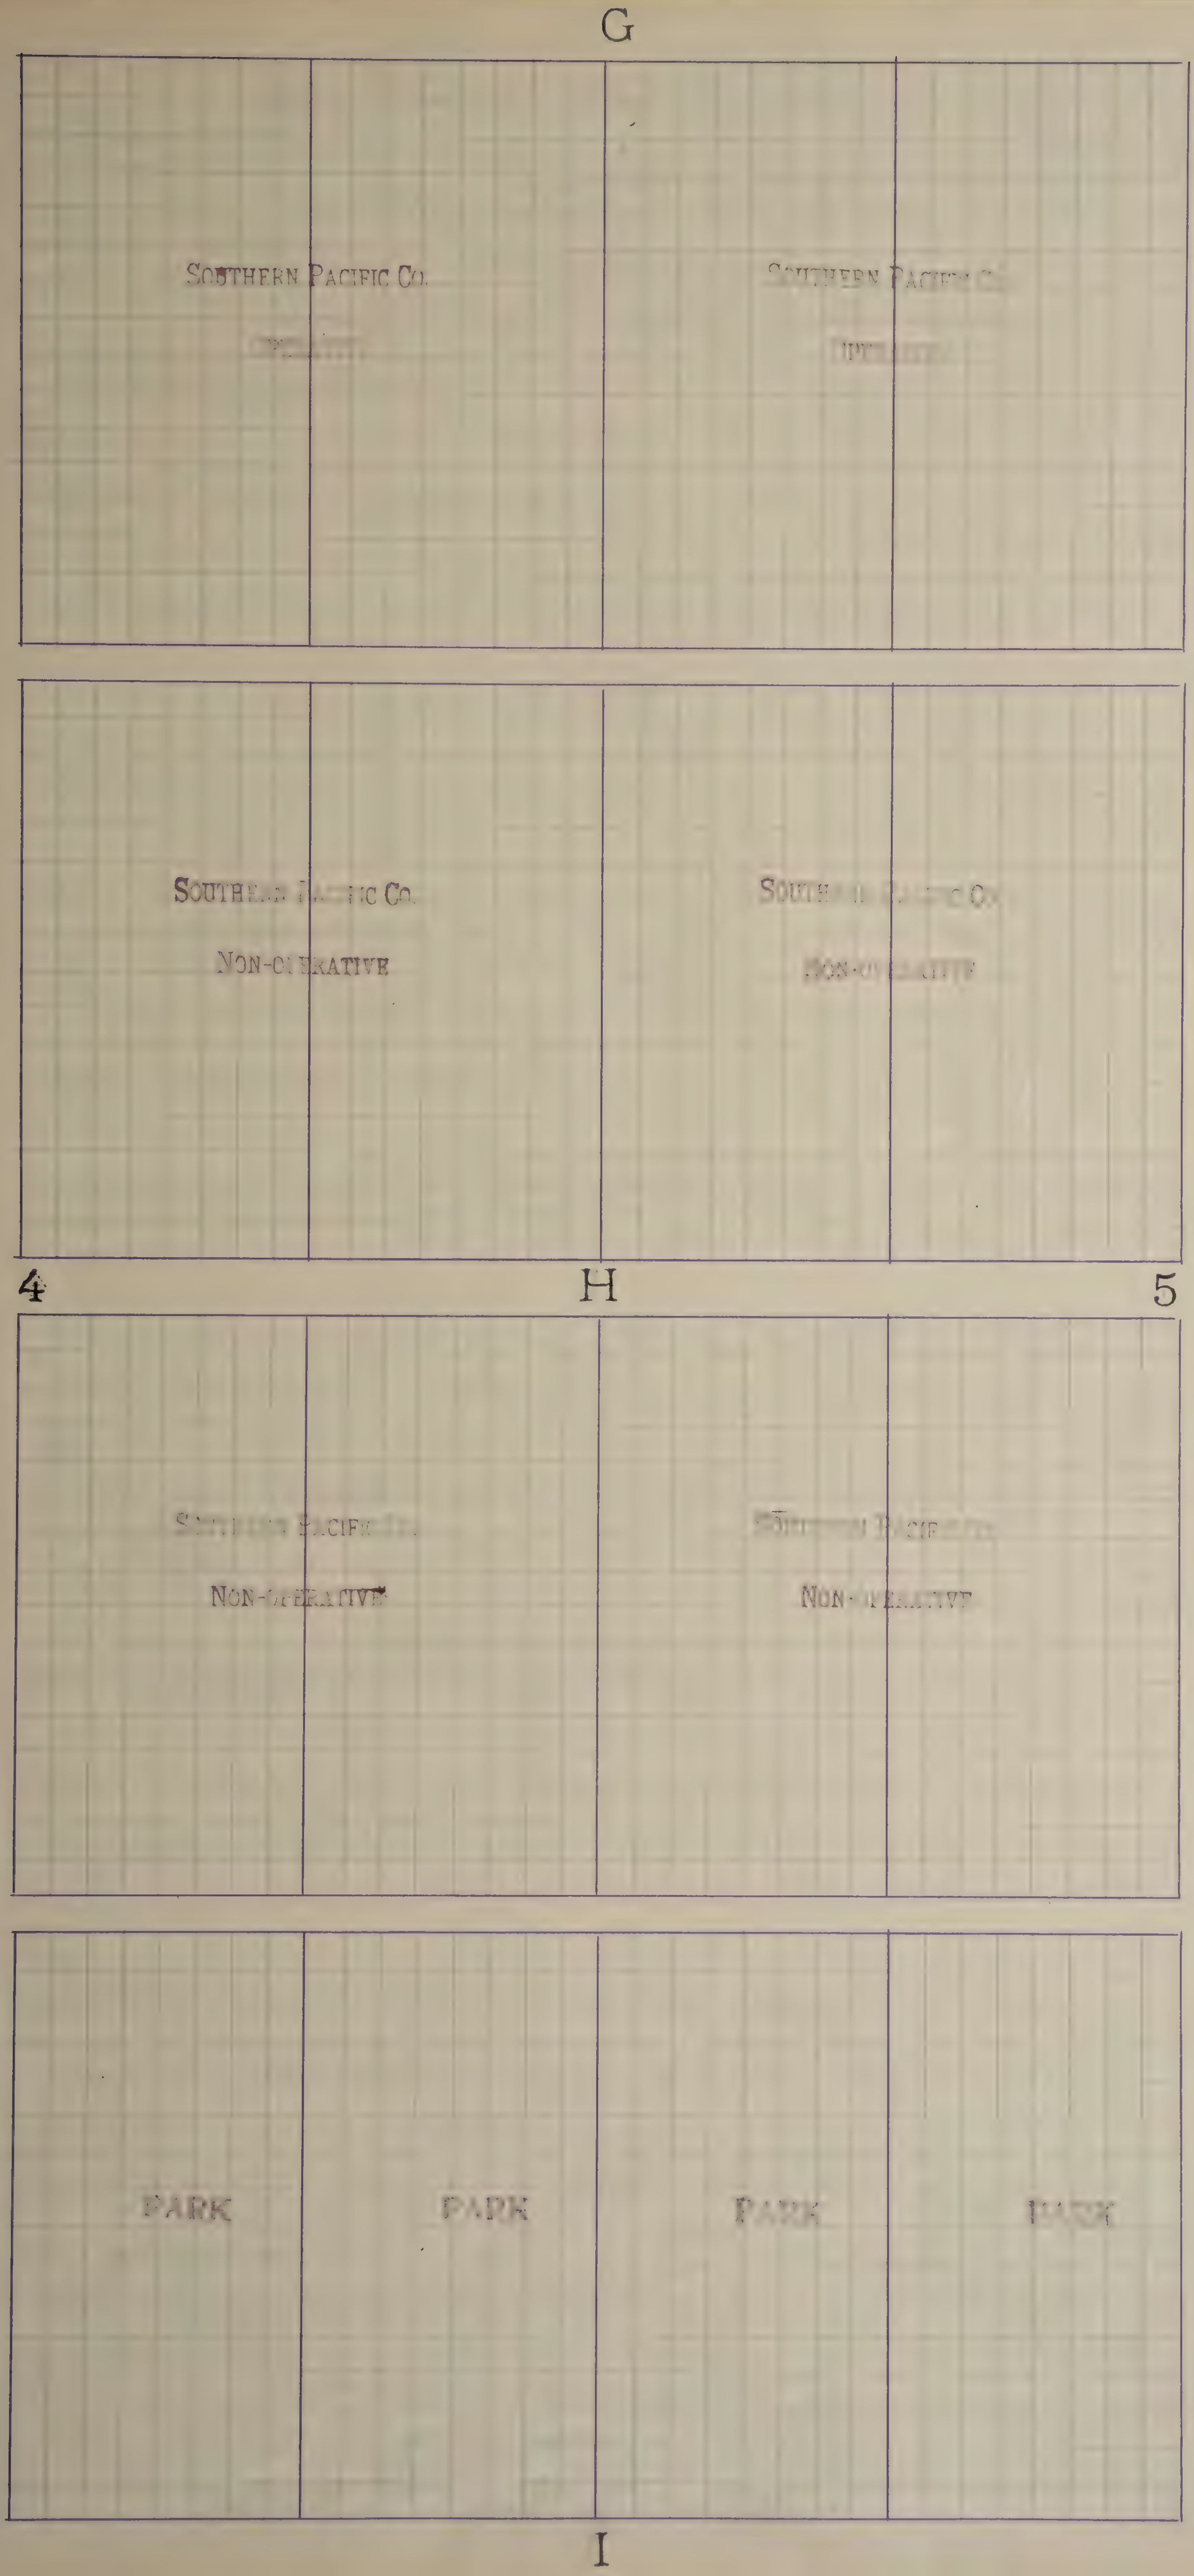
G
Southern Pacific Co.
Operative
Southern Pacific Co.
Operative
Southern Pacific Co.
Non-operative
Southern Pacific Co.
Non-operative
4
H
5
Southern Pacific Co.
Non-operative
Southern Pacific Co.
Non-operative
Park
Park
Park
Park
I

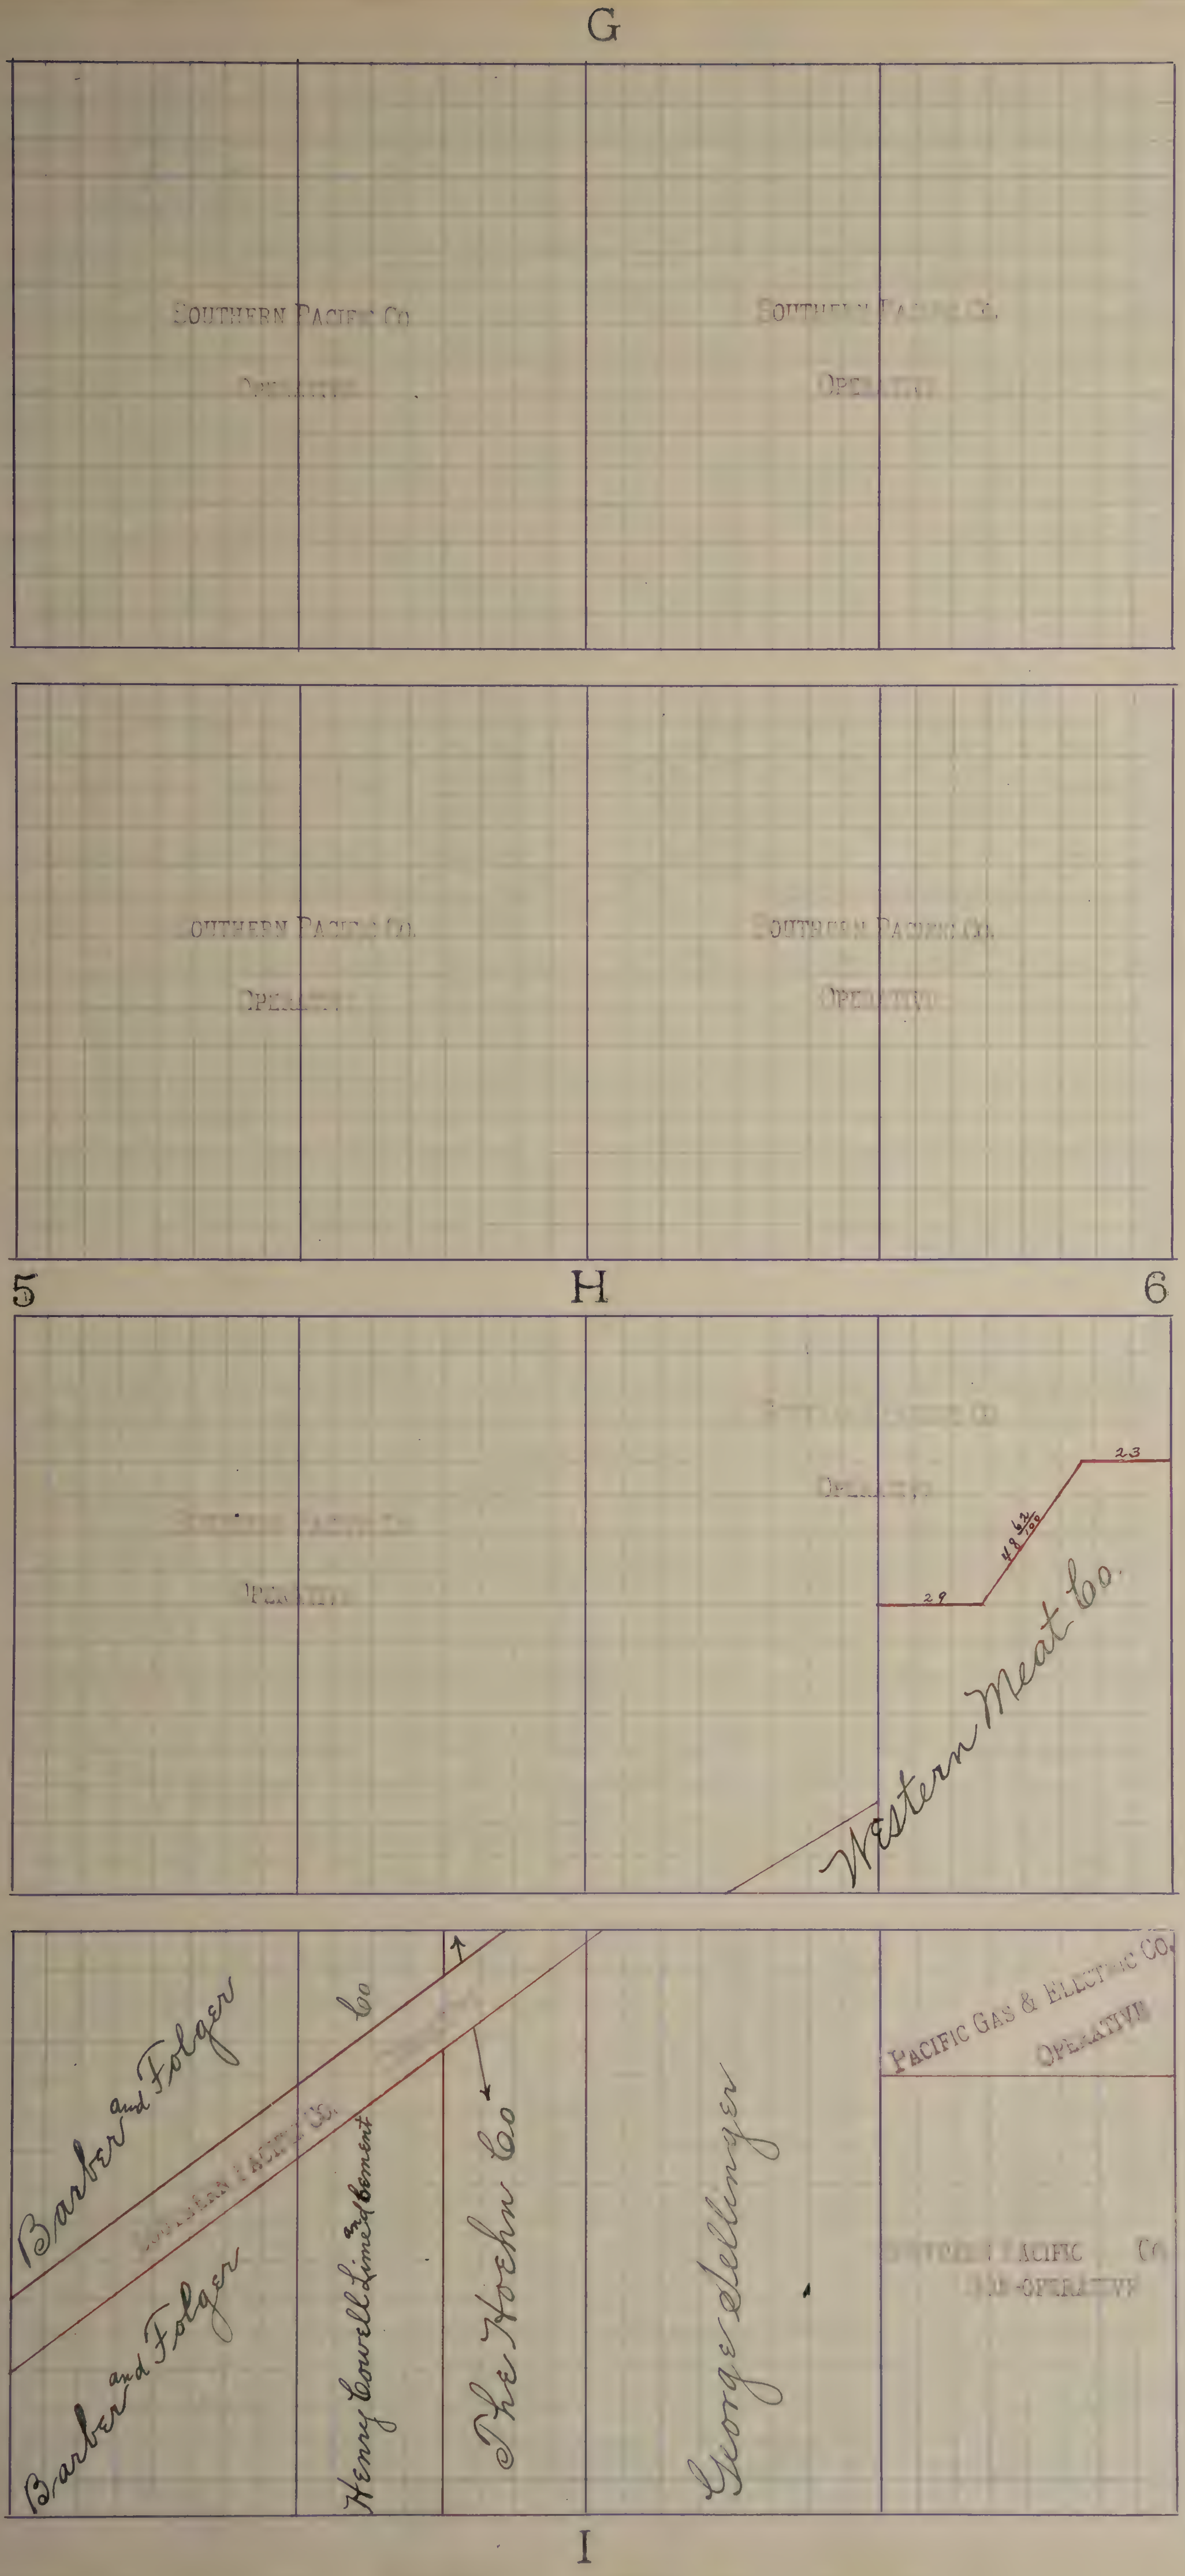
G
Southern Pacific Co.
Operative
Southern Pacific Co.
Operative
Southern Pacific Co.
Operative
Southern Pacific Co.
Operative
5
H
6
Southern Pacific Co.
Operative
Southern Pacific Co.
Operative
23
48 62/100
29
Western Meat Co.
Barber and Folger
Southern Pacific Co.
Barber and Folger
Henry Cowell Lime and Cement Co
The Hoehn Co
George Sellinger
Pacific Gas & Electric Co.
Operative
Southern Pacific Co.
Non-Operative
I

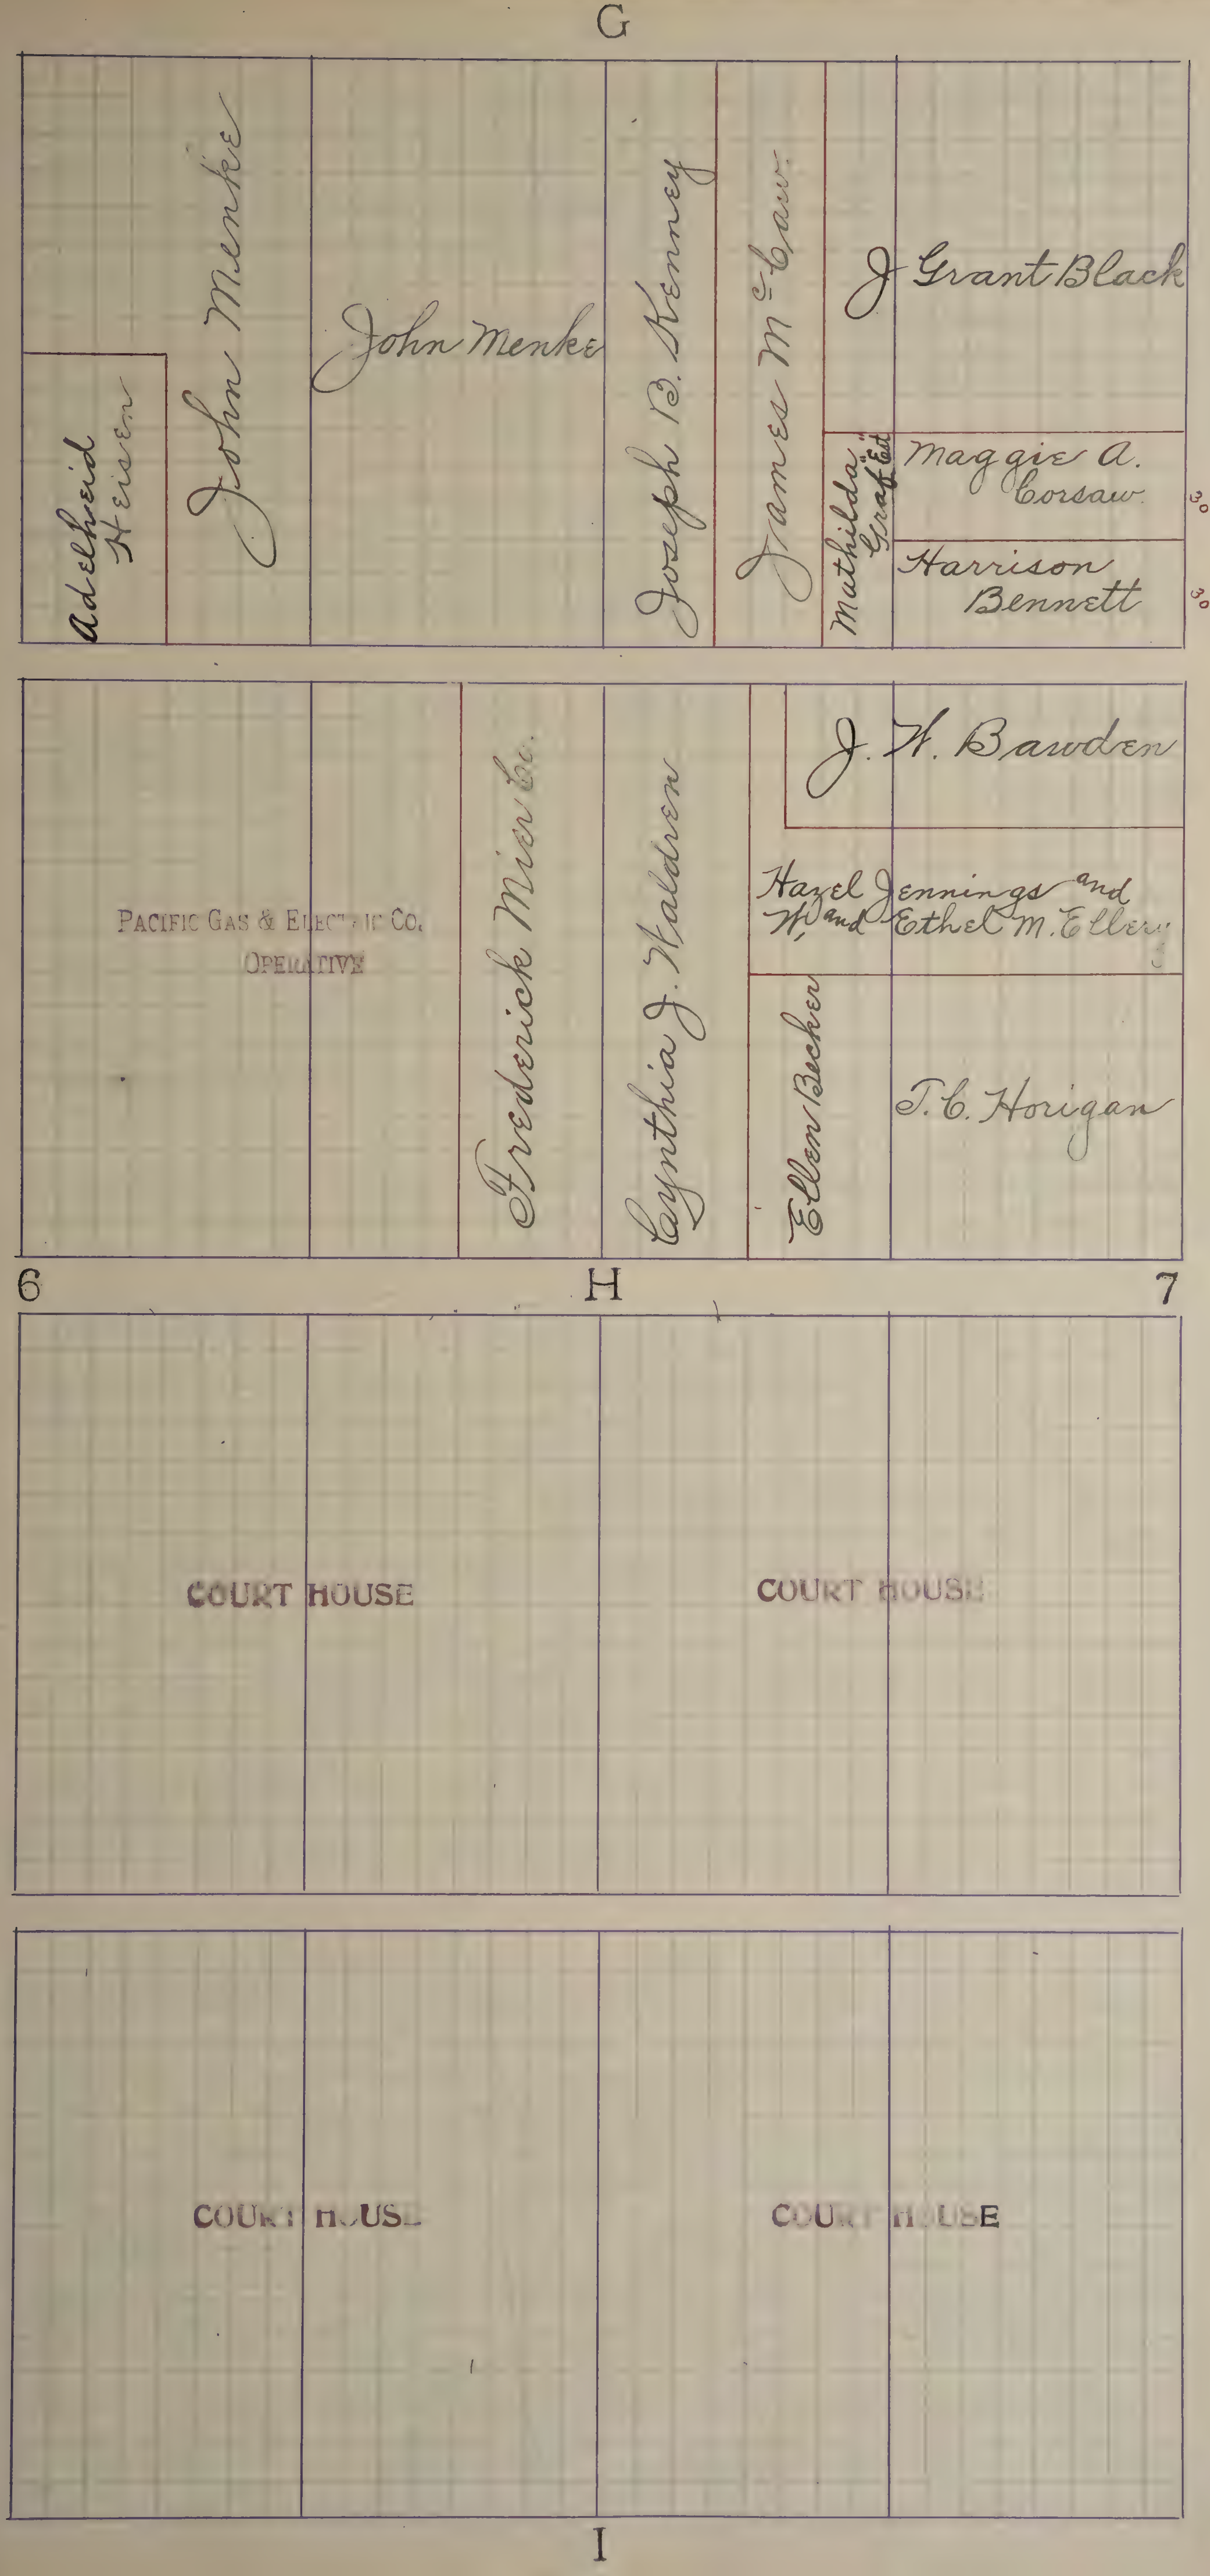
G
Adelheid Heisen
John Menke
John Menke
Joseph B. Kenney
James McCaw
J Grant Black
Mathilda Graf Est
Maggie A. Corsaw
30
Harrison Bennett
30
PACIFIC GAS & ELECTRIC CO.
OPERATIVE
Frederick Mier Co.
Cynthia J. Waldren
J. H. Bawden
Hazel W. and Jennings and Ethel M. Ellery
Ellen Becker
T. C. Horigan
6
H
7
COURT HOUSE
COURT HOUSE
COURT HOUSE
COURT HOUSE
I

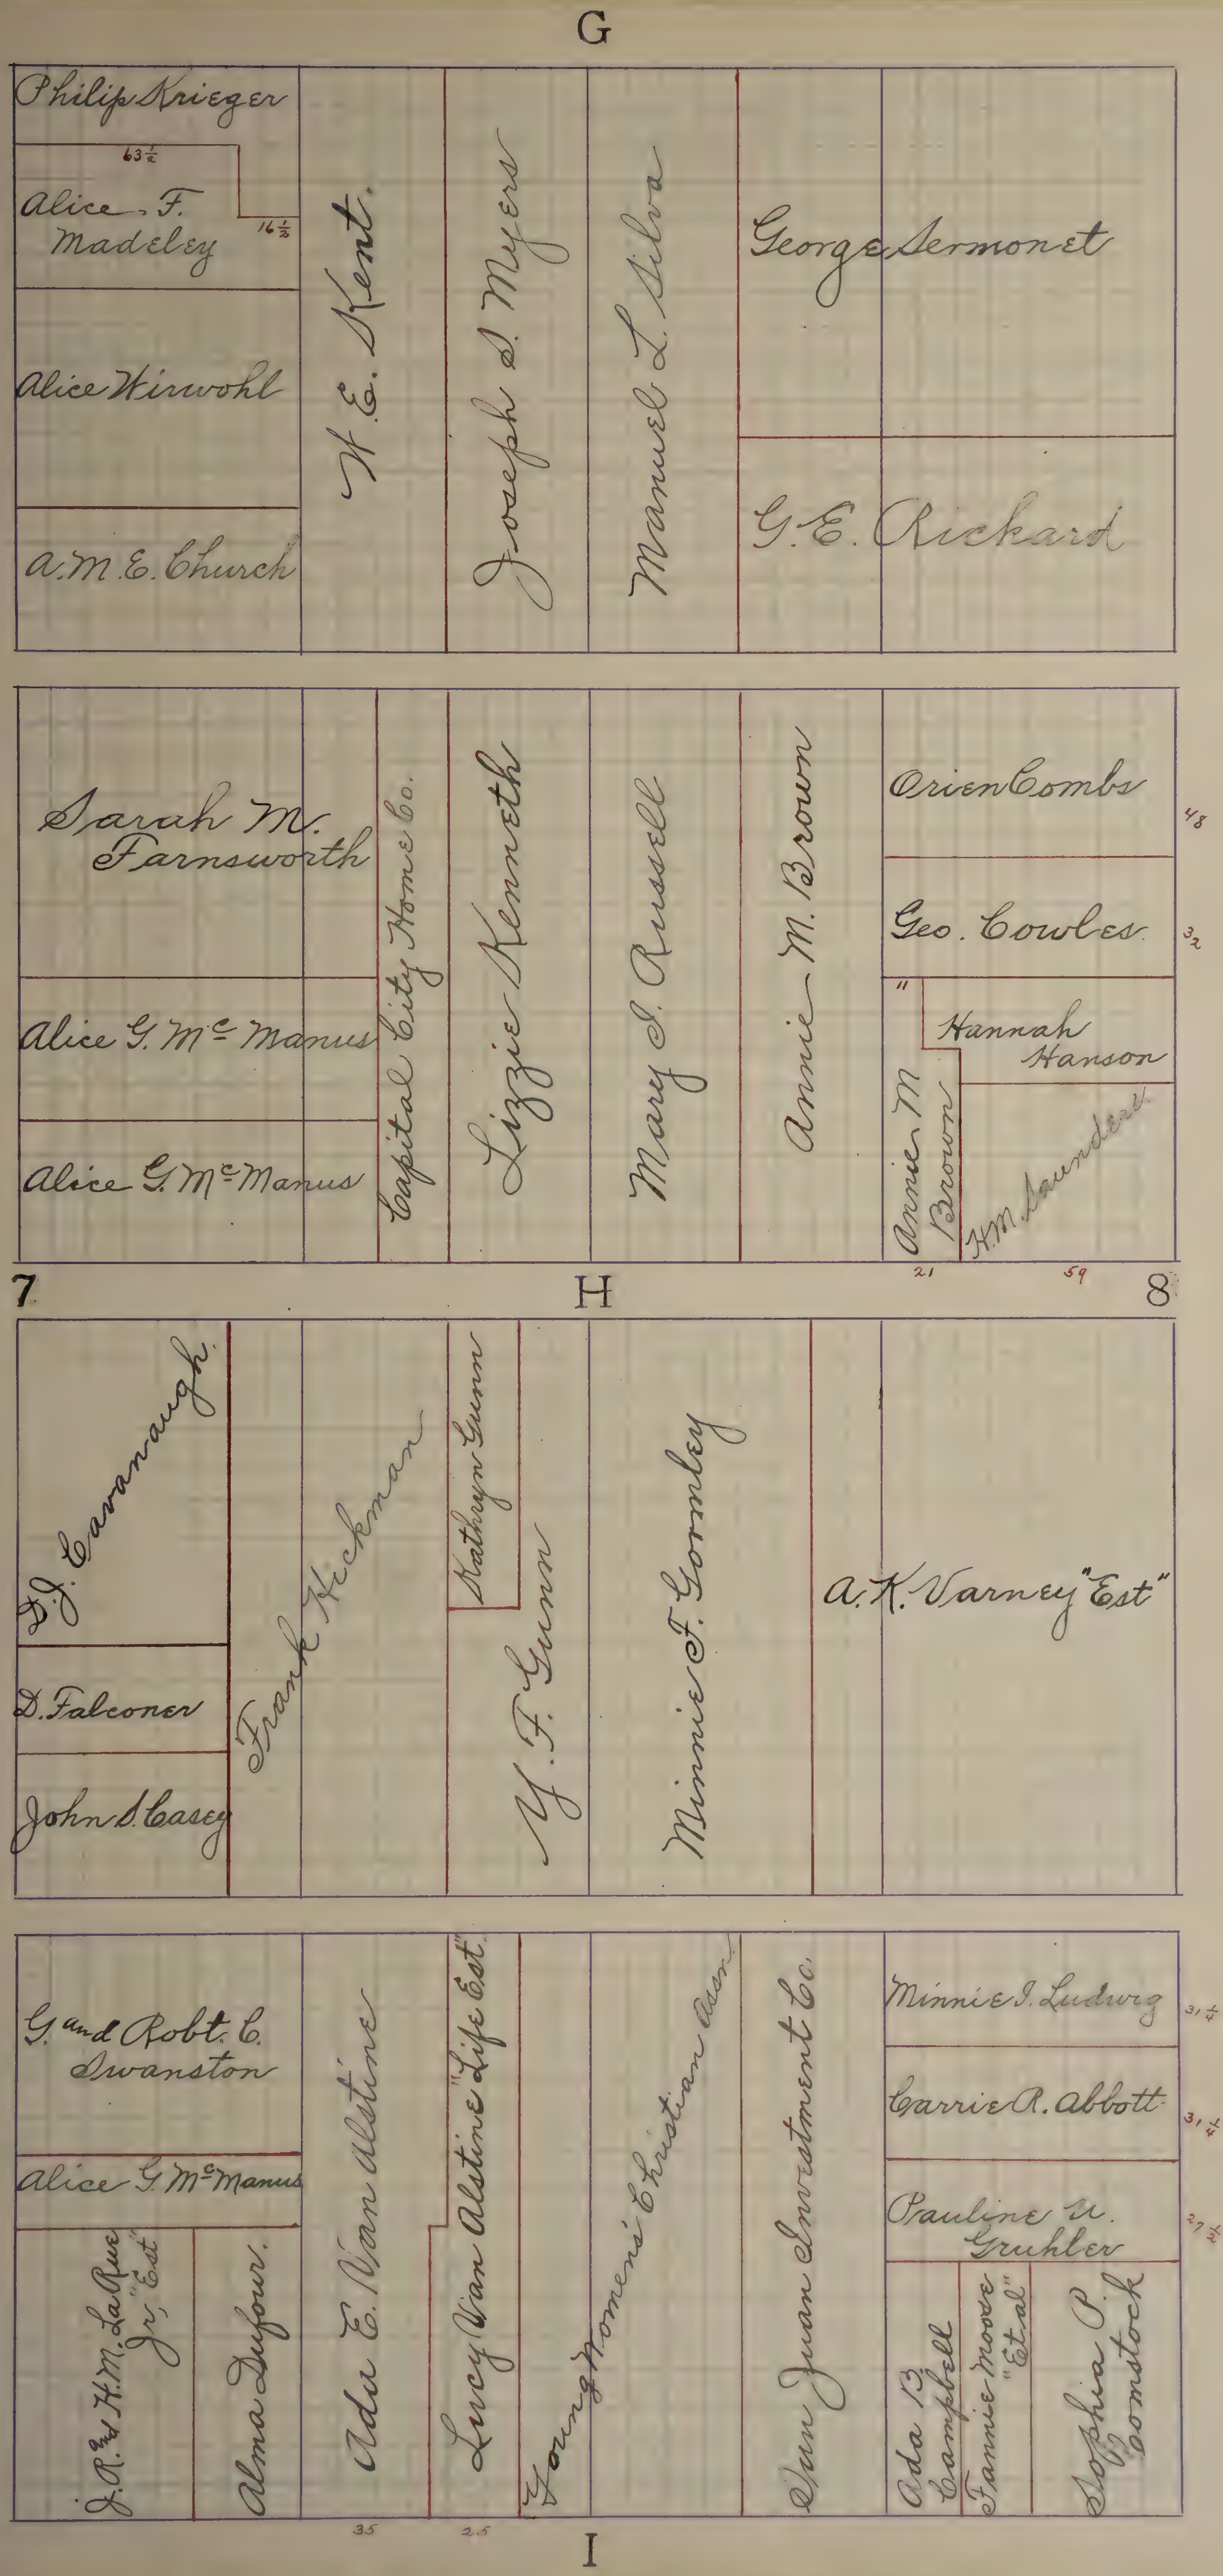
G
Philip Krieger
63½
Alice F. Madeley
16½
Alice Winwohl
A.M.E. Church
W.E. Kent.
Joseph S. Myers
Manuel L. Silva
George Sermonet
G.E. Rickard
Sarah M. Farnsworth
Alice G. McManus
Alice G. McManus
Capital City Home Co.
Lizzie Kenneth
Mary S. Russell
Annie M. Brown
Orien Combs
48
Geo. Cowles
32
"
Hannah Hanson
Annie M Brown
H.M. Saunders
21
59
7
H
8
D.J. Cavanaugh
D. Falconer
John S. Casey
Frank Hickman
Kathryn Gunn
Y.F. Gunn
Minnie F. Gormley
A.K. Varney "Est"
G. and Robt. C. Swanston
Alice G. McManus
J.R. and H.M. LaRue Jr. "Est"
Alma Dufour.
Ada E. Van Alstine
Lucy Van Alstine "Life Est"
Young Women's Christian Assn.
San Juan Investment Co.
Minnie I. Ludwig
31¼
Carrie R. Abbott
31¼
Pauline U. Gruhler
27½
Ada B. Campbell
Fannie Moore "Et al"
Sophia P. Comstock
35
25
I

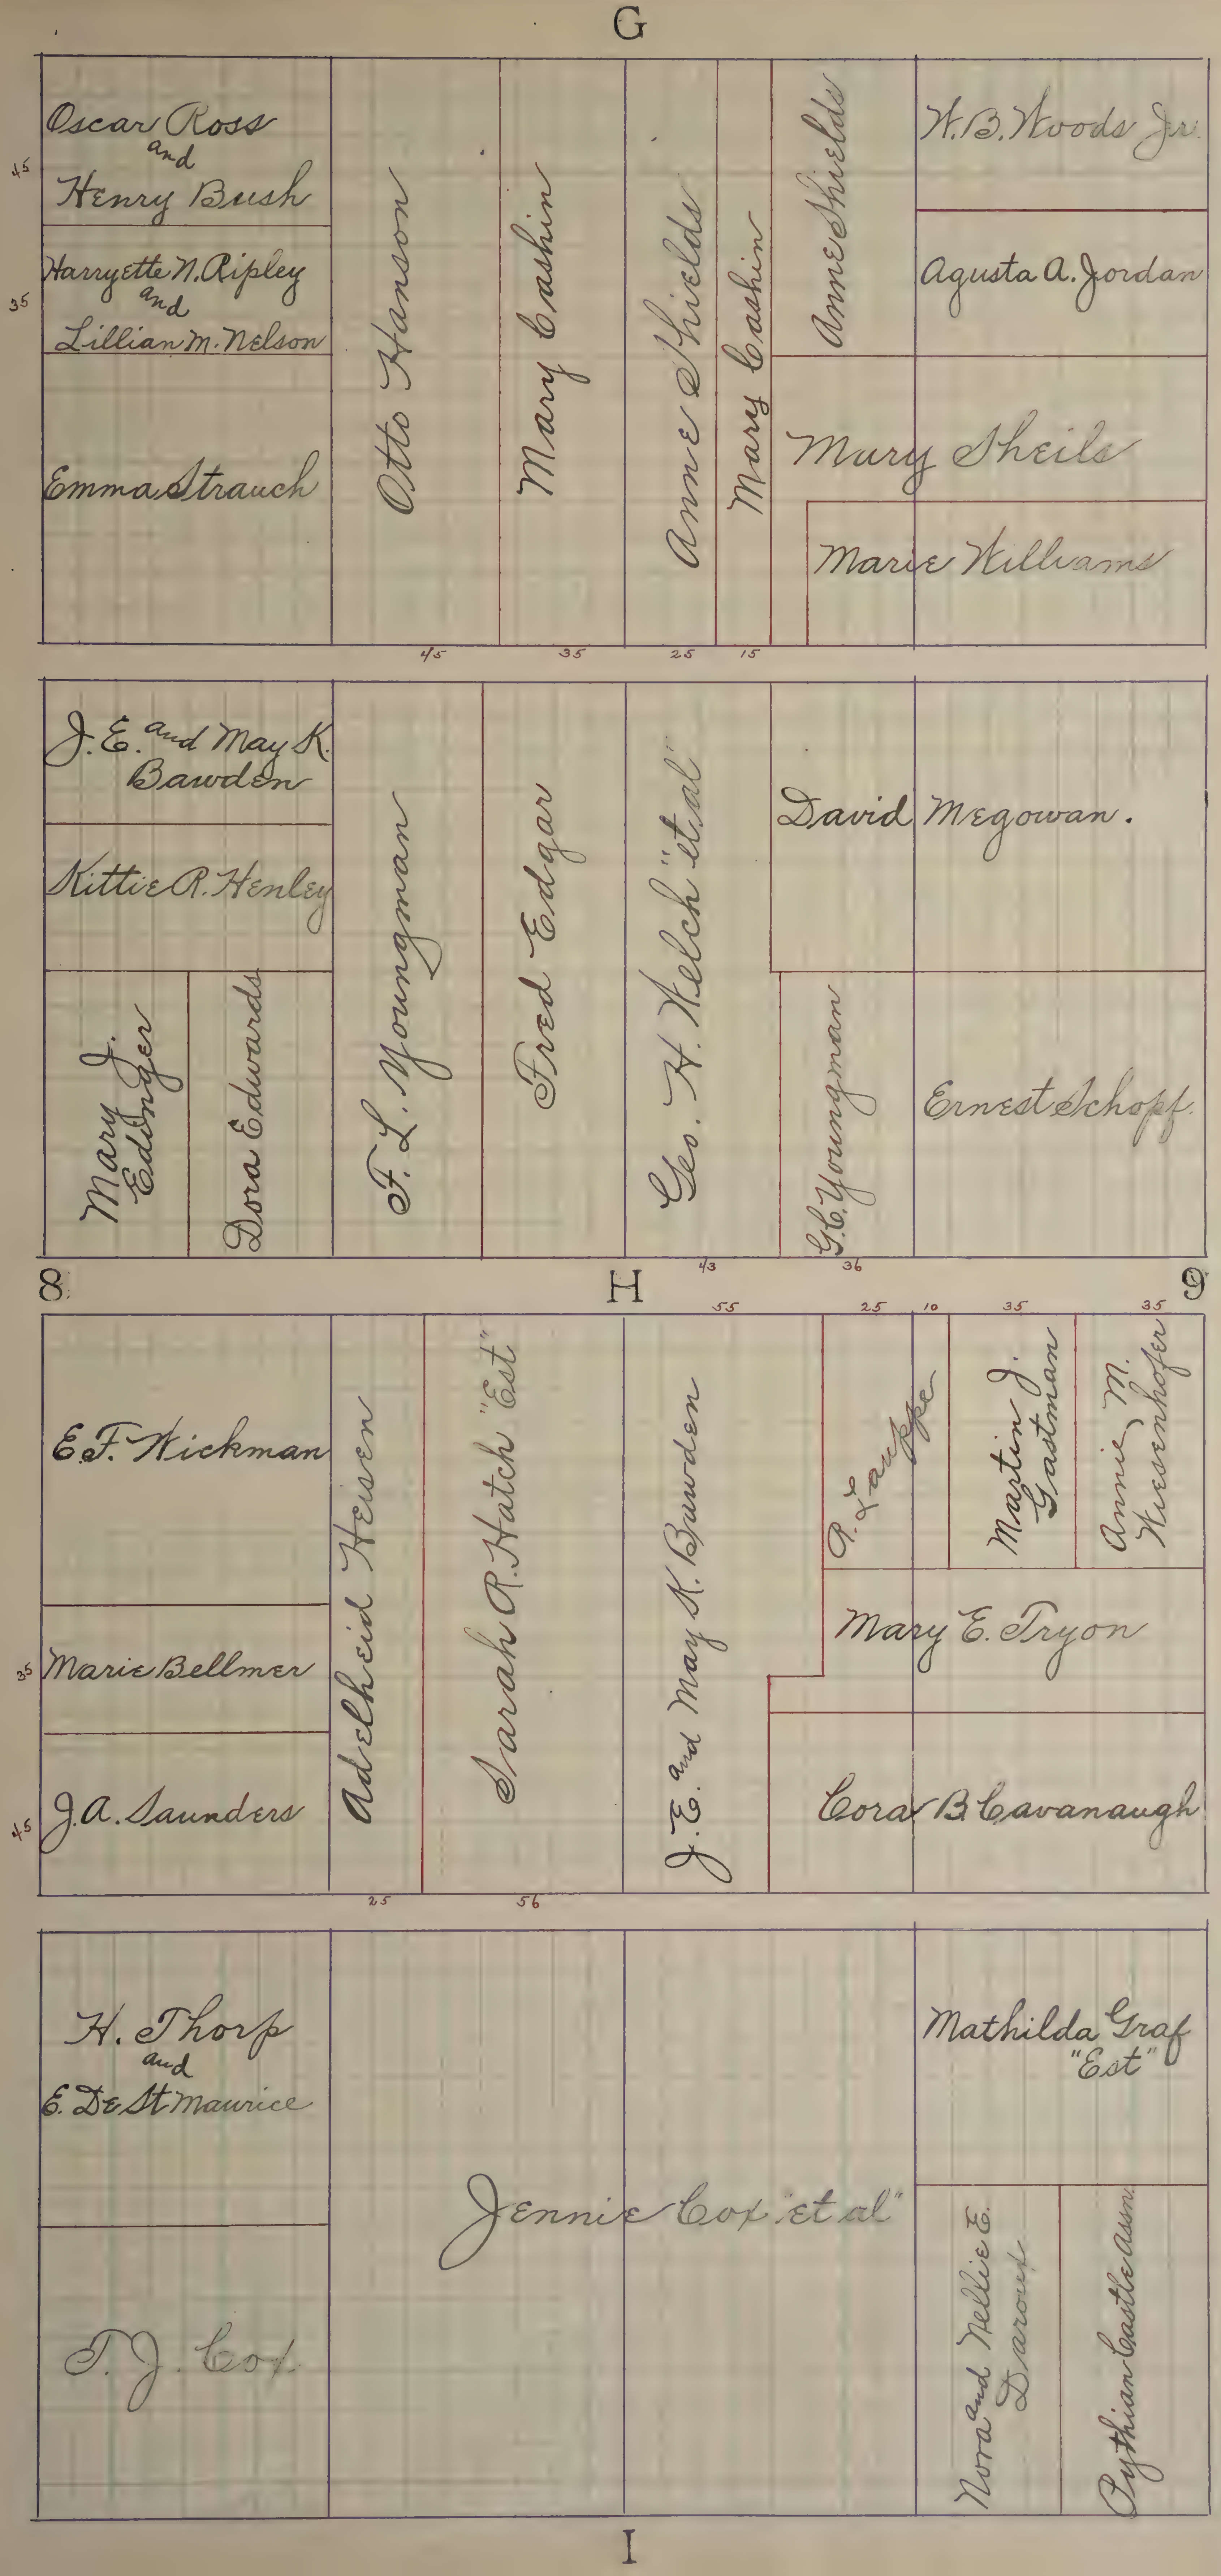
G
Oscar Ross and Henry Bush
45
Harryette N. Ripley and Lillian M. Nelson
35
Emma Strauch
Otto Hanson
Mary Cashin
Anne Shields
Mary Cashin
Anne Shields
W. B. Woods Jr.
Agusta A. Jordan
Mary Sheils
Marie Williams
45
35
25
15
J. E. and May K. Bawden
Kittie R. Henley
Mary J. Eddinger
Dora Edwards
F. L. Youngman
Fred Edgar
Geo. H. Welch "et al"
David McGowan.
G. L. Youngman
Ernest Schopf
43
36
8
H
9
55
25
10
35
35
E. F. Wickman
Marie Bellmer
35
J. A. Saunders
45
Adelheid Heisen
Sarah R. Hatch "Est"
J. E. and May K. Bawden
R. Lauppe
Martin J. Gastman
Annie M. Hiesenhofer
Mary E. Tryon
Cora B. Cavanaugh
25
56
H. Thorp and E. De St Maurice
T. J. Cox
Jennie Cox "et al"
Mathilda Graf "Est"
Nora and Nellie E. Darouf
Pythian Castle Assn.
I

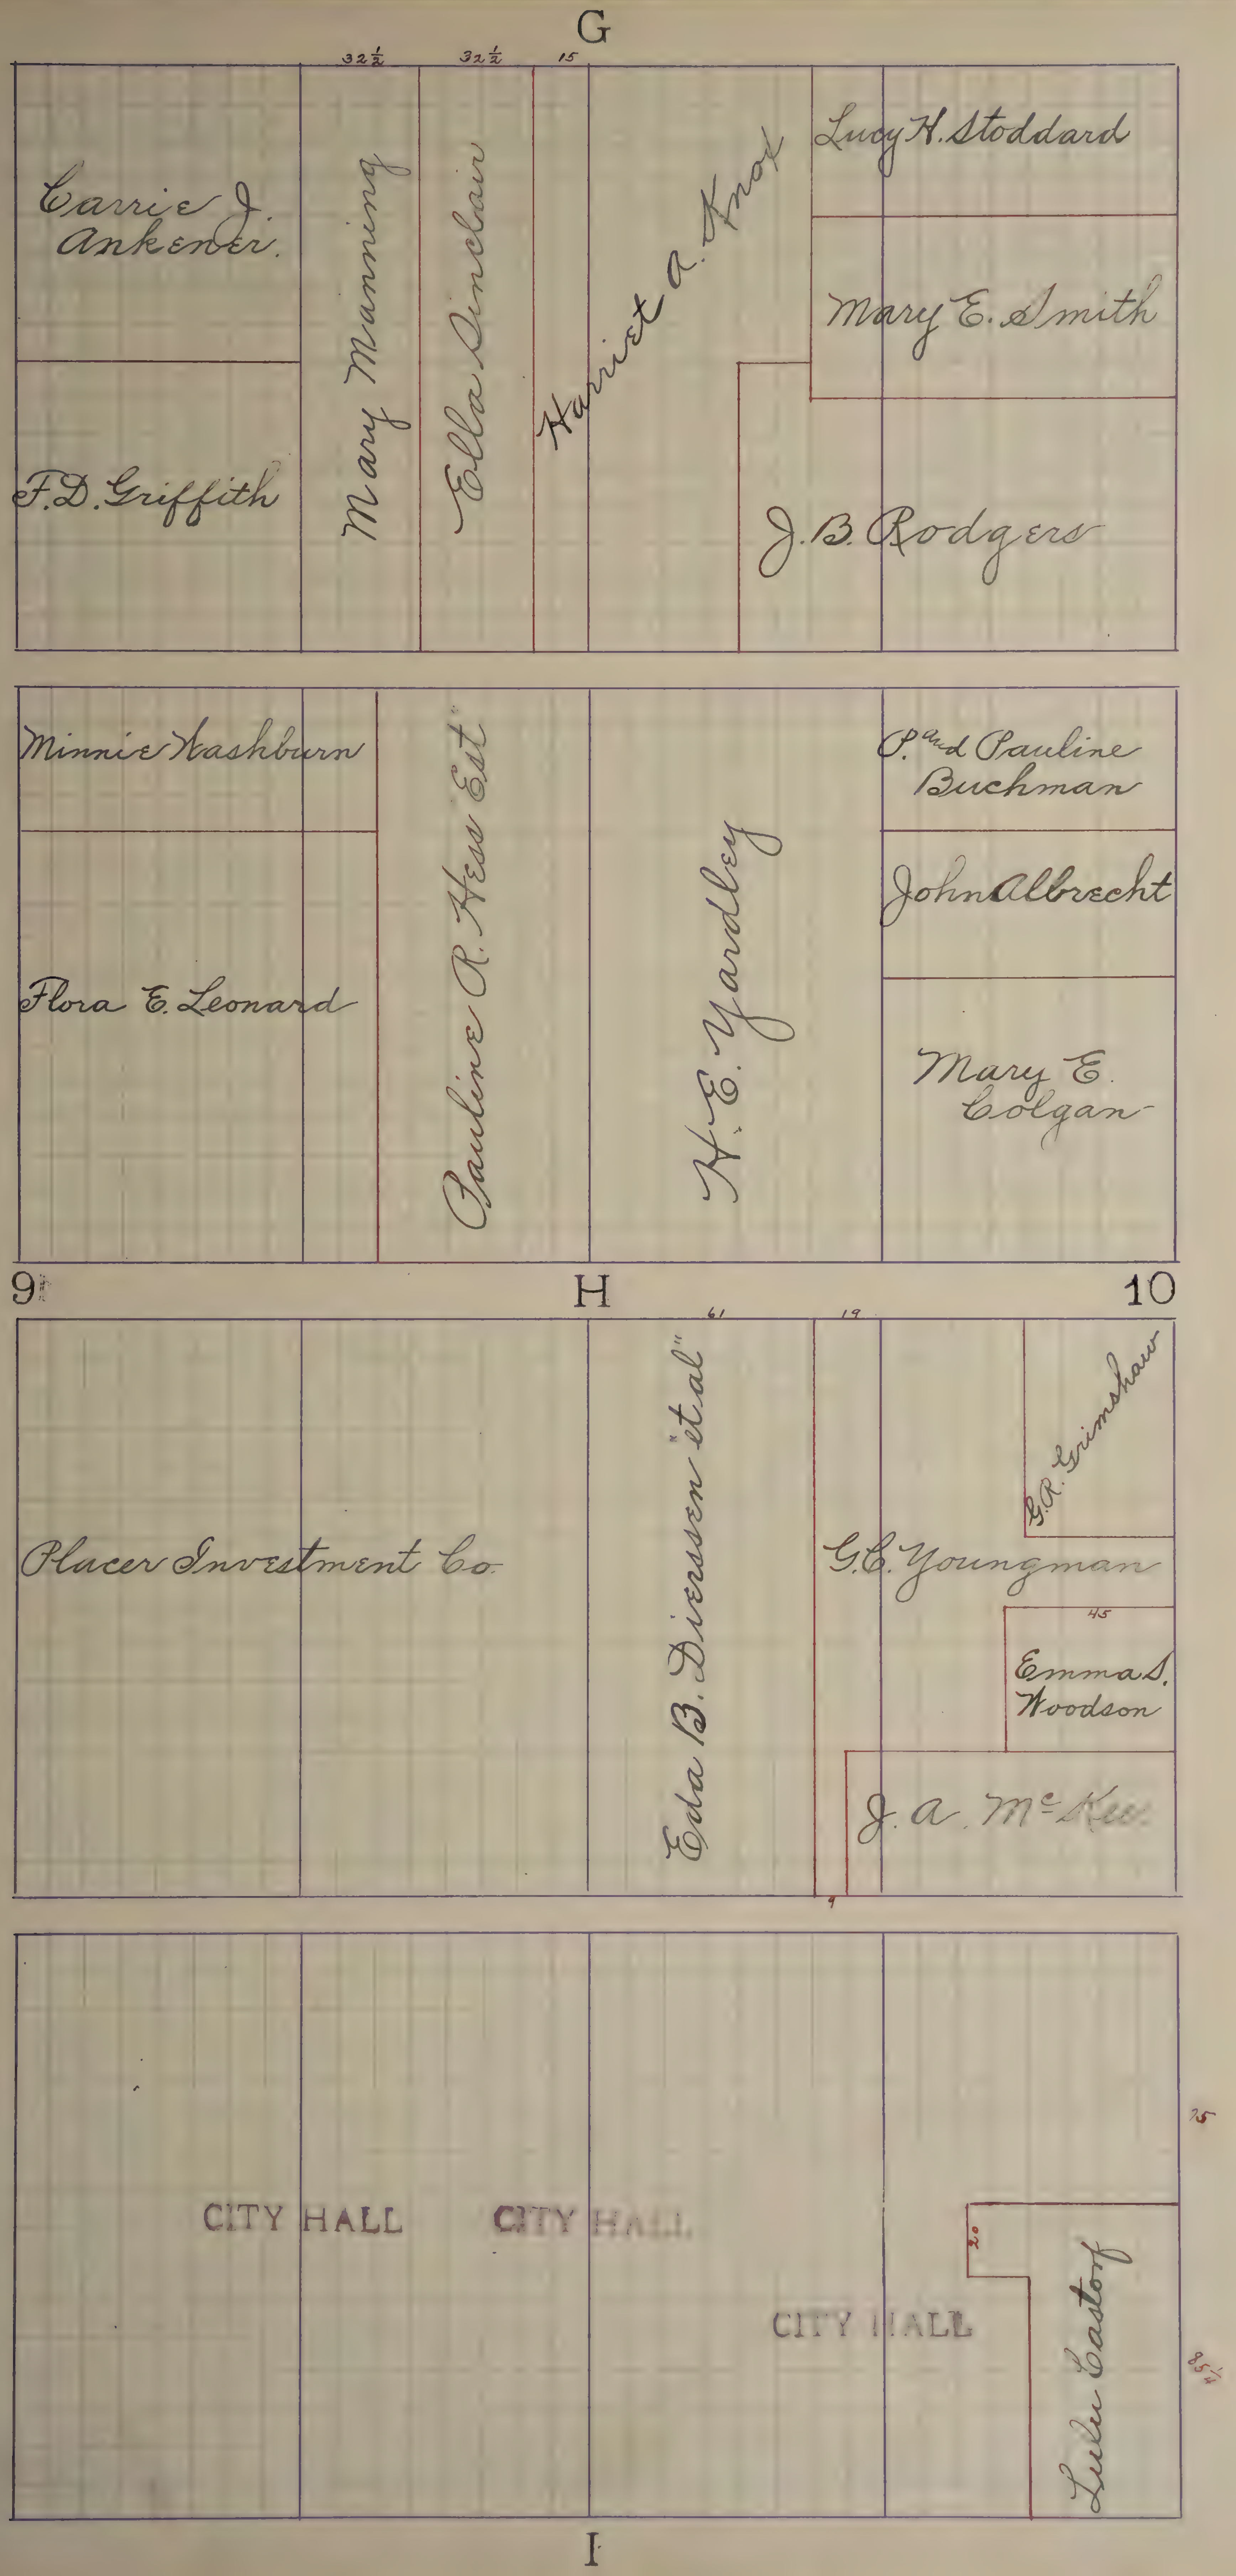
G
32½
32½
15
Carrie J. Ankener.
F.D. Griffith
Mary Manning
Ella Sinclair
Harriet A. Knox
Lucy H. Stoddard
Mary E. Smith
J.B. Rodgers
Minnie Washburn
Flora E. Leonard
Pauline R. Hess Est.
H.E. Yardley
P. and Pauline Buchman
John Albrecht
Mary E. Colgan
9
H
10
61
19
Placer Investment Co.
Ella B. Dierssen "et al"
G.A. Grimshaw
G.C. Youngman
45
Emma S. Woodson
J.A. McKee
4
CITY HALL
CITY HALL
CITY HALL
25
20
Lulu Eastorf
85½
I

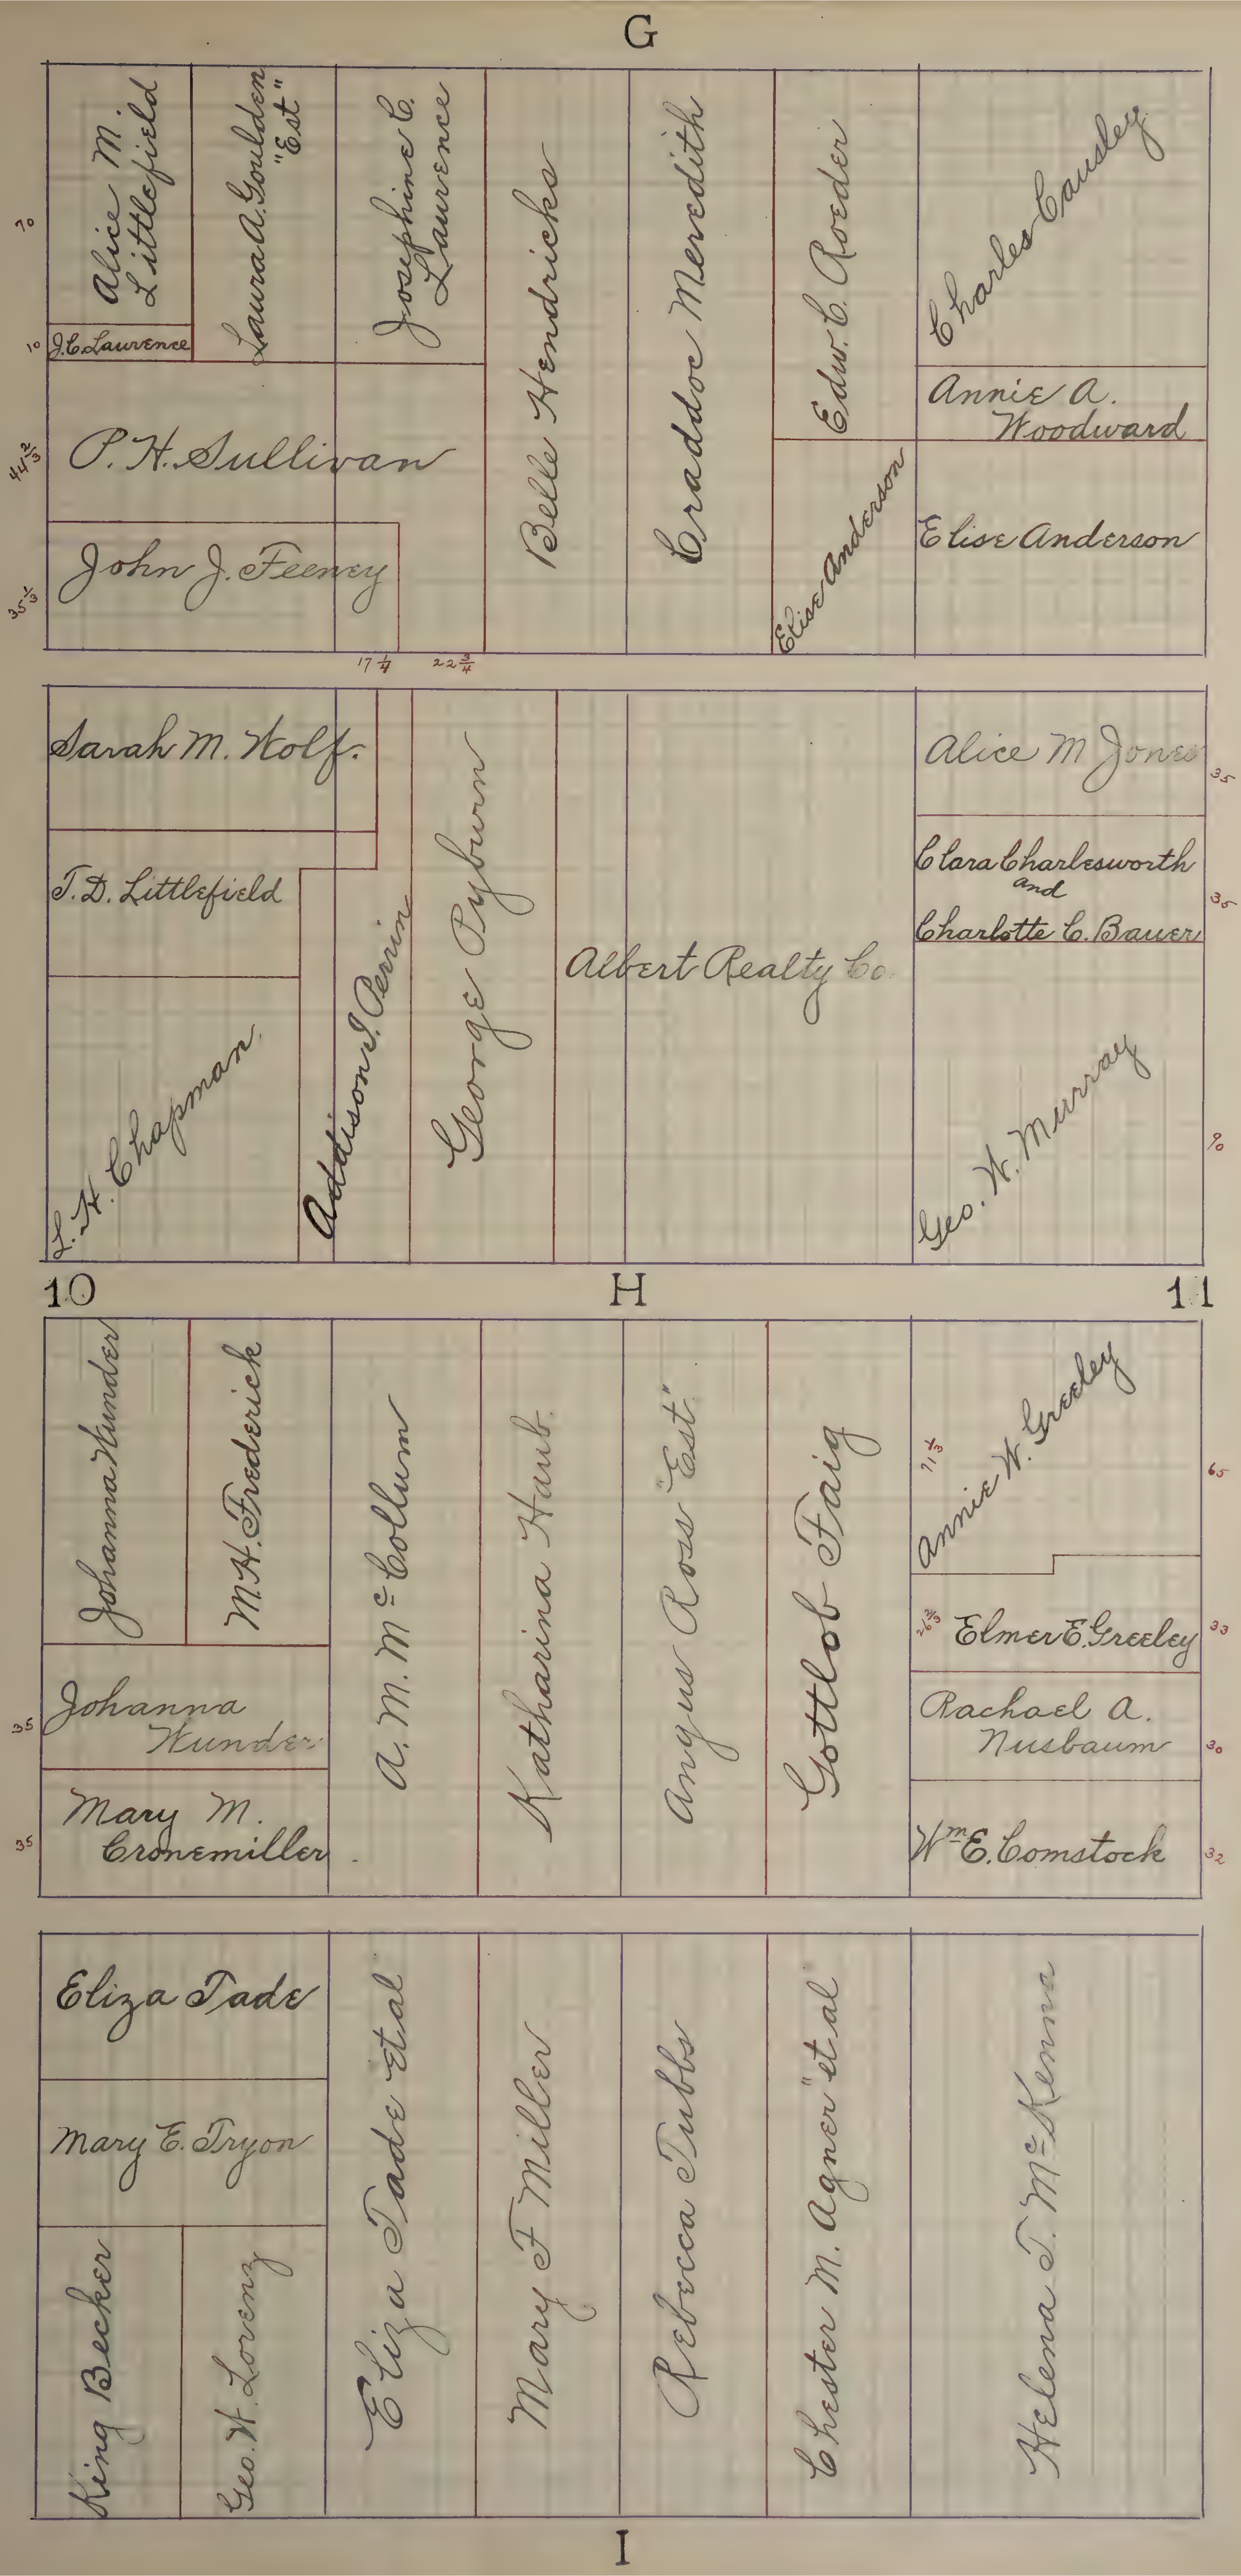
G
Alice M. Littlefield
Laura A. Goulden "Est"
Josephine C. Laurence
J. C. Laurence
Belle Hendricks
Craddoc Meredith
Edw. C. Roeder
Charles Causley
Annie A. Woodward
Elise Anderson
Elise Anderson
P. H. Sullivan
John J. Feeney
70
10
44⅔
35⅓
17¼
22¾
Sarah M. Wolf.
T. D. Littlefield
L. H. Chapman.
Addison J. Perrin
George Pyburn
Albert Realty Co.
Alice M Jones
35
Clara Charlesworth and Charlotte C. Bauer
35
Geo. W. Murray
90
10
H
11
Johanna Wunder
M. H. Frederick
A. M. McCollum
Katharina Haub.
Angus Ross "Est."
Gottlob Faig
Annie W. Greeley
7⅓
65
26⅔
Elmer E. Greeley
33
Rachael A. Nusbaum
30
Wm E. Comstock
32
Johanna Wunder
35
Mary M. Cronemiller
35
Eliza Tade
Mary E. Tryon
King Becker
Geo. W. Lorenz
Eliza Tade "et al"
Mary F Miller
Rebecca Tubbs
Chester M. Agner "et al"
Helena T. McKenna
I

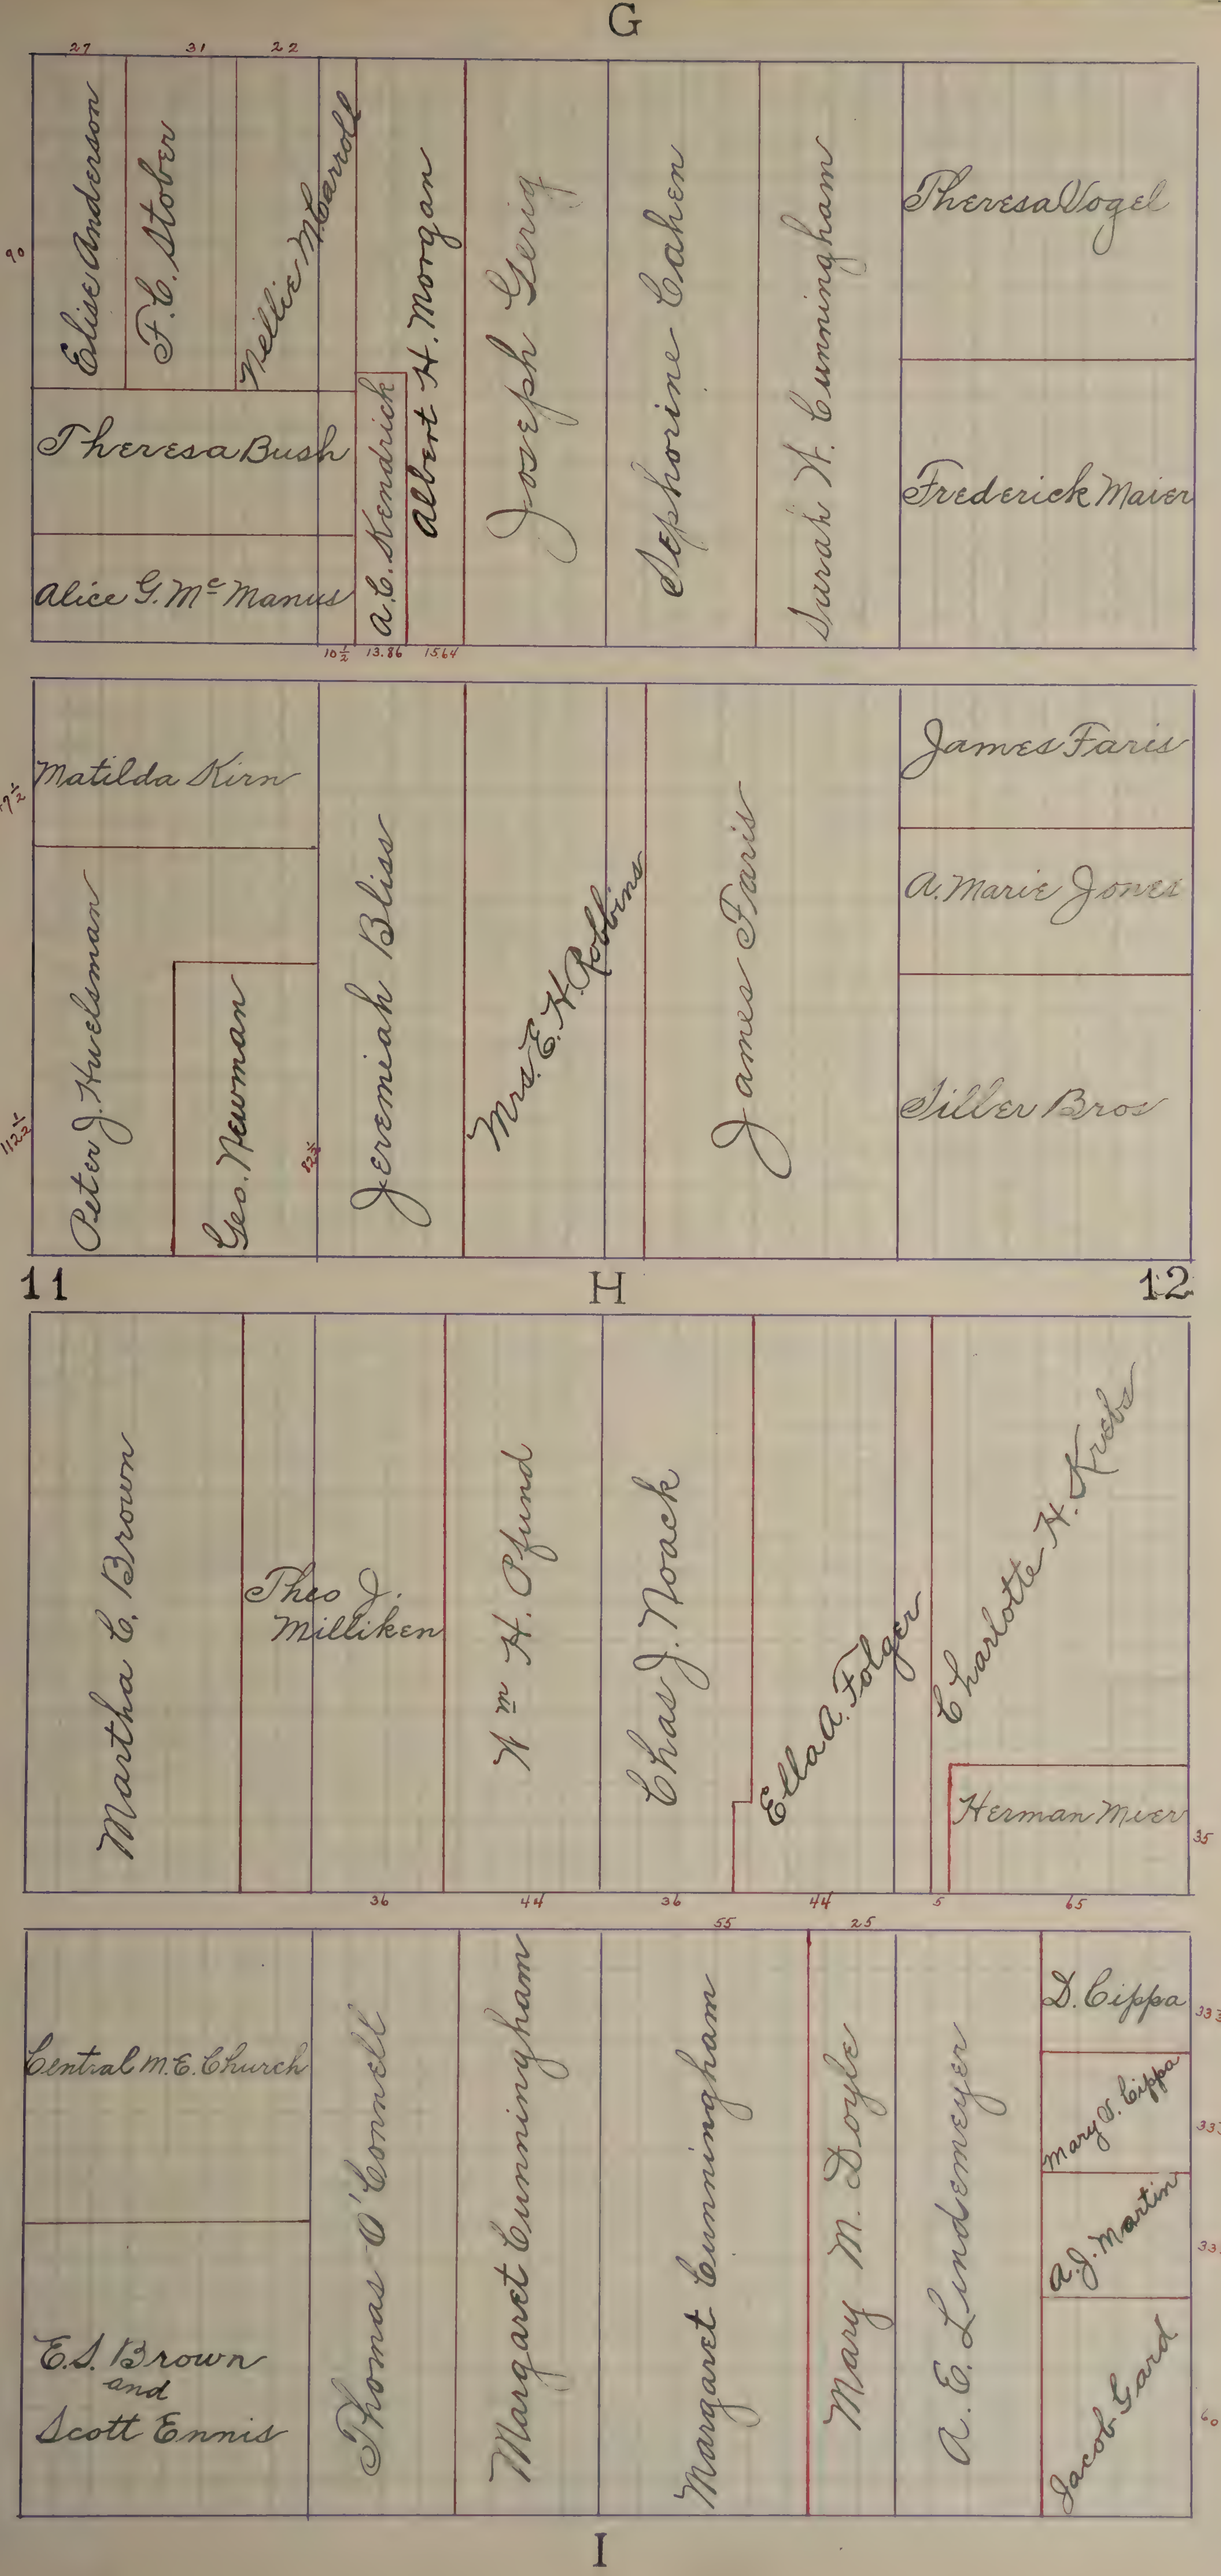
G
27
31
22
90
Elise Anderson
F. C. Stober
Nellie McCarroll
Theresa Bush
Alice G. McManus
A. C. Kendrick
Albert H. Morgan
10½
13.86
15.64
Joseph Gerig
Sephorine Cahen
Sarah H. Cunningham
Theresa Vogel
Frederick Maier
47½
Matilda Kirn
112½
Peter J. Huelsman
Geo. Newman
82½
Jeremiah Bliss
Mrs. E. H. Robbins
James Faris
James Faris
A. Marie Jones
Siller Bros
11
H
12
Martha E. Brown
Theo J. Milliken
Wm H. Pfund
Chas J. Noack
Ella A. Folger
Charlotte H. Krebs
Herman Meier
35
36
44
36
44
5
65
55
25
Central M. E. Church
E. S. Brown and Scott Ennis
Thomas O'Connell
Margaret Cunningham
Margaret Cunningham
Mary M. Doyle
A. E. Lindemeyer
D. Cippa
33⅓
Mary S. Cippa
33⅓
A. J. Martin
33⅓
Jacob Gard
60
I
]

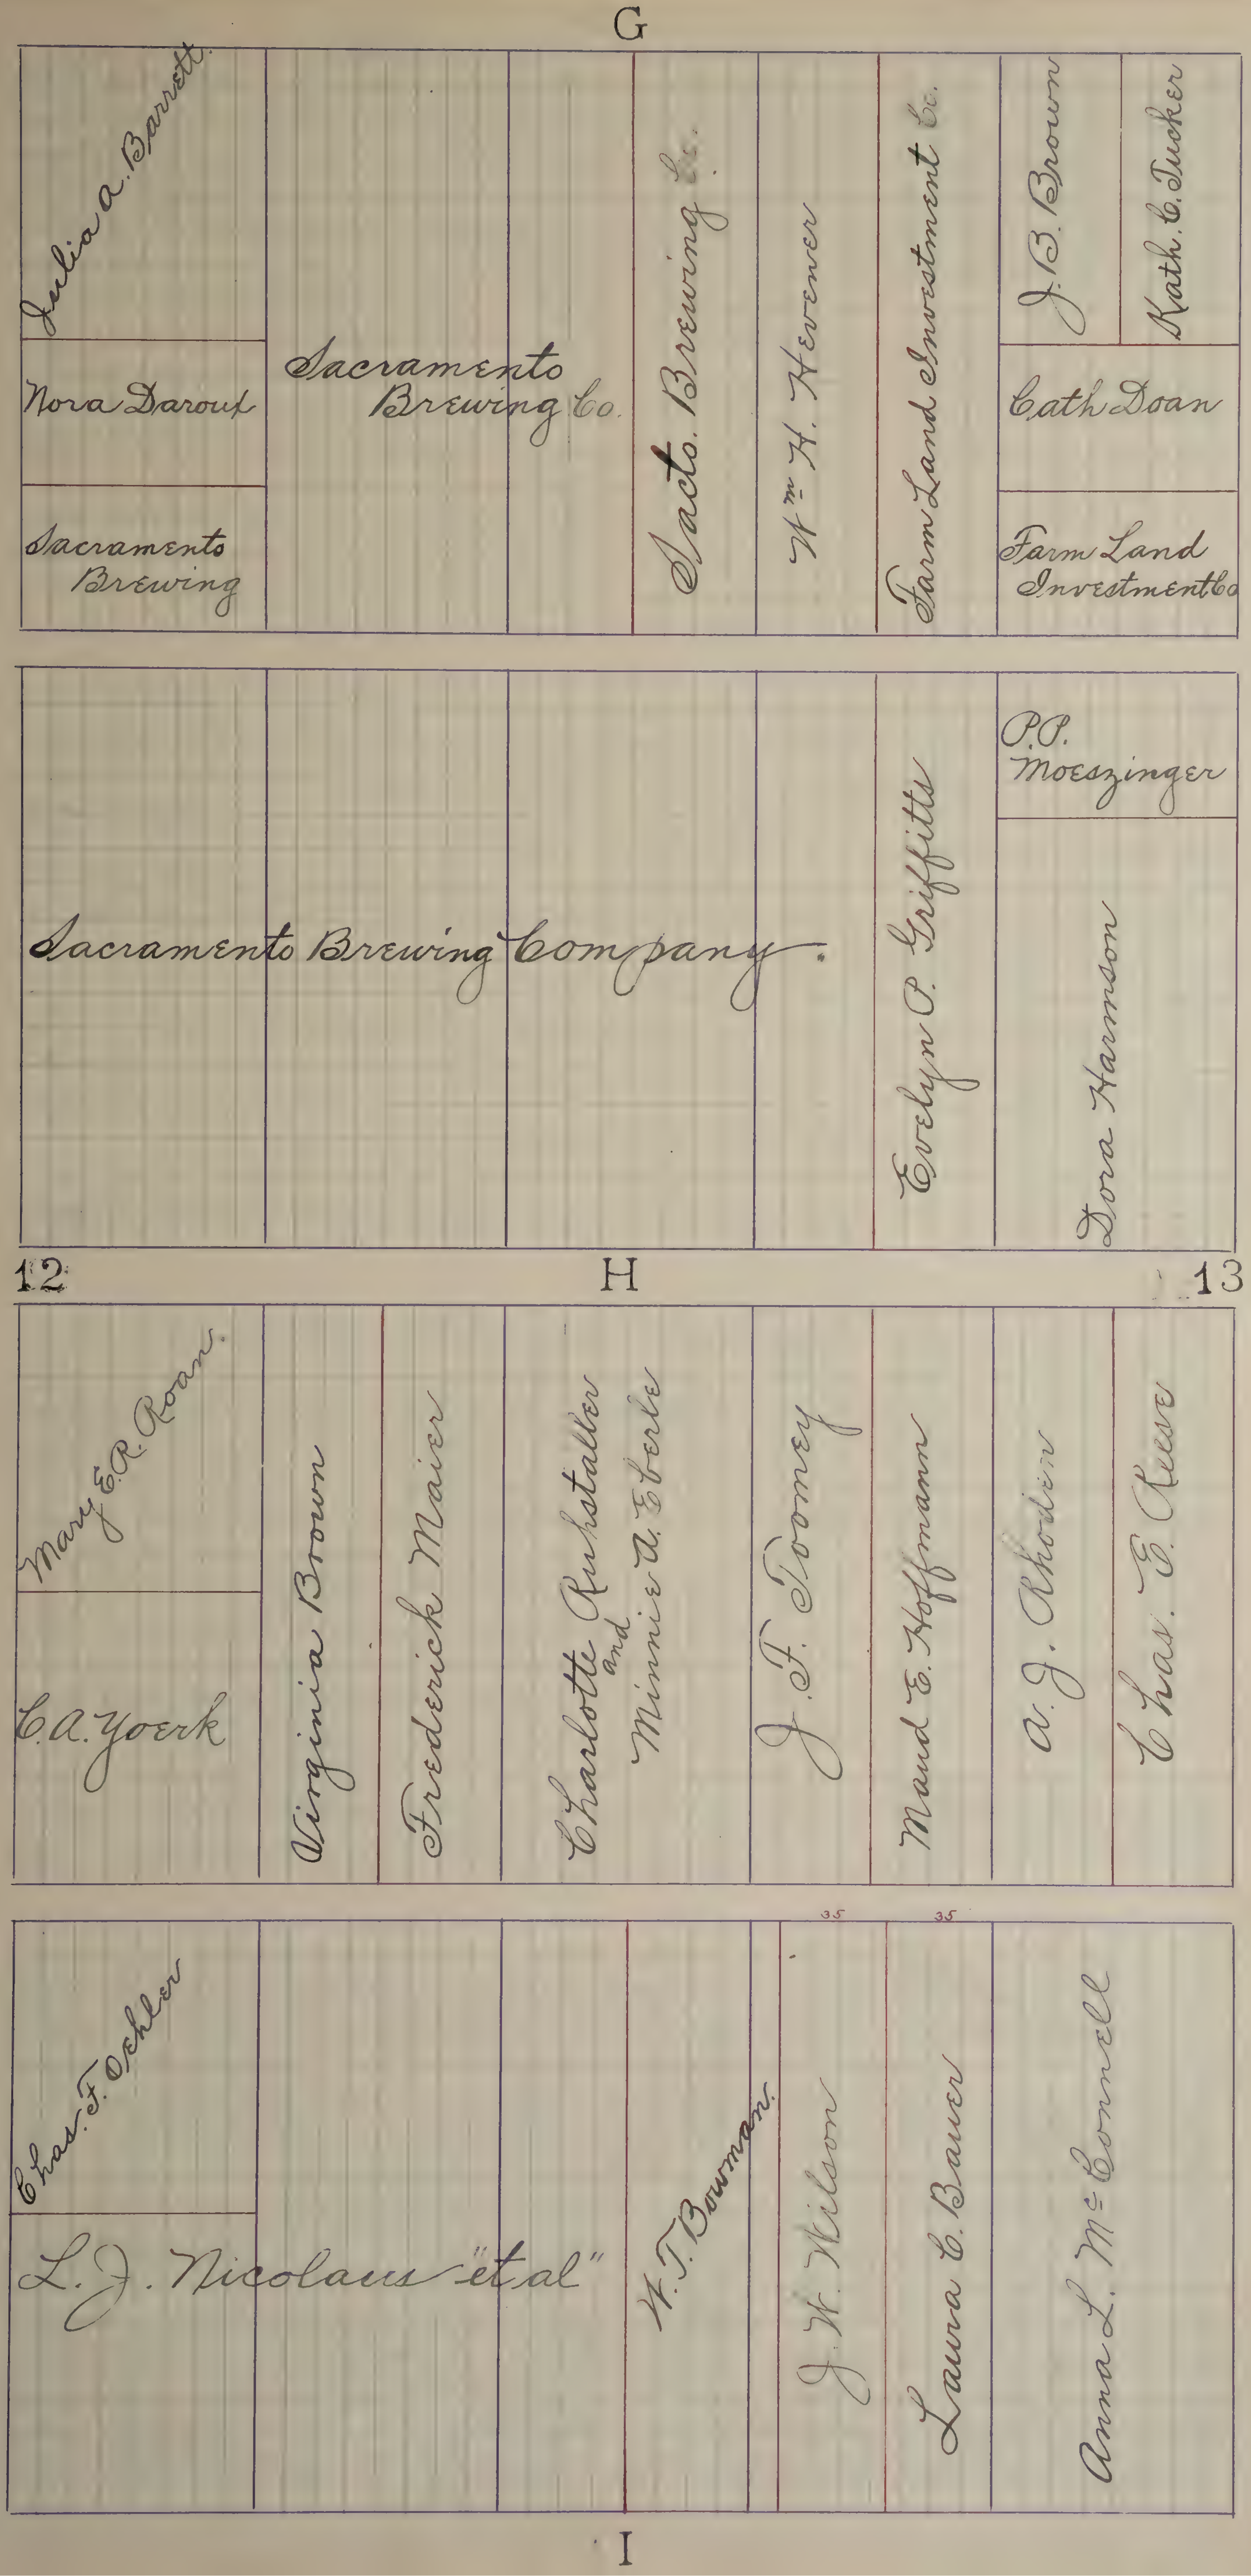
G
Julia A. Barrett
Nora Darouf
Sacramento Brewing
Sacramento Brewing Co.
Sacto. Brewing Co.
Wm H. Hevener
Farm Land Investment Co.
J. B. Brown
Kath. C. Tucker
Cath Doan
Farm Land Investment Co
Sacramento Brewing Company.
Evelyn P. Griffitts
P.P. Moeszinger
Dora Harmson
12
H
13
Mary E.R. Roan
C.A. Yoerk
Virginia Brown
Frederick Maier
Charlotte Ruhstaller and Minnie A. Eberle
J. F. Toomey
Maud E. Hoffmann
A. J. Rhoden
Chas. E. Reese
35
35
Chas. F. Oehler
L. J. Nicolaus "et al"
W. T. Bowman.
J. W. Wilson
Laura C. Bauer
Anna L. McConnell
I

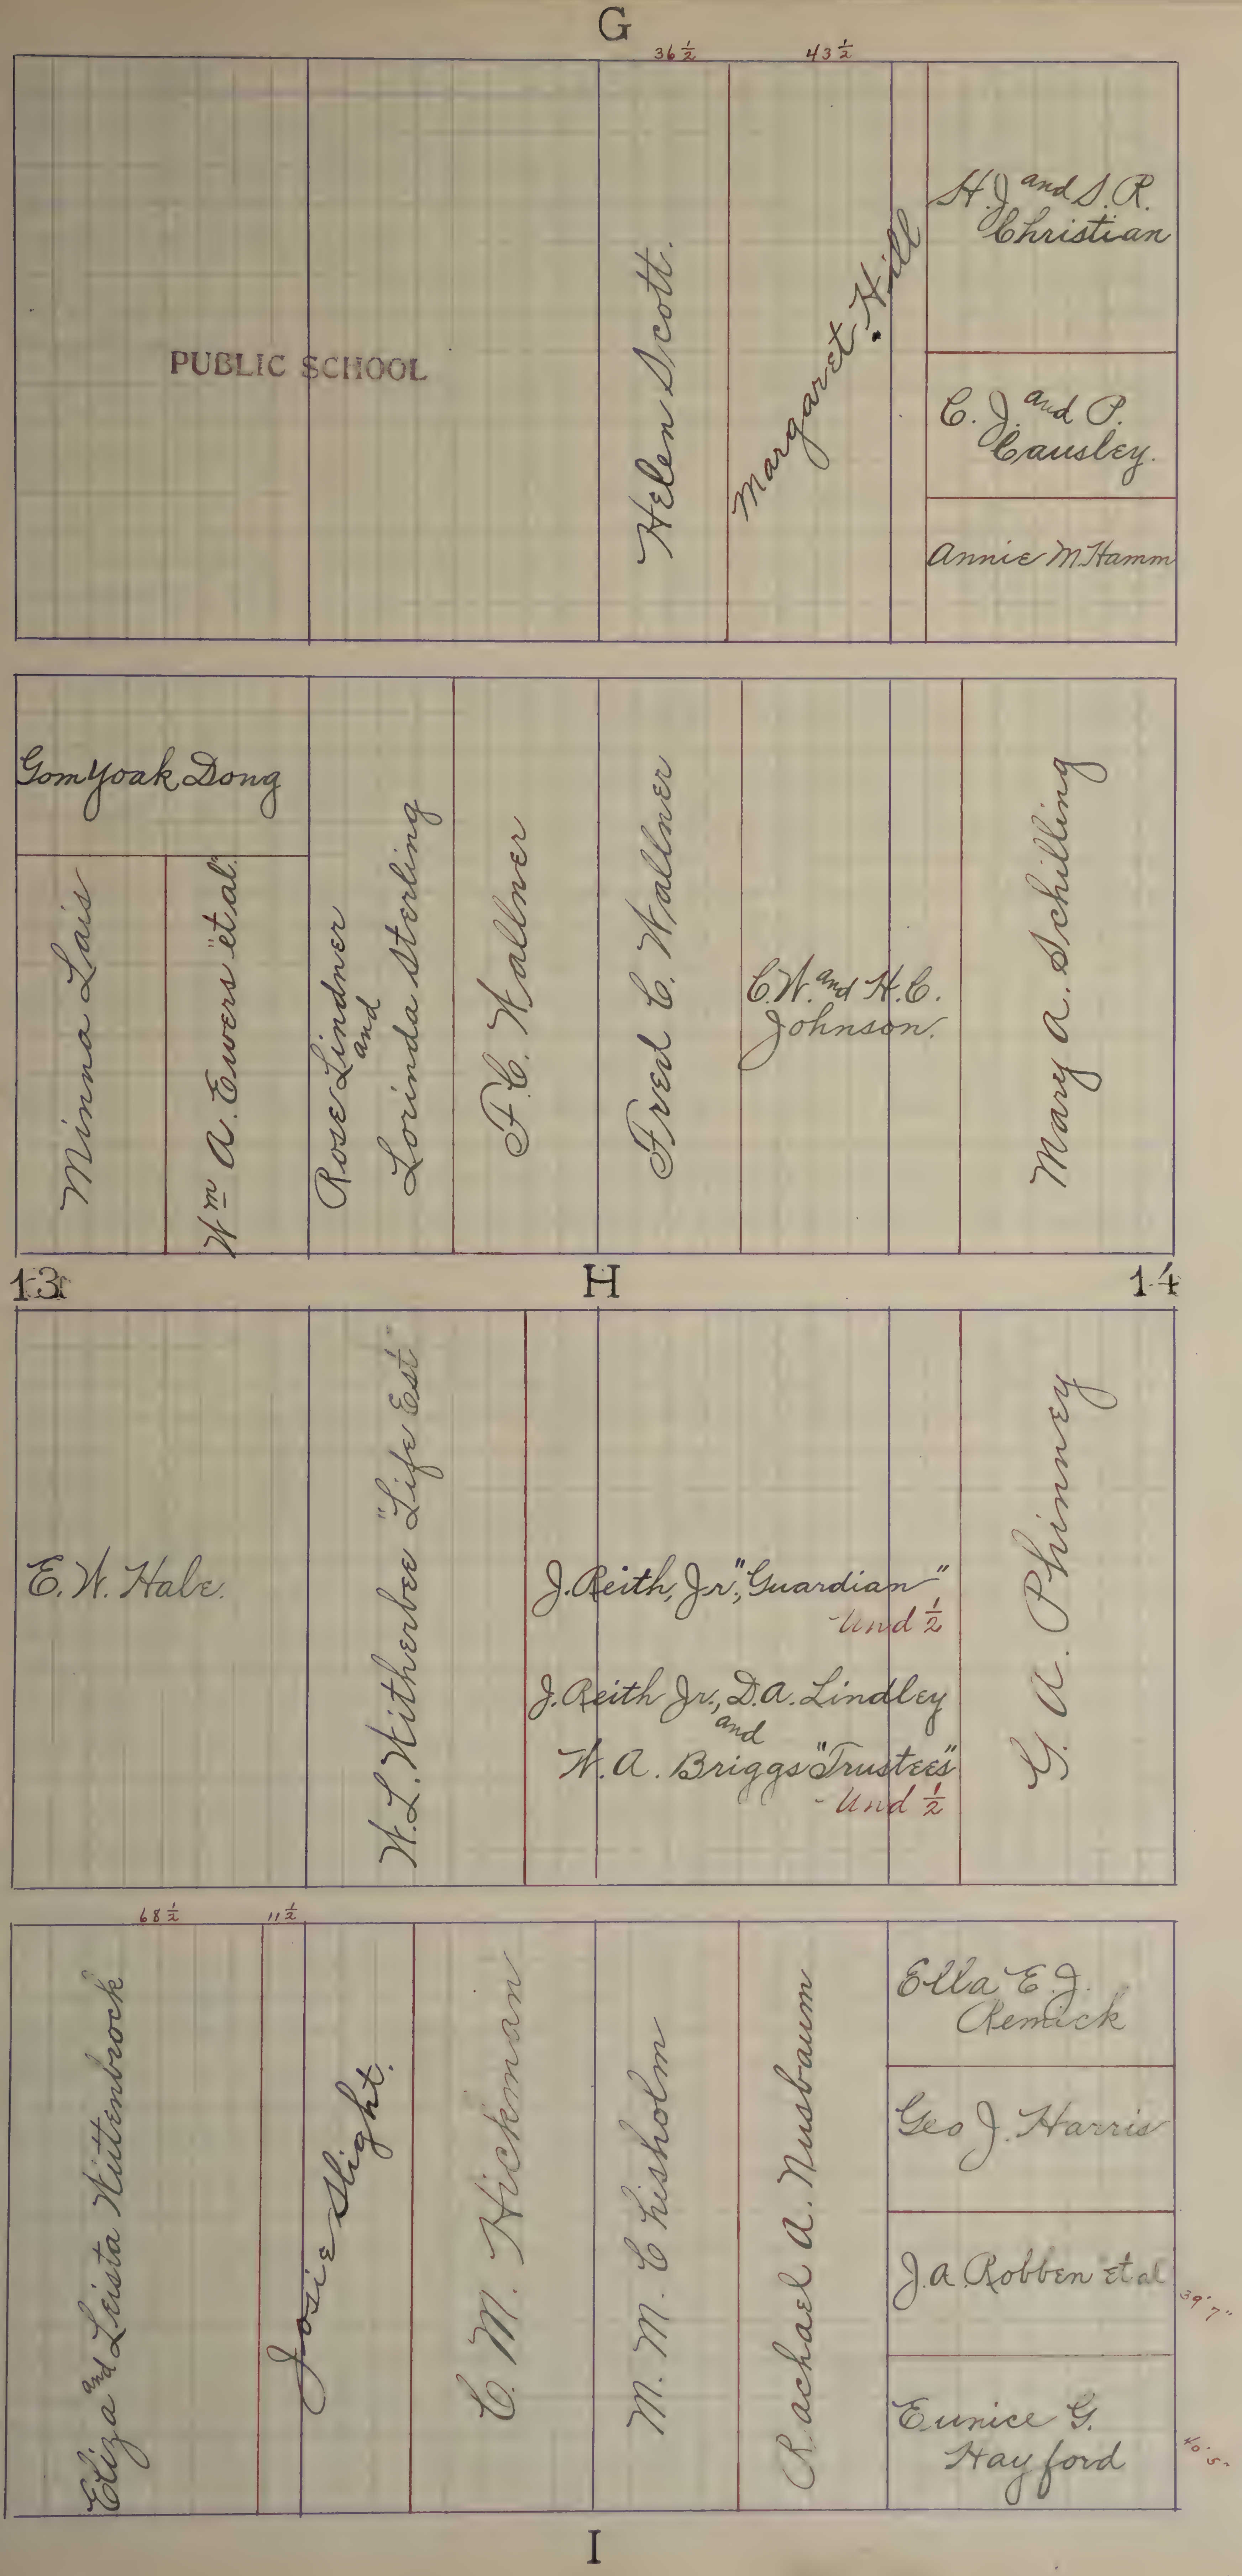
G
36½
43½
PUBLIC SCHOOL
Helen Scott
Margaret Hill
H.J. and S.R. Christian
C.J. and P. Causley
Annie M. Hamm
Gom Yoak Dong
Minna Lais
Wm A. Ewers "et al"
Rose Lindner and Lorinda Sterling
F.C. Wallner
Fred C. Wallner
C.W. and H.C. Johnson
Mary A. Schilling
13
H
14
E.W. Hale
W.L. Witherbee "Life Est"
J. Reith, Jr, "Guardian" Und ½
J. Reith Jr, D.A. Lindley and W.A. Briggs "Trustees" Und ½
G.A. Phinney
68½
11½
Eliza and Luista Wittenbrock
Josie Slight
C.M. Hickman
M.M. Chisholm
Rachael A. Nusbaum
Ella E.J. Remick
Geo J. Harris
J.A. Robben et al
39'7"
Eunice G. Hayford
40'5"
I

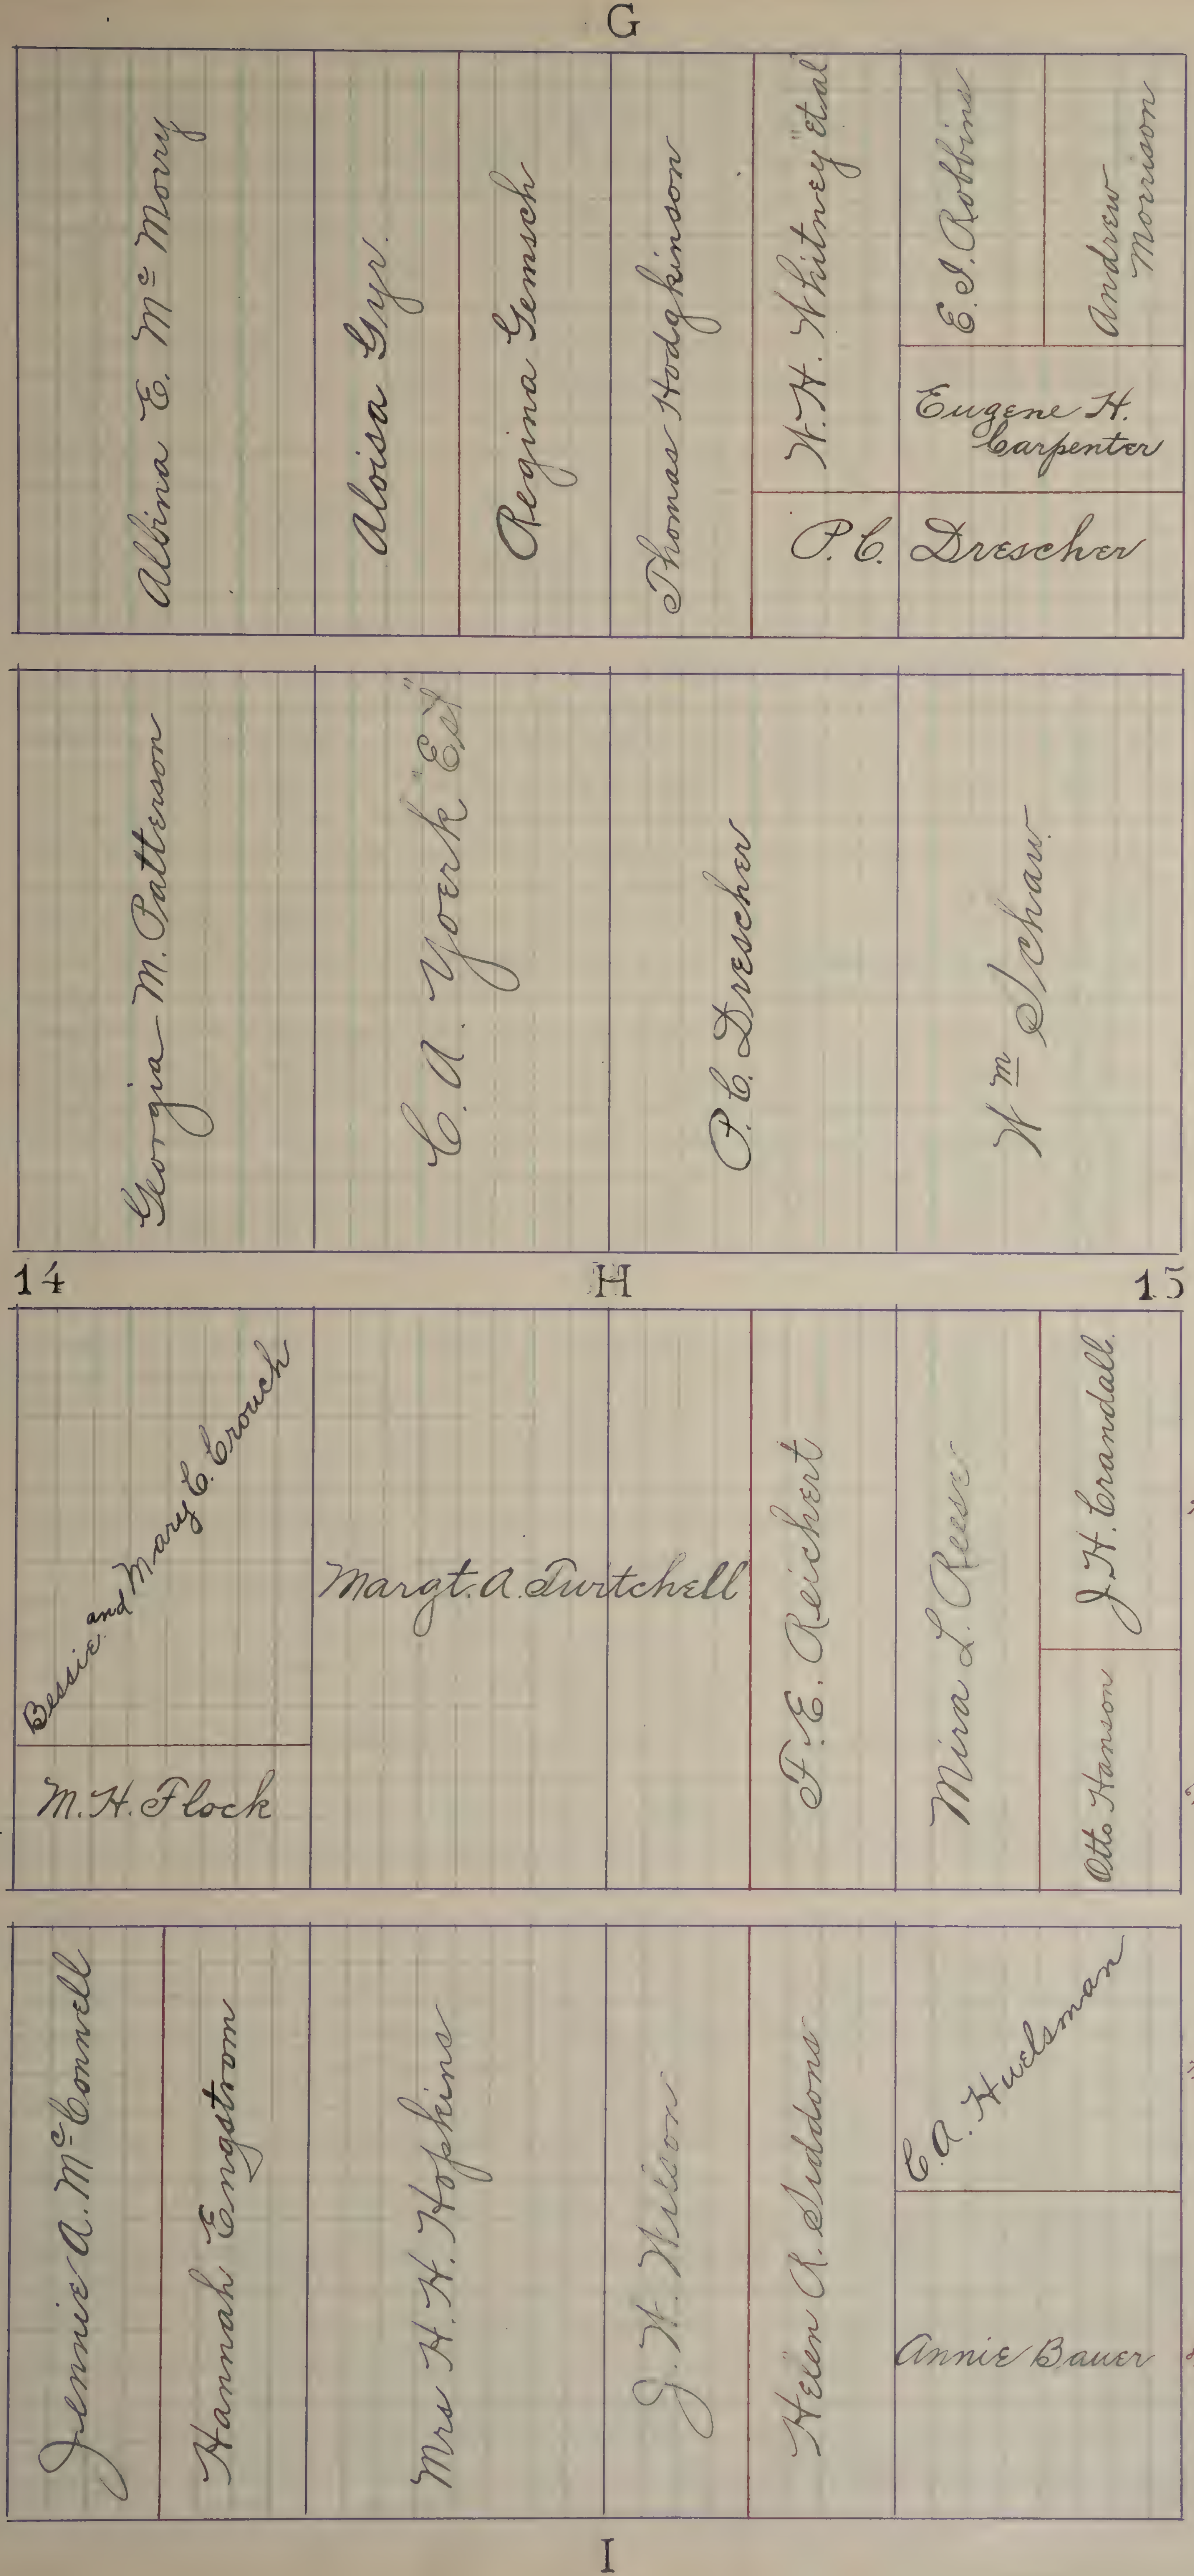
G
Albina E. McMorry
Aloisa Gyr
Regina Gemsch
Thomas Hodgkinson
W. H. Whitney "et al"
P. C. Drescher
E. I. Robbins
Andrew Morrison
Eugene H. Carpenter
Georgia M. Patterson
C. A. York "Est"
P. C. Drescher
Wm Schaw
14
H
15
Bessie and Mary E. Crouch
M. H. Flock
Margt. A. Twitchell
F. E. Reichert
Mira L. Reese
J. H. Crandall
Otto Hanson
93
67
Jennie A. McConnell
Hannah Engstrom
Mrs H. H. Hopkins
J. H. Wilson
Helen A. Siddons
C. A. Huelsman
Annie Bauer
72½
87½
I

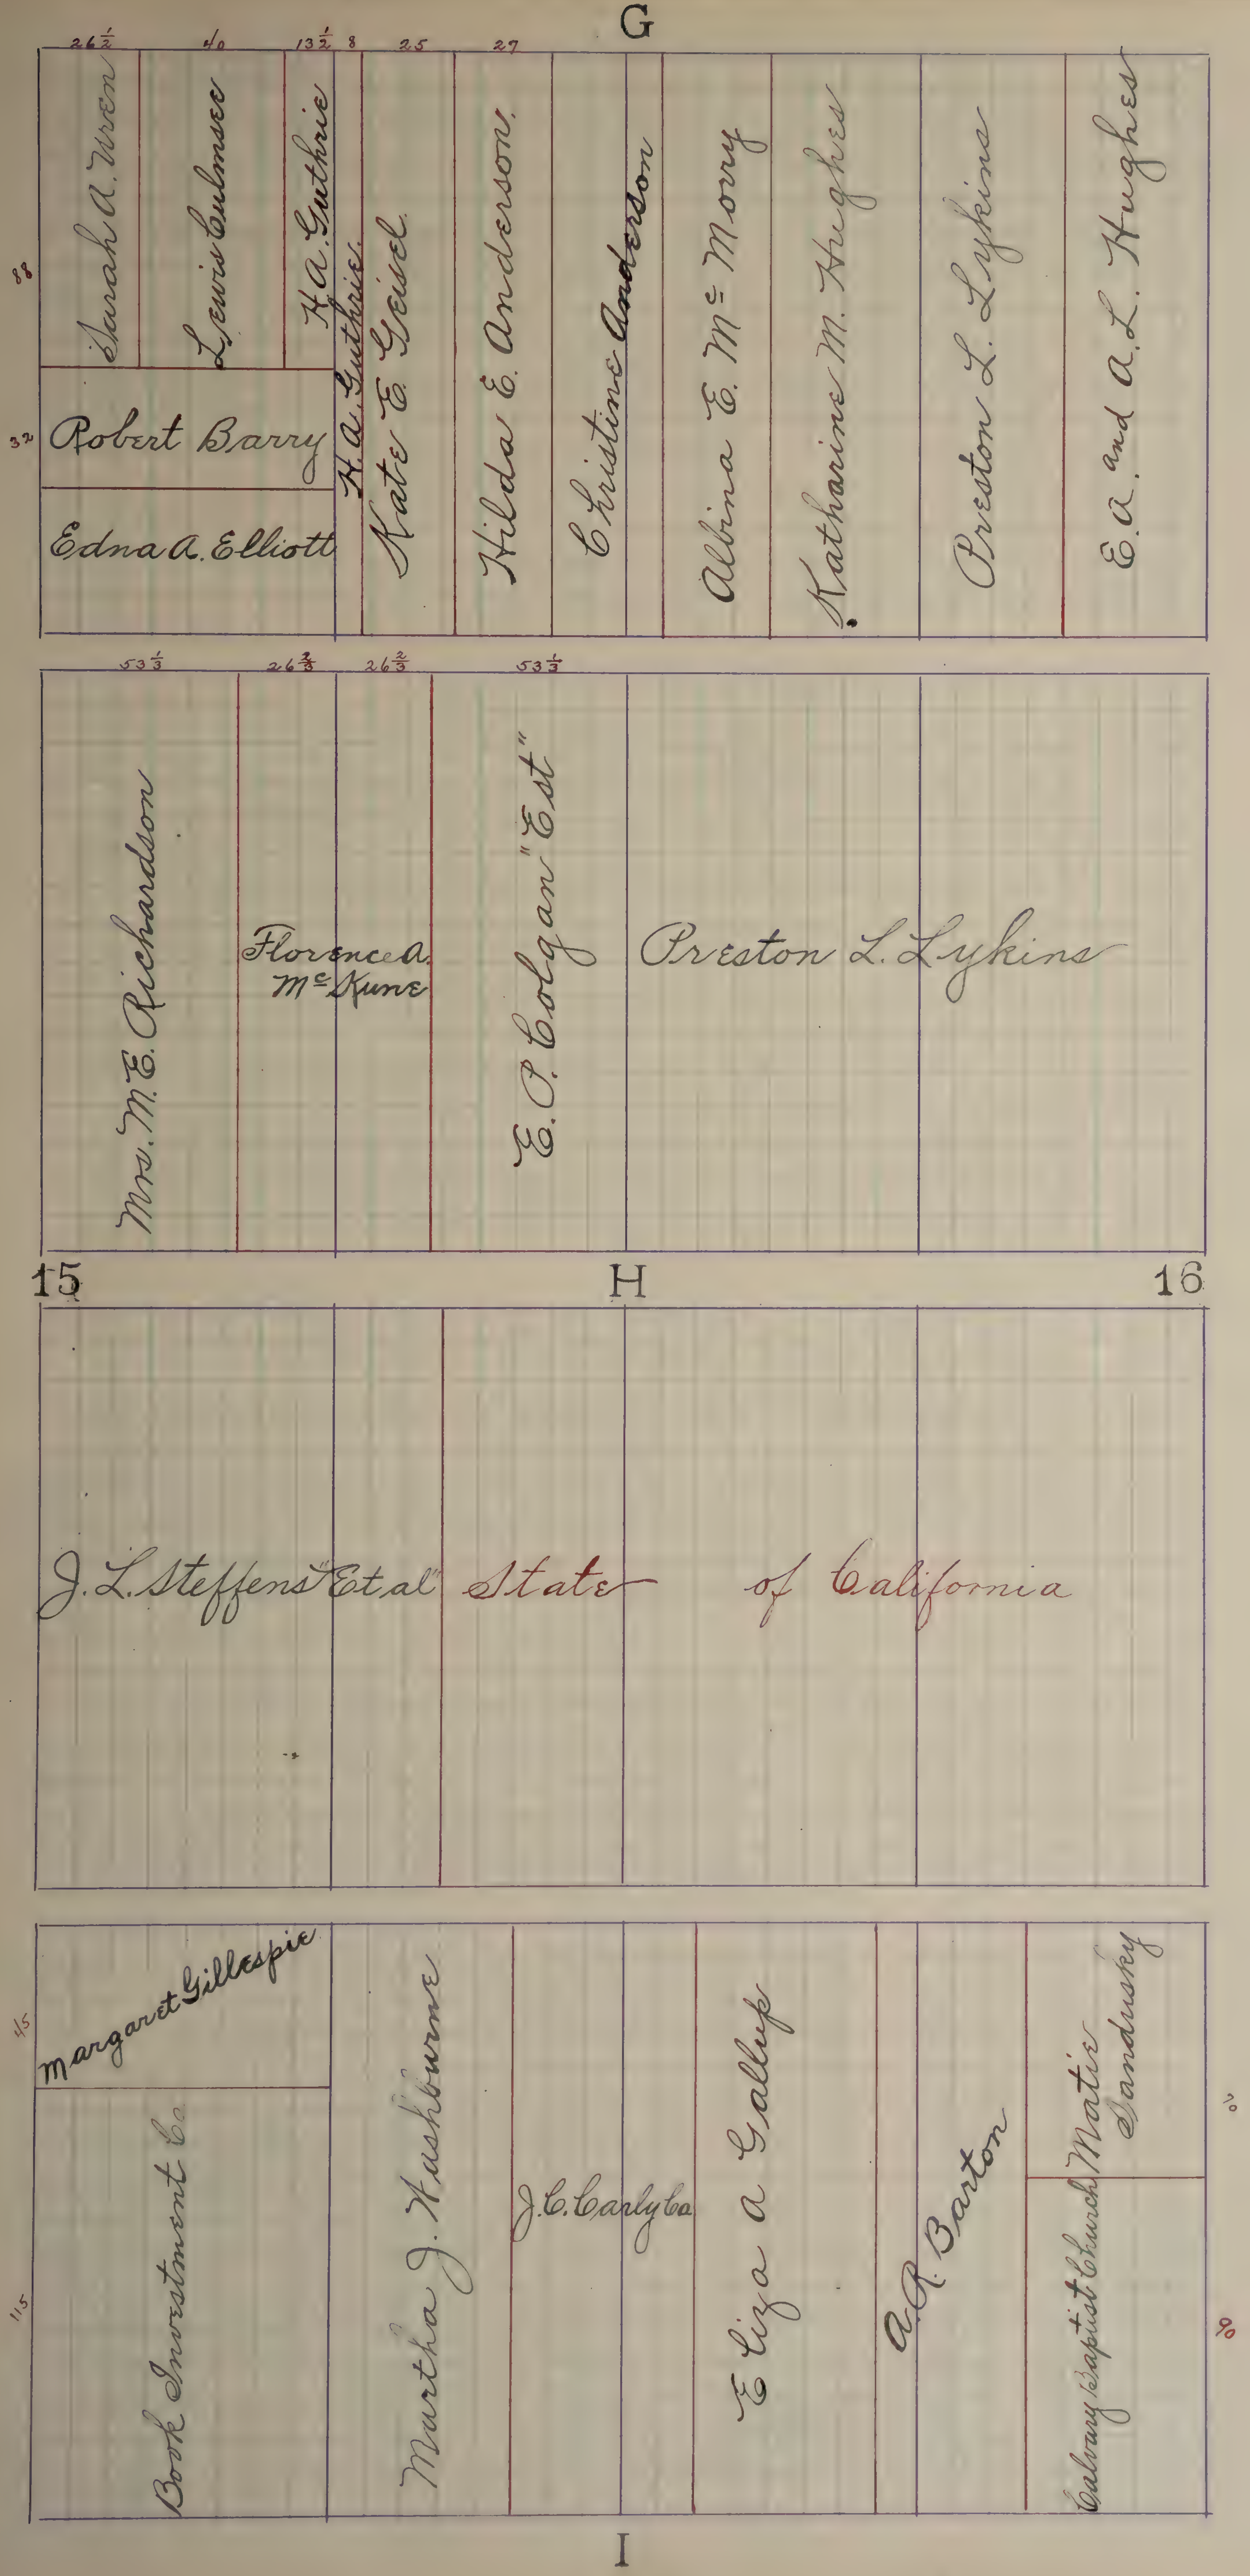
G
26½
40
13½
8
25
27
88
32
Sarah A. Wren
Lewis Culmsee
H.A. Guthrie
Robert Barry
Edna A. Elliott
H.A. Guthrie
Kate E. Geisel
Hilda E. Anderson
Christine Anderson
Albina E. McMorry
Katharine M. Hughes
Preston L. Lykins
E.A. and A.L. Hughes
53⅓
26⅔
26⅔
53⅓
Mrs. M.E. Richardson
Florence A. McKune
E.P. Colgan "Est"
Preston L. Lykins
15
H
16
J.L. Steffens "Et al"
State of California
45
115
Margaret Gillespie
Book Investment Co
Martha J. Washburne
J.C. Carlyle
Eliza A. Gallup
A.R. Barton
Matie Sandusky
Calvary Baptist Church
90
I

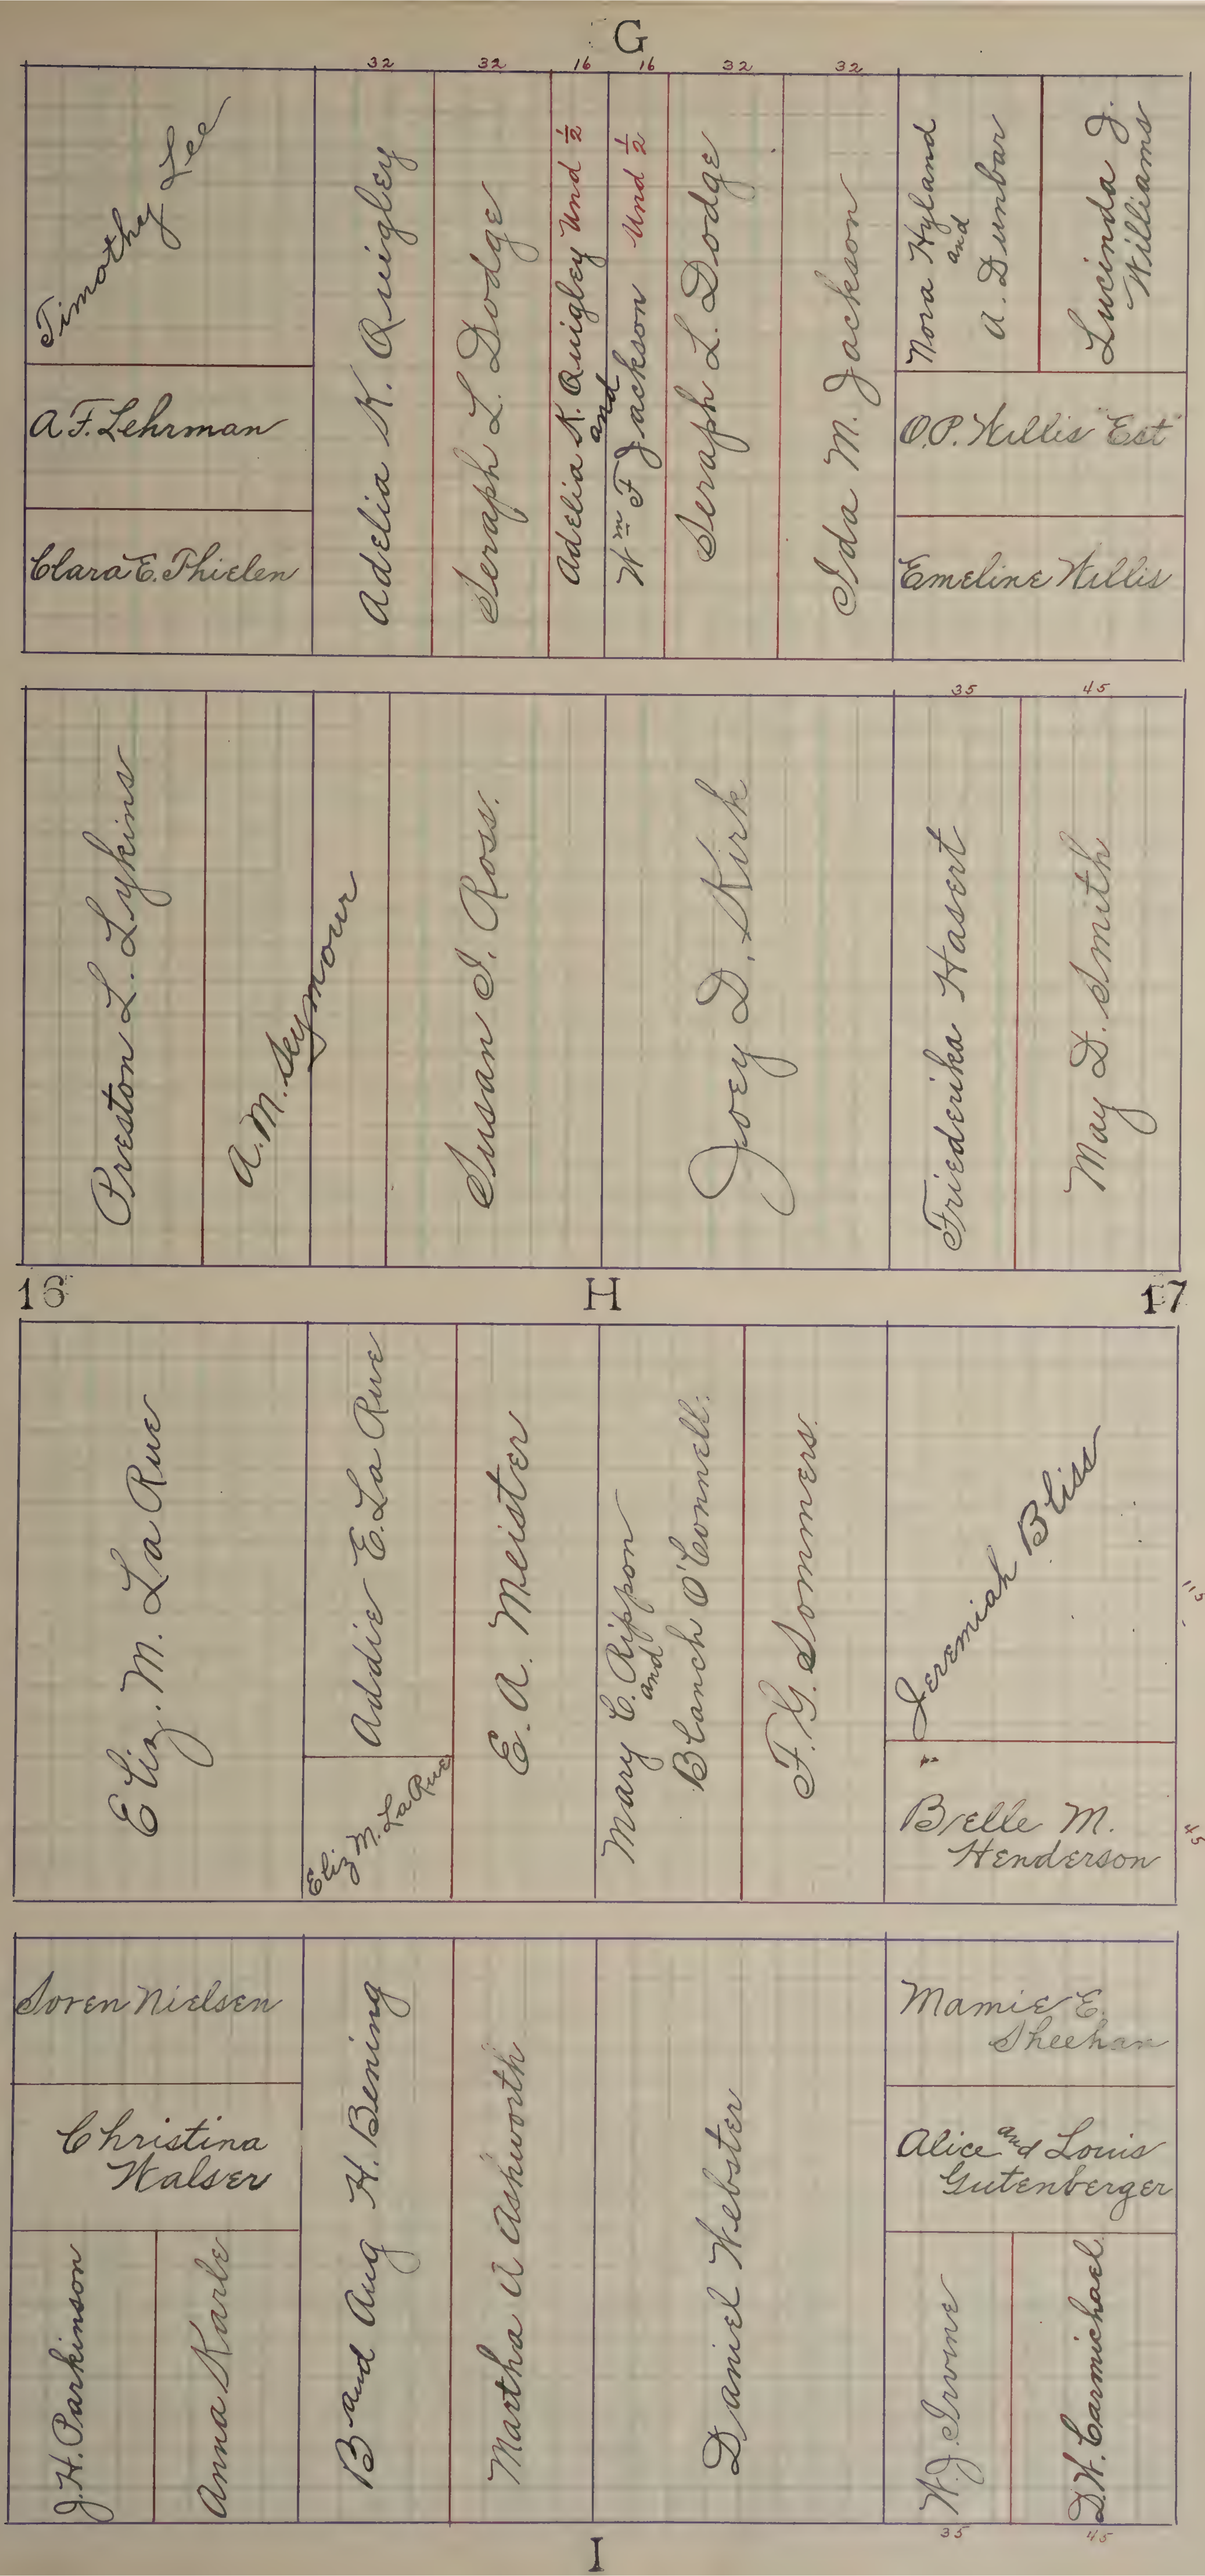
G
32
32
16
16
32
32
Timothy Lee
A. F. Lehrman
Clara E. Thielen
Adelia K. Quigley
Seraph L. Dodge
Adelia K. Quigley Und ½ and
Wm F Jackson Und ½
Seraph L. Dodge
Ida M. Jackson
Nora Hyland and A. Dunbar
Lucinda J. Williams
O.P. Willis "Est"
Emeline Willis
35
45
Preston L. Lykins
A. M. Seymour
Susan S. Ross
Joey S. Kirk
Friederika Hasert
May S. Smith
16
H
17
Eliz. M. La Rue
Addie E. La Rue
Eliz M. La Rue
E. A. Meister
Mary C. Rippon and
Blanch O'Connell
F. G. Sommers
Jeremiah Bliss
115
Belle M. Henderson
45
Soren Nielsen
Christina Walser
J. H. Parkinson
Anna Karle
B and Aug H. Bening
Martha A. Ashworth
Daniel Webster
Mamie E. Sheehan
Alice and Louis Gutenberger
W. J. Irvine
D. H. Carmichael
35
45
I

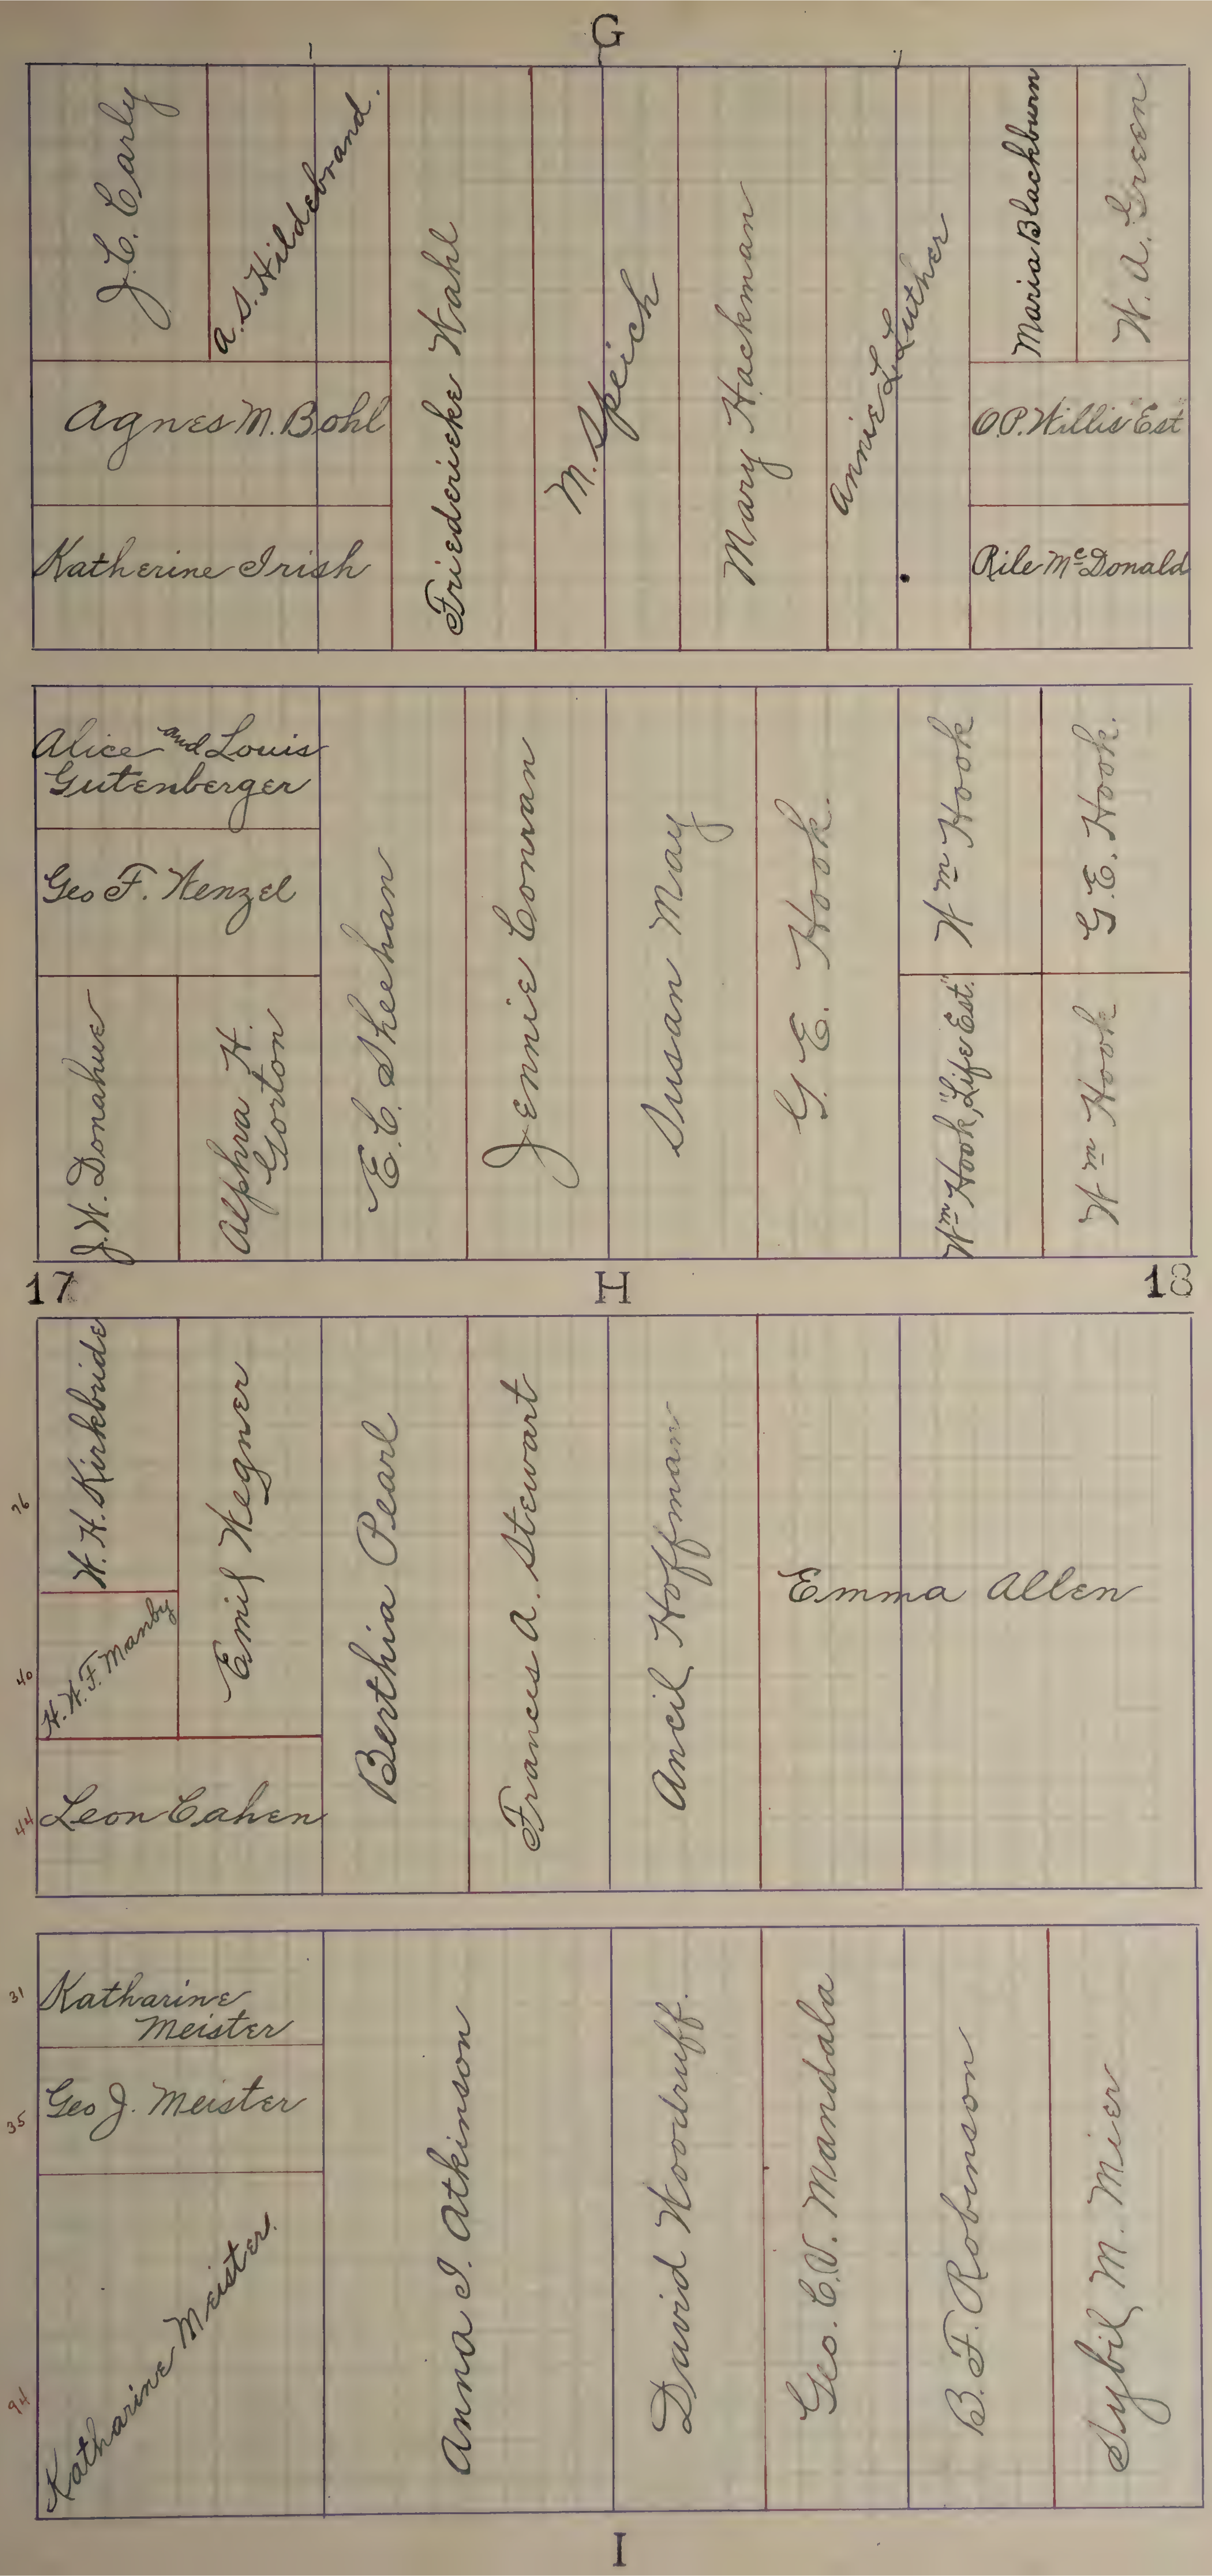
G
J.E. Early
A.S. Hildebrand
Agnes M. Bohl
Katherine Irish
Friedericke Wahl
M. Speich
Mary Hackman
Annie L. Luther
Maria Blackburn
W.A. Green
O.P. Willis Est
Rile McDonald
Alice and Louis Gutenberger
Geo F. Wenzel
J.W. Donahue
Alphra H. Gorton
E.C. Sheehan
Jennie Conran
Susan May
G.E. Hook
Wm Hook
G.E. Hook
Wm Hook "Life Est."
Wm Hook
17
H
18
26
H.H. Kirkbride
40
H.H.F. Manby
Emil Wegner
44
Leon Cahen
Berthia Pearl
Francis A. Stewart
Ancil Hoffman
Emma Allen
31
Katharine Meister
35
Geo J. Meister
94
Katharine Meister
Anna I. Atkinson
David Woodruff
Geo. C.W. Mandala
B.F. Robinson
Sybil M. Mier
I

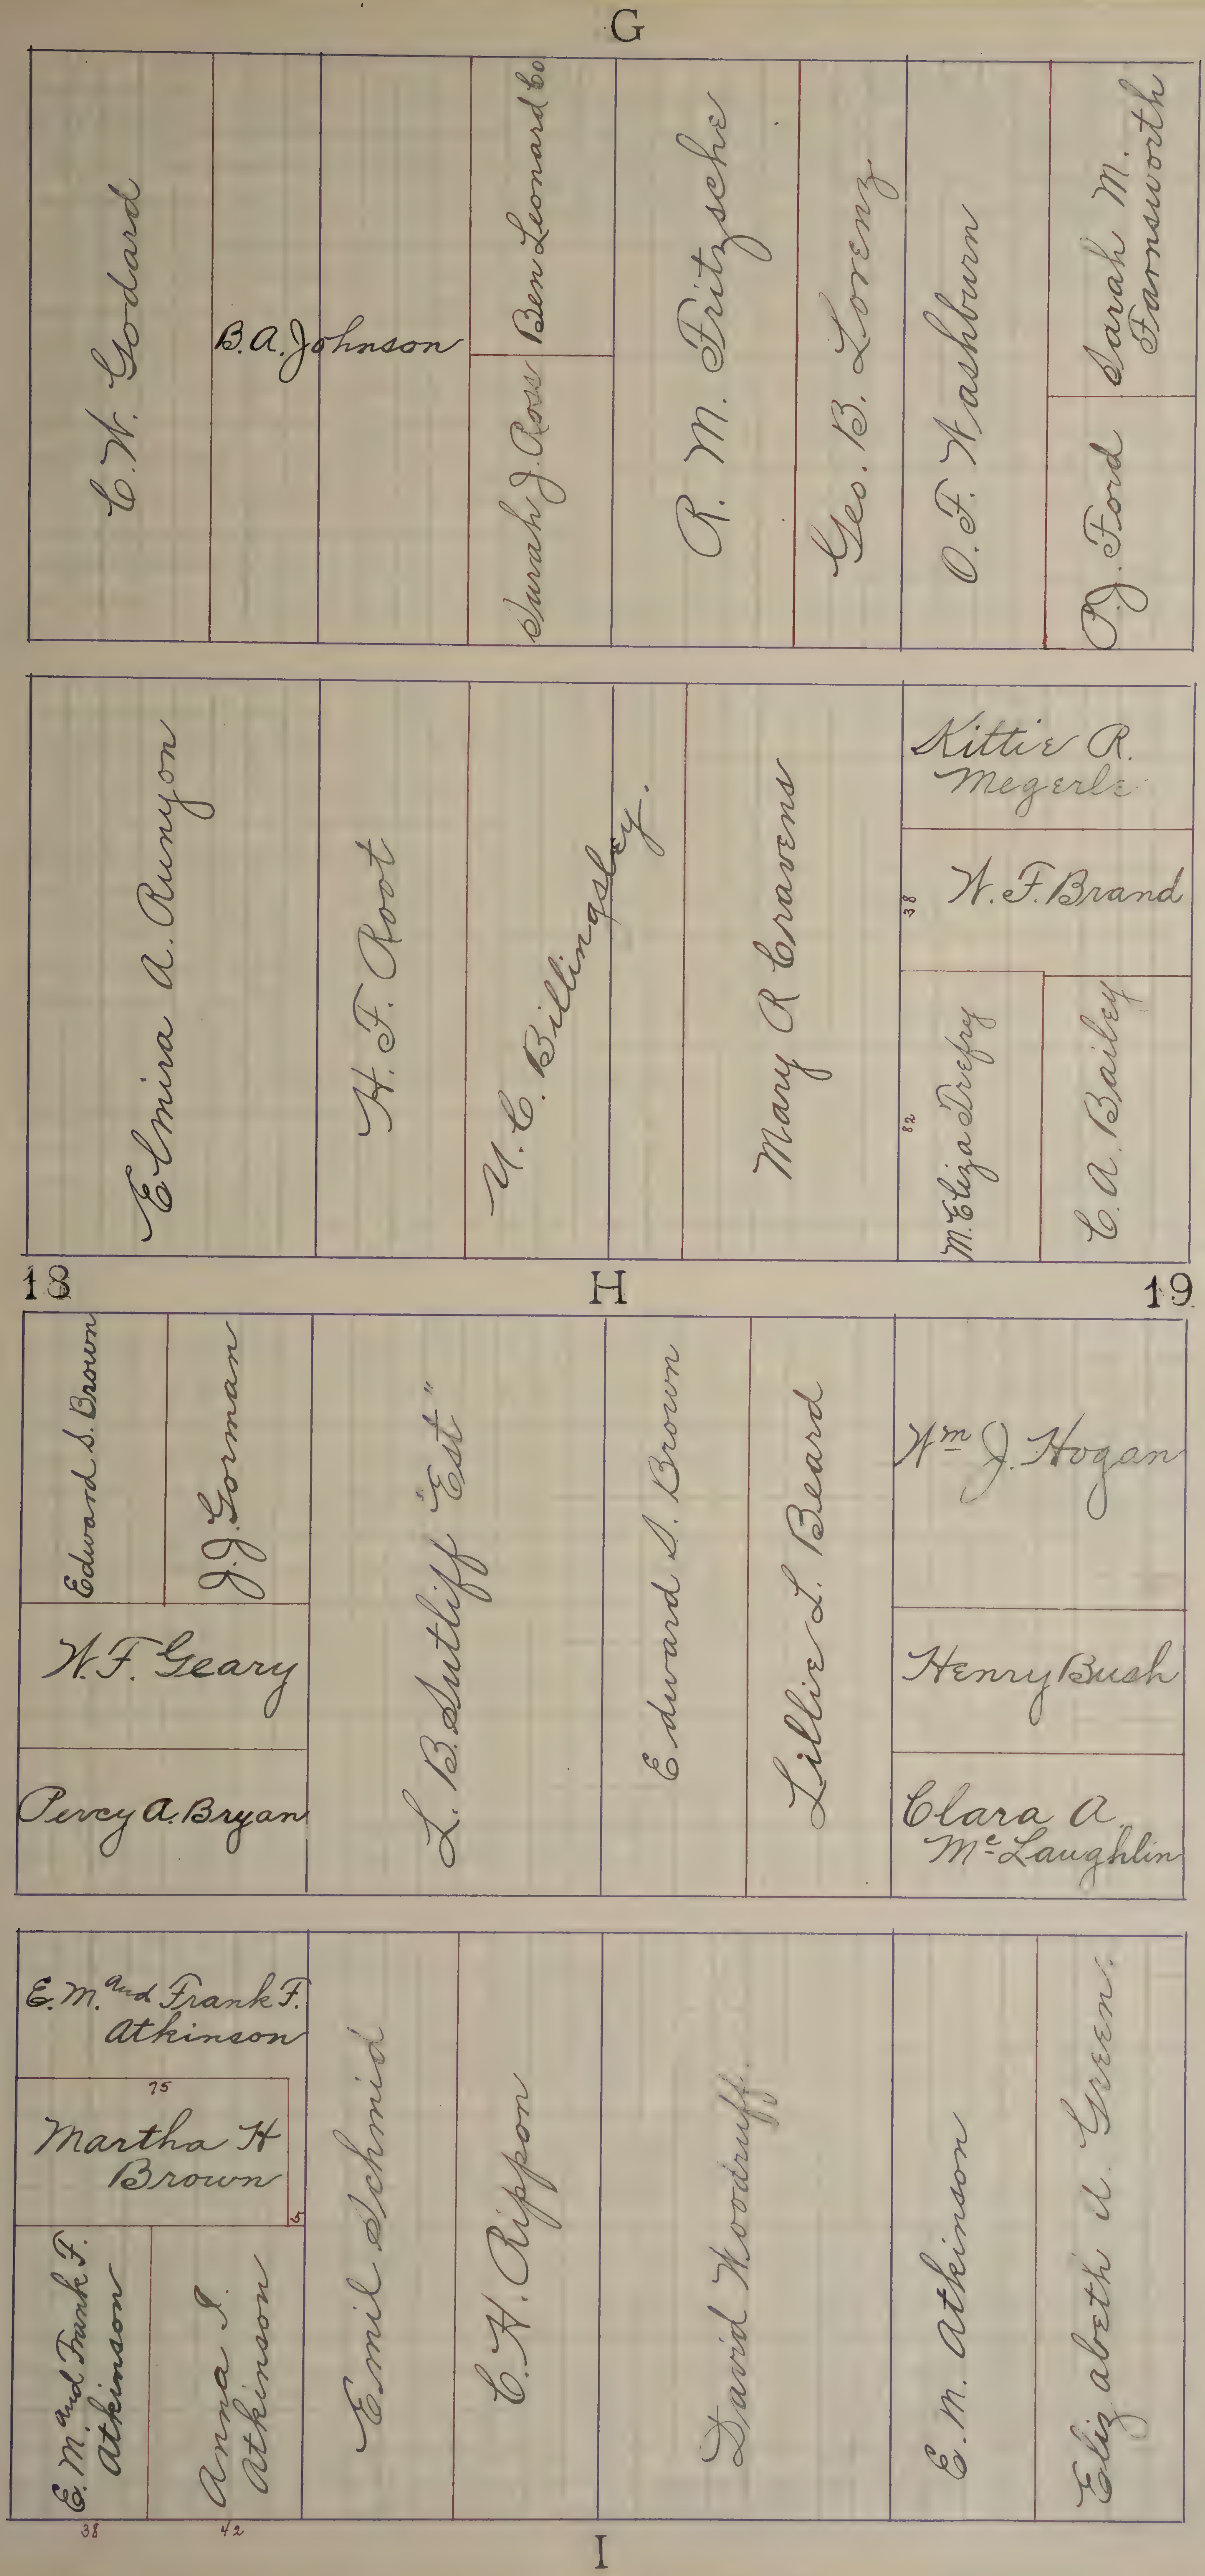
G
E.W. Godard
B.A. Johnson
Sarah J. Ross
Ben Leonard Co
R. M. Fritzsche
Geo. B. Lorenz
O.F. Washburn
R.J. Ford
Sarah M. Farnsworth
Elmira A. Runyon
H.F. Root
U.C. Billingsley
Mary R Cravens
Kittie R. Megerle
W.F. Brand
38
82
M. Eliza Drefsy
C.A. Bailey
18
H
19
Edward S. Brown
J.J. Gorman
W.F. Geary
Percy A. Bryan
L.B. Sutliff "Est"
Edward S. Brown
Lillie L. Beard
Wm J. Hogan
Henry Bush
Clara A McLaughlin
E.M. and Frank F. Atkinson
75
Martha H Brown
5
E.M. and Frank F. Atkinson
Anna I. Atkinson
38
42
Emil Schmid
C.H. Rippon
David Woodruff
E.M. Atkinson
Elizabeth A. Greene
I

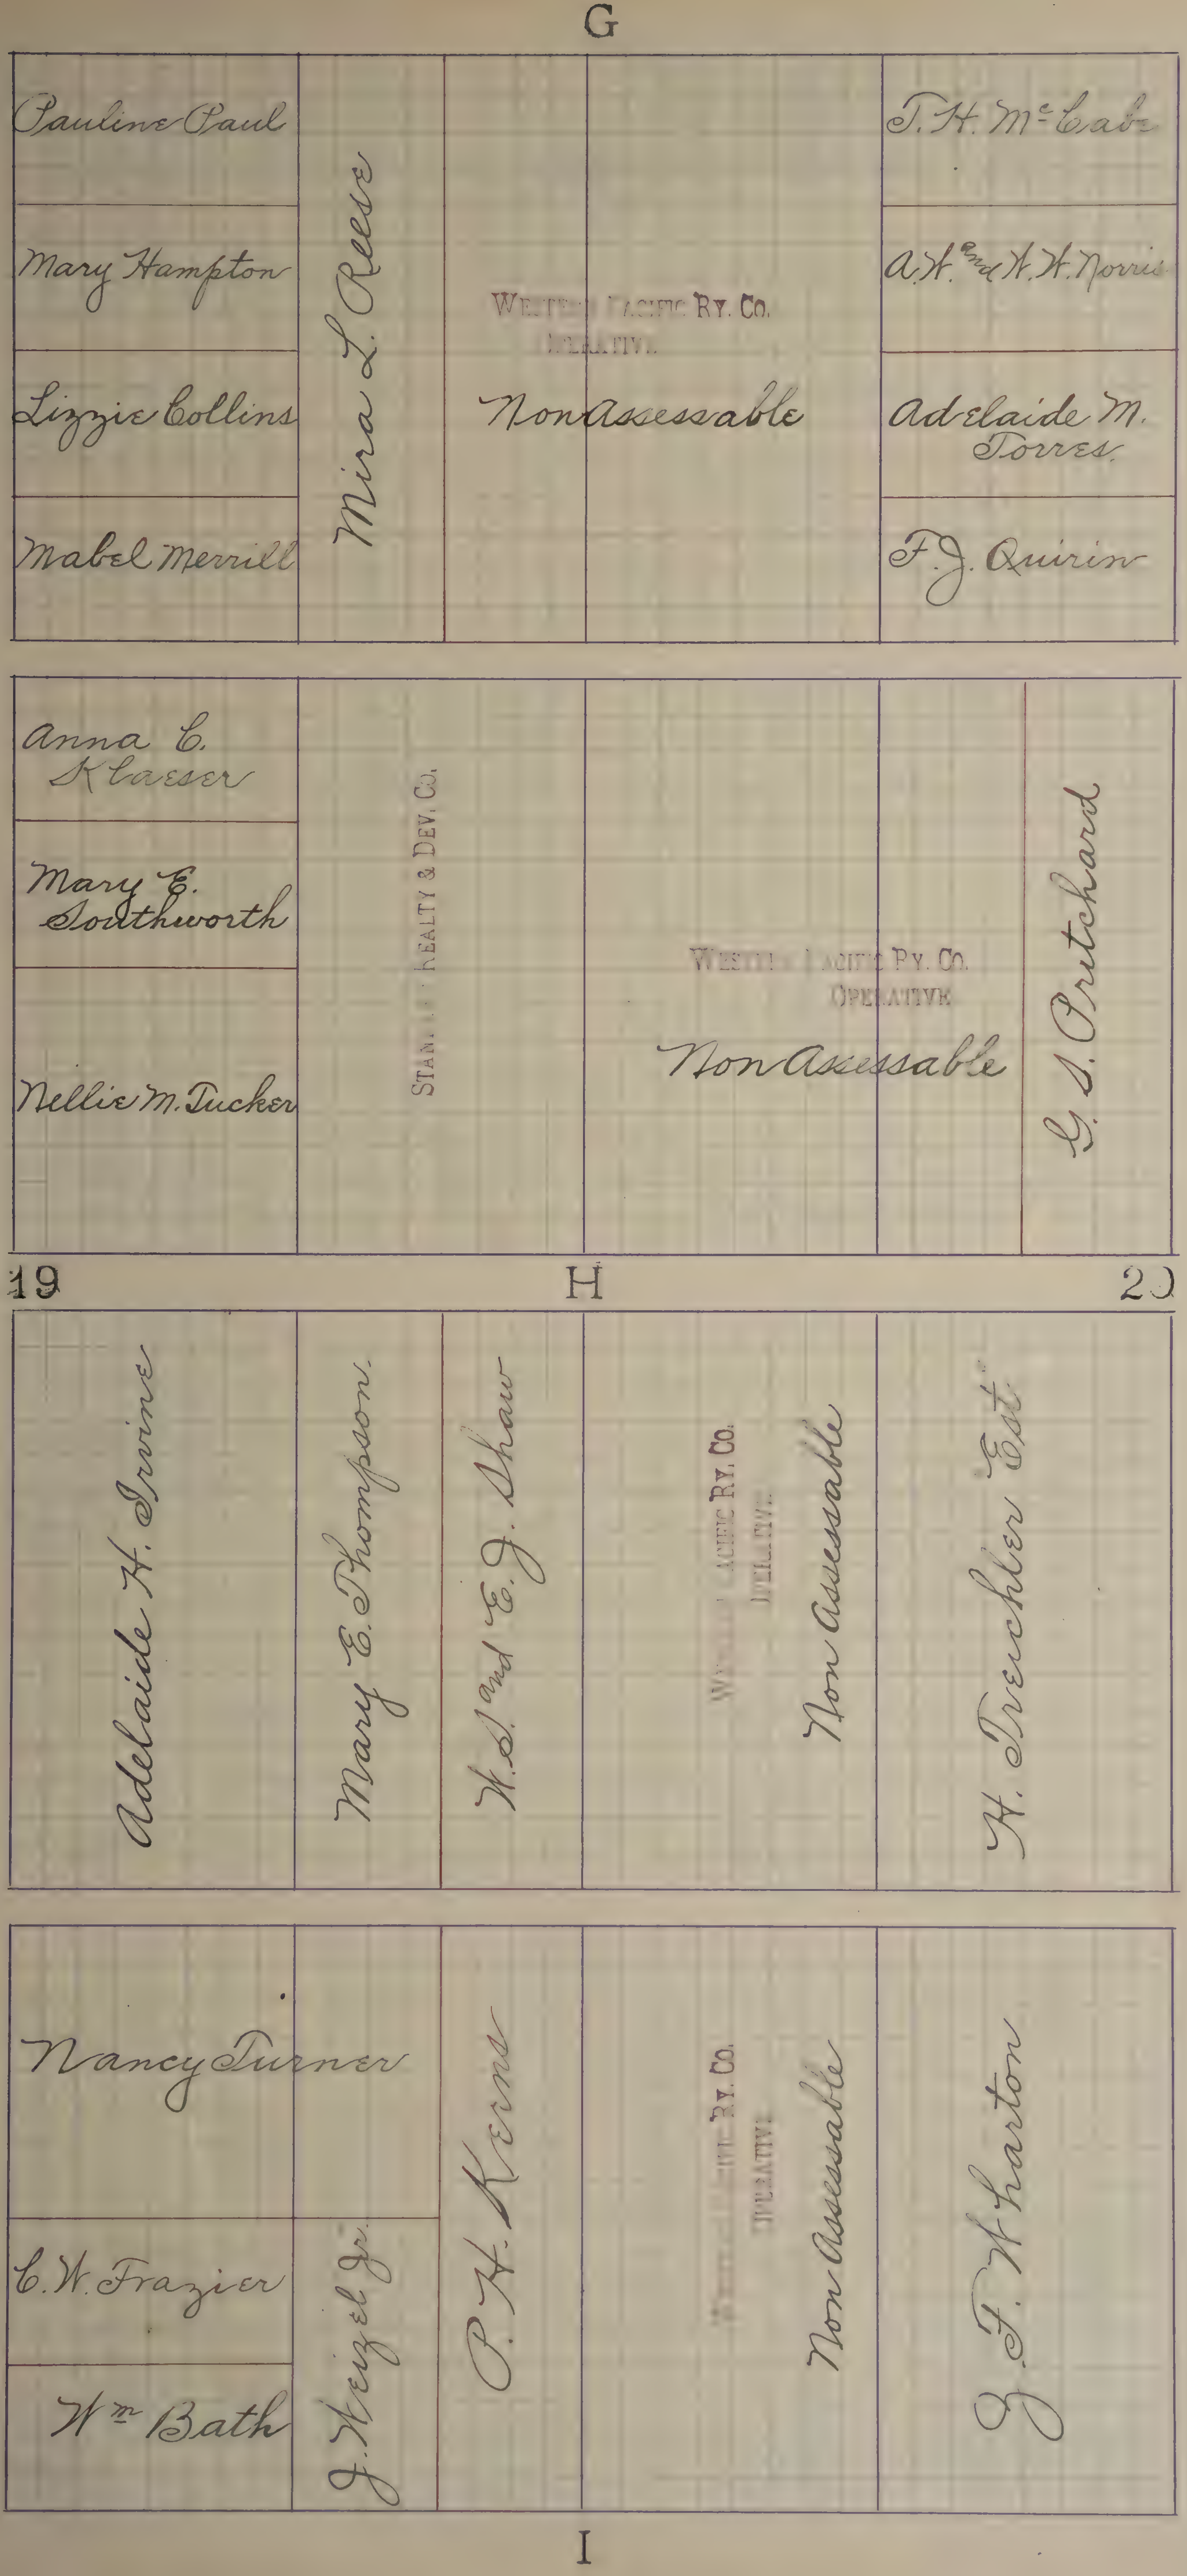
G
Pauline Paul
Mary Hampton
Lizzie Collins
Mabel Merrill
Mira L. Reese
Western Pacific Ry. Co. Operative
Non Assessable
T. H. McCabe
A. H. and H. H. Norris
Adelaide M. Torres
F. J. Quirin
Anna C. Klaeser
Mary E. Southworth
Nellie M. Tucker
Standard Realty & Dev. Co.
Western Pacific Ry. Co. Operative
Non Assessable
G. S. Pritchard
19
H
20
Adelaide H. Irvine
Mary E. Thompson
W. S. and E. J. Shaw
Western Pacific Ry. Co. Operative
Non Assessable
H. Trechler Est.
Nancy Turner
C. W. Frazier
Wm Bath
J. Weizel Jr.
P. H. Kerns
Western Pacific Ry. Co. Operative
Non Assessable
J. F. Wharton
I

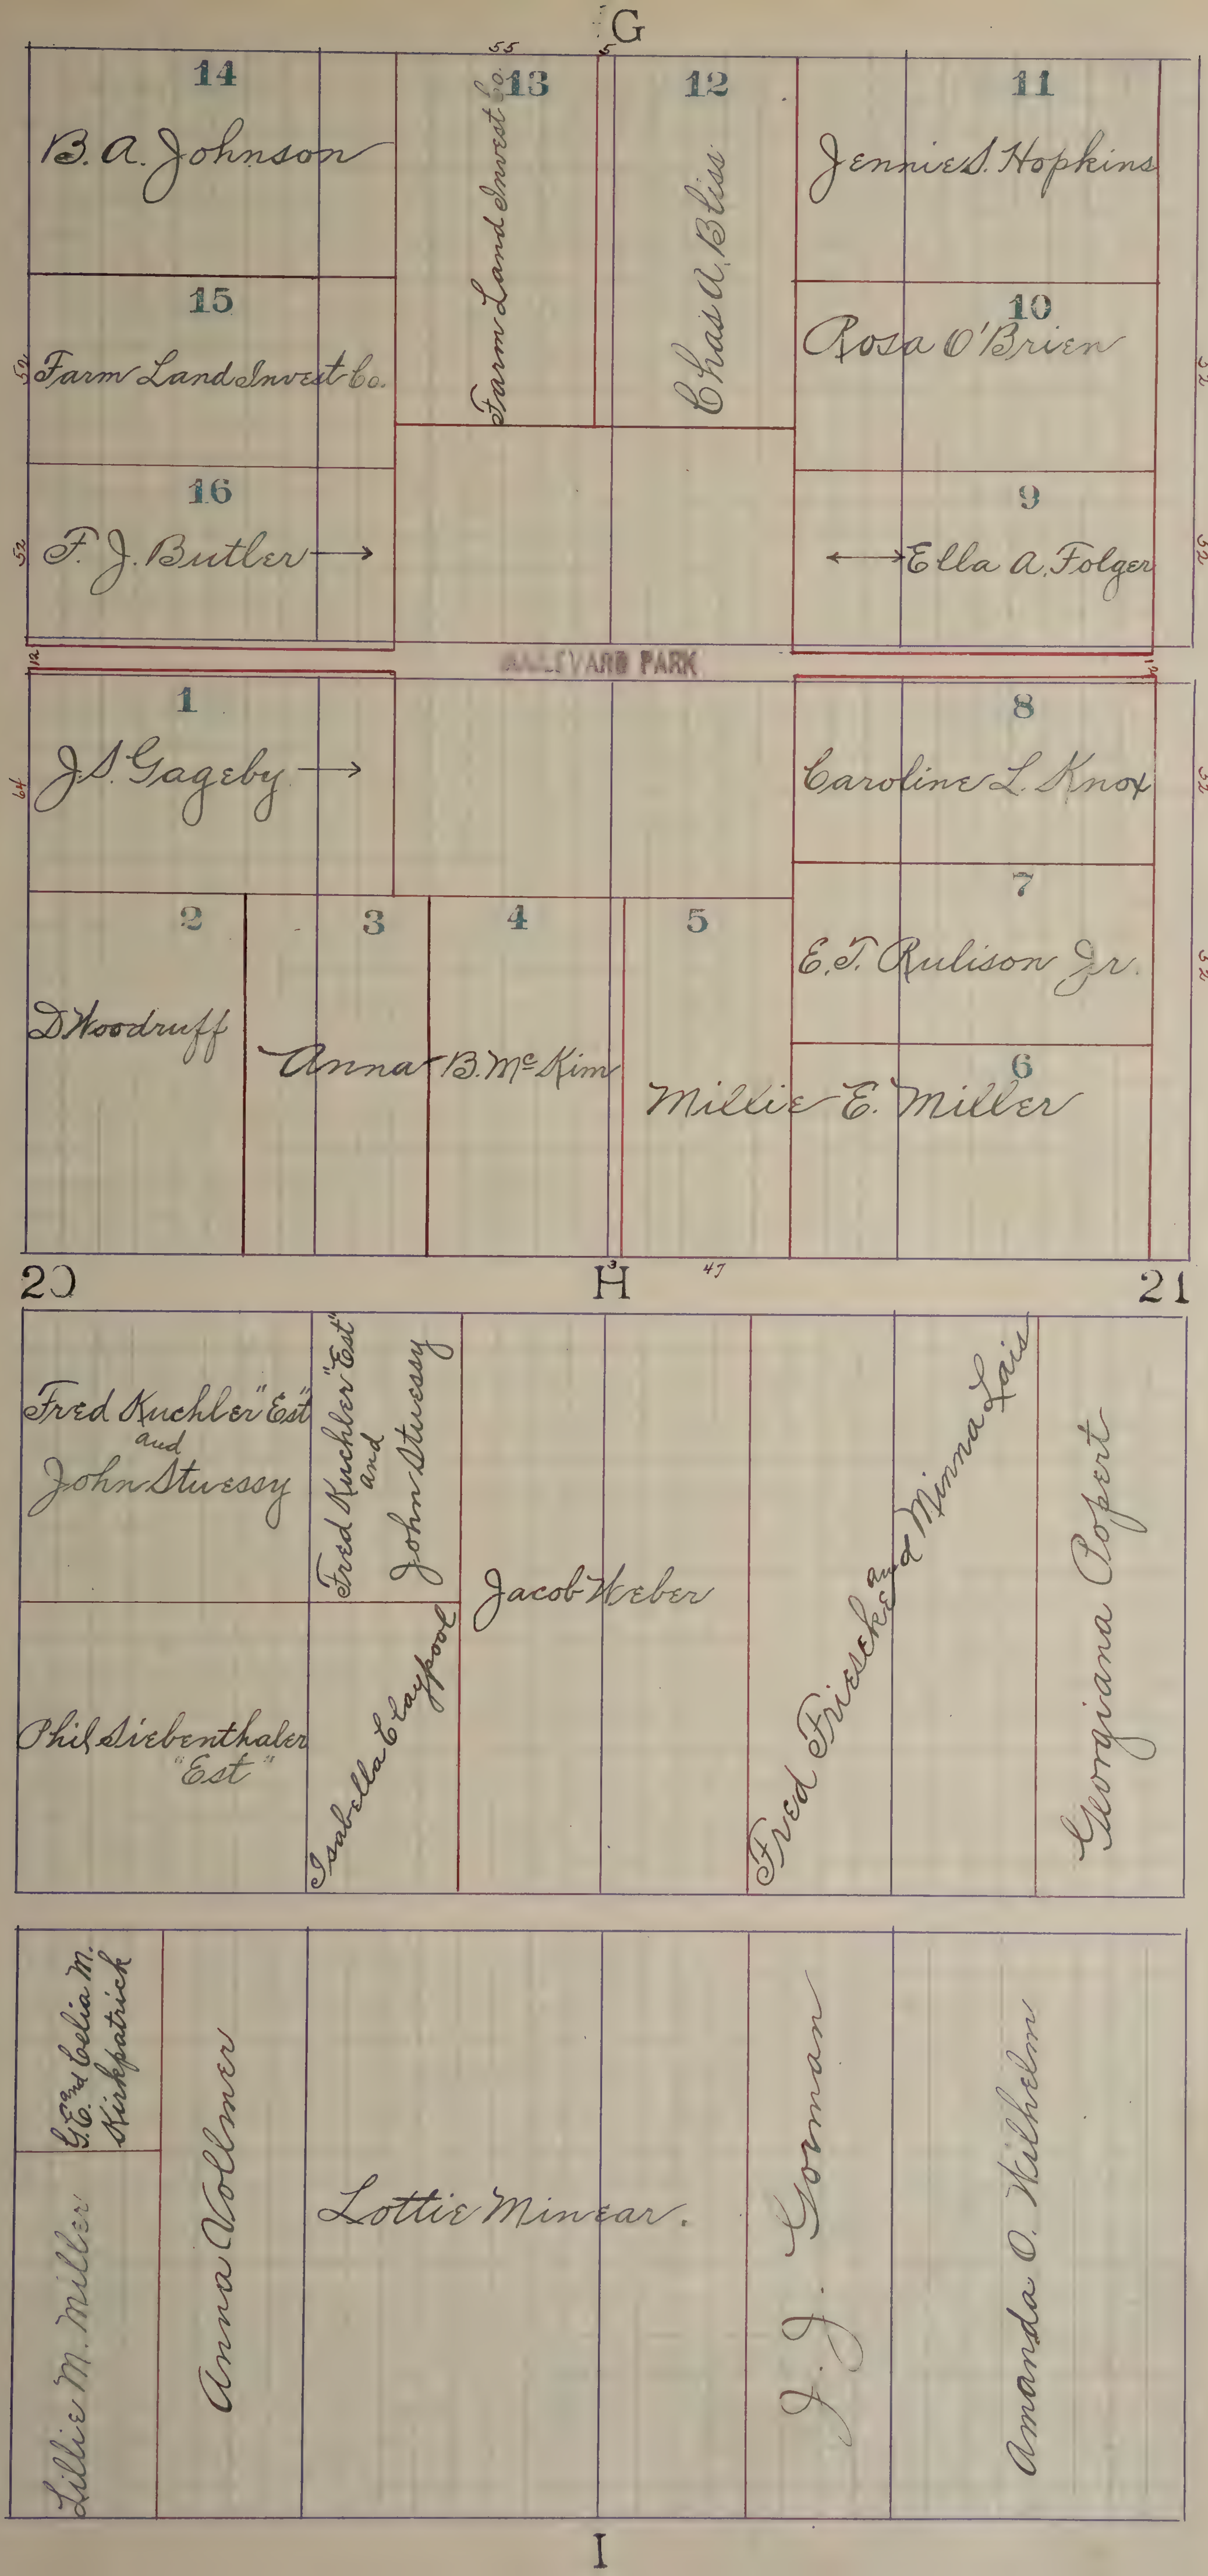
G
55
5
14
B. A. Johnson
13
Farm Land Invest Co.
12
Chas A. Bliss
11
Jennie S. Hopkins
15
52
Farm Land Invest Co.
10
Rosa O'Brien
52
16
52
F. J. Butler
9
Ella A. Folger
52
BOULEVARD PARK
12
12
1
64
J. S. Gageby
8
Caroline L. Knox
52
7
E. T. Rulison Jr.
52
2
3
4
5
6
D. Woodruff
Anna B. McKim
Millie E. Miller
20
H
47
21
Fred Kuchler "Est" and John Stuessy
Fred Kuchler "Est" and John Stuessy
Jacob Weber
Fred Frietsche and Minna Lais
Georgiana Popert
Phil Siebenthaler "Est"
Isabella Claypool
G. E. and Celia M. Kirkpatrick
Lillie M. Miller
Anna Vollmer
Lottie Minear.
J. J. Gorman
Amanda O. Wilhelm
I

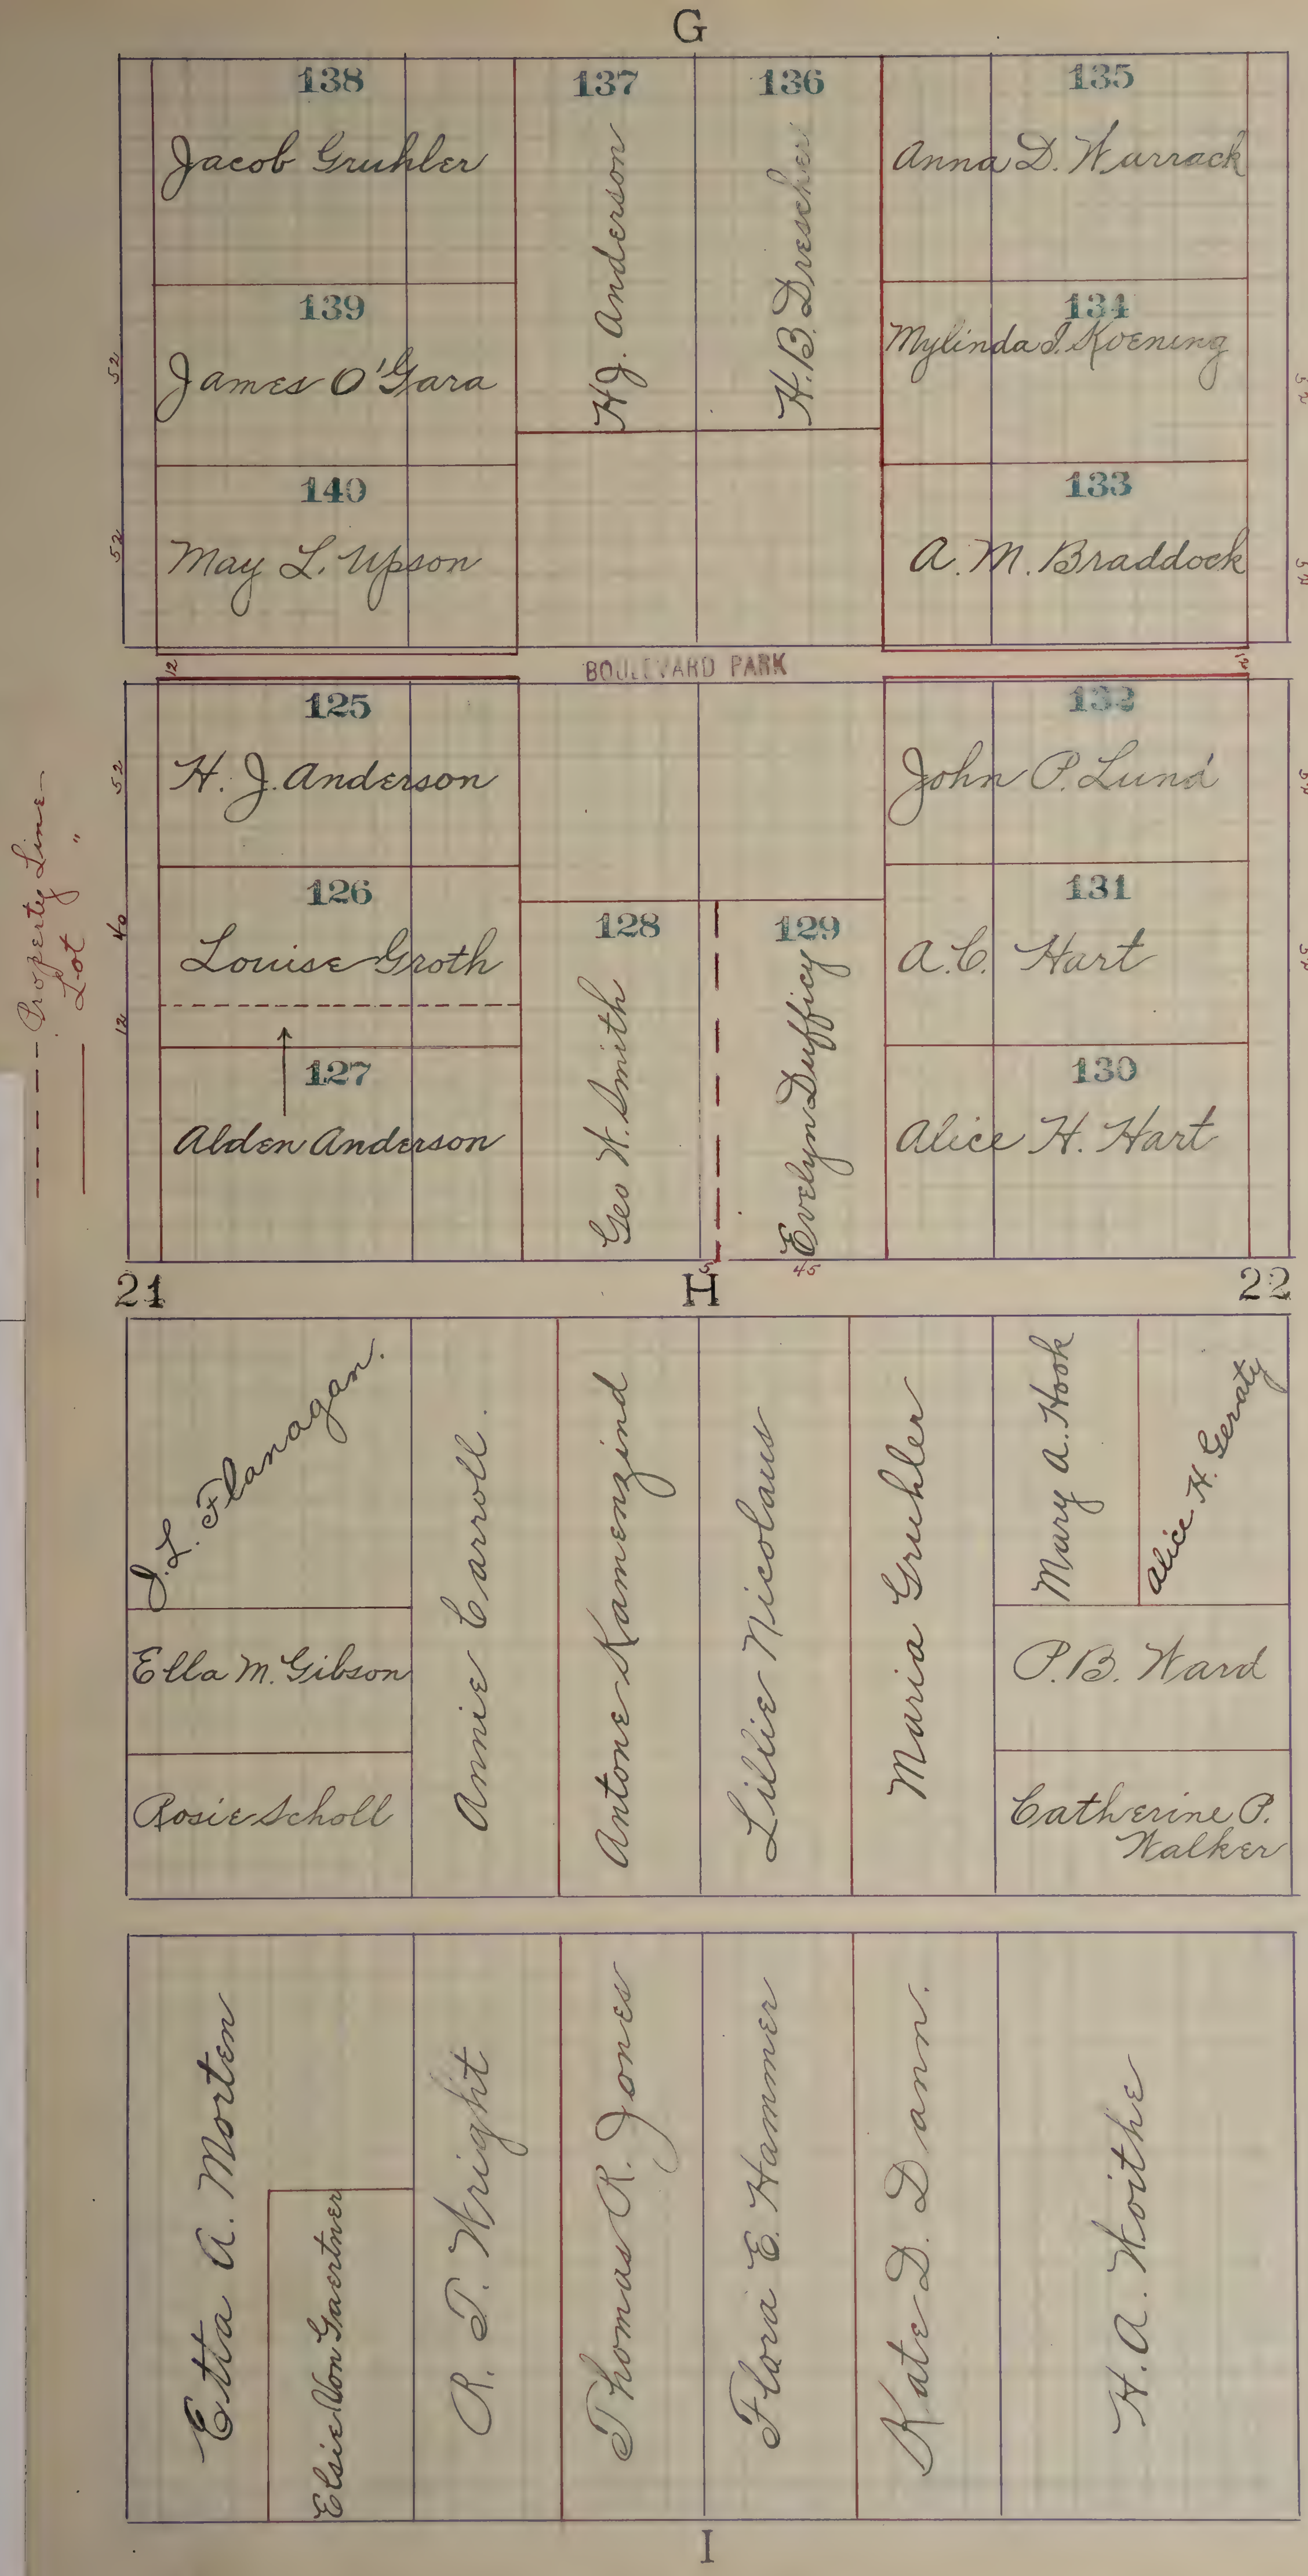
G
138
Jacob Gruhler
137
H. J. Anderson
136
H. B. Drescher
135
Anna D. Warrack
139
James O'Gara
134
Mylinda I. Koening
140
May L. Upson
133
A. M. Braddock
52
52
BOULEVARD PARK
12
125
H. J. Anderson
132
John P. Lund
126
Louise Groth
127
Alden Anderson
128
Geo H. Smith
129
Evelyn Duffiey
131
A. C. Hart
130
Alice H. Hart
52
40
12
45
Property Line
Lot "
21
H
22
J. L. Flanagan.
Ella M. Gibson
Rosie Scholl
Annie Carroll.
Antone Kamenzind
Lillie Nicolaus
Maria Gruchler
Mary A. Hook
Alice H. Geraty
P. B. Ward
Catherine P. Walker
Etta A. Morten
Elsie Von Gaertner
R. T. Wright
Thomas R. Jones
Flora E. Hammer
Kate J. Dann.
H. A. Hoithe
I

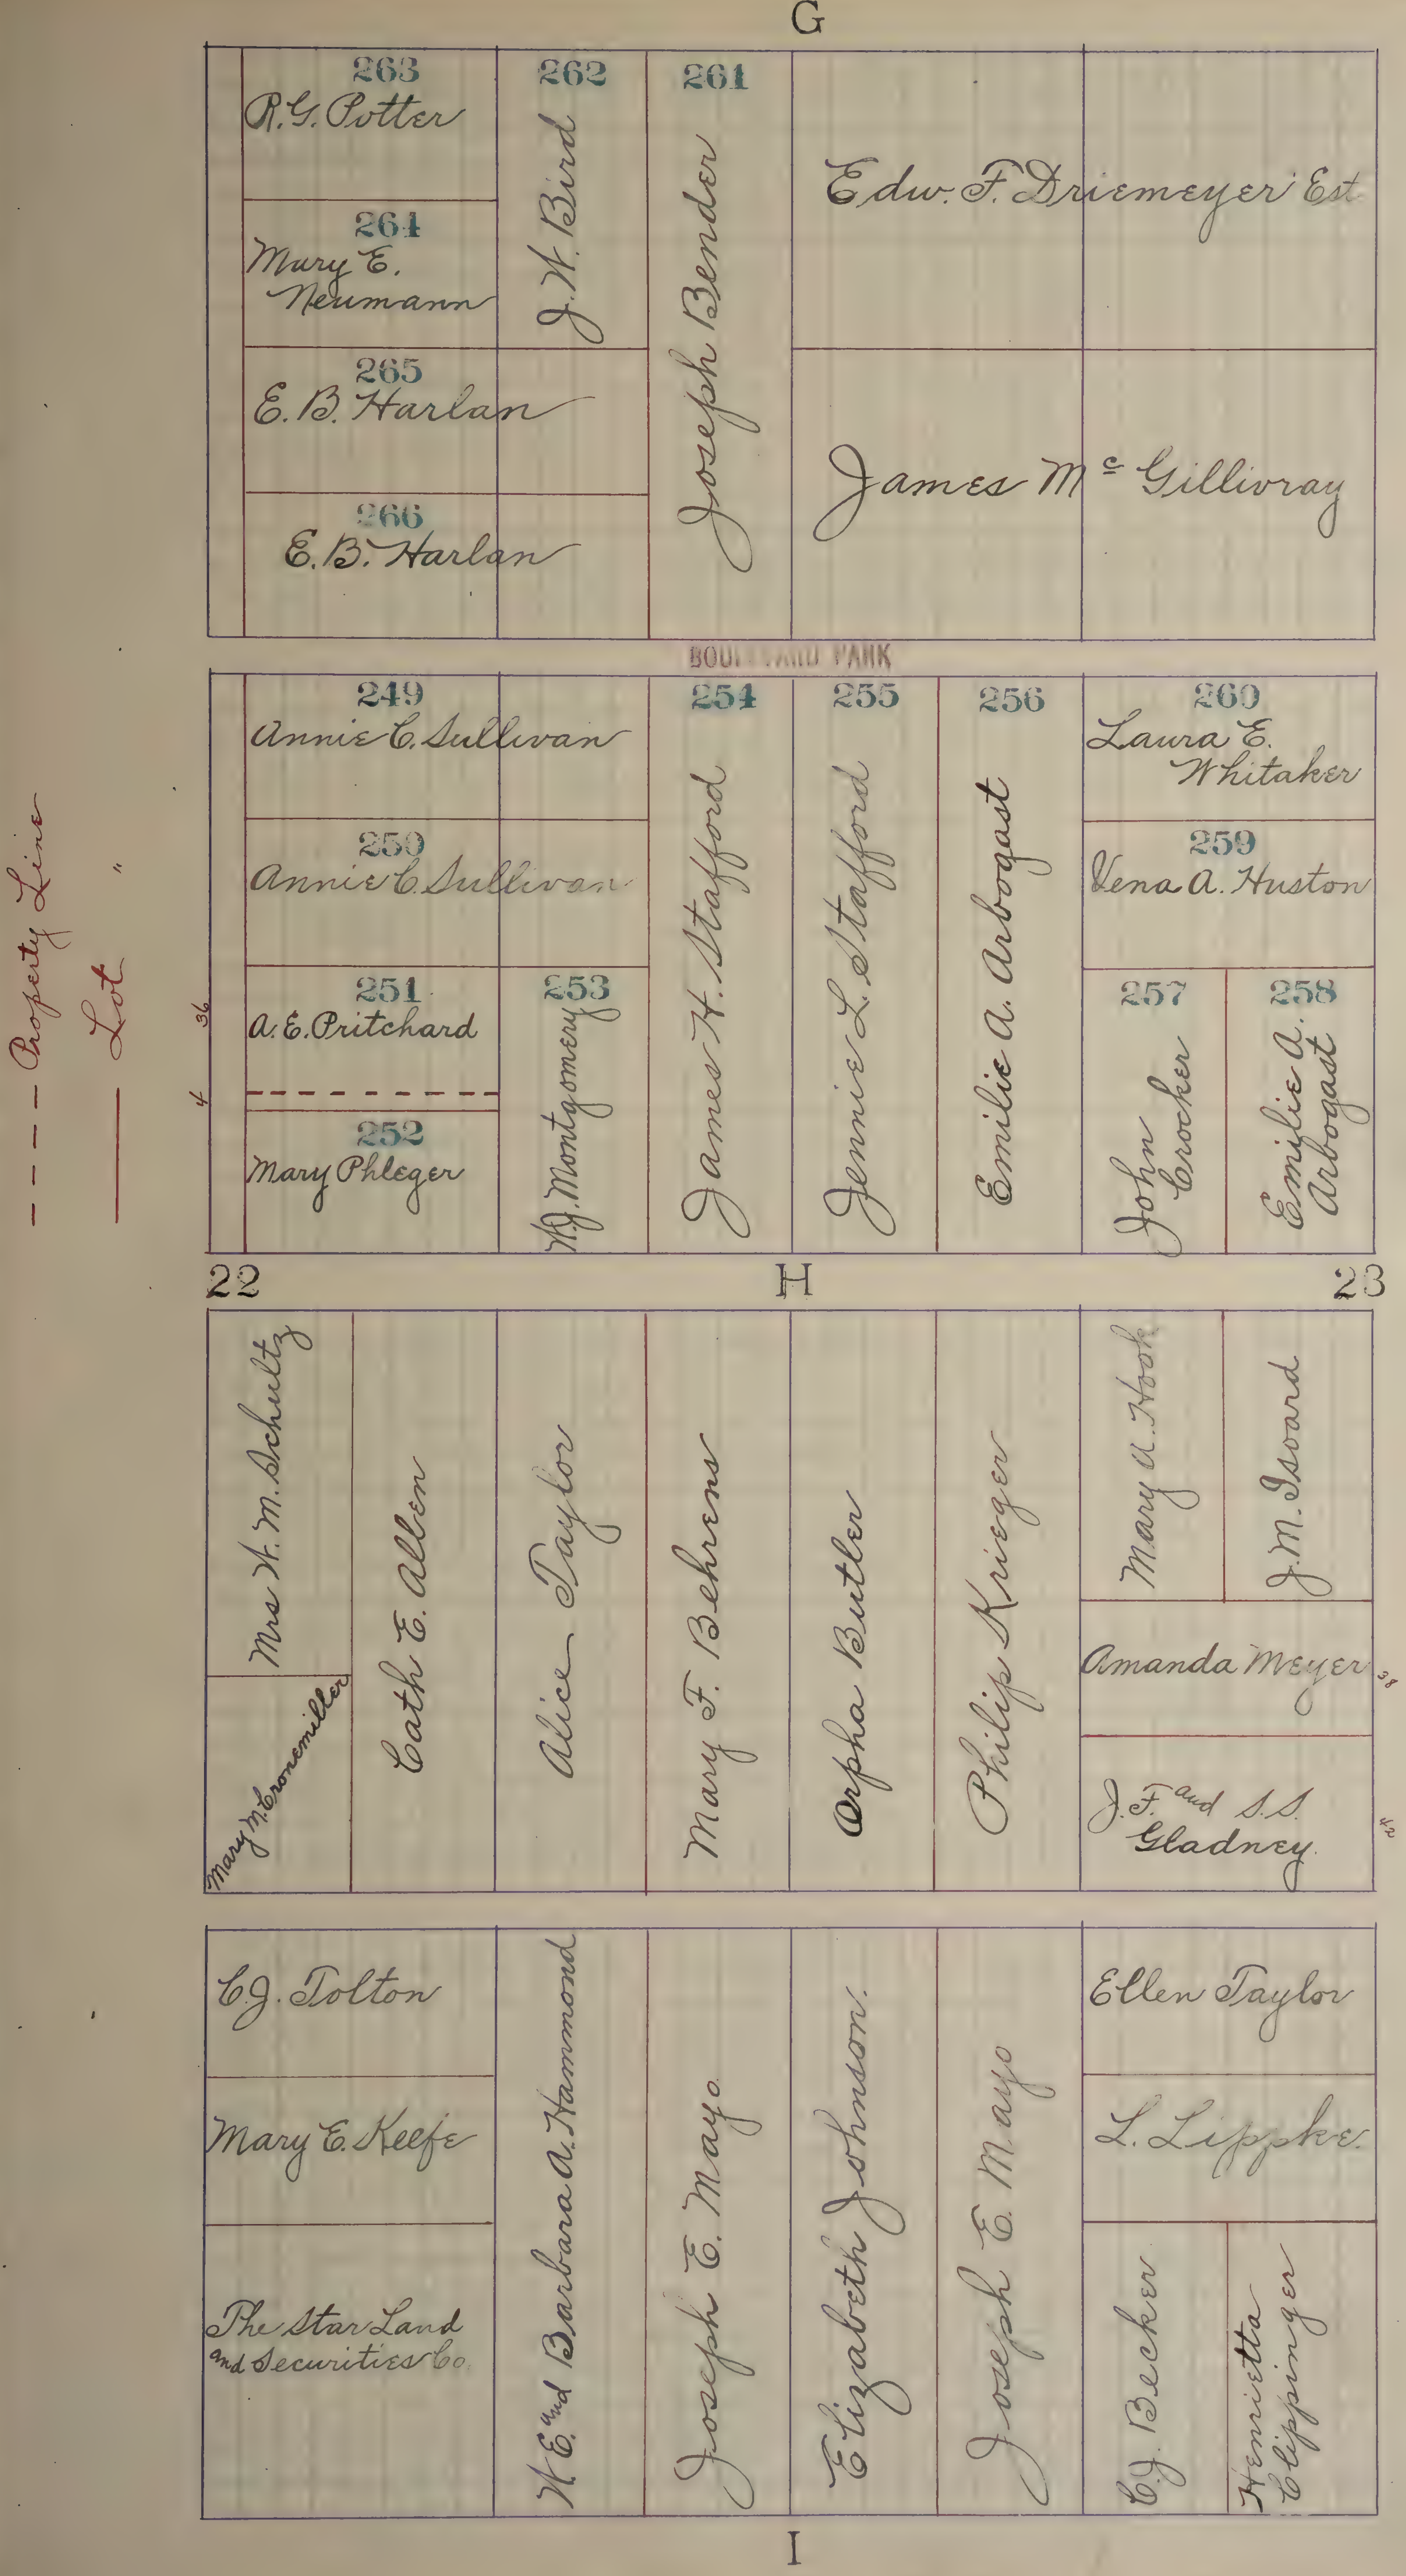
G
263
R.G. Potter
264
Mary E. Neumann
265
E.B. Harlan
266
E.B. Harlan
262
J.W. Bird
261
Joseph Bender
Edw. F. Driemeyer Est.
James McGillivray
BOULEVARD PARK
249
Annie C. Sullivan
250
Annie C. Sullivan
251
A.E. Pritchard
252
Mary Phleger
36
4
253
W.J. Montgomery
254
James H. Stafford
255
Jennie L. Stafford
256
Emilie A. Arbogast
260
Laura E. Whitaker
259
Vena A. Huston
257
John Crocker
258
Emilie A. Arbogast
22
H
23
Mrs H. M. Schultz
Mary M. Cronemiller
Cath E. Allen
Alice Taylor
Mary F. Behrens
Orpha Butler
Philip Krieger
Mary A. Hook
J.M. Isoard
Amanda Meyer
38
J.F. and S.S. Gladney
42
C.J. Tolton
Mary E. Keefe
The Star Land and Securities Co.
W.E. and Barbara A. Hammond
Joseph E. Mayo
Elizabeth Johnson
Joseph E. Mayo
Ellen Taylor
L. Lippke
C.J. Becker
Henrietta Elppinger
I
- - - Property Line
— Lot "

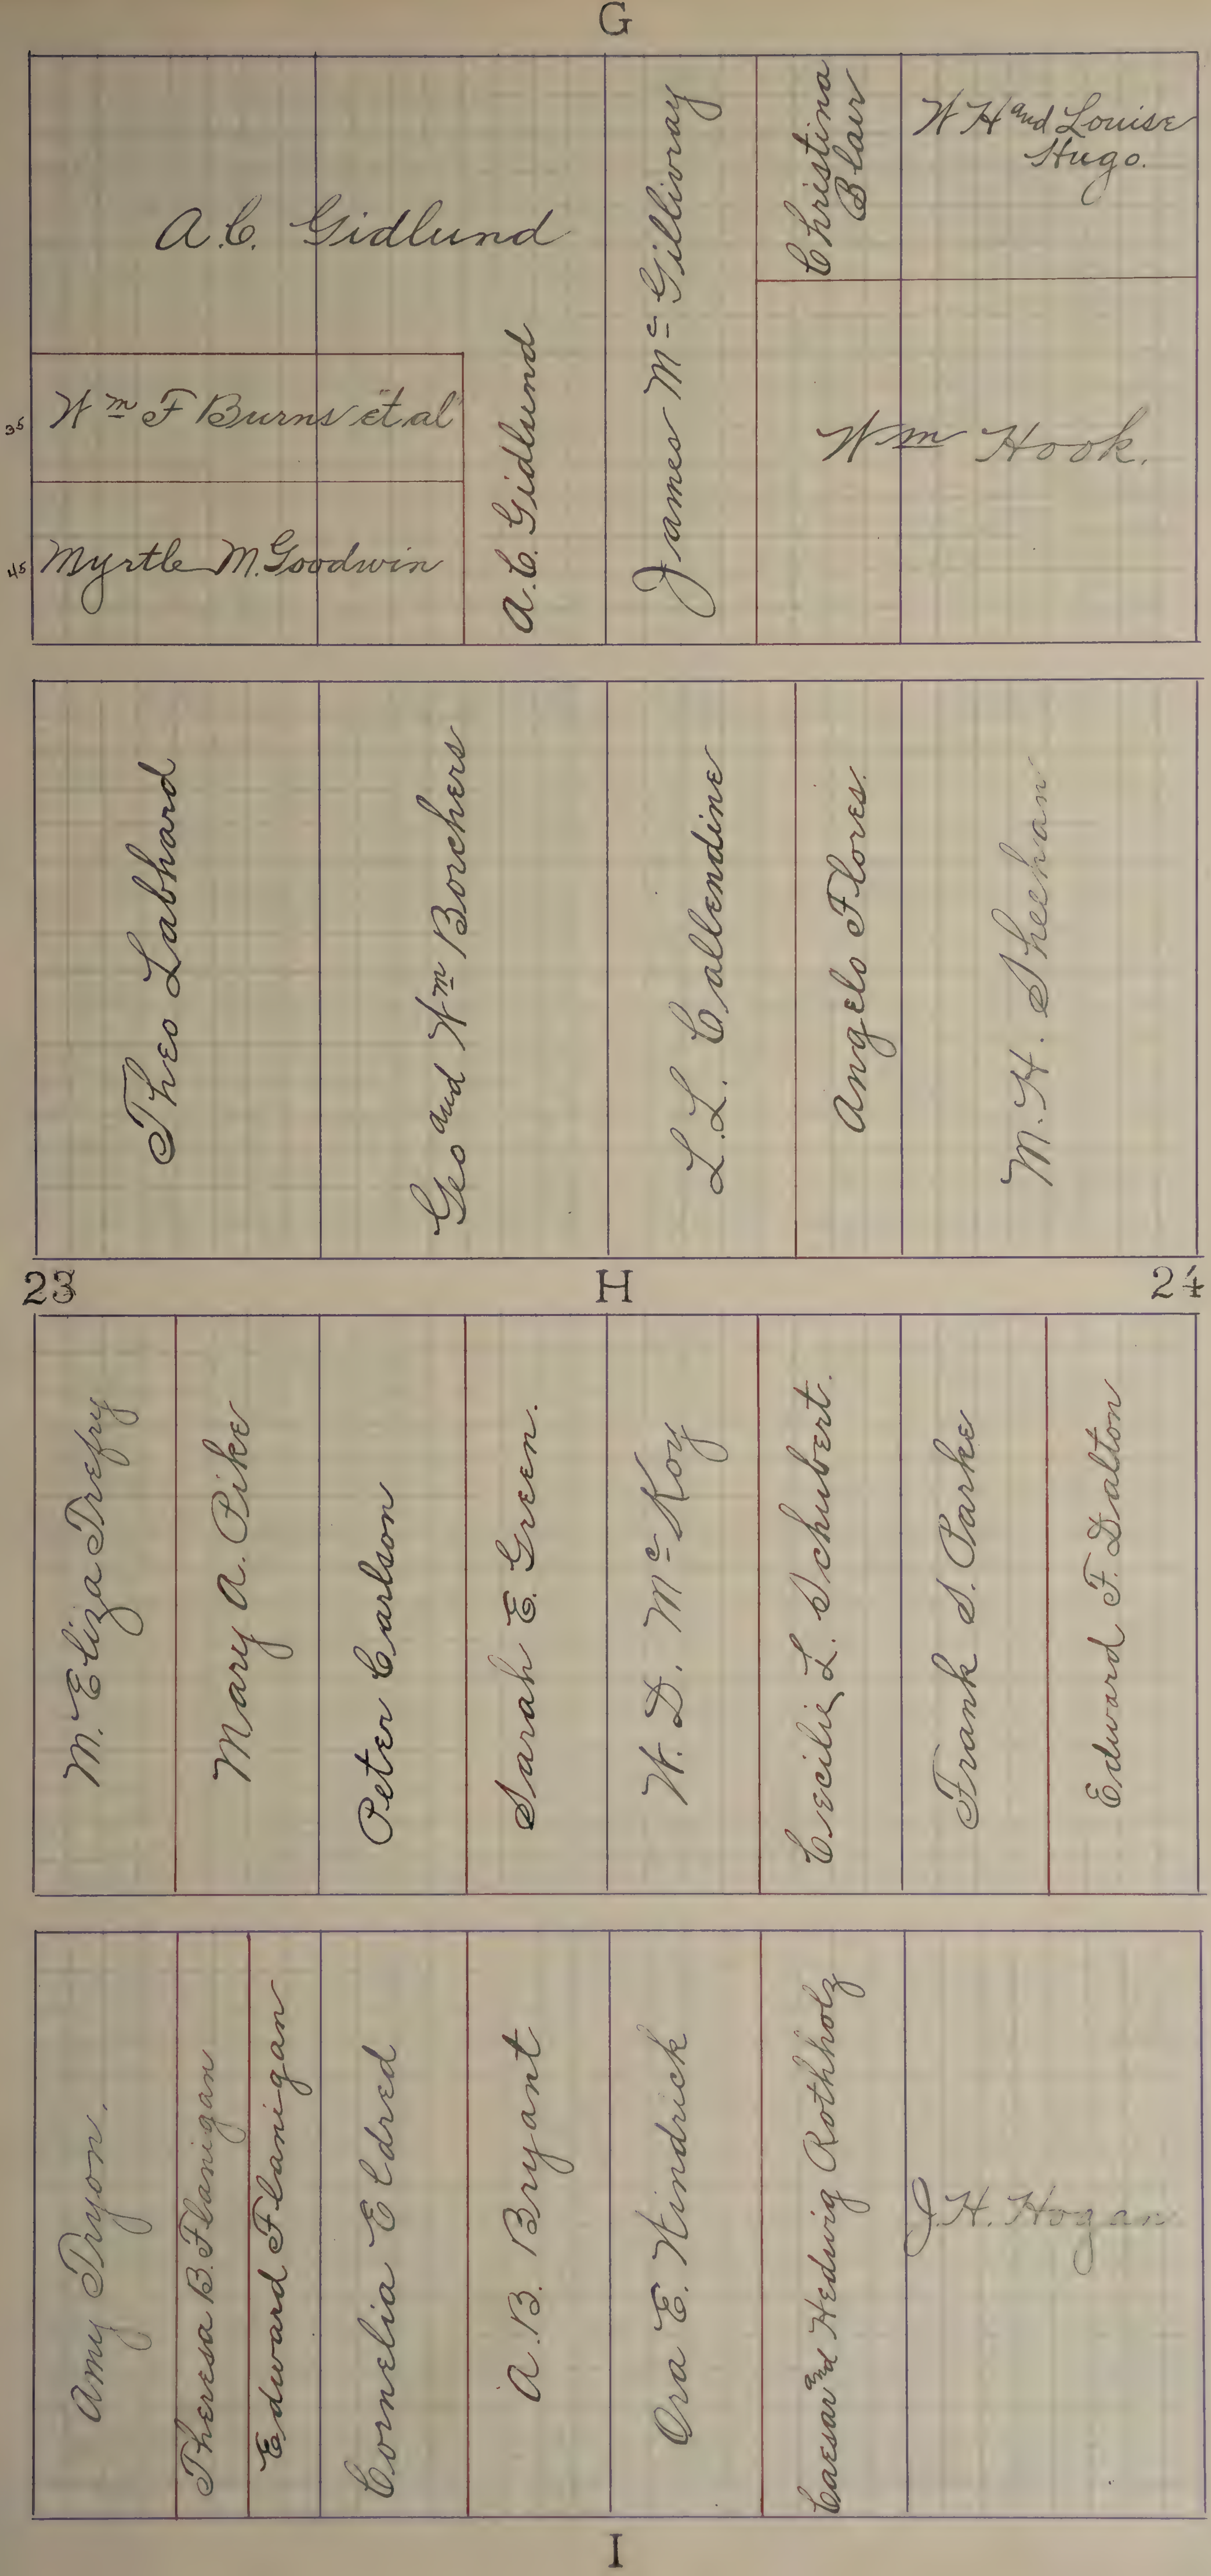
G
A.C. Gidlund
35 Wm F Burns et al
45 Myrtle M. Goodwin
A.C. Gidlund
James Mc Gillivray
Christina Blair
W H and Louise Hugo.
Wm Hook.
Theo Labhard
Geo and Wm Borchers
L.L. Callendine
Angelo Flores.
M.H. Sheehan
23
H
24
M. Eliza Drefy
Mary A. Pike
Peter Carlson
Sarah E. Green.
W. D. Mc Koy
Cecilia L. Schubert.
Frank S. Parke
Edward F. Dalton
Amy Dryon.
Theresa B. Flanigan
Edward Flanigan
Cornelia Eldred
A.B. Bryant
Ora E. Hindrick
Caesar and Hedwig Rothholz
J.H. Hogan
I

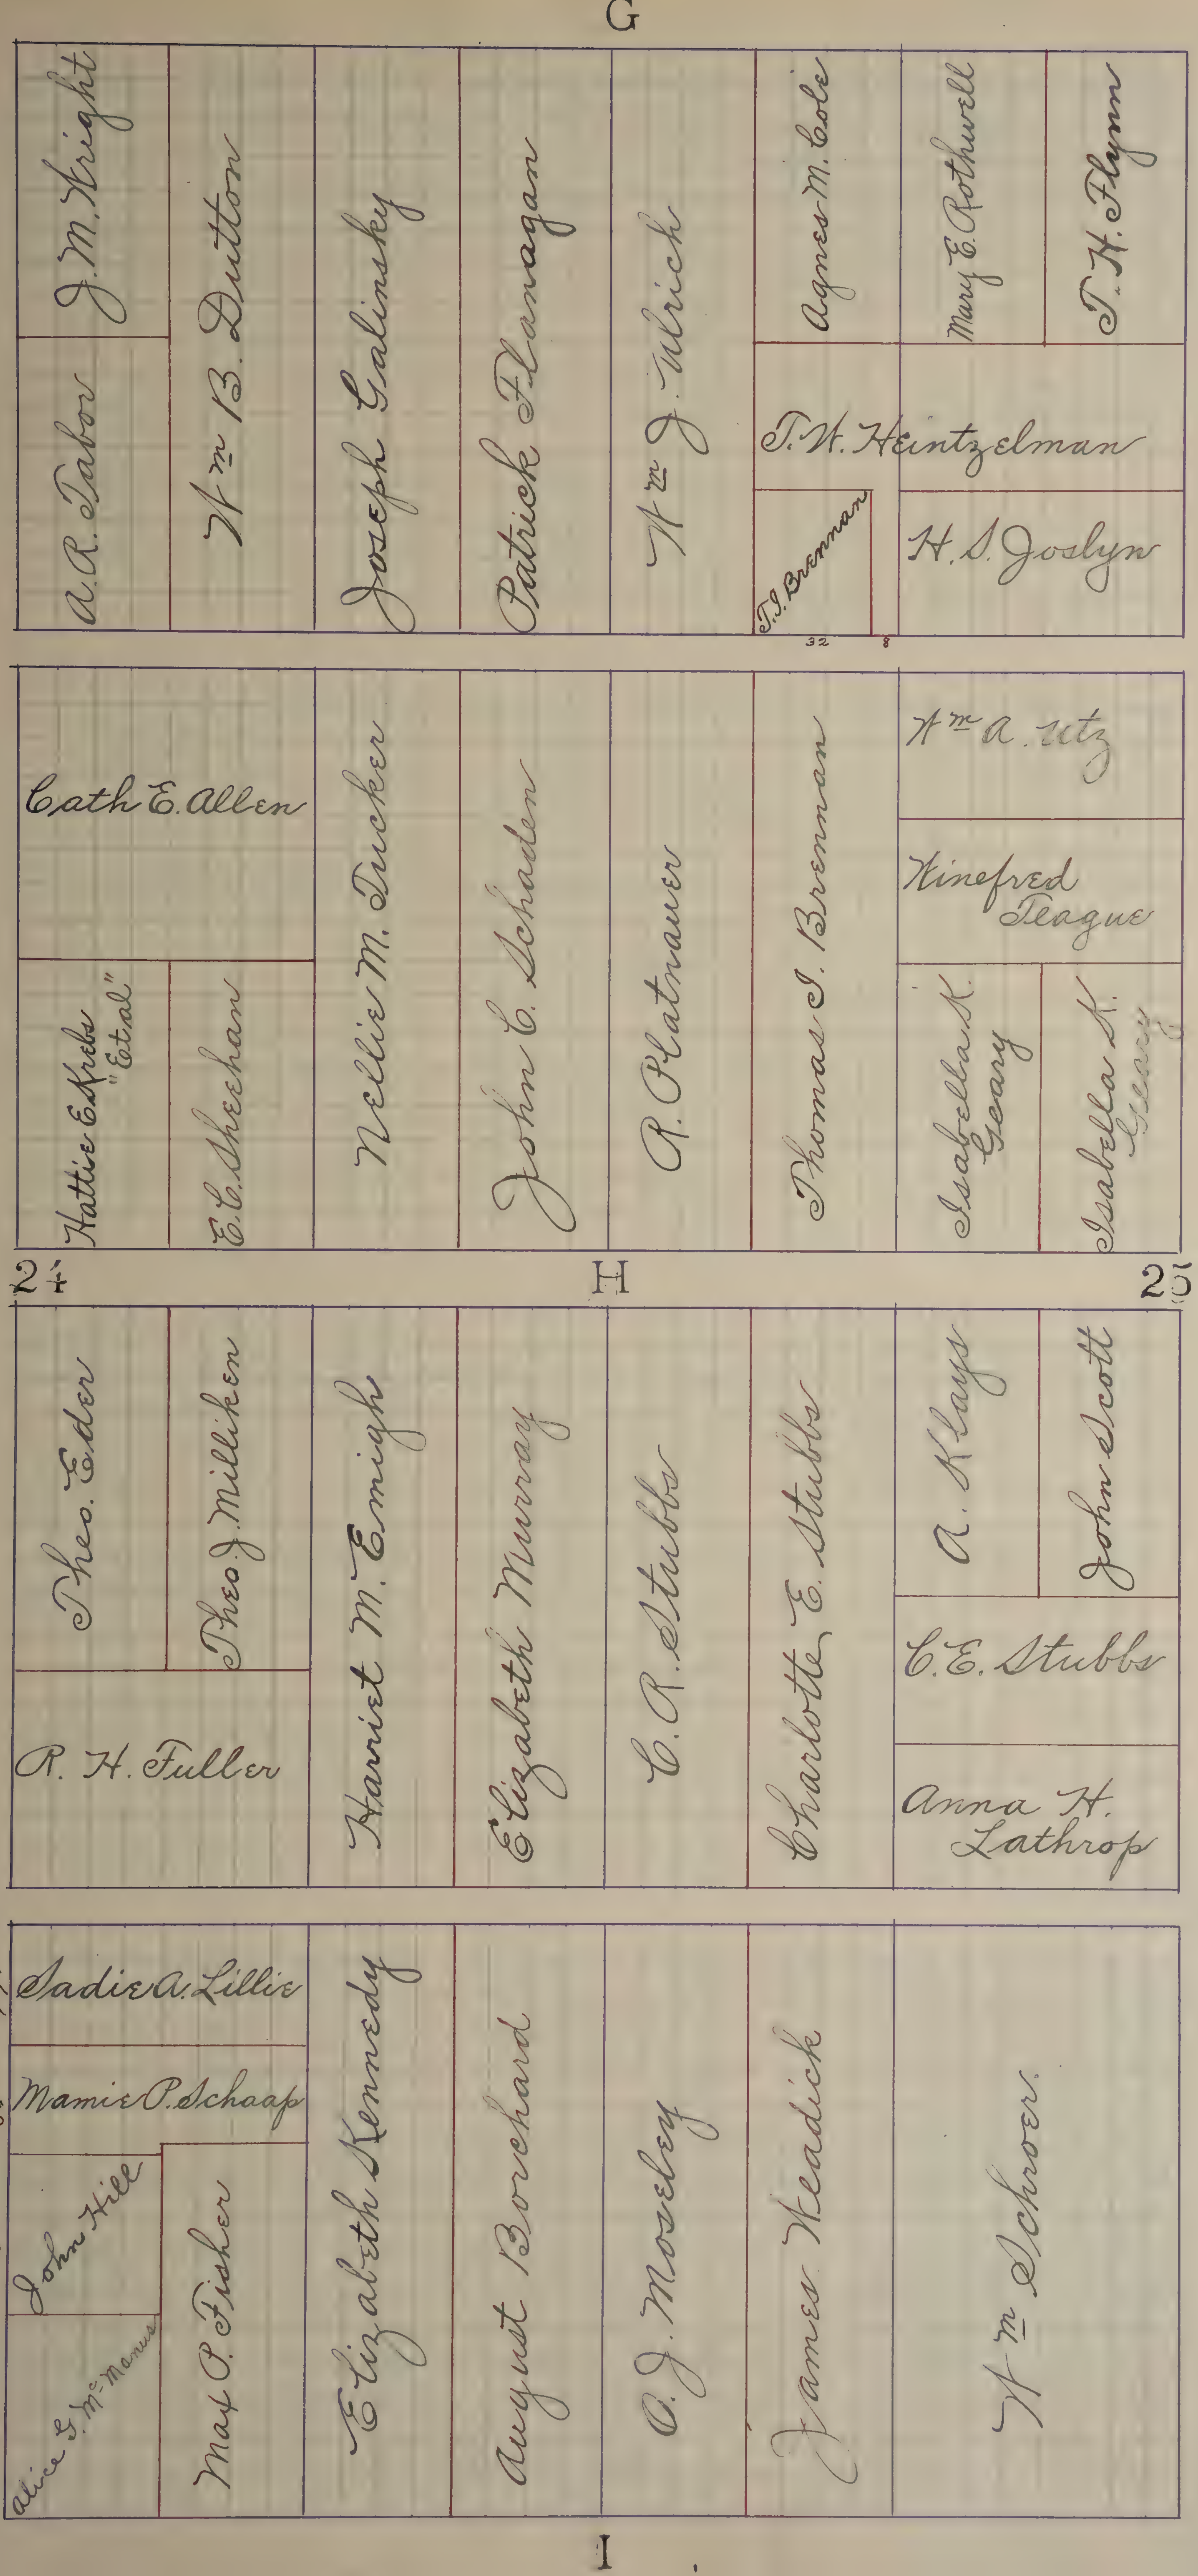
G
A.R. Tabor
J.M. Wright
Wm B. Dutton
Joseph Galinsky
Patrick Flanagan
Wm J. Ulrich
T.J. Brennan
32
8
T.W. Heintzelman
Agnes M. Cole
H.S. Joslyn
Mary E. Rothwell
T.H. Flynn
Hattie E. Krebs "Et al"
E.C. Sheehan
Cath E. Allen
Nellie M. Tucker
John C. Schaden
R. Platnauer
Thomas J. Brennan
Isabella K. Geary
Isabella K. Geary
Winefred Teague
Wm A. Utz
24
H
25
R.H. Fuller
Theo. Eder
Theo J. Milliken
Harriet M. Emigh
Elizabeth Murray
C.R. Stubbs
Charlotte E. Stubbs
Anna H. Lathrop
C.E. Stubbs
A. Klays
John Scott
54
Alice G. McManus
42
John Hill
29'5"
Mamie P. Schaap
34'7"
Sadie A. Lillie
Mary P. Fisher
Elizabeth Kennedy
August Borchard
O.J. Moseley
James Headick
Wm Schroer
I

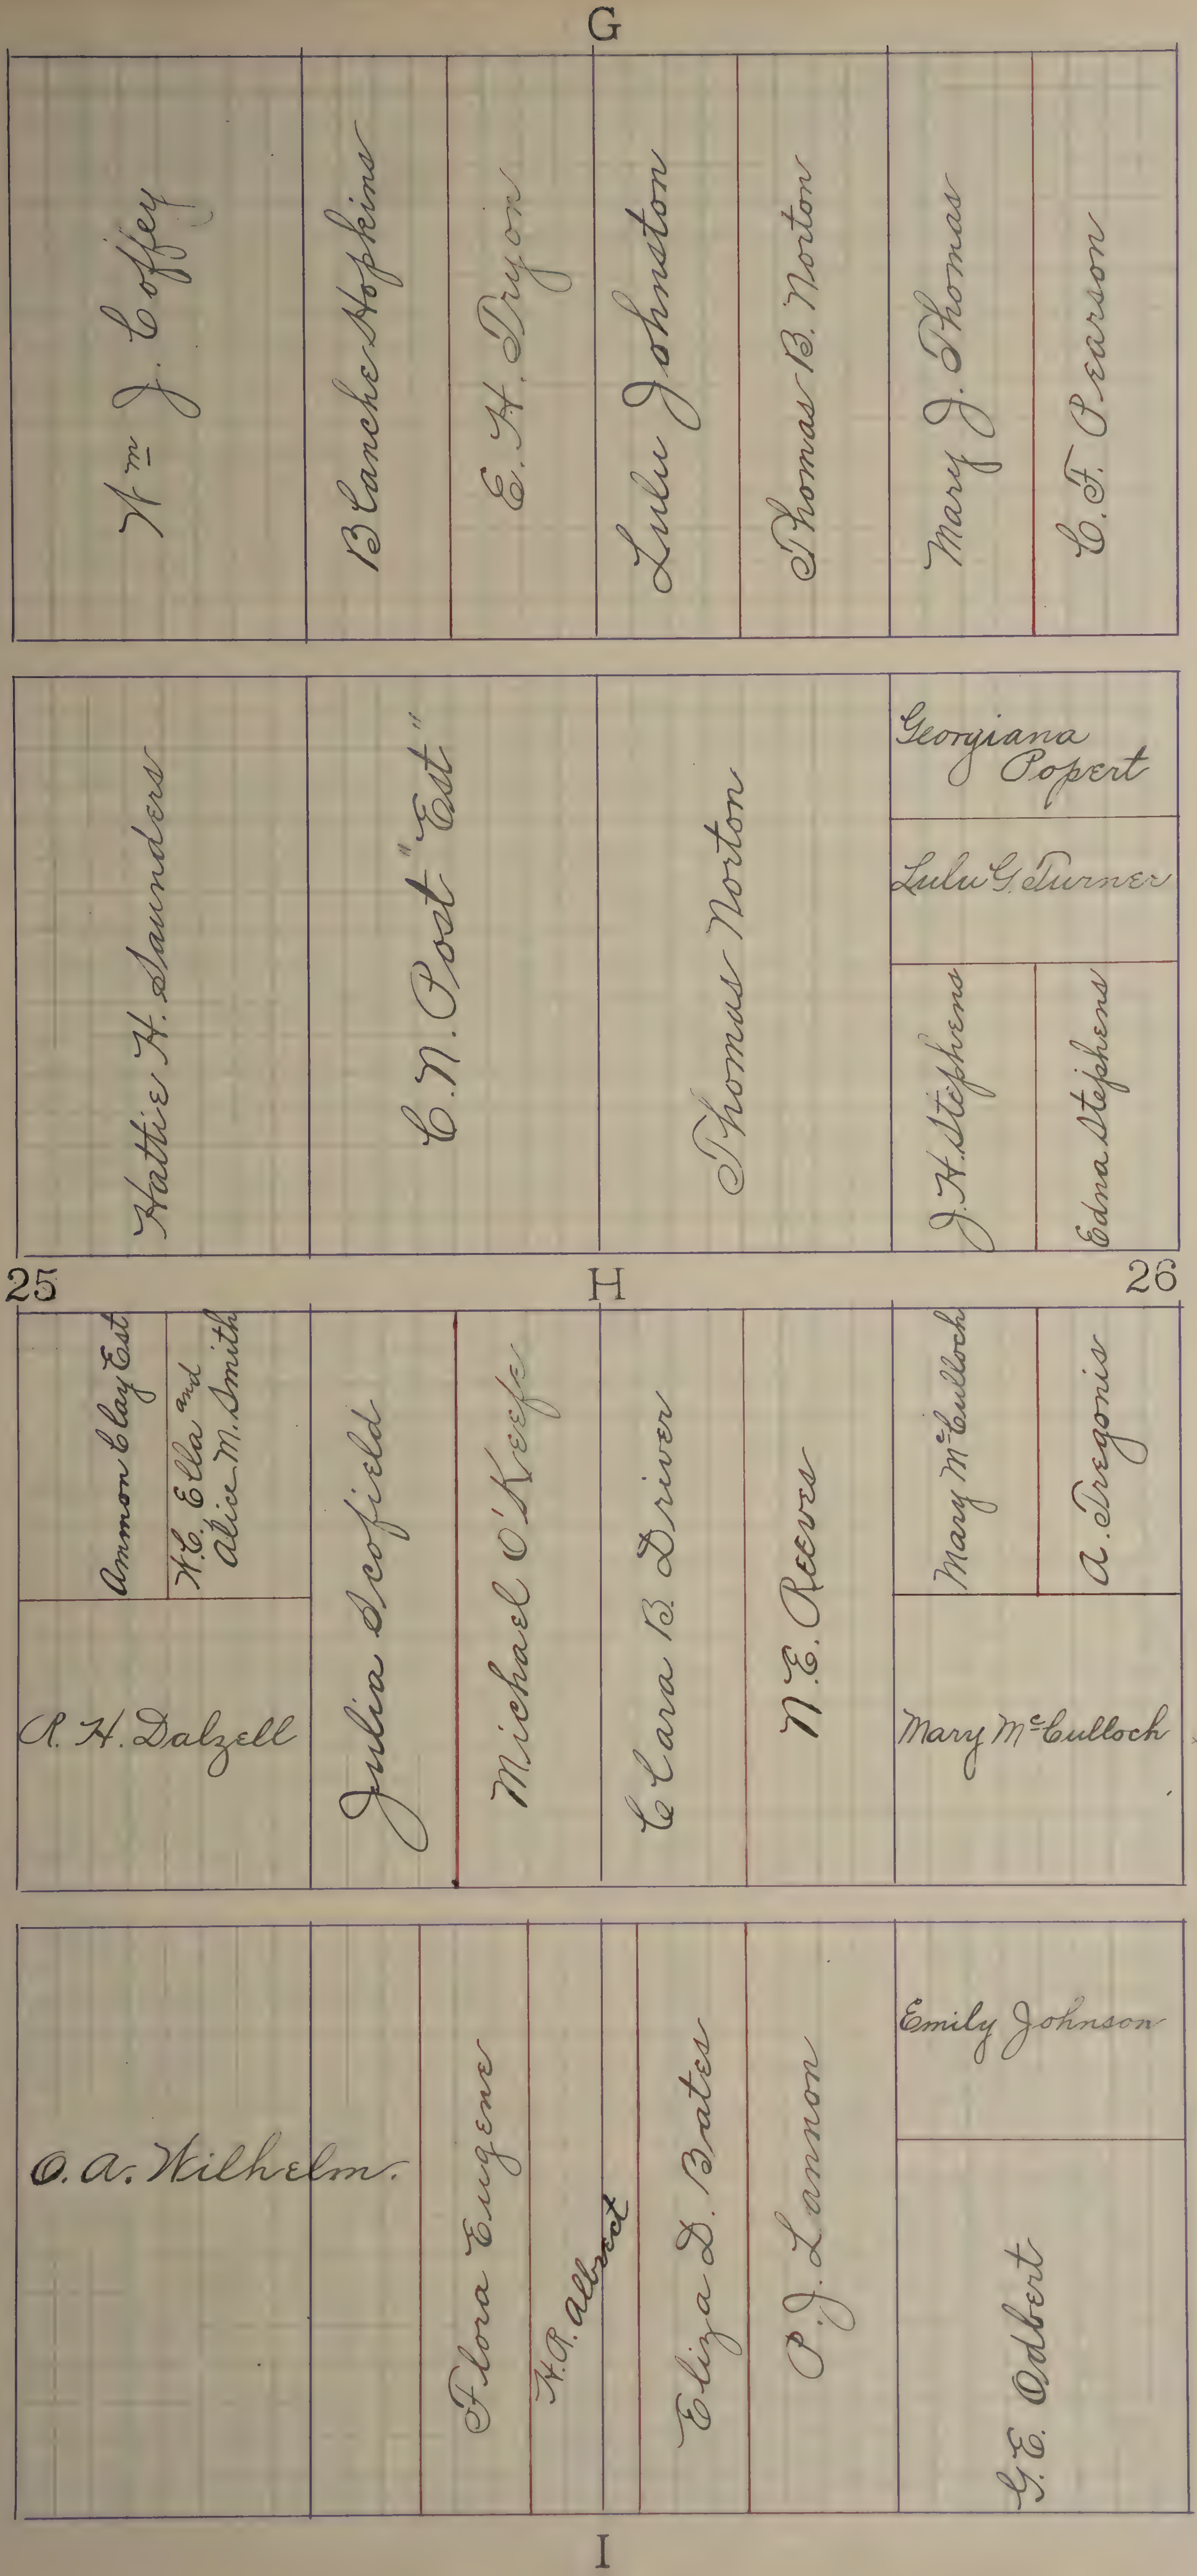
G
Wm J. Coffey
Blanche Hopkins
E. H. Dryon
Lulu Johnston
Thomas B. Norton
Mary J. Thomas
C. F. Pearson
Hattie H. Saunders
C. N. Post "Est"
Thomas Norton
Georgiana Popert
Lulu G. Turner
J. H. Stephens
Edna Stephens
25
H
26
Ammon Clay Est
W. E. Ella and Alice M. Smith
R. H. Dalzell
Julia Scofield
Michael O'Keefe
Clara B. Driver
N. E. Reeves
Mary McCulloch
A. Tregonis
Mary McCulloch
O. A. Wilhelm
Flora Eugene
H. R. Albrecht
Eliza D. Bates
P. J. Lannon
Emily Johnson
G. E. Odbert
I

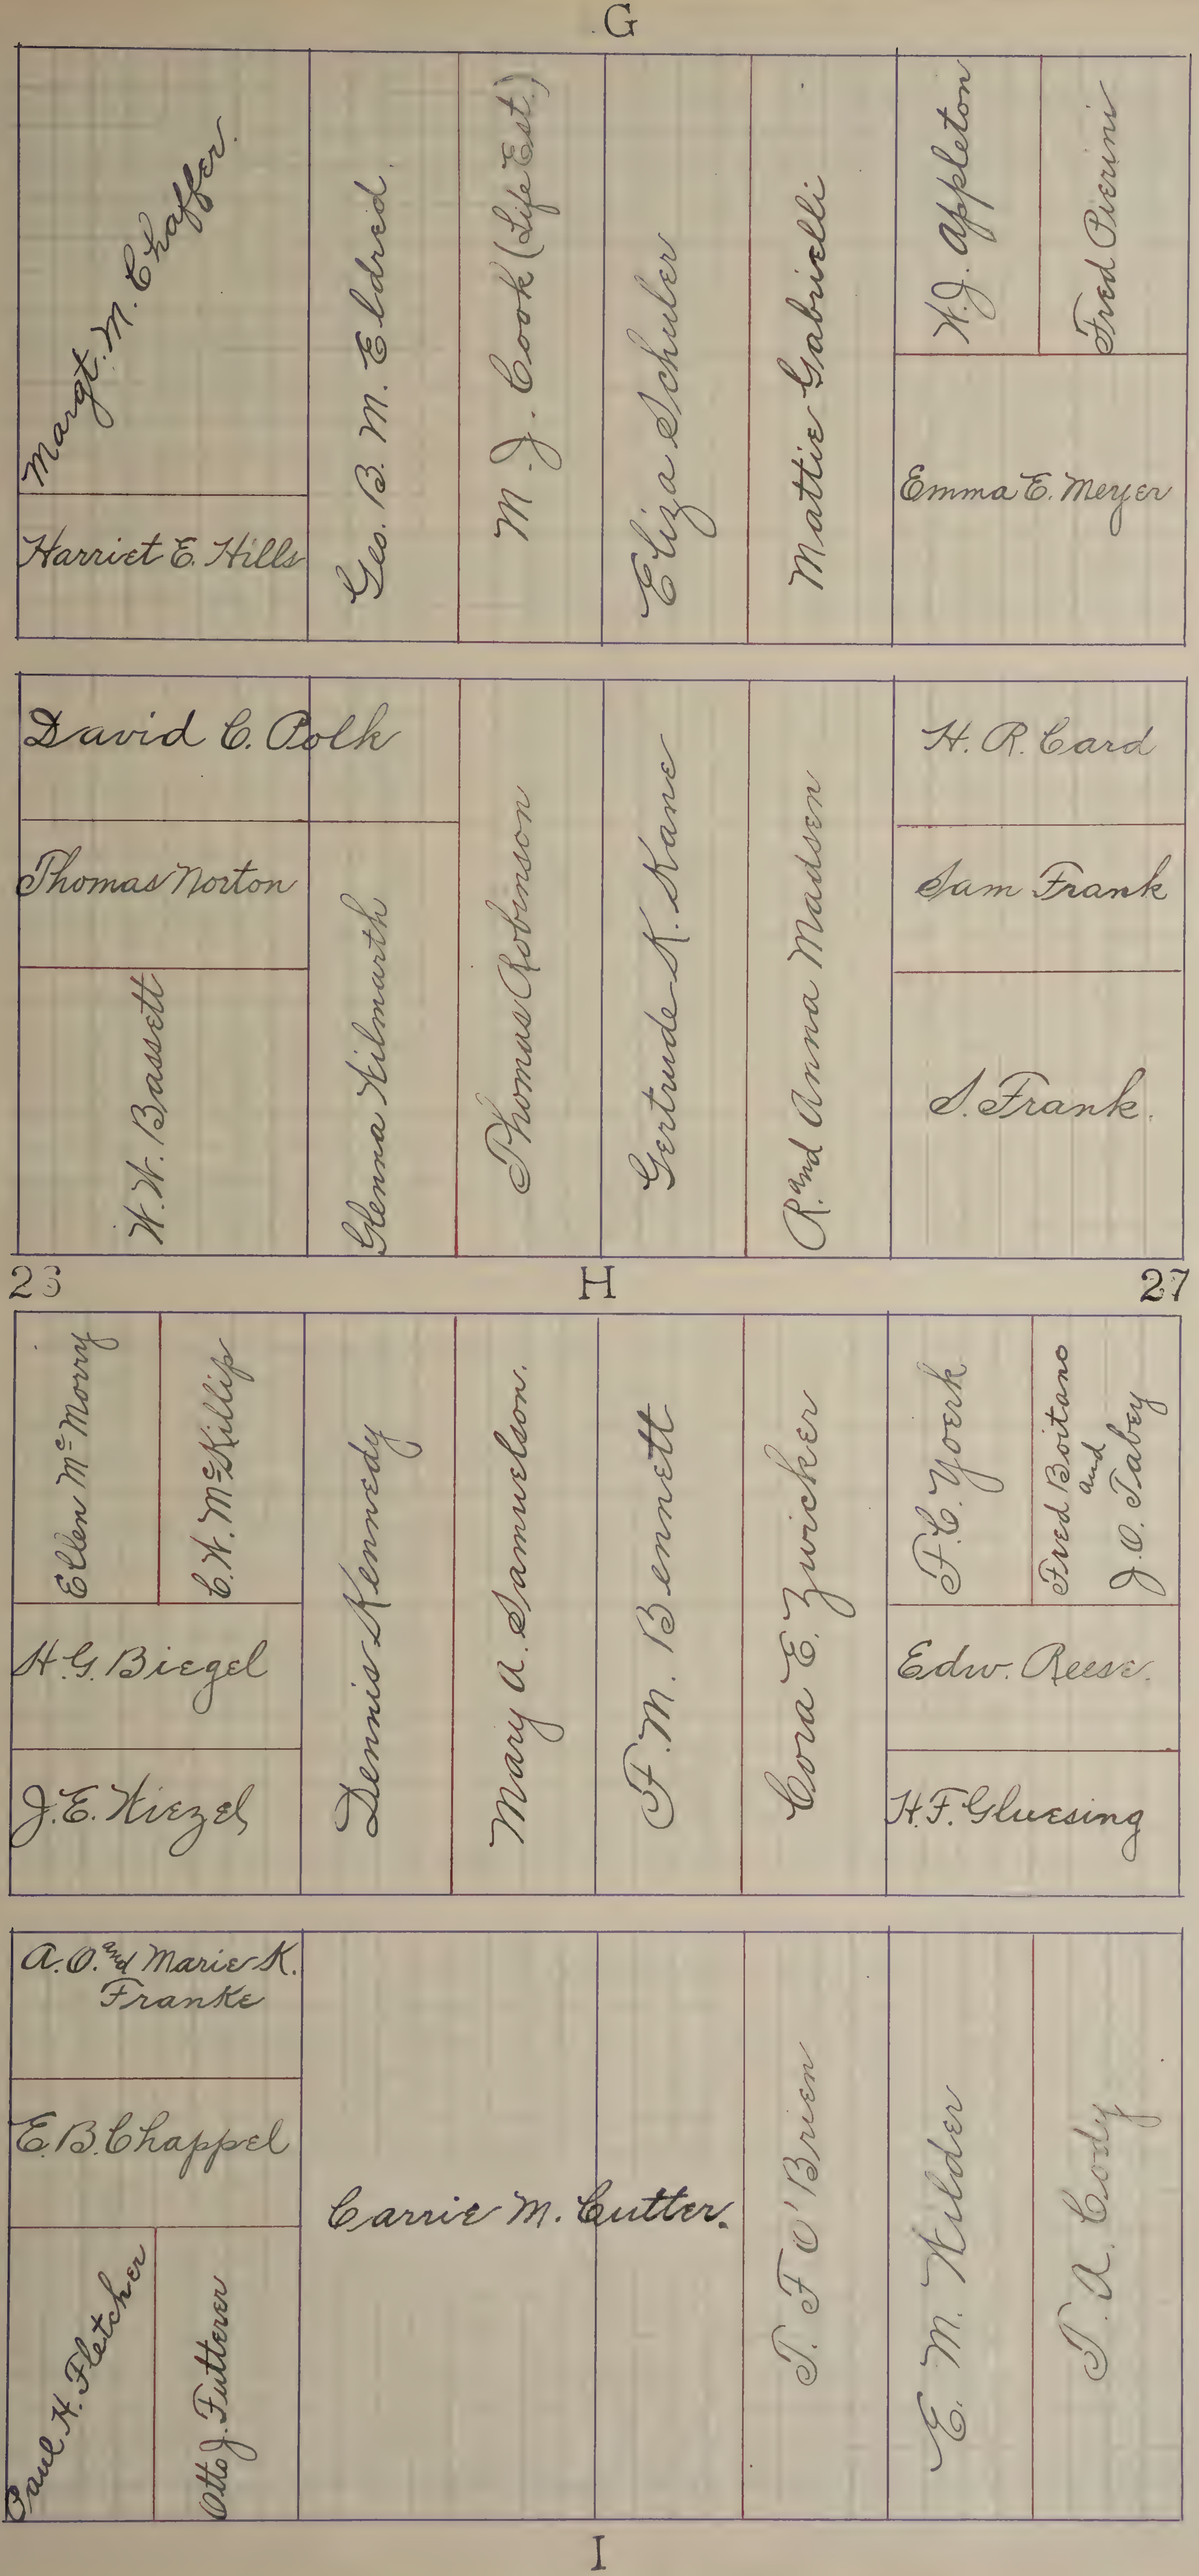
G
Margt. M. Chaffee
Harriet E. Hills
Geo. B. M. Eldred
M. J. Cook (Life Est.)
Eliza Schuler
Mattie Gabrielli
W. J. Appleton
Fred Pierini
Emma E. Meyer
David C. Polk
Thomas Norton
W. W. Bassett
Glenna Kilmarth
Thomas Robinson
Gertrude A. Kane
R. and Anna Madsen
H. R. Card
Sam Frank
S. Frank
23
H
27
Ellen McMorry
C. W. McKillip
H. G. Biegel
J. E. Kiezel
Dennis Kennedy
Mary A. Samuelson
F. M. Bennett
Cora E. Zwicker
F. C. York
Fred Boitano and J. O. Tabey
Edw. Reese
H. F. Gluesing
A. O. and Marie K. Franke
E. B. Chappel
Paul H. Fletcher
Otto J. Futterer
Carrie M. Cutter
T. F. O'Brien
E. M. Wilder
T. A. Cody
I

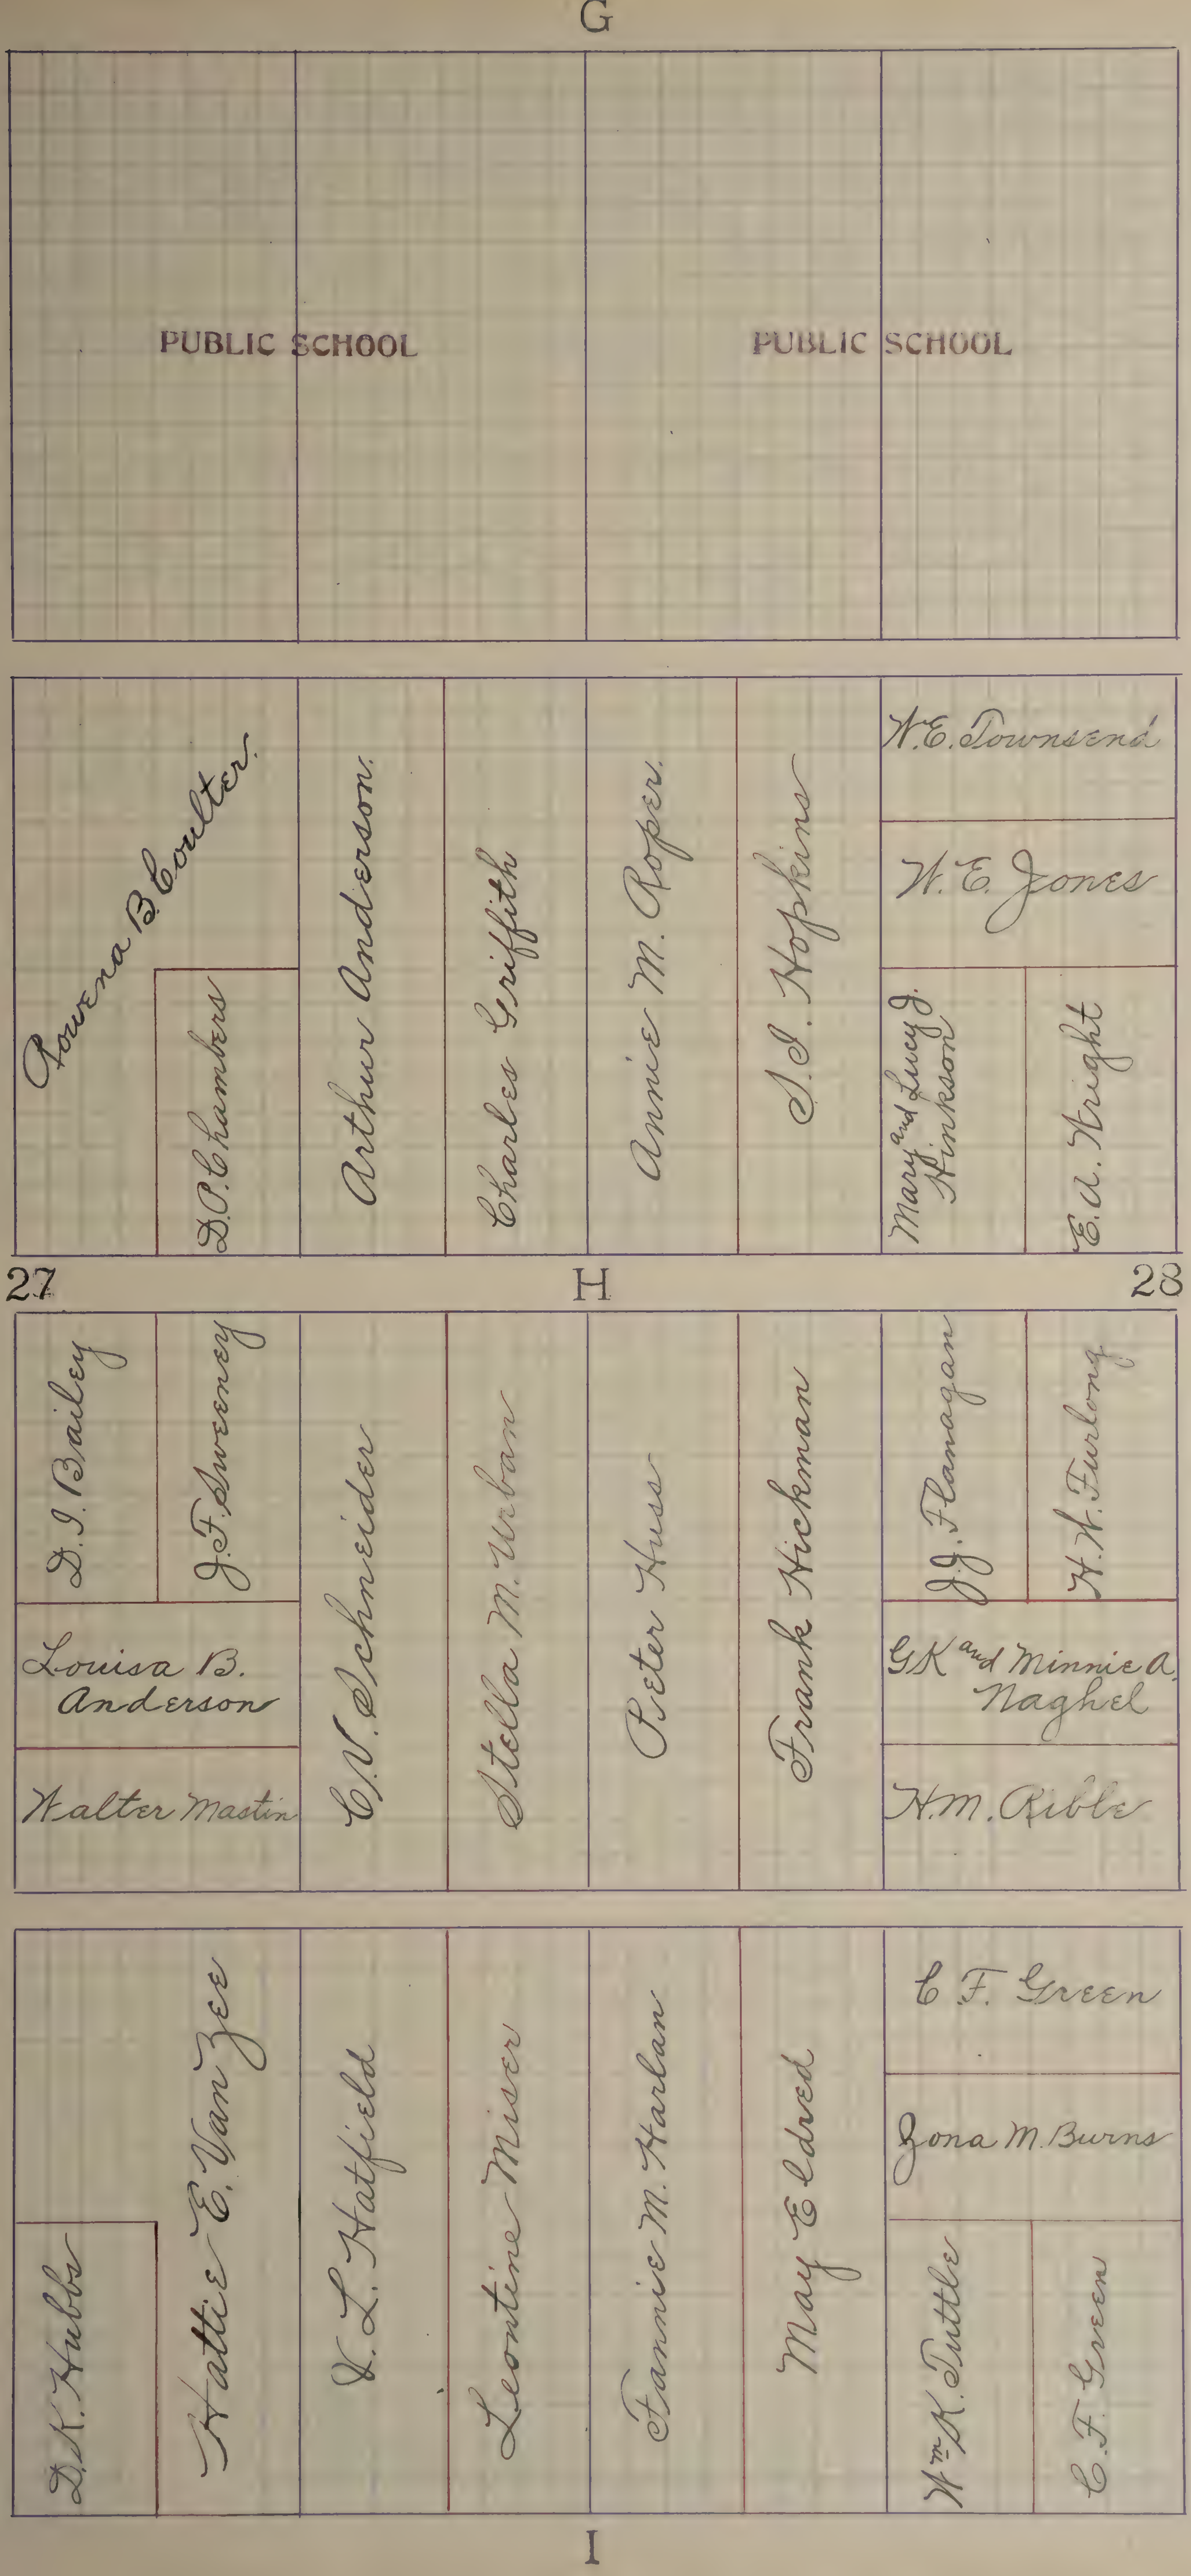
G
PUBLIC SCHOOL
PUBLIC SCHOOL
Rowena B. Coulter.
D.O. Chambers
Arthur Anderson.
Charles Griffith
Annie M. Roper.
J.J. Hopkins
W.E. Townsend
W.E. Jones
Mary and Lucy J. Hinkson
E.A. Wright
27
H
28
D.I. Bailey
J.F. Sweeney
Louisa B. Anderson
Walter Mastin
C.N. Schneider
Stella M. Urban
Peter Huss
Frank Hickman
J.J. Flanagan
H.H. Furlong
G.K. and Minnie A. Naghel
H.M. Rible
D.K. Hubbs
Hattie E. Van Zee
V.L. Hatfield
Leontine Miser
Fannie M. Harlan
May Eldred
C.F. Green
Zona M. Burns
Wm K. Tuttle
C.F. Green
I

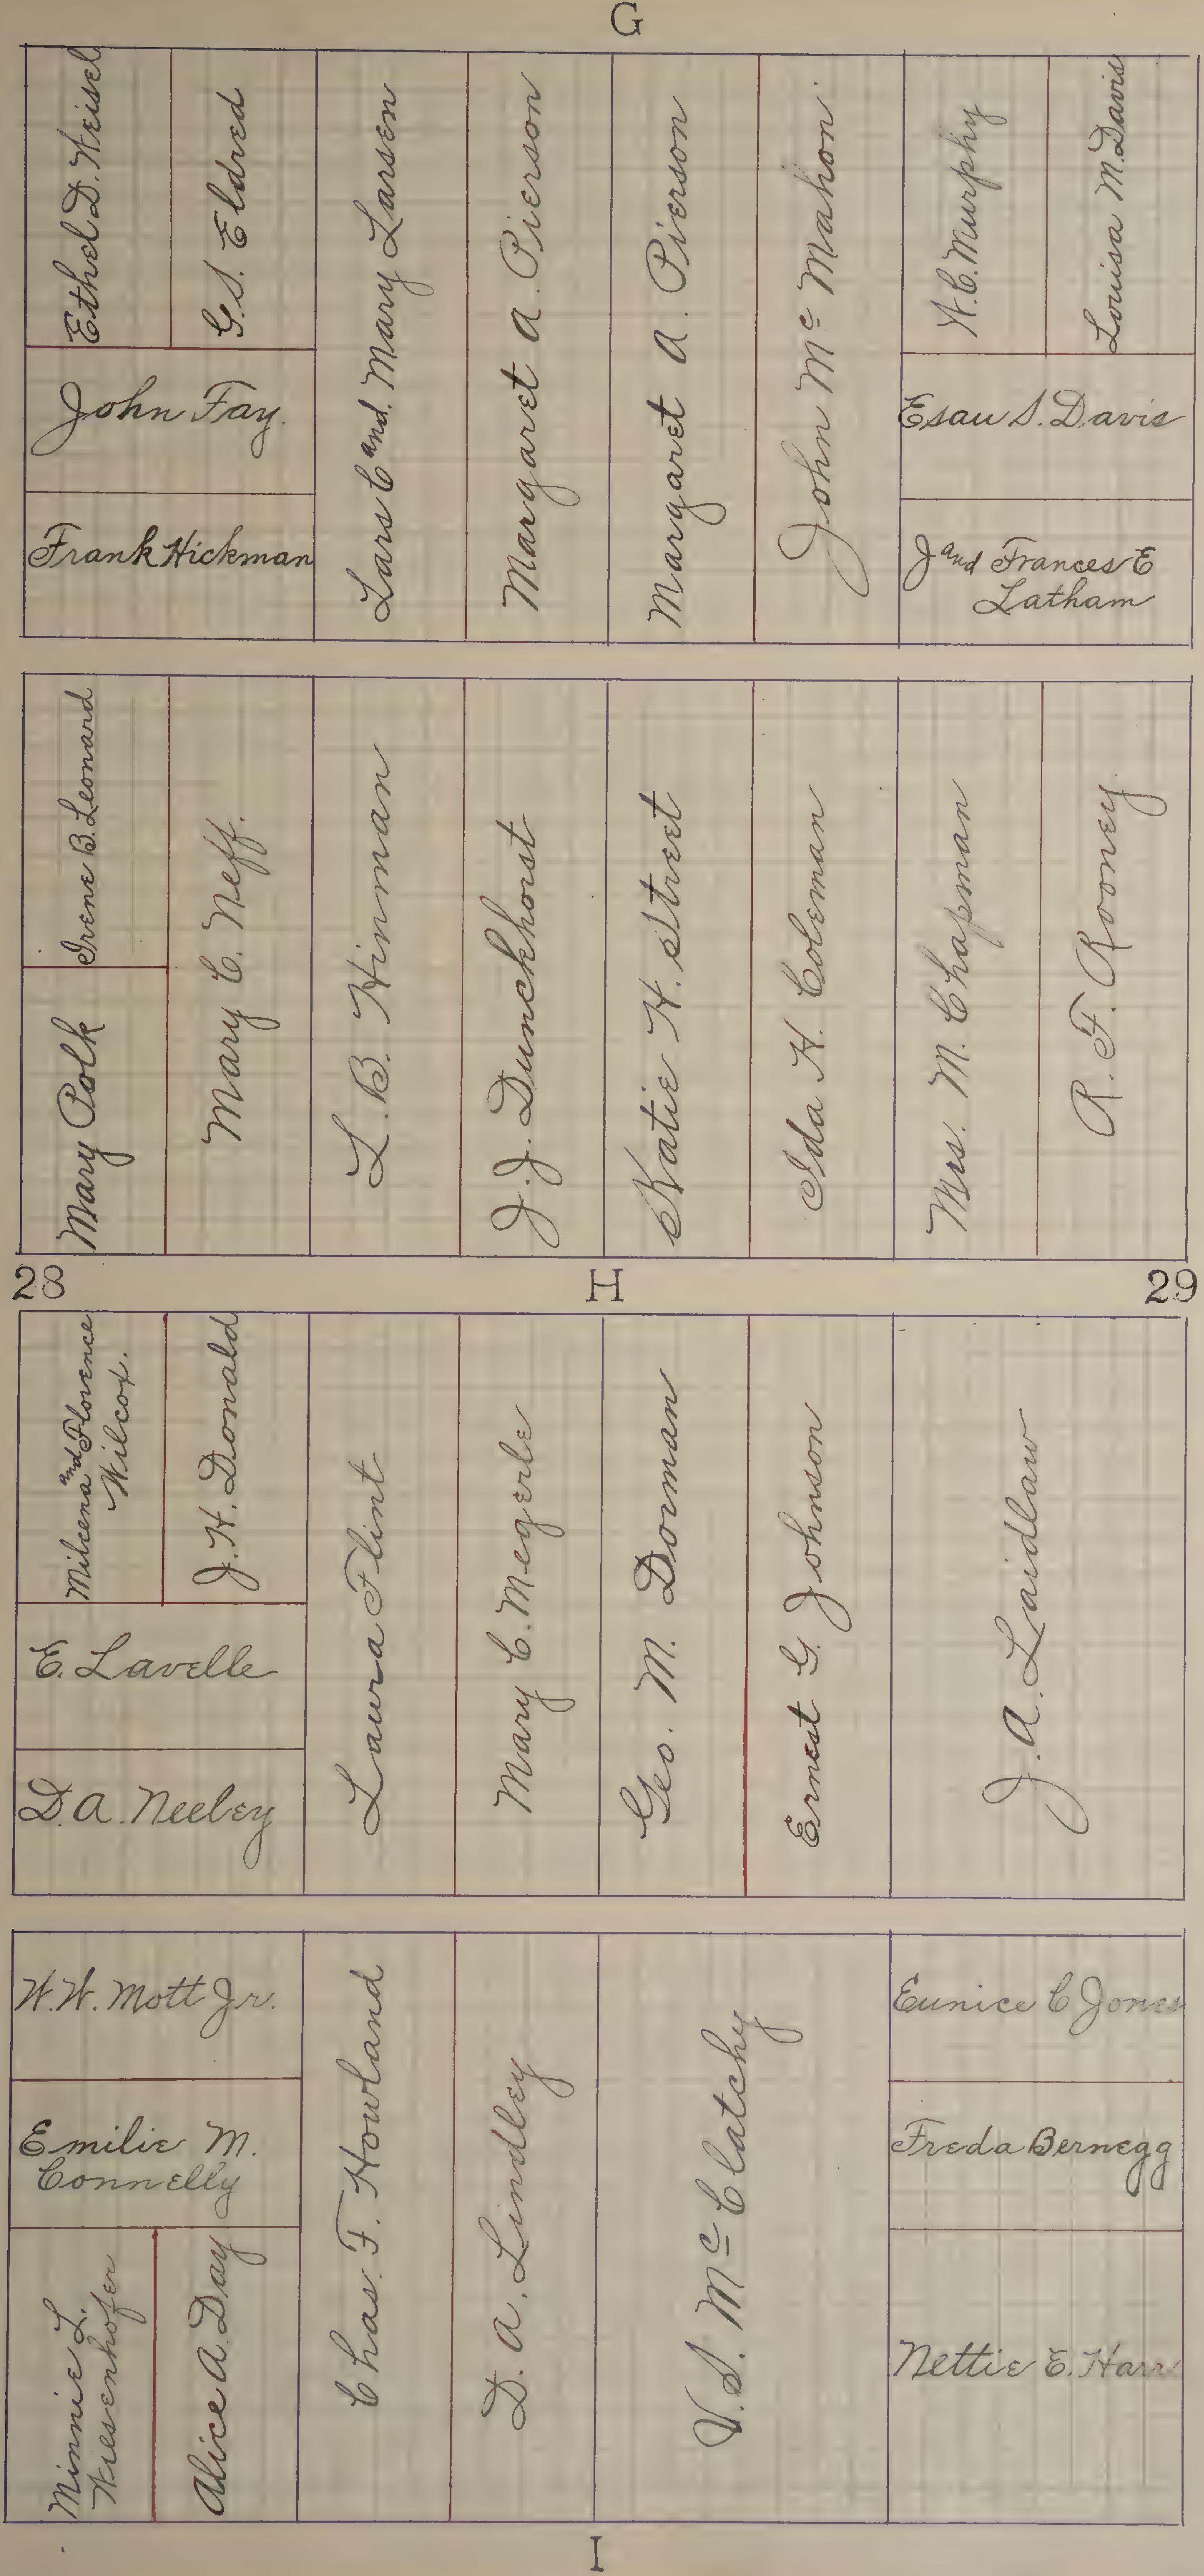
G

Ethel D. Heisel
G. S. Eldred
John Fay
Frank Hickman
Lars C. and Mary Larsen
Margaret A. Pierson
Margaret A. Pierson
John McMahon
A. C. Murphy
Louisa M. Davis
Esau S. Davis
J. and Frances E. Latham

Irene B. Leonard
Mary Polk
Mary E. Neff
L. B. Hinman
J. J. Dunckhorst
Katie H. Street
Ada H. Coleman
Mrs. M. Chapman
R. F. Rooney

28 H 29

Milcena and Florence Wilcox
J. H. Donald
E. Lavelle
D. A. Neeley
Laura Flint
Mary E. Megerle
Geo. M. Dorman
Ernest G. Johnson
J. A. Laidlaw

W. W. Mott Jr.
Emilie M. Connelly
Minnie L. Wiesenhofer
Alice A. Day
Chas. F. Howland
L. A. Lindley
V. S. McClatchy
Eunice C Jone
Freda Bernegg
Nettie E. Harr

I

G

F. H. Book.
Charles Lea Jr.
C. M. Peterson
F. H. Book.
Fred A. Turner
Lucy D. Griffey
Edith E. Inman
E. F. Zumwalt
Jennie G. Keys
Stella DeCampos

F. H. Book.
Agnes Nagle
James Lyon.
B. Donaldson.
E. H. Book.
Martin J. Brennan
Susie E. Huston
Johanna Cochrane
B. Donaldson
Julia K. Blanchard and Susan T. Smith
W. S. Kendall

29 H 30

Frank Hickman
Geo. Blodgett.
T. H. Dwyer
A. H. Pierson
May M. Colegrove
Joseph E. Ross
Frank Hickman
Lizzie Stiles
F. G. Fay

C. S. Pike
W. F. Briscoe
Margaret Meister
Alice F. Madeley
Edward S. McManus
Roy F. Bishop
Gilbert O. Hulse
Victor E. Hart
I. A. Huston
Fred Peardon
H. M. Earle

I

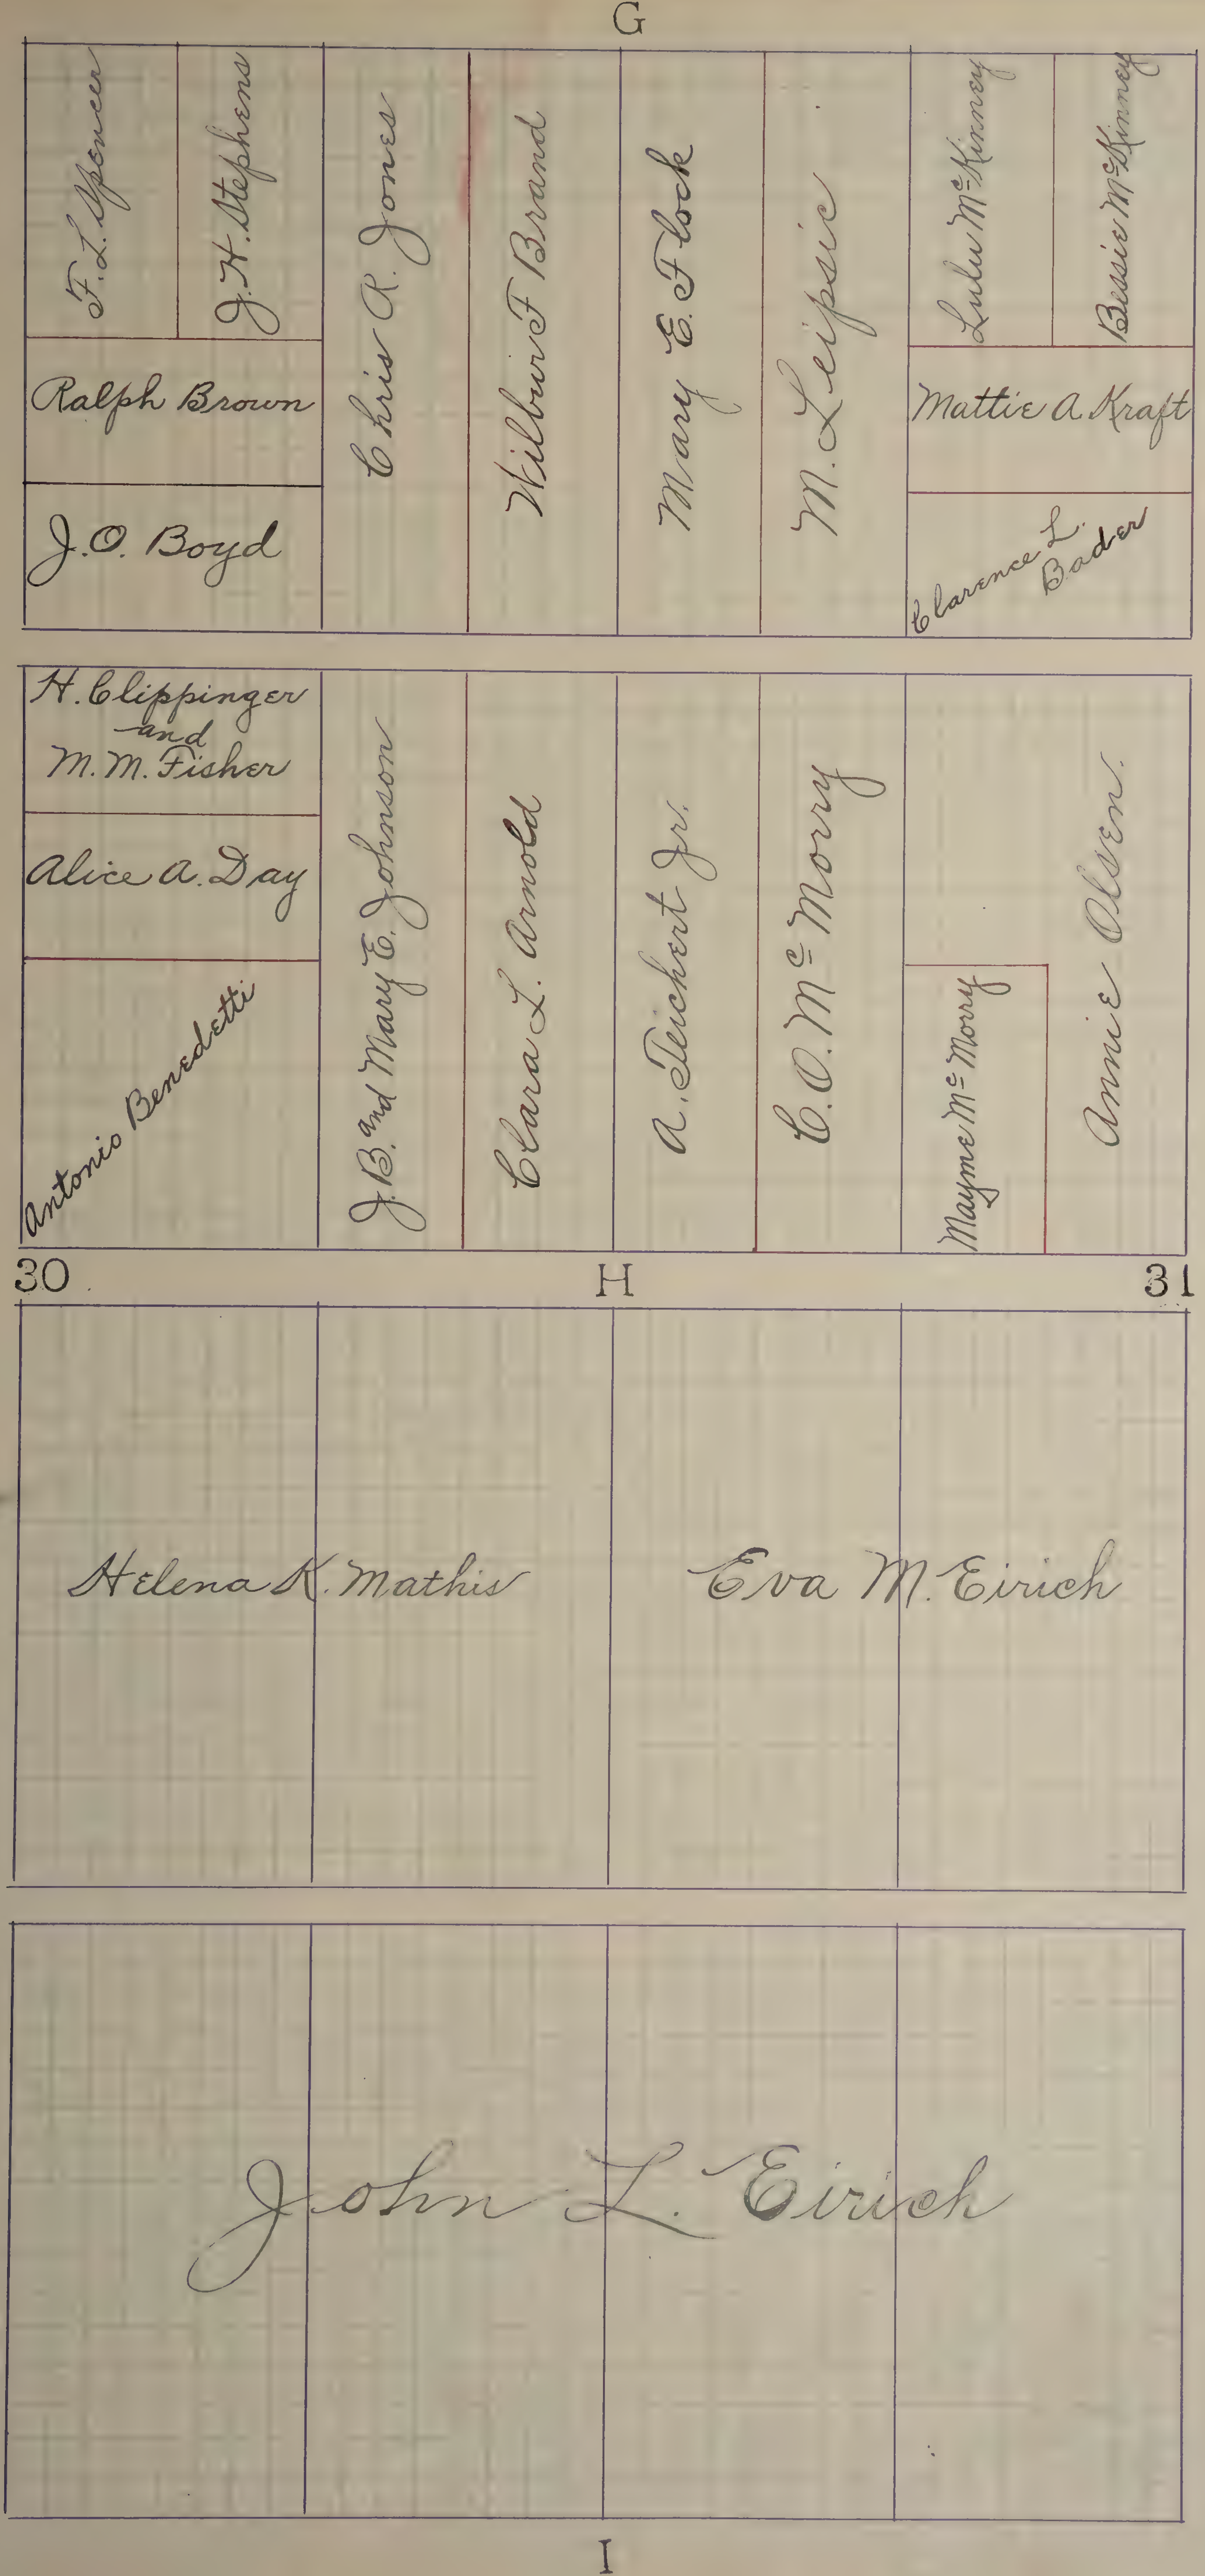
G
F. L. Spencer
J. H. Stephens
Ralph Brown
J. O. Boyd
Chris R. Jones
Wilbur F Brand
Mary E. Flock
M. Leipsic
Lulu McKinney
Bessie McKinney
Mattie A. Kraft
Clarence L. Bader
H. Clippinger and M. M. Fisher
Alice A. Day
Antonio Benedetti
J. B. and Mary E. Johnson
Clara L. Arnold
A. Teichert Jr.
C. O. McMorry
Mayme McMorry
Annie Olsen
30
H
31
Helena K. Mathis
Eva M. Eirich
John L. Eirich
I

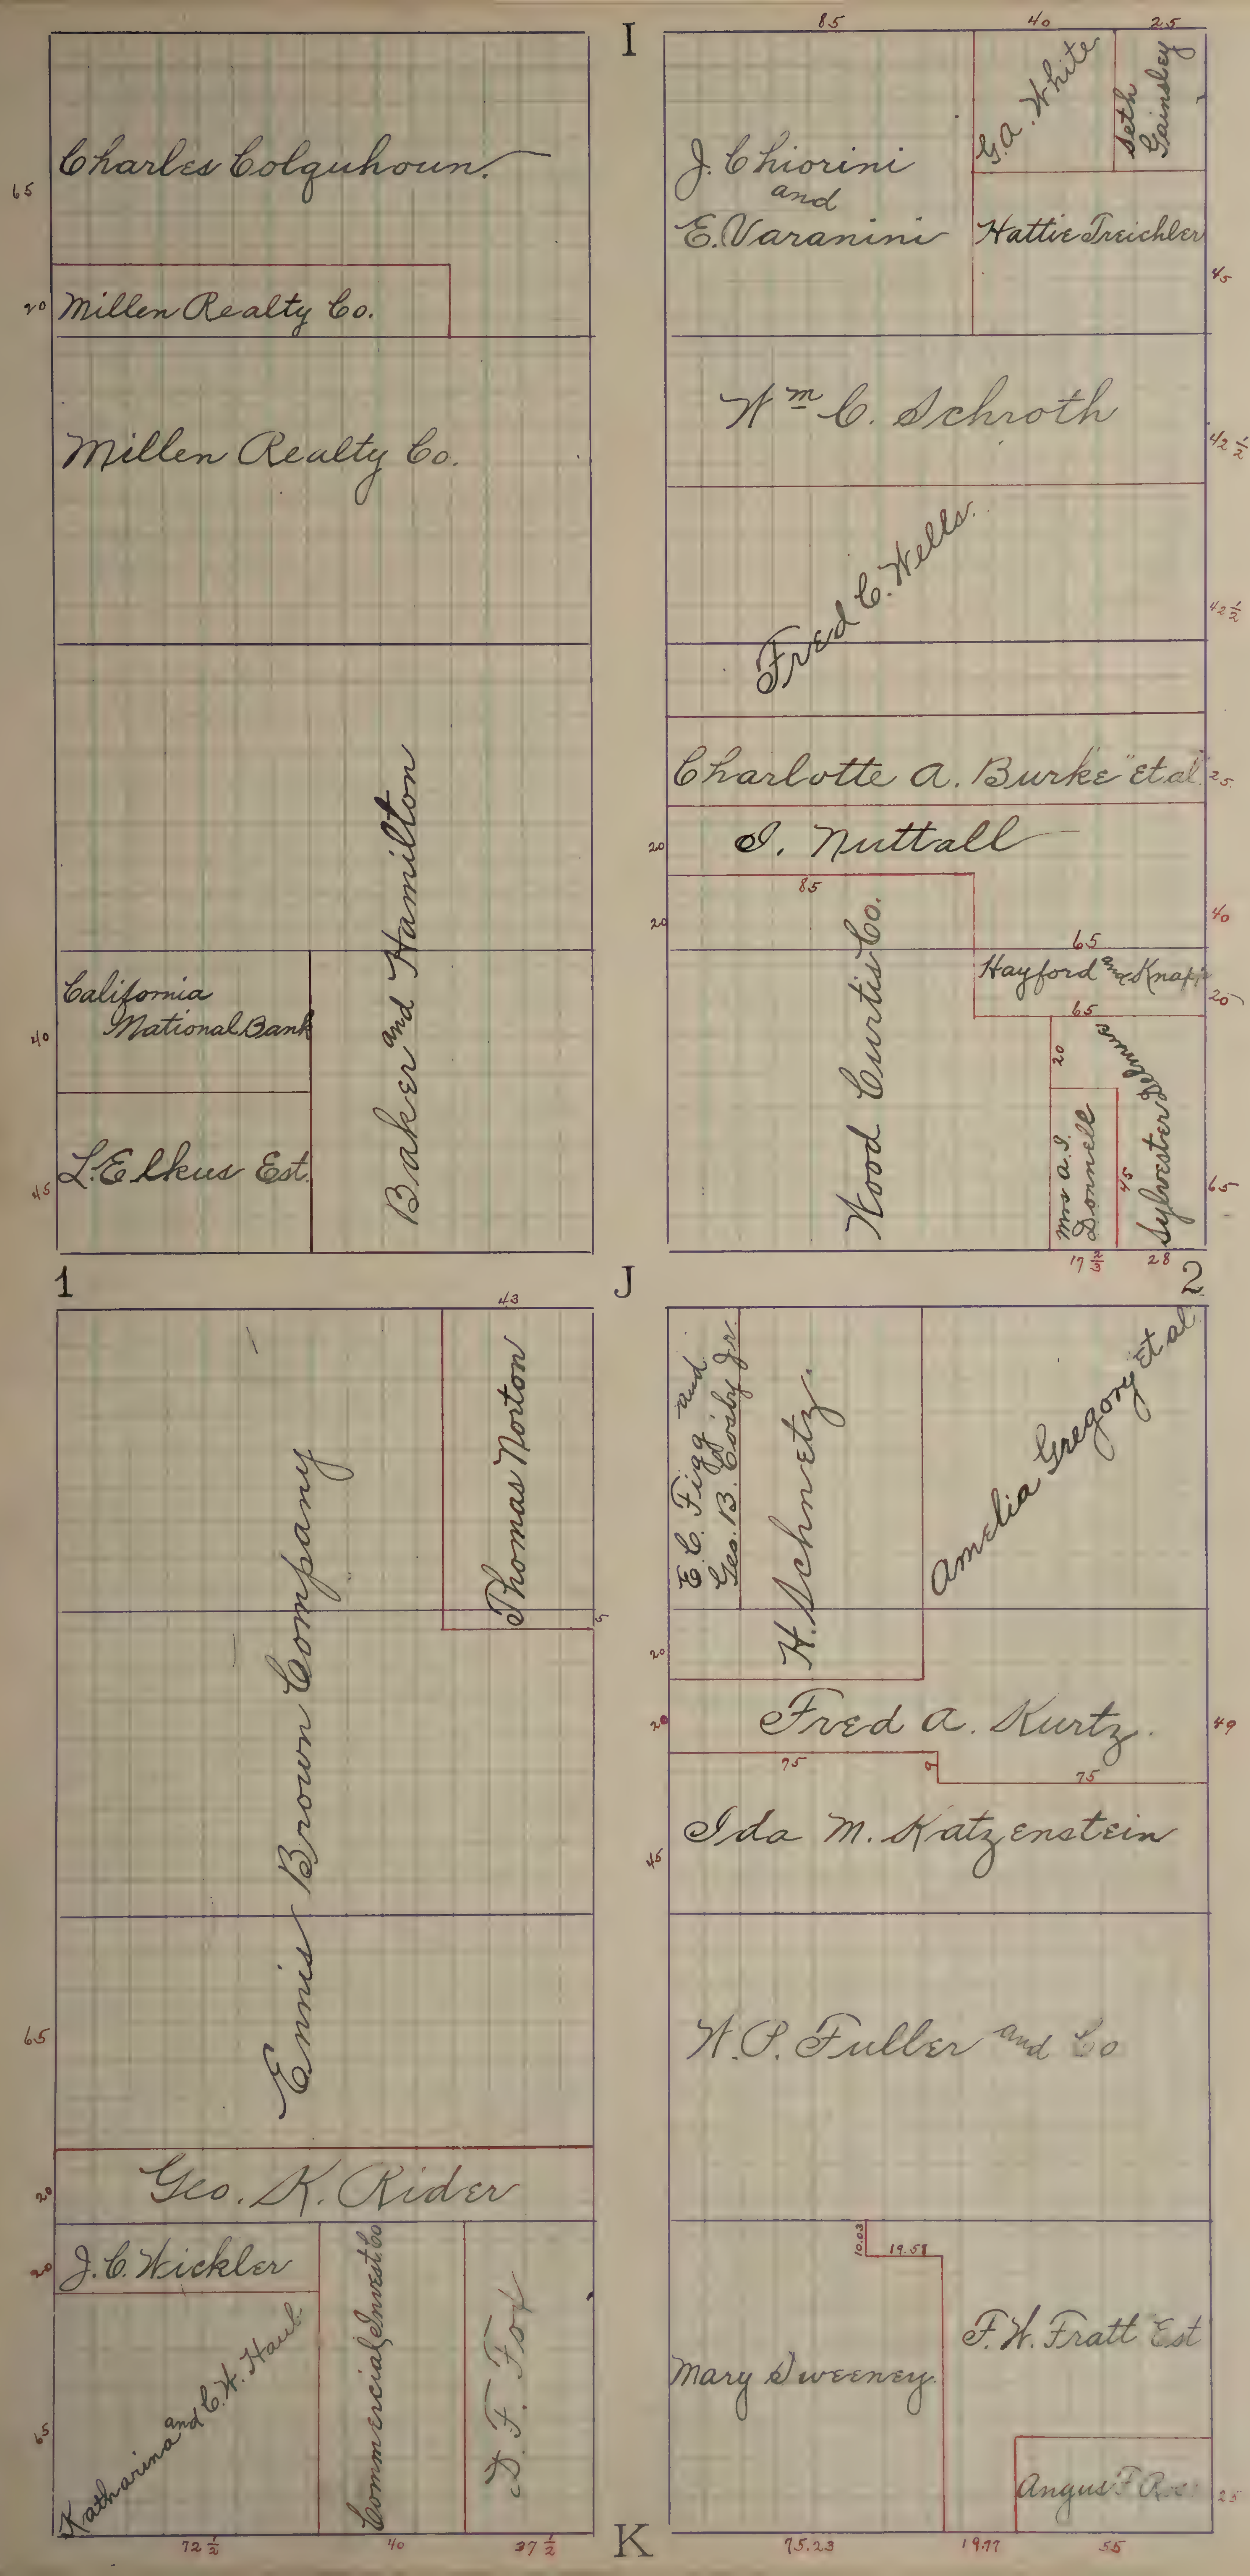
I
J
K
1
2
Charles Colquhoun
65
20
Millen Realty Co.
Millen Realty Co.
Baker and Hamilton
California National Bank
40
L. Elkus Est.
45
85
40
25
J. Chiorini and E. Varanini
G.A. White
Seth Gainsley
Hattie Treichler
45
Wm C. Schroth
42½
Fred C. Wells
42½
Charlotte A. Burke et al.
25
I. Nuttall
20
85
20
40
Wood Curtis Co.
65
Hayford and Knapp
20
65
20
Mrs A. J. Donnelle
45
Sylvester
65
17⅔
28
43
Thomas Norton
5
Ennis Brown Company
65
Geo. K. Rider
20
J. C. Wickler
20
Katharina and C. H. Haub
65
Commercial Invest Co
J. F. Fox
72½
40
37½
E. C. Figg and Geo. B. Colby Jr.
H. Schmetz
Amelia Gregory et al.
20
Fred A. Kurtz
20
49
75
2
75
Ida M. Katzenstein
45
W. P. Fuller and Co
10.03
19.58
F. W. Pratt Est
Mary Sweeney
Angus F. R
25
75.23
19.77
55

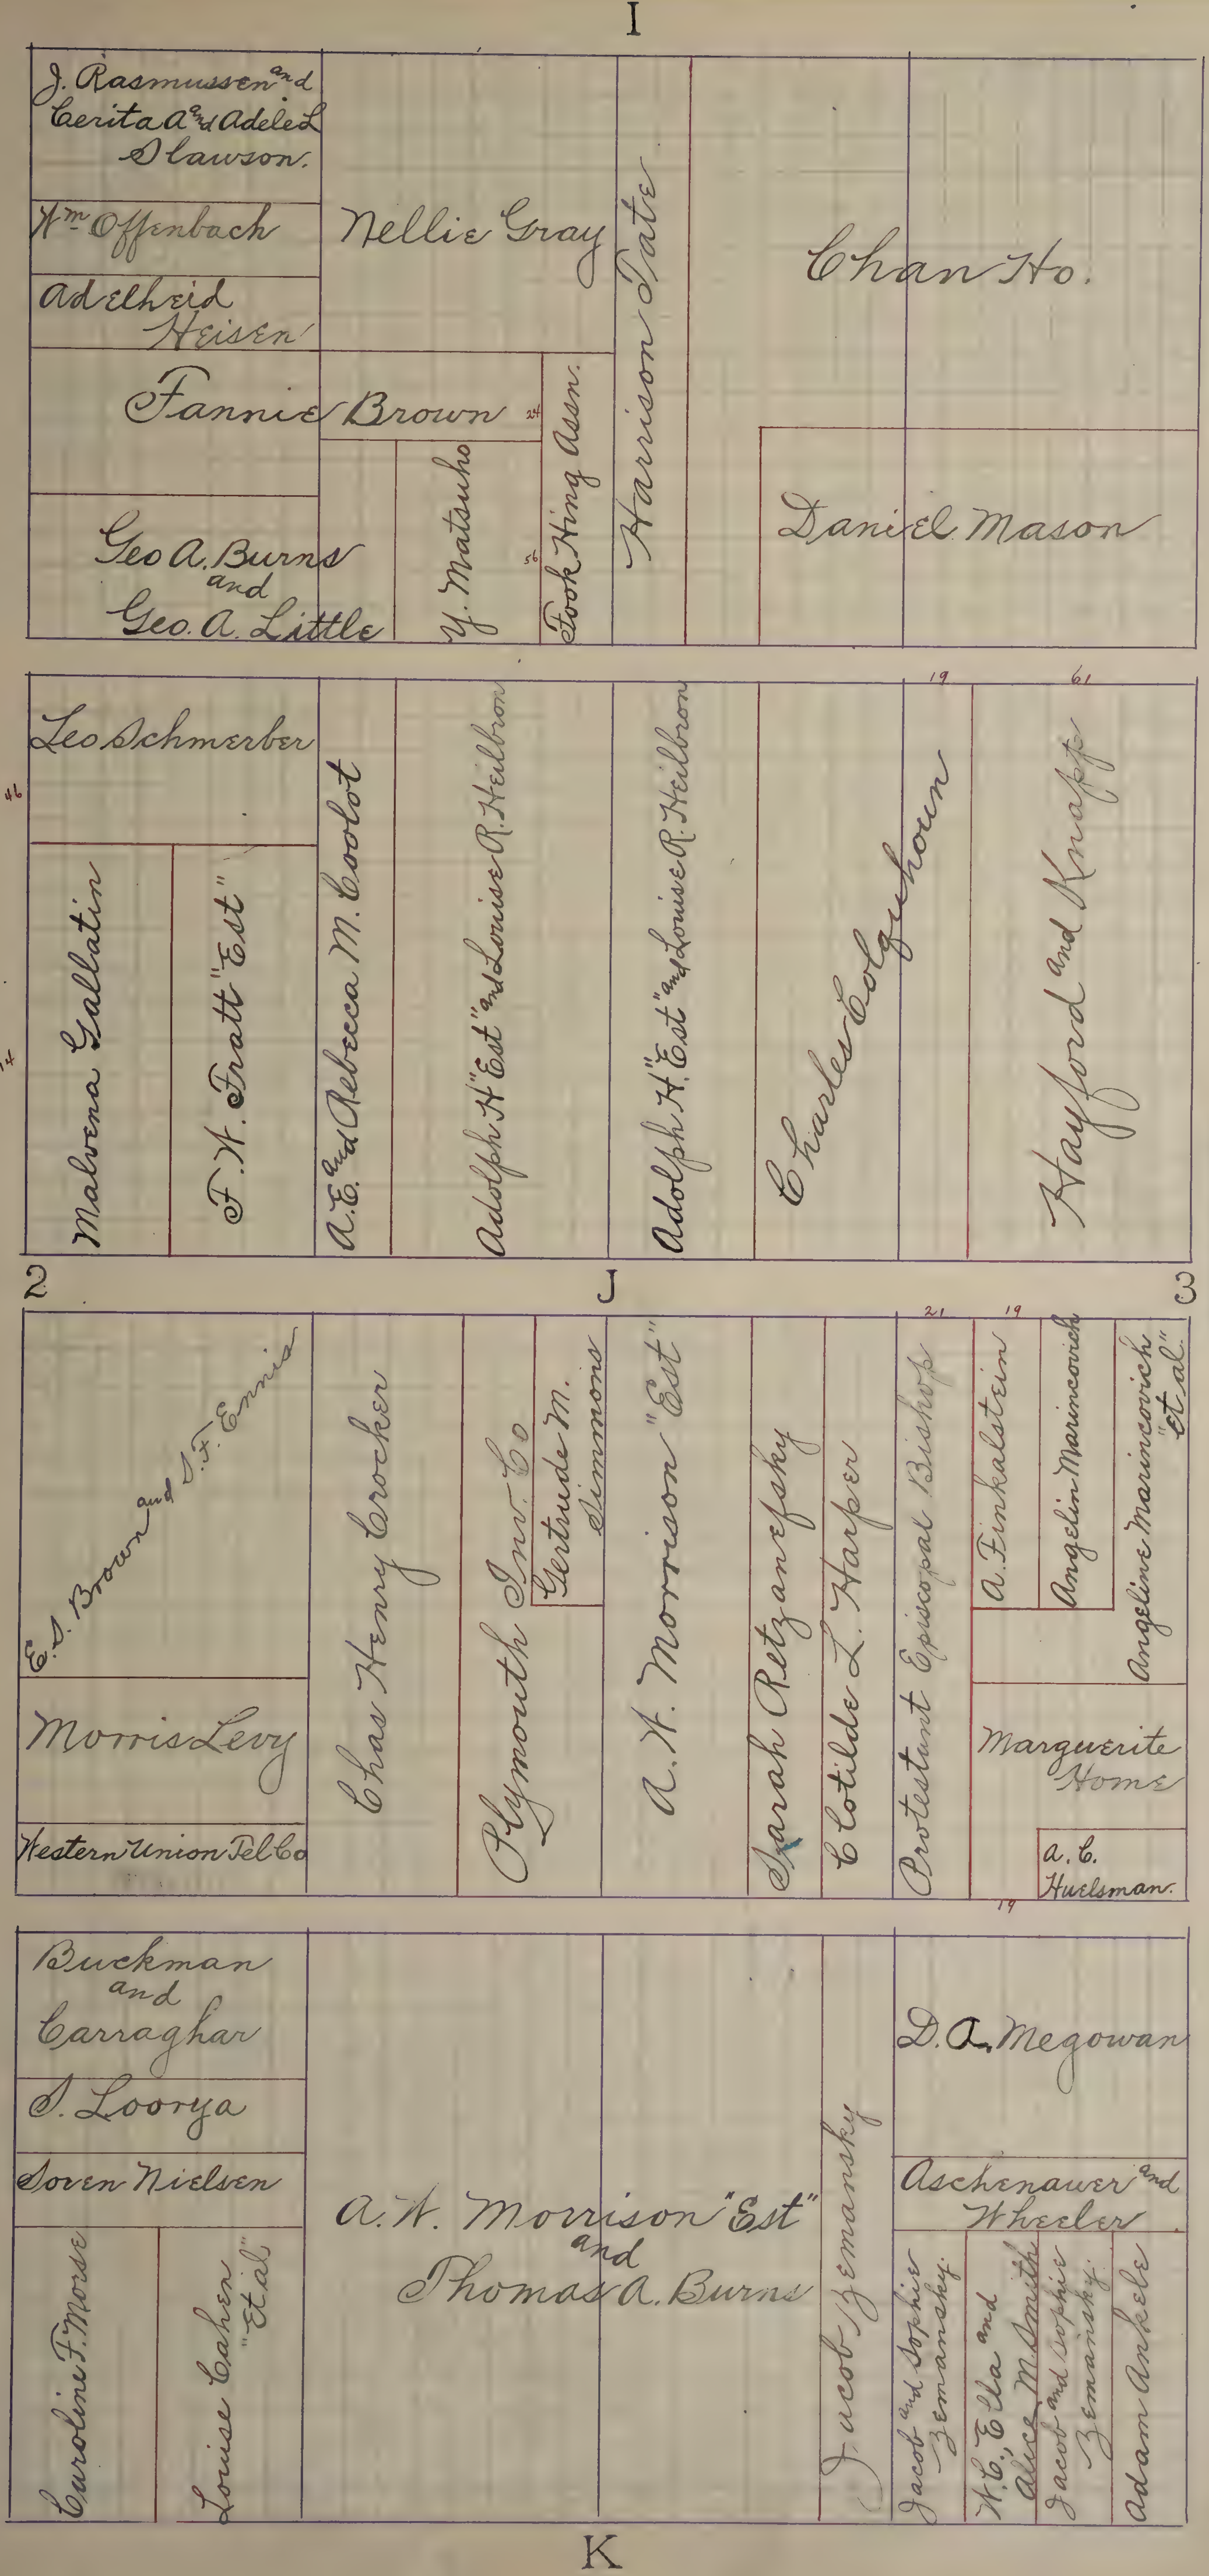
I
J. Rasmussen and Cerita A. and Adele L. Slawson.
Wm. Offenbach
Adelheid Heisen
Nellie Gray
Harrison Tate
Chan Ho.
Fannie Brown
24
Y. Matsuho
56
Fook Hing Assn.
Daniel Mason
Geo A. Burns and Geo. A. Little
Leo Schmerber
46
114
Malvena Gallatin
F.W. Fratt "Est"
A.E. and Rebecca M. Coolot
Adolph H. "Est" and Louise R. Heilbron
Adolph H. "Est" and Louise R. Heilbron
19
61
Charles Colquhoun
Hayford and Knapp
2
J
3
E.S. Brown and S.F. Ennis
Morris Levy
Western Union Tel Co
Chas Henry Crocker
Plymouth Inv. Co
Gertrude M. Simmons
A.H. Morrison "Est"
Sarah Retzanefsky
Clotilde L. Harper
Protestant Episcopal Bishops
21
19
A. Finkalstein
Angelin Marincovich
Angeline Marincovich "et al"
Marguerite Home
A.C. Huelsman
19
Buckman and Carraghar
S. Loorya
Soren Nielsen
Caroline F. Morse
Louise Cahen "Et al"
A.H. Morrison "Est" and Thomas A. Burns
Jacob Zemansky
D.A. Megowan
Aschenauer and Wheeler
Jacob and Sophie Zemansky
H.C. Ella and Alice M. Smith
Jacob and Sophie Zemansky
Adam Ankele
K

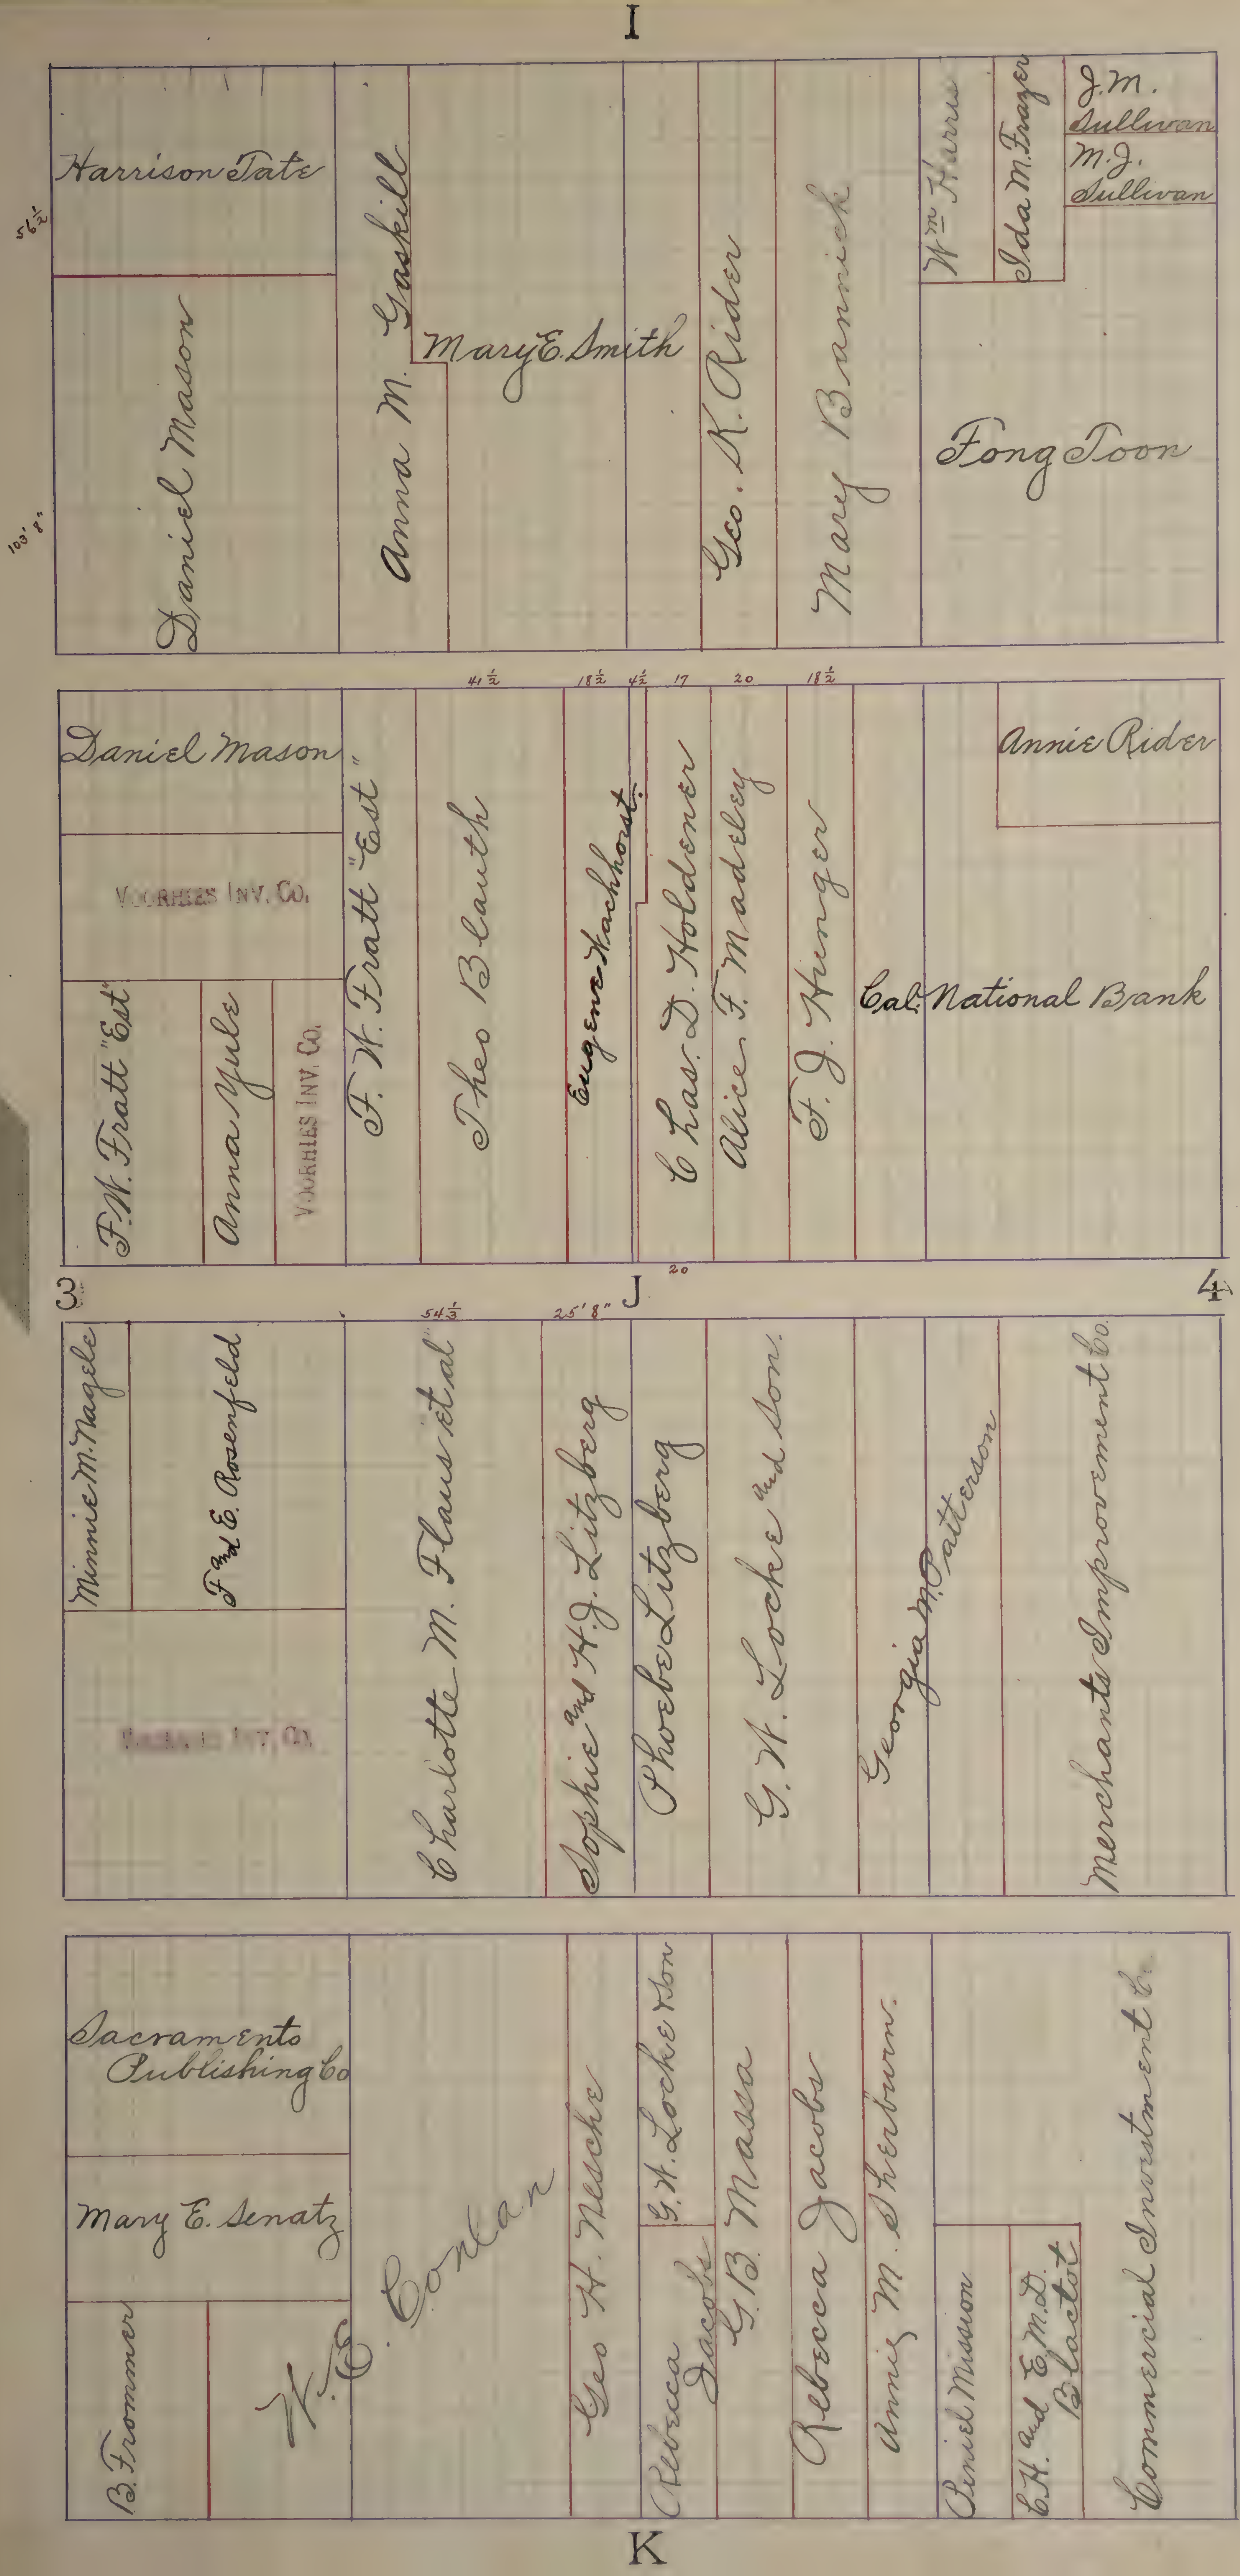
I
Harrison Tate
56½
Daniel Mason
103'8"
Anna M. Gaskill
Mary E. Smith
Geo. K. Rider
Mary Brannick
Wm Harris
Ida M. Frazer
J.M. Sullivan
M.J. Sullivan
Fong Toon
41½
18½
4½
17
20
18½
Daniel Mason
VOORHIES INV. CO.
F.W. Fratt "Est"
Anna Yule
VOORHIES INV. CO.
F.W. Fratt "Est"
Theo Blauth
Eugene Wachhorst
Chas. D. Holdener
Alice F. Madeley
F.J. Hinger
Cal. National Bank
Annie Rider
3
J
20
4
54⅓
25'8"
Minnie M. Nagele
Fred E. Rosenfeld
VOORHIES INV. CO.
Charlotte M. Flaus et al
Sophie and H.J. Litzberg
Phoebe Litzberg
G.W. Locke and Son.
Georgia M. Patterson
Merchants Improvement Co.
Sacramento Publishing Co
Mary E. Senatz
B. Frommer
W. E. Conlan
Geo H. Nesche
G.W. Locke & Son
Rebecca Jacobs
G.B. Massa
Rebecca Jacobs
Annie M. Sherburn.
Pinel Mission.
E.H. and E. M.D. Blactot
Commercial Investment Co
K

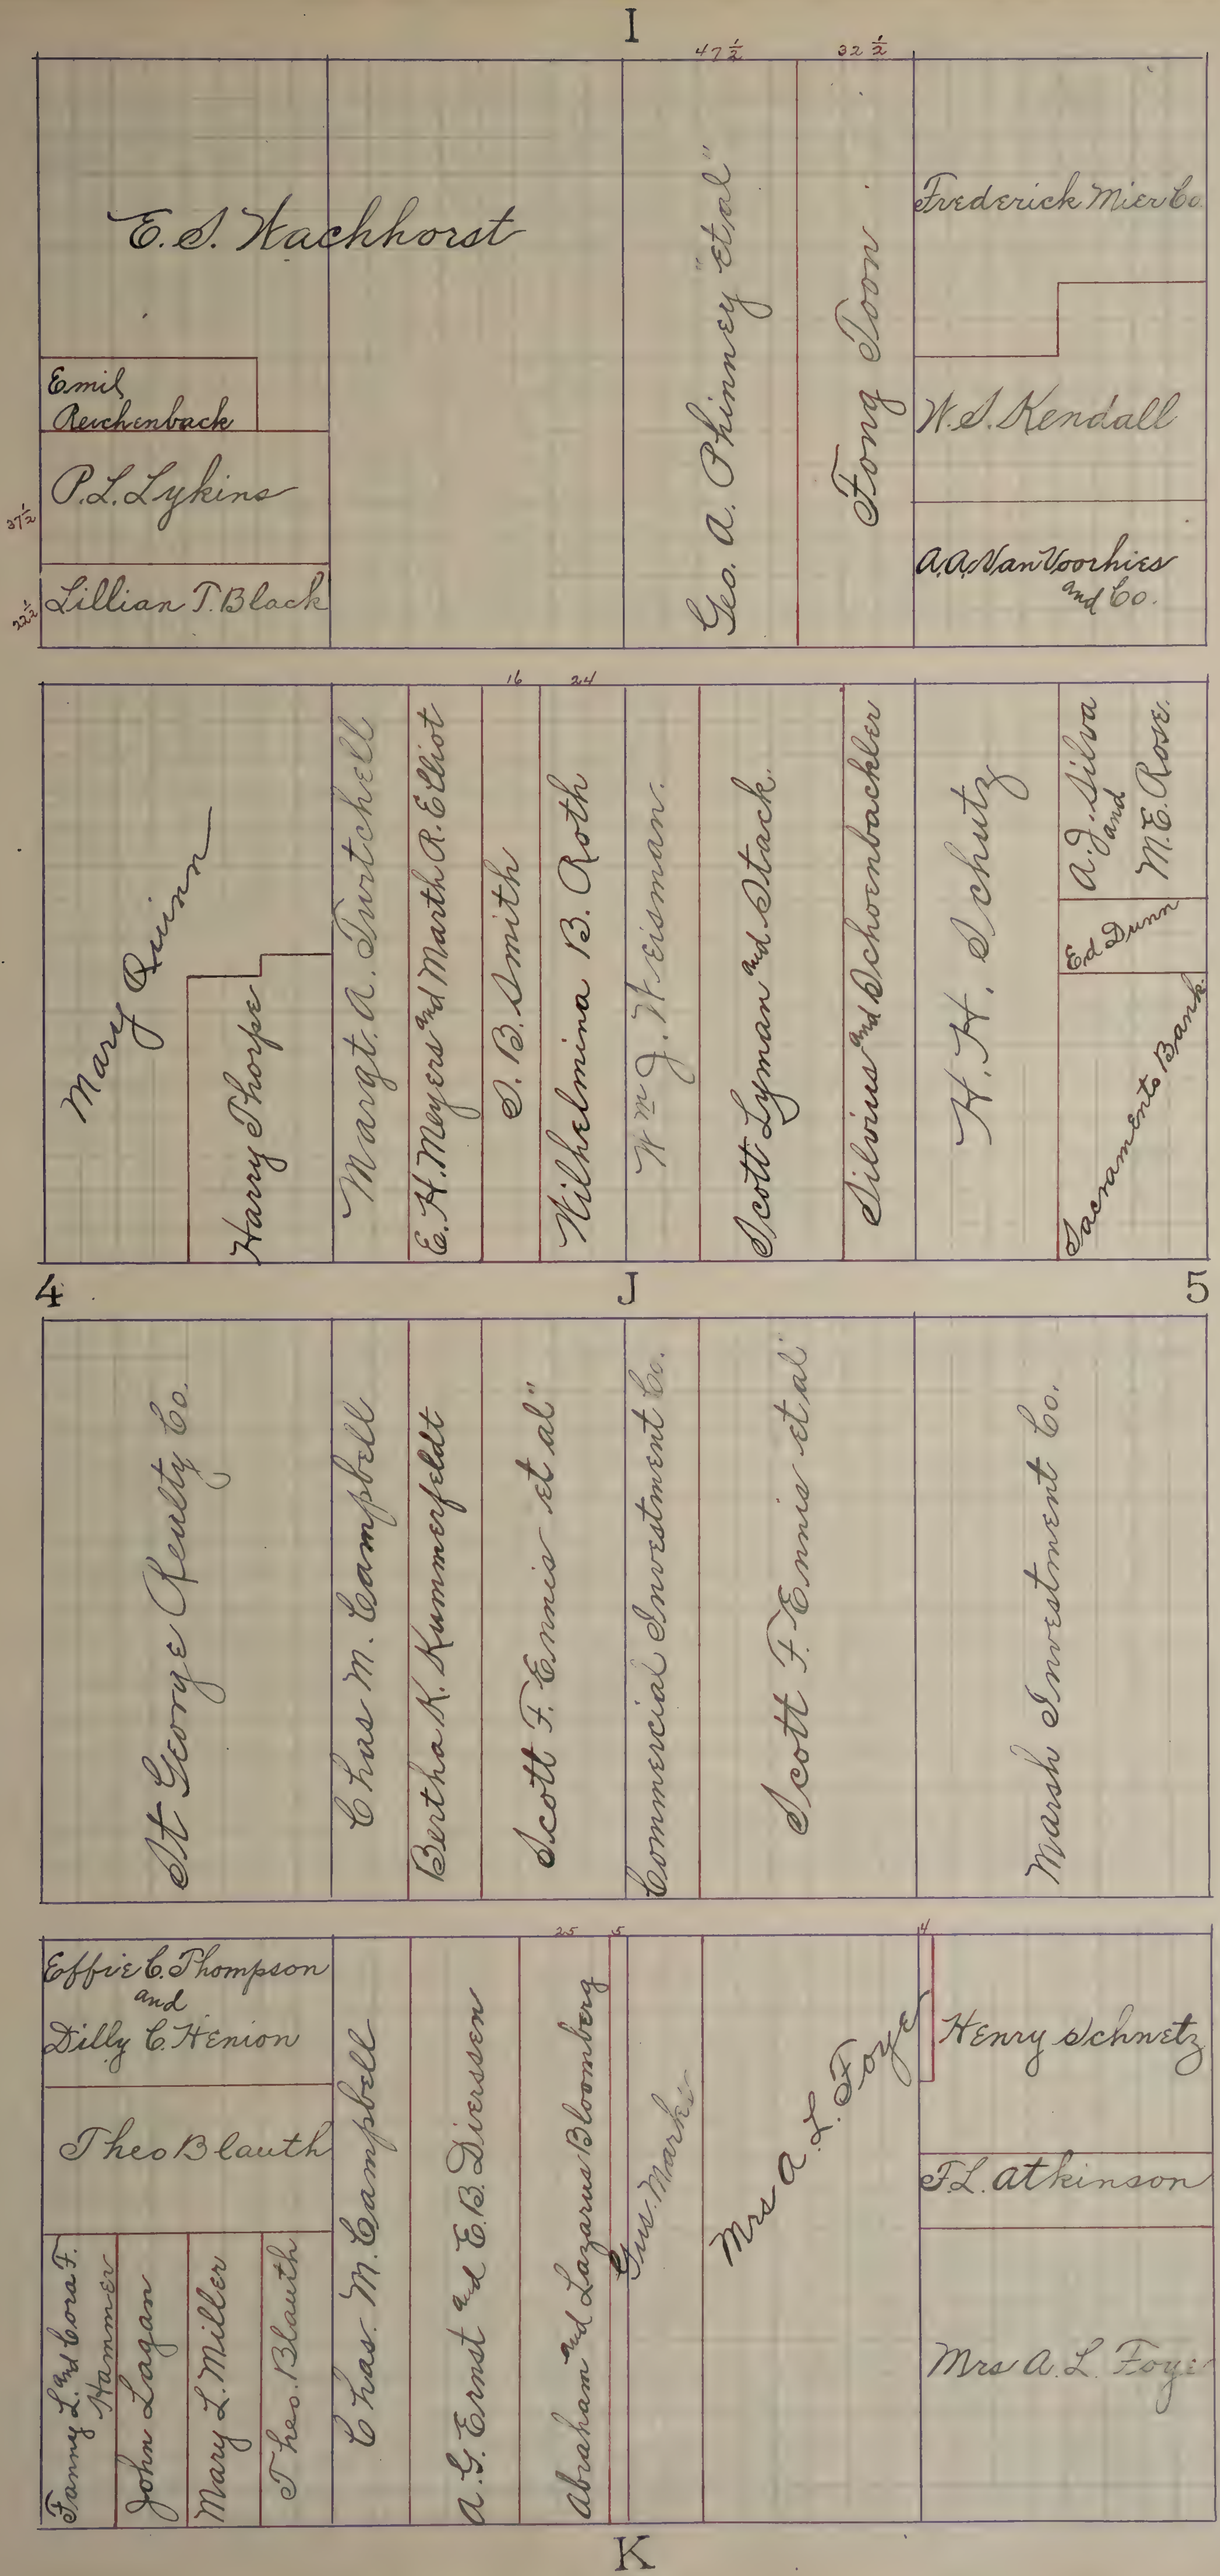
I
47½
32½
E. S. Wachhorst
Emil Reichenback
P. L. Lykins
37½
Lillian T. Black
22½
Geo. A. Phinney "et al"
Fong Toon
Frederick Mier Co.
W. S. Kendall
A. A. Van Voorhies and Co.
16
24
Mary Quinn
Harry Thorpe
Margt. A. Twitchell
E. H. Meyers and Martha R. Elliot
S. B. Smith
Wilhelmina B. Roth
Wm J. Weisman
Scott Lyman and S. Stack
Silvius and Schoenbackler
H. H. Schutz
A. J. Silva and M. E. Rose
Ed Dunn
Sacramento Bank
4
J
5
St George Realty Co.
Chas M. Campbell
Bertha K. Kummerfeldt
Scott F. Ennis "et al"
Commercial Investment Co.
Scott F. Ennis "et al"
Marsh Investment Co.
25
5
14
Effie C. Thompson and Dilly C. Henion
Theo Blauth
Fanny L. and Cora F. Hammer
John Logan
Mary L. Miller
Theo. Blauth
Chas. M. Campbell
A. G. Ernst and E. B. Dierssen
Abraham and Lazarus Bloomberg
Gus. Marks
Mrs A. L. Foye
Henry Schnetz
F. L. Atkinson
Mrs A. L. Foye
K

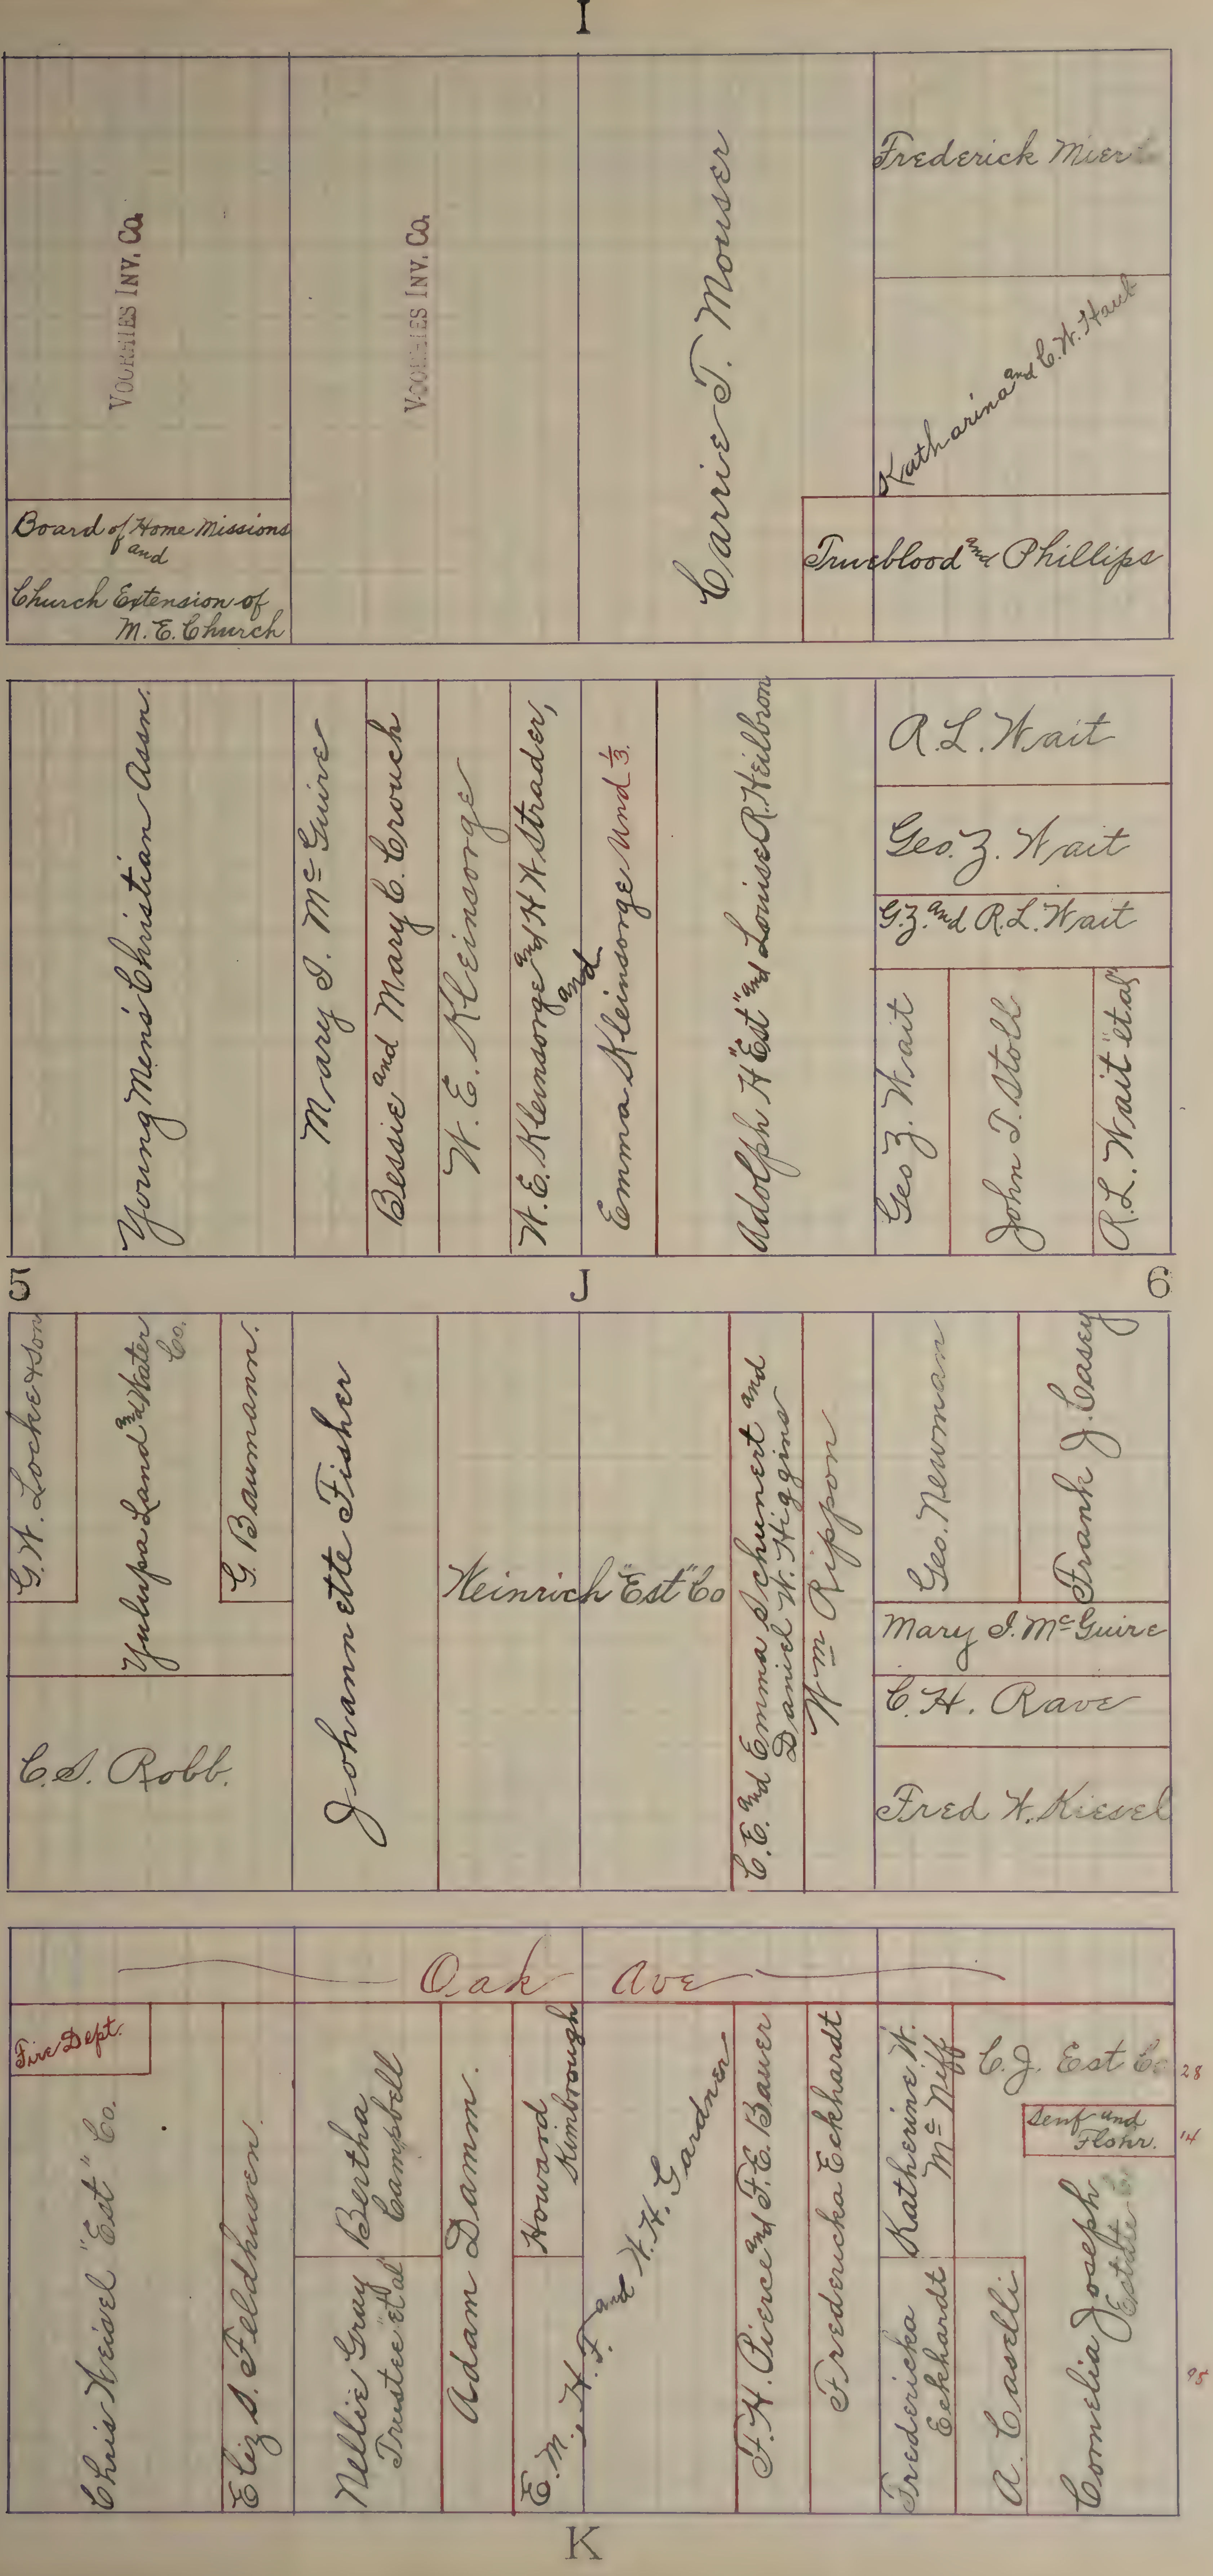
I
Voorhies Inv. Co.
Board of Home Missions and Church Extension of M.E. Church
Voorhies Inv. Co.
Carrie T. Mouser
Frederick Mier
Katharina and C.W. Hauk
Trueblood and Phillips
Young Men's Christian Assn.
Mary I. McGuire
Bessie and Mary C. Crouch
W.E. Kleinsorge
W.E. Kleinsorge and H.H. Strader, and
Emma Kleinsorge Und 1/3
Adolph H "Est" and Louise R. Heilbron
R.L. Wait
Geo. Z. Wait
G.Z. and R.L. Wait
Geo Z. Wait
John T. Stoll
R.L. Wait "et al"
5
J
6
G.W. Locke & Son
Yulupa Land and Water Co.
G. Baumann
C.S. Robb
Johannette Fisher
Heinrich "Est" Co
E.E. and Emma Schumert and Daniel W. Higgins
Wm Rippon
Geo. Newman
Frank J. Casey
Mary I. McGuire
C.H. Rave
Fred W. Kiesel
Oak Ave
Fire Dept.
Chris Weisel "Est" Co.
Eliz S. Feldhusen
Bertha Campbell
Nellie Gray Trustee "et al"
Adam Damm
Howard Kimbrough
E.M., H.F. and W.H. Gardner
F.H. Pierce and F.E. Bauer
Fredericka Eckhardt
Katherine W. McNiff
Fredericka Eckhardt
C.J. Est Co
28
Senf und Flohr
14
A. Caselli
Cornelia Joseph Estate
95
K

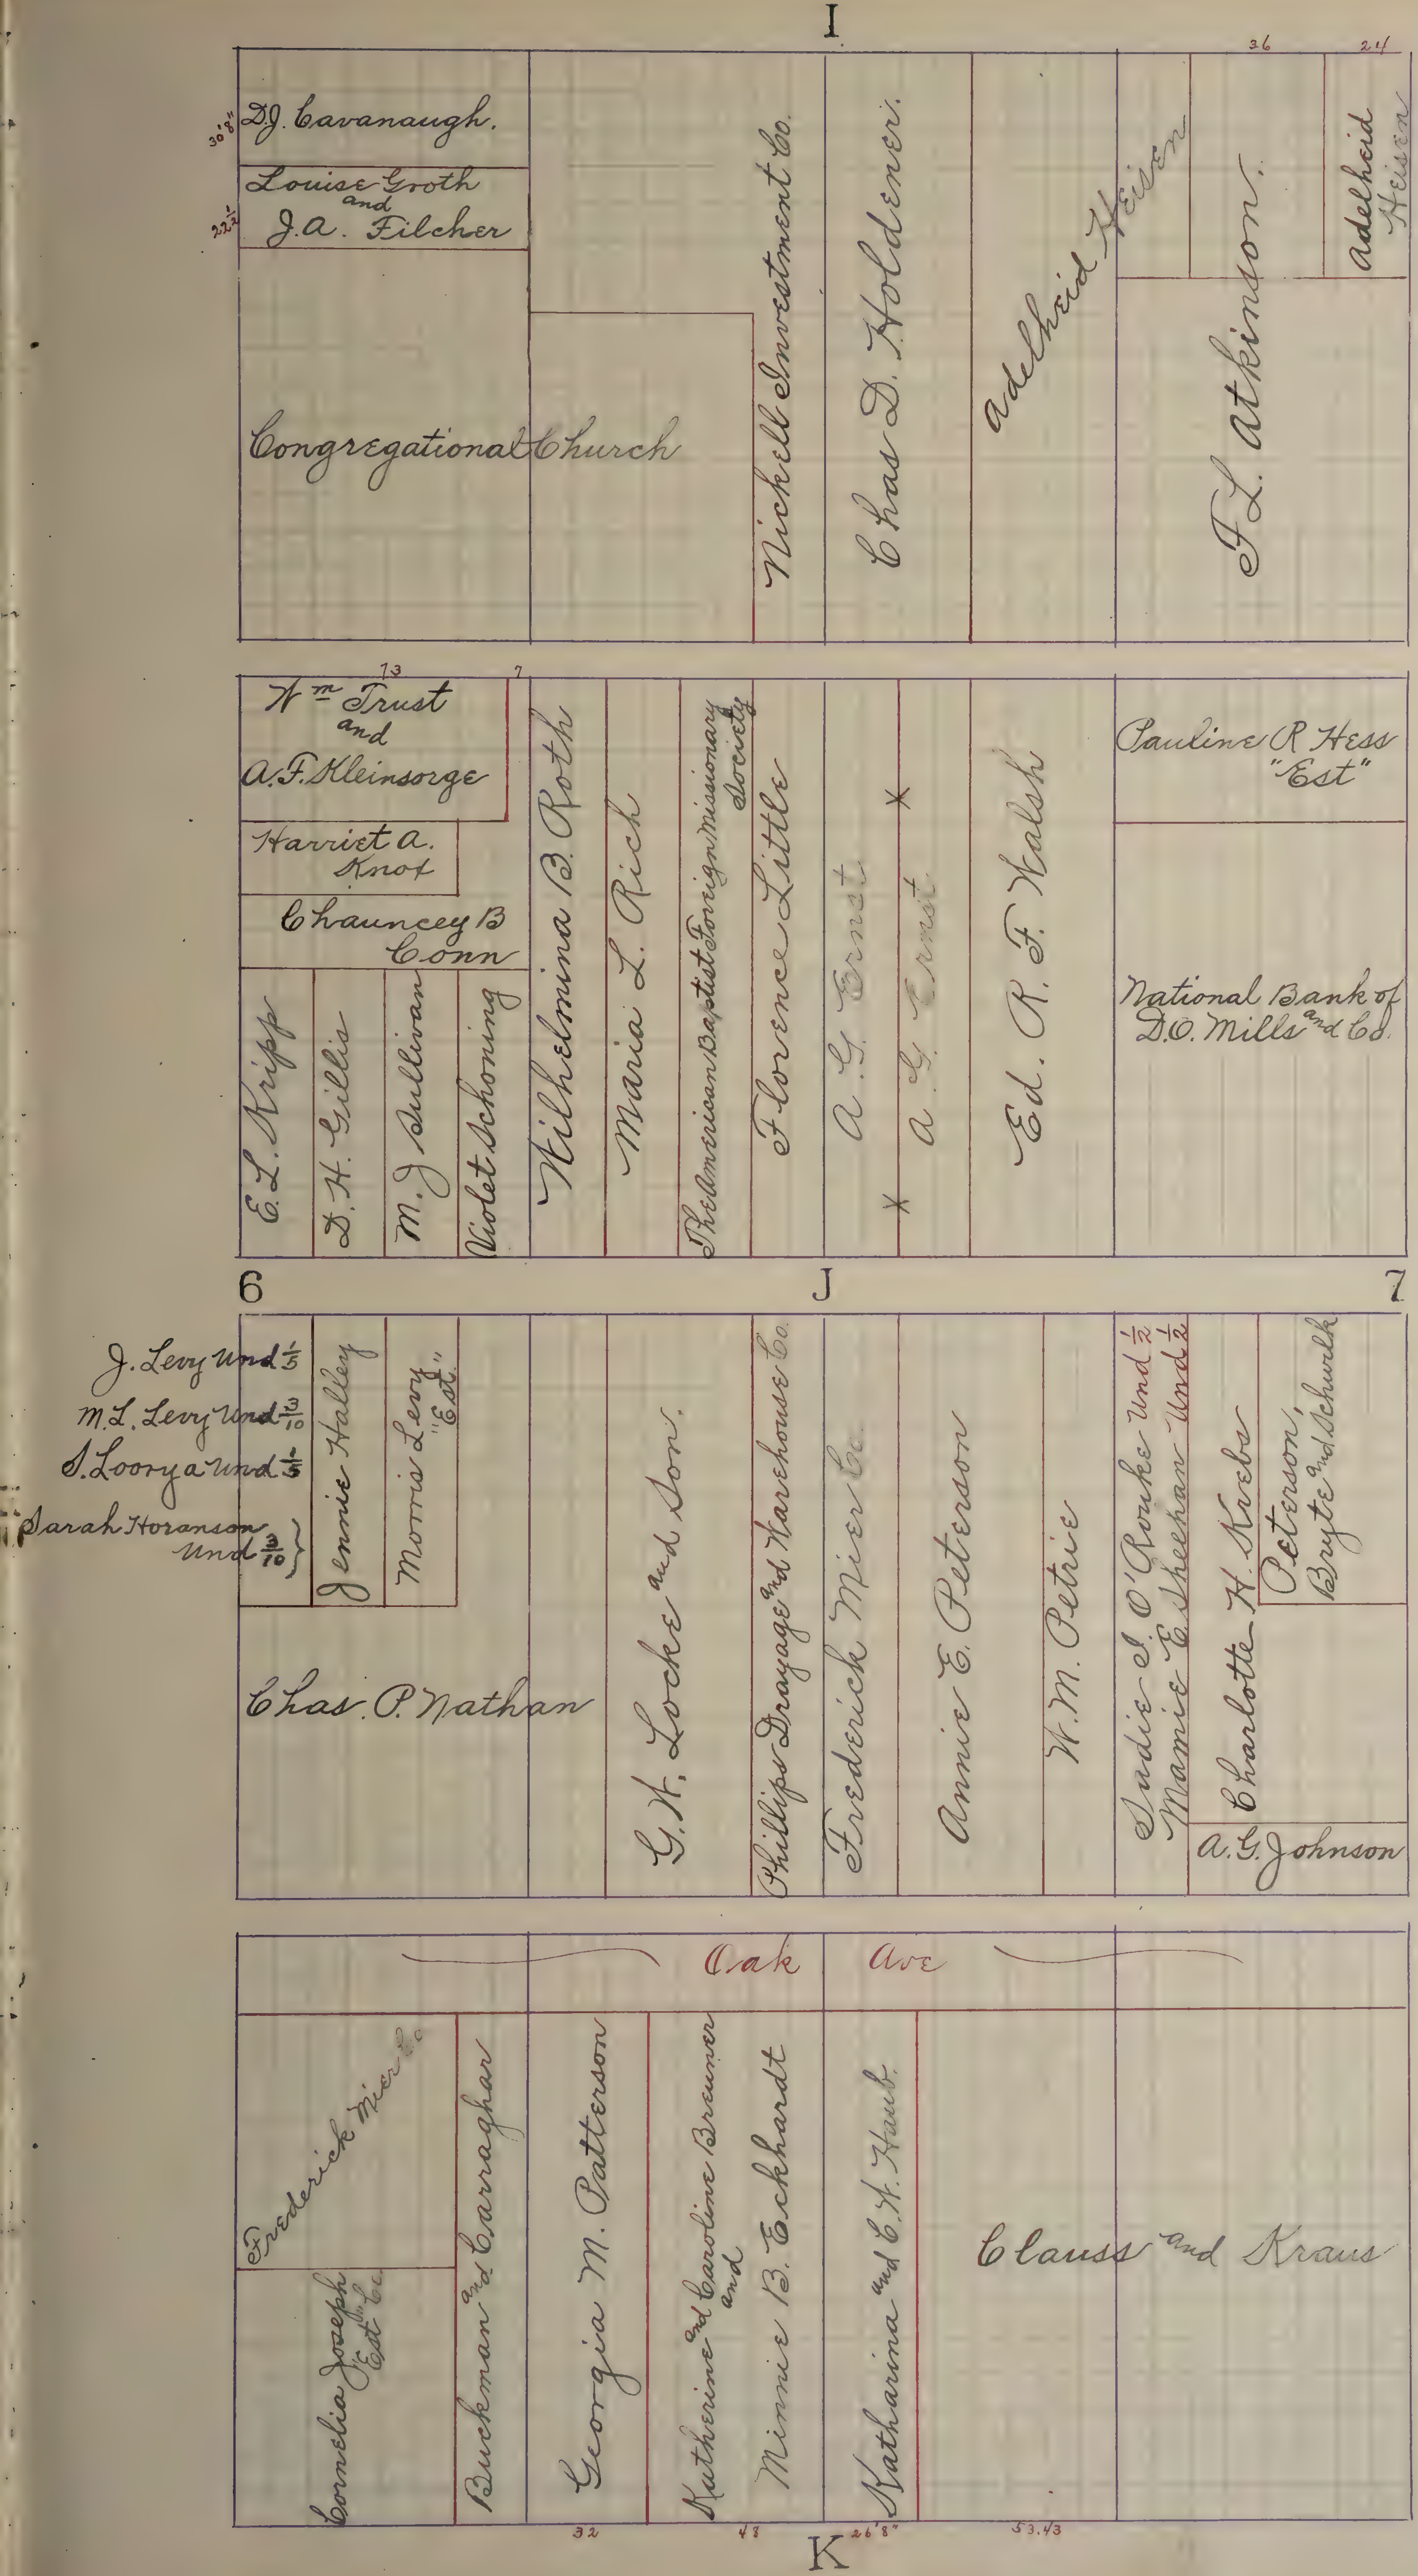
I
36
21
30'8"
D.J. Cavanaugh.
Louise Groth and J.A. Filcher
22½
Congregational Church
Nickell Investment Co.
Chas D. Holdener.
Adelhaid Heisen
F.L. Atkinson.
Adelhaid Heisen
Adelhaid Heisen
13
7
Wm Trust and A.F. Kleinsorge
Harriet A. Knox
Chauncey B. Conn
E.L. Kripp
D.H. Gillis
M.J. Sullivan
Violet Schoning
Wilhelmina B. Roth
Maria L. Rich
The American Baptist Foreign Missionary Society
Florence Little
A.G. Ernst
A.G. Ernst
Ed. R.F. Walsh
Pauline R. Hess "Est"
National Bank of D.O. Mills and Co.
6
J
7
J. Levy Und 1/5
M.L. Levy Und 3/10
S. Loorya Und 1/5
Sarah Horanson Und 3/10
Jennie Halley
Morris Levy "Est."
Chas. P. Nathan
G.H. Locke and Son.
Phillips Drayage and Warehouse Co.
Frederick Mier Co.
Annie E. Peterson
W.M. Petrie
Sadie I. O'Rourke Und ½
Mamie E. Sheehan Und ½
Charlotte H. Krebs
Peterson, Bryte and Schwelk
A.G. Johnson
Oak Ave
Frederick Mier Co.
Cornelia Joseph "Est" Co.
Buckman and Carraghar
Georgia M. Patterson
Katherine and Caroline Breunner and Minnie B. Eckhardt
Katharina and C.H. Haub.
Clauss and Kraus
32
48
26'8"
53.43
K

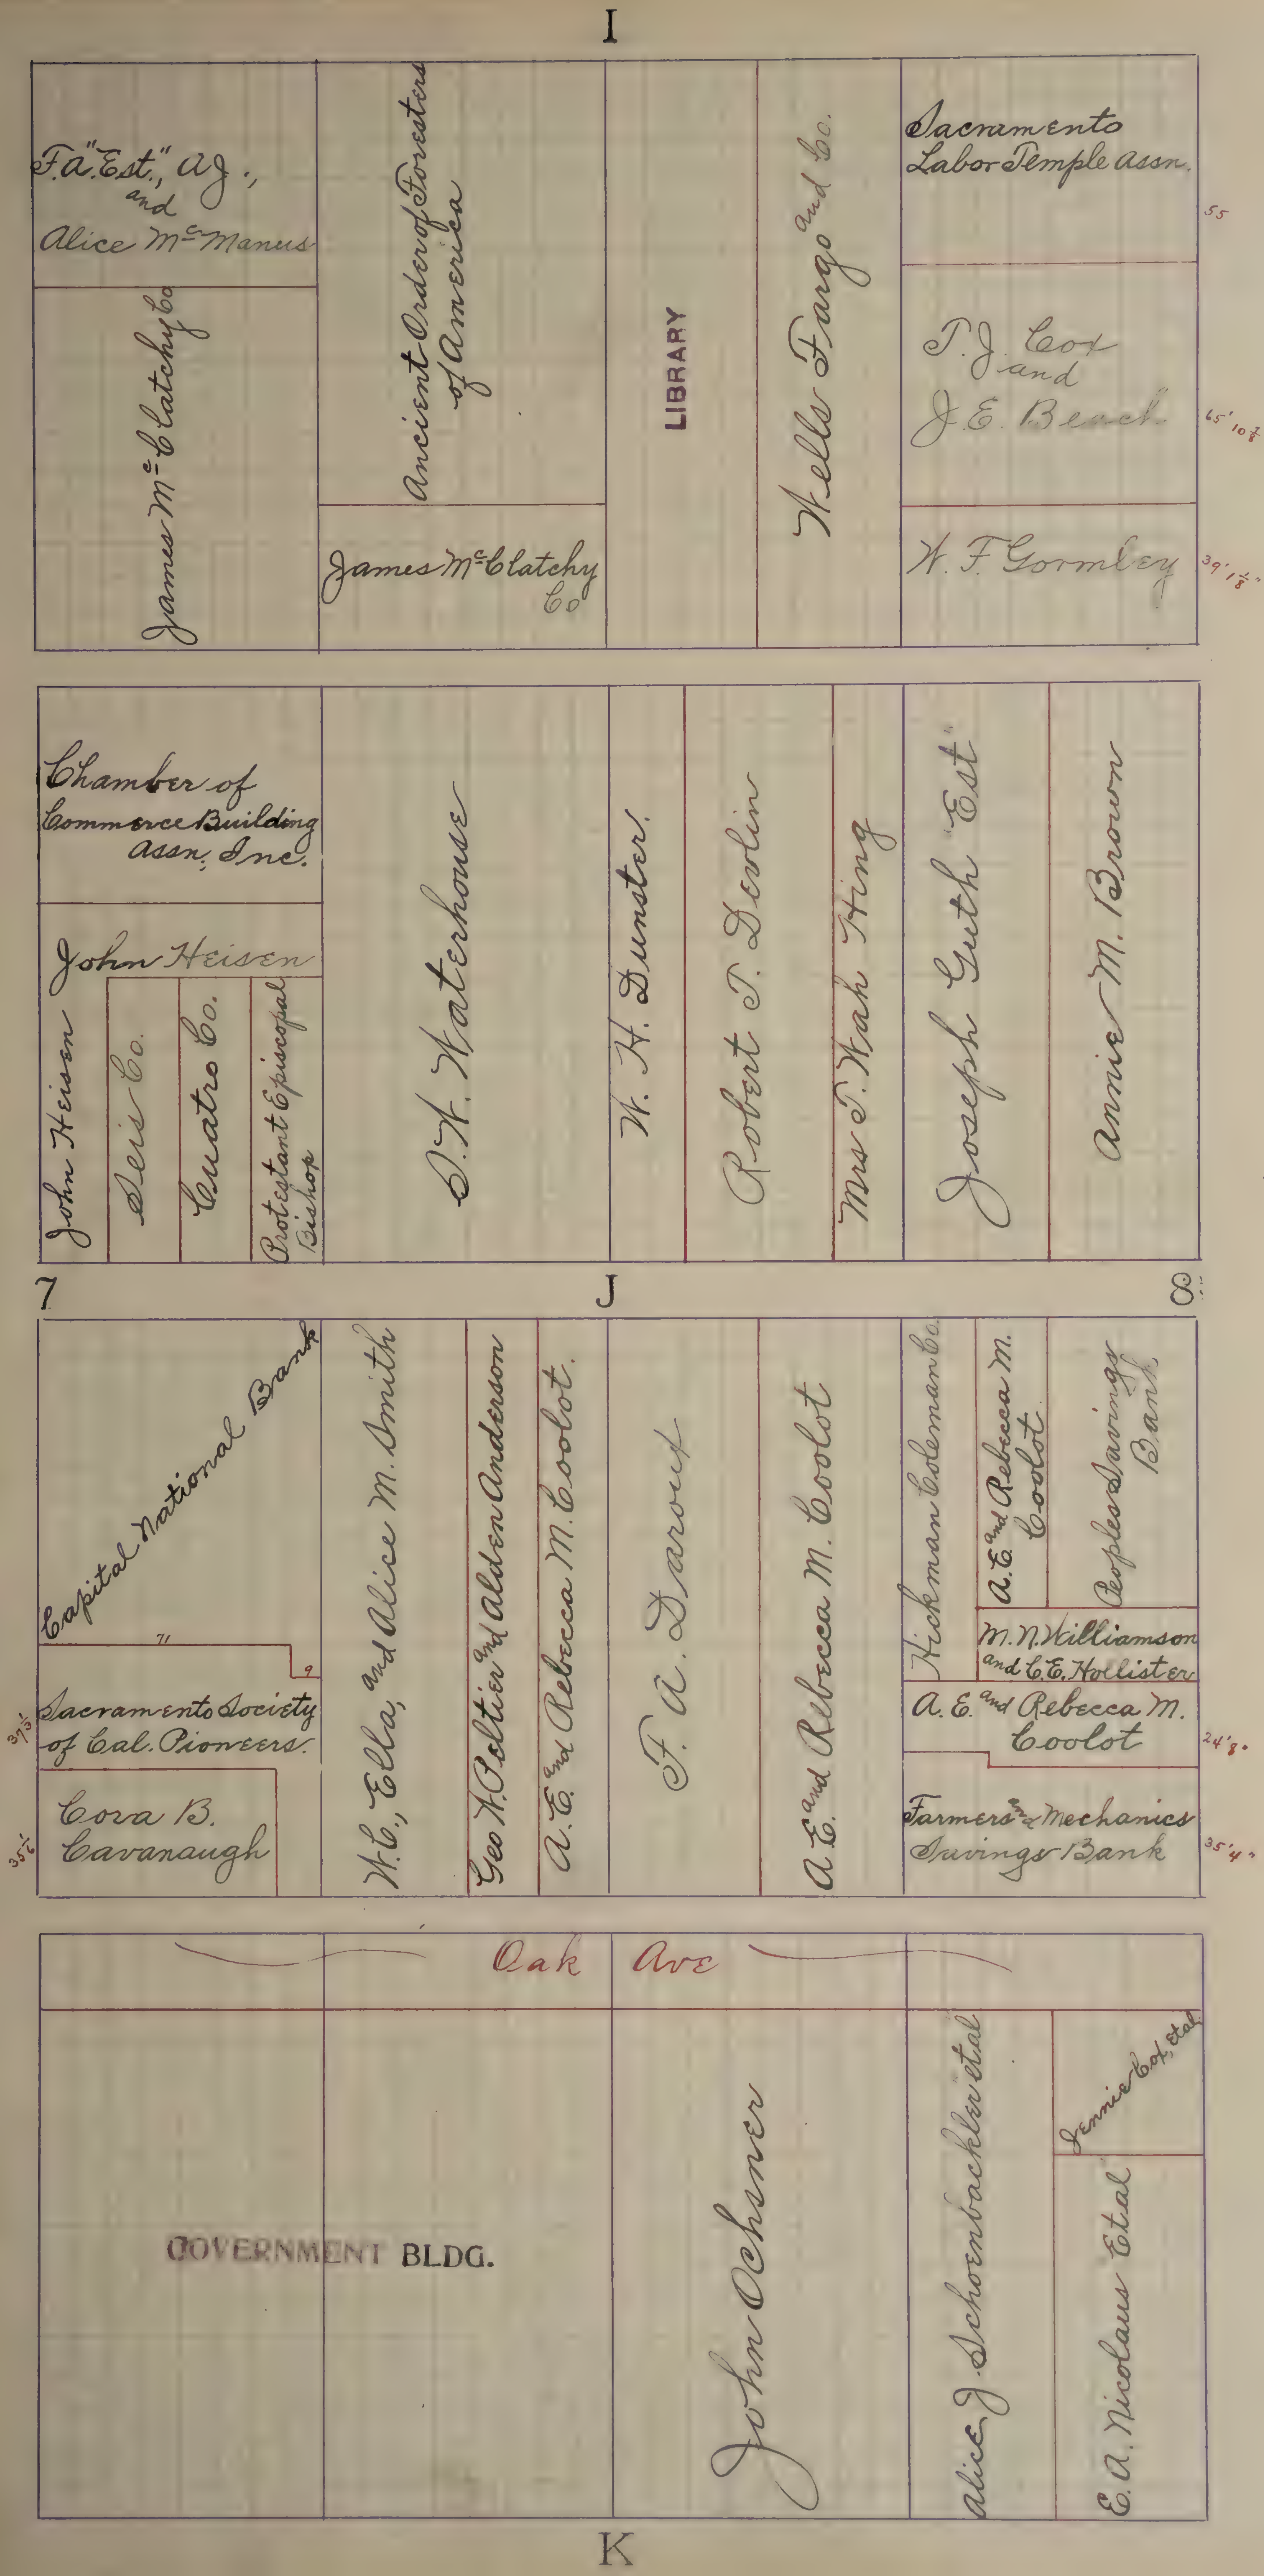
I
F.A. "Est.", A.J., and Alice McManus
James McClatchy Co
Ancient Order of Foresters of America
James McClatchy Co
LIBRARY
Wells Fargo and Co.
Sacramento Labor Temple assn.
55
T.J. Cox and J.E. Beach
65'10 7/8"
W.F. Gormley
39'1 1/8"
Chamber of Commerce Building assn. Inc.
John Heisen
John Heisen
Seis Co.
Cuatro Co.
Protestant Episcopal Bishop
J.H. Waterhouse
W.H. Dunster
Robert T. Devlin
Mrs T. Wah Hing
Joseph Guth "Est"
Annie M. Brown
7
J
8
Capital National Bank
71
9
37 1/2
Sacramento Society of Cal. Pioneers.
35 1/2
Cora B. Cavanaugh
W.C., Ella, and Alice M. Smith
Geo W. Peltier and Alden Anderson
A.E. and Rebecca M. Coolot.
F.A. Darouf
A.E. and Rebecca M. Coolot
Hickman Coleman Co.
A.E. and Rebecca M. Coolot
Peoples Savings Bank
M.N. Williamson and C.E. Hollister
A.E. and Rebecca M. Coolot
24'8"
Farmers and Mechanics Savings Bank
35'4"
Oak Ave
GOVERNMENT BLDG.
John Ochsner
Alice J. Schornbachler etal
Jennie Cox, etal
E.A. Nicolaus Etal
K

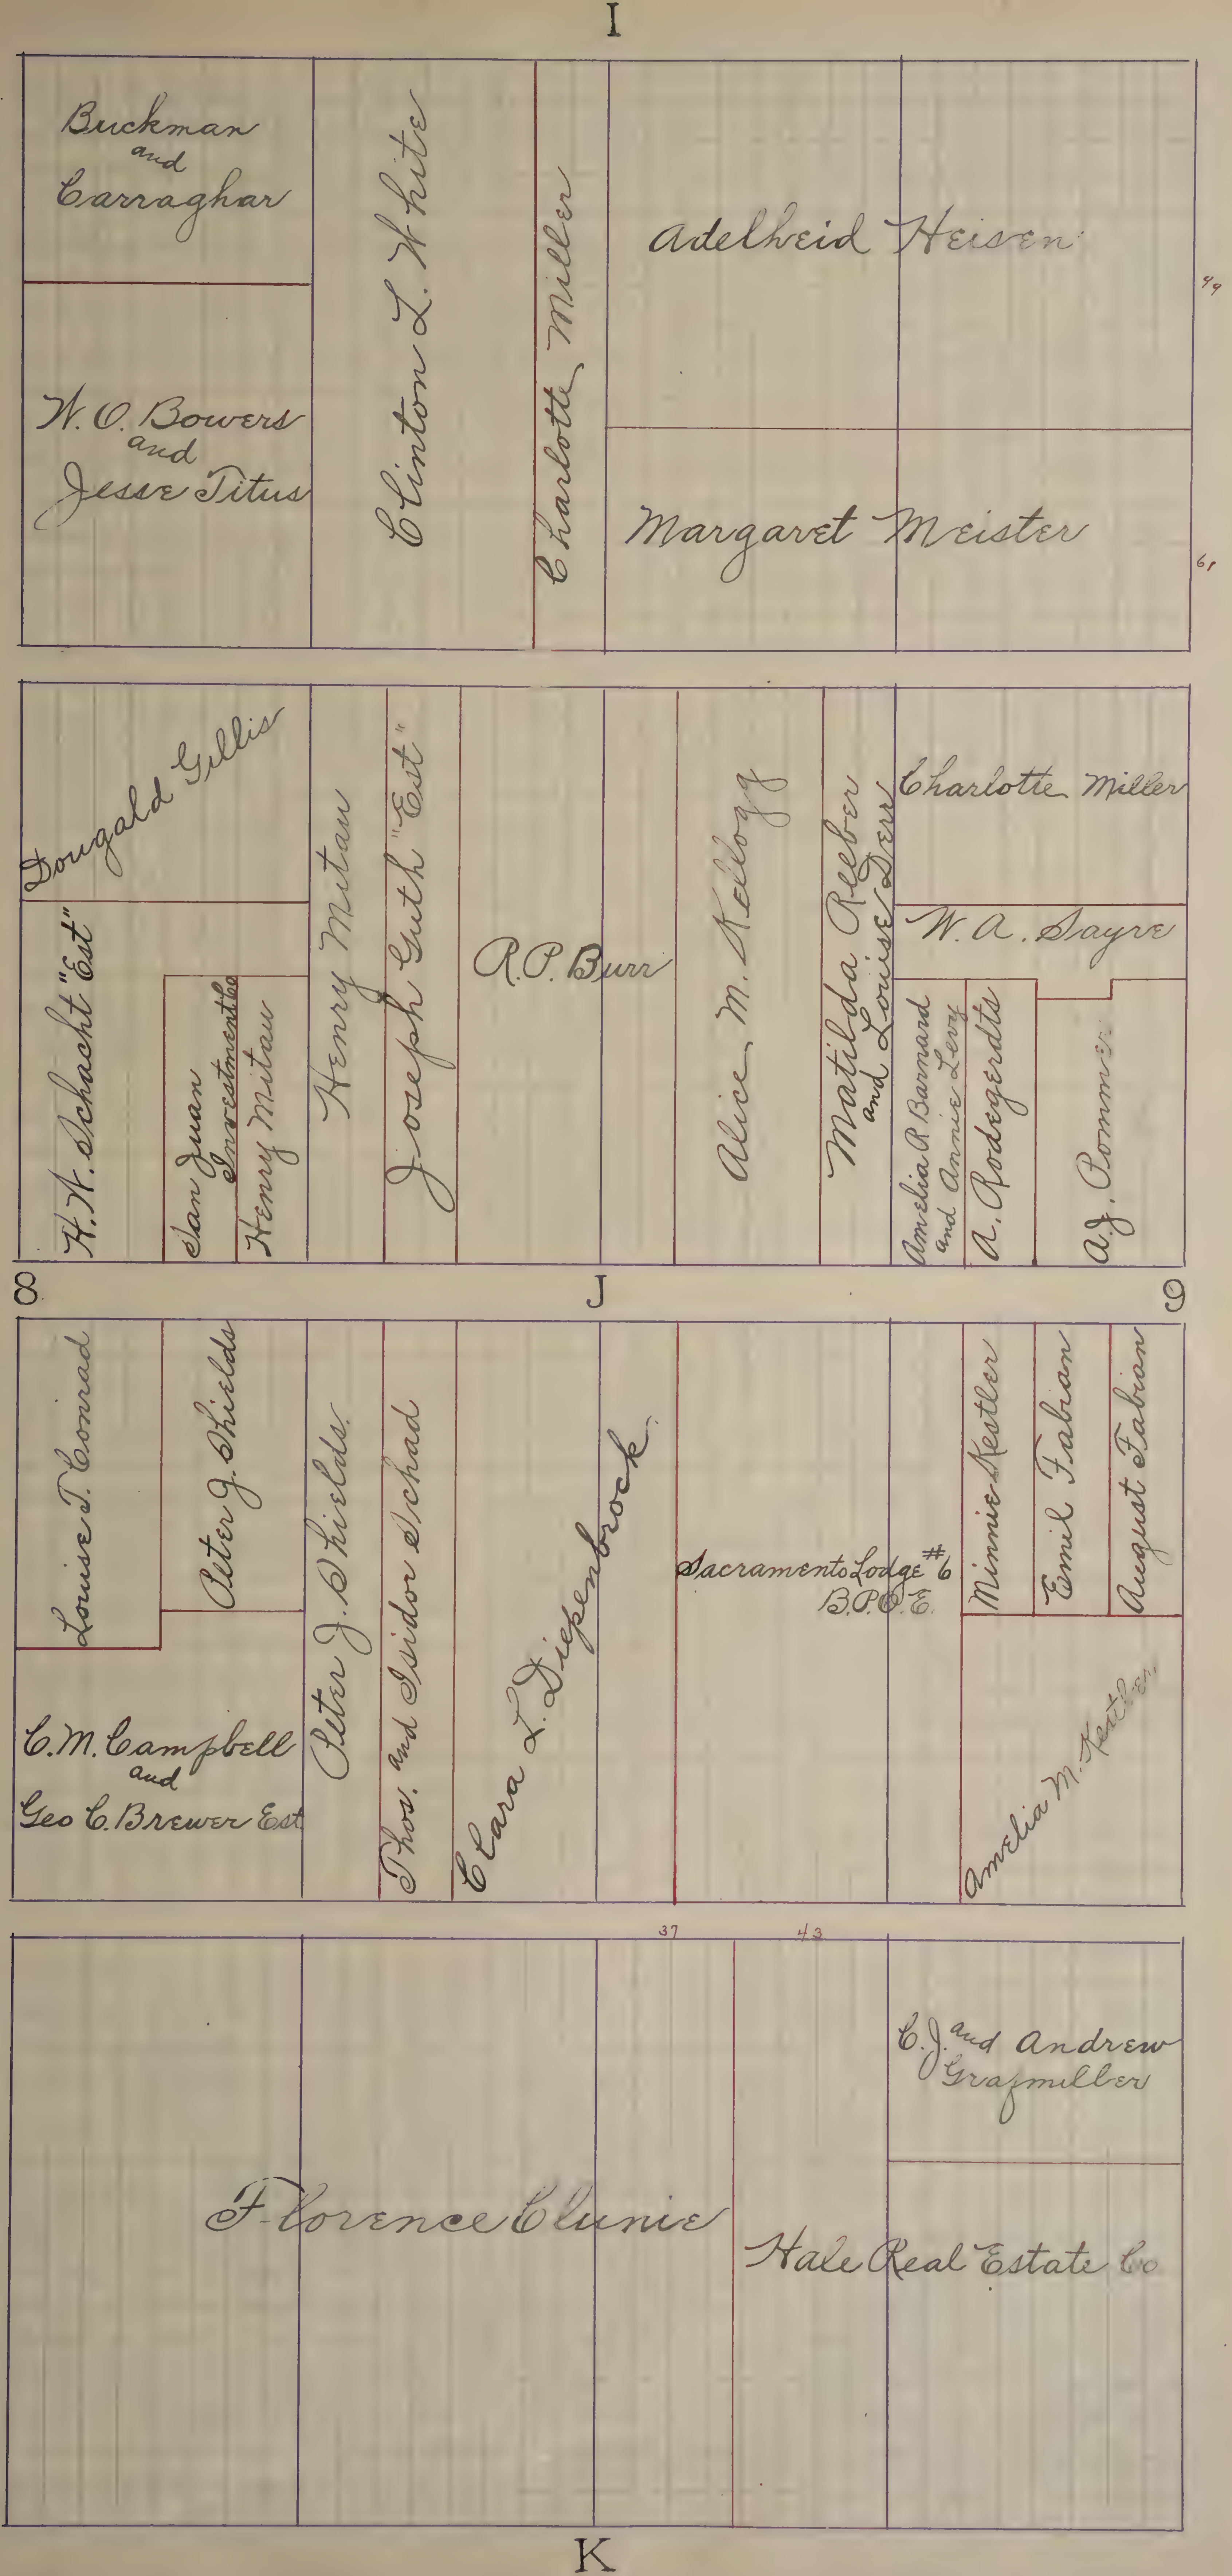
I
Buckman and Carraghar
W. O. Bowers and Jesse Titus
Clinton L. White
Charlotte Miller
Adelheid Heisen
Margaret Meister
49
61
Dougald Gillis
H. W. Schacht "Est"
San Juan Investment Co
Henry Mitau
Henry Mitau
Joseph Guth "Est"
R. P. Burr
Alice M. Kellogg
Matilda Reeber and Louise Drew
Charlotte Miller
W. A. Sayre
Amelia R Barnard and Annie Levy
A. Rodegerdts
A. J. Pommer
8
J
9
Louise T. Conrad
Peter J. Shields
C. M. Campbell and Geo C. Brewer Est
Peter J. Shields
Thos. and Isidor Schad
Clara L. Diepenbrock
Sacramento Lodge #6 B.P.O.E.
Minnie Kestler
Emil Fabian
August Fabian
Amelia M. Kestler
37
43
Florence Clunie
C. J. and Andrew Grafmiller
Hale Real Estate Co
K

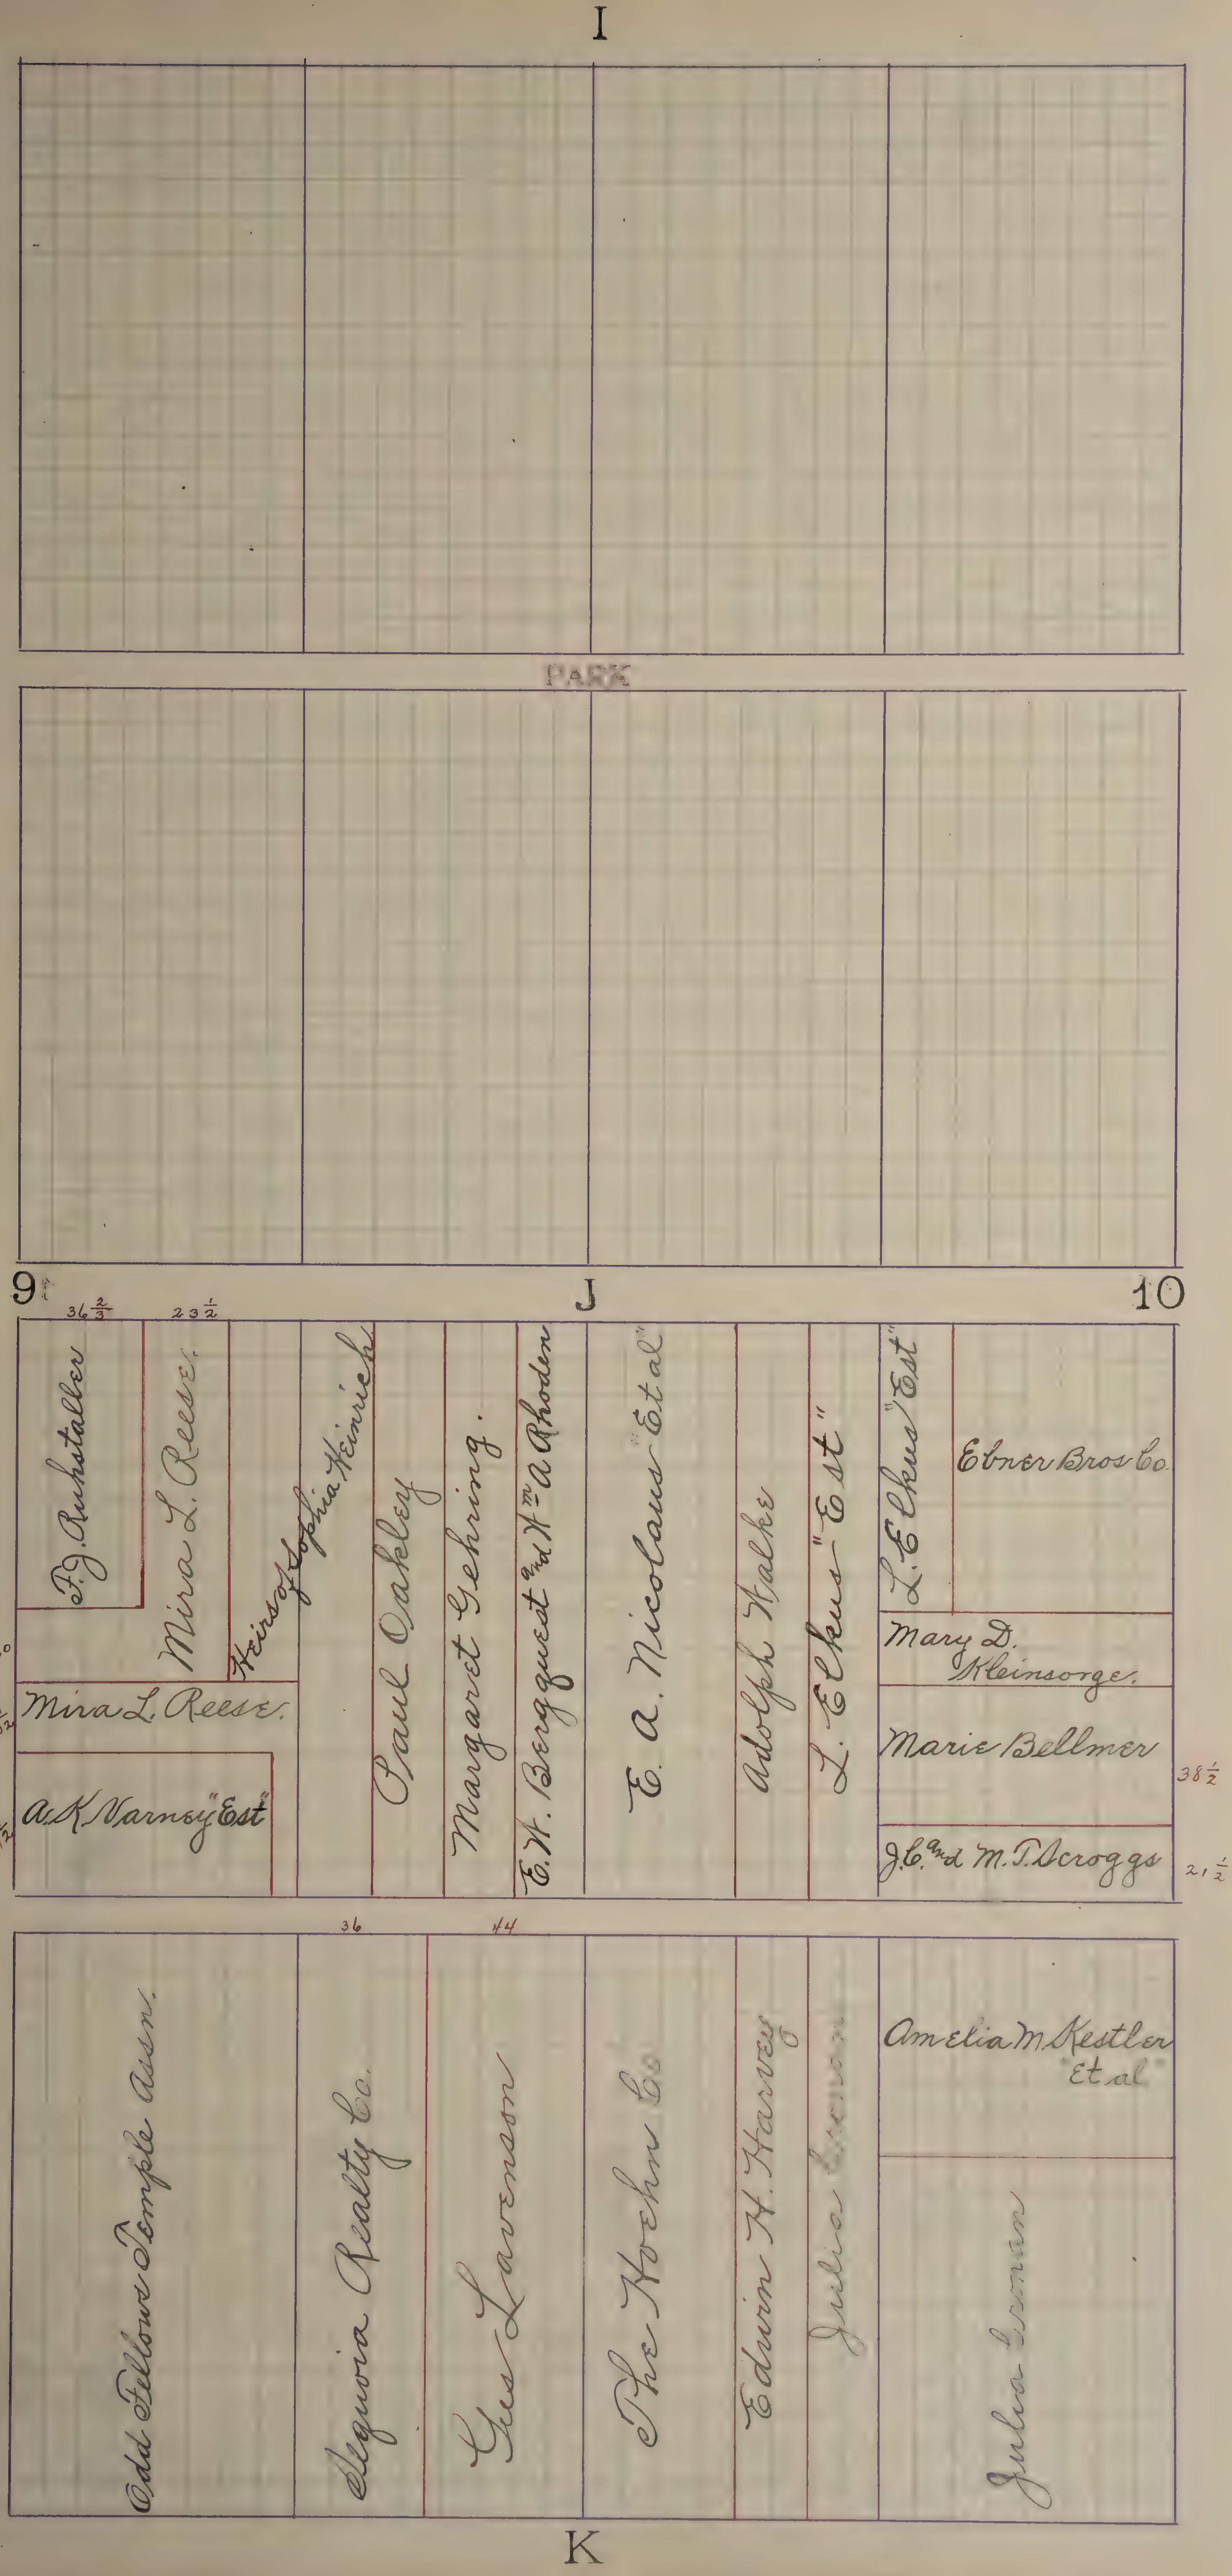
I
PARK
9
J
10
36 2/3
23 1/2
P. J. Ruhstaller
Mira L. Reese.
Heirs of Sophia Heinrich
Paul Oakley
Margaret Gehring.
E. W. Bergquest and Wm A Rhoden
E. A. Nicolaus "Et al"
Adolph Walke
L. Elkus "Est"
L. Elkus "Est"
Ebner Bros Co.
Mary D. Kleinsorge.
20
20 1/2
Mira L. Reese.
Marie Bellmer
38 1/2
39 1/2
A. K. Varney "Est"
J. C. and M. T. Scroggs
21 1/2
36
44
Odd Fellows Temple Assn.
Sequoia Realty Co.
Gus Lavenson
The Hoehn Co
Edwin K. Harvey
Julia
Amelia M. Kestler "Et al"
Julia
K

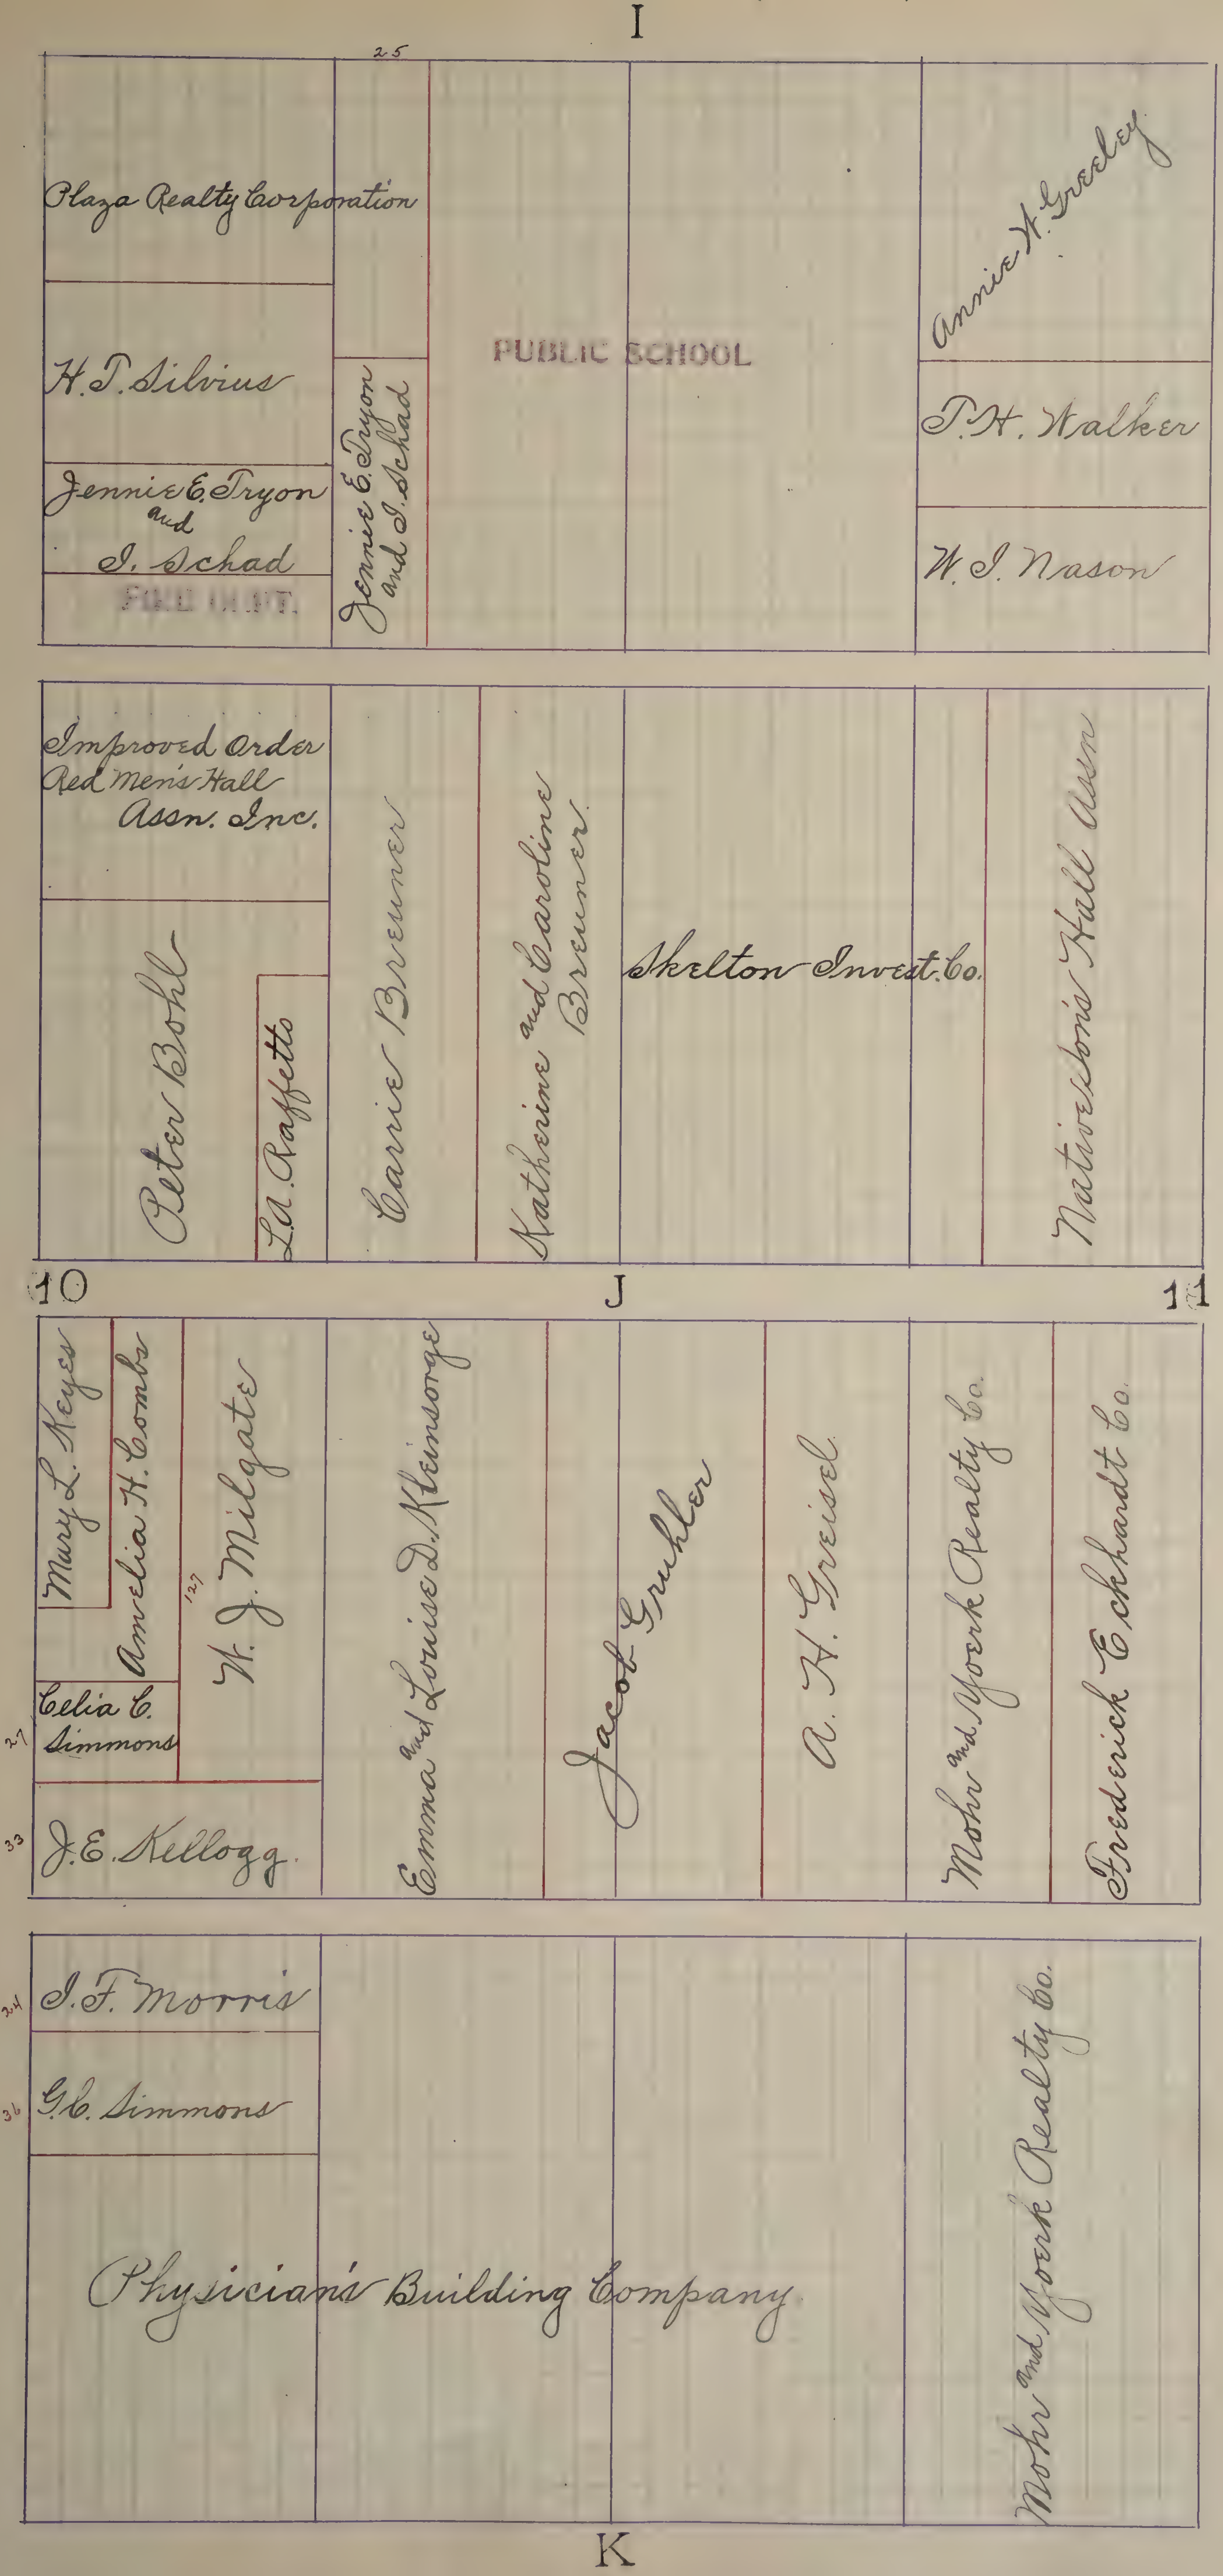
I
25
Plaza Realty Corporation
H.T. Silvius
Jennie E. Tryon and I. Schad
FIRE DEPT.
Jennie E. Tryon and I. Schad
PUBLIC SCHOOL
Annie H. Greeley
T.H. Walker
W.J. Nason
Improved Order Red Men's Hall Assn. Inc.
Peter Bohl
L.A. Raffetto
Carrie Breuner
Katherine and Caroline Breuner
Skelton Invest. Co.
Native Son's Hall Assn
10
J
11
Mary L. Keyes
Amelia H. Combs
127
W.J. Milgate
27
Celia C. Simmons
33
J.E. Kellogg
Emma and Louise D. Kleinsorge
Jacob Gruhler
A.H. Greisel
Mohr and Yoerk Realty Co.
Frederick Eckhardt Co.
34
J.F. Morris
36
G.C. Simmons
Physician's Building Company
Mohr and Yoerk Realty Co.
K

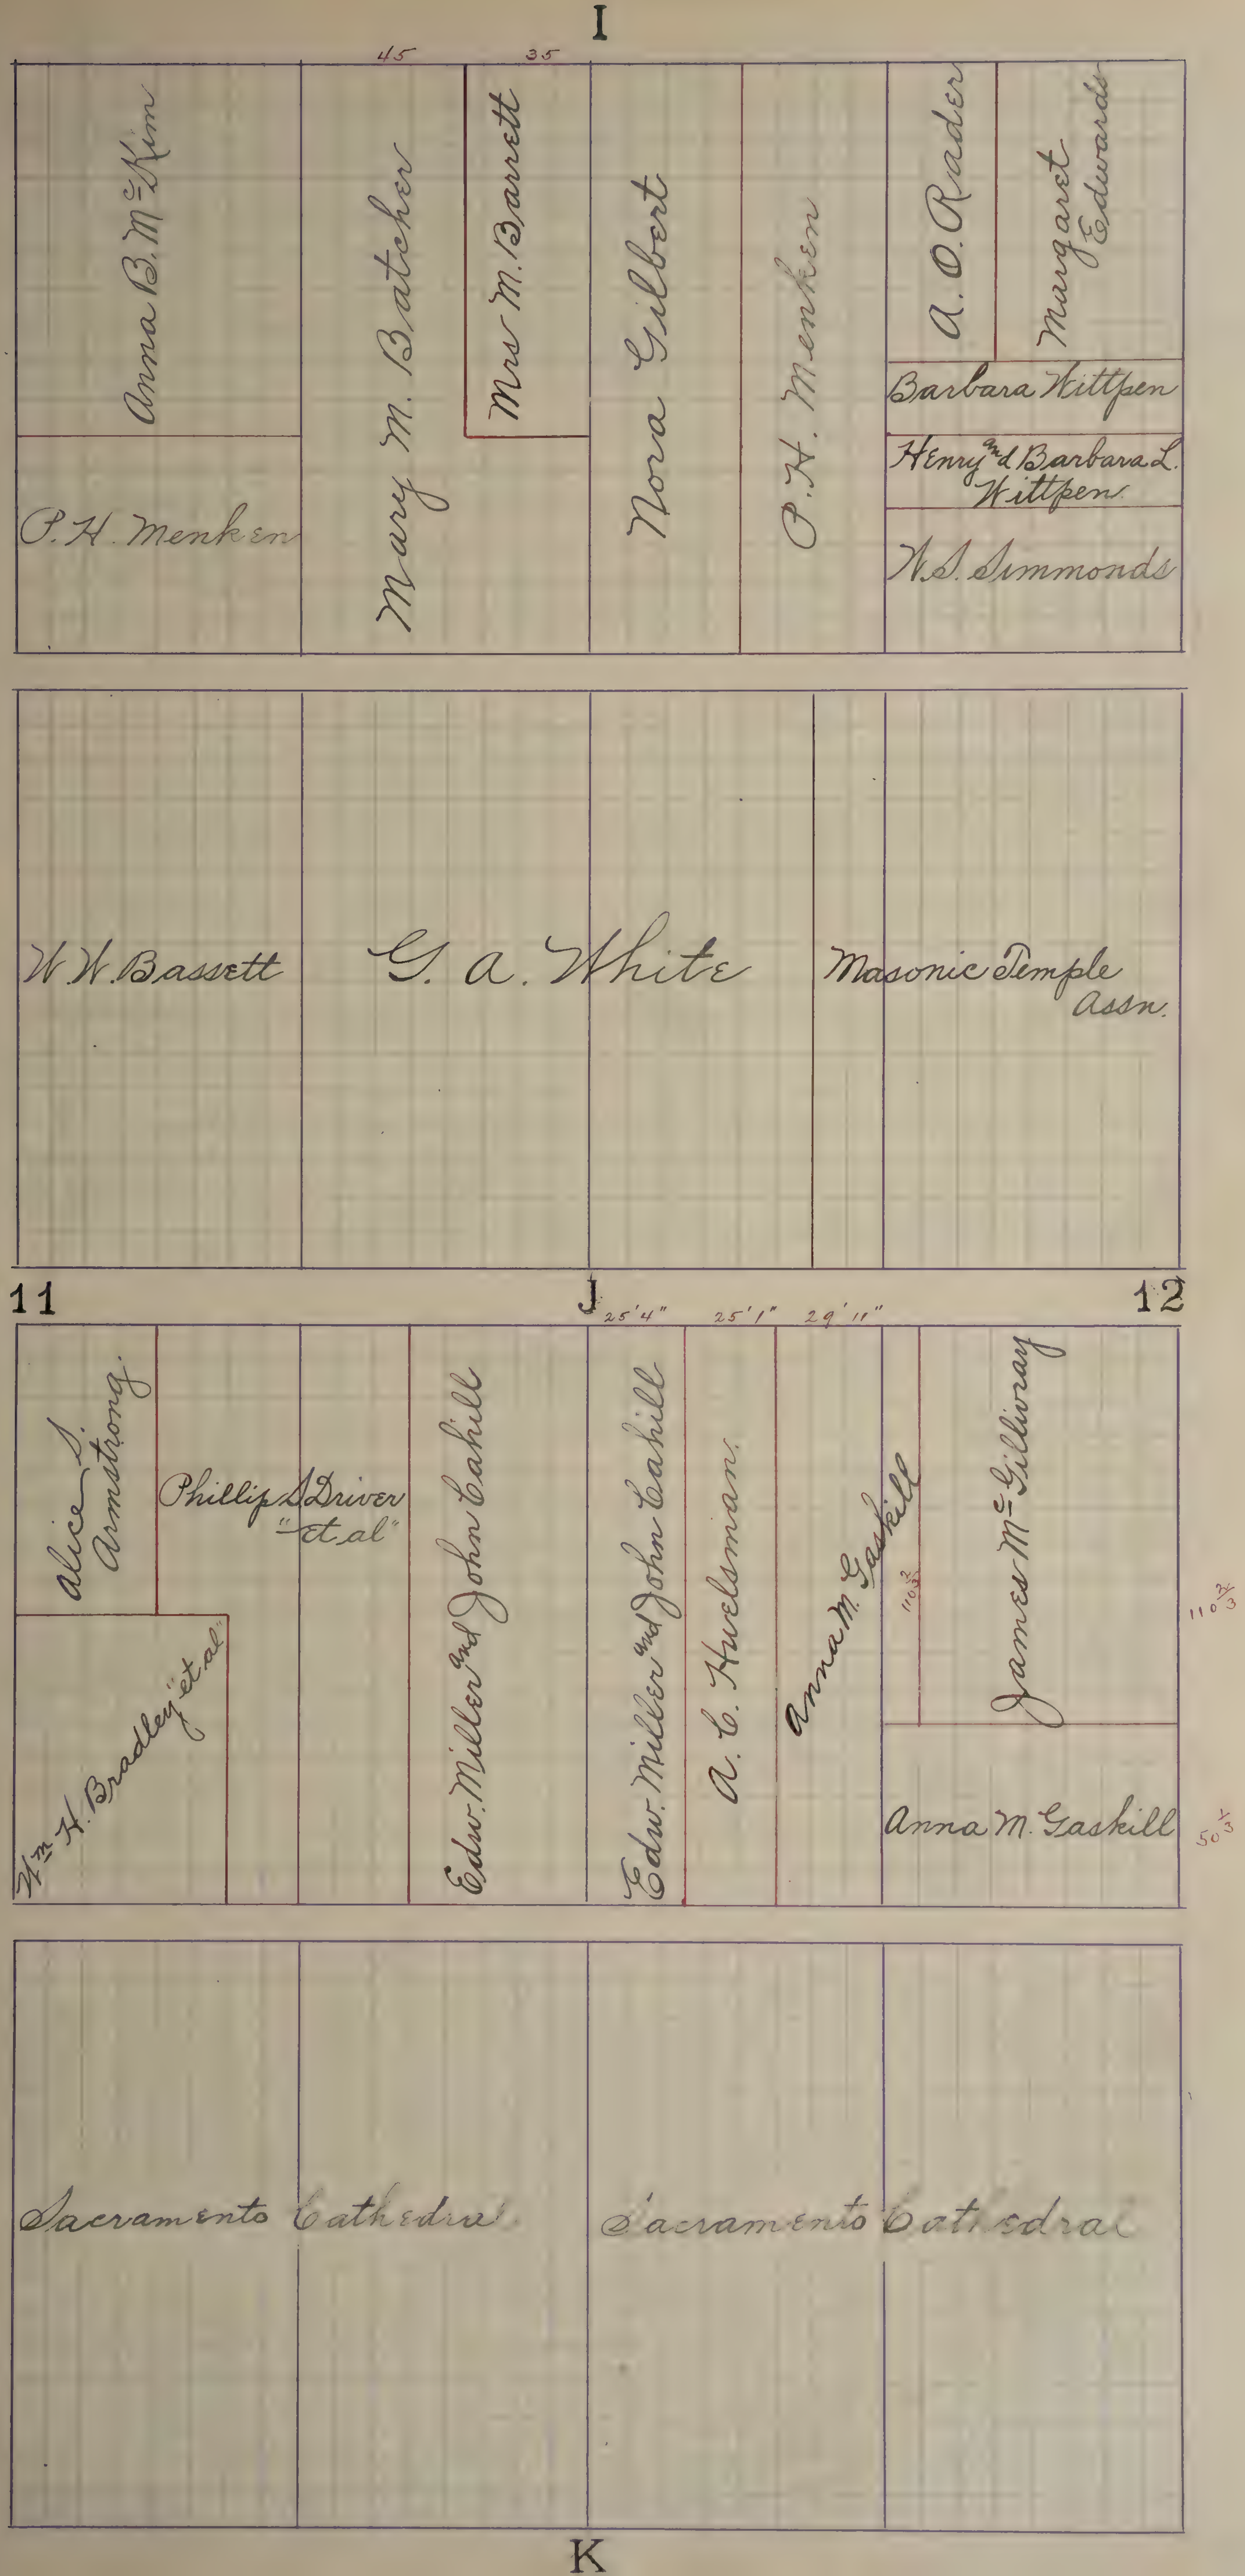
I
45
35
Anna B. McKim
P. H. Menken
Mary M. Batcher
Mrs M. Barrett
Nora Gilbert
P. H. Menken
A. O. Rader
Margaret Edwards
Barbara Wittpen
Henry and Barbara L. Wittpen
W. S. Simmonds
W. W. Bassett
G. A. White
Masonic Temple Assn.
11
J
12
25'4"
25'1"
29'11"
Alice S. Armstrong
Phillip S. Driver "et al"
Wm H. Bradley "et al"
Edw. Miller and John Cahill
Edw. Miller and John Cahill
A. C. Huelsman
Anna M. Gaskill
110 2/3
James McGillivray
110 2/3
Anna M. Gaskill
50 1/3
Sacramento Cathedral
Sacramento Cathedral
K

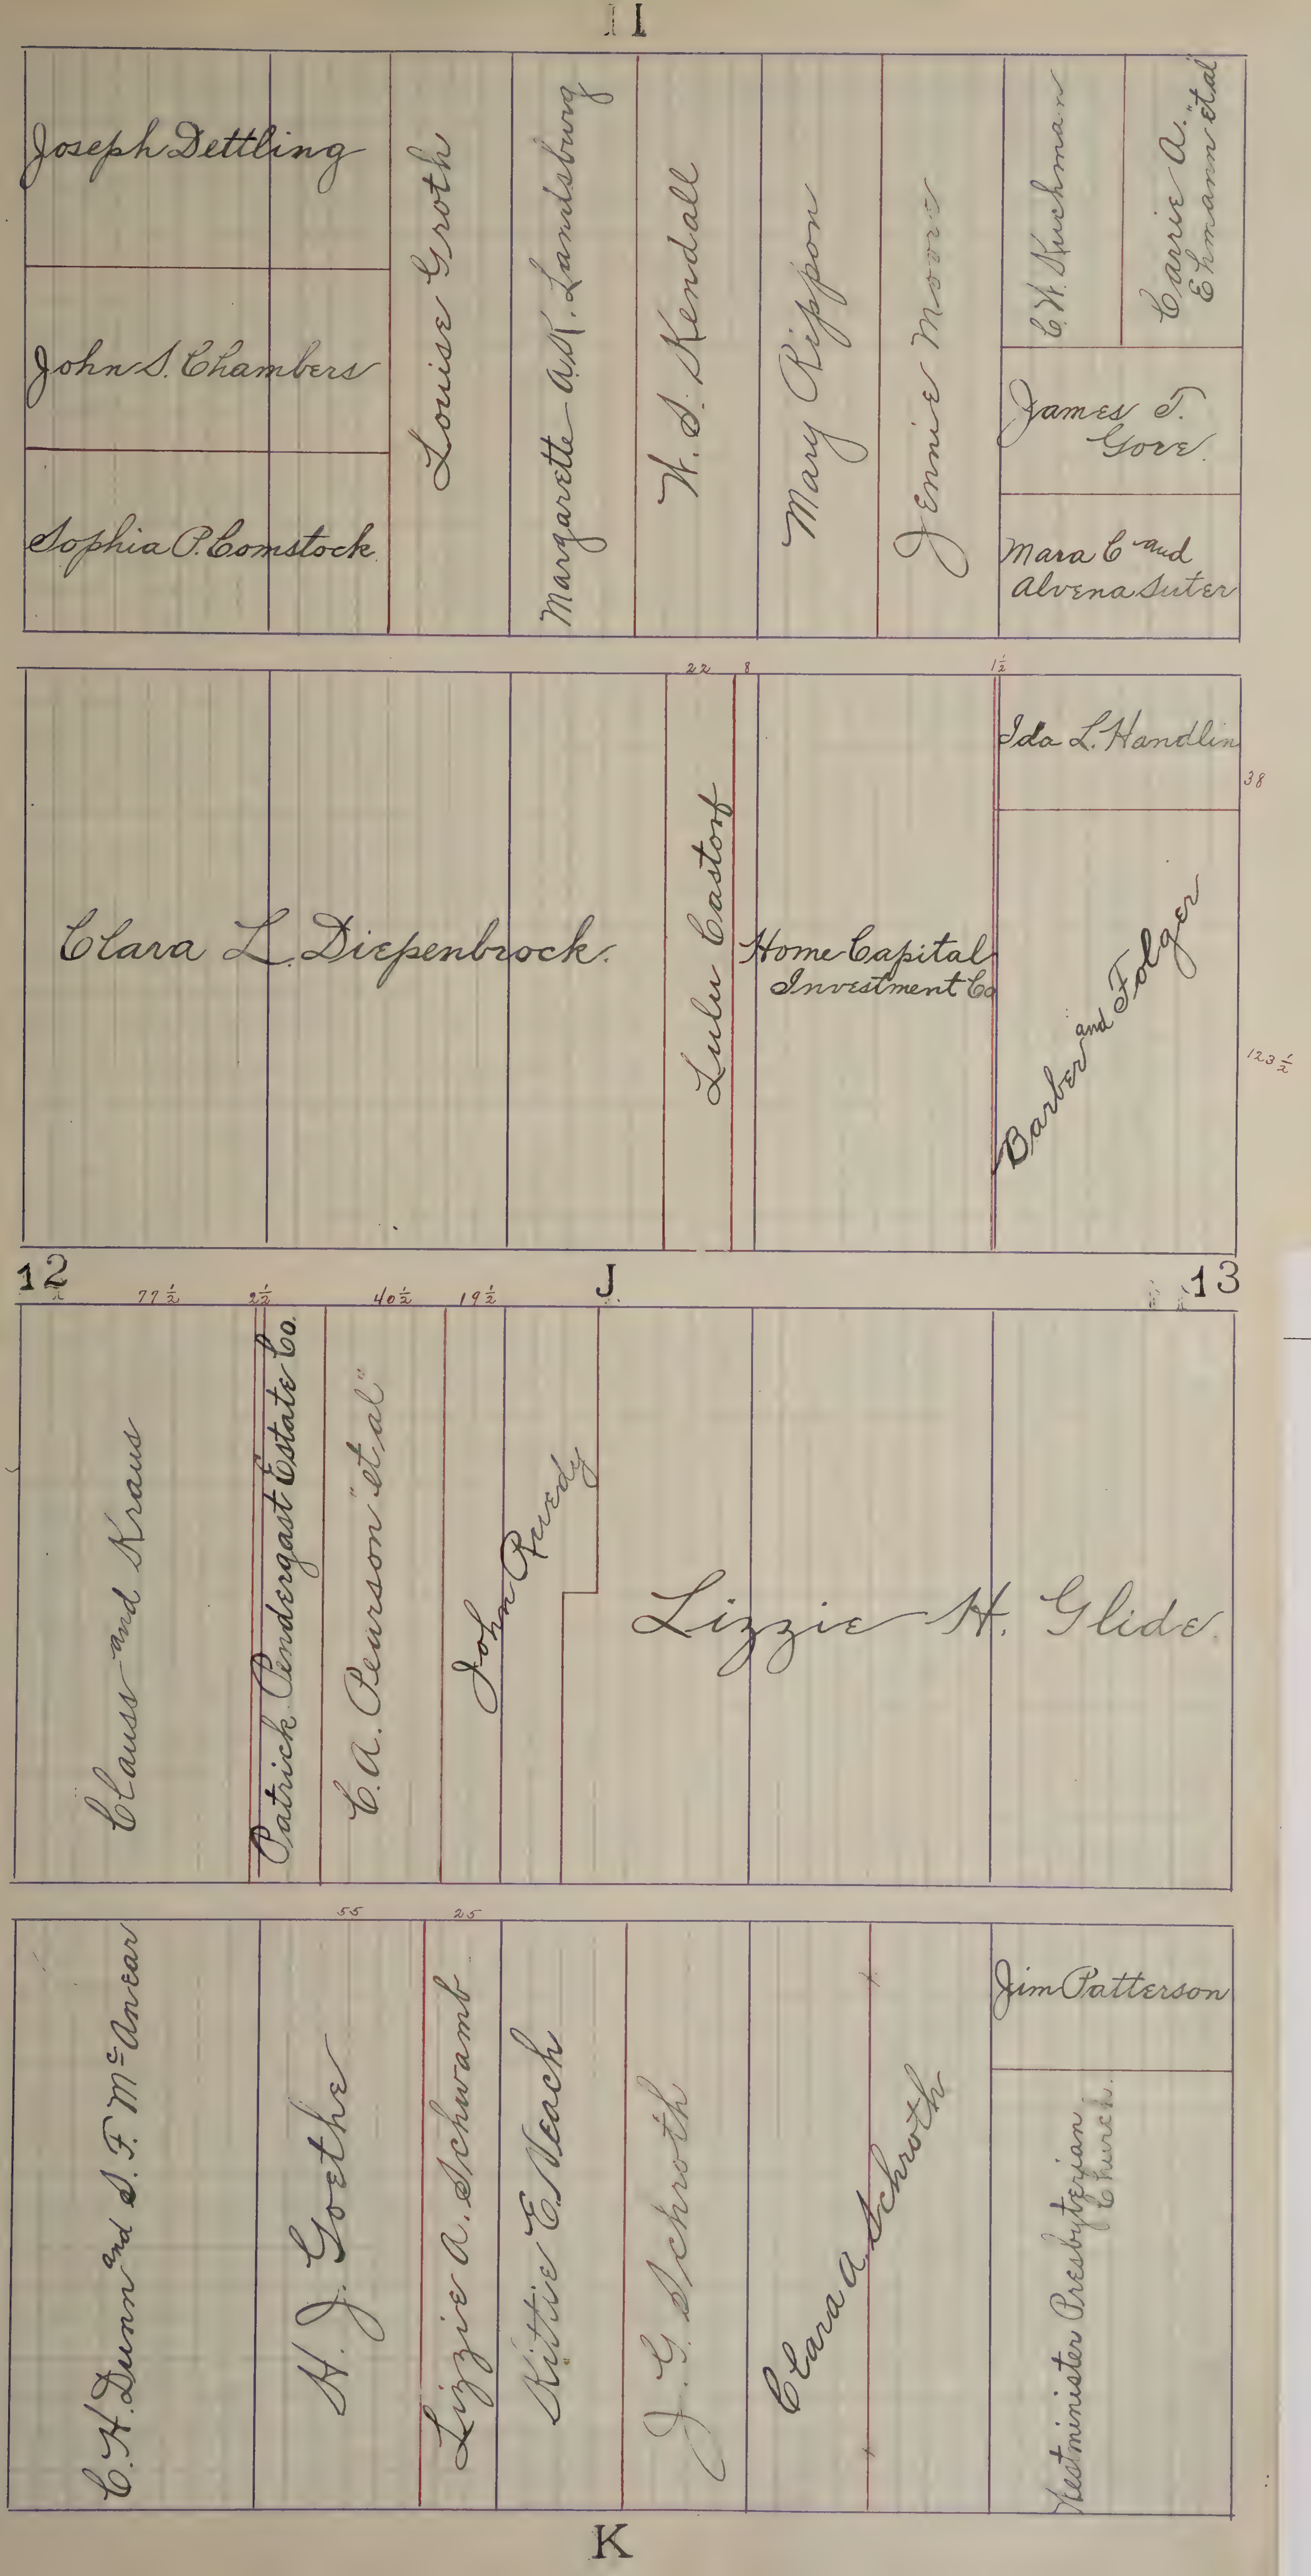
I
Joseph Dettling
John S. Chambers
Sophia P. Comstock
Louise Groth
Margarette A.N. Landsburg
W. S. Kendall
Mary Rippon
Jennie Morris
C.W. Kuchman
Carrie A. Ehmann "et al"
James T. Gore
Mara C and Alvena Suter
22
8
1½
Ida L. Handlin
38
Clara L. Diepenbrock
Lulu Castorf
Home Capital Investment Co
Barber and Folger
123½
12
77½
2½
40½
19½
J
13
Clauss and Kraus
Patrick Pendergast Estate Co.
C.A. Pearson "et al"
John Purdy
Lizzie H. Glide
55
25
C.H. Dunn and S.F. McAnear
H. J. Goethe
Lizzie A. Schwamb
Kittie E. Veach
J. G. Schroth
Clara A. Schroth
Jim Patterson
Westminister Presbyterian Church
K

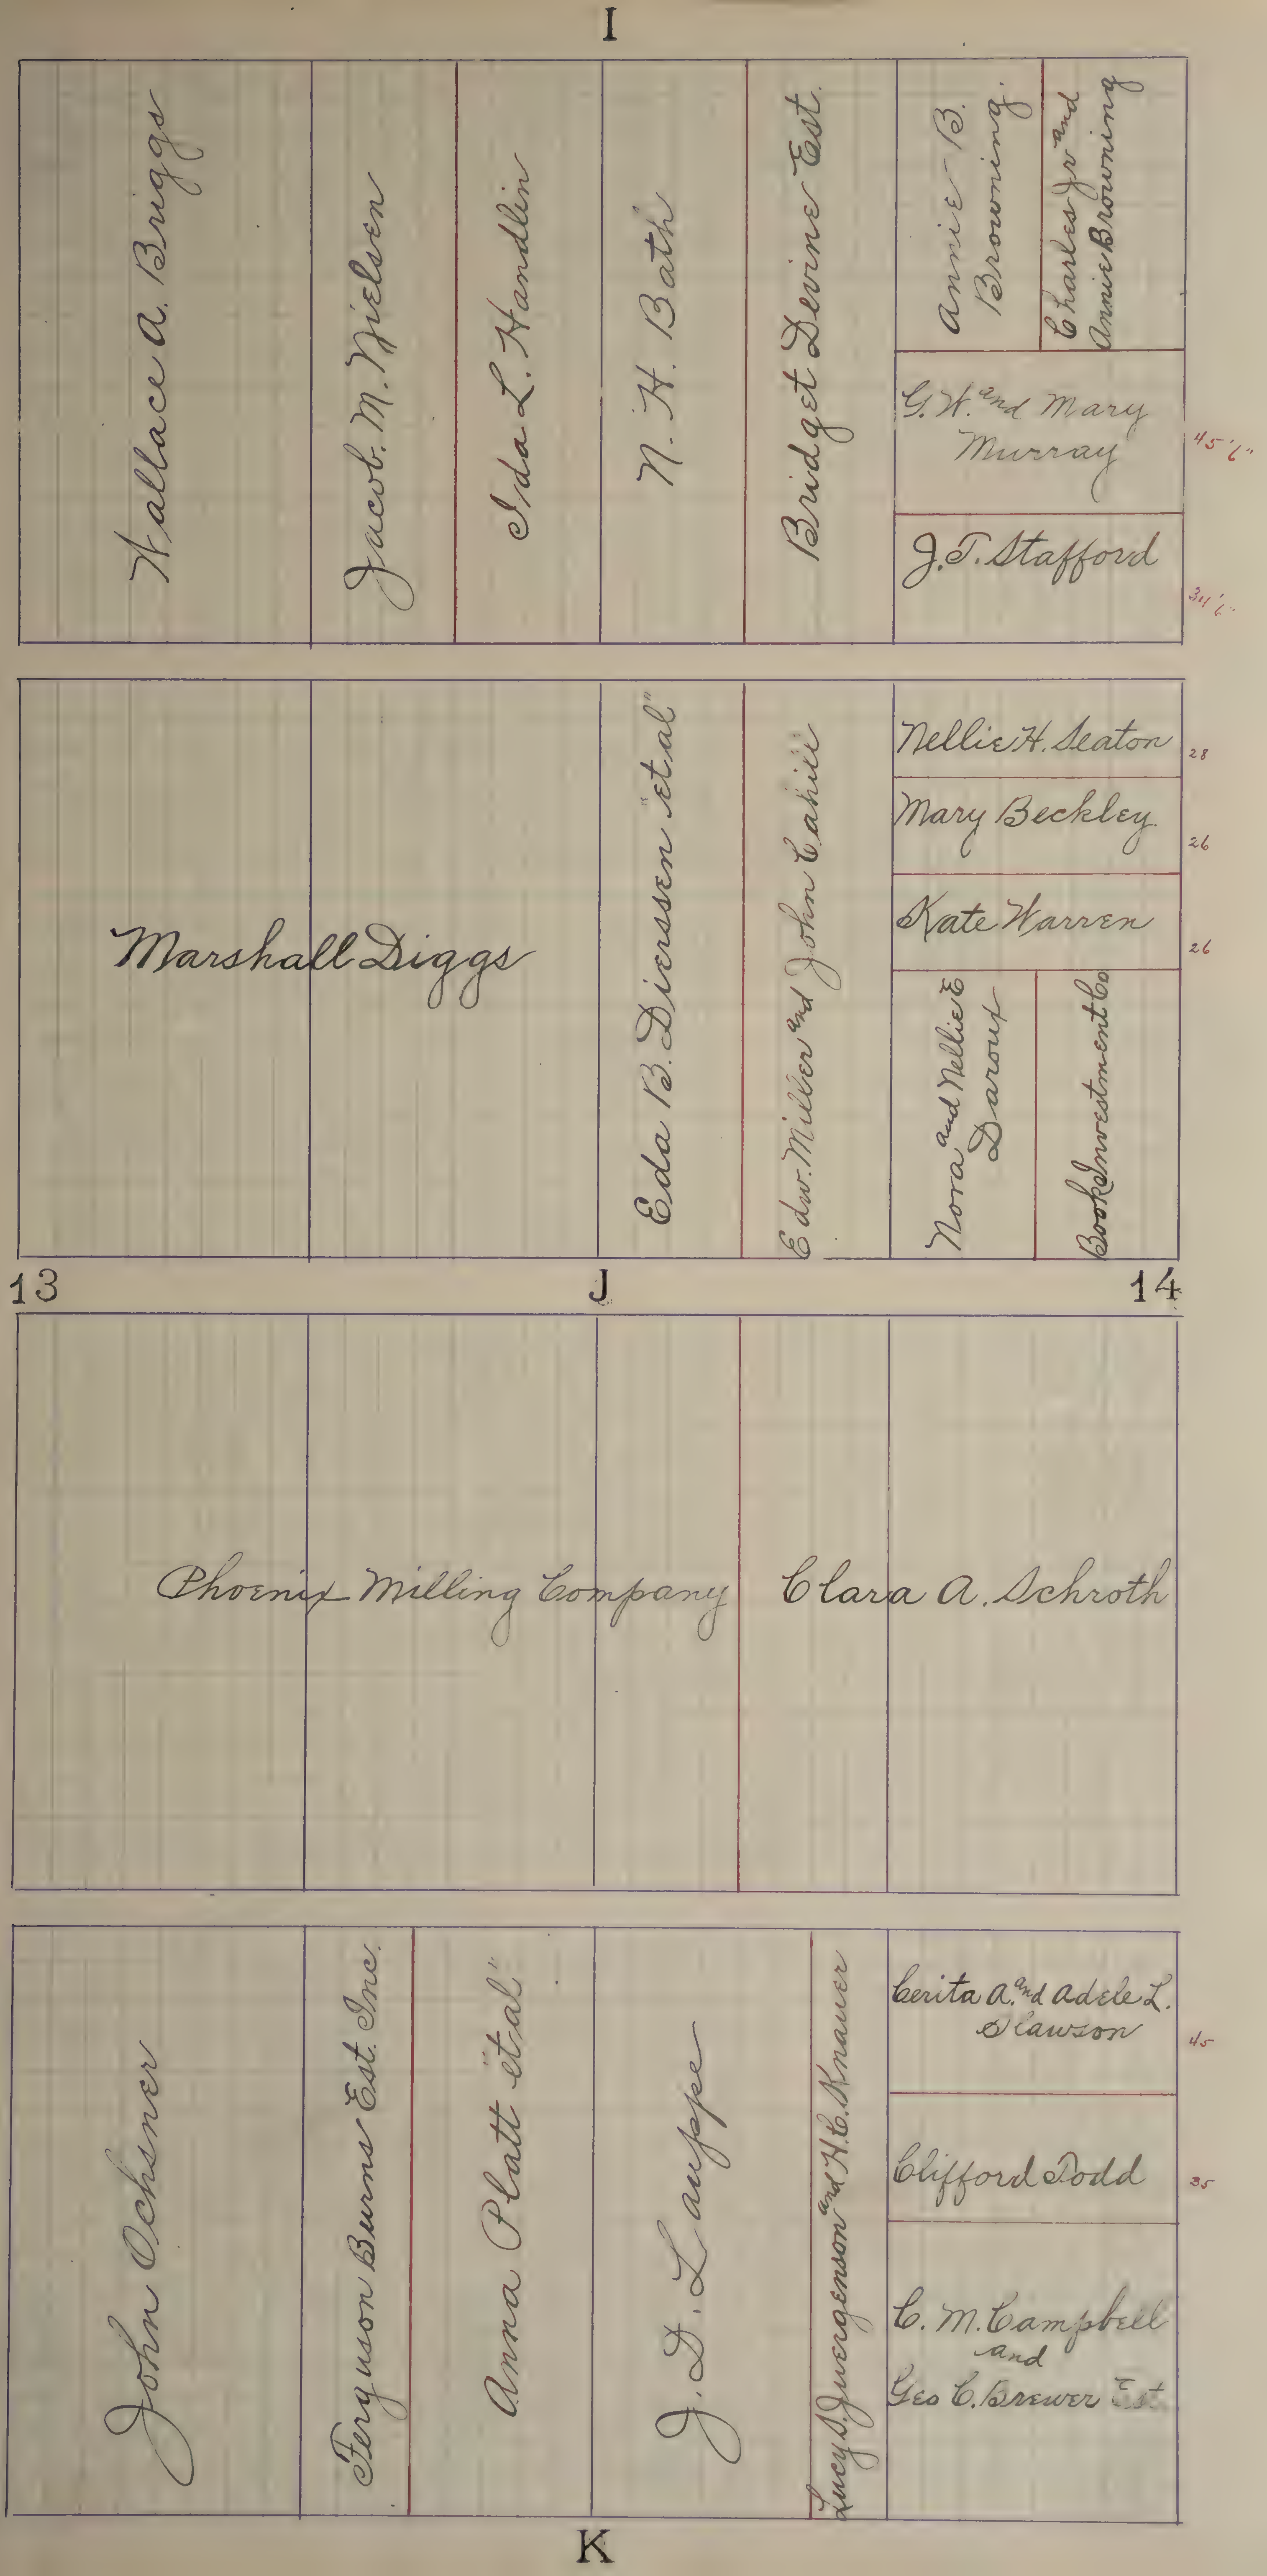
I
Wallace A. Briggs
Jacob M. Nielsen
Ida L. Handlin
N. H. Bath
Bridget Devine Est.
Annie B. Browning
Charles Jr. and Annie Browning
G. W. and Mary Murray
45'6"
J. T. Stafford
34'6"
Marshall Diggs
Eda B. Dierssen "et al"
Edw. Miller and John Cahill
Nellie H. Seaton
28
Mary Beckley
26
Kate Warren
26
Nora and Nellie E. Daroux
Book Investment Co
13
J
14
Phoenix Milling Company
Clara A. Schroth
John Ochsner
Ferguson Burns Est. Inc.
Anna Platt "et al"
J. T. Lauppe
Lucy S. Juergenson and H. C. Knauer
Cerita A. and Adele L. Slawson
45
Clifford Dodd
35
C. M. Campbell and Geo C. Brewer Est.
K

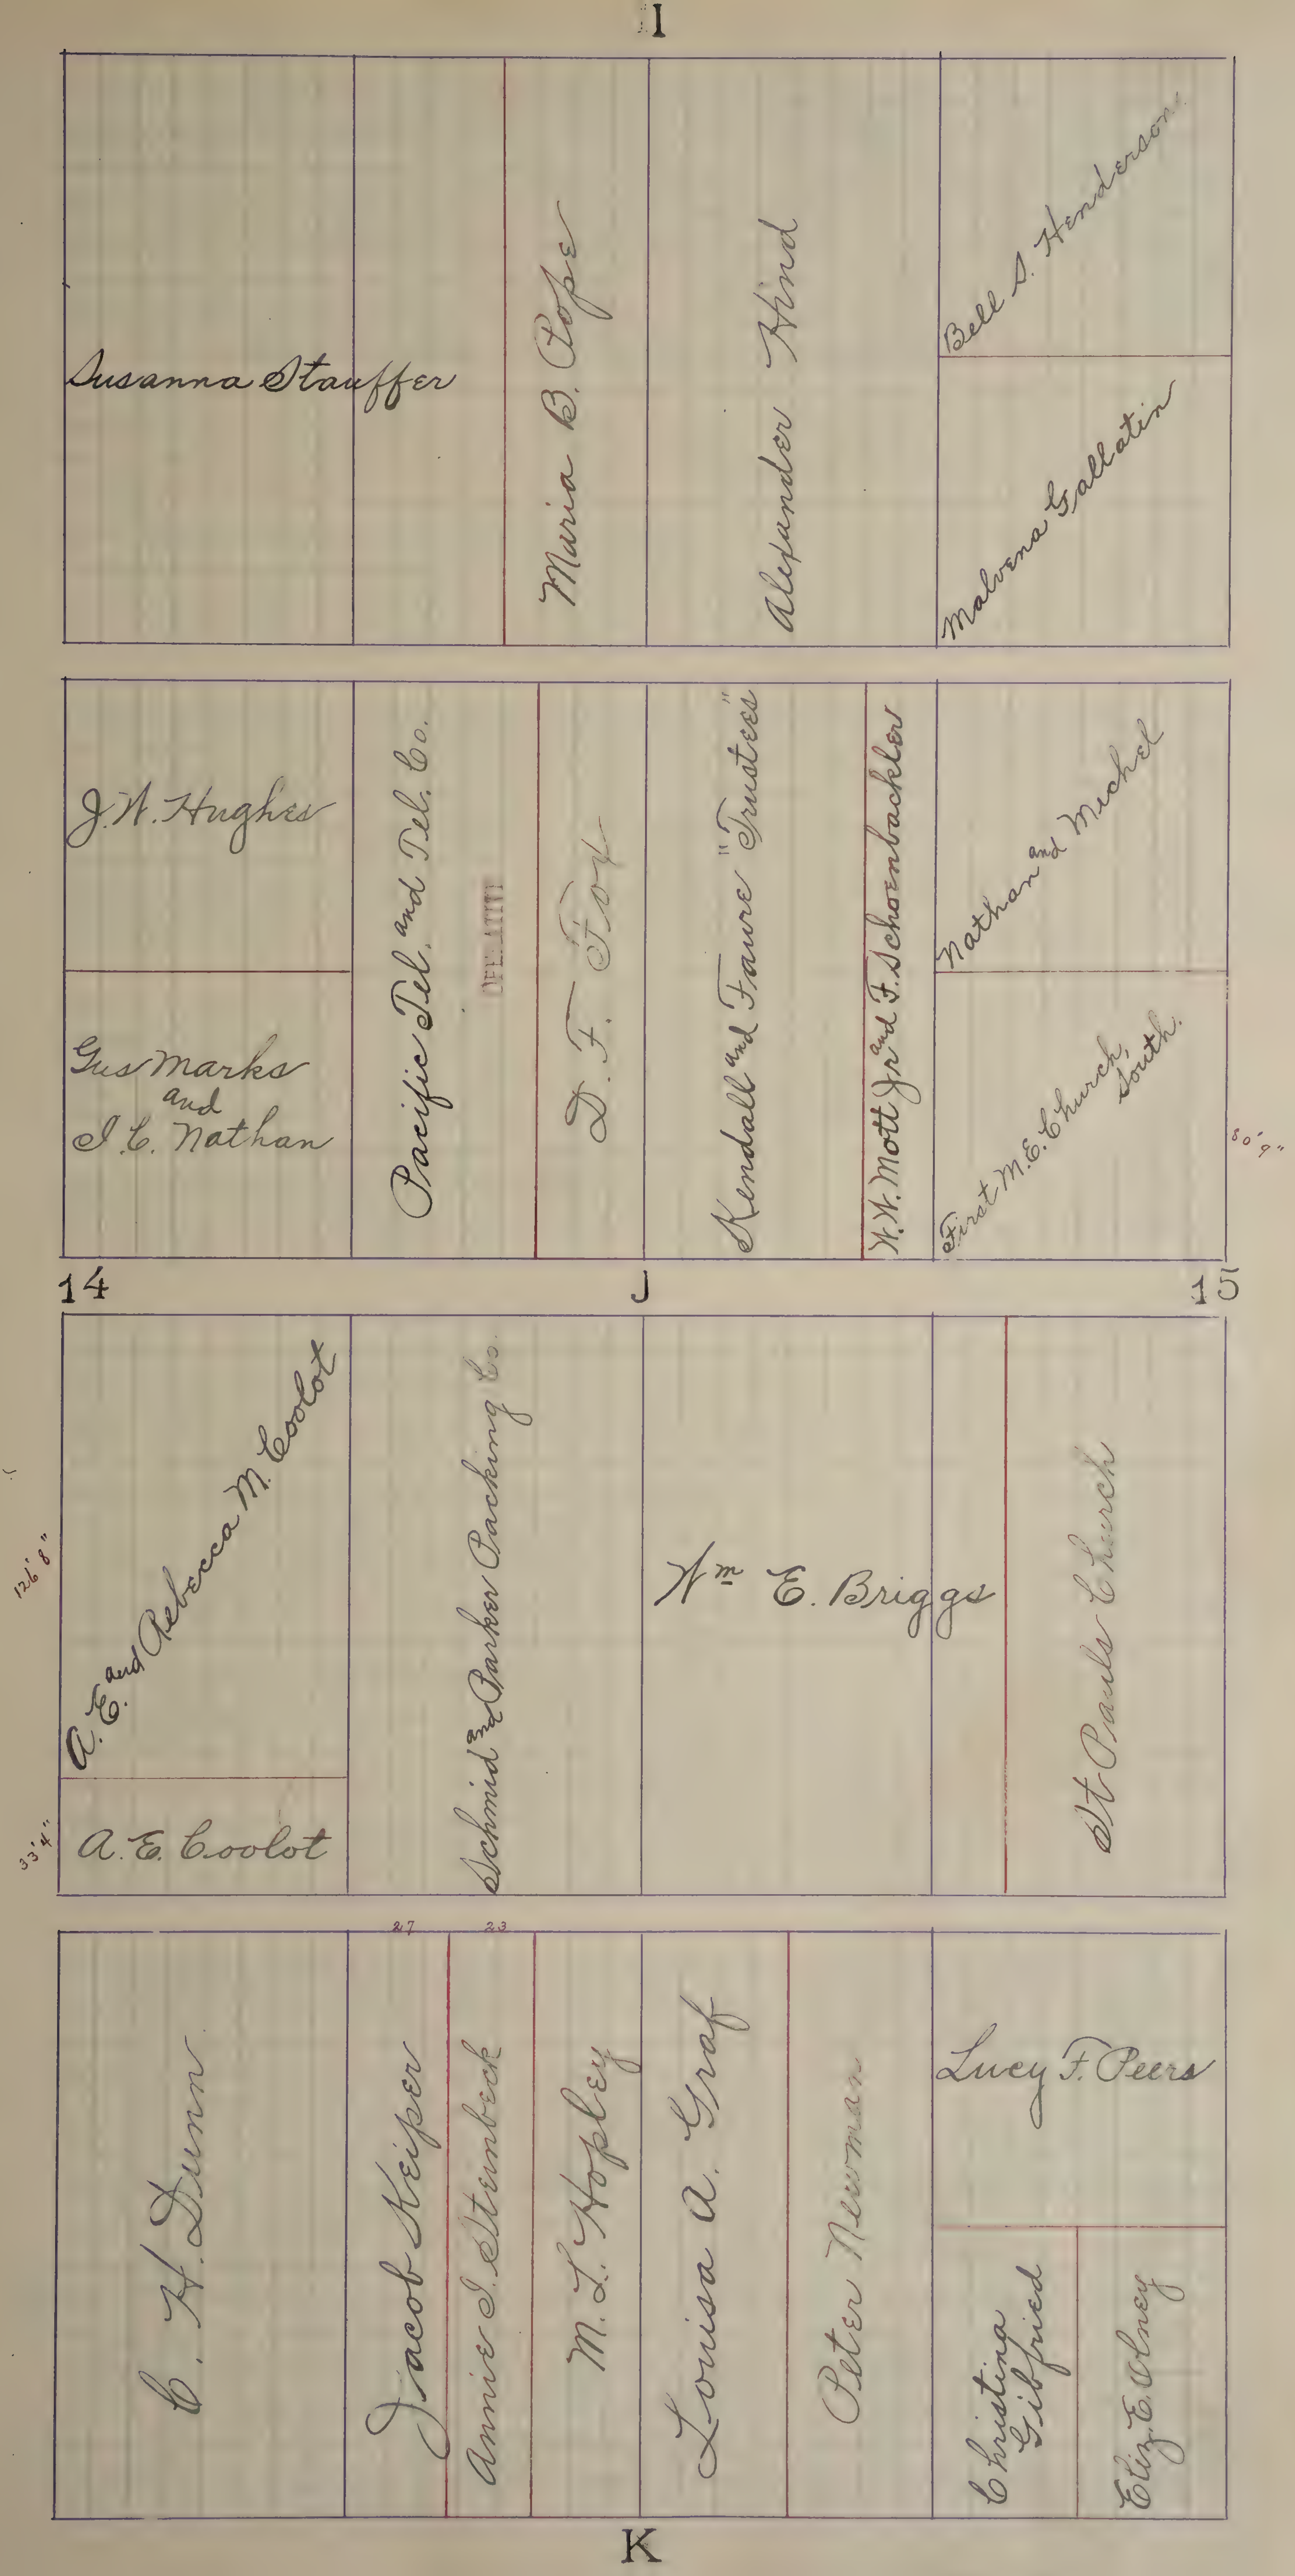
I
Susanna Stauffer
Maria B. Pope
Alexander Hind
Bell S. Henderson
Malvena Gallatin
J. H. Hughes
Gus Marks and I. C. Nathan
Pacific Tel. and Tel. Co.
J. F. Fox
Kendall and Faure "Trustees"
H. H. Mott Jr. and F. Schoenbackler
Nathan and Michel
First M. E. Church, South.
80' 9"
14
J
15
A. E. and Rebecca M. Coolot
126' 8"
A. E. Coolot
33' 4"
Schmid and Parker Packing Co.
Wm. E. Briggs
St Pauls Church
27
23
C. H. Dunn
Jacob Keiper
Annie S. Steinbeck
M. L. Hopley
Louisa A. Graf
Peter Newman
Lucy F. Peers
Christina Gilfried
Eliz. E. Olney
K

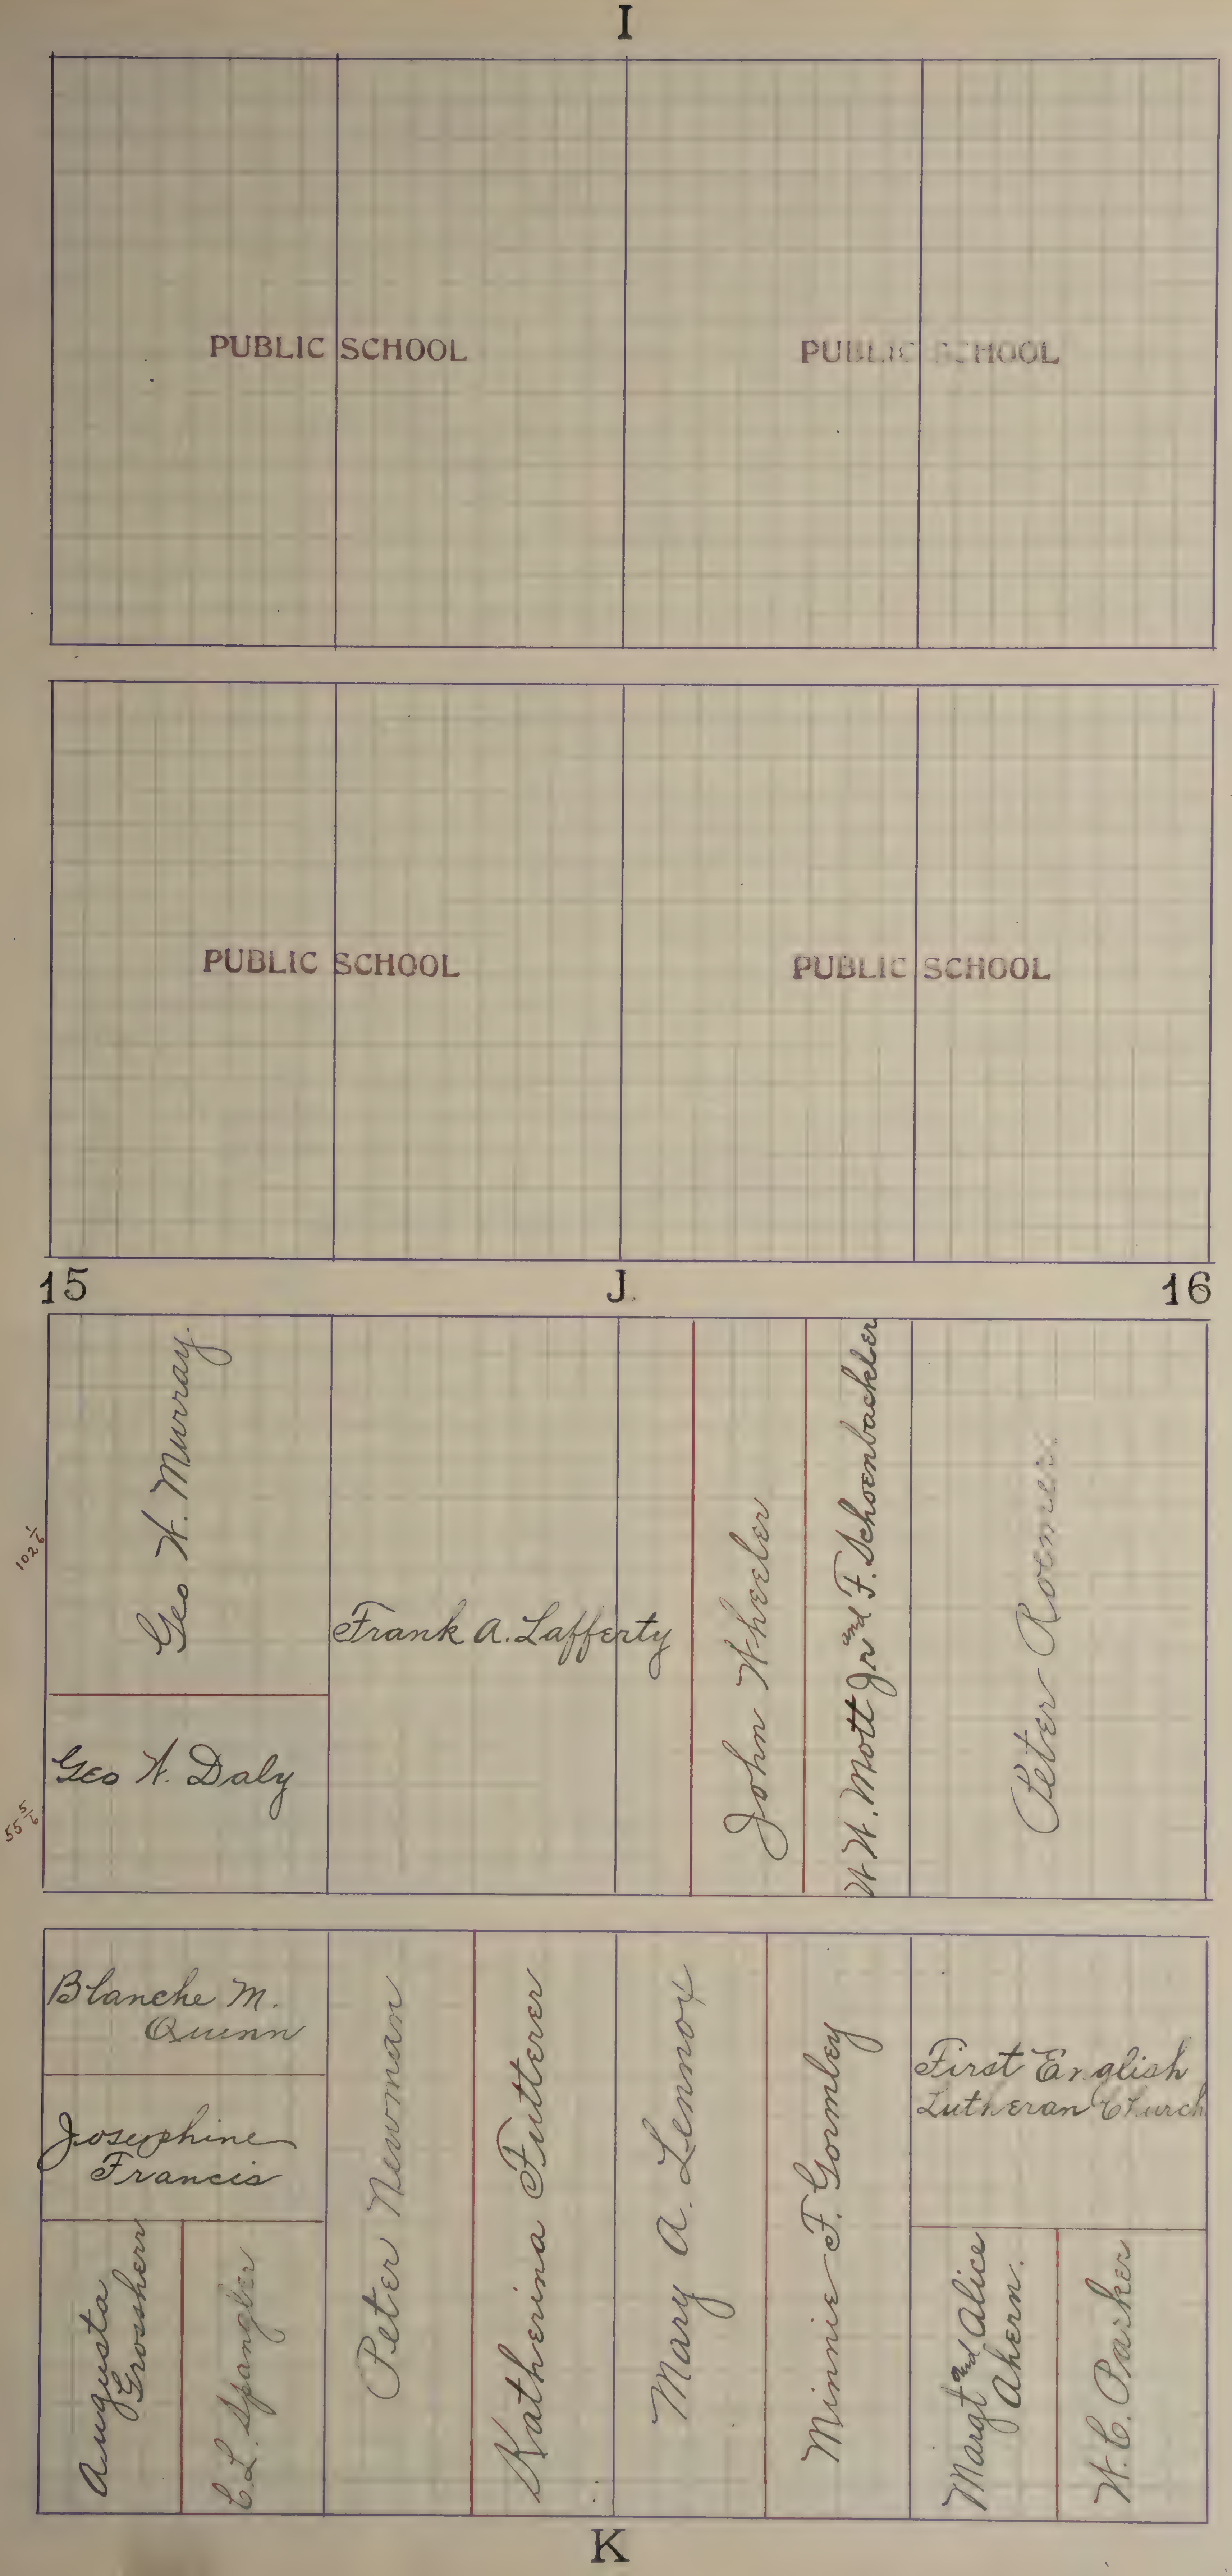
I
PUBLIC SCHOOL
PUBLIC SCHOOL
PUBLIC SCHOOL
PUBLIC SCHOOL
15
J.
16
Geo. H. Murray
102 1/6
Geo. H. Daly
55 5/6
Frank A. Lafferty
John Wheeler
W. H. Mott Jr and F. Schoenbachler
Peter Roemer
Blanche M. Quinn
Josephine Francis
Augusta Grosshen
E. L. Spangler
Peter Newman
Katherina Futterer
Mary A. Lennox
Minnie F. Gormley
First English Lutheran Church
Marg^t and Alice Ahern
W. E. Parker
K

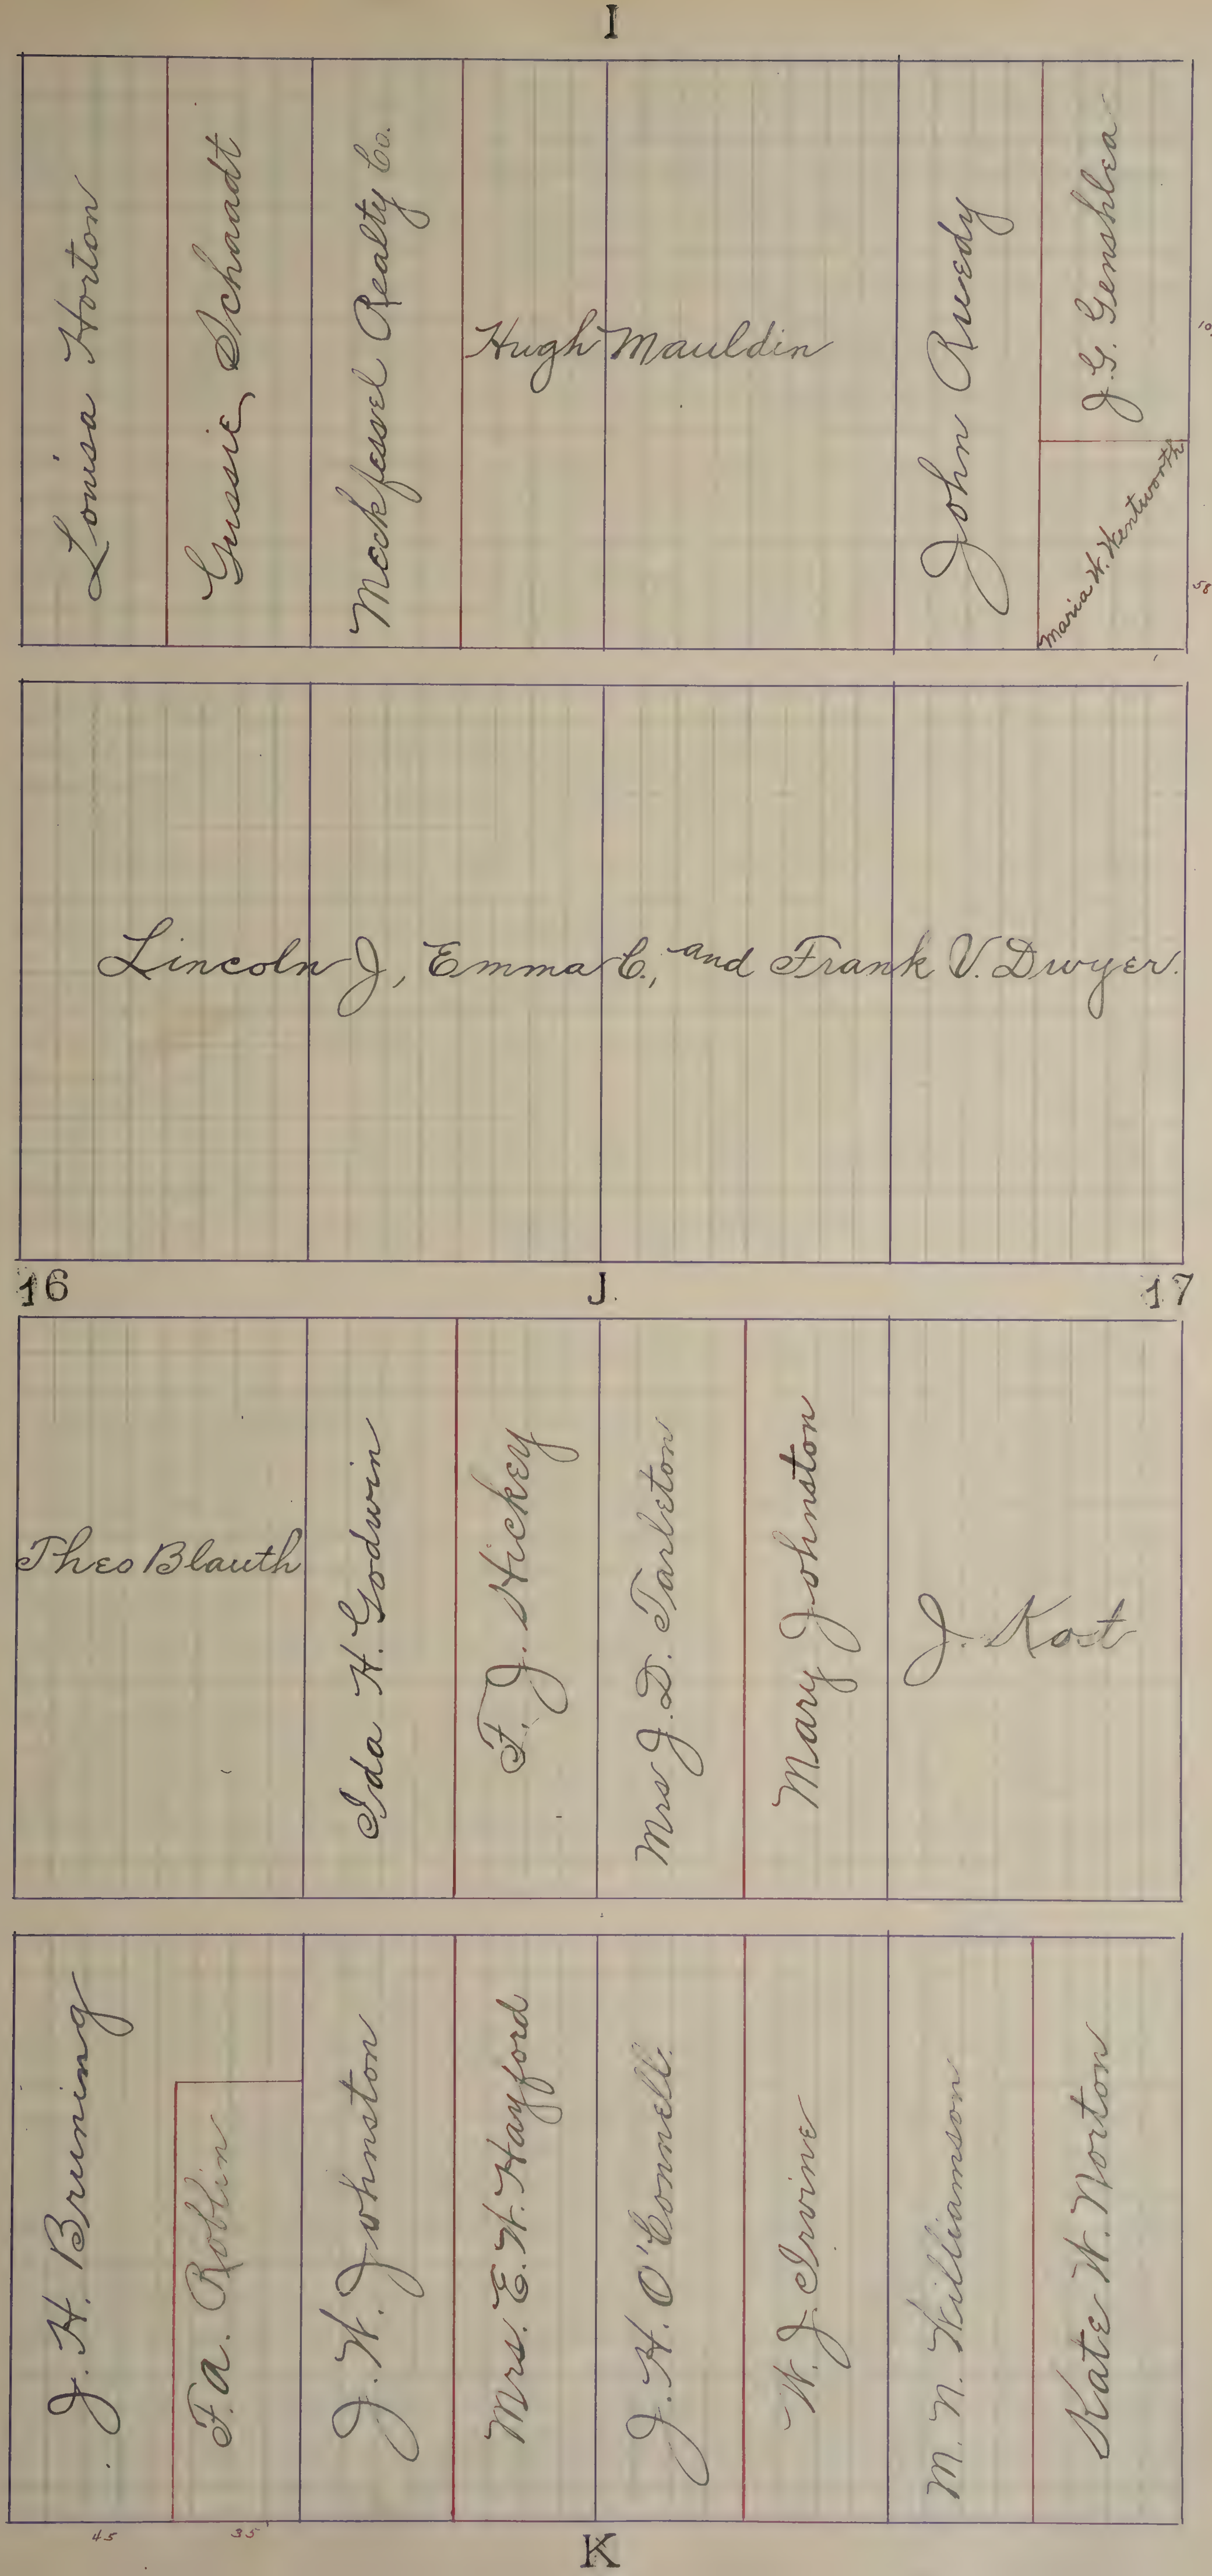
I
Louisa Horton
Gussie Schaadt
Mockfessel Realty Co.
Hugh Mauldin
John Ruedy
J. G. Genshlea
Maria W. Wentworth
102
58
Lincoln J., Emma C., and Frank V. Dwyer.
16
J.
17
Theo Blauth
Ida H. Godwin
F. J. Hickey
Mrs J. D. Tarleton
Mary Johnston
J. Kot
J. H. Bruning
F. A. Roblin
J. H. Johnston
Mrs. E. W. Hayford
J. H. O'Connell
W. J. Irvine
M. N. Williamson
Kate W. Morton
45
35
K

I

Clauss and Kraus
37 Tillie C. Kraus
43 F.L. Kraus
John Clauss
E.H. Kraus

Wm C. Schroth
J.G. Schroth.
Mary M. Vogelgesang
Ottilia H. Marbs
Elizabeth Reuter 28
Minna Uhlig 26
Mary E. Hamilton 26¾
J. Grunenwald
Roberta Davis

17 J 18

John H. Crandall "Est"
L.A. Raffetto.
John Donley
Amelia Goldberg
J.N. Schilling
Jennie Mullenney
Wm Geiger

Geo. G. Locke
Frank Hickman
D. J. Considine
Wm Schmitt
Nellie Gray
Wm Schroer

K

K

R. Wittenbrock Estate Co.
Laura Gessner
Emma N. Hevener
Jane Mastin
Anna E. McWilliams
Helen Wright
Eva A. Ashley
Wm Schwab
Jane Mastin

R. Wittenbrock Estate Co.
G. F. Wittenbrock
Mary E. Morrison
Adam Damm
R. Wittenbrock Estate Co.

18

J

19

Wm Geiger
R. Wittenbrock Estate Co.
Mrs. M. A. Richards
Robert Philip
Amanda Harnish
Annie Hall
H. G. Krebs

R. P. N. Dreyer
Mary E. Eachus
E. F. Ashworth
Mamie E. Sheehan
Ida M. Wood
Thorpe, Robertson and Govan

I

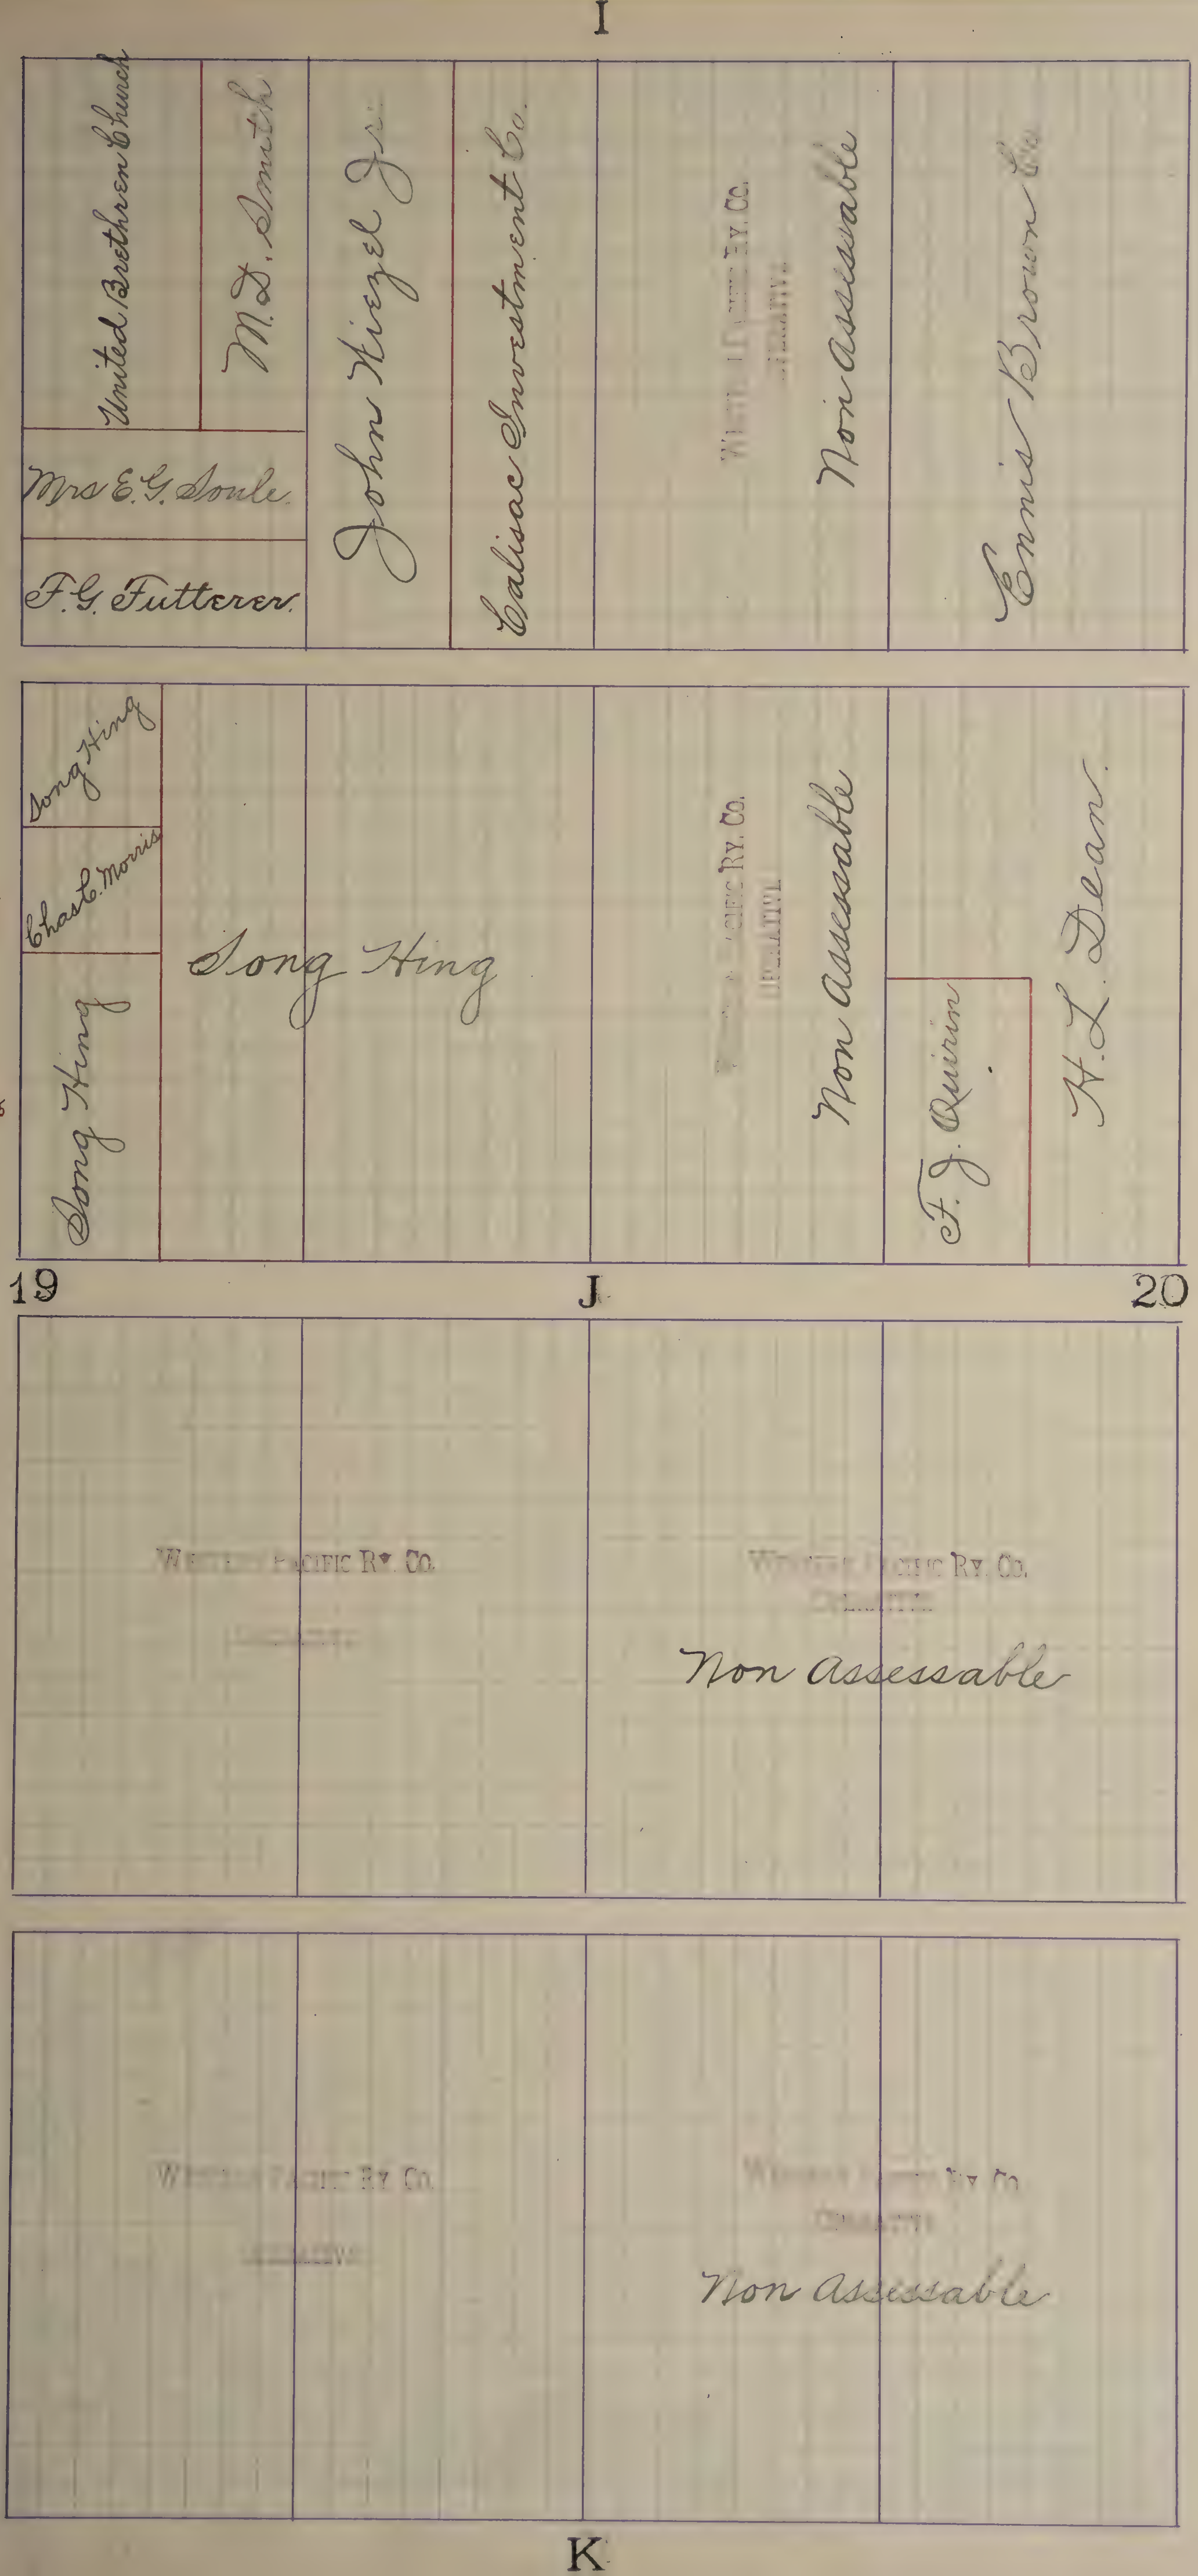
I
United Brethren Church
M. D. Smith
Mrs E. G. Soule
F. G. Futterer
John Kiezel Jr.
Calisac Investment Co.
Western Pacific Ry. Co.
Operative
Non Assessable
Ennis Brown Co.
Song Hing
Chas. C. Morris
35
85
Song Hing
Song Hing
Western Pacific Ry. Co.
Operative
Non Assessable
F. J. Quirin
H. L. Dean
19
J
20
Western Pacific Ry. Co.
Operative
Western Pacific Ry. Co.
Operative
Non Assessable
Western Pacific Ry. Co.
Operative
Western Pacific Ry. Co.
Operative
Non Assessable
K

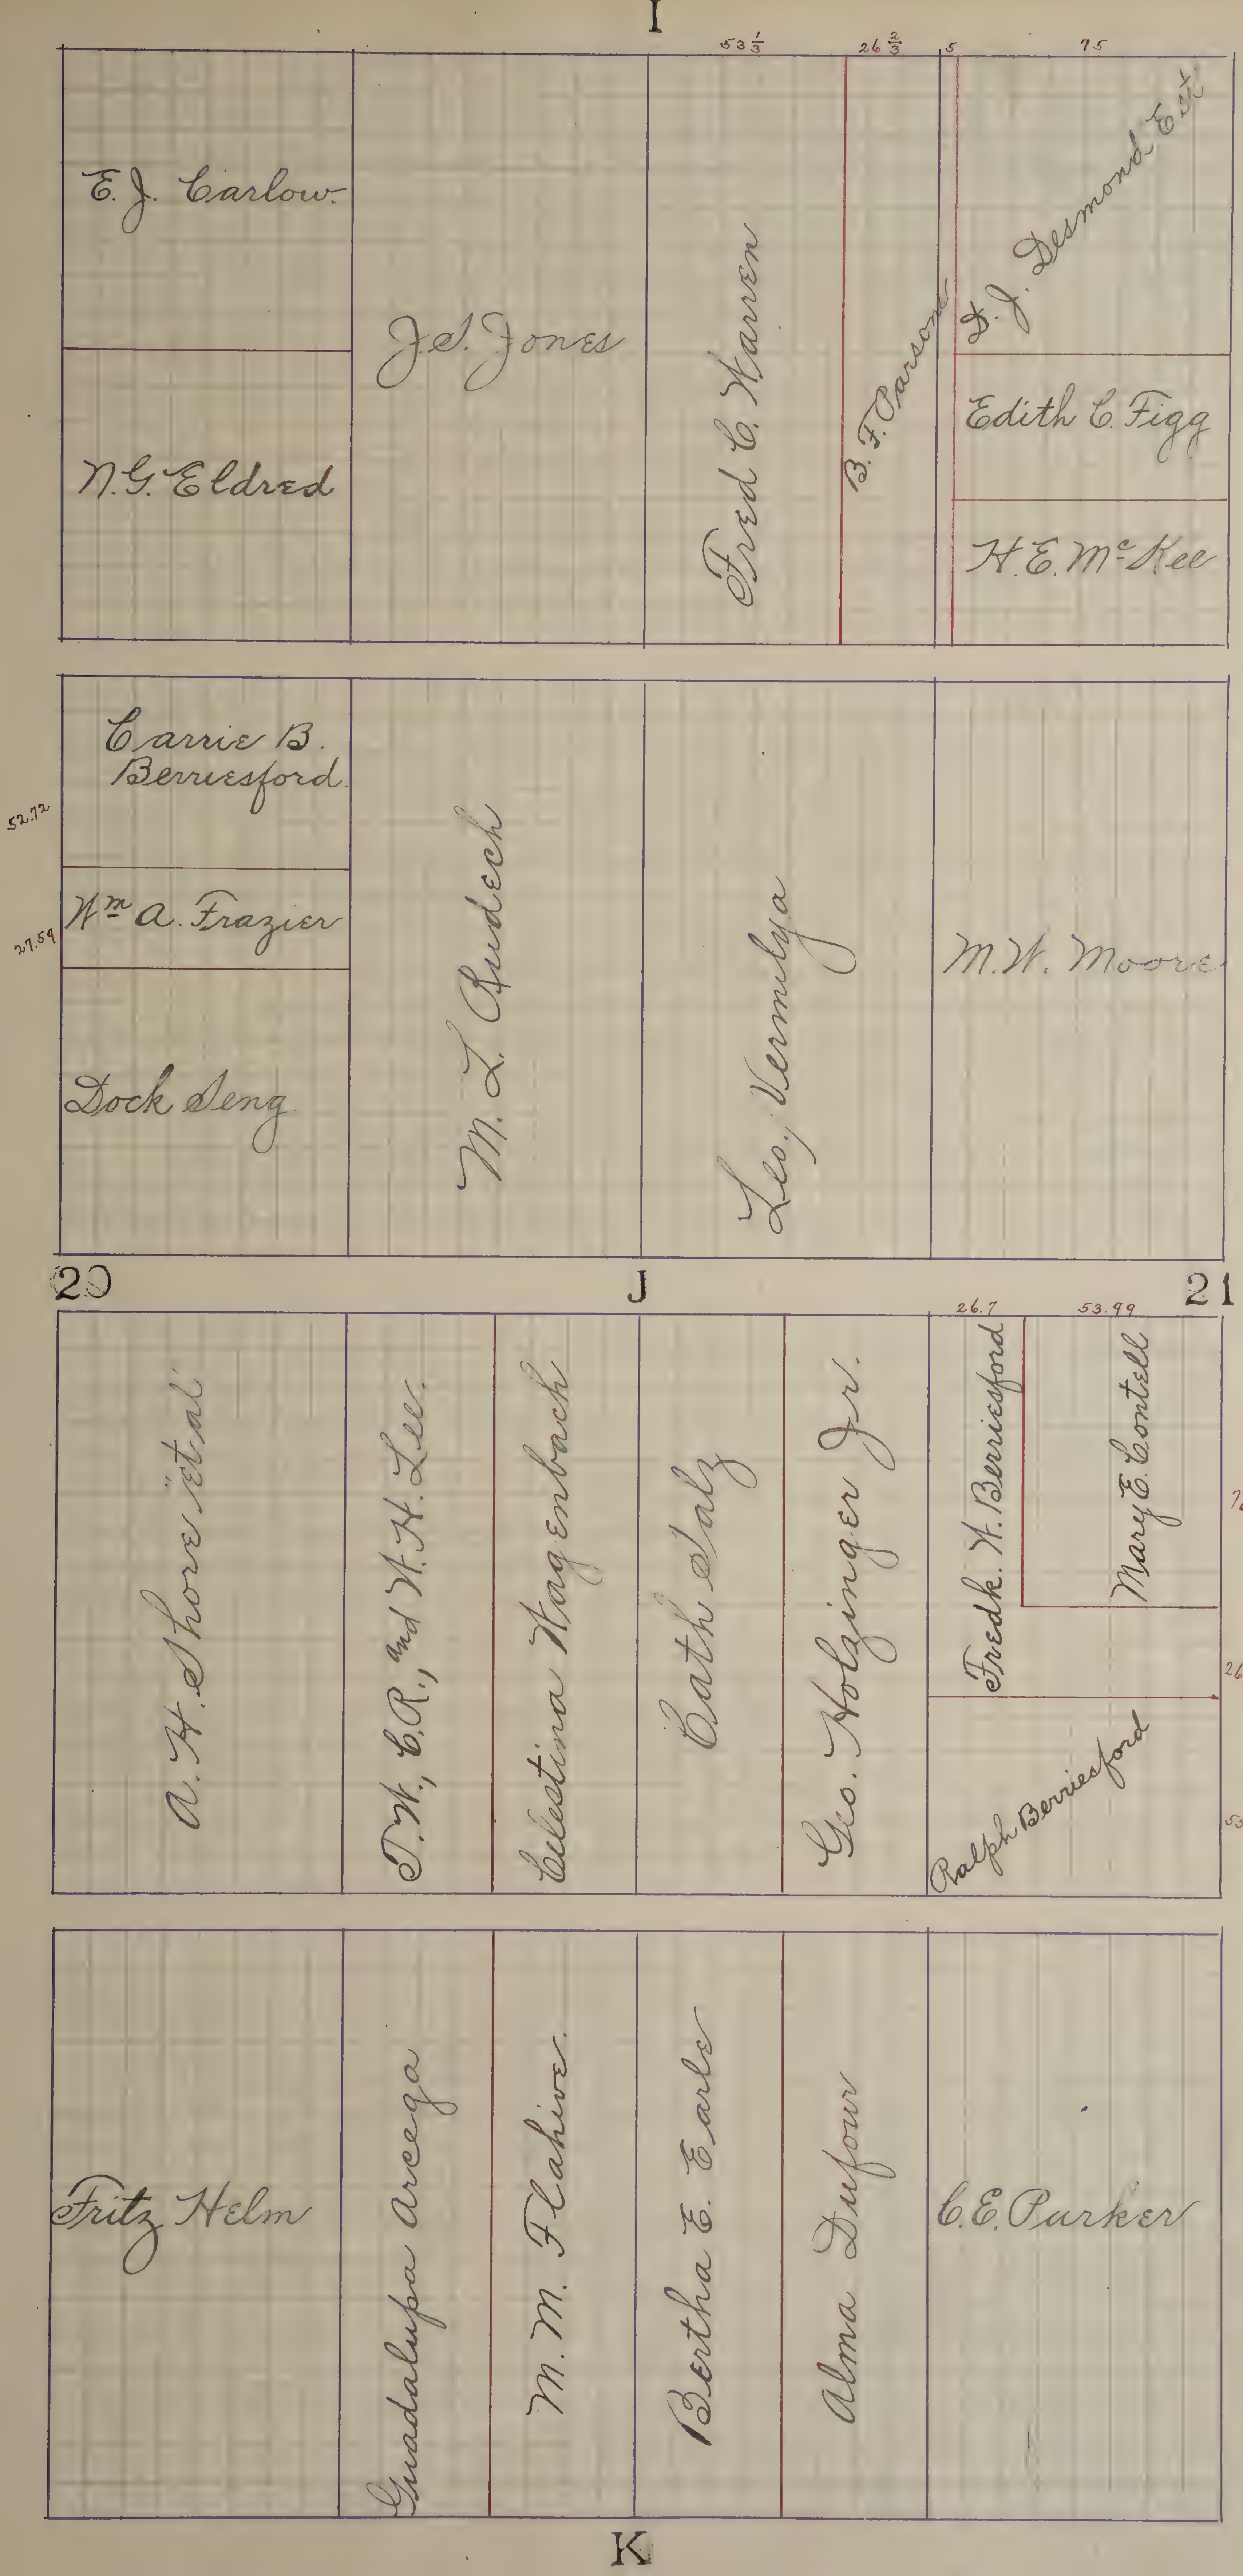
I
53 1/3
26 2/3
5
75
E. J. Carlow
N. G. Eldred
J. S. Jones
Fred C. Warren
B. F. Parsons
J. J. Desmond Est.
Edith C. Figg
H. E. McKee
Carrie B. Berriesford
52.72
Wm. A. Frazier
27.59
Dock Seng
M. L. Rudeck
Leo. Vermilya
M. W. Moore
20
J
21
A. H. Shore et al
T. W., C. R., and W. H. Lee.
Celestina Hagenbach
Cath. Salz
Geo. Holzinger Jr.
26.7
53.99
Fredk. W. Berriesford
Mary E. Contell
78.48
26.32
Ralph Berriesford
55.99
Fritz Helm
Guadalupa Arceaga
M. M. Flahive
Bertha E. Earle
Alma Dufour
C. E. Parker
K

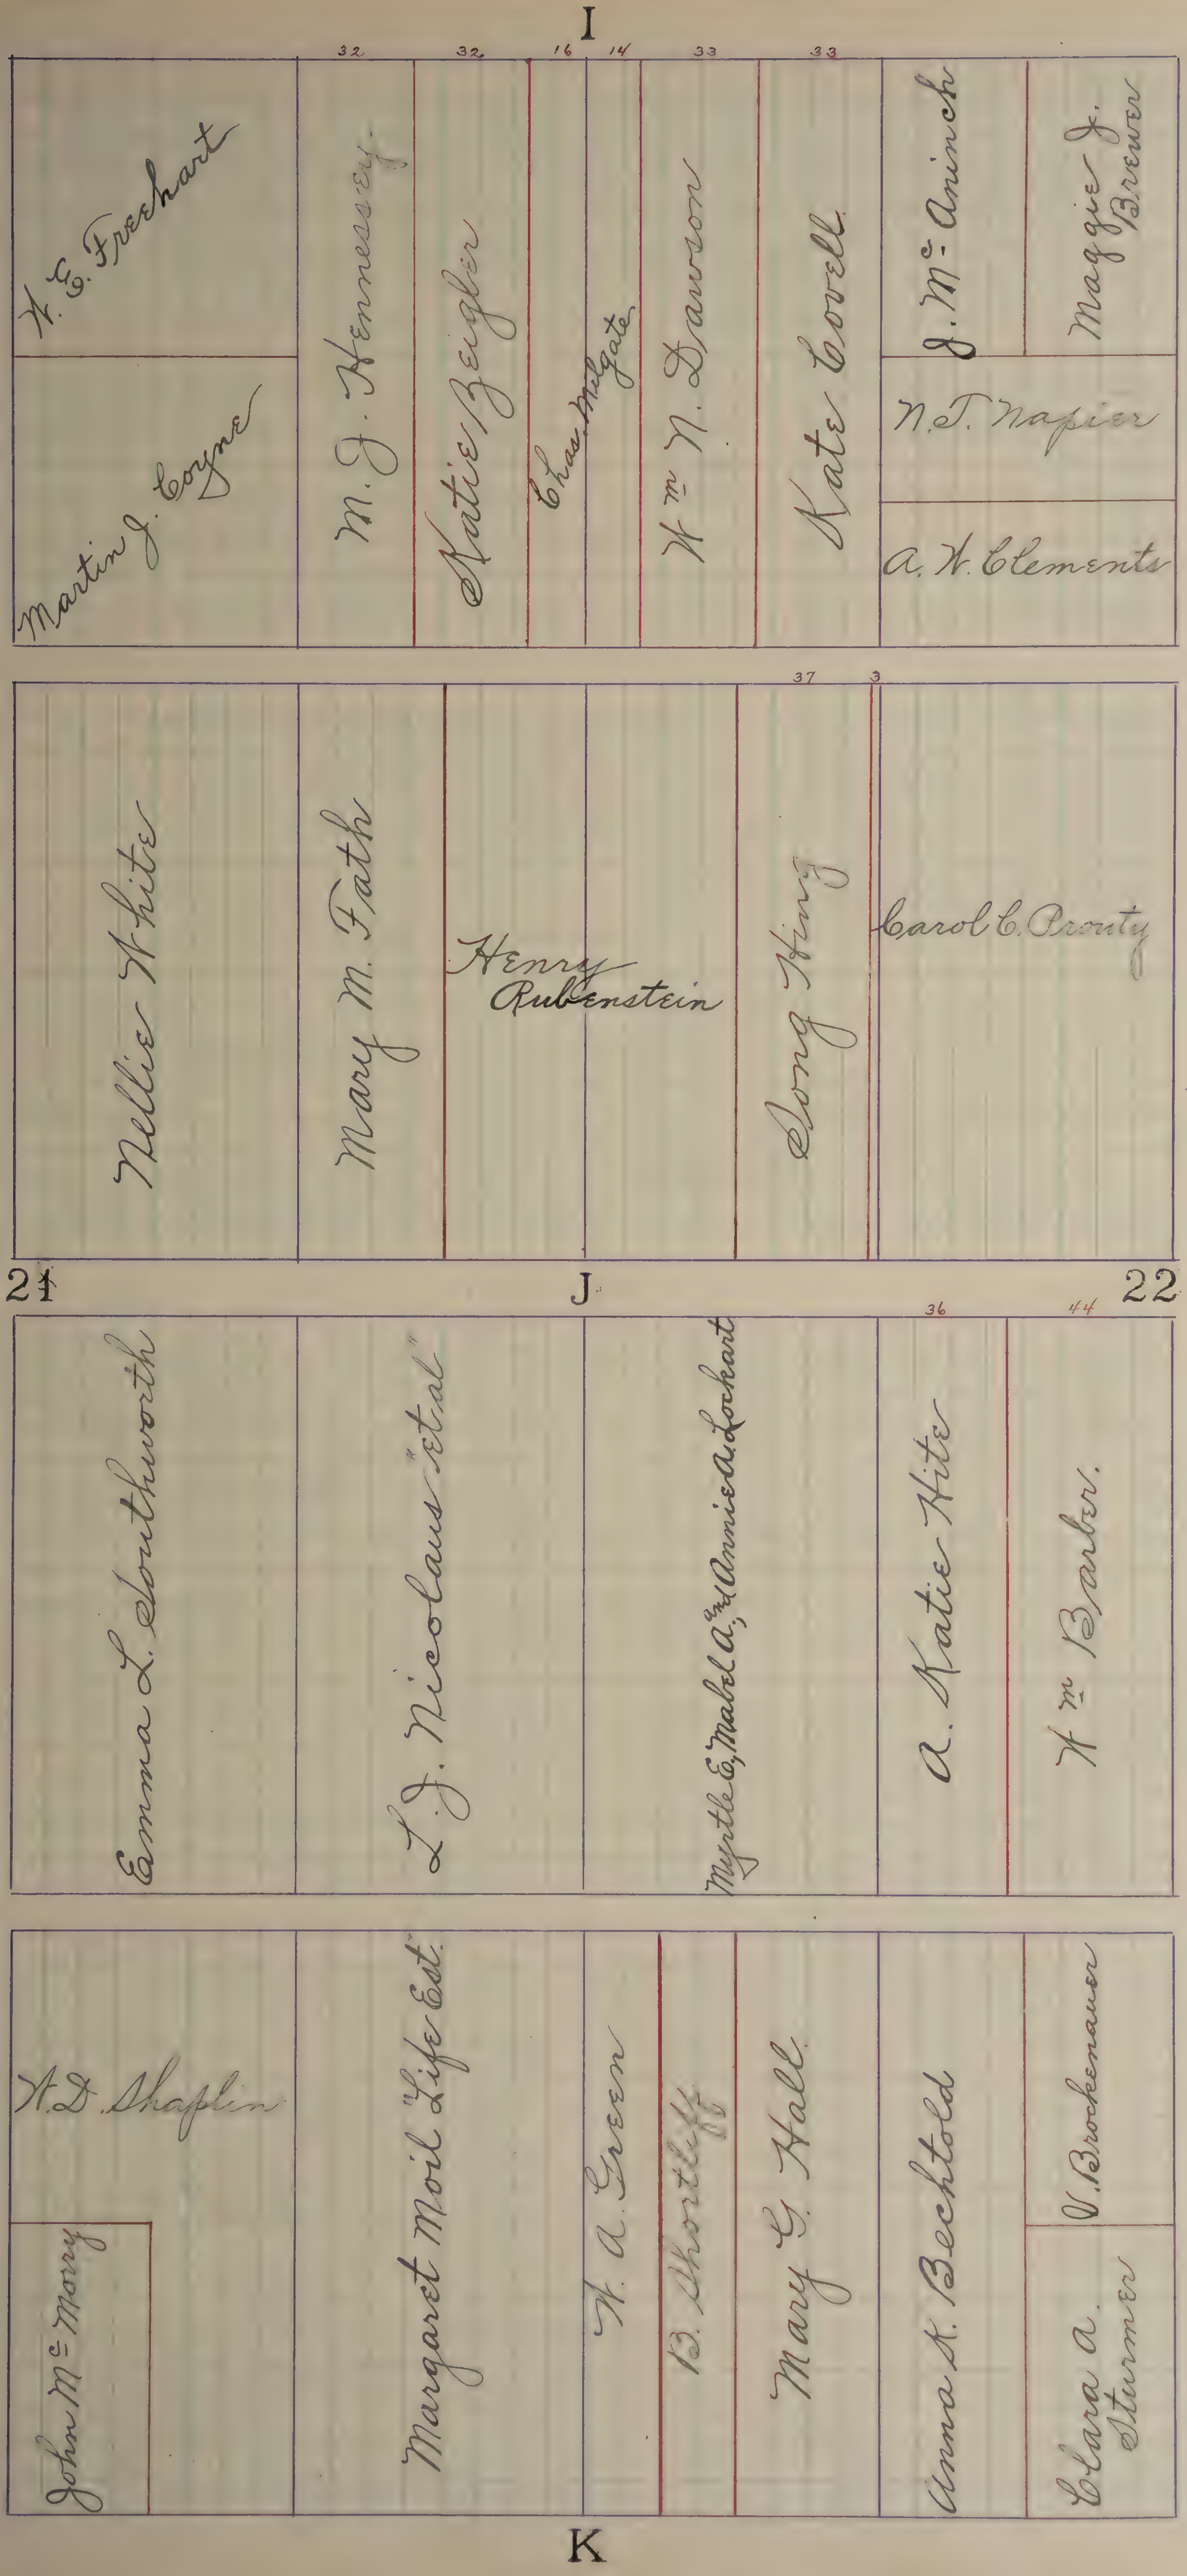
I
32
32
16
14
33
33
W. E. Freehart
Martin J. Coyne
M. J. Hennessey
Katie Zeigler
Chas. Milgate
Wm. W. Dawson
Kate Covell
J. McAninch
Maggie J. Brewer
W. T. Napier
A. W. Clements
37
3
Nellie White
Mary M. Fath
Henry Rubenstein
Song Hing
Carol C. Prouty
21
J
22
36
44
Emma L. Southworth
L. J. Nicolaus "et al"
Myrtle E., Mabel A., and Annie A. Lockhart
A. Katie Hite
Wm. Barber.
W. D. Shaplin
John McMorry
Margaret Moil "Life Est."
W. A. Green
B. Shortliff
Mary G. Hall
Anna K. Bechtold
V. Brockenauer
Clara A. Sturmer
K

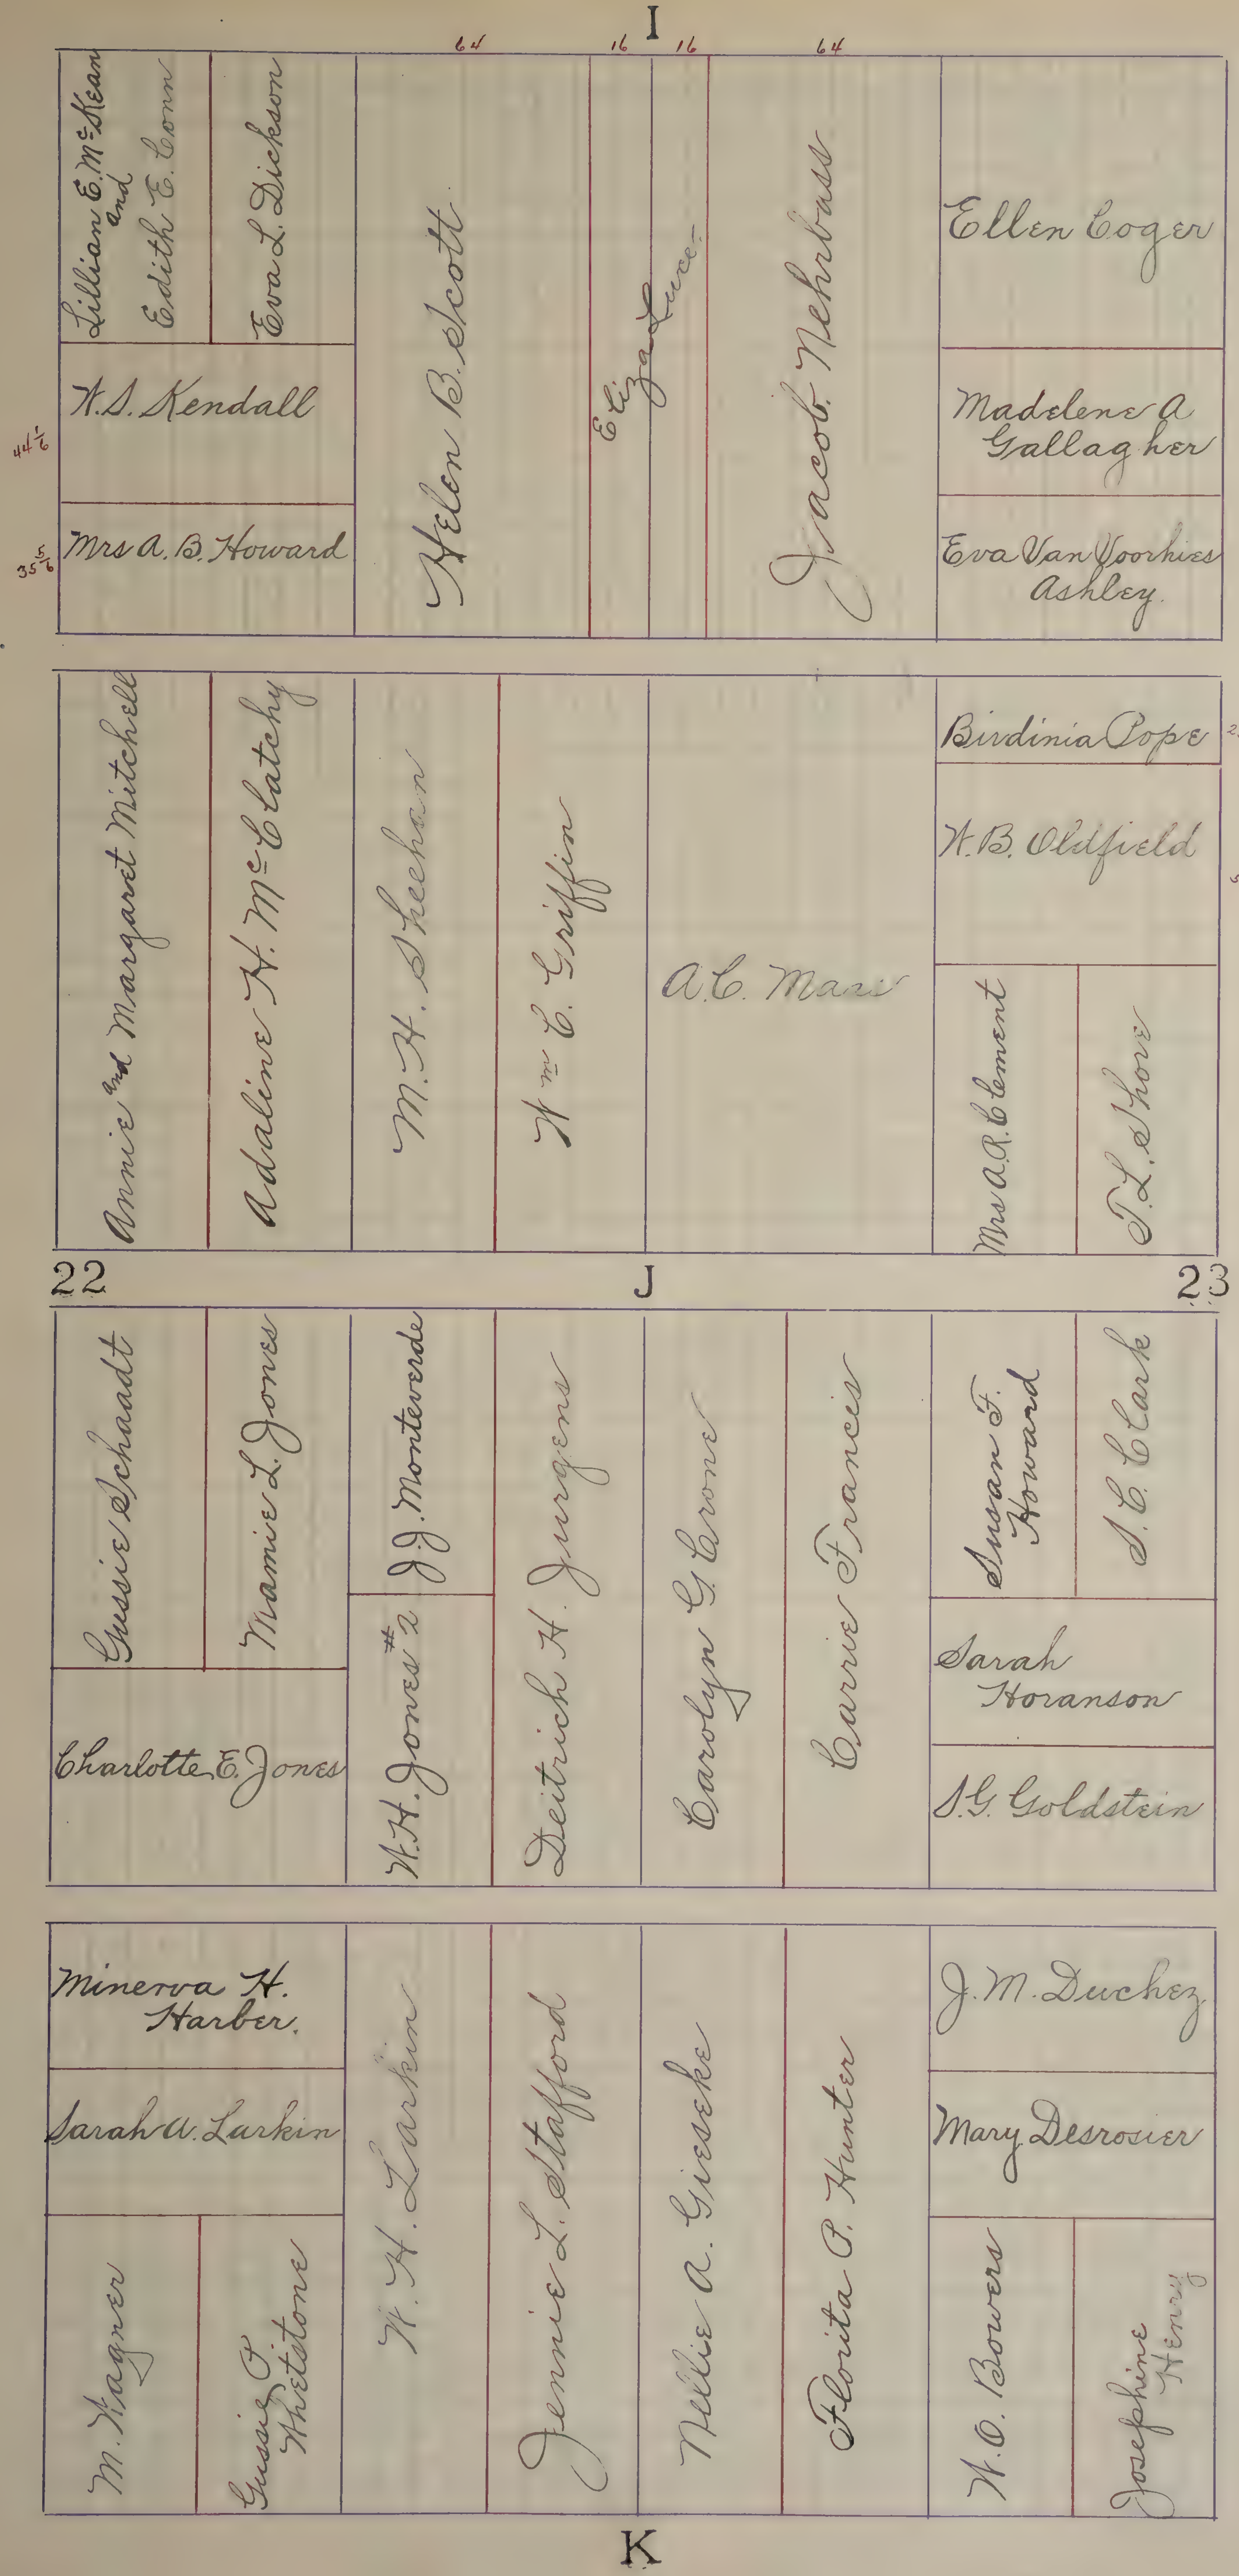
I
64
16
16
64
Lillian E. McKean and Edith E. Conn
Eva L. Dickson
W.S. Kendall
44 1/6
Mrs A. B. Howard
35 5/6
Helen B. Scott
Eliza Luce
Jacob Nehrbass
Ellen Coger
Madelene A Gallagher
Eva Van Voorhies Ashley
Annie and Margaret Mitchell
Adaline H. McClatchy
M. H. Sheehan
Wm E. Griffin
A.C. Marr
Birdinia Pope
25
W.B. Oldfield
55
Mrs A.R. Clement
T.L. Shore
22
J
23
Gussie Schaadt
Mamie L. Jones
J.J. Monteverde
Charlotte E. Jones
W.H. Jones #2
Deitrich H. Jurgens
Carolyn G. Crone
Carrie Frances
Susan F. Howard
S.C. Clark
Sarah Horanson
S.G. Goldstein
Minerva H. Harber.
Sarah A. Larkin
W.H. Larkin
Jennie L. Stafford
Nellie A. Giesecke
Florita P. Hunter
J.M. Duchez
Mary Desrosier
M. Wagner
Gussie P. Whetstone
W.O. Bowers
Josephine Henry
K

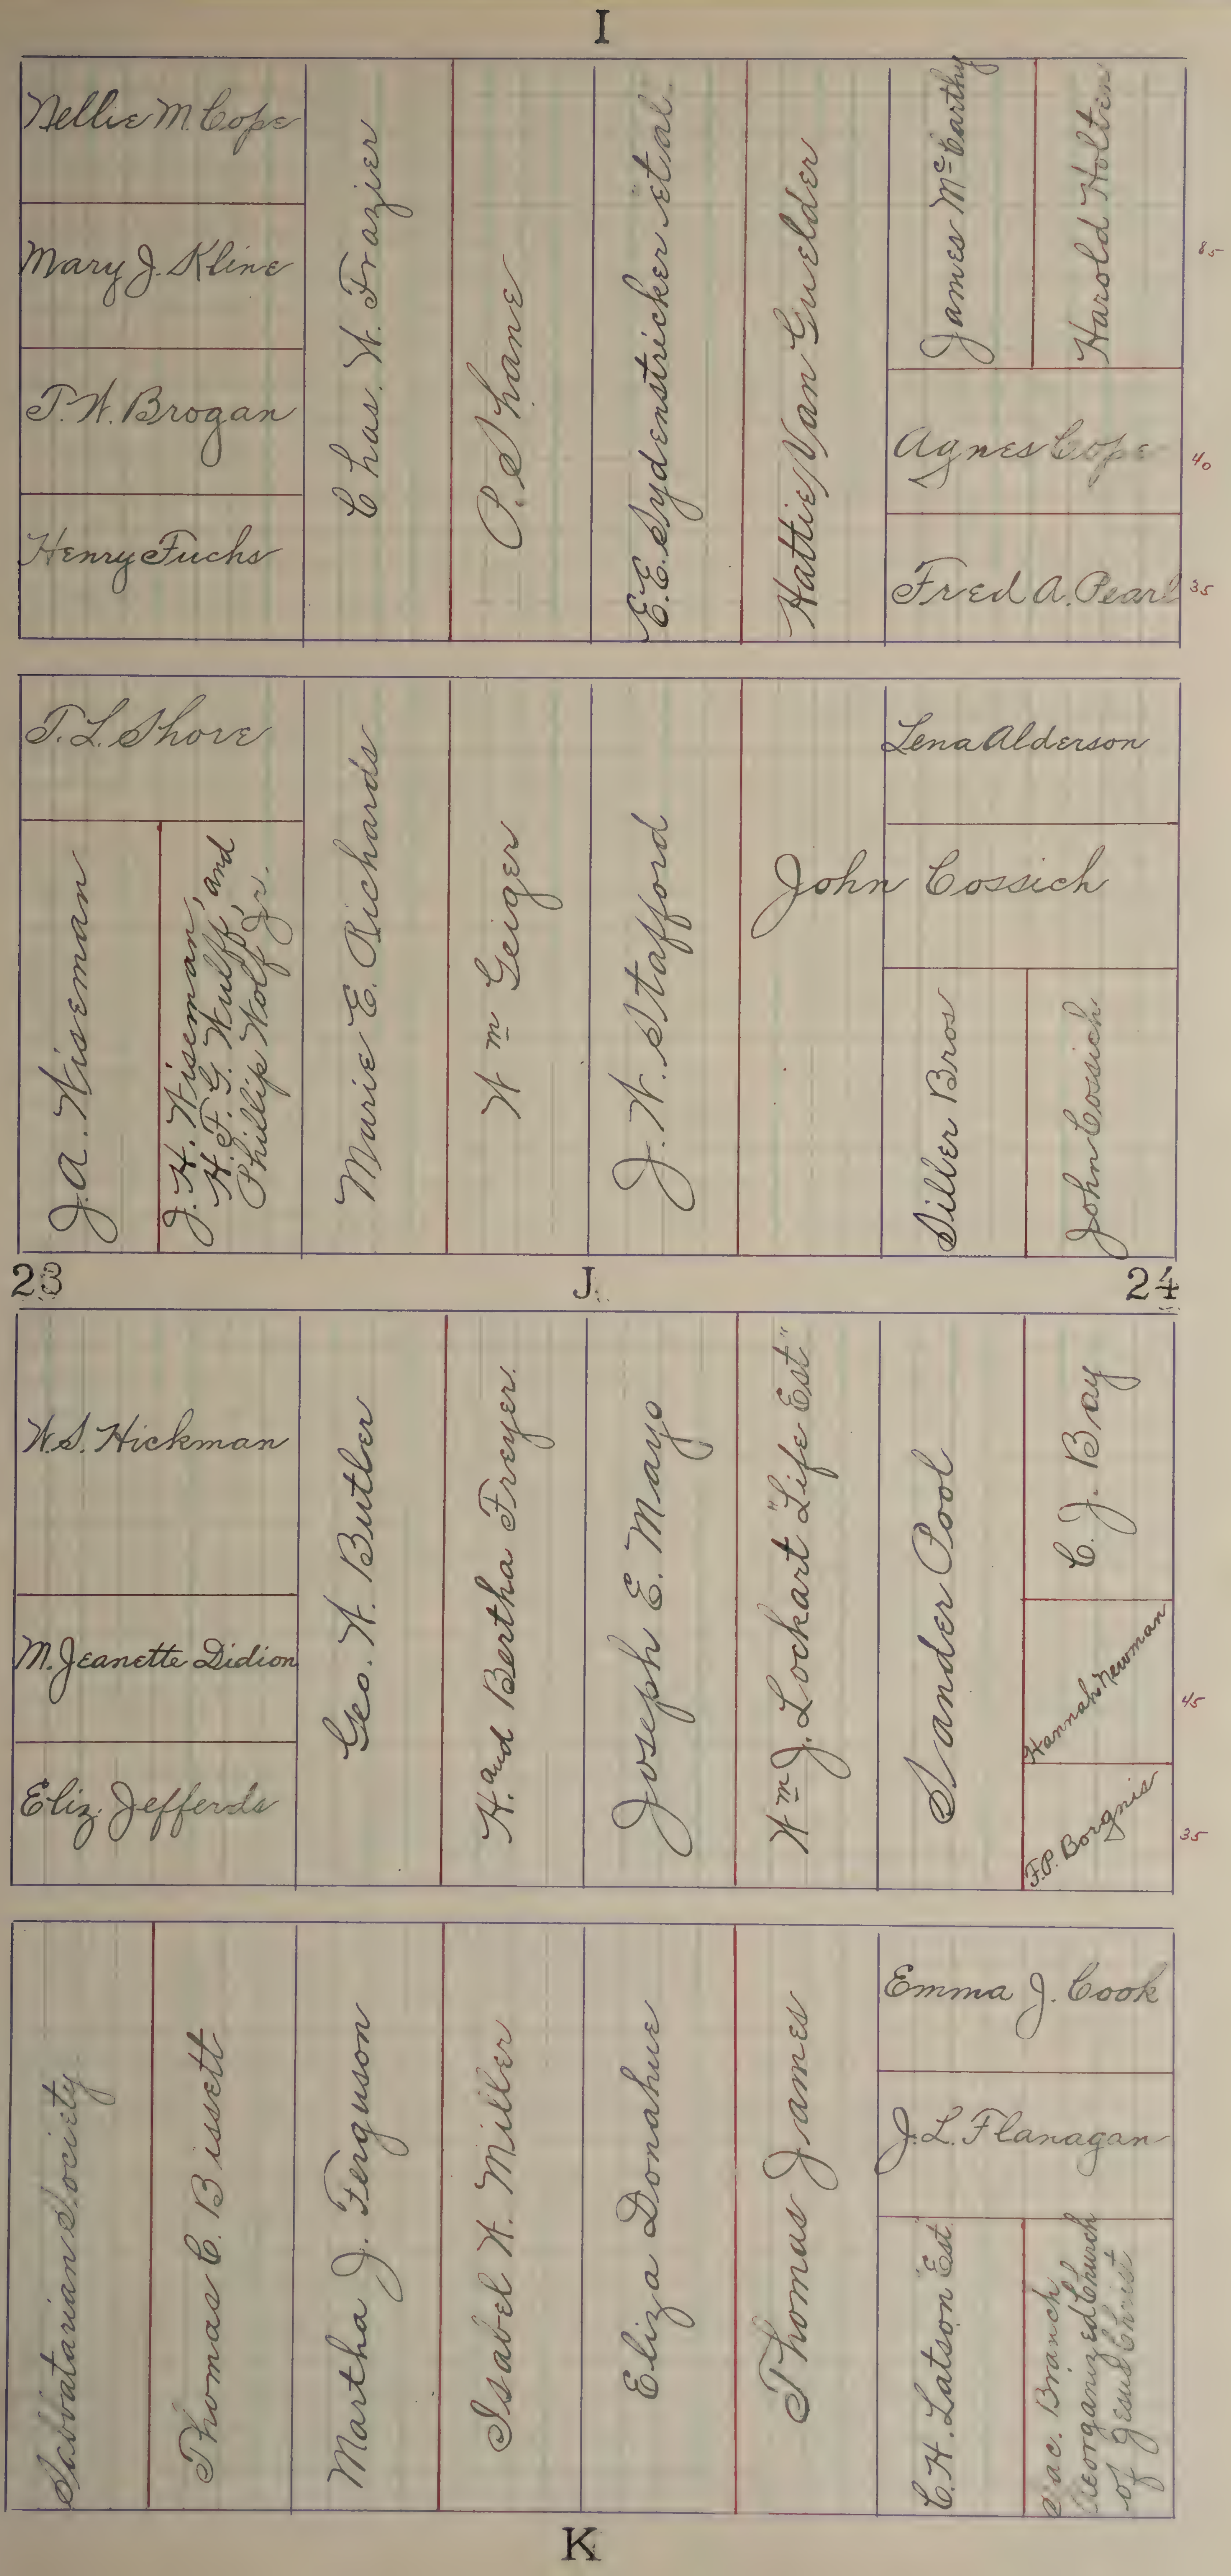
I
Nellie M. Cope
Mary J. Kline
P. W. Brogan
Henry Fuchs
Chas. W. Frazier
P. Shane
E.E. Sydensticker et al
Hattie Van Guelder
James McCarthy
Harold Holten
85
Agnes Cope
40
Fred A. Pearl
35
T.L. Shore
J.A. Wiseman
J.H. Wiseman, H.F.G. Wulff, and Phillip Wolf Jr.
Marie E. Richards
Wm Geiger
J.W. Stafford
Lena Alderson
John Cossich
Siller Bros
John Cossich
23
J.
24
W.S. Hickman
M. Jeanette Didion
Eliz. Jefferds
Geo. W. Butler
W. and Bertha Freyer
Joseph E. Mayo
Wm J. Lockart "Life Est"
Sander Pool
C. J. Bray
Hannah Newman
45
F.P. Borgnis
35
Unitarian Society
Thomas C. Bissett
Martha J. Ferguson
Isabel W. Miller
Eliza Donahue
Thomas James
Emma J. Cook
J.L. Flanagan
C.H. Latson Est
Sac. Branch Reorganized Church of Jesus Christ
K

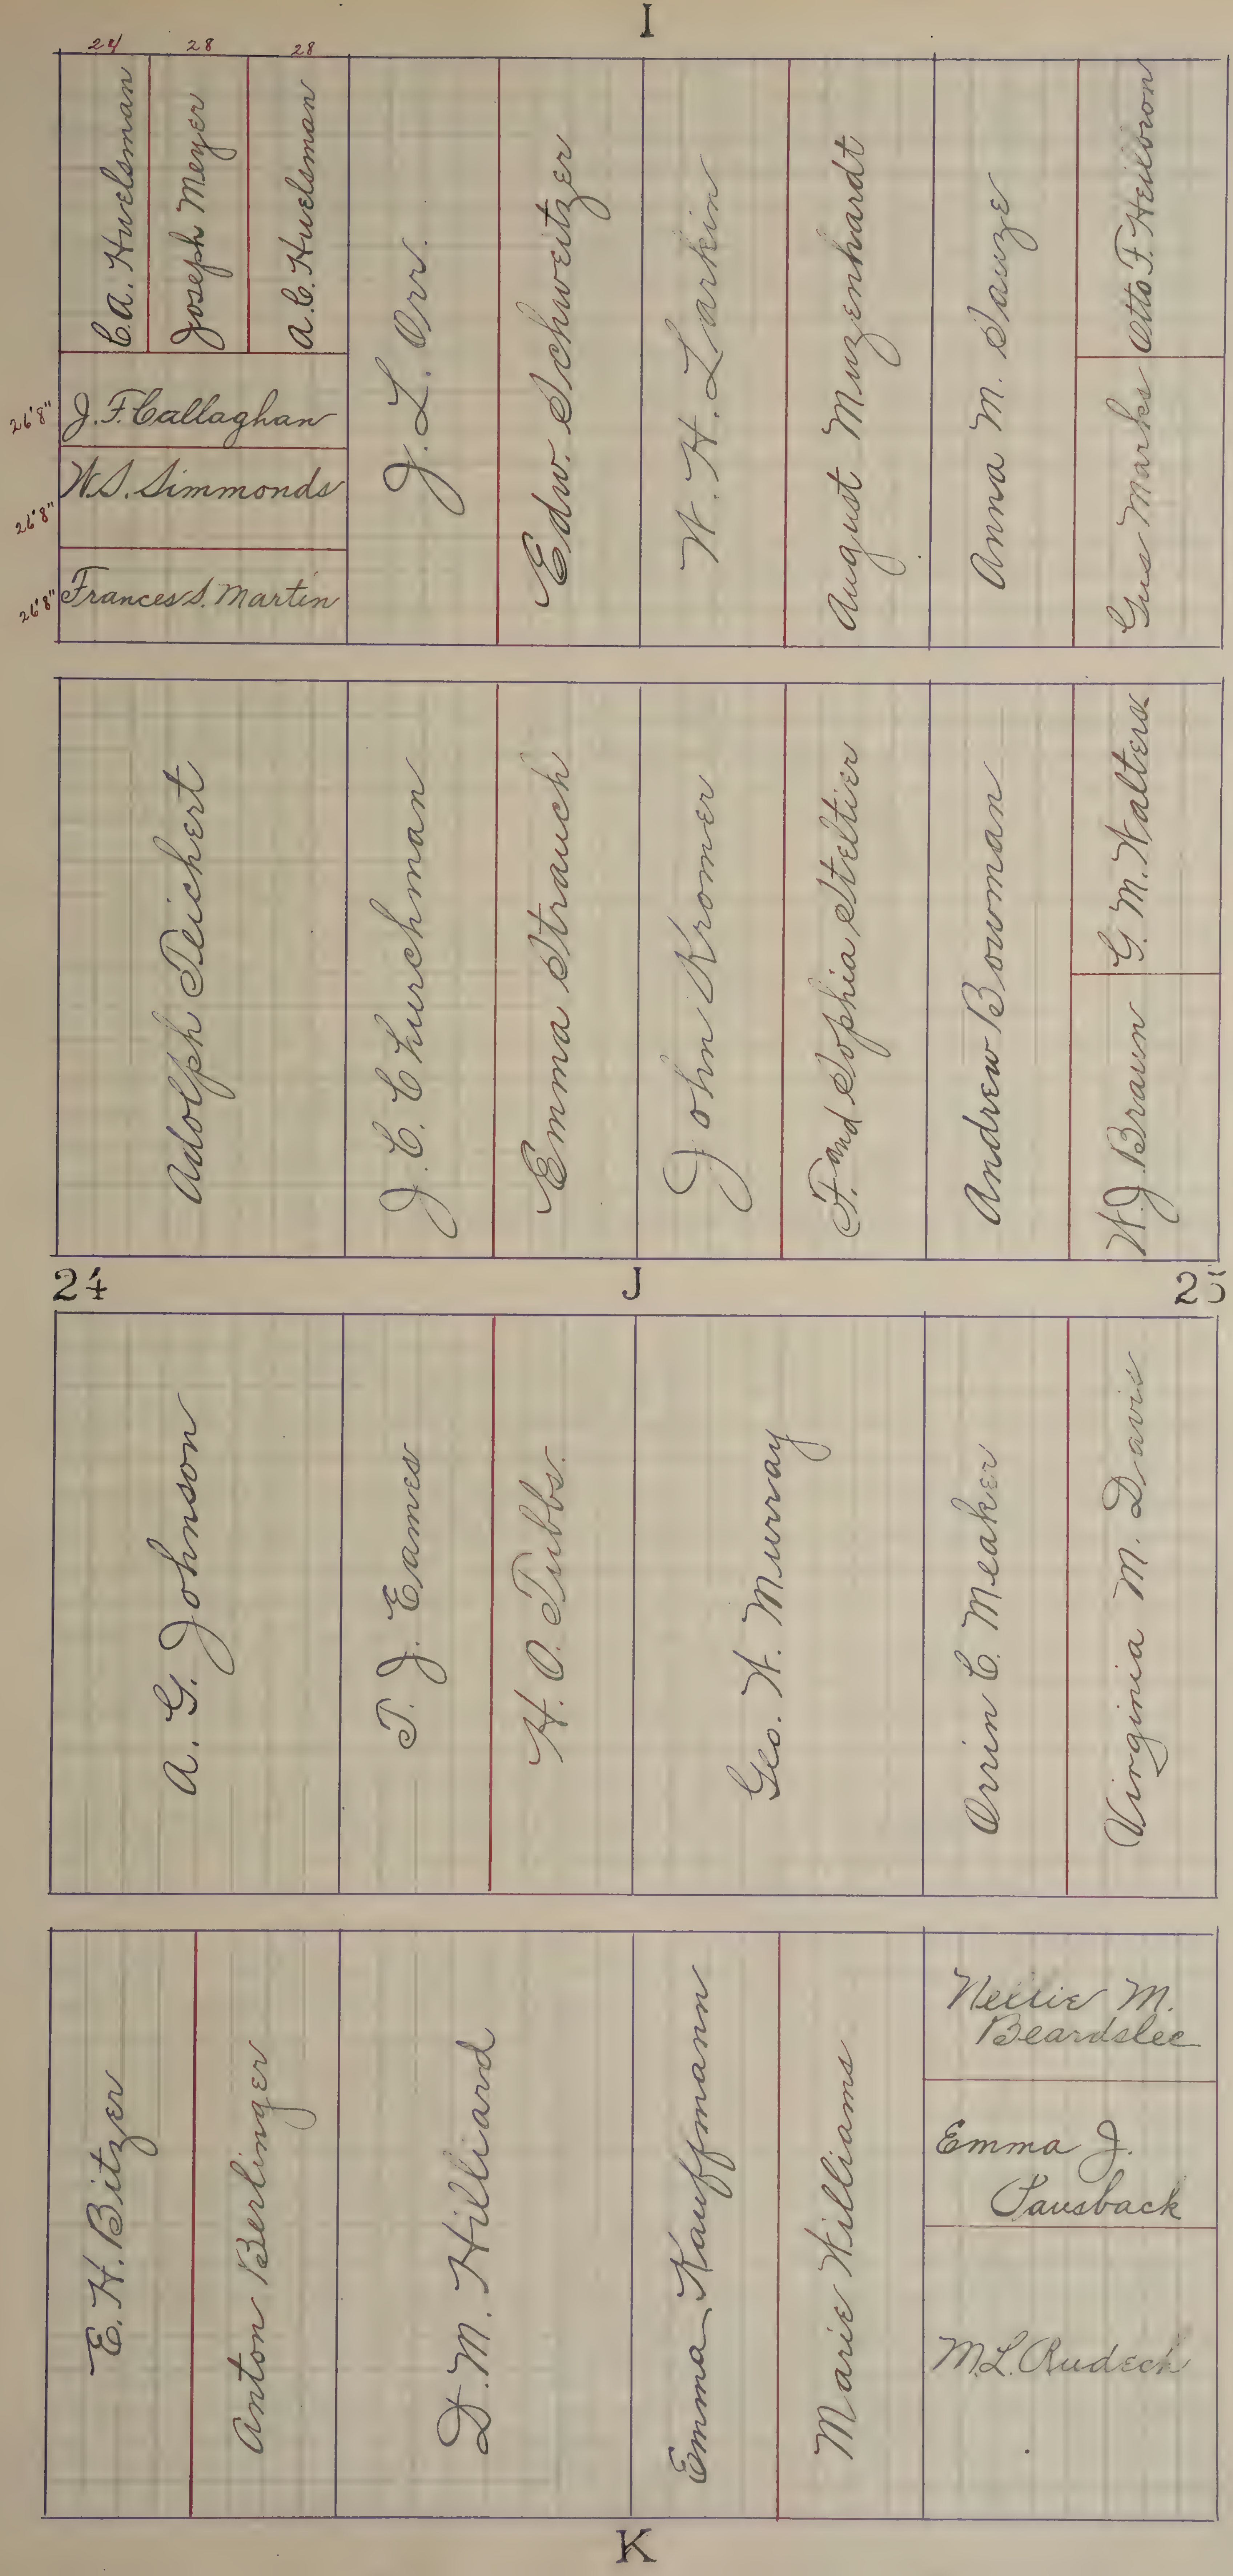
I
24
28
28
C.A. Huelsman
Joseph Meyer
A.C. Huelsman
26'8"
J.F. Callaghan
26'8"
W.S. Simmonds
26'8"
Frances S. Martin
J.L. Orr
Edw. Schweitzer
W.H. Larkin
August Munzenhardt
Anna M. Sauze
Gus Marks
Otto F. Heilbron
Adolph Deichert
J.C. Kurchman
Emma Strauch
John Kromer
F. and Sophia Stelter
Andrew Bowman
W.J. Braun
G.M. Walters
24
J
25
A.G. Johnson
T.J. Eames
H.O. Dibbs
Geo. H. Murray
Orrin C. Meaker
Virginia M. Davis
E.H. Bitzer
Anton Berlinger
J.M. Hilliard
Emma Kauffmann
Marie Williams
Nellie M. Beardslee
Emma J. Sausback
M.L. Rudeck
K

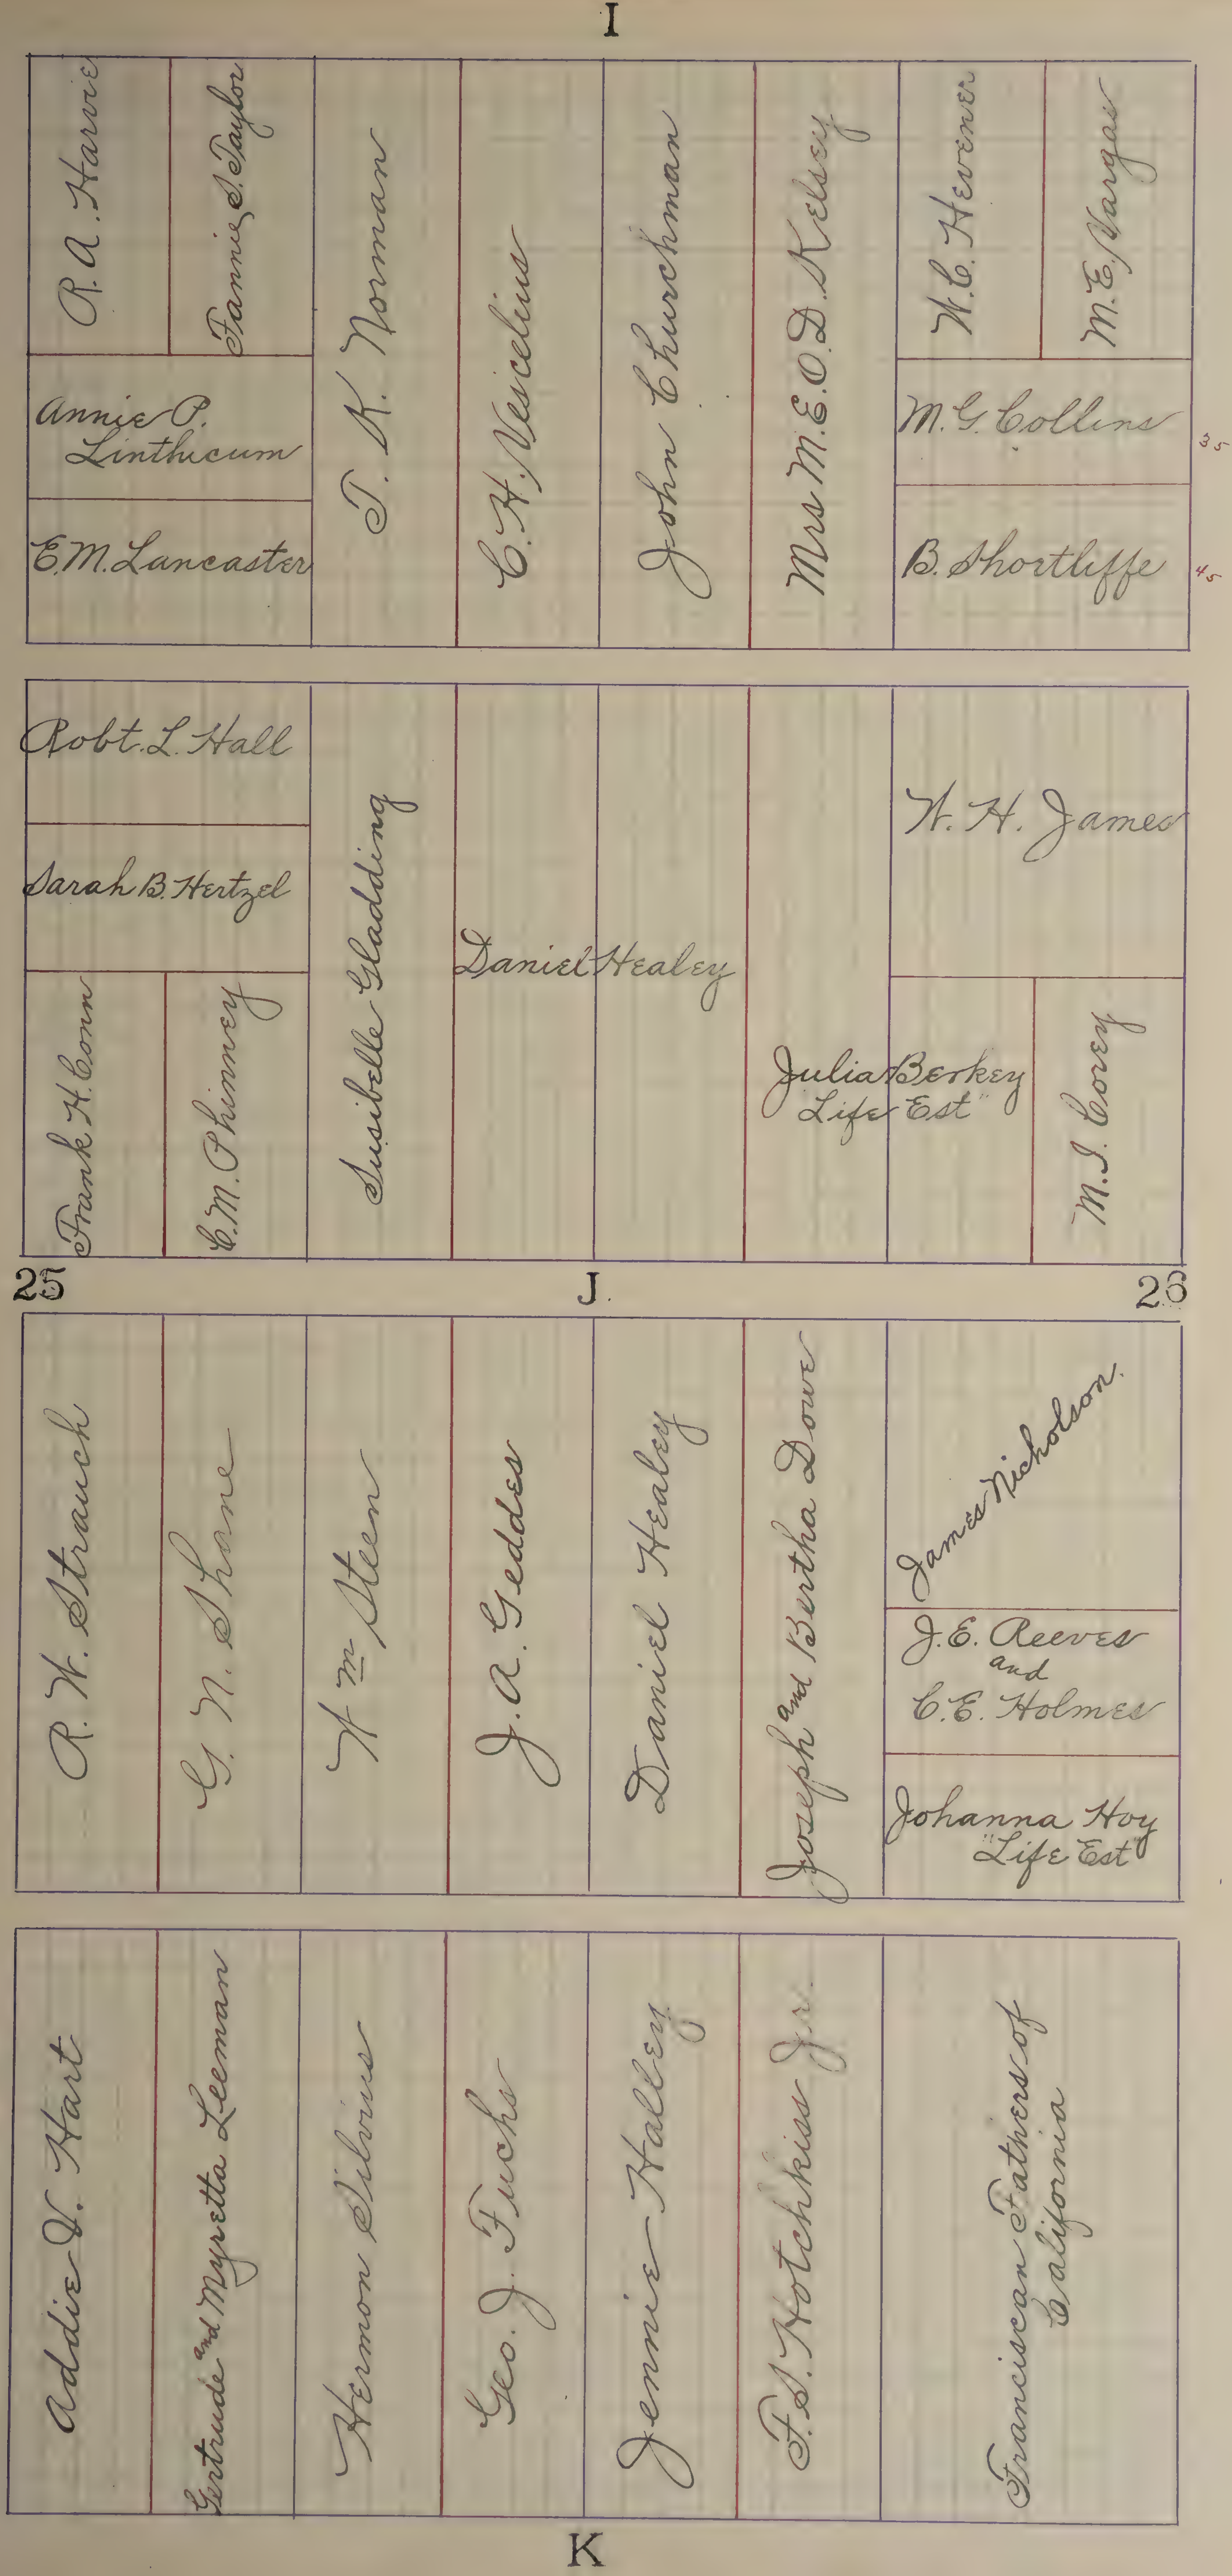
I
R. A. Harris
Fannie S. Taylor
Annie P. Linthicum
E.M. Lancaster
T. K. Norman
C. H. Vescelius
John Churchman
Mrs M.E.O.D. Kelsey
W.C. Hevener
M.E. Vargas
M.G. Collins
35
B. Shortliffe
45
Robt. L. Hall
Sarah B. Hertzel
Frank H. Conn
C.M. Phinney
Susibelle Gladding
Daniel Healey
Julia Berkey "Life Est"
W. H. James
M.J. Corey
25
J.
26
R. W. Strauch
G. N. Shane
Wm Steen
J. A. Geddes
Daniel Healey
Joseph and Bertha Dowe
James Nicholson
J.E. Reeves and C.E. Holmes
Johanna Hoy "Life Est"
Addie V. Hart
Gertrude and Myretta Leeman
Hermon Silvius
Geo. J. Fuchs
Jennie Halley
F.S. Hotchkiss Jr.
Franciscan Fathers of California
K

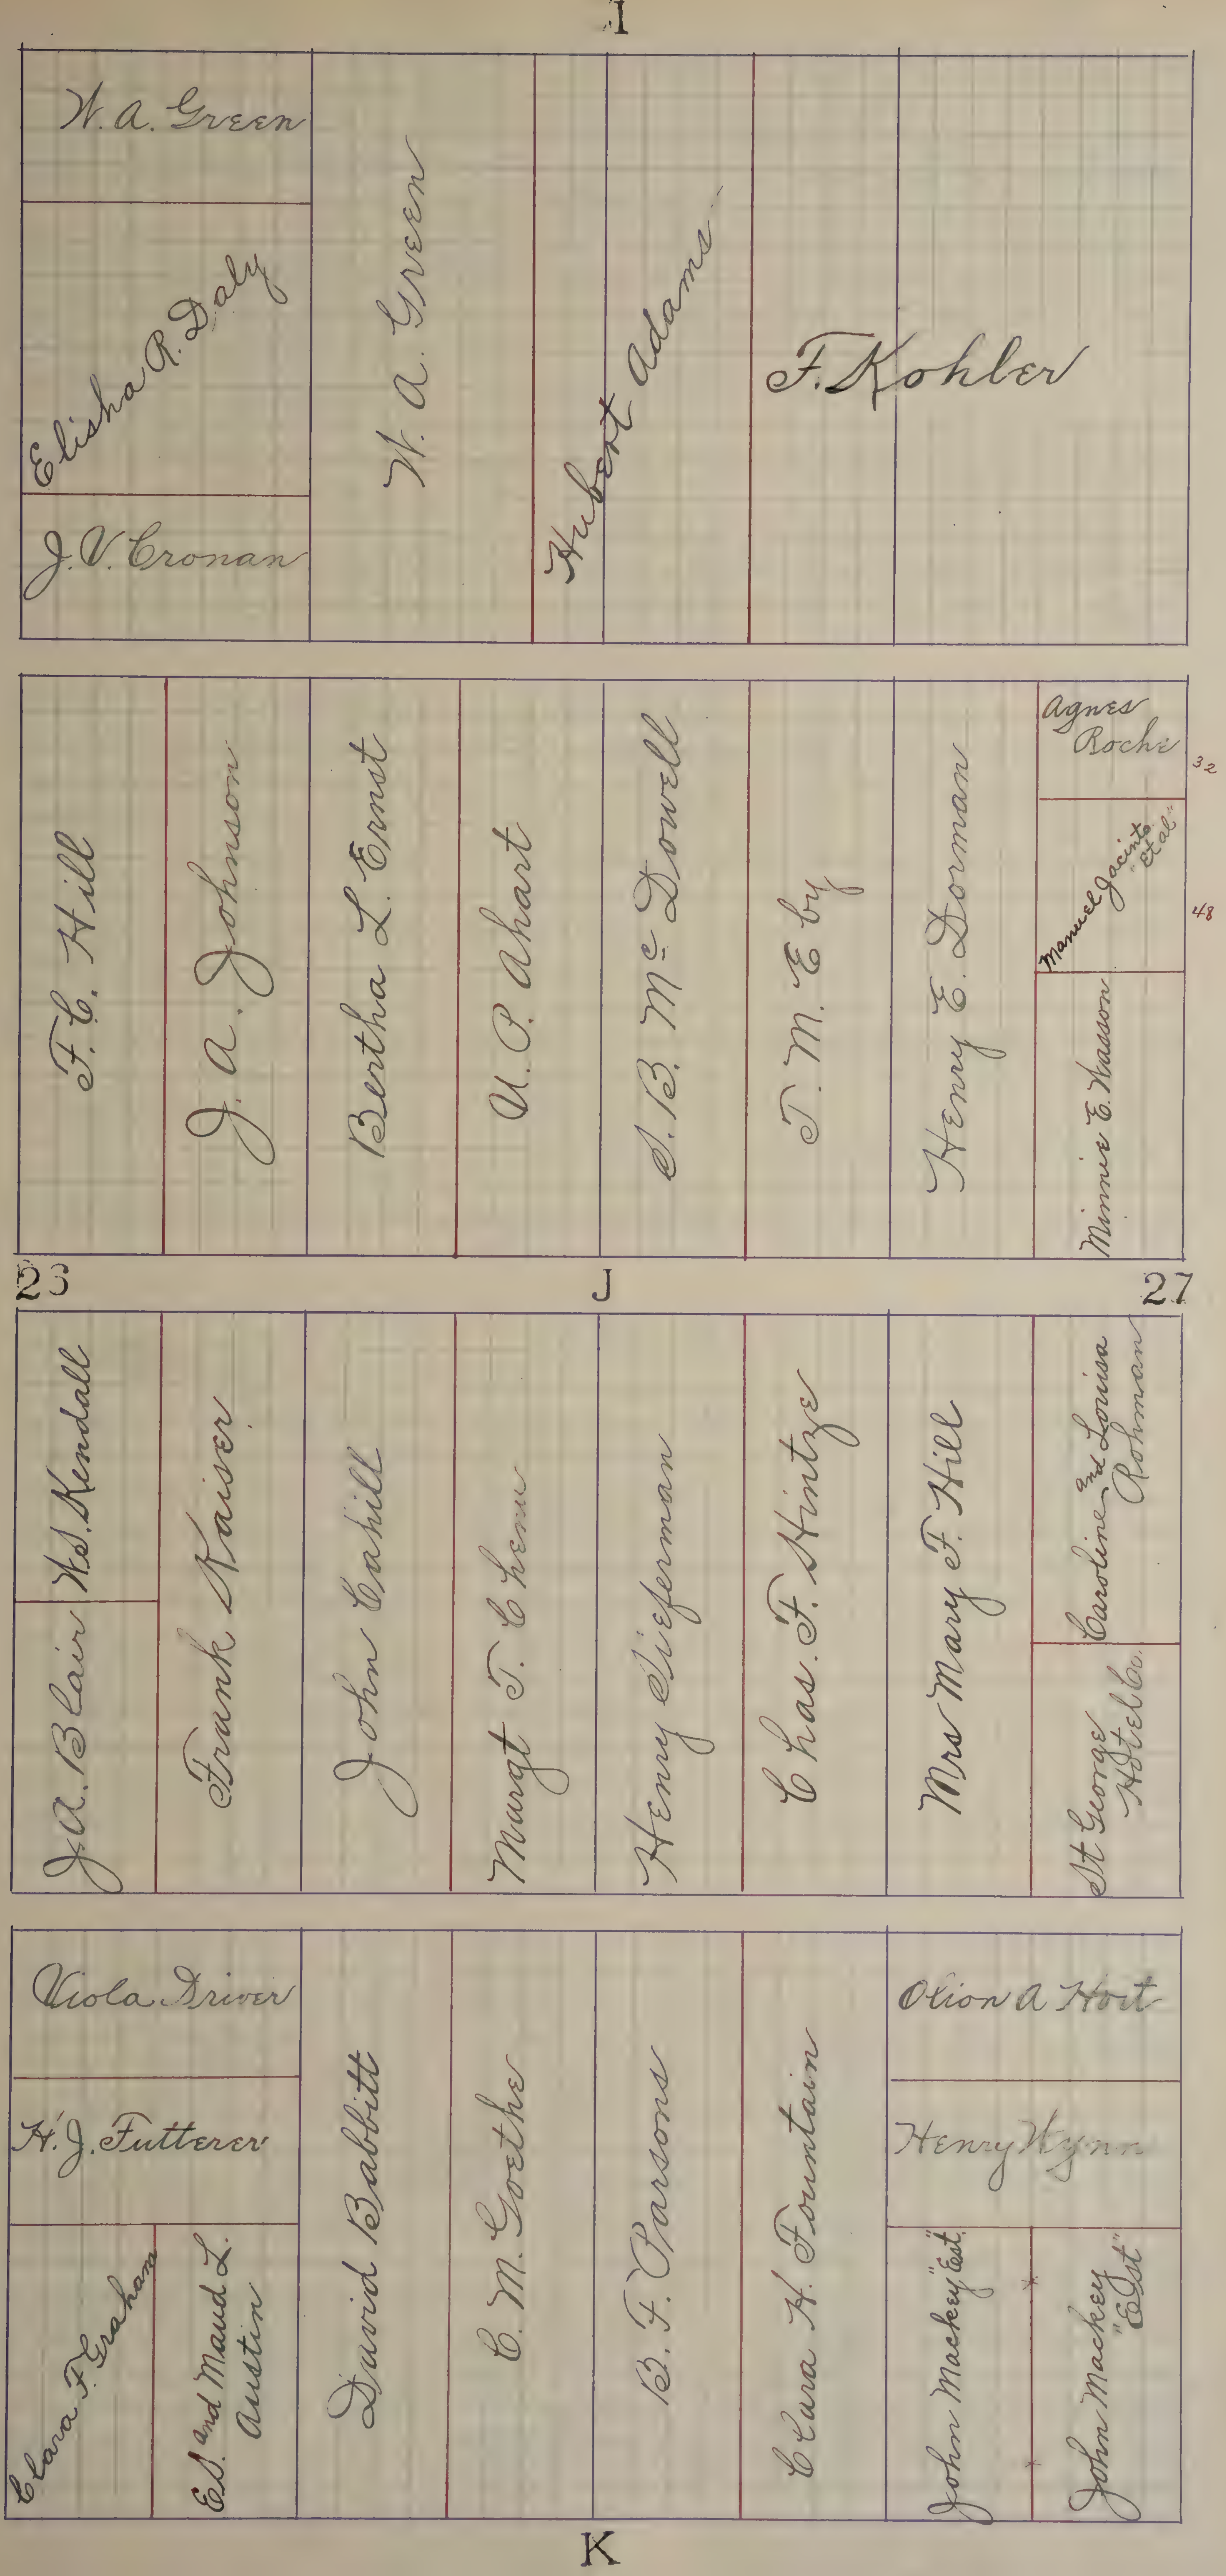
I
W. A. Green
Elisha R. Daly
J. V. Cronan
W. A. Green
Hubert Adams
F. Kohler
F. C. Hill
J. A. Johnson
Bertha L. Ernst
U. P. Ahart
S. B. McDowell
T. M. Eby
Henry E. Dorman
Agnes Roche
32
Manuel Jacinto "et al"
48
Minnie E. Wasson
23
J
27
J. A. Blair
W. S. Kendall
Frank Kaiser
John Cahill
Margt T. Chene
Henry Tieferman
Chas. F. Hintze
Mrs Mary F. Hill
Caroline and Louisa Rohman
St George Hotel Co.
Viola Driver
H. J. Futterer
Clara F. Graham
E. S. and Maud L. Austin
David Babbitt
C. M. Goethe
B. F. Parsons
Clara H. Fountain
Olion A. Hoit
Henry Wynn
John Mackey "Est"
John Mackey "Est"
K

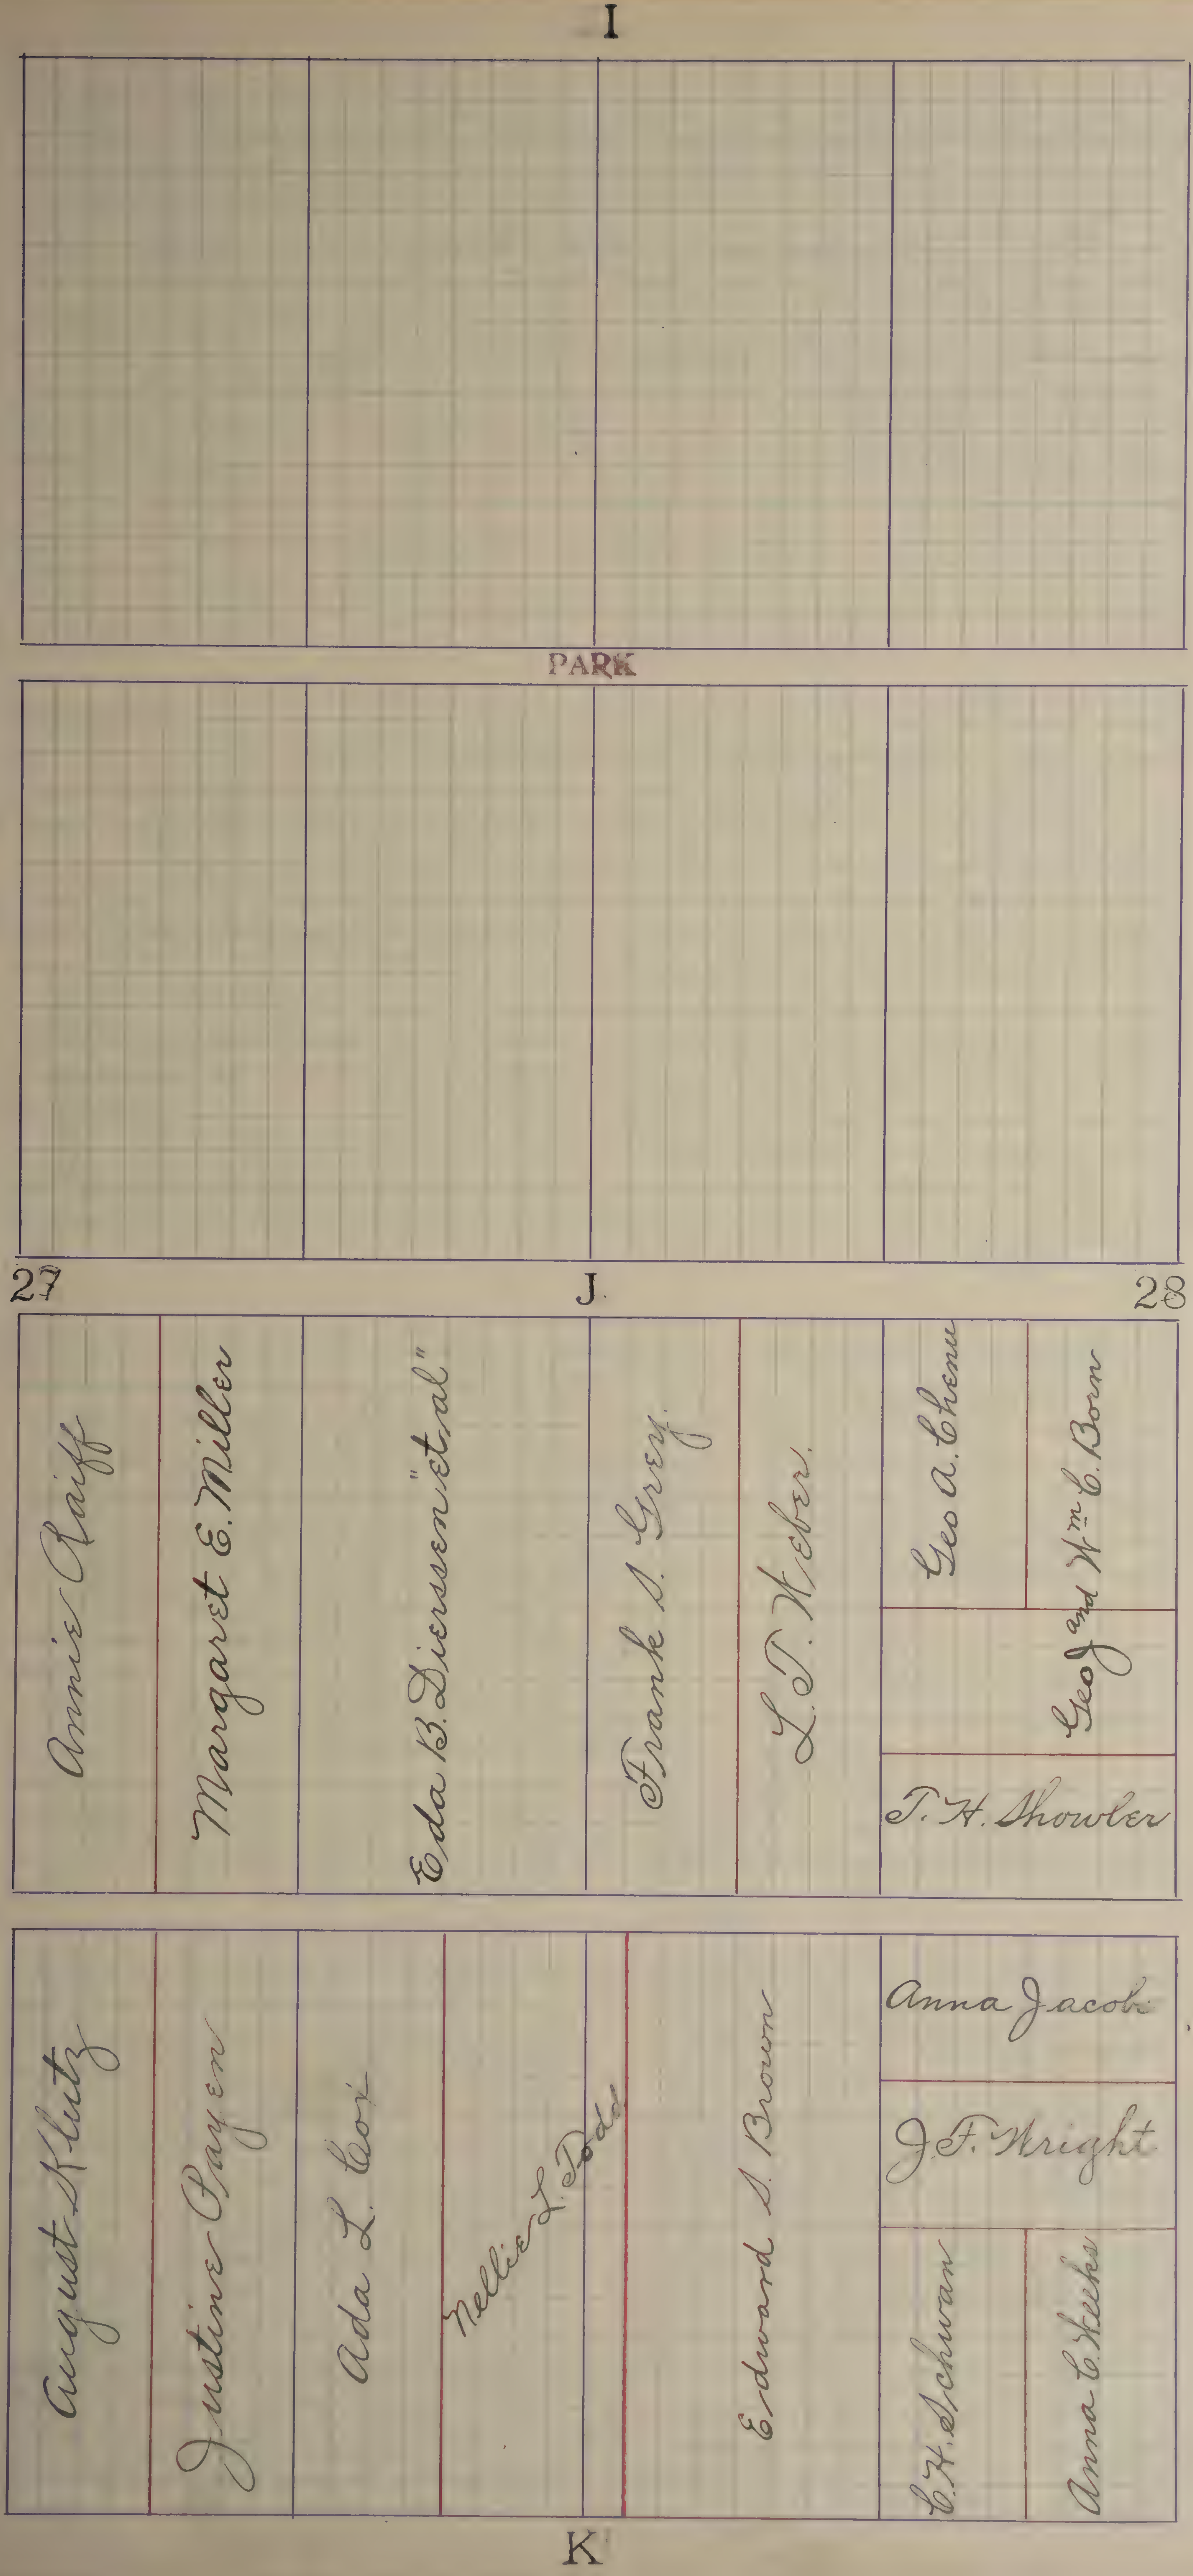
I
PARK
27
J
28
Annie Raiff
Margaret E. Miller
Eda B. Dierssen "et al"
Frank S. Grey
L. T. Weber
Geo A. Chenu
Geo and Wm C. Born
T. H. Showler
August Klutz
Justine Payen
Ada L. Cox
Nellie L. Todd
Edward S. Brown
Anna Jacobi
J. F. Wright
C. H. Schwan
Anna C. Weeks
K

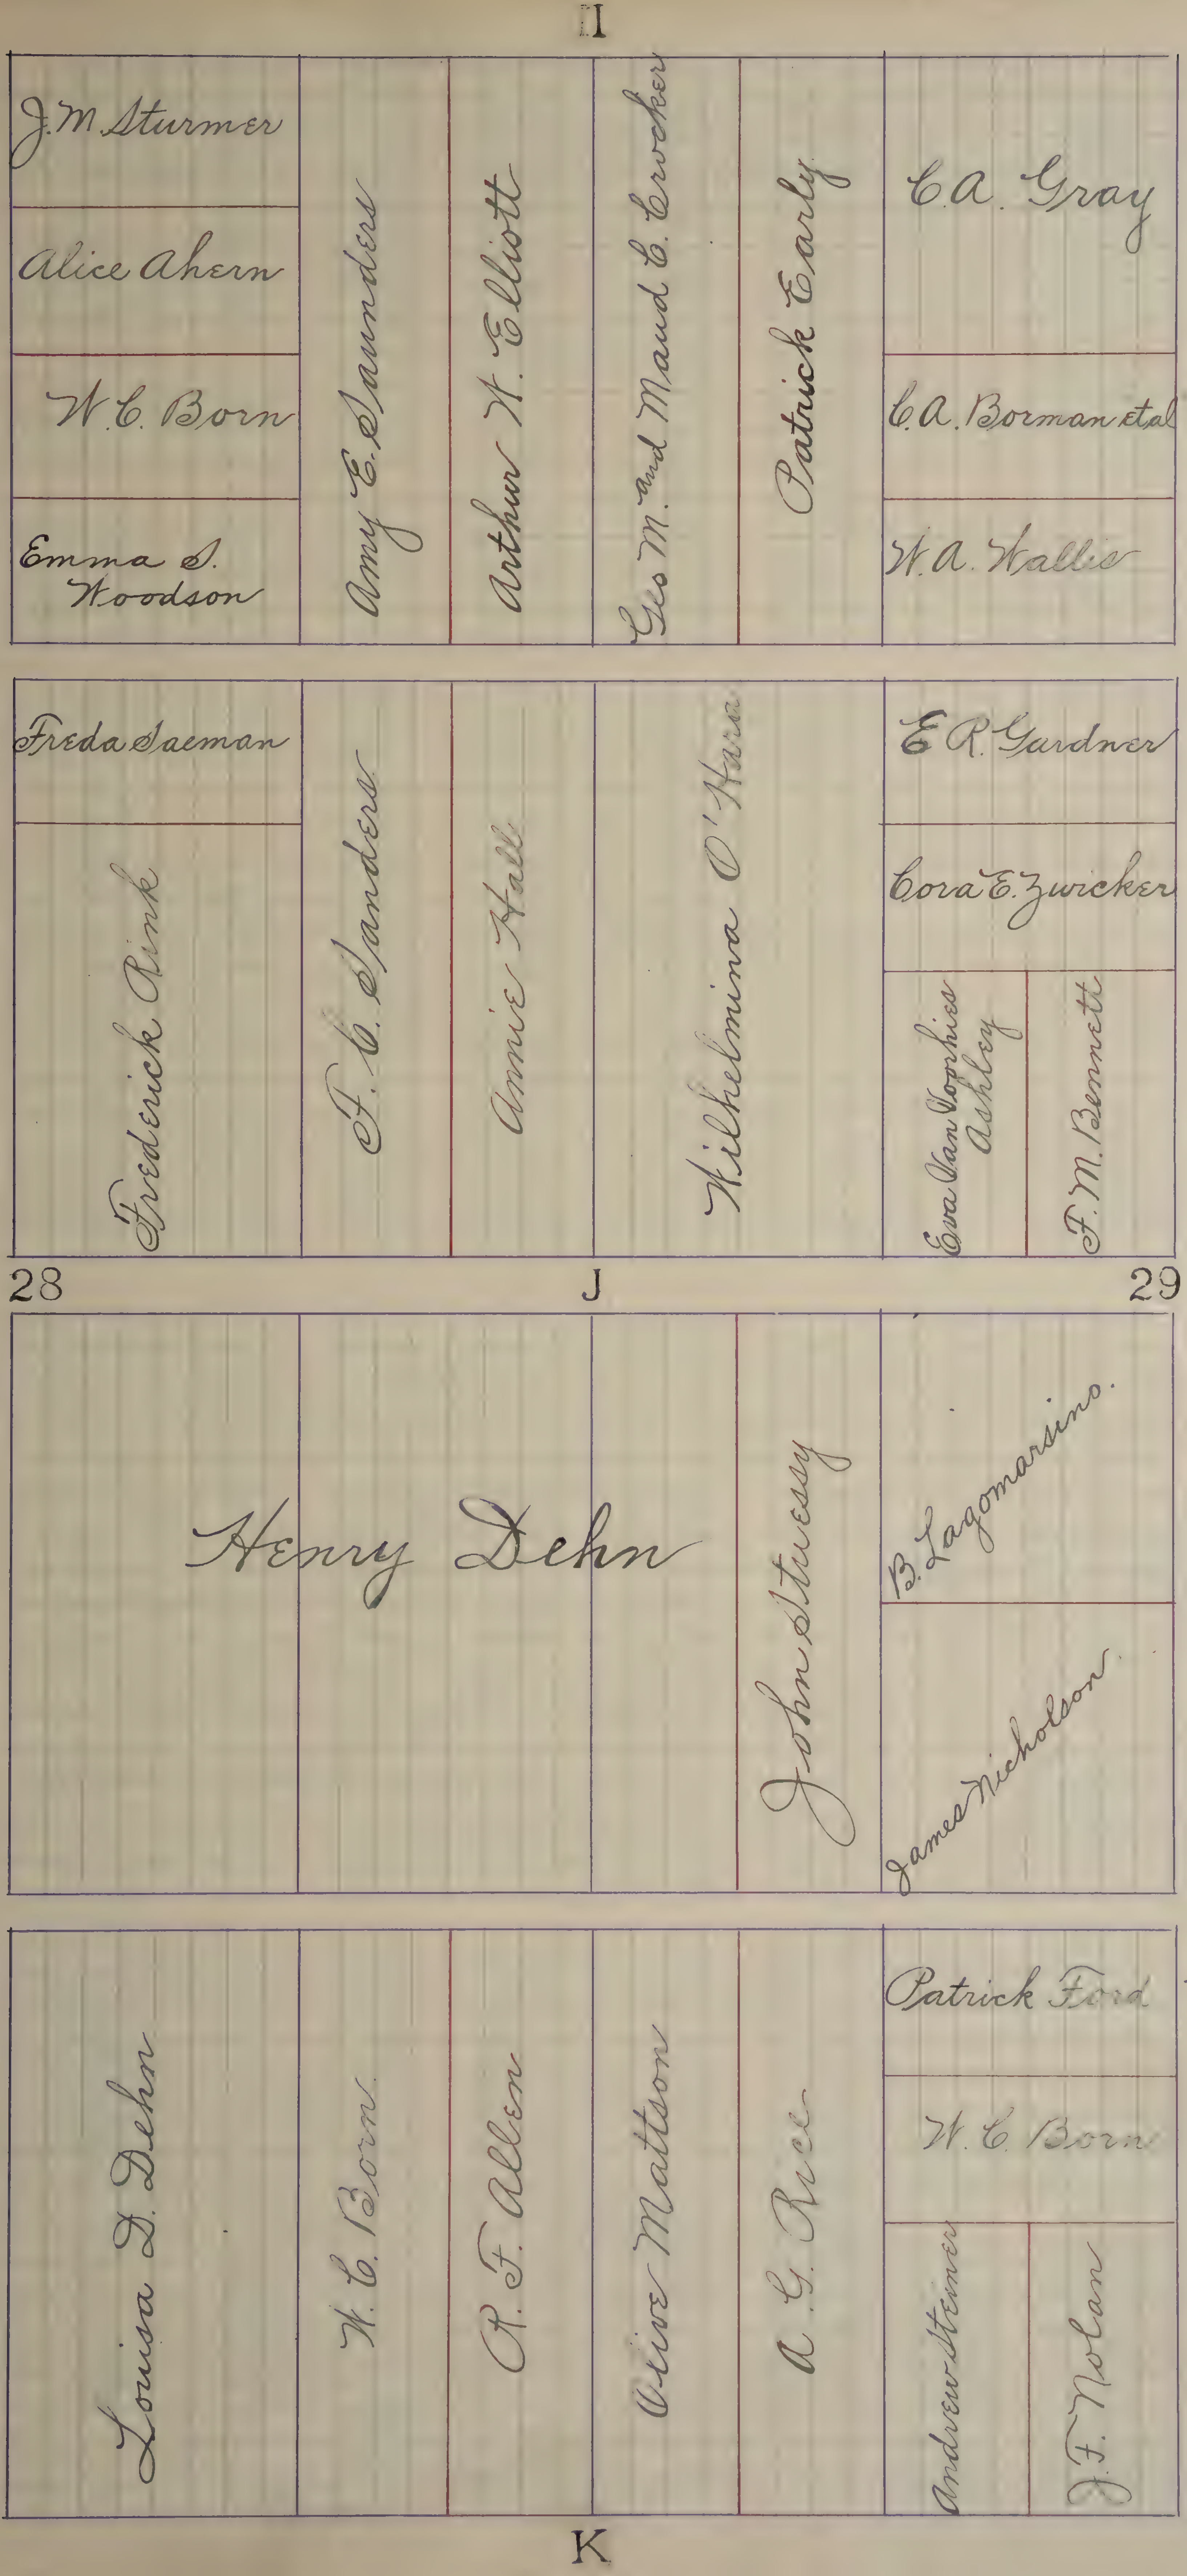
I
J. M. Sturmer
Alice Ahern
W. C. Born
Emma S. Woodson
Amy E. Saunders
Arthur W. Elliott
Geo M. and Maud E. Crocker
Patrick Early
C. A. Gray
C. A. Borman et al
W. A. Wallis
Freda Saeman
Frederick Rink
F. C. Sanders
Annie Hall
Wilhelmina O'Hara
E. R. Gardner
Cora E. Zwicker
Eva Van Voorhies Ashley
F. M. Bennett
28
J
29
Henry Dehn
John Stressy
B. Lagomarsino.
James Nicholson.
Louisa D. Dehn
W. C. Born
R. F. Allen
Olive Mattson
A. G. Rice
Patrick Ford
W. C. Born
Andrew Steiner
J. F. Nolan
K

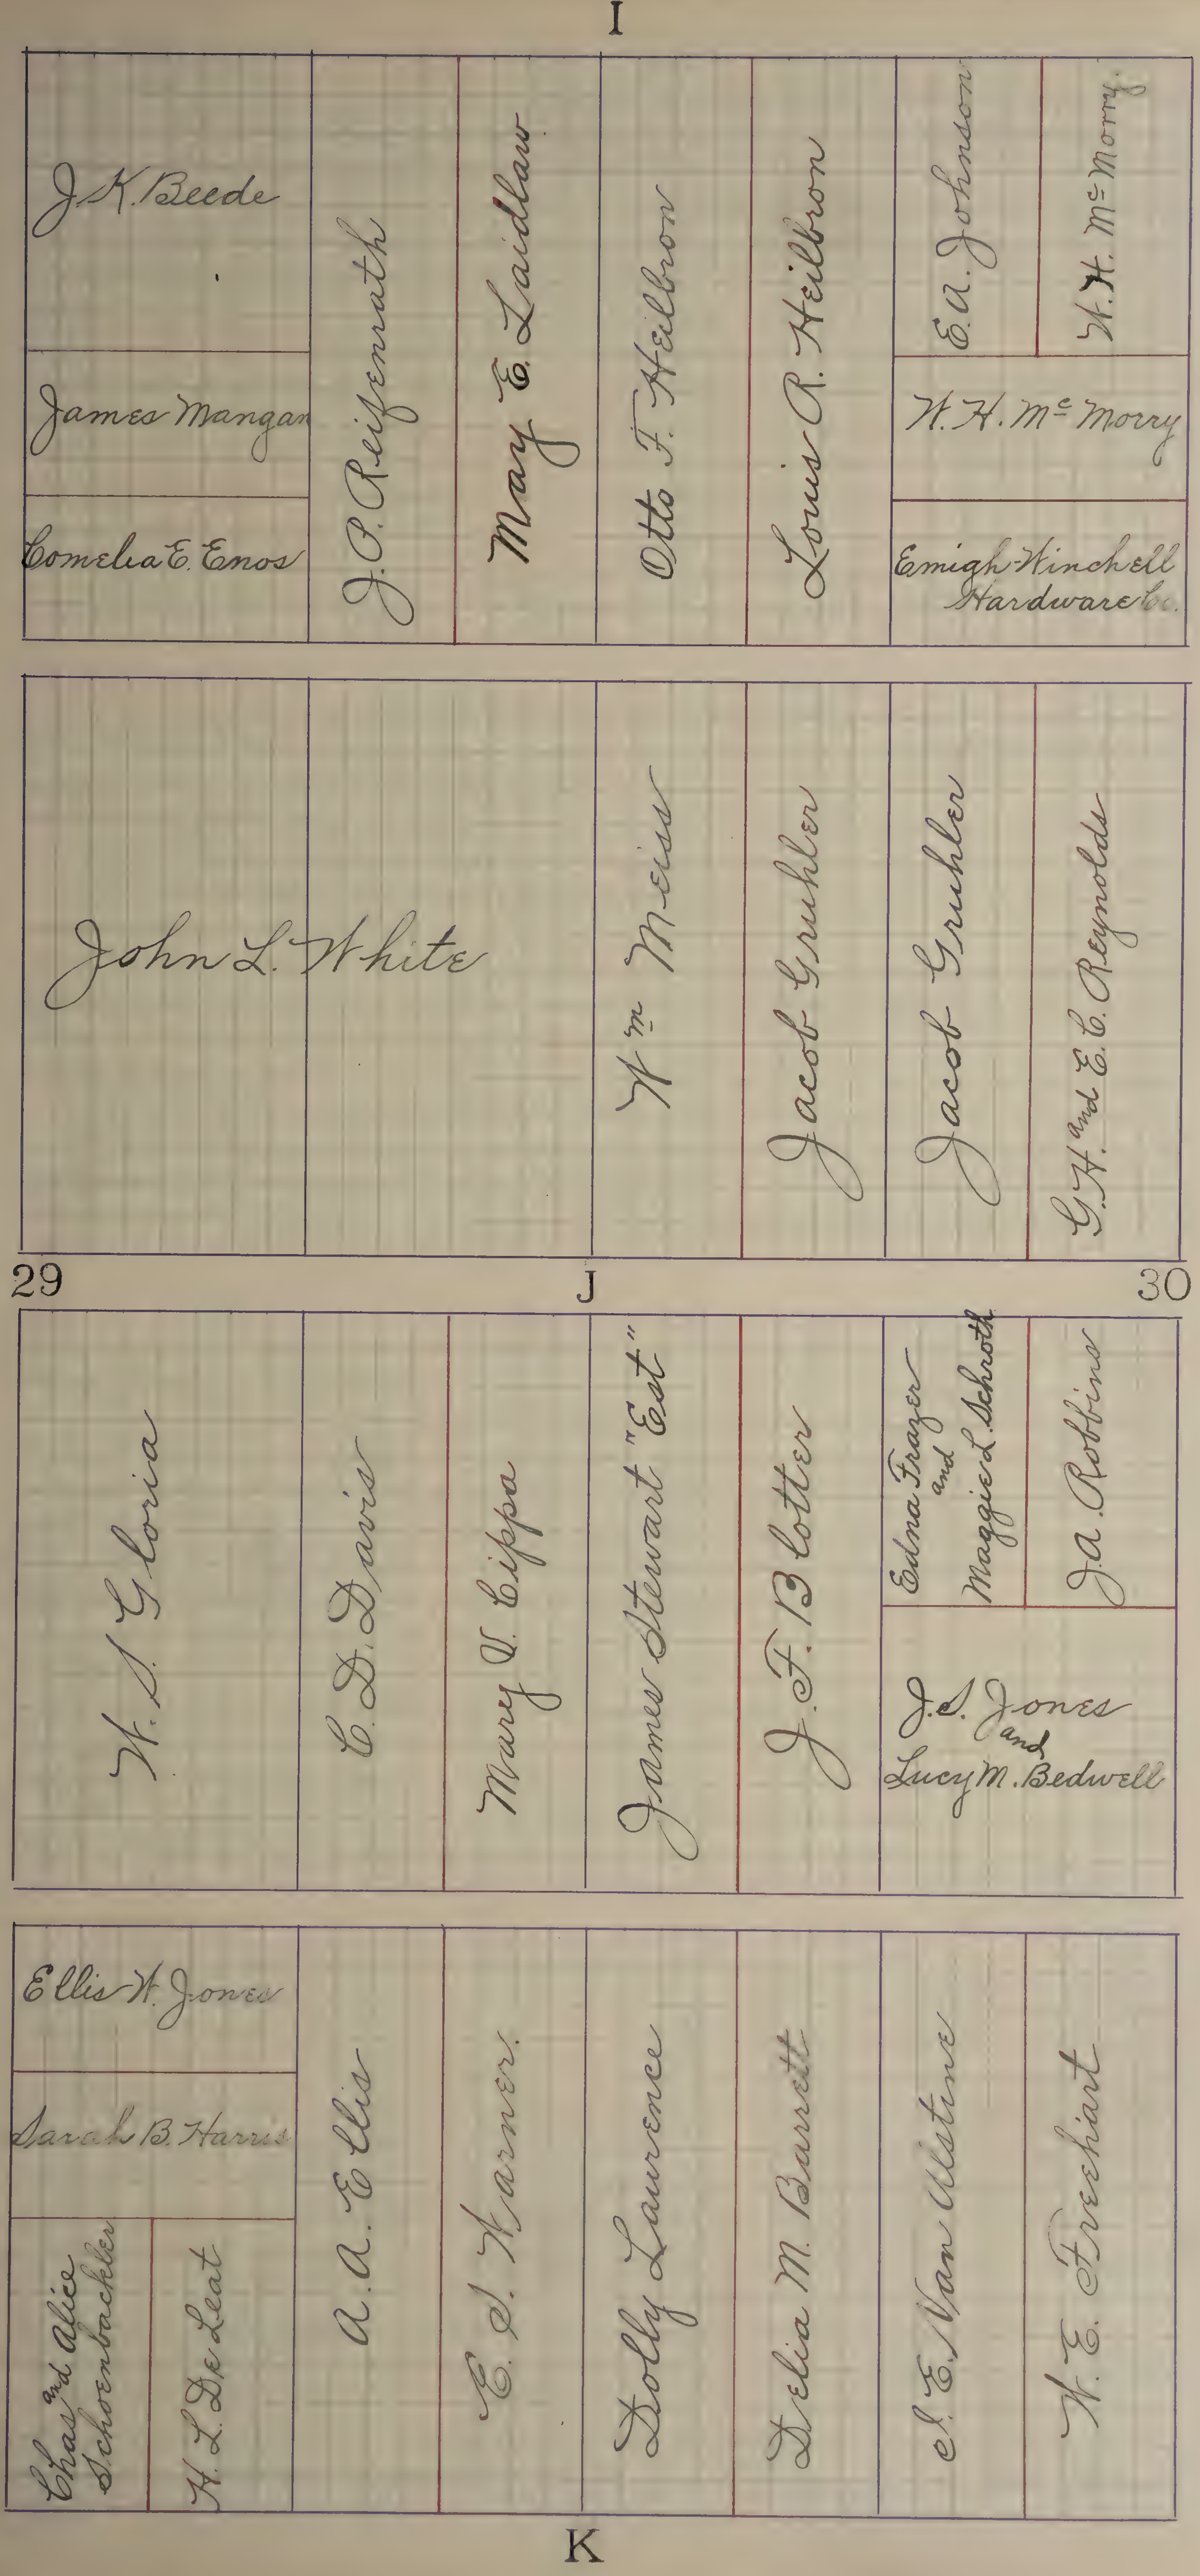
I
J. K. Beede
James Mangan
Cornelia E. Enos
J. O. Reifenrath
Mary E. Laidlaw
Otto F. Heilbron
Louis R. Heilbron
E. A. Johnson
W. H. McMorry
W. H. McMorry
Emigh-Winchell Hardware Co.
John L. White
Wm Meiss
Jacob Gruhler
Jacob Gruhler
G. H. and E. E. Reynolds
29
J
30
W. S. Gloria
C. D. Davis
Mary V. Lippa
James Stewart "Est"
J. F. Blotter
Edna Frazer and Maggie L. Schroth
J. A. Robbins
J. S. Jones and Lucy M. Bedwell
Ellis W. Jones
Sarah B. Harris
Chas and Alice Schoenbachler
H. L. DeLeat
A. A. Ellis
E. S. Warner
Dolly Laurence
Delia M. Barrett
S. E. Van Alstine
W. E. Everhart
K

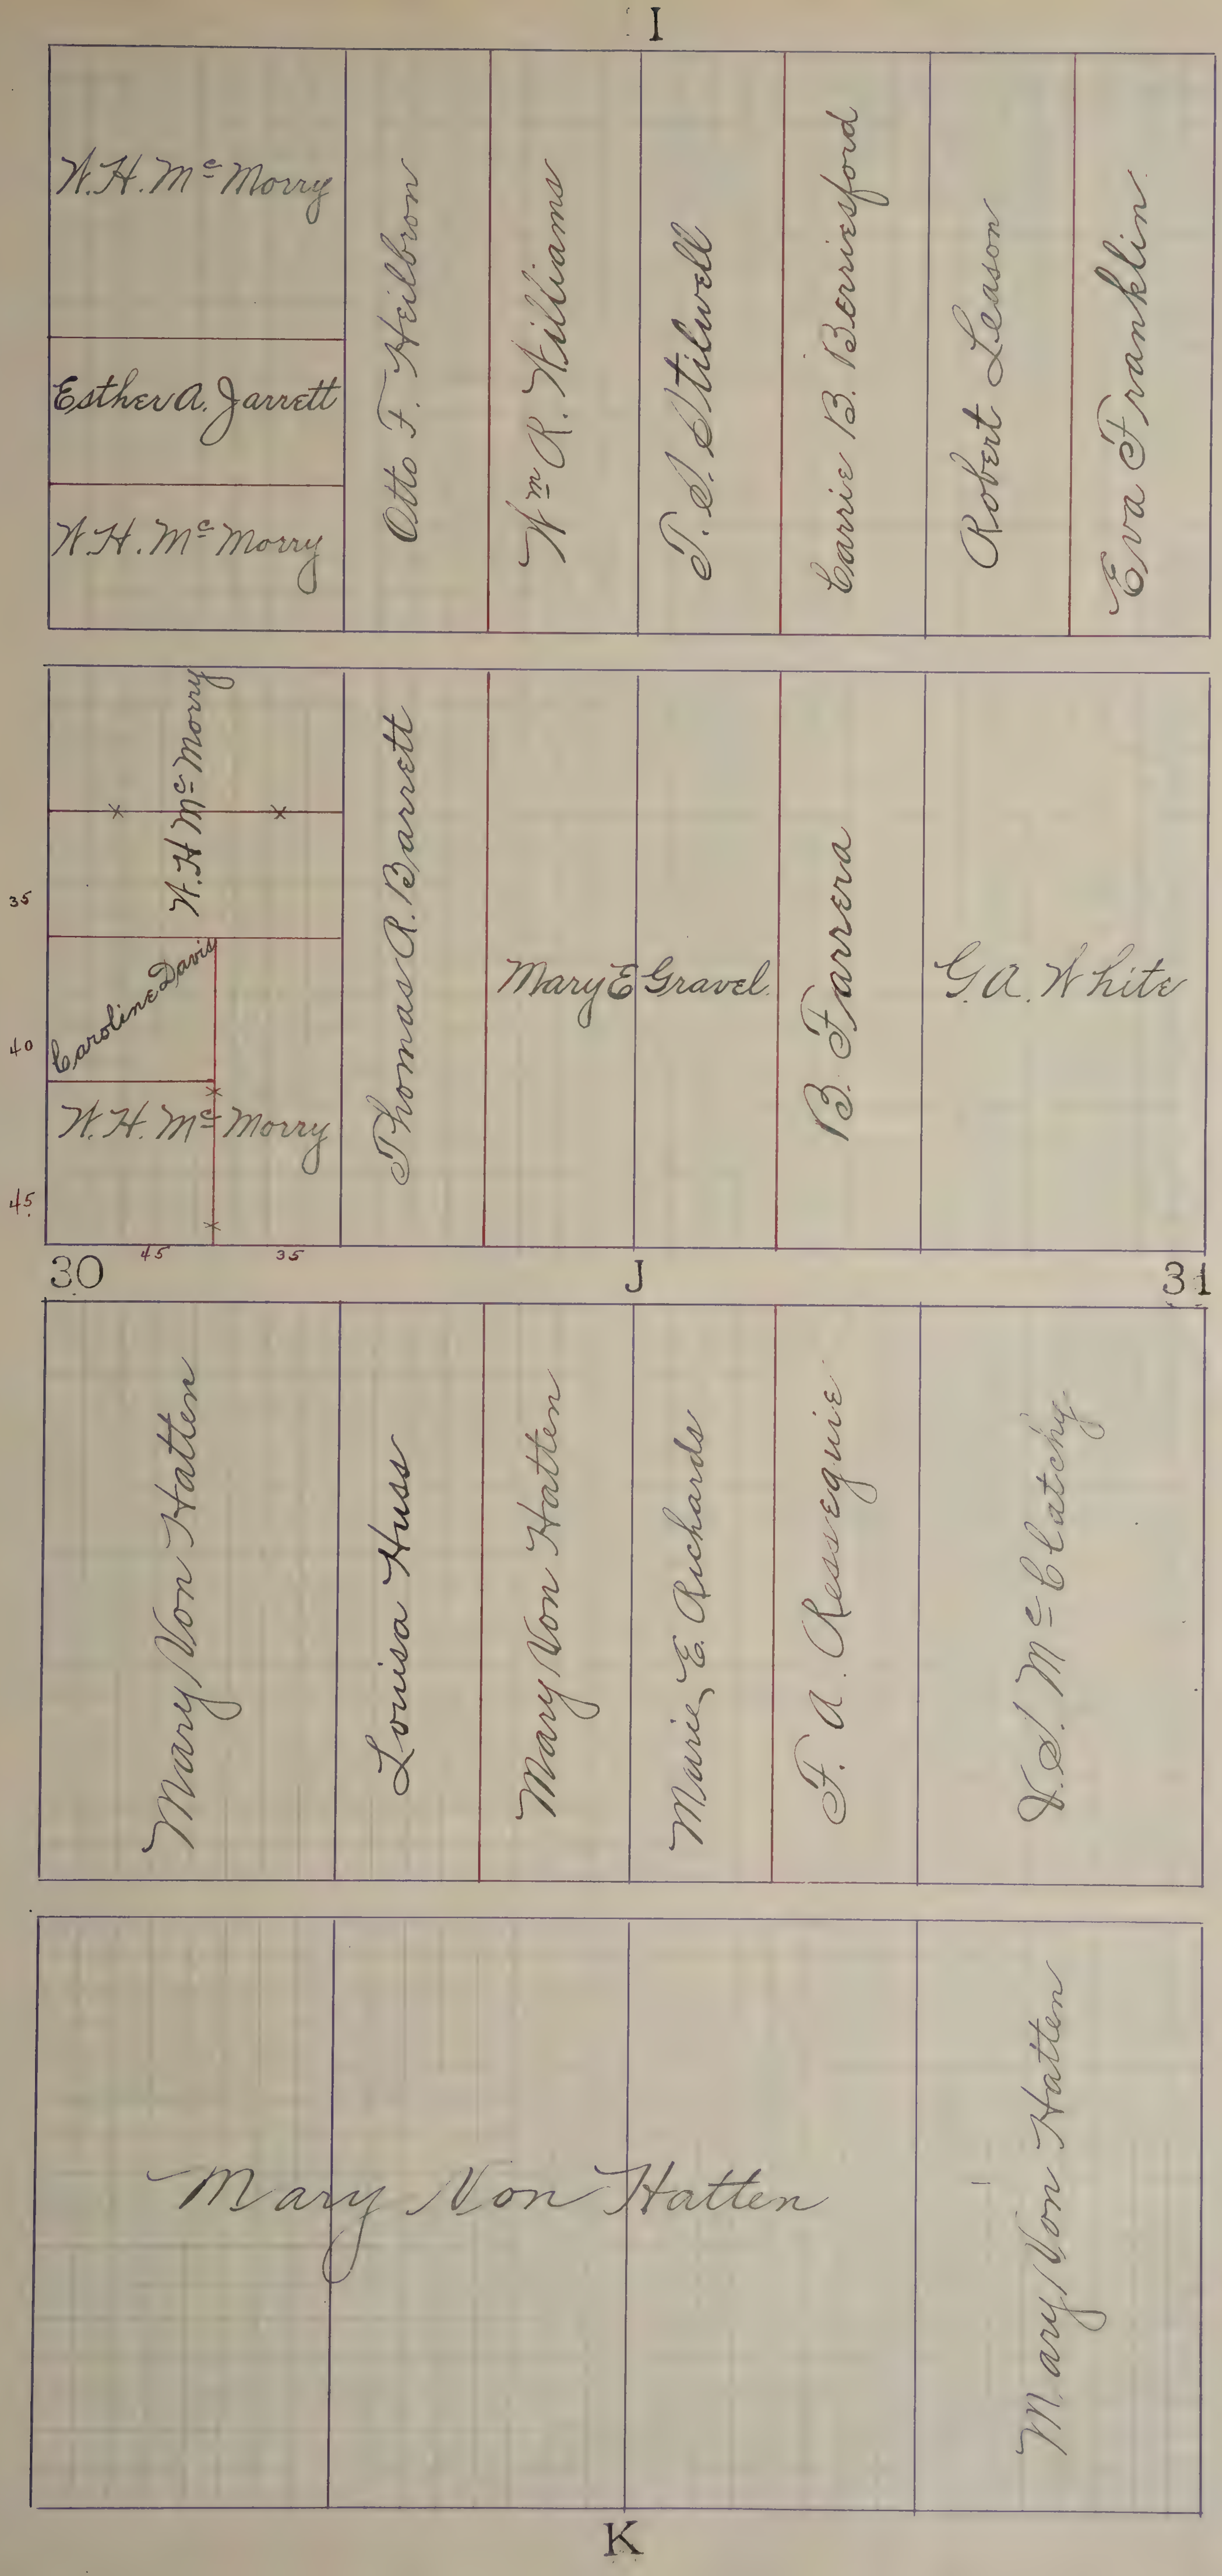
I
W. H. McMorry
Esther A. Jarrett
W. H. McMorry
Otto F. Heilbron
Wm R. Williams
T. J. Stilwell
Carrie B. Berrisford
Robert Leason
Eva Franklin
W. H. McMorry
Caroline Davis
W. H. McMorry
35
40
45
45
35
Thomas A. Barrett
Mary E. Gravel
B. Farrera
G. A. White
30
J
31
Mary Von Hatten
Louisa Huss
Mary Von Hatten
Marie E. Richards
F. A. Ressequie
J. J. McClatchy
Mary Von Hatten
Mary Von Hatten
K

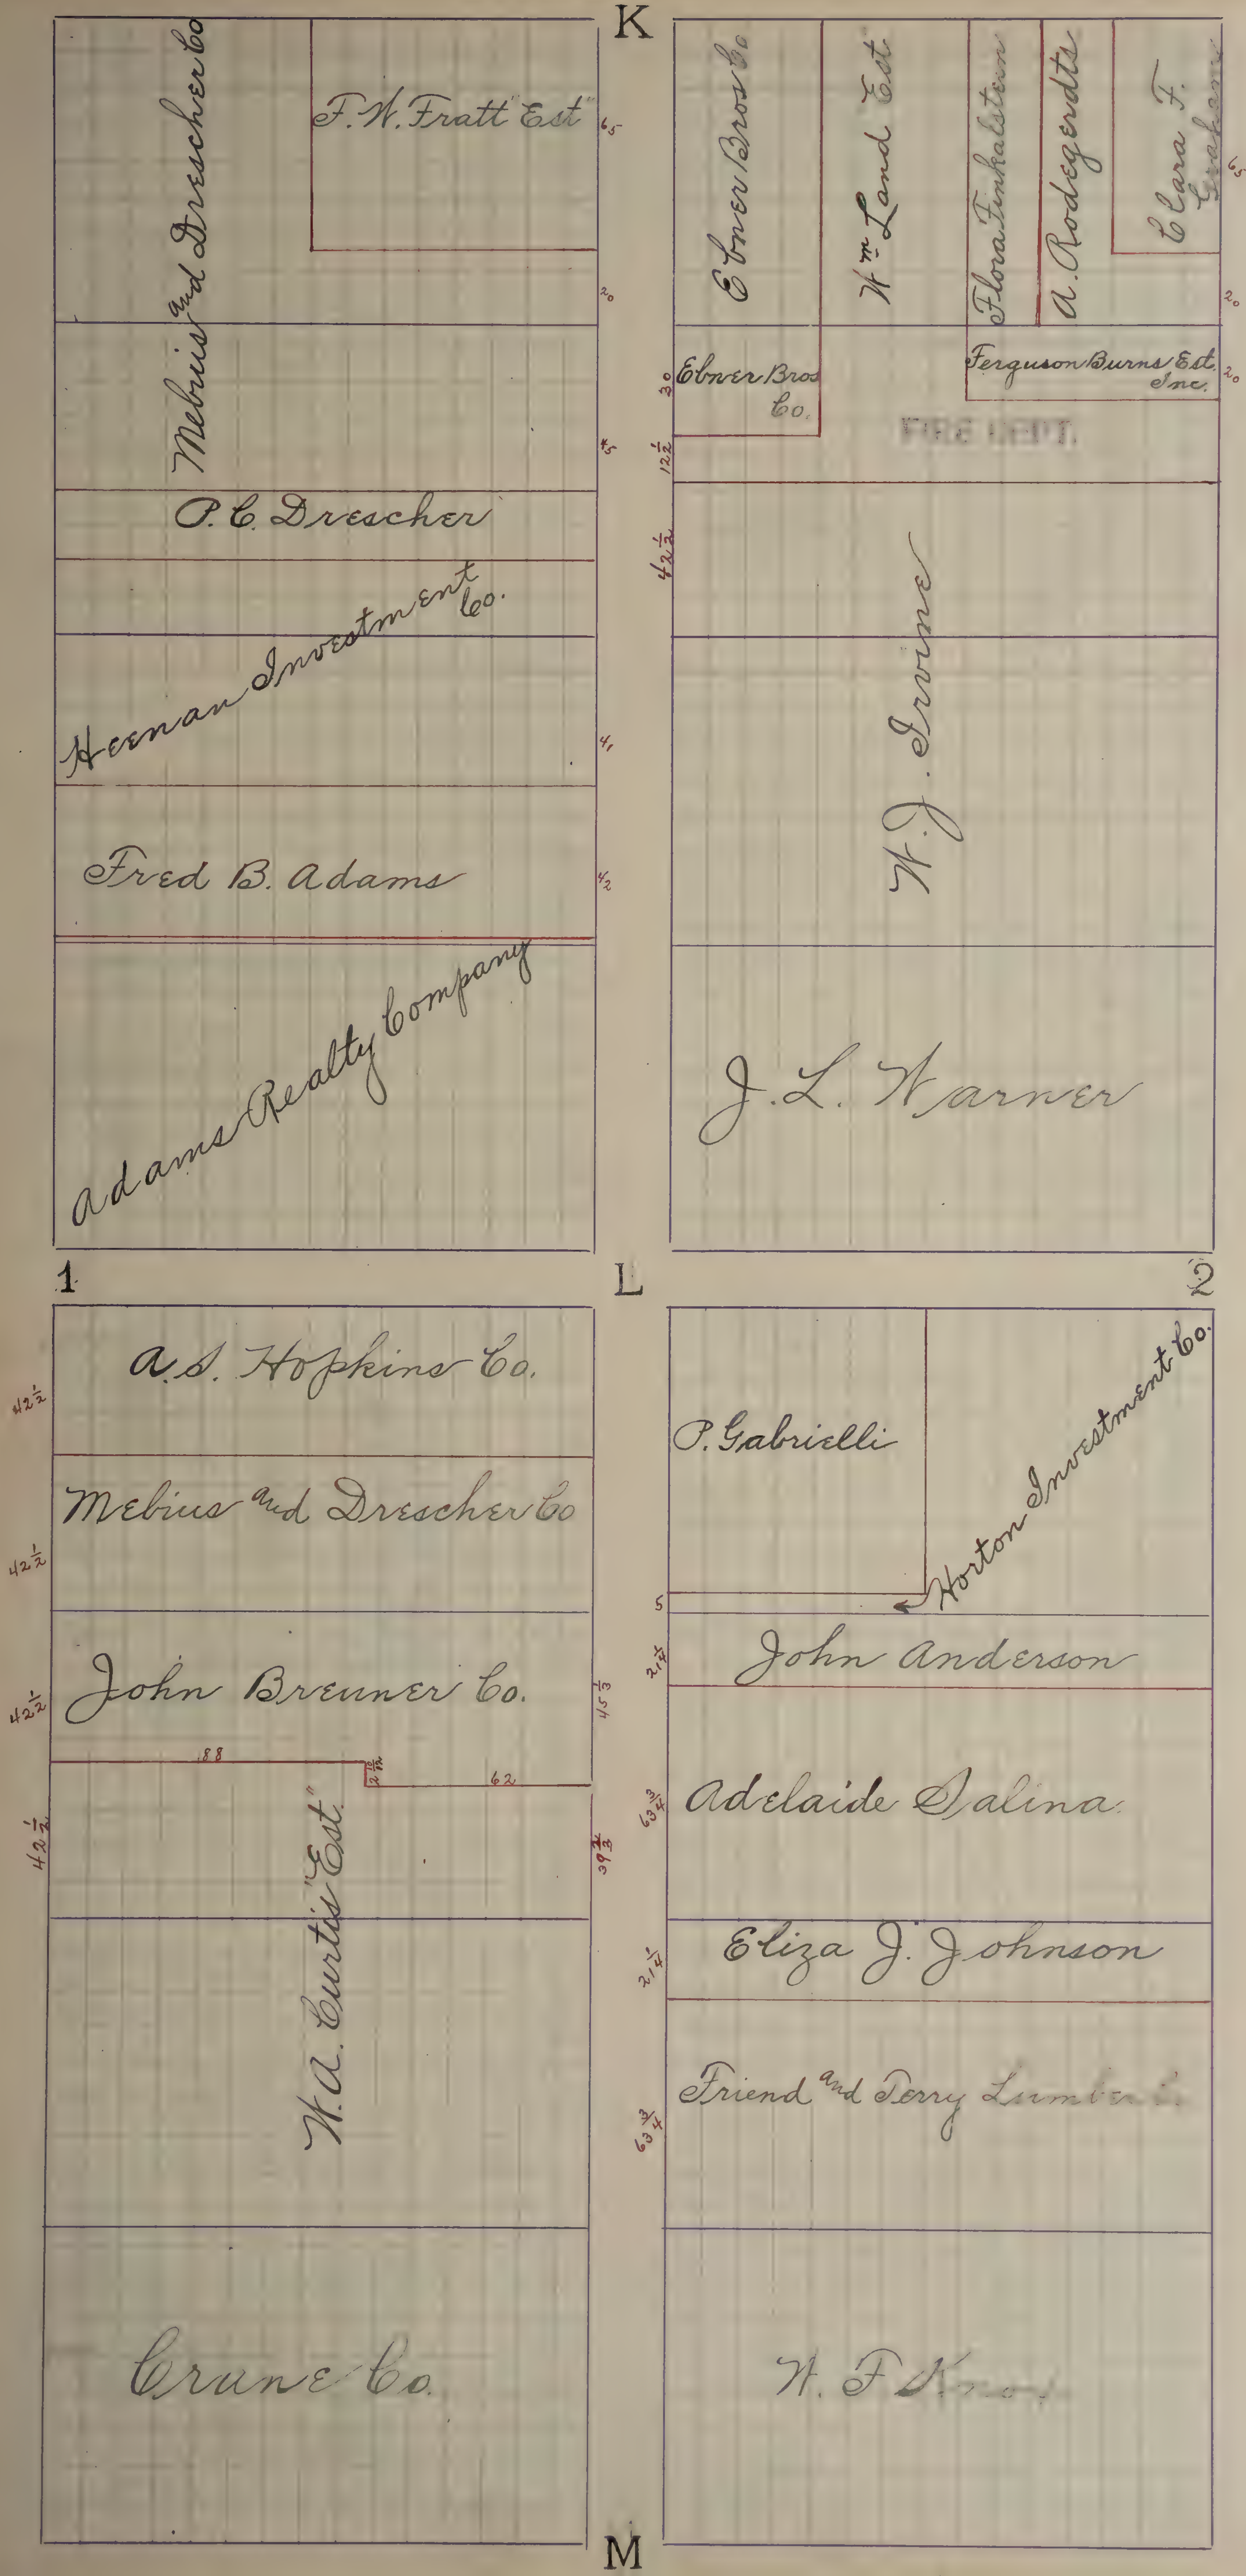
K
Mebius and Drescher Co
F. W. Fratt Est.
65
20
45
P. C. Drescher
Hernan Investment Co.
41
Fred B. Adams
42
Adams Realty Company
Ebner Bros Co
Wm. Land Est.
Flora Finkelstein
A. Rodegerdts
Clara F. Graham
65
20
30
Ebner Bros Co.
Ferguson Burns Est. Inc.
20
FIRE DEPT.
12½
42½
W. J. Irvine
J. L. Warner
1
L
2
42½
A. S. Hopkins Co.
42½
Mebius and Drescher Co
42½
John Breuner Co.
45⅓
188
21⅔
62
42½
39⅓
W. A. Curtis Est.
Crane Co.
P. Gabrielli
Horton Investment Co.
5
21¼
John Anderson
63¾
Adelaide Salina
21¼
Eliza J. Johnson
63¾
Friend and Terry Lumber Co.
W. F. Knox
M

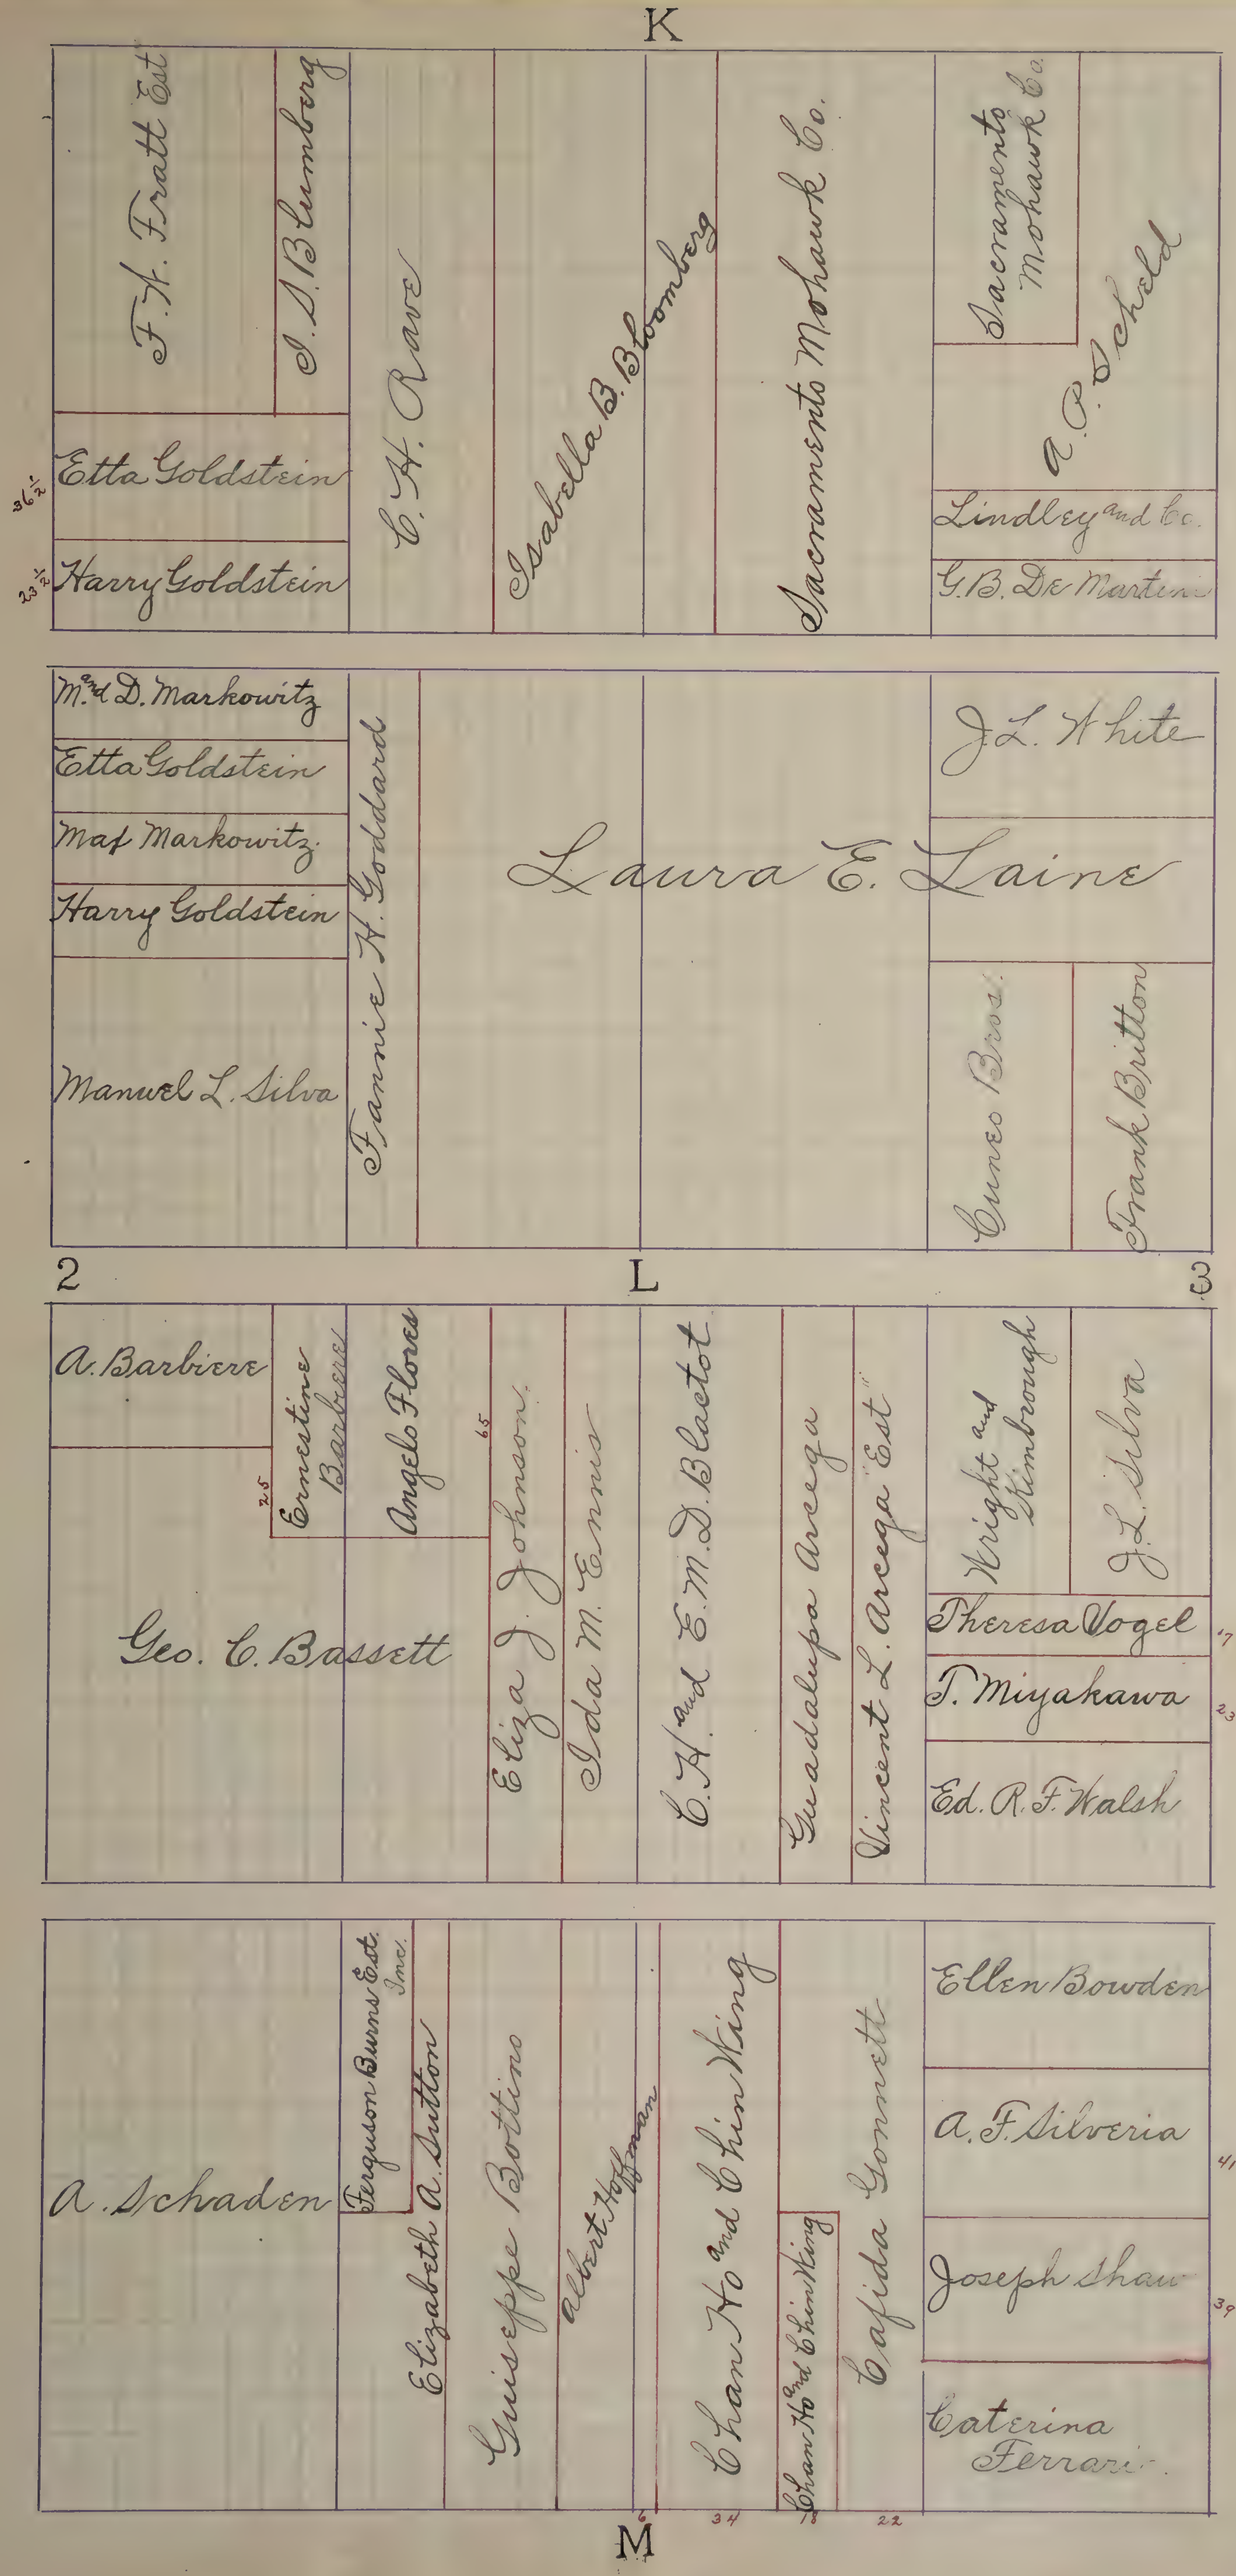
K
F. H. Fratt Est
I. A. Blumberg
36½
Etta Goldstein
23½
Harry Goldstein
C. H. Rave
Isabella B. Bloomberg
Sacramento Mohawk Co.
Sacramento Mohawk Co.
A. P. Schild
Lindley and Co.
G. B. De Martini
Mr. & Mrs. D. Markowitz
Etta Goldstein
Max Markowitz
Harry Goldstein
Manuel L. Silva
Fannie H. Goddard
Laura E. Laine
J. L. White
Cuneo Bros.
Frank Britton
2
L
3
A. Barbiere
25
Ernestine Barbiere
Angelo Flores
65
Geo. C. Bassett
Eliza J. Johnson
Ida M. Ennis
C. H. and E. M. D. Blactot
Guadalupa Arcega
Vincent L. Arcega Est
Wright and Kimbrough
J. L. Silva
Theresa Vogel
17
T. Miyakawa
23
Ed. R. F. Walsh
A. Schaden
Ferguson Burns Est. Inc.
Elizabeth A. Sutton
Guiseppe Bottino
Albert Hoffman
Chan Ho and Chin Wing
Chan Ho and Chin Wing
Cafida Gonnett
Ellen Bowden
A. F. Silveria
41
Joseph Shaw
39
Caterina Ferrari
6
34
18
22
M

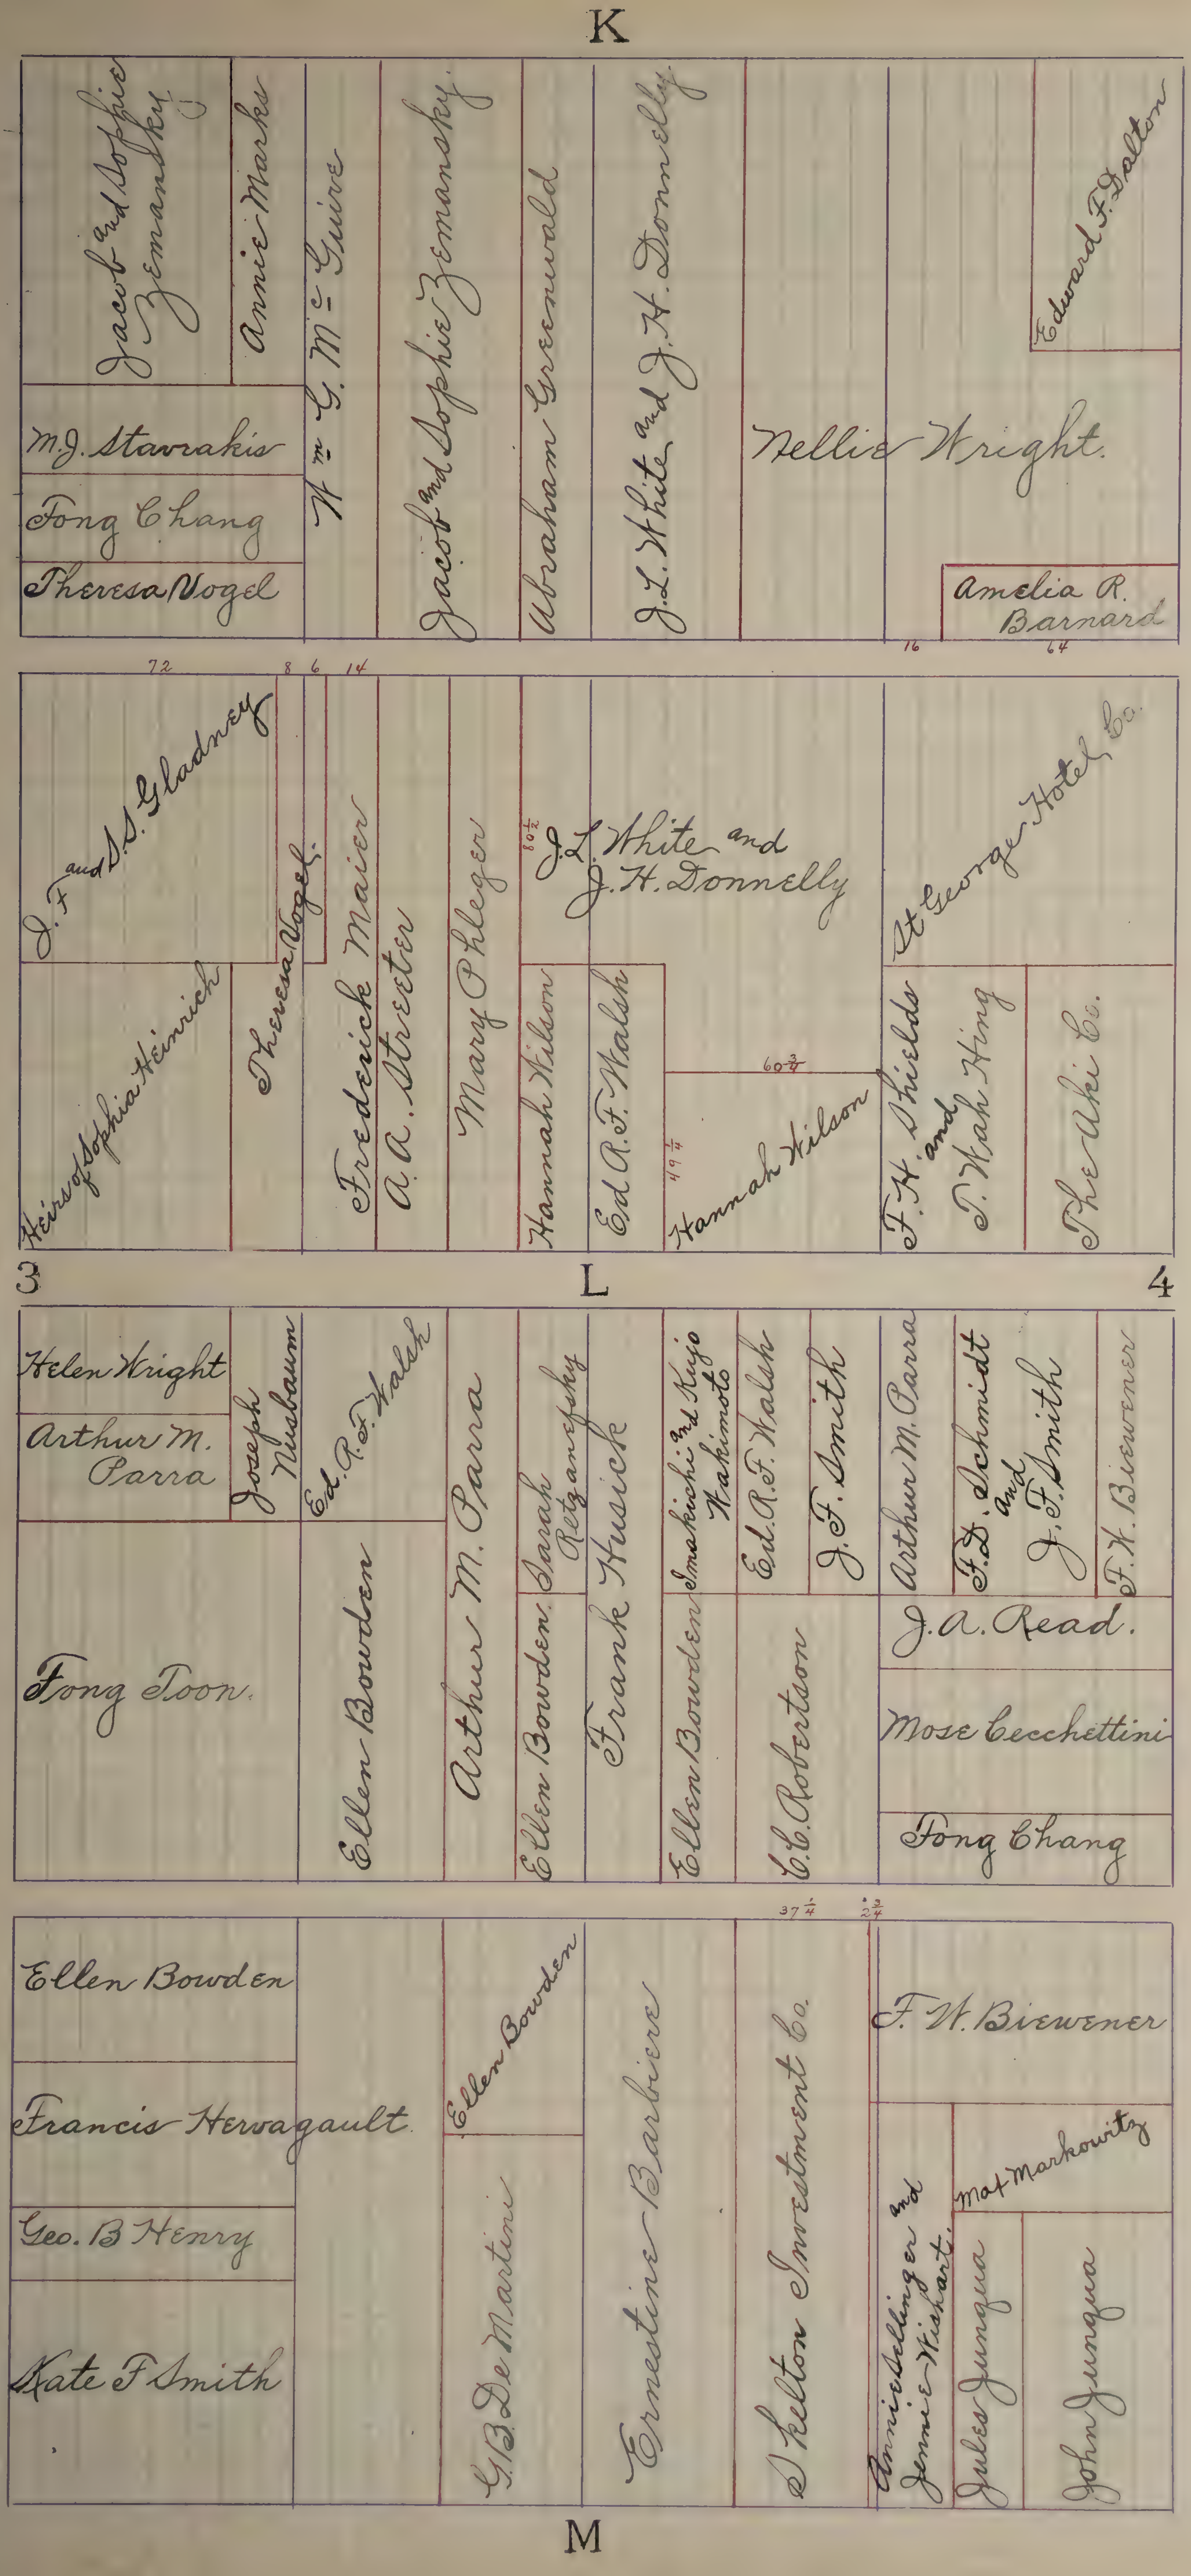
K
Jacob and Sophie Zemansky
Annie Marks
Wm. G. McGuire
Jacob and Sophie Zemansky
Abraham Greenwald
J. L. White and J. H. Donnelly
Edward F. Dalton
M. J. Stavrakis
Fong Chang
Theresa Vogel
Nellie Wright.
Amelia R. Barnard
72
8
6
14
16
64
J. F. and S. S. Gladney
Theresa Vogel
Frederick Maier
A. A. Streeter
Mary Phleger
80½
J. L. White and J. H. Donnelly
St George Hotel Co.
Heirs of Sophia Heinrich
Hannah Wilson
Ed. R. F. Walsh
60¾
49¼
Hannah Wilson
F. H. Shields and T. Wah Hing
The Aki Co.
3
L
4
Helen Wright
Arthur M. Parra
Joseph Nusbaum
Ed. R. F. Walsh
Arthur M. Parra
Sarah Retzanefsky
Frank Kusick
Imakichi and Kujo Wakimoto
Ed. R. F. Walsh
J. F. Smith
Arthur M. Parra
F. D. Schmidt and J. F. Smith
F. W. Biewener
Fong Toon.
Ellen Bowden
Arthur M. Parra
Ellen Bowden
Frank Kusick
Ellen Bowden
E. C. Robertson
J. A. Read.
Mose Cecchettini
Fong Chang
37¼
2¾
Ellen Bowden
Francis Herwagault
Geo. B Henry
Kate F Smith
Ellen Bowden
G. B. De Martini
Ernestine Barbiere
Skelton Investment Co.
F. W. Biewener
Annie Sellinger and Jennie Wishart
Mat Markowitz
Jules Junqua
John Junqua
M

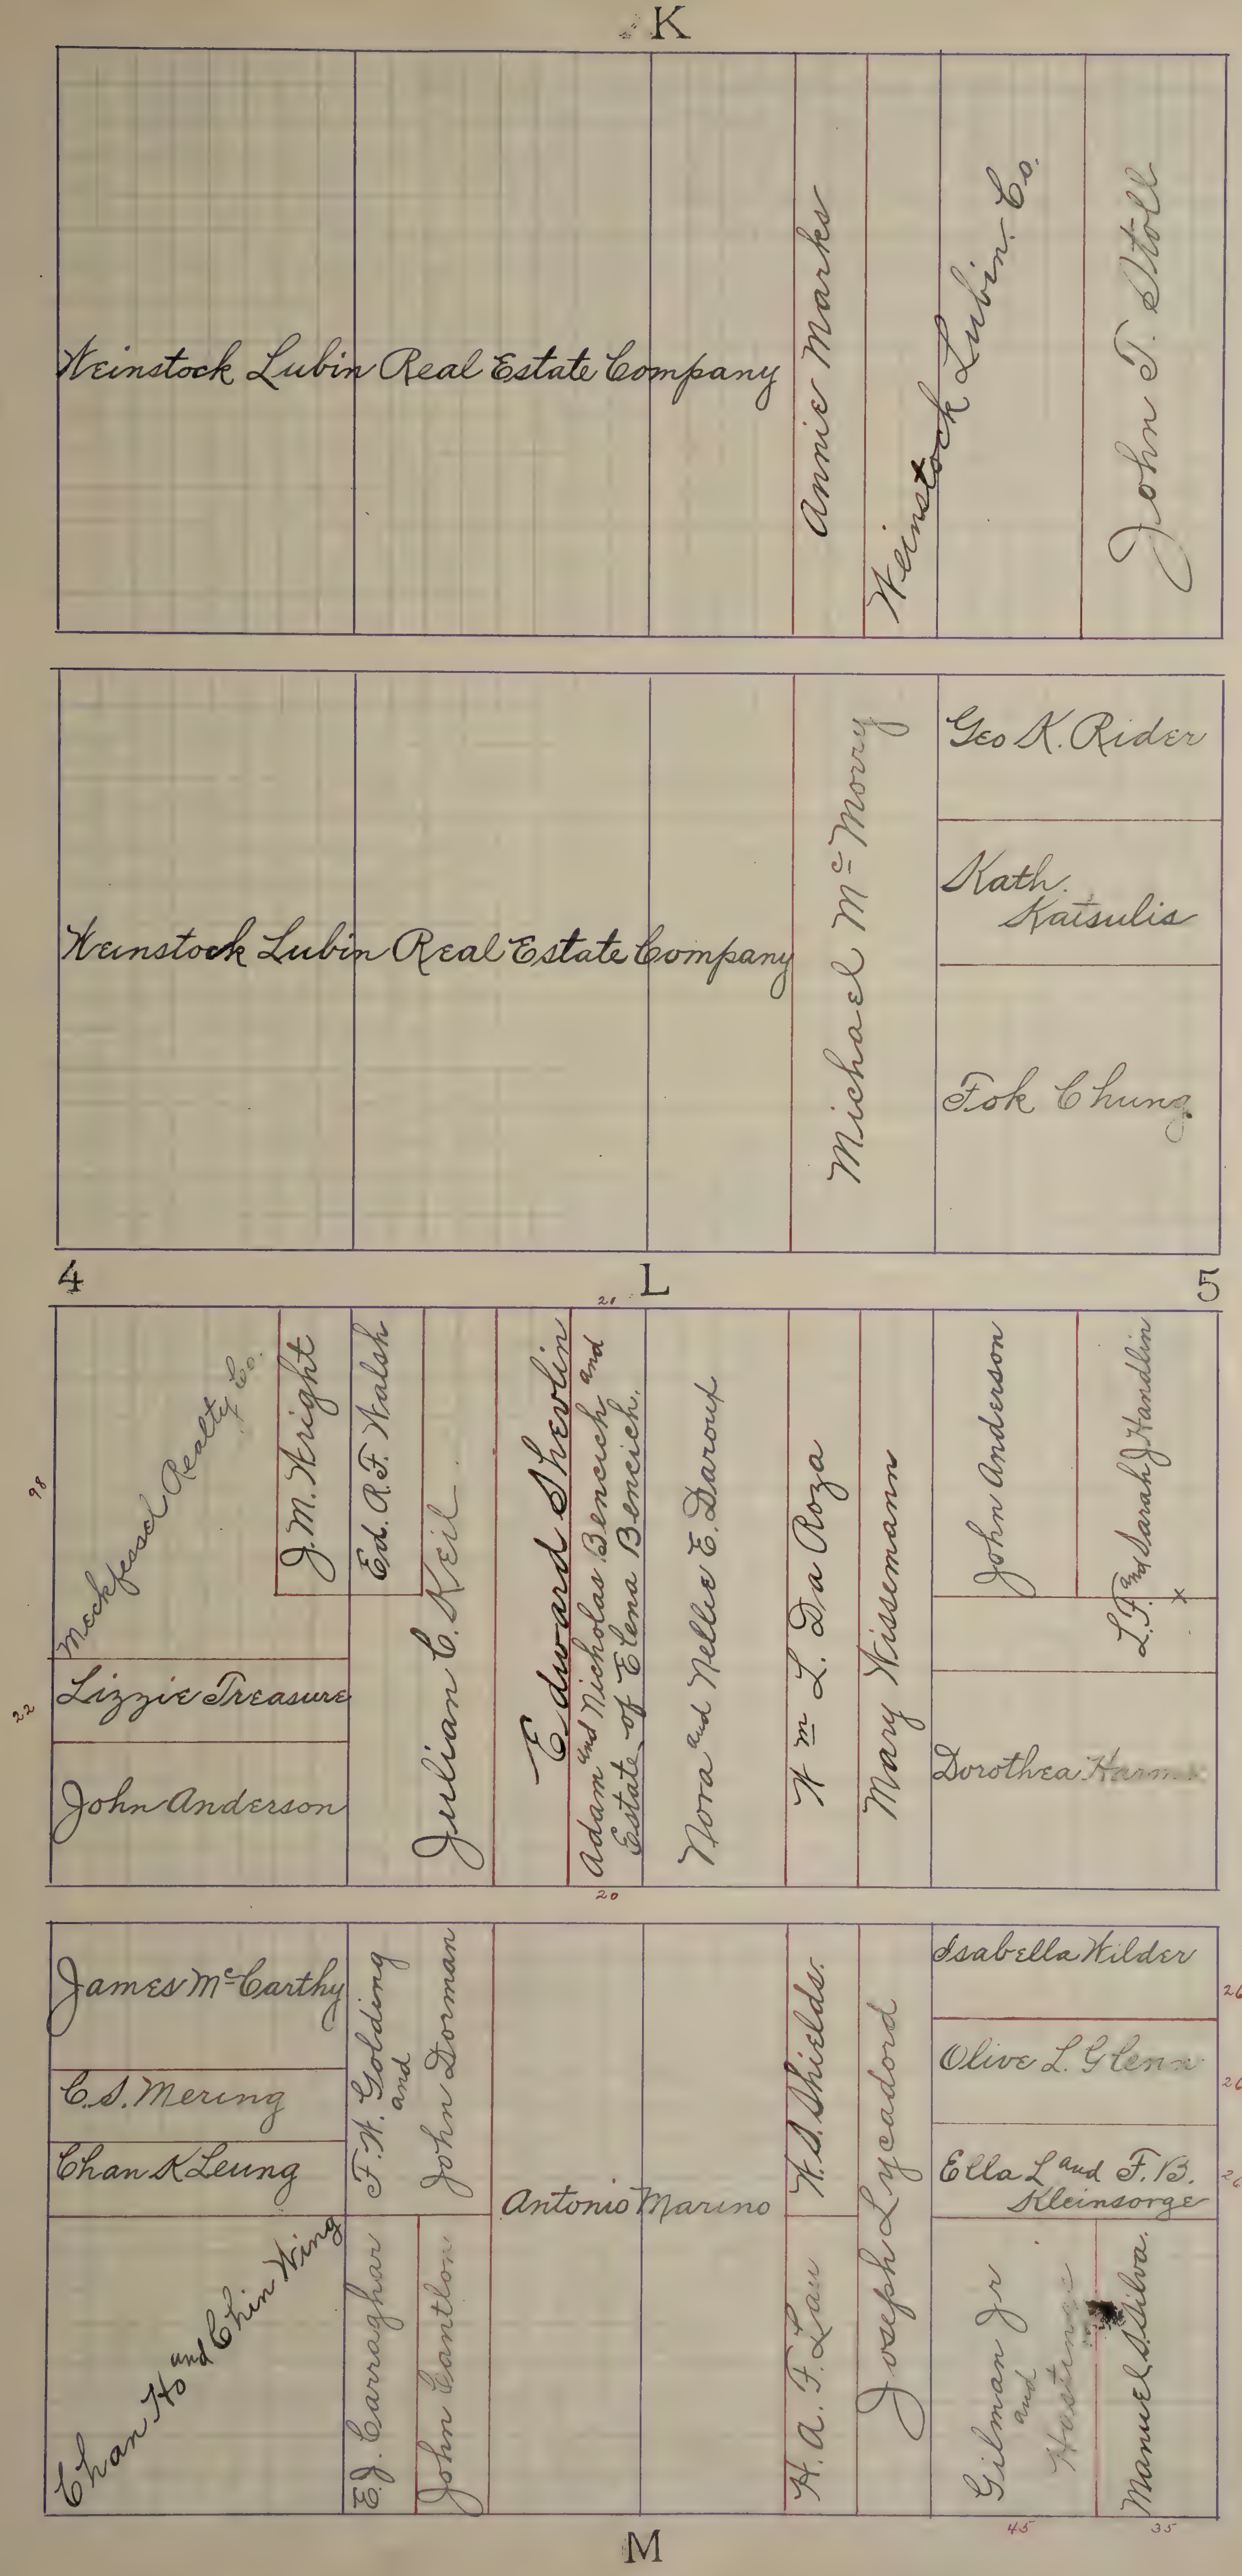
K
Weinstock Lubin Real Estate Company
Annie Marks
Weinstock Lubin Co.
John T. Stoll
Weinstock Lubin Real Estate Company
Michael McMorry
Geo K. Rider
Kath. Katsulis
Fok Chung
4
L
5
21
98
Meckfessel Realty Co.
J. M. Wright
Ed. R. F. Walsh
Julian C. Keil
Edward Shevlin
Adam and Nicholas Bencich and Estate of Elena Bencich.
Nora and Nellie E. Daroux
Wm L. Da Roza
Mary Wissemann
John Anderson
L. F. and Sarah J. Handlin
22
Lizzie Treasure
John Anderson
Dorothea Harms
20
James McCarthy
C. S. Mering
Chan K Leung
F. H. Golding and John Dorman
Antonio Marino
W. S. Shields.
Joseph Lyeadord
Isabella Wilder
26'8"
Olive L. Glenn
26'8"
Ella L. and F. B. Kleinsorge
26'8"
Chan Ho and Chin Wing
E. J. Carraghar
John Cantlon
H. A. F. Lau
Gilman Jr and Hastings
Manuel S. Silva.
45
35
M

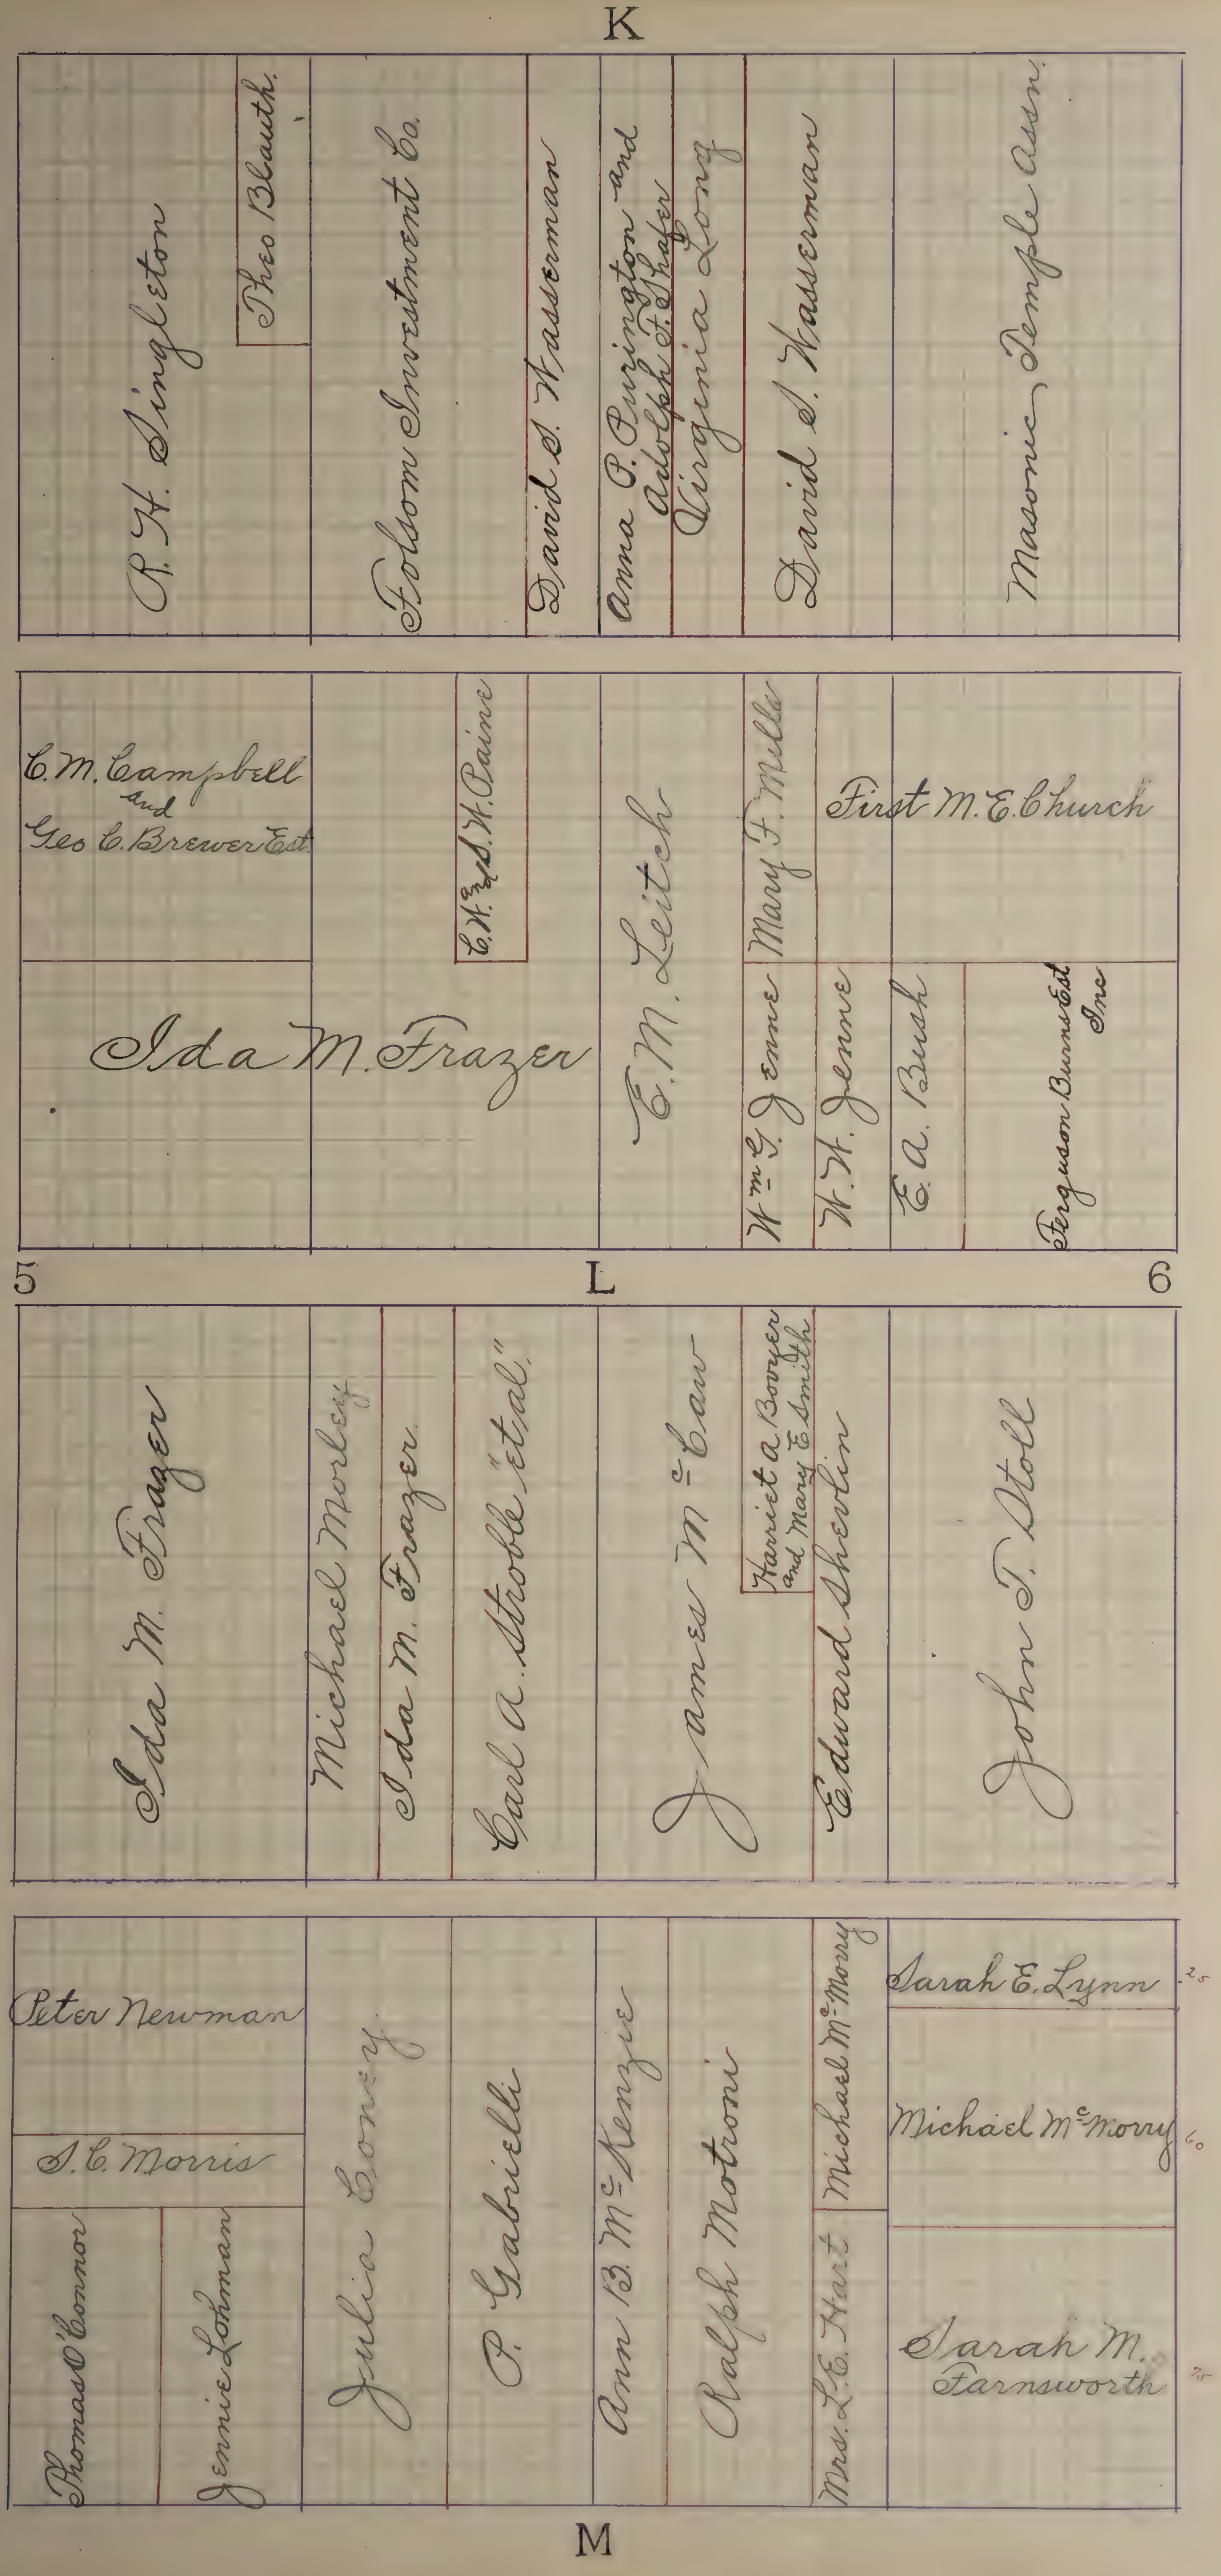
K
R. H. Singleton
Theo Blauth
Folsom Investment Co.
David S. Wasserman
Anna P. Purington and Adolph F. Shafer
Virginia Long
David S. Wasserman
Masonic Temple Assn.
C. M. Campbell and Geo C. Brewer Est.
C. H. and S. H. Paine
Ida M. Frazer
E. M. Leitch
Mary F. Miller
First M. E. Church
Wm. T. Jenne
W. H. Jenne
E. A. Bush
Ferguson Burns Est. Inc.
5
L
6
Ida M. Frazer
Michael Morley
Ida M. Frazer
Carl A. Stroble "et al."
James McCaw
Harriet A. Bowyer and Mary E. Smith
Edward Sheelin
John T. Stoll
Peter Newman
S. C. Morris
Thomas O'Connor
Jennie Lohman
Julia Coney
P. Gabrielli
Ann B. McKenzie
Ralph Motroni
Michael McMorry
Mrs. L. E. Hart
Sarah E. Lynn
25
Michael McMorry
60
Sarah M. Farnsworth
75
M

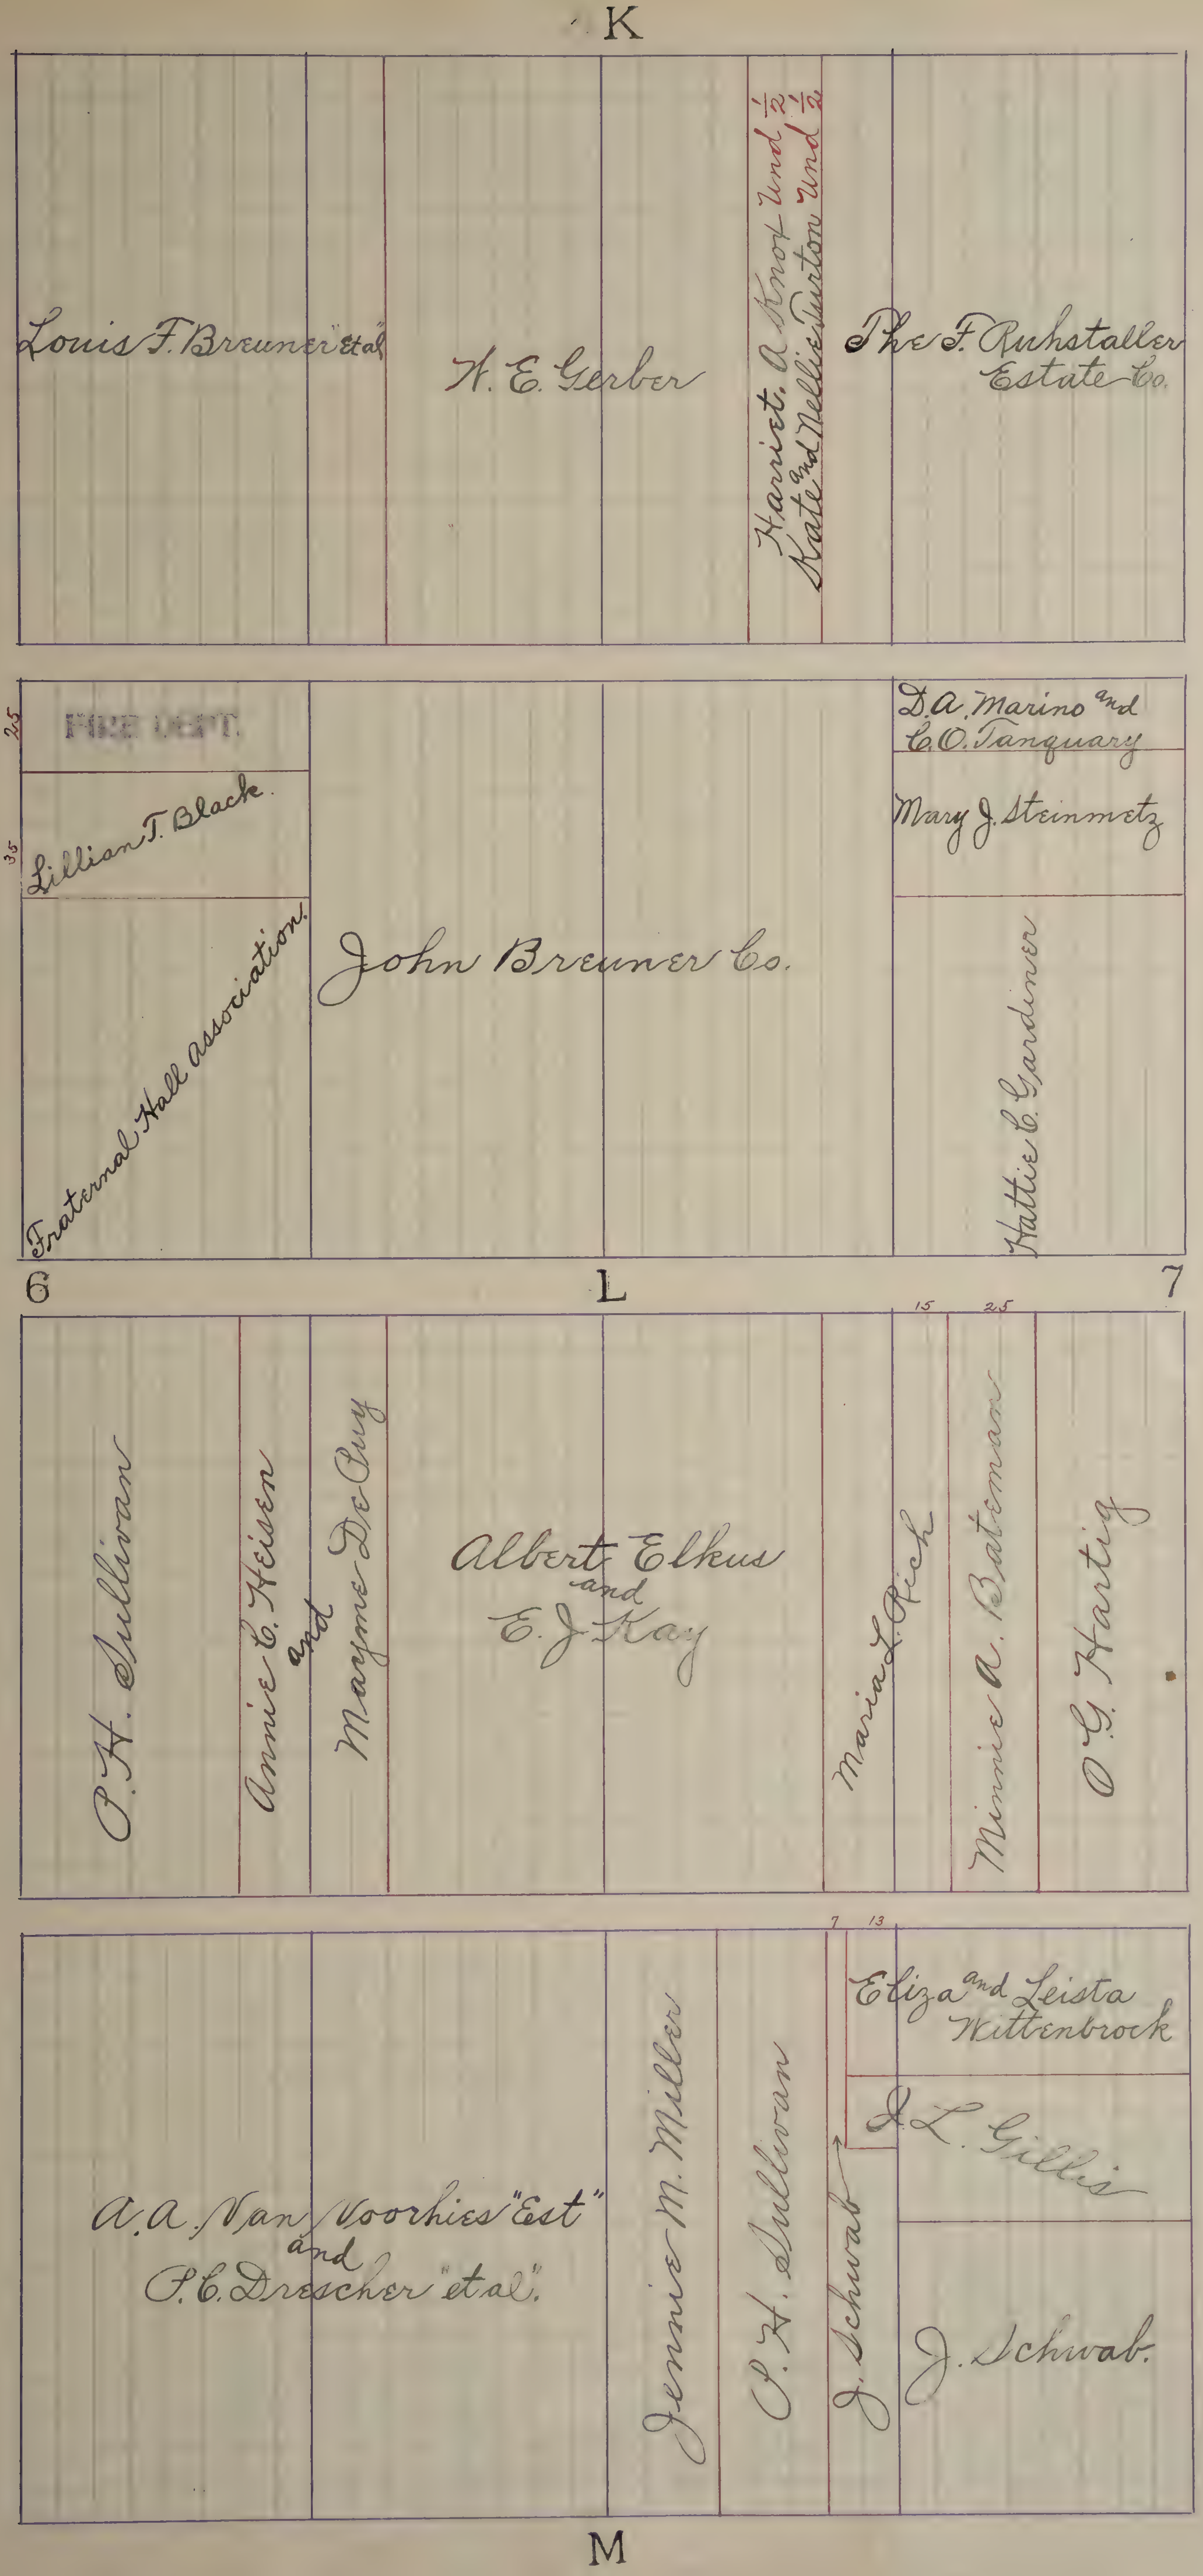
K
Louis F. Breuner "et al"
W. E. Gerber
Harriet A. Knopf Und ½
Kate and Nellie Durton Und ½
The F. Ruhstaller Estate Co.
25
FIRE DEPT.
35
Lillian T. Black
Fraternal Hall association
John Breuner Co.
D. A. Marino and C. O. Tanquary
Mary J. Steinmetz
Hattie C. Gardiner
6
L
7
15
25
P. H. Sullivan
Annie C. Heisen and Marjme De Puy
Albert Elkus and E. J. Kay
Maria L. Rich
Minnie A. Bateman
O. G. Hartig
7
13
A. A. Van Voorhies "Est" and P. C. Drescher "et al".
Jennie M. Miller
P. H. Sullivan
J. Schwab
Eliza and Leista Wittenbrock
J. L. Gillis
J. Schwab.
M

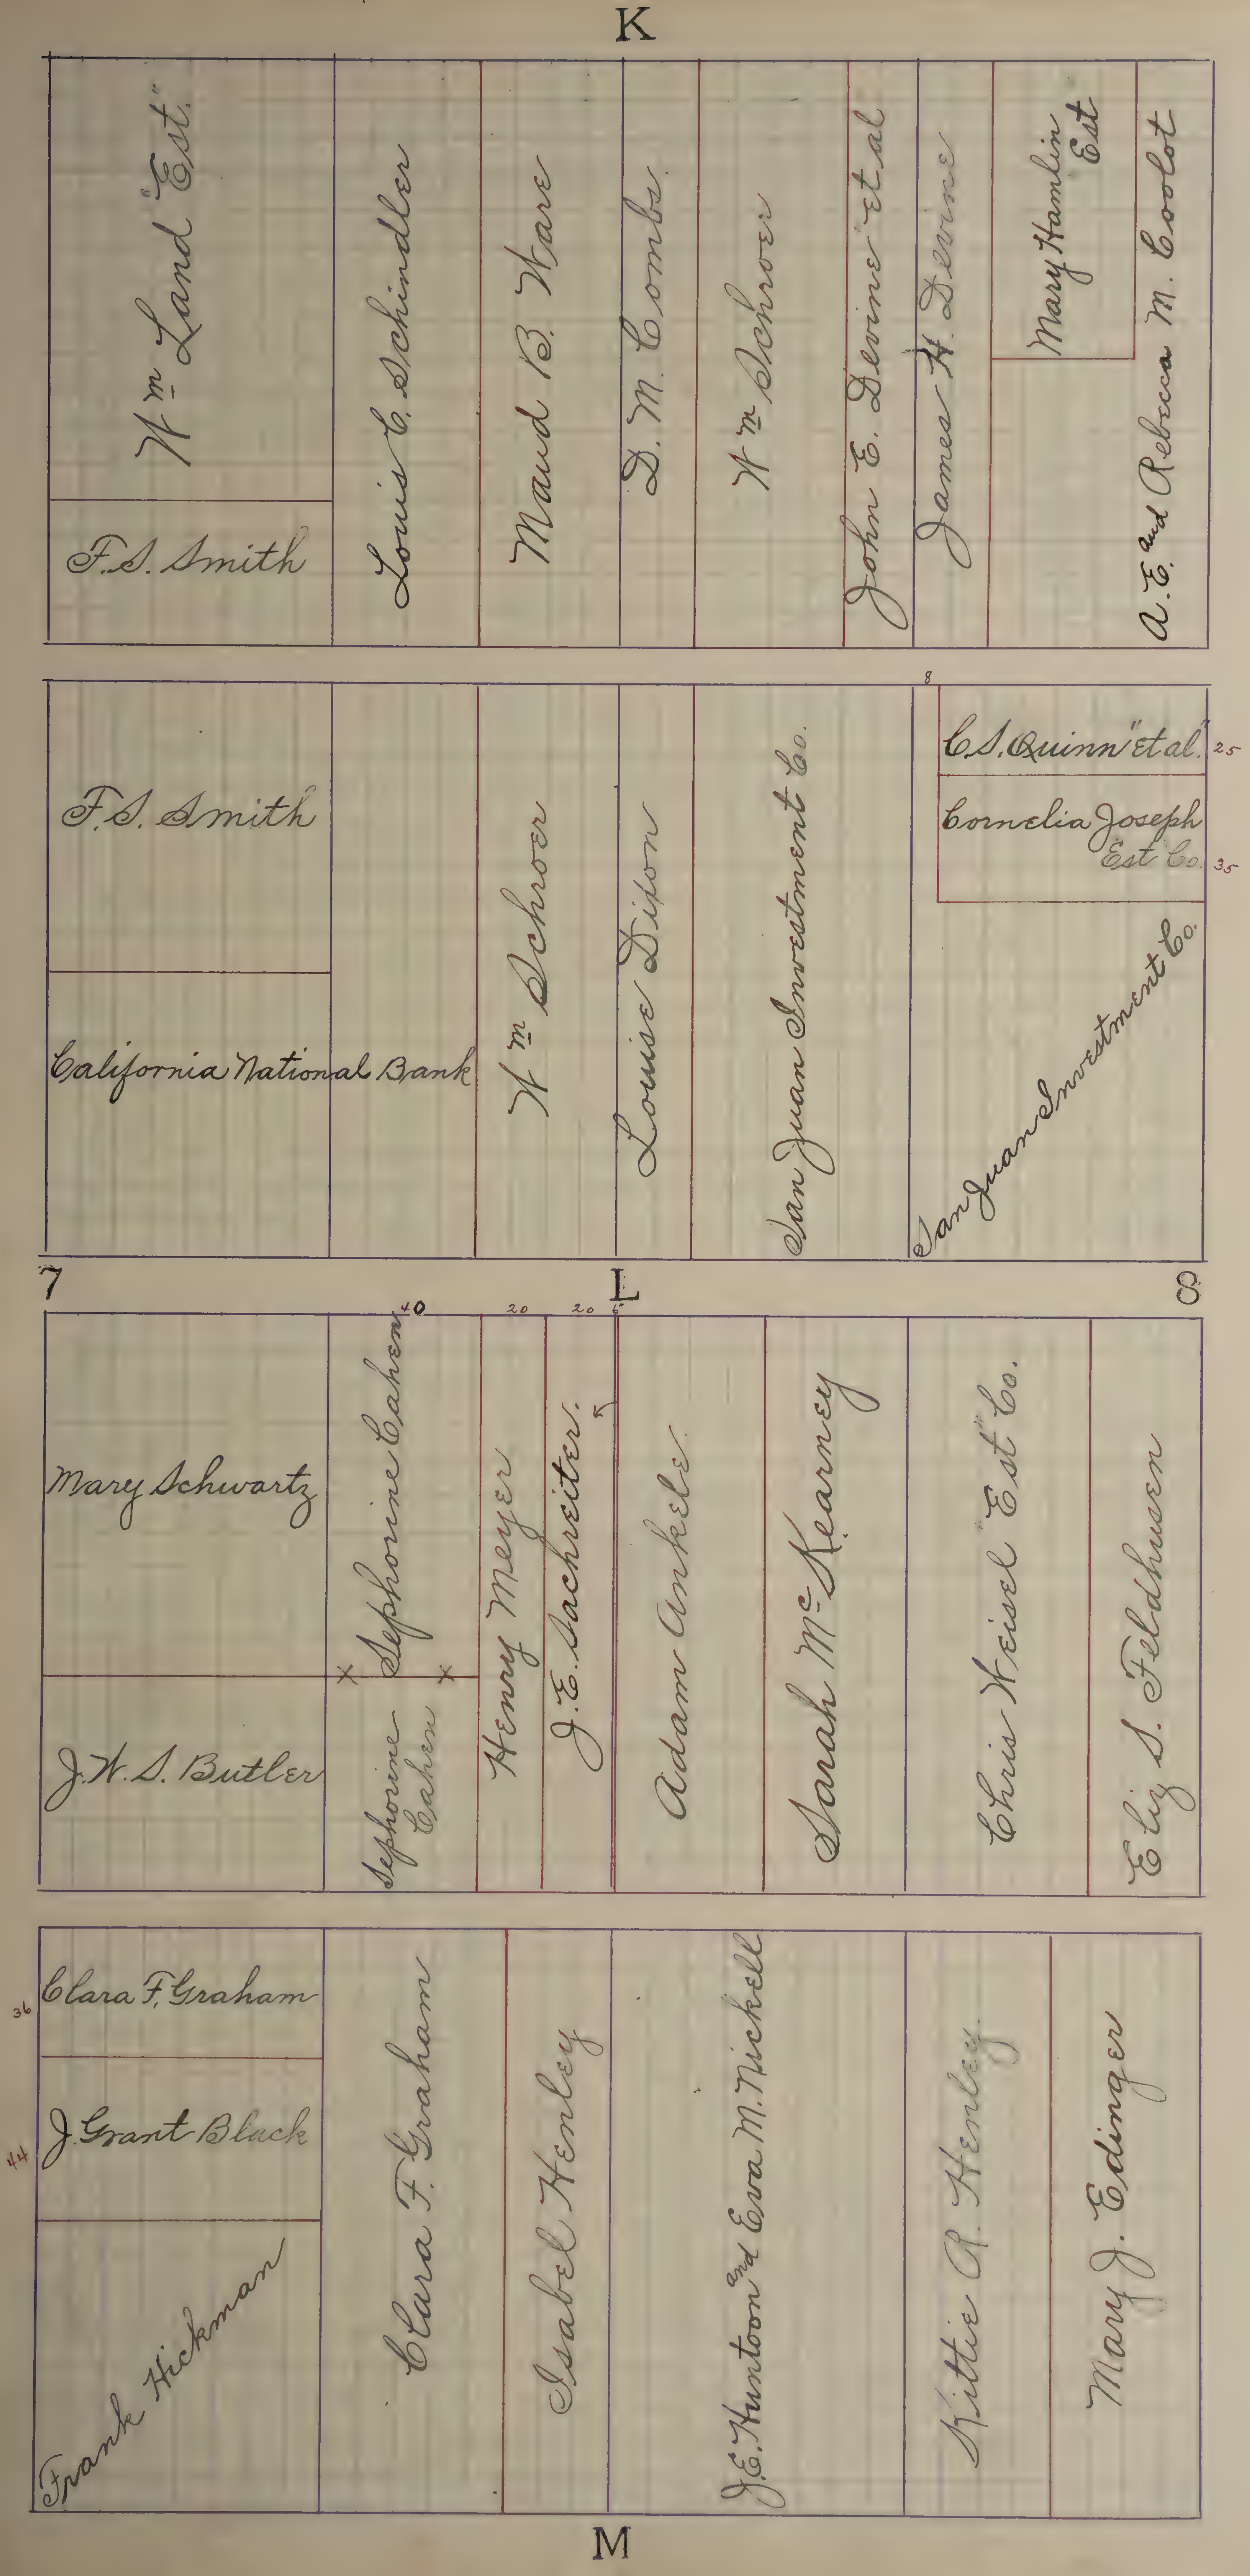
K
F.S. Smith
Wm Land "Est"
Louis C. Schindler
Maud B. Ware
D. M. Combs
Wm Schroer
John E. Devine "et al"
James H. Devine
Mary Hamlin "Est"
A. E. and Rebecca M. Coolot
F.S. Smith
California National Bank
Wm Schroer
Louise Dixon
San Juan Investment Co.
8
C.S. Quinn "et al."
25
Cornelia Joseph Est Co.
35
San Juan Investment Co.
7
L
8
40
20
20
5
Mary Schwartz
J.W.S. Butler
Sephorine Cahen
Sephorine Cahen
Henry Meyer
J.E. Sachreiter
Adam Ankele
Sarah McKearney
Chris Weisel "Est" Co.
Eliz S. Feldhusen
36
Clara F. Graham
44
J. Grant Black
Frank Hickman
Clara F. Graham
Isabel Henley
J.E. Huntoon and Eva M. Nickell
Kittie A. Henley
Mary J. Edinger
M

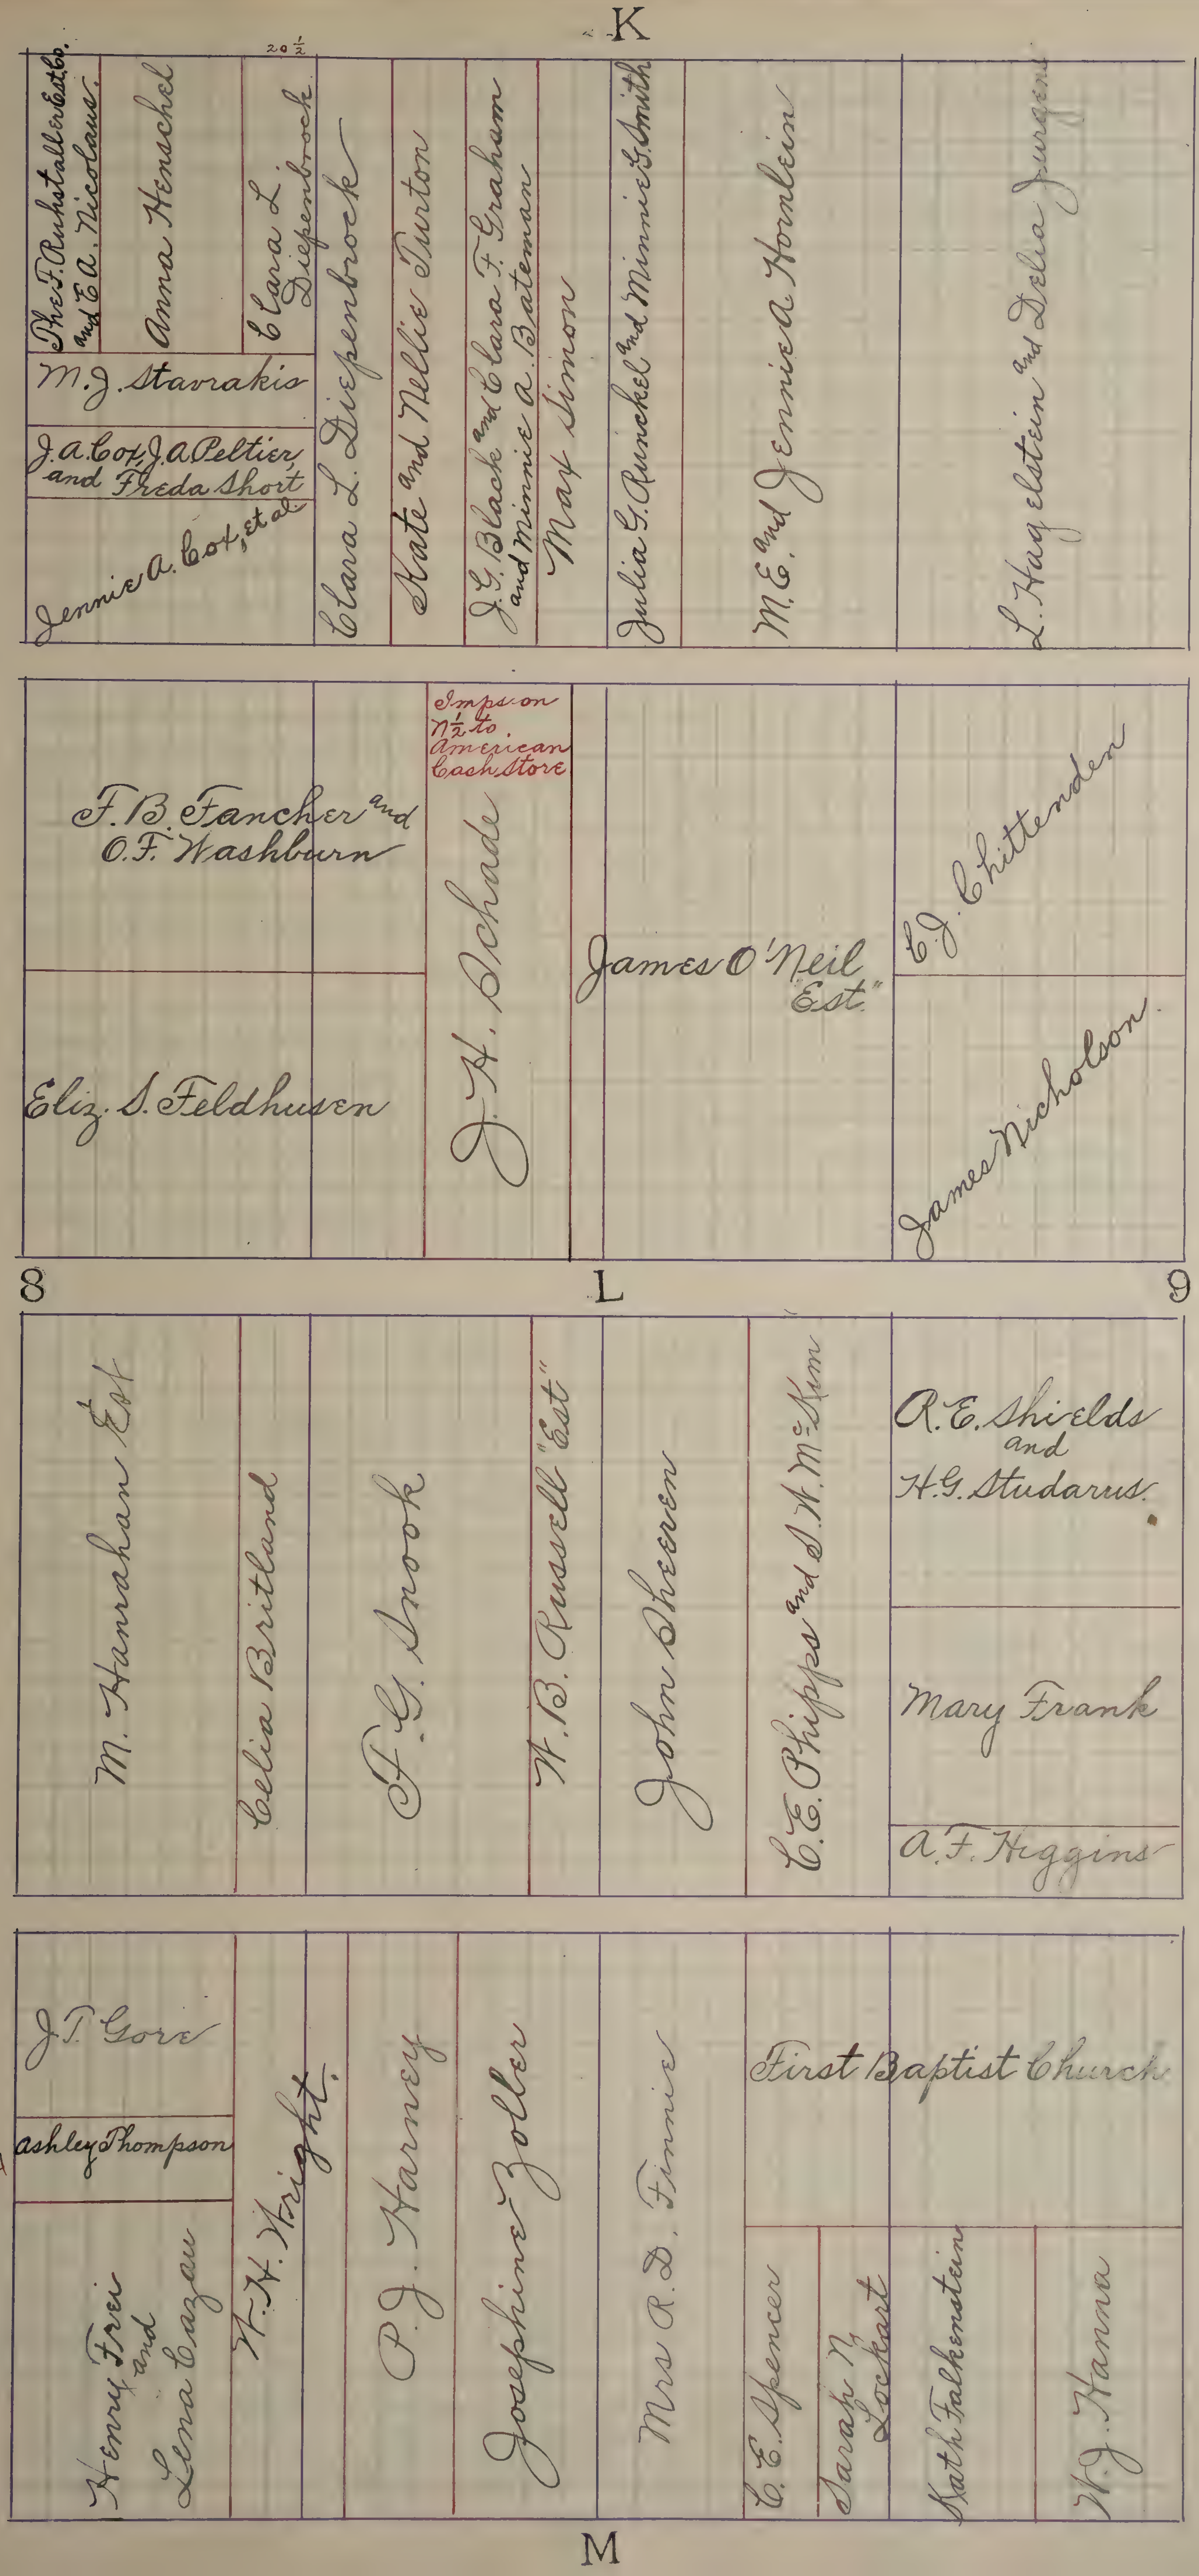
K
20½
The F. Ruhstaller Est. Co. and E. A. Nicolaus.
Anna Henschel
Clara L. Diepenbrock
M. J. Stavrakis
J. A. Cox, J. A. Peltier, and Freda Short
Jennie A. Cox, et al.
Clara L. Diepenbrock
Kate and Nellie Turton
J. G. Black and Clara F. Graham and Minnie A. Bateman
Max Simon
Julia G. Runckel and Minnie G. Smith
M. E. and Jennie A. Hornlein
L. Hagelstein and Delia Jurgens
F. B. Fancher and O. F. Washburn
Eliz. S. Feldhusen
Imps. on N½ to American Cash Store
J. H. Schade
James O'Neil "Est."
C. J. Chittenden
James Nicholson
8
L
9
M. Hanrahan Est
Celia Britland
F. G. Snook
W. B. Russell "Est"
John Sheeren
C. E. Phipps and S. W. McKim
R. E. Shields and H. G. Studarus.
Mary Frank
A. F. Higgins
J. T. Gore
Ashley Thompson
24
Henry Frei and Lena Cazau
86
W. H. Wright.
P. J. Harney
Josephine Zoller
Mrs R. D. Finnie
First Baptist Church
C. E. Spencer
Sarah N. Lockhart
Kath Falkenstein
W. J. Hanna
M

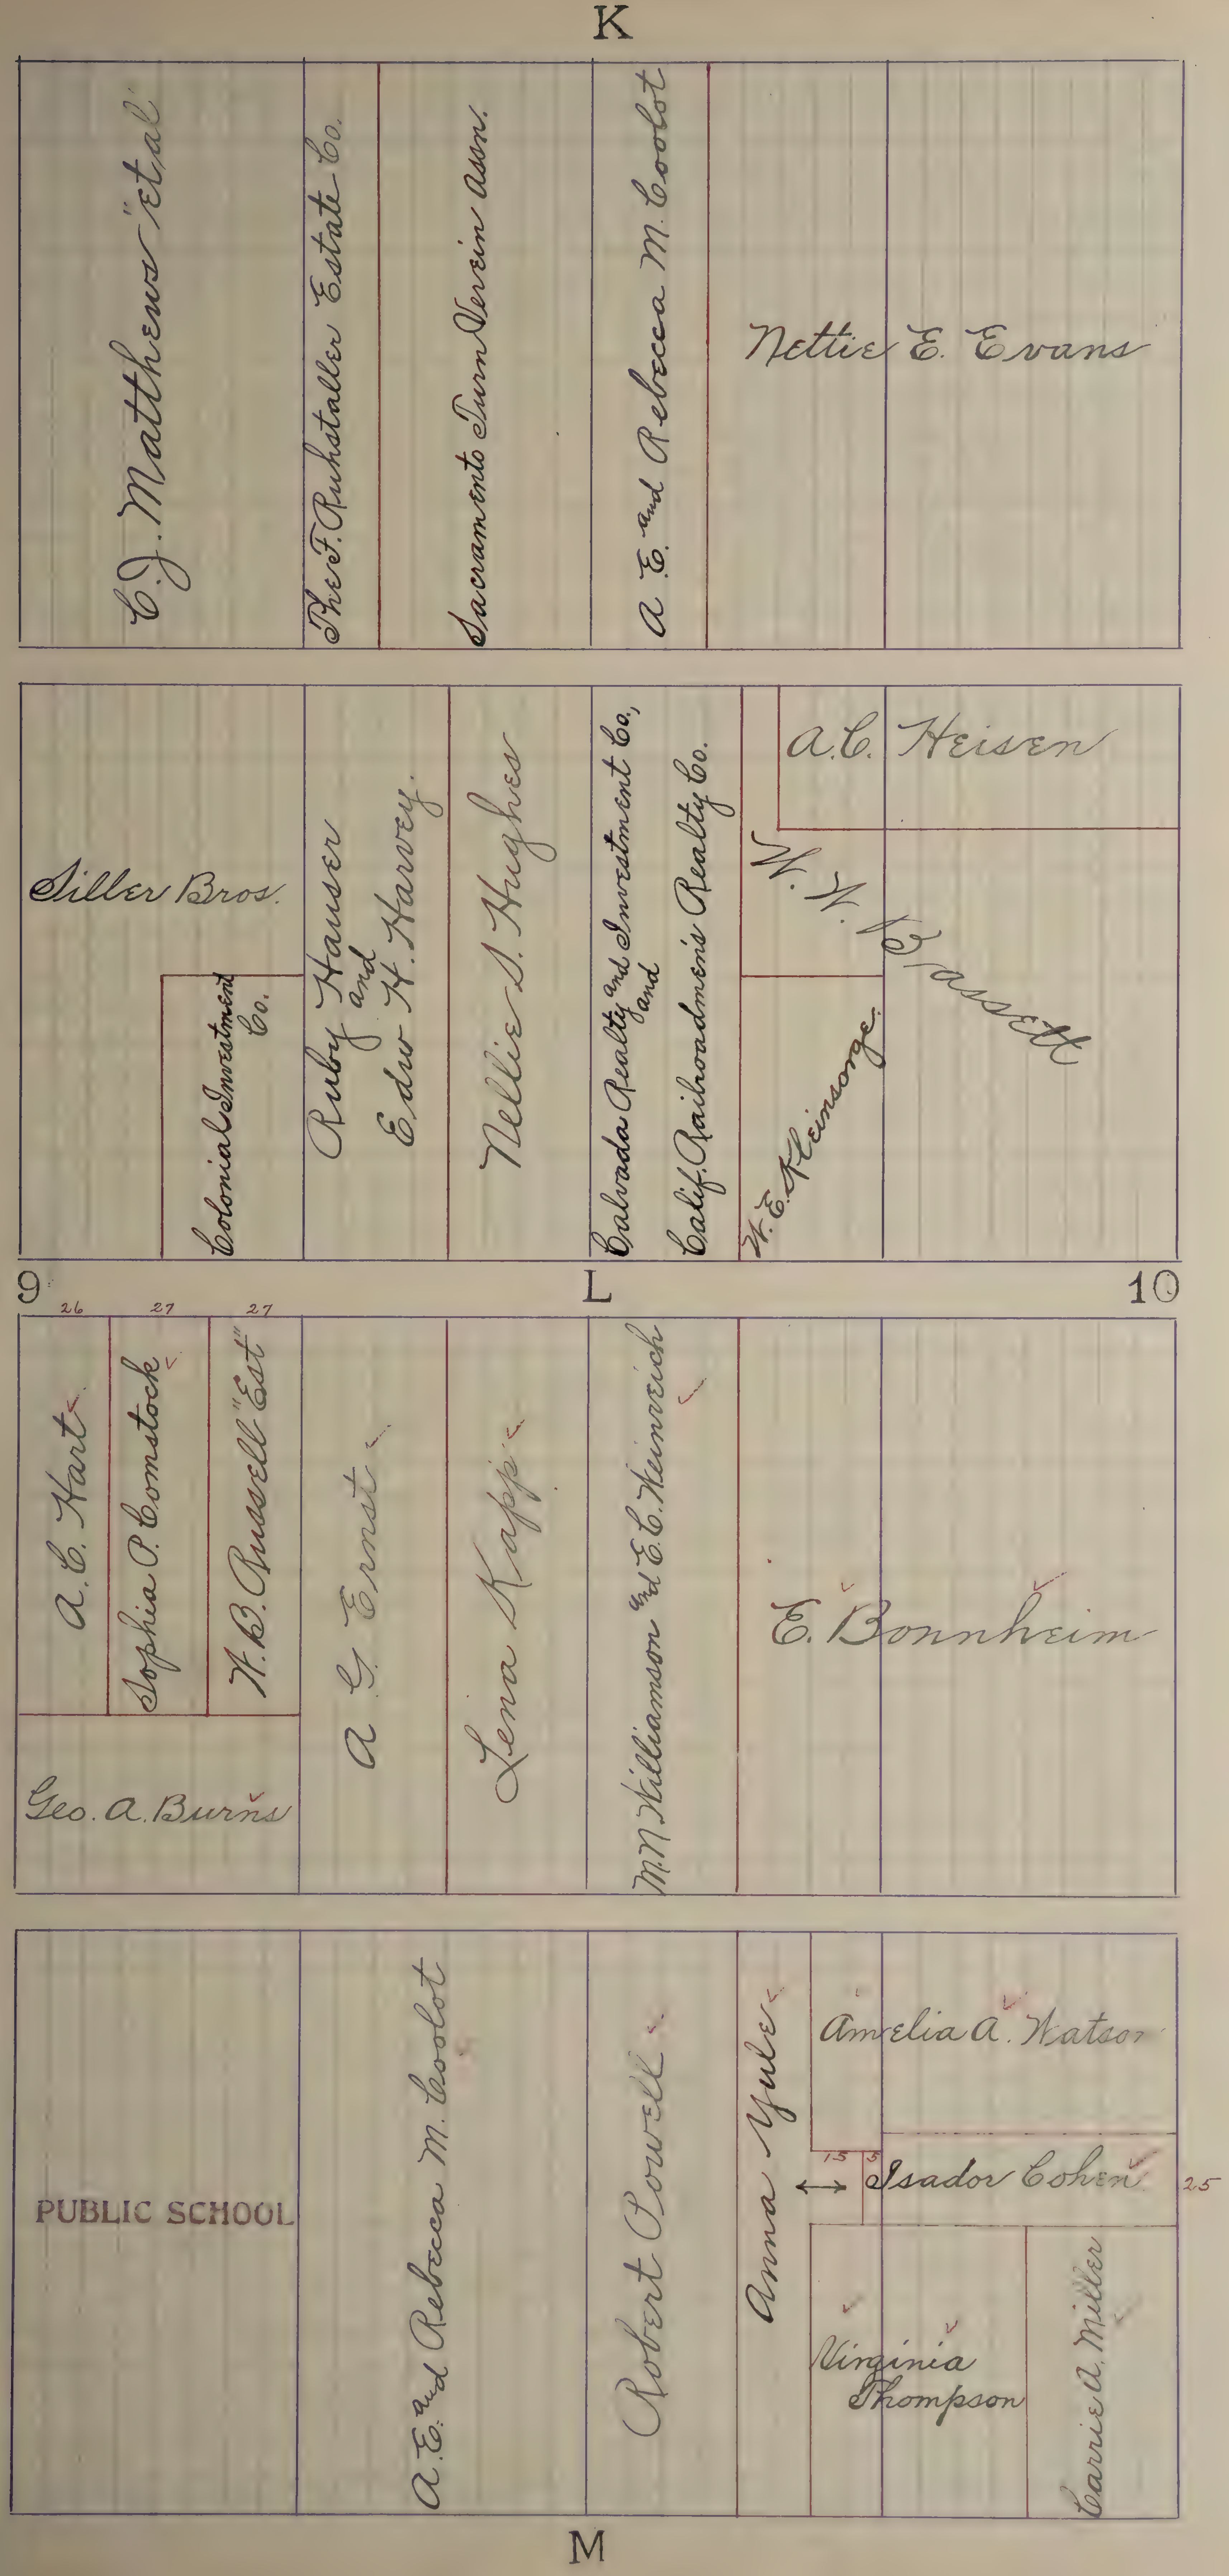
K
C.J. Matthews "et al"
Phe F. Ruhstaller Estate Co.
Sacramento Turn Verein Assn.
A. E. and Rebecca M. Coolot
Nettie E. Evans
Siller Bros.
Colonial Investment Co.
Ruby Hauser and Edw H. Harvey
Nellie S. Hughes
Calvada Realty and Investment Co. and Calif. Railroadmen's Realty Co.
A.C. Heisen
W.W. Brassett
W.E. Kleinsorge
9
L
10
26
27
27
A.C. Hart
Sophia P. Comstock
H.B. Russell "Est"
Geo. A. Burns
A. G. Ernst
Lena Kapp
M.N. Williamson and E.C. Heinrich
E. Bonnheim
PUBLIC SCHOOL
A.E. and Rebecca M. Coolot
Robert Powell
Anna Yule
Amelia A. Watson
15
5
Isador Cohen
25
Virginia Thompson
Carrie A. Miller
M

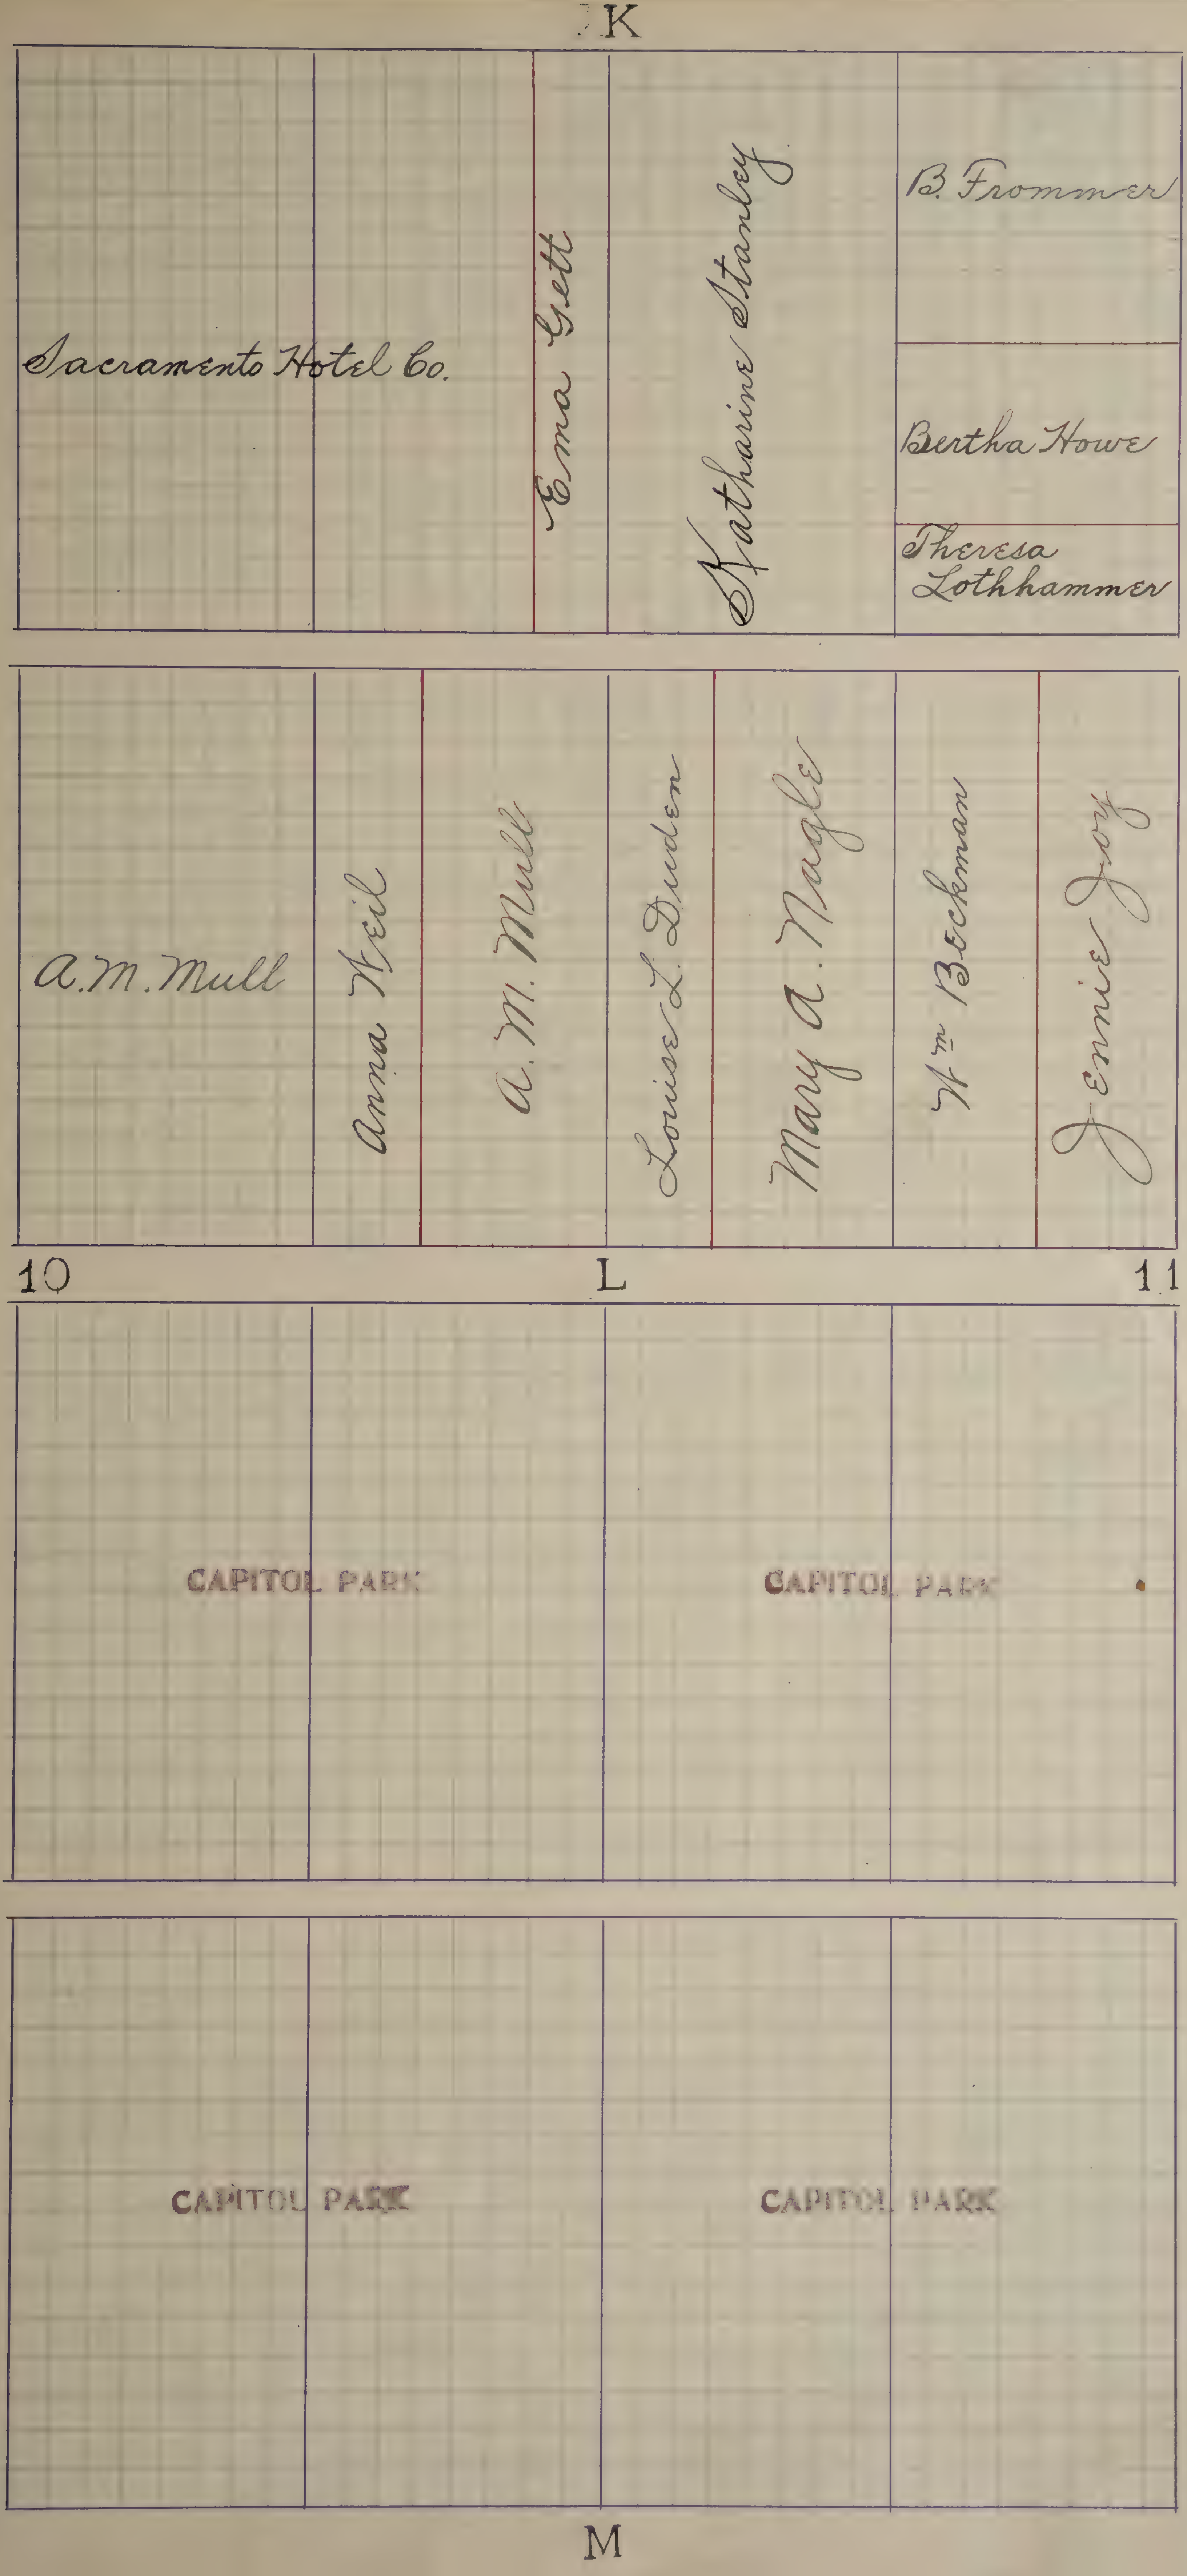
K
Sacramento Hotel Co.
Ema Gett
Katharine Stanley
B. Frommer
Bertha Howe
Theresa Lothhammer
A.M. Mull
Anna Weil
A.M. Mull
Louise L. Duden
Mary A. Nagle
Wm Beckman
Jennie Joy
10
L
11
CAPITOL PARK
CAPITOL PARK
CAPITOL PARK
CAPITOL PARK
M

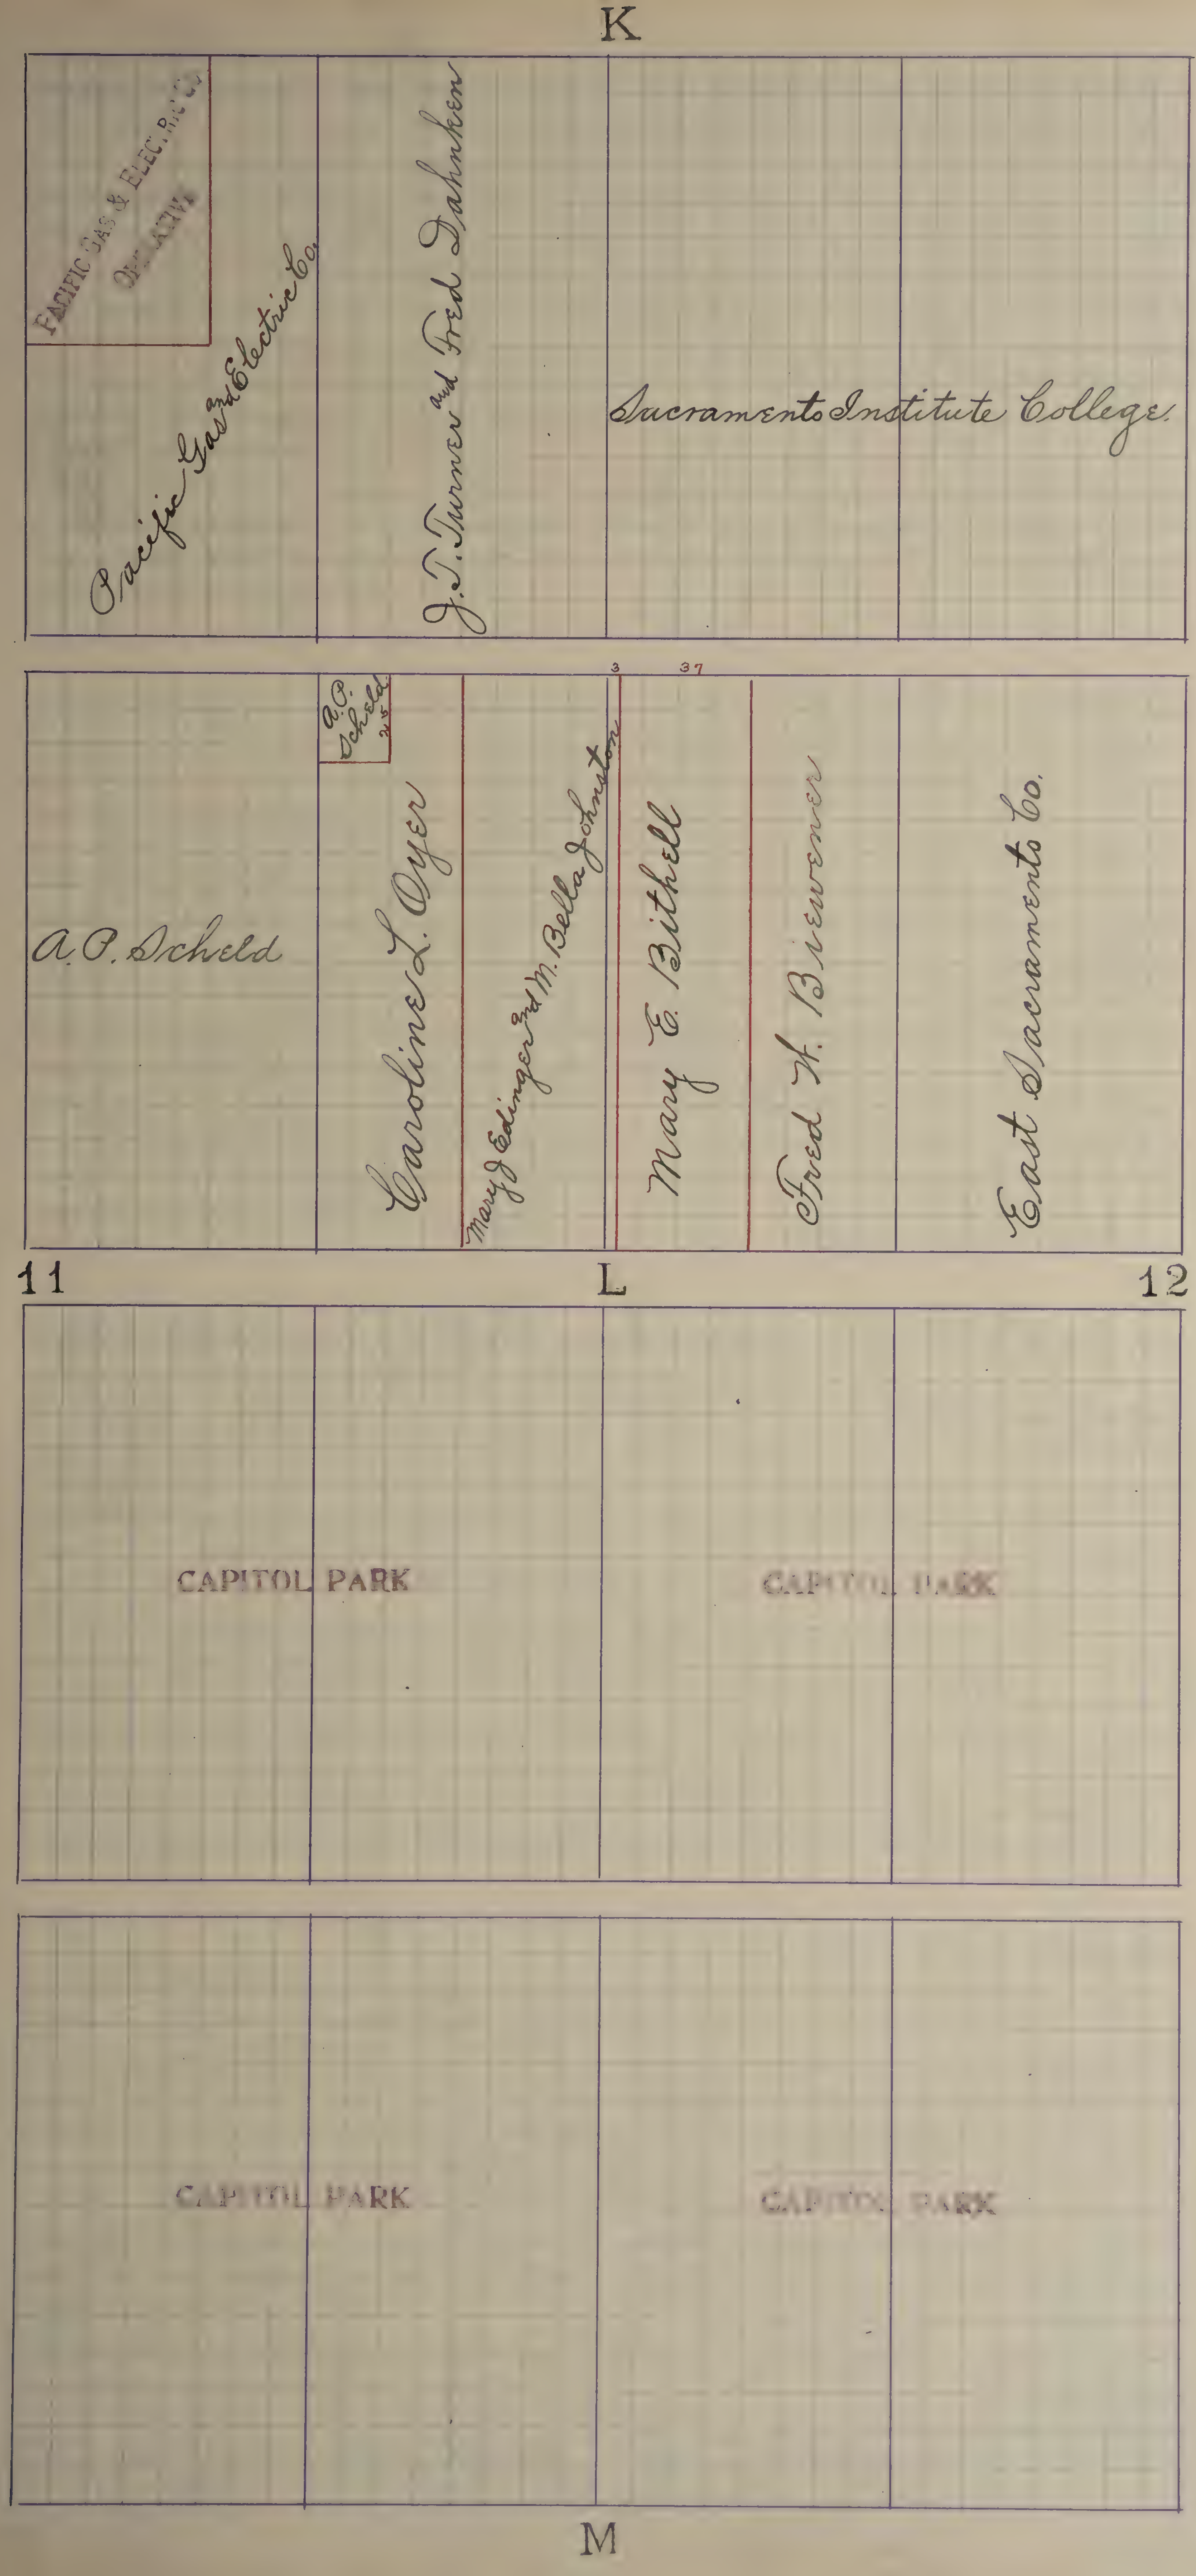
K
PACIFIC GAS & ELECTRIC CO
Pacific Gas and Electric Co.
J. T. Turner and Fred Dahnken
Sacramento Institute College
A. P. Scheld
A. P. Scheld
25
Caroline L. Dyer
Mary J. Edinger and M. Bella Johnston
3
37
Mary E. Bithell
Fred H. Bievemer
East Sacramento Co.
11
L
12
CAPITOL PARK
CAPITOL PARK
CAPITOL PARK
CAPITOL PARK
M

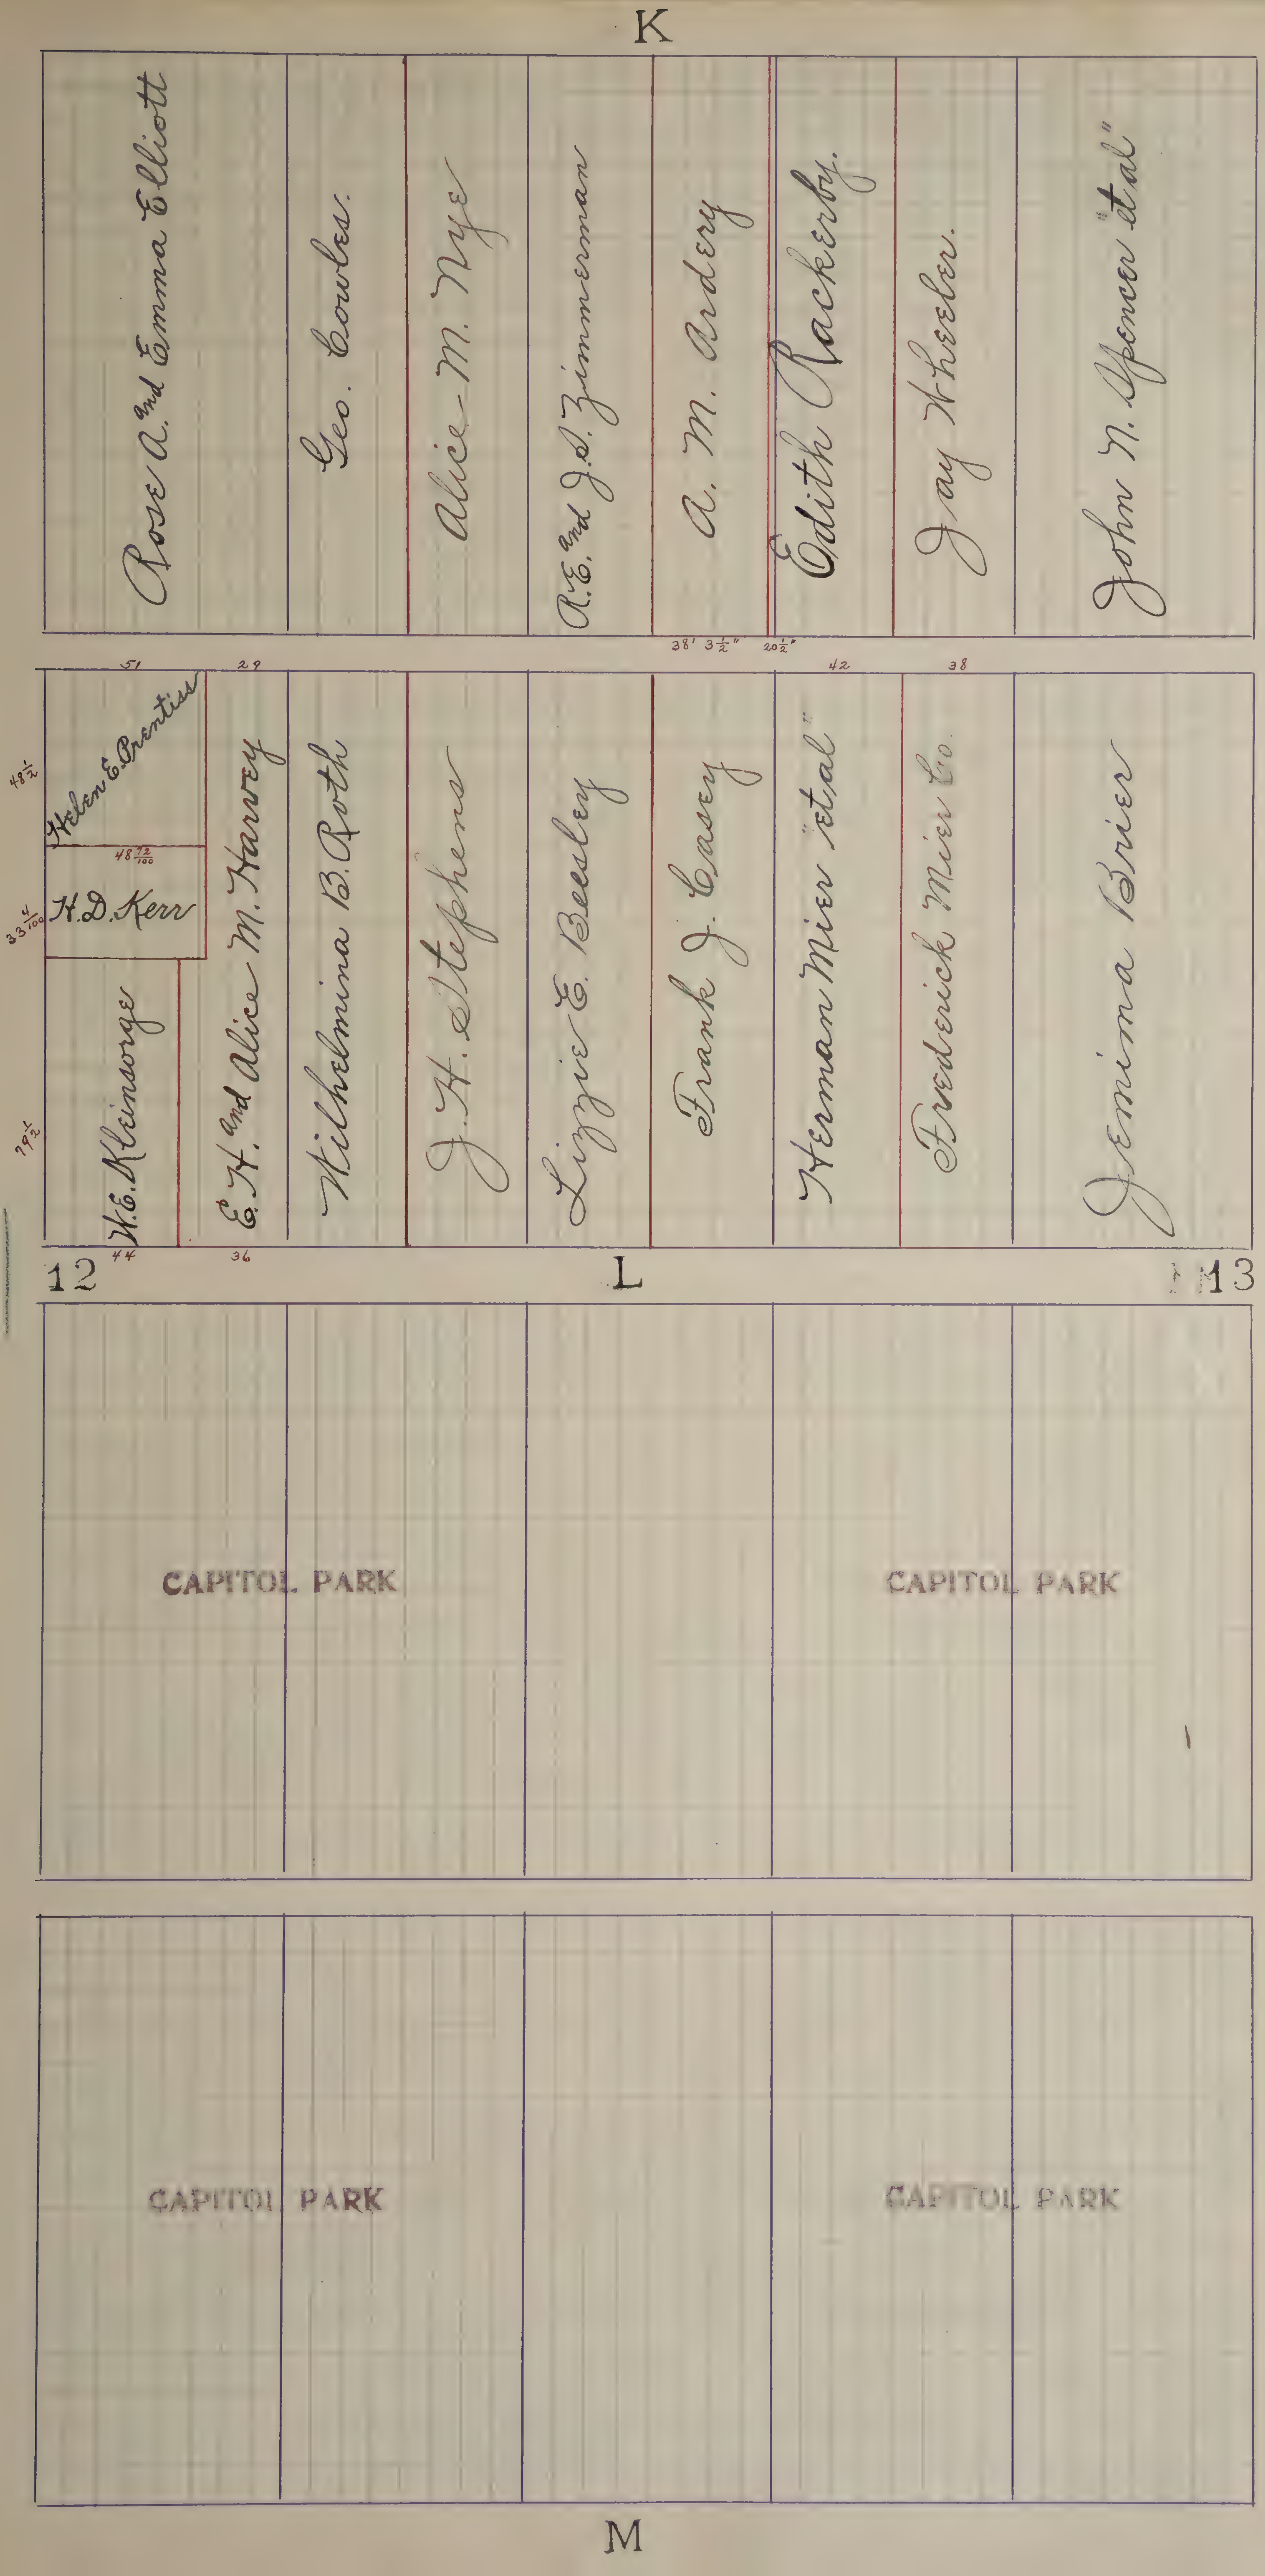
K
Rose A. and Emma Elliott
Geo. Cowles.
Alice M. Nye
R.E. and J.S. Zimmerman
A. M. Ardery
Edith Rackerby.
Jay Wheeler.
John N. Spencer "etal"
38' 3½"
20½"
51
29
42
38
48½
Helen E. Prentiss
48 72/100
33 4/100
H.D. Kerr
79½
W.E. Kleinsorge
E.H. and Alice M. Harvey
Wilhelmina B. Roth
J.H. Stephens
Lizzie E. Beesley
Frank J. Casey
Herman Mier "etal"
Frederick Mier Co.
Jemima Brier
44
36
12
L
13
CAPITOL PARK
CAPITOL PARK
CAPITOL PARK
CAPITOL PARK
M

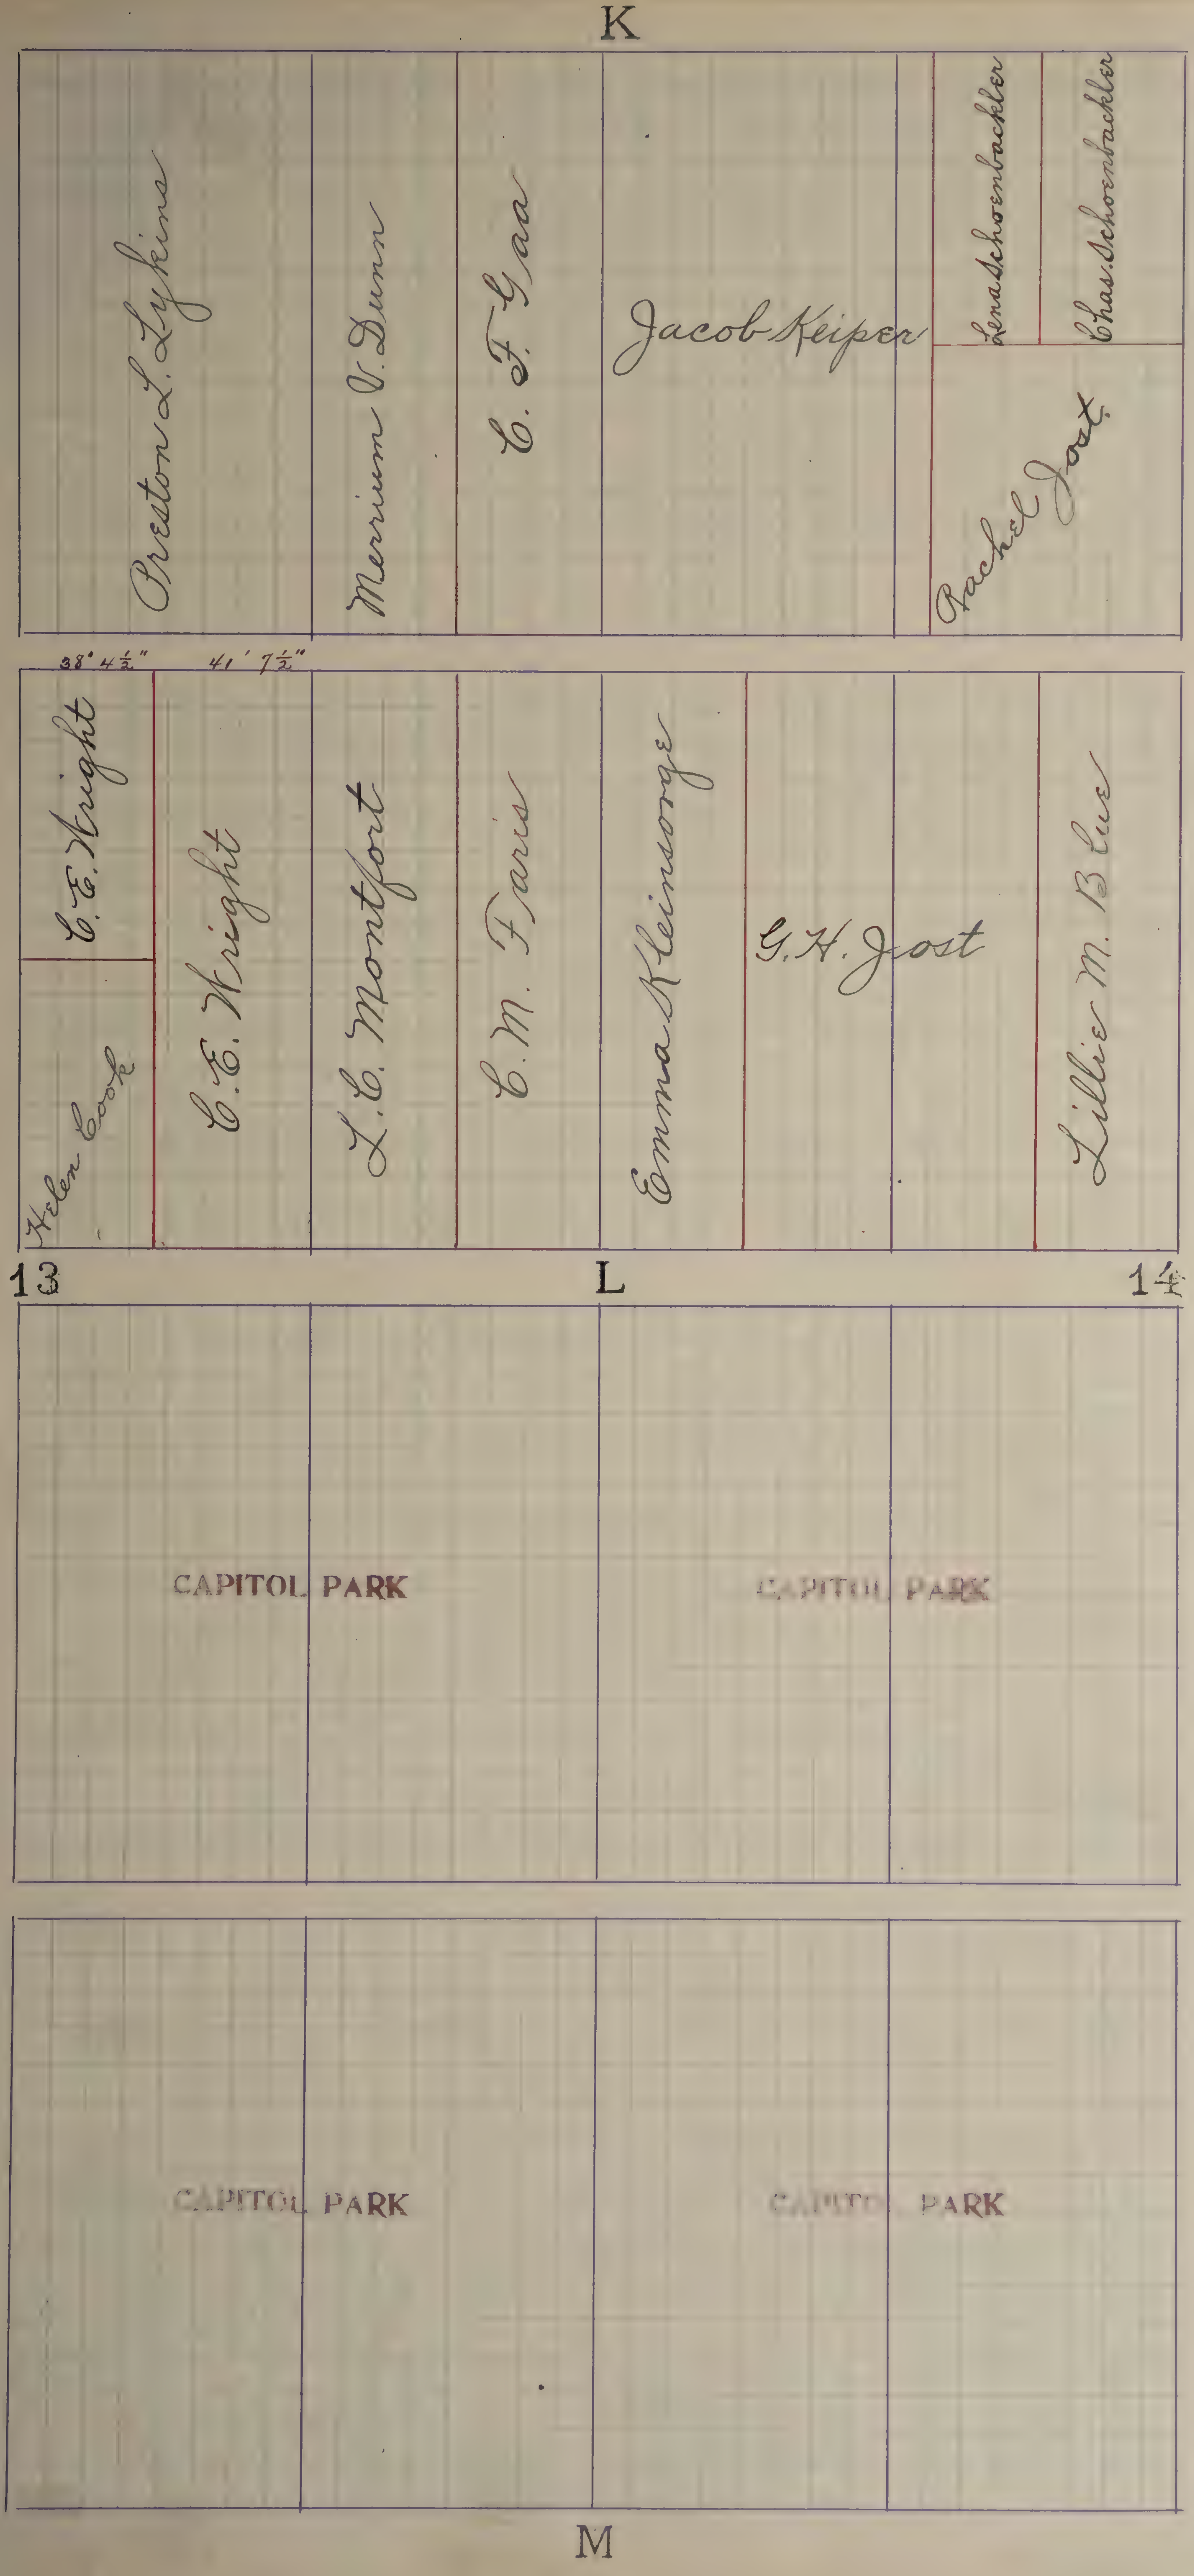
K
Preston L. Lykins
Merrium V. Dunn
C. F. Gaa
Jacob Keiper
Lena Schoenbackler
Chas. Schoenbackler
Rachel Jost
38' 4½"
41' 7½"
C. E. Wright
Helen Cook
C. E. Wright
L. C. Montfort
C. M. Faris
Emma Kleinsorge
G. H. Jost
Lillie M. Blue
13
L
14
CAPITOL PARK
CAPITOL PARK
CAPITOL PARK
CAPITOL PARK
M

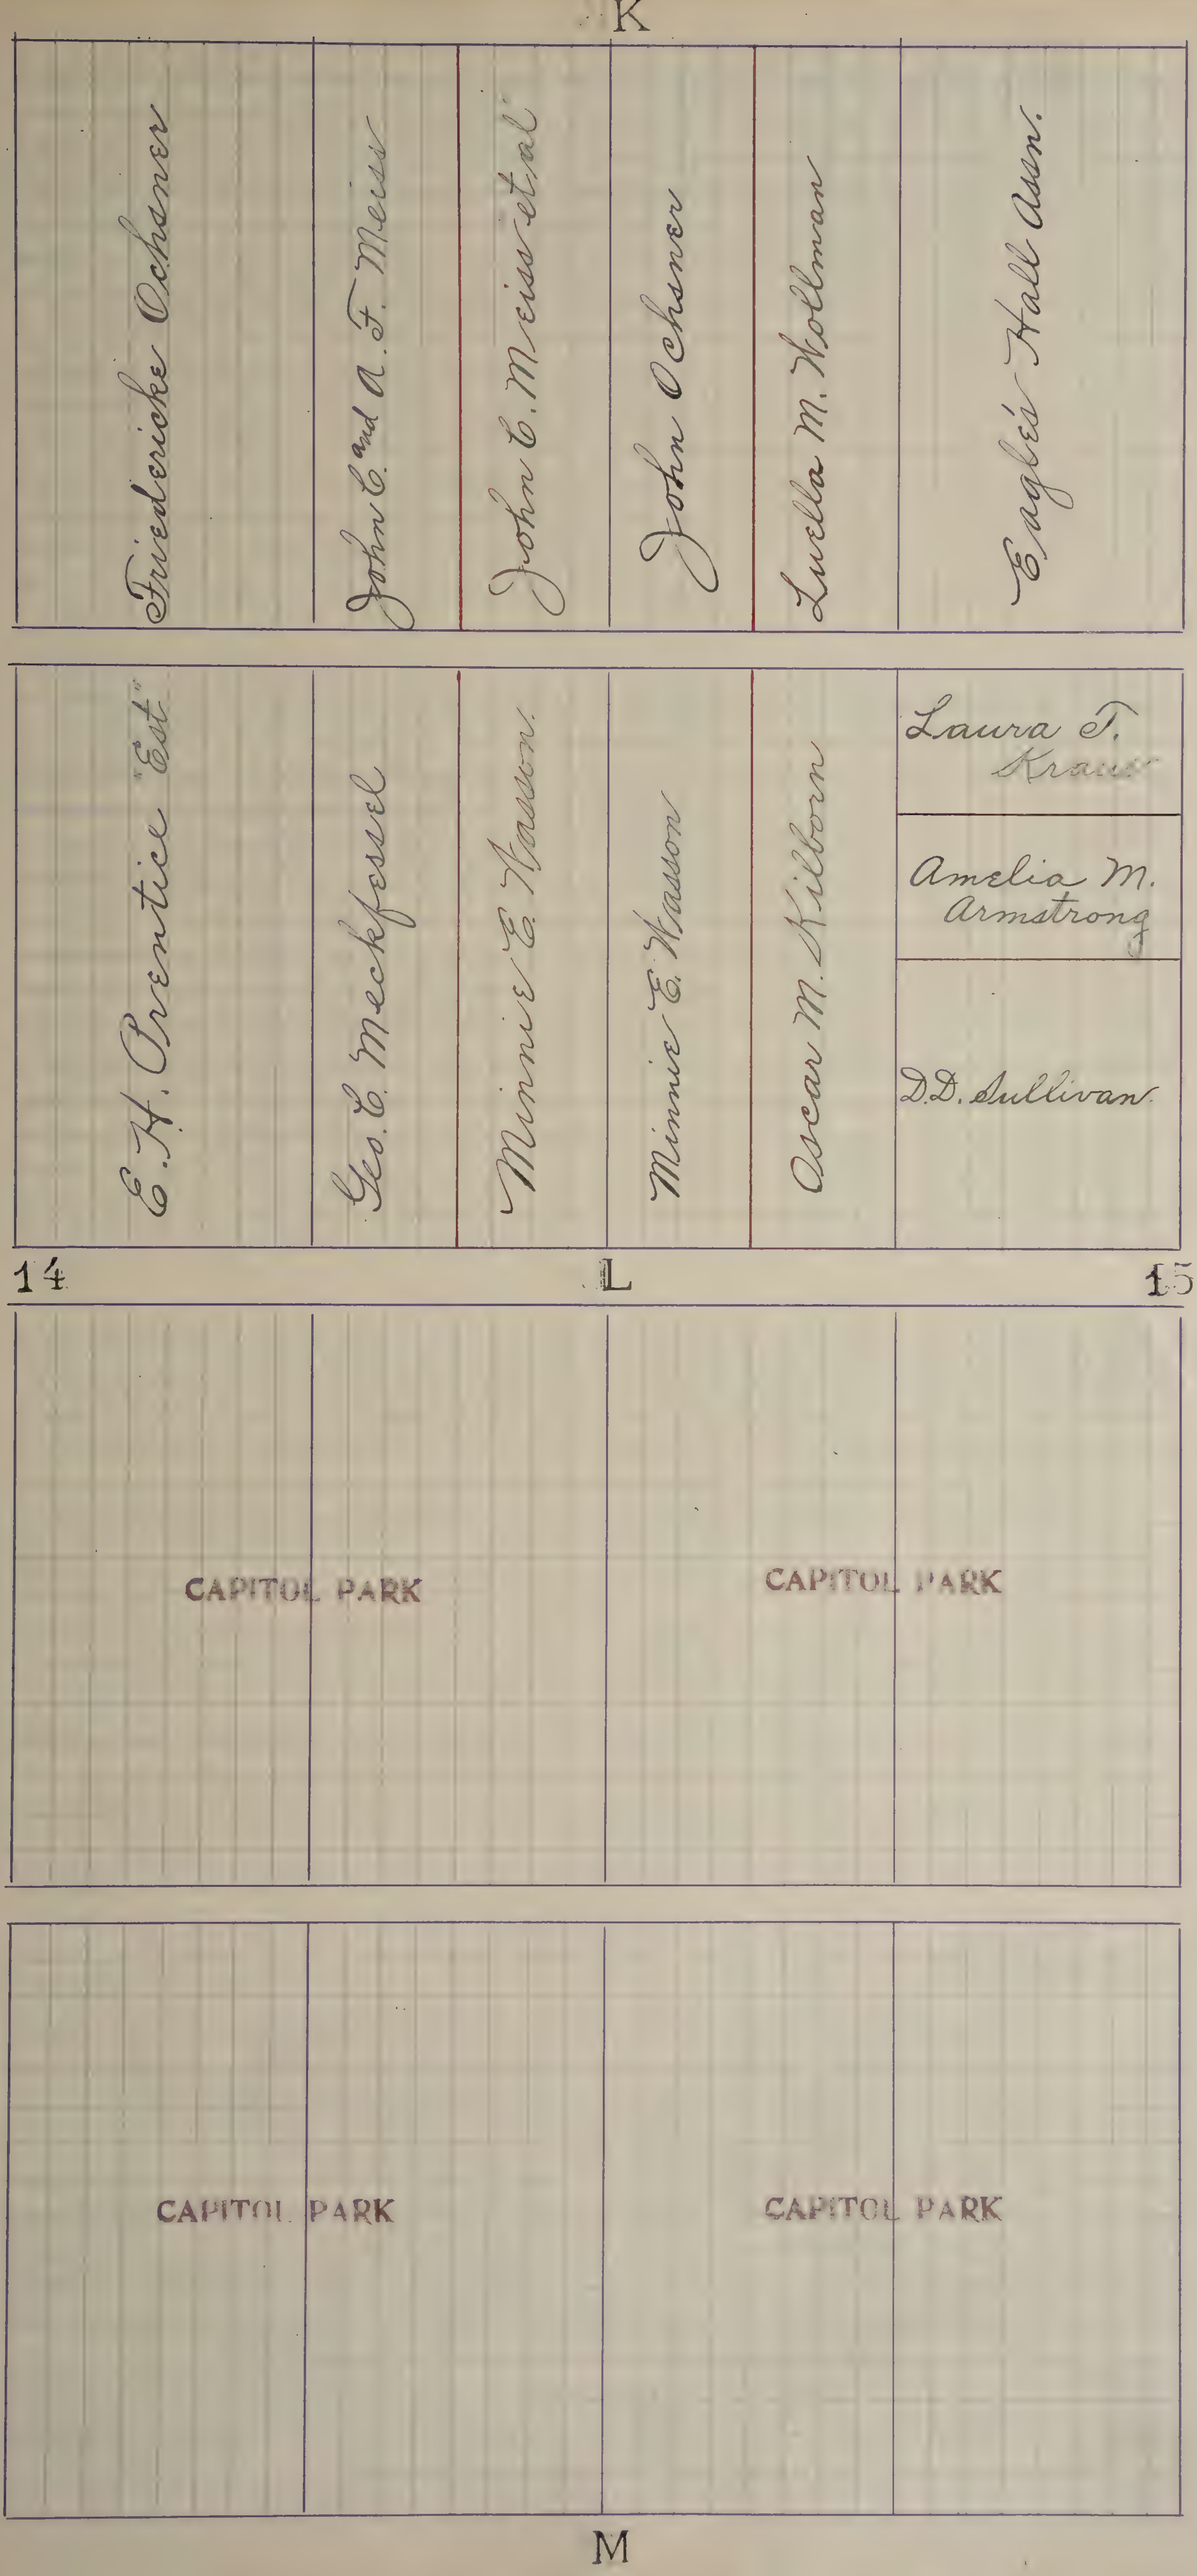
K
Friedericke Ochsner
John E. and A. F. Meiss
John E. Meiss et al
John Ochsner
Luella M. Hollman
Eagle's Hall Assn.
E. H. Prentice "Est"
Geo. E. Meckfessel
Minnie E. Wasson
Minnie E. Wasson
Oscar M. Kilborn
Laura F. Kraus
Amelia M. Armstrong
D.D. Sullivan
14
L
15
CAPITOL PARK
CAPITOL PARK
CAPITOL PARK
CAPITOL PARK
M

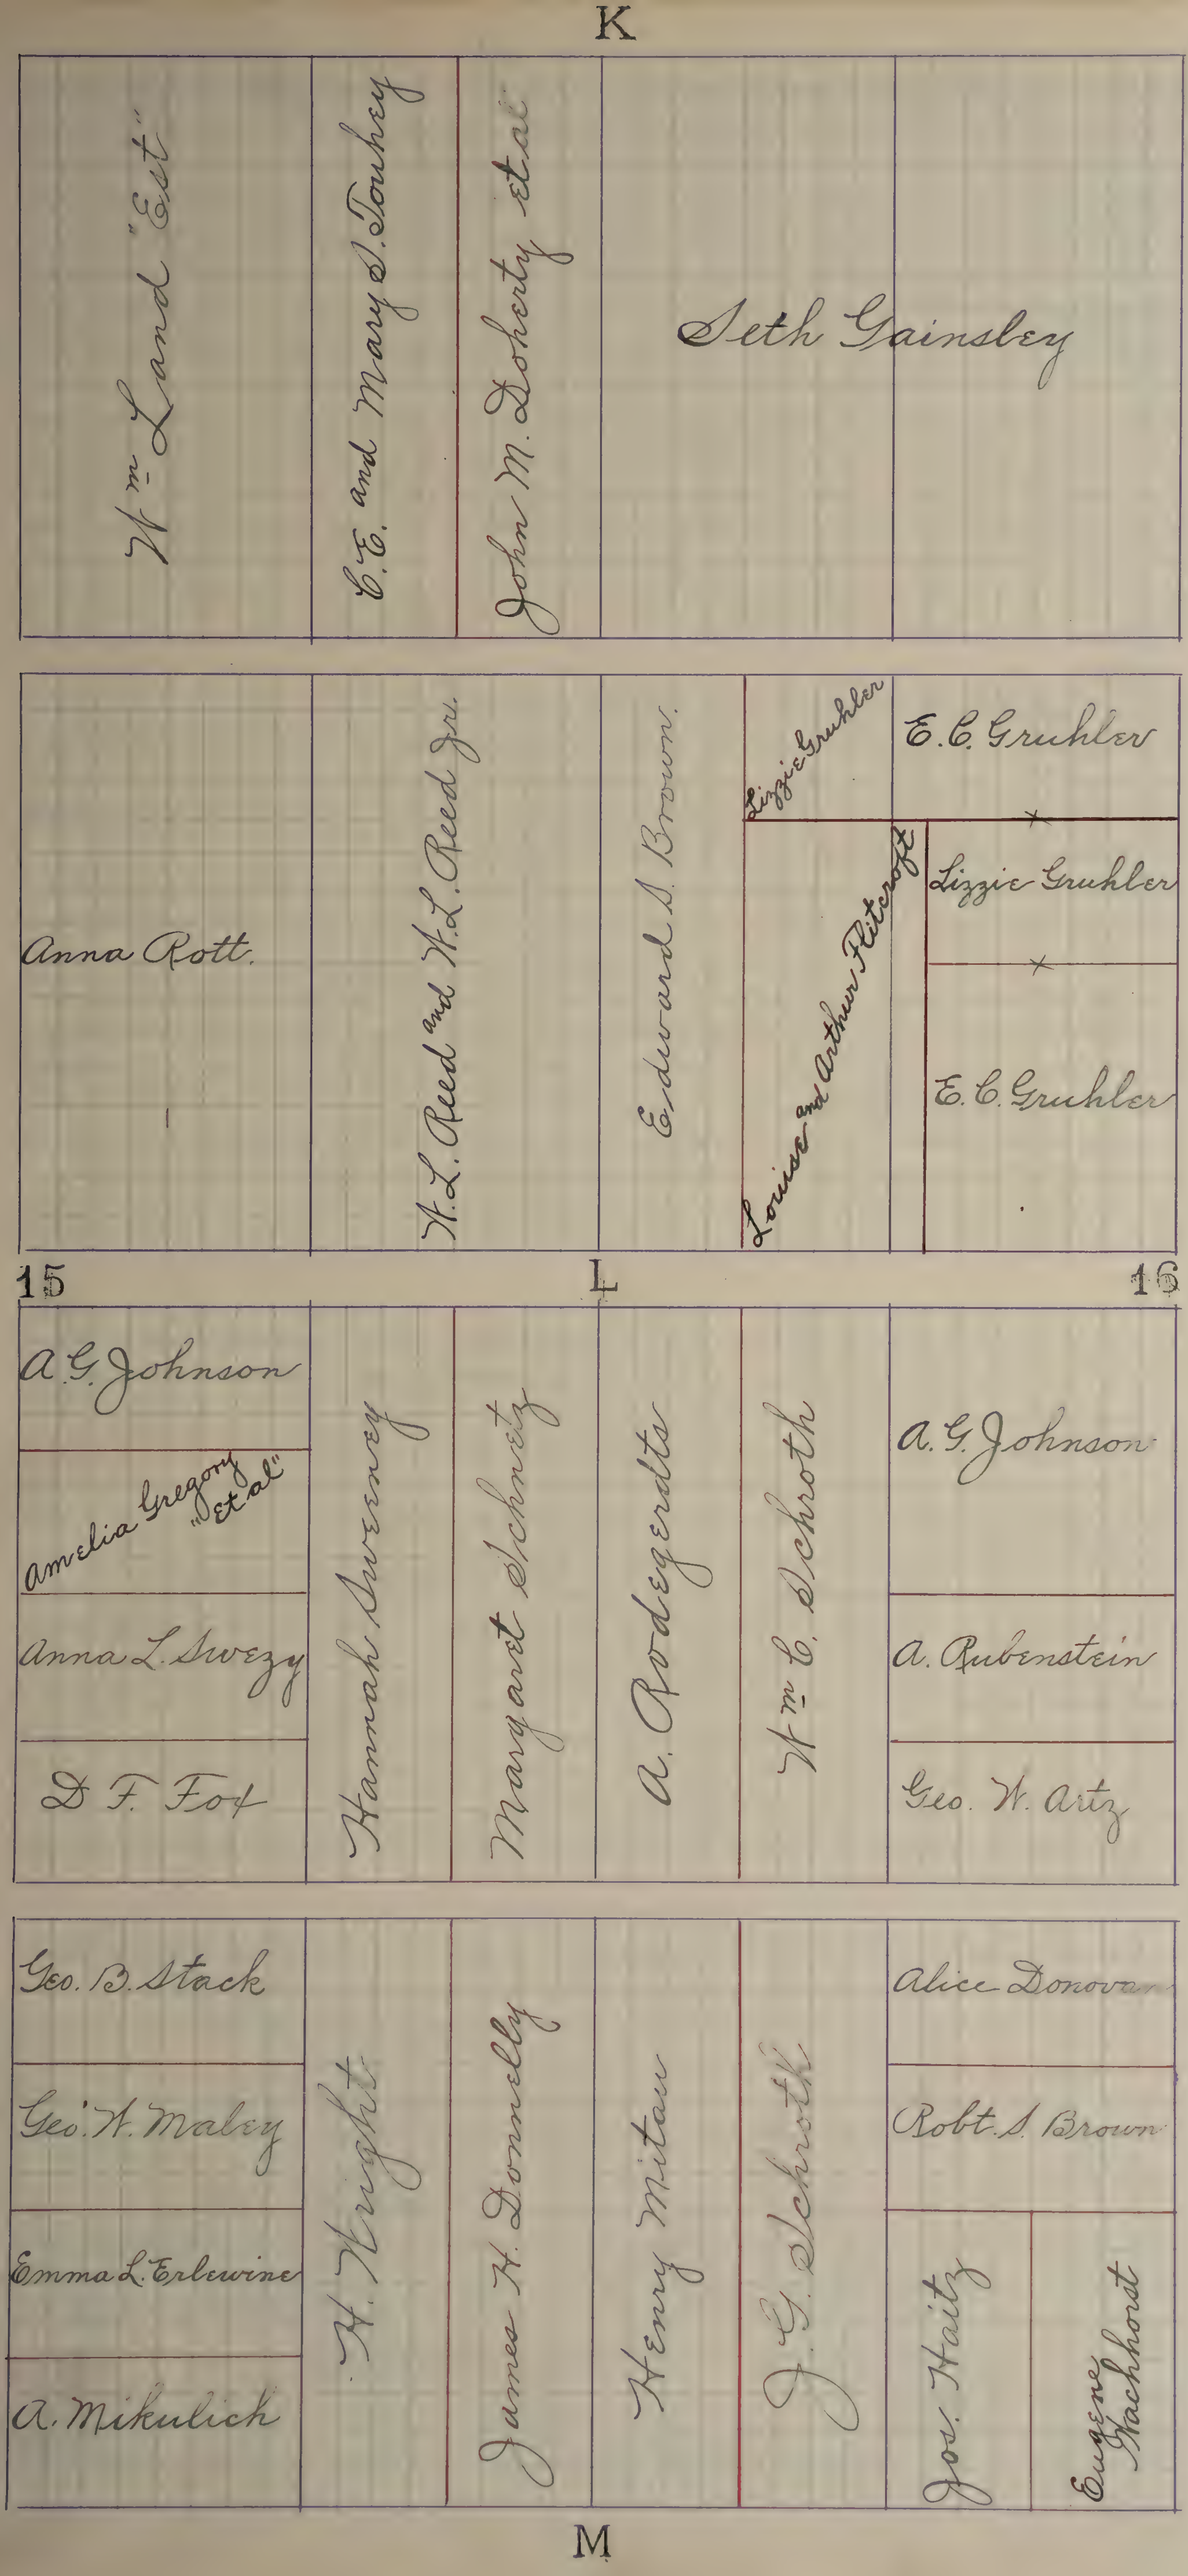
K
Wm Land "Est"
E. E. and Mary S. Touhey
John M. Doherty et al
Seth Gainsley
Anna Rott.
W. L. Reed and W. L. Reed Jr.
Edward S. Brown.
Lizzie Gruhler
E. C. Gruhler
Louise and Arthur Flitcroft
Lizzie Gruhler
E. C. Gruhler
15
L
16
A. G. Johnson
Amelia Gregory "et al"
Anna L. Swezy
D. F. Fox
Hannah Sweeney
Margaret Schnetz
A. Rodegerdts
Wm C. Schroth
A. G. Johnson
A. Rubenstein
Geo. W. Artz
Geo. B. Stack
Geo. W. Maley
Emma L. Erlewine
A. Mikulich
H. Knight
James H. Donnelly
Henry Mitau
J. G. Schroth
Alice Donova
Robt. S. Brown
Jos. Haitz
Eugene Wachhorst
M

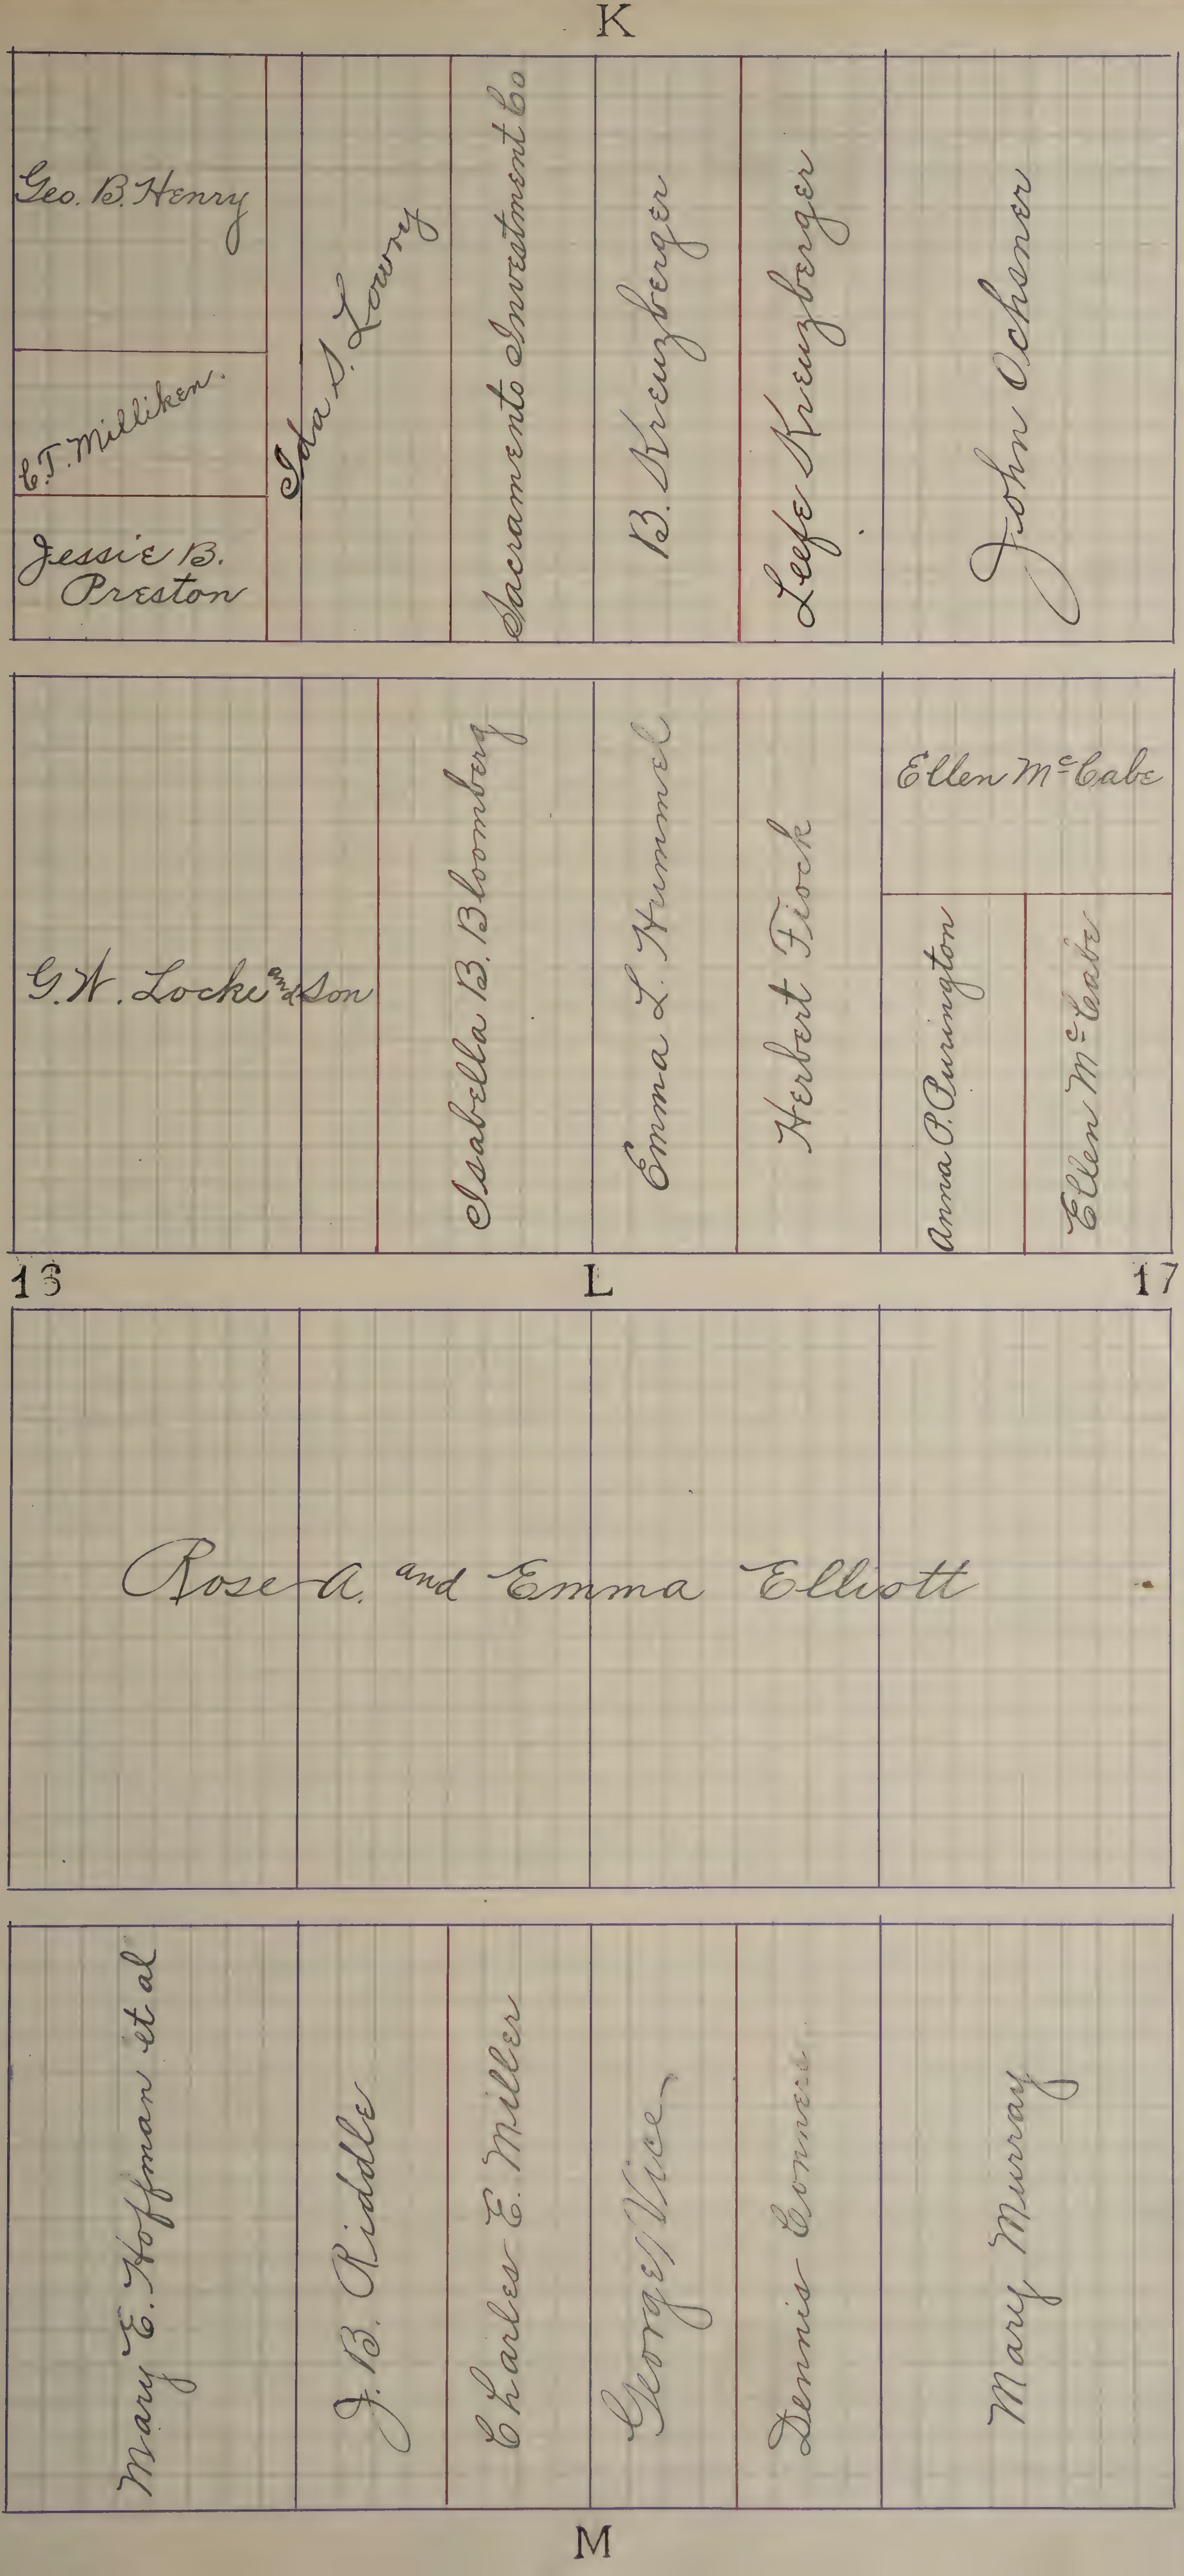
K
Geo. B. Henry
C.T. Milliken.
Jessie B. Preston
Ida S. Lowry
Sacramento Investment Co
B. Kreuzberger
Leefe Kreuzberger
John Ochsner
G.W. Locke and Son
Isabella B. Bloomberg
Emma L. Hummel
Herbert Fiock
Ellen McCabe
Anna P. Purington
Ellen McCabe
13
L
17
Rose A. and Emma Elliott
Mary E. Hoffman et al
J. B. Riddle
Charles E. Miller
George Vice
Dennis Conners
Mary Murray
M

K

Thomas Rudeck

W.H. Campbell and H.L. Briggs

Robert Bryan

Catherine M. Gilkey

Eliz F. Jefferds

Jessie L. Preston

Helen Wright

German Evang. Luth. Church

Ada F Dunton

Wm Kipper

Gertrude E. Irwin

Grace Sharp

Emma Kure

Mamie E. Sheehan

75

85

17 L 18

Pauline M. Meister

Louisa Taylor

Louisa M. Taylor

Ethel M. Hanrahan

Thomas J. Hanrahan

Samuel McDonald

Chas. B. Brier

Ernstine M. Schmidt

Mary and Tena E. Macdonald

C.M. Geitler

35

45

Mary Murray

John Huntoon

Eliz F. Becker

Geo W. Cook

Margaret Kirk

Geo. Woodall

Ella Simmons

Eliz F. Becker

Mary E. West

M

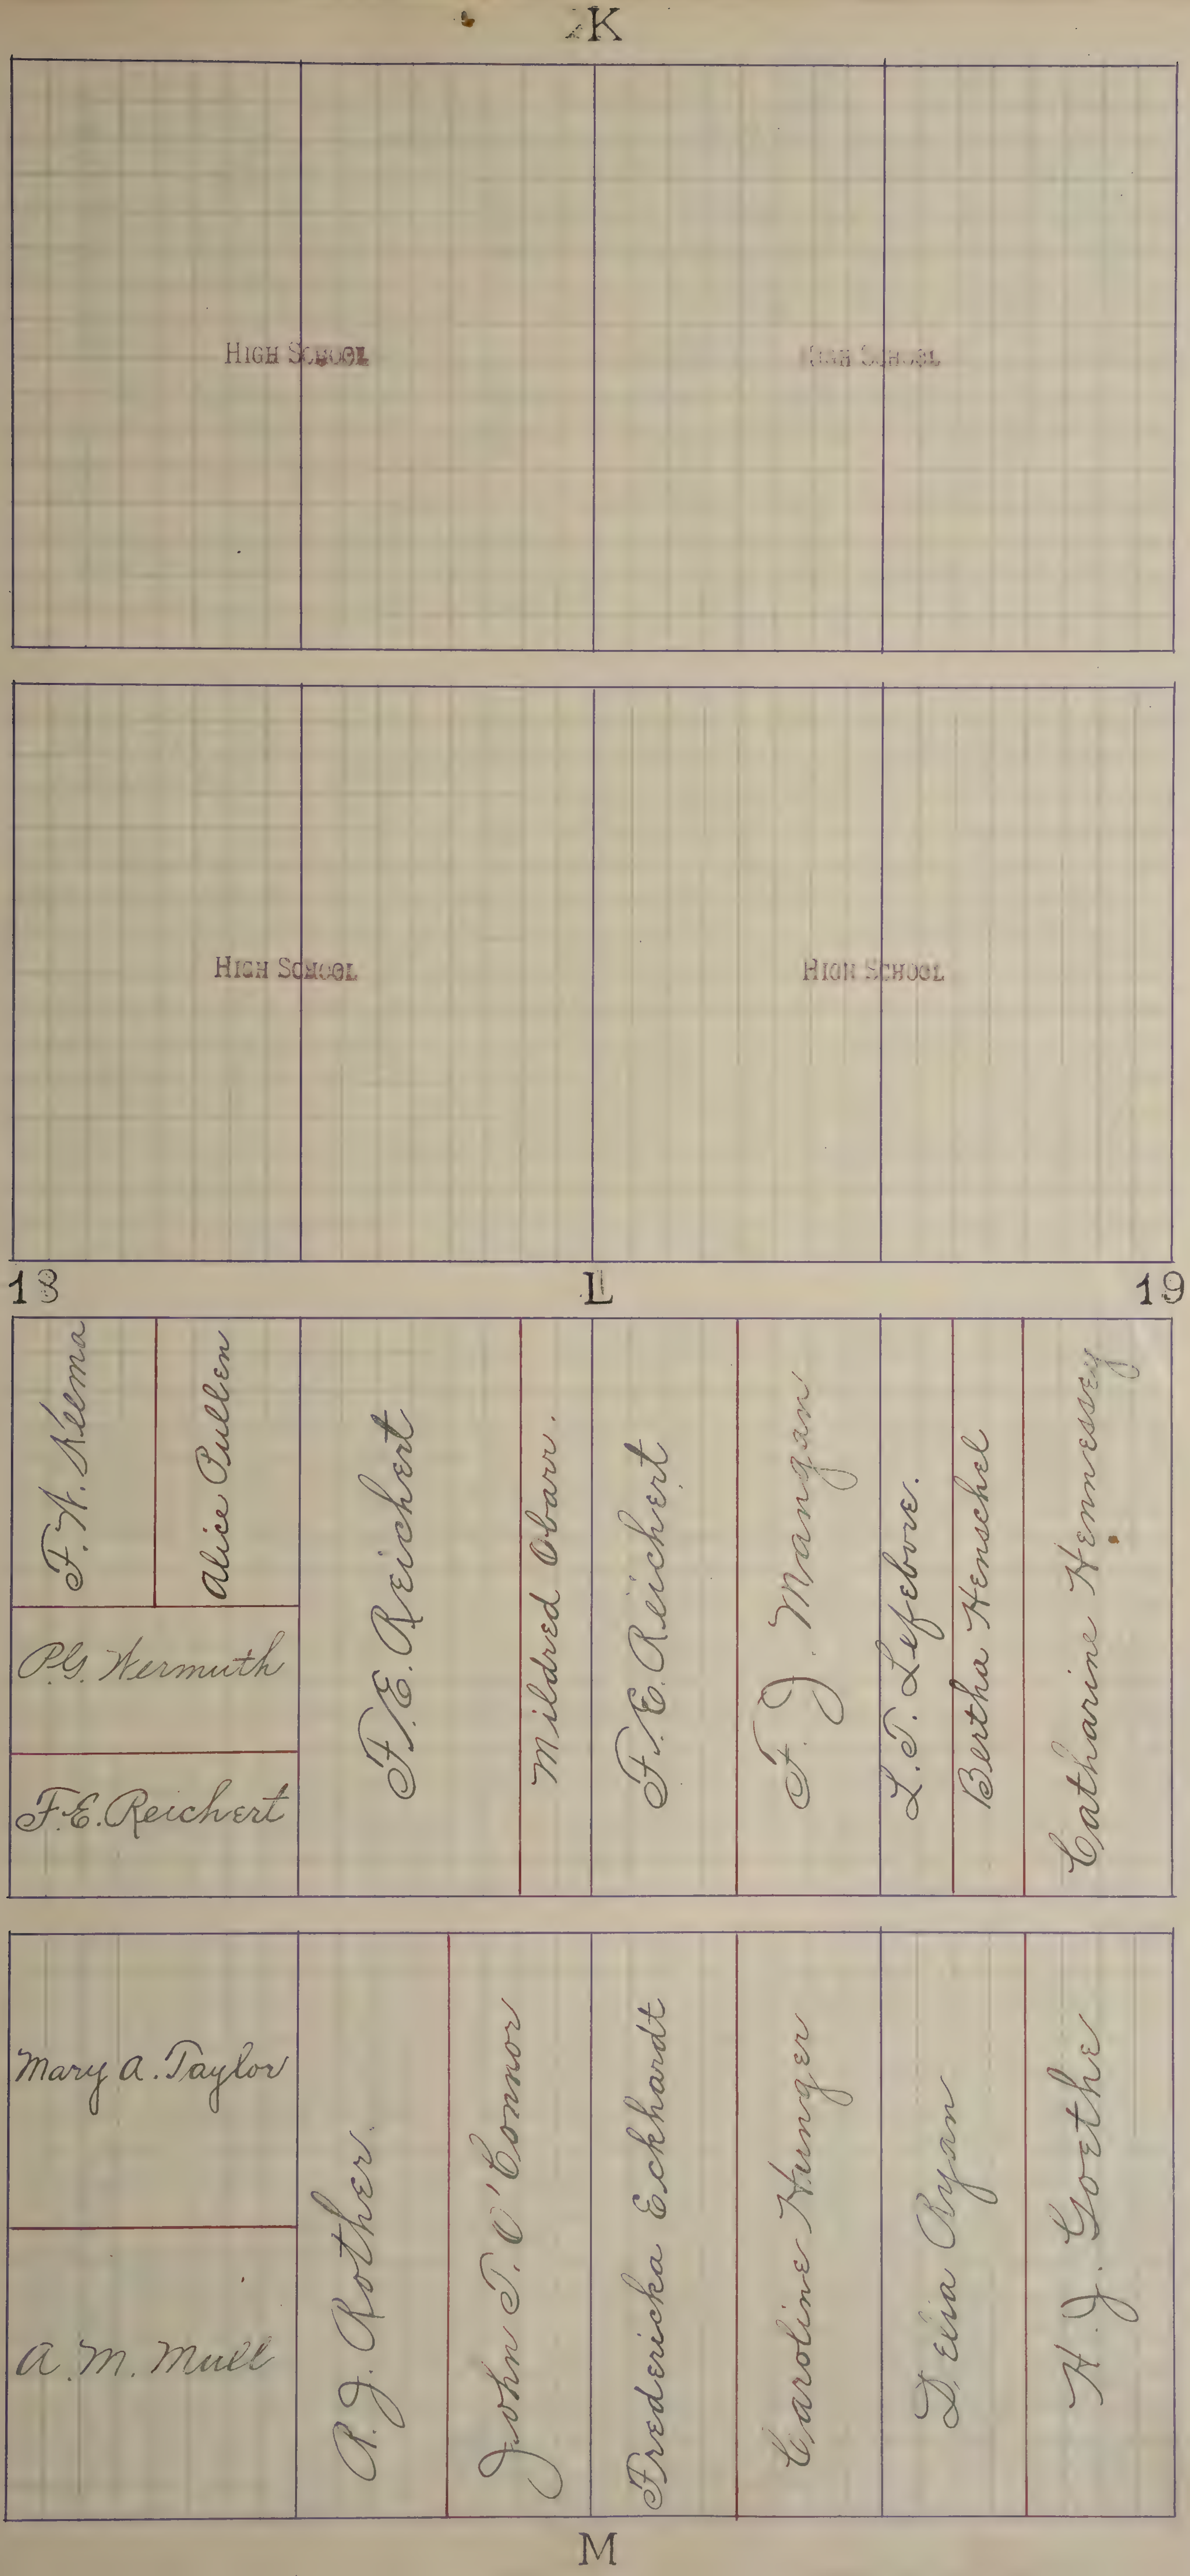
K
HIGH SCHOOL
HIGH SCHOOL
HIGH SCHOOL
HIGH SCHOOL
13
L
19
F. H. Kelma
Alice Pullen
P.G. Hermuth
F.E. Reichert
F.E. Reichert
Mildred Obarr.
F.E. Reichert
F. J. Mangan
L. T. Lefebvre.
Bertha Henschel
Catharine Hennessey
Mary A. Taylor
A. M. Mull
R. J. Rother.
John T. O'Connor
Fredericka Eckhardt
Caroline Hunger
Delia Ryan
H. J. Goethe
M

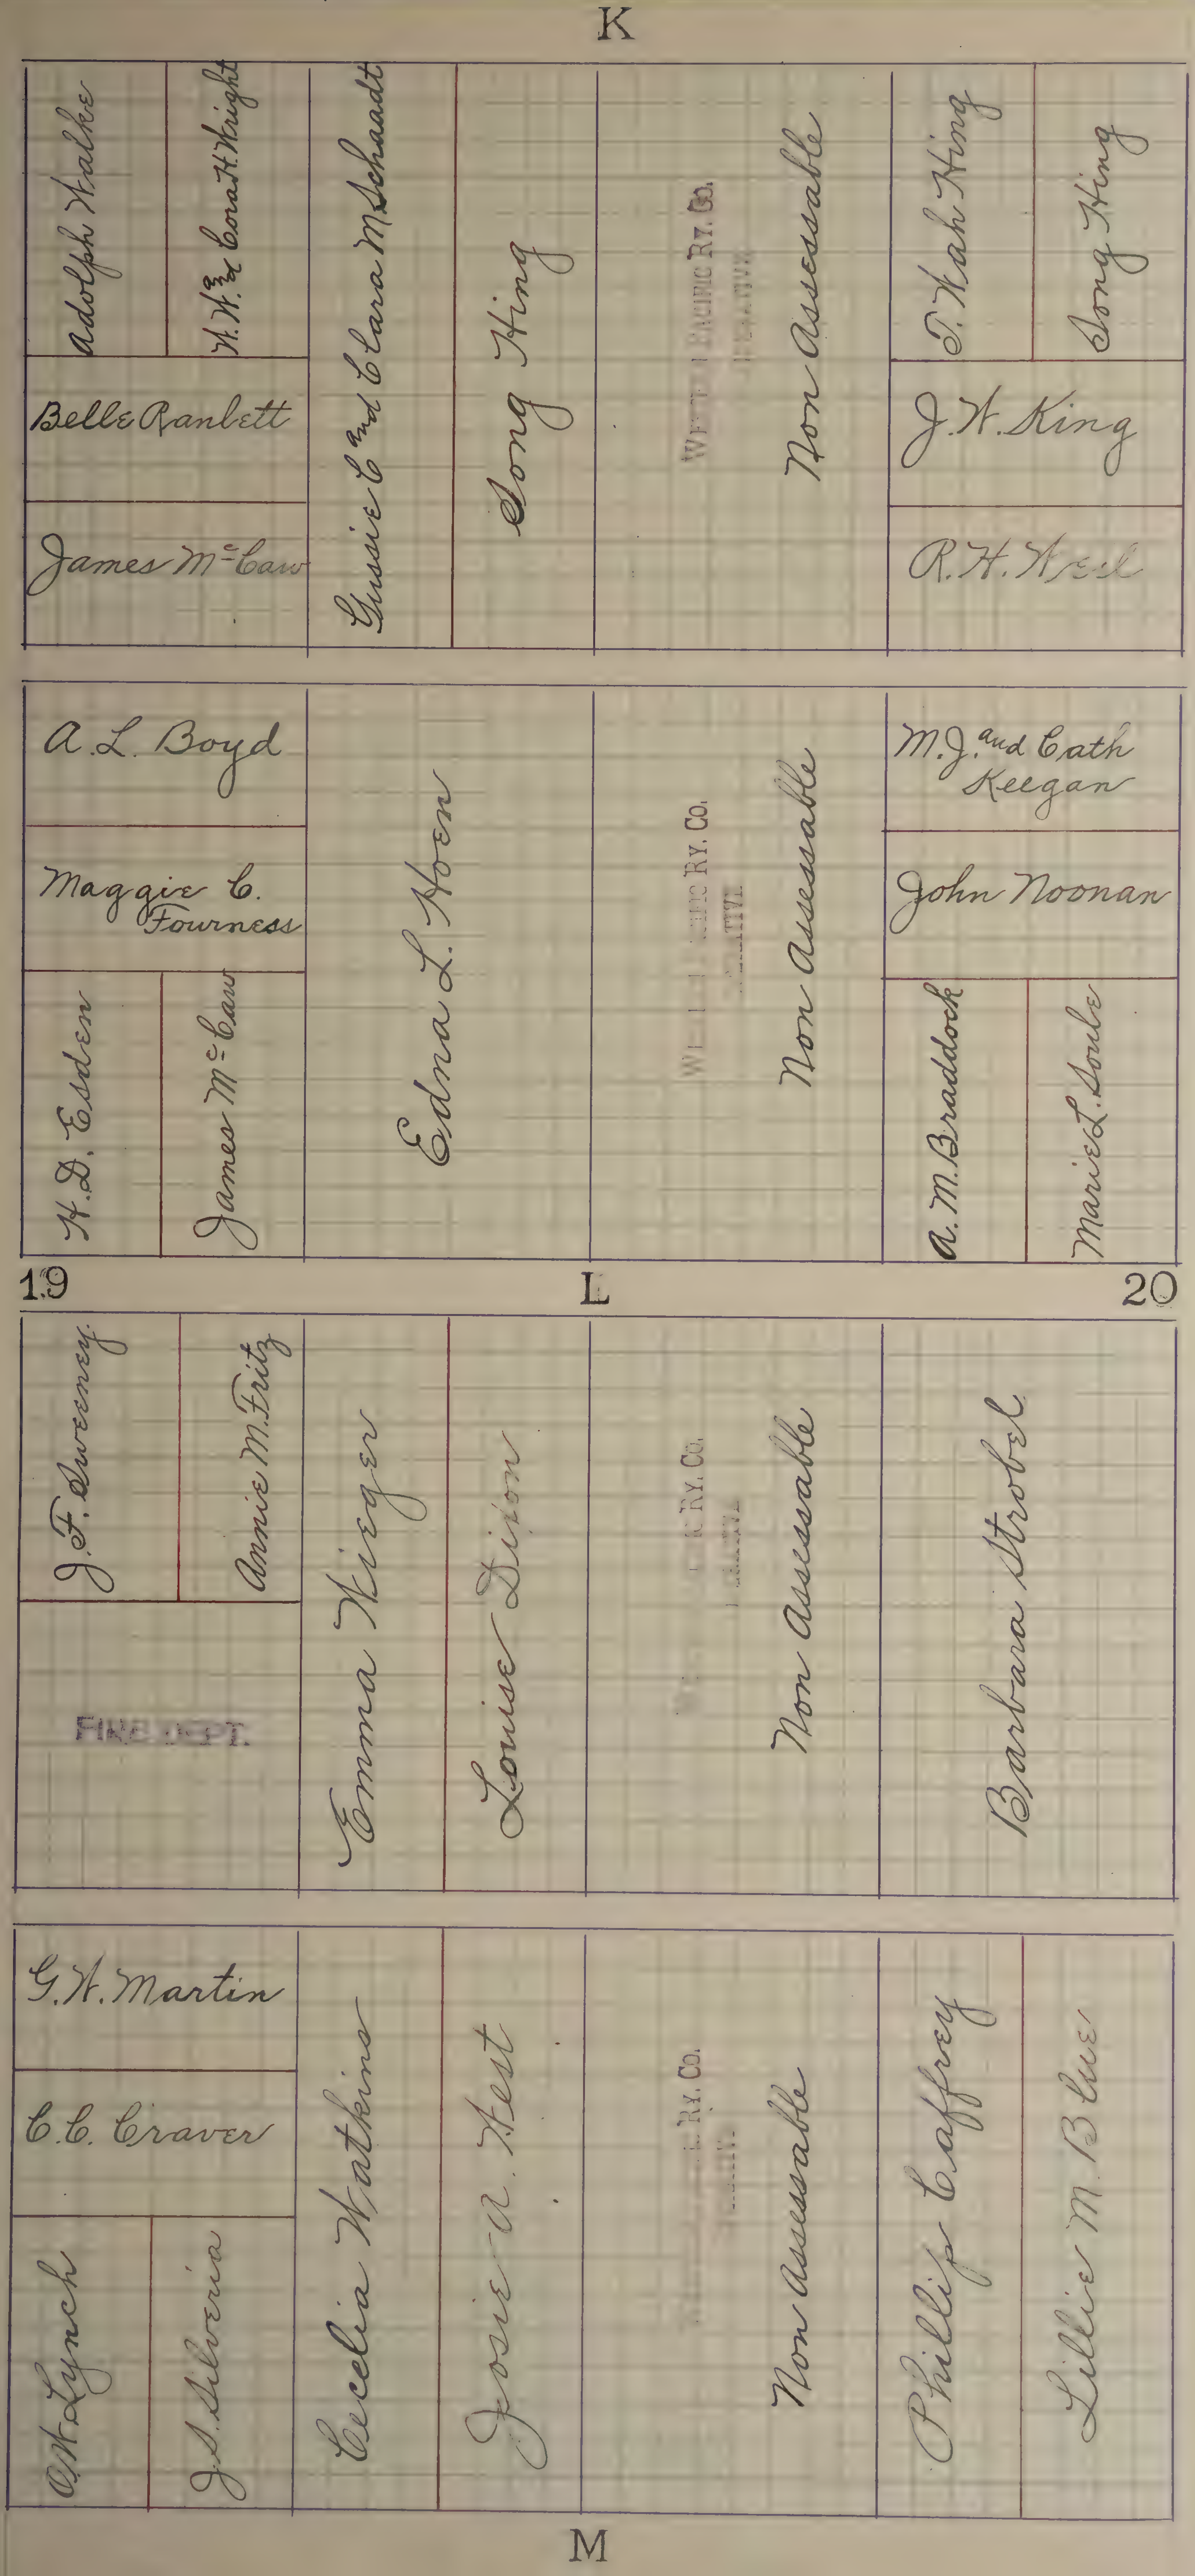
K
Adolph Walke
H.W. and Cora H. Wright
Belle Ranlett
James McCaw
Gussie C. and Clara M. Schaadt
Song Hing
WESTERN PACIFIC RY. CO.
Non Assessable
T. Wah Hing
Song Hing
J.H. King
R.H. Weil
A.L. Boyd
Maggie C. Fourness
H.D. Esden
James McCaw
Edna L. Hoen
RY. CO.
Non Assessable
M.J. and Cath Keegan
John Noonan
A.M. Braddock
Marie L. Soule
19
L
20
J.F. Sweeney
Annie M. Fritz
FIRE DEPT.
Emma Wieger
Louise Dixon
RY. CO.
Non Assessable
Barbara Strobel
G.H. Martin
C.C. Craver
O.H. Lynch
J.S. Silveria
Cecelia Watkins
Josie A. West
RY. CO.
Non Assessable
Phillip Caffrey
Lillie M. Blue
M

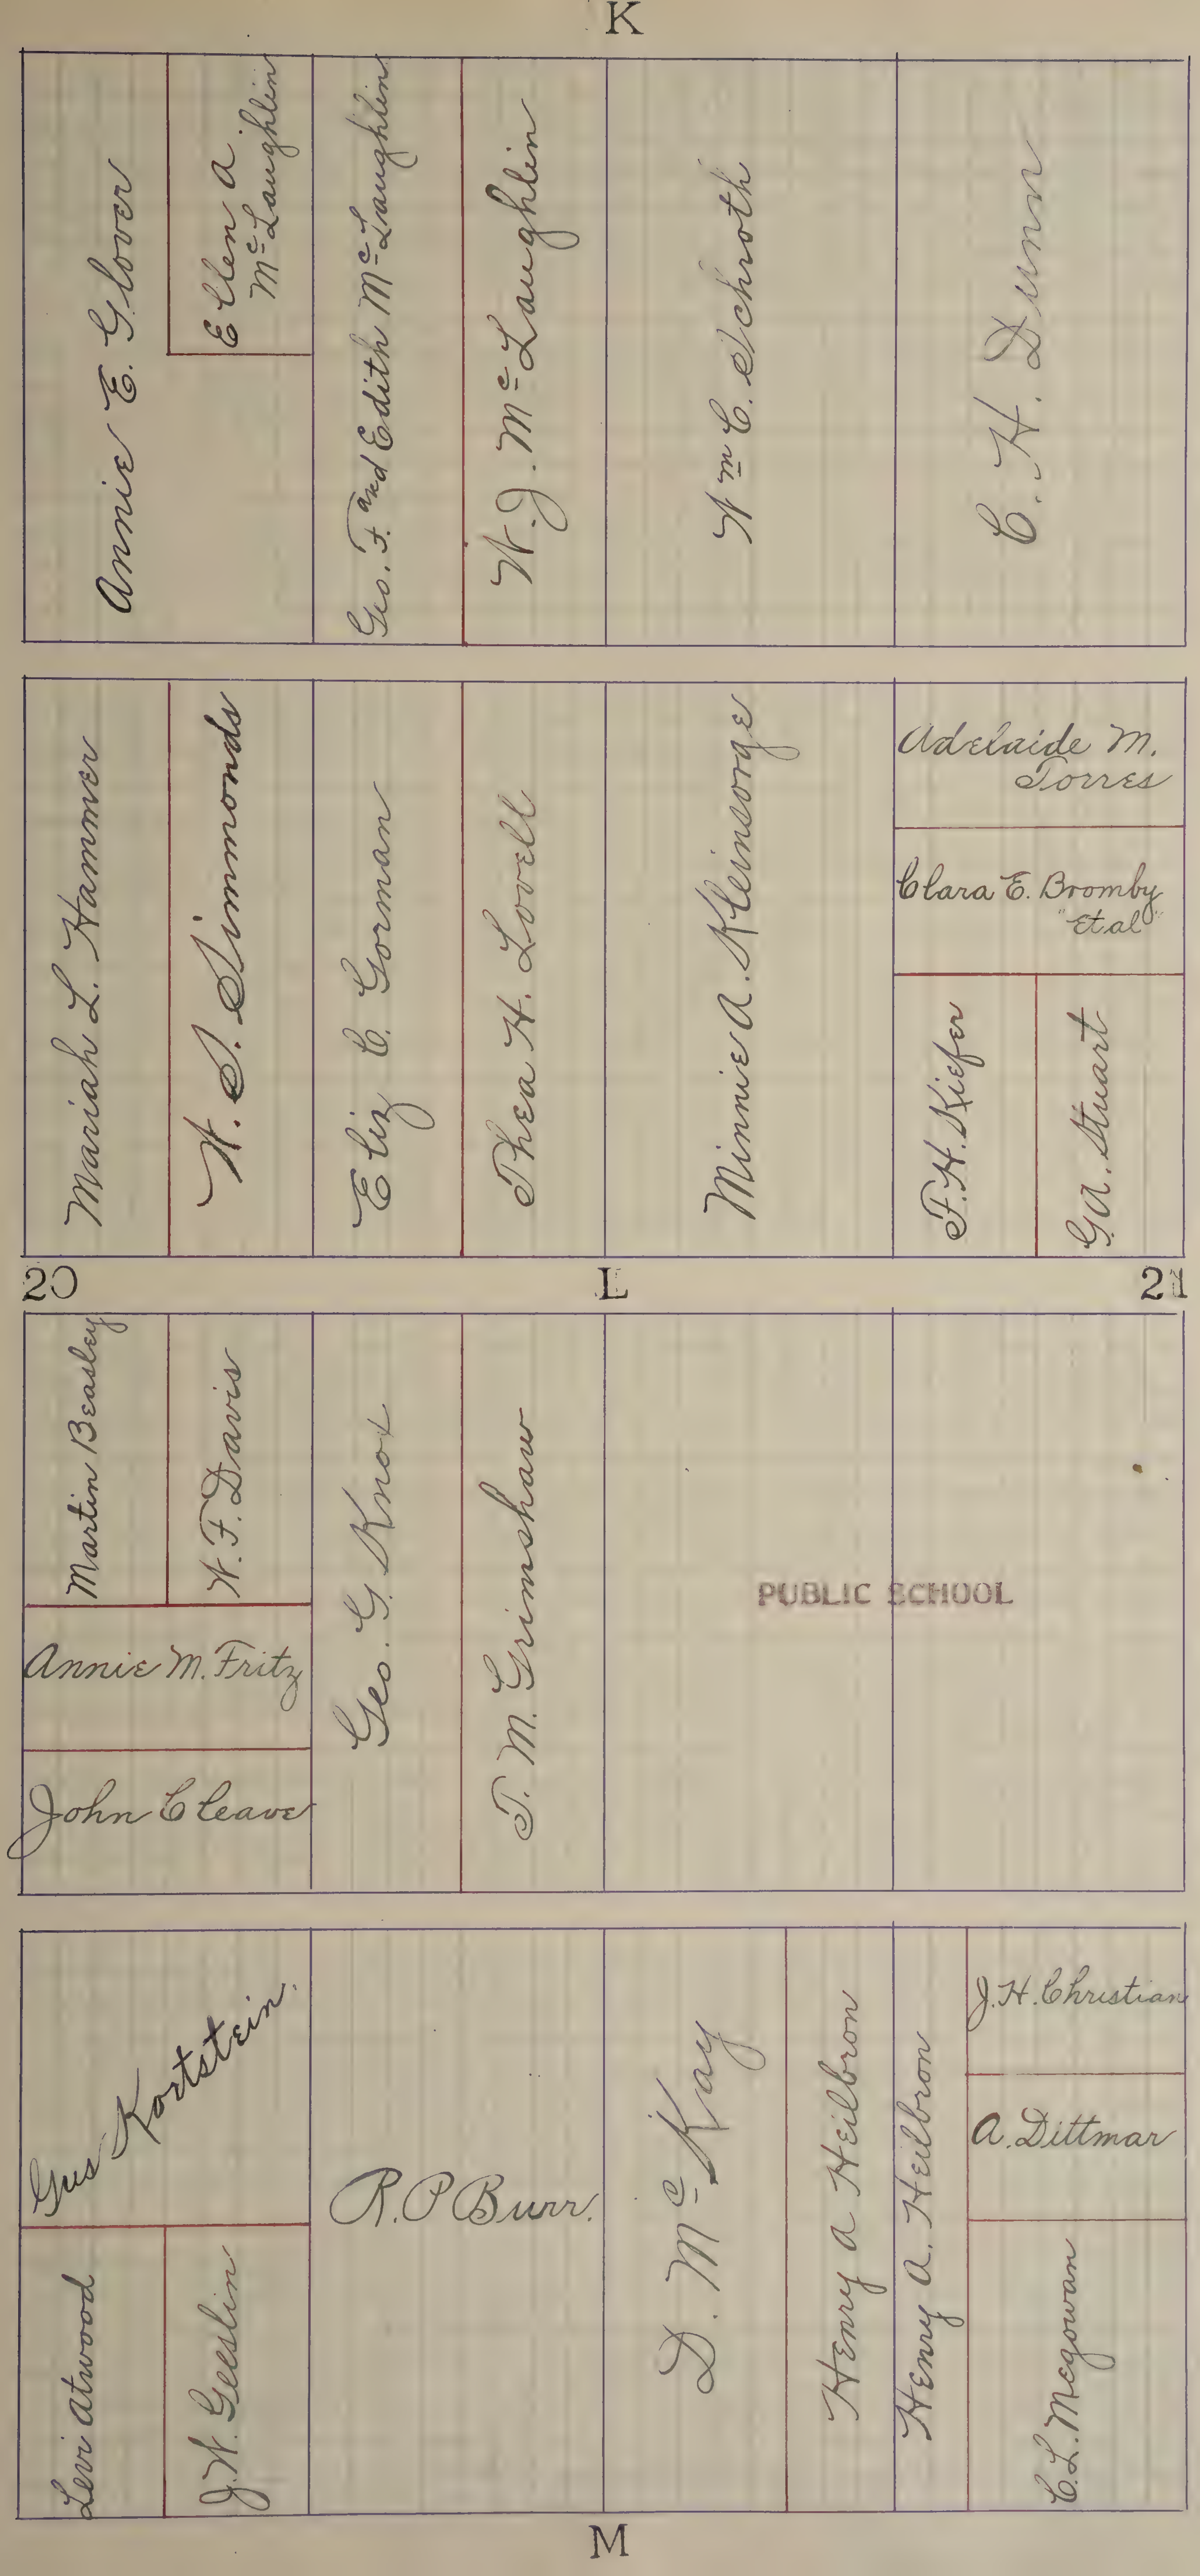
K
Annie E. Glover
Ellen A. McLaughlin
Geo. F. and Edith McLaughlin
W. J. McLaughlin
Wm E. Schroth
C. H. Dunn
Mariah L. Hammer
W. S. Simmonds
Eliz C. Gorman
Thea H. Lovell
Minnie A. Kleinsorge
Adelaide M. Torres
Clara E. Bromby "Etal"
F. H. Kiefer
G. A. Stuart
20
L
21
Martin Beasley
W. F. Davis
Annie M. Fritz
John Cleave
Geo. G. Knox
T. M. Grimshaw
PUBLIC SCHOOL
Gus Kortstein
Levi Atwood
J. W. Geeslin
R. P. Burr
D. McKay
Henry A. Heilbron
Henry A. Heilbron
J. H. Christian
A. Dittmar
C. L. Megowan
M

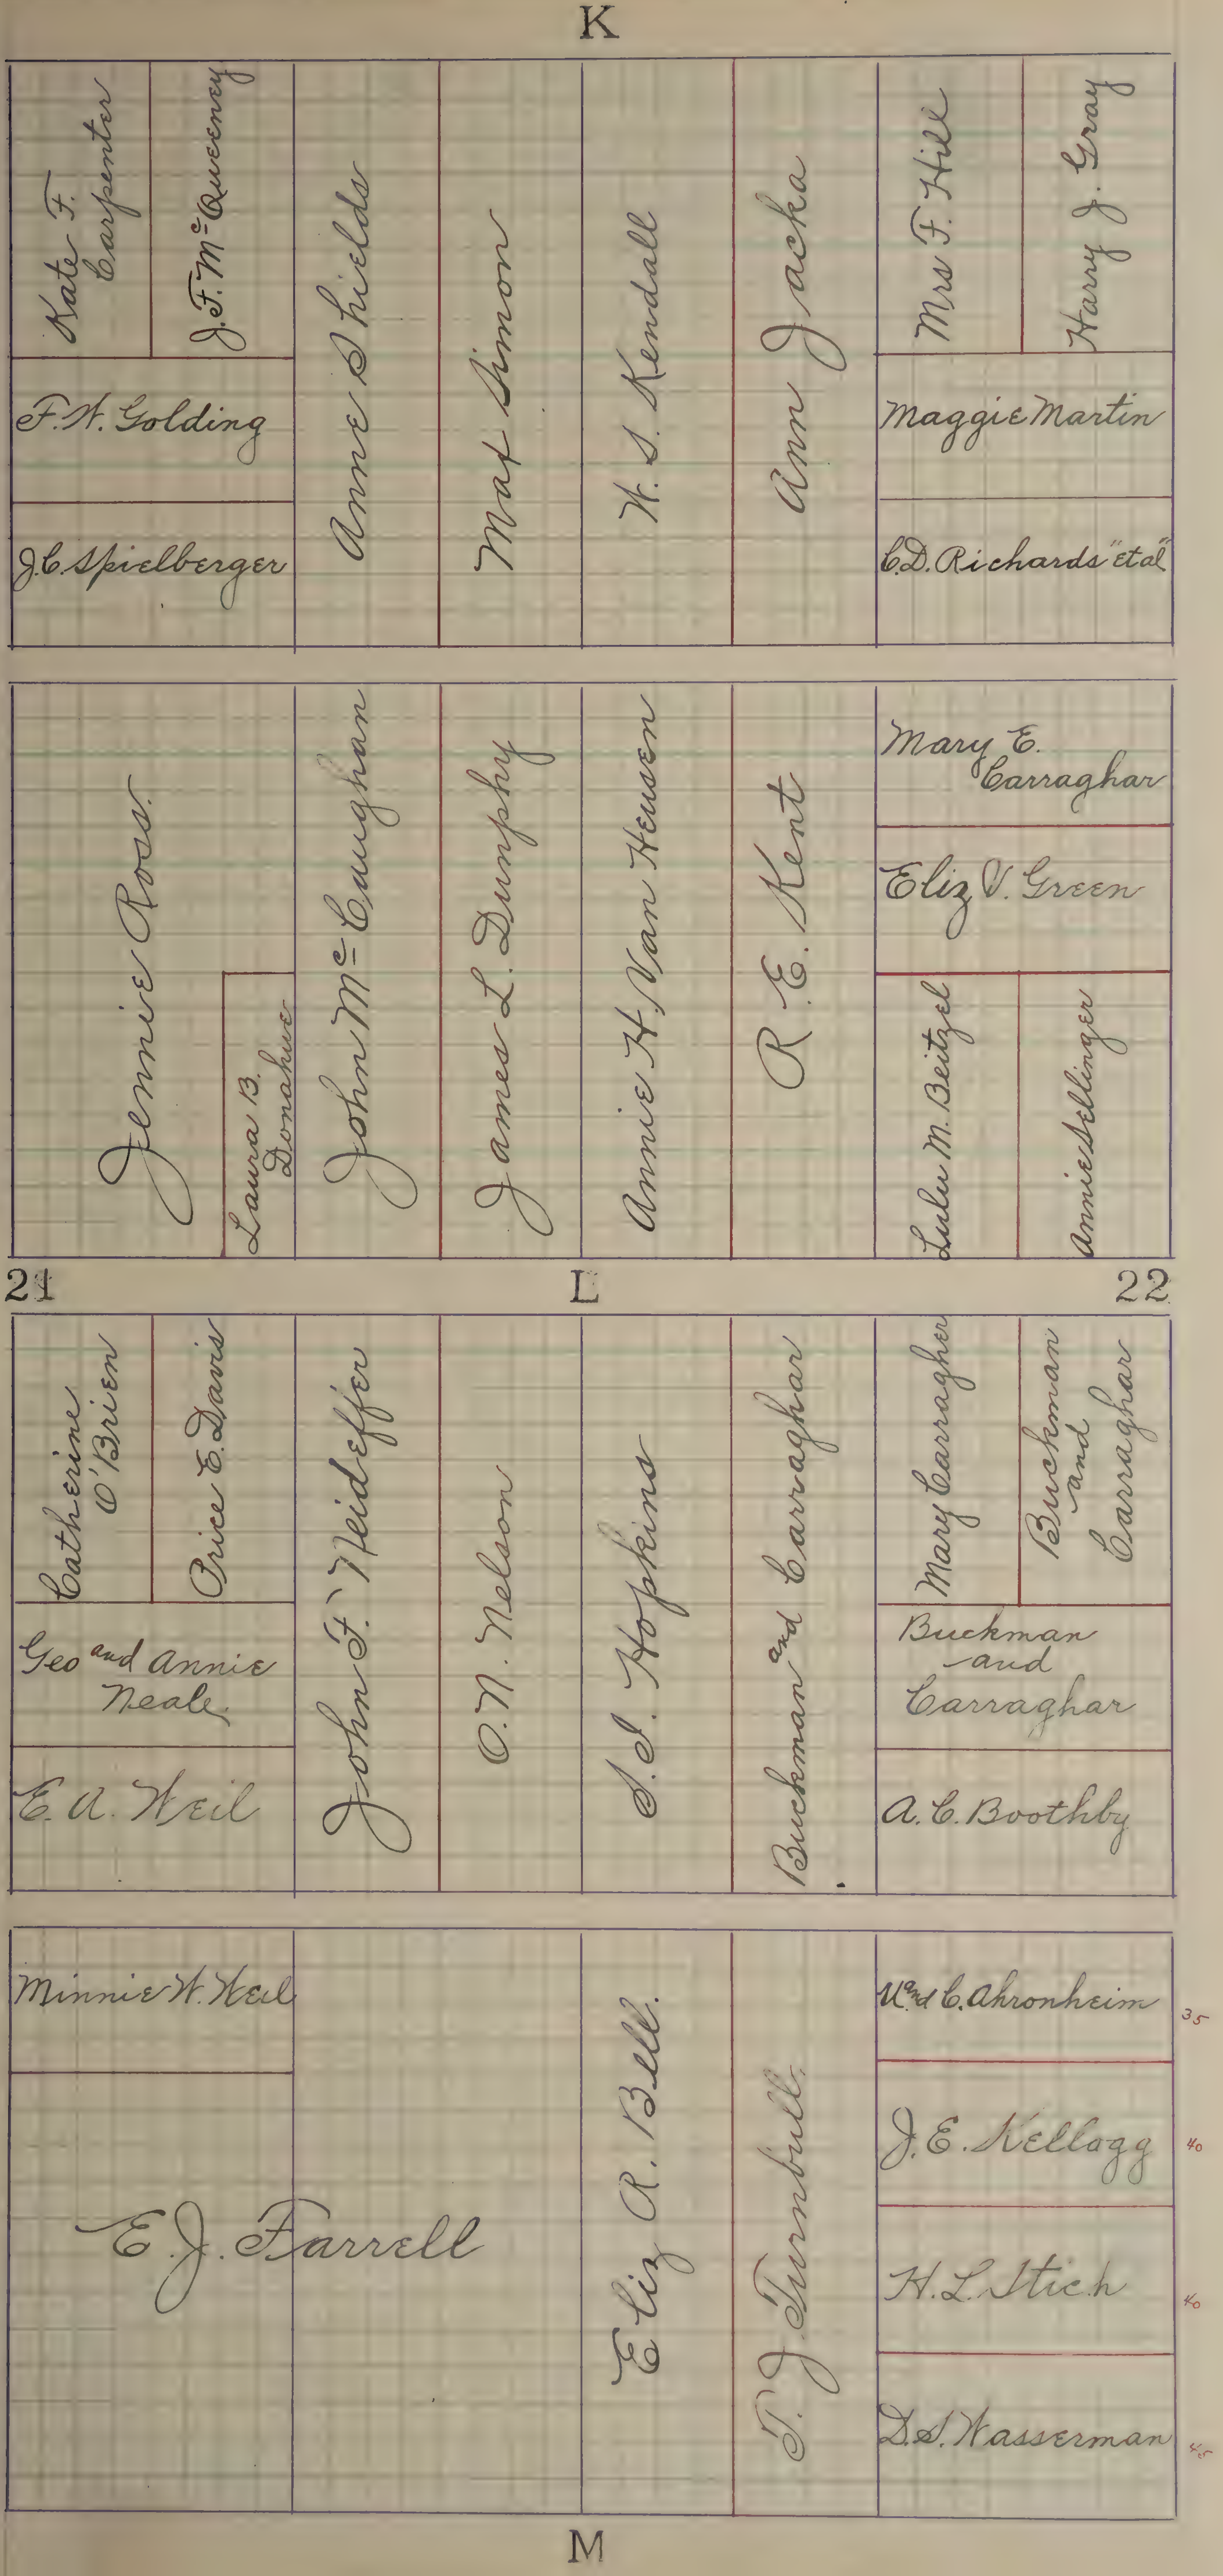
K
Kate F. Carpenter
J.F. McQueeney
F.W. Golding
J.C. Spielberger
Anne Shields
Max Simon
W.S. Kendall
Ann Jracka
Mrs F. Hill
Harry J. Gray
Maggie Martin
C.D. Richards "et al"
Jennie Ross
Laura B. Donahue
John McCaughan
James L. Dunphy
Annie H. Van Heusen
R.E. Kent
Mary E. Carraghar
Eliz V. Green
Lulu M. Beitzel
Annie Sellinger
21
L
22
Catherine O'Brien
Price E. Davis
Geo and Annie Neale
E.A. Weil
John F. Weideffer
O.N. Nelson
S.S. Hopkins
Buckman and Carraghar
Mary Carragher
Buckman and Carraghar
Buckman and Carraghar
A.C. Boothby
Minnie W. Weil
E.J. Farrell
Eliz R. Bell
T.J. Turnbull
Wm and C. Ahronheim
35
J.E. Kellogg
40
H.L. Stich
40
D.S. Wasserman
45
M

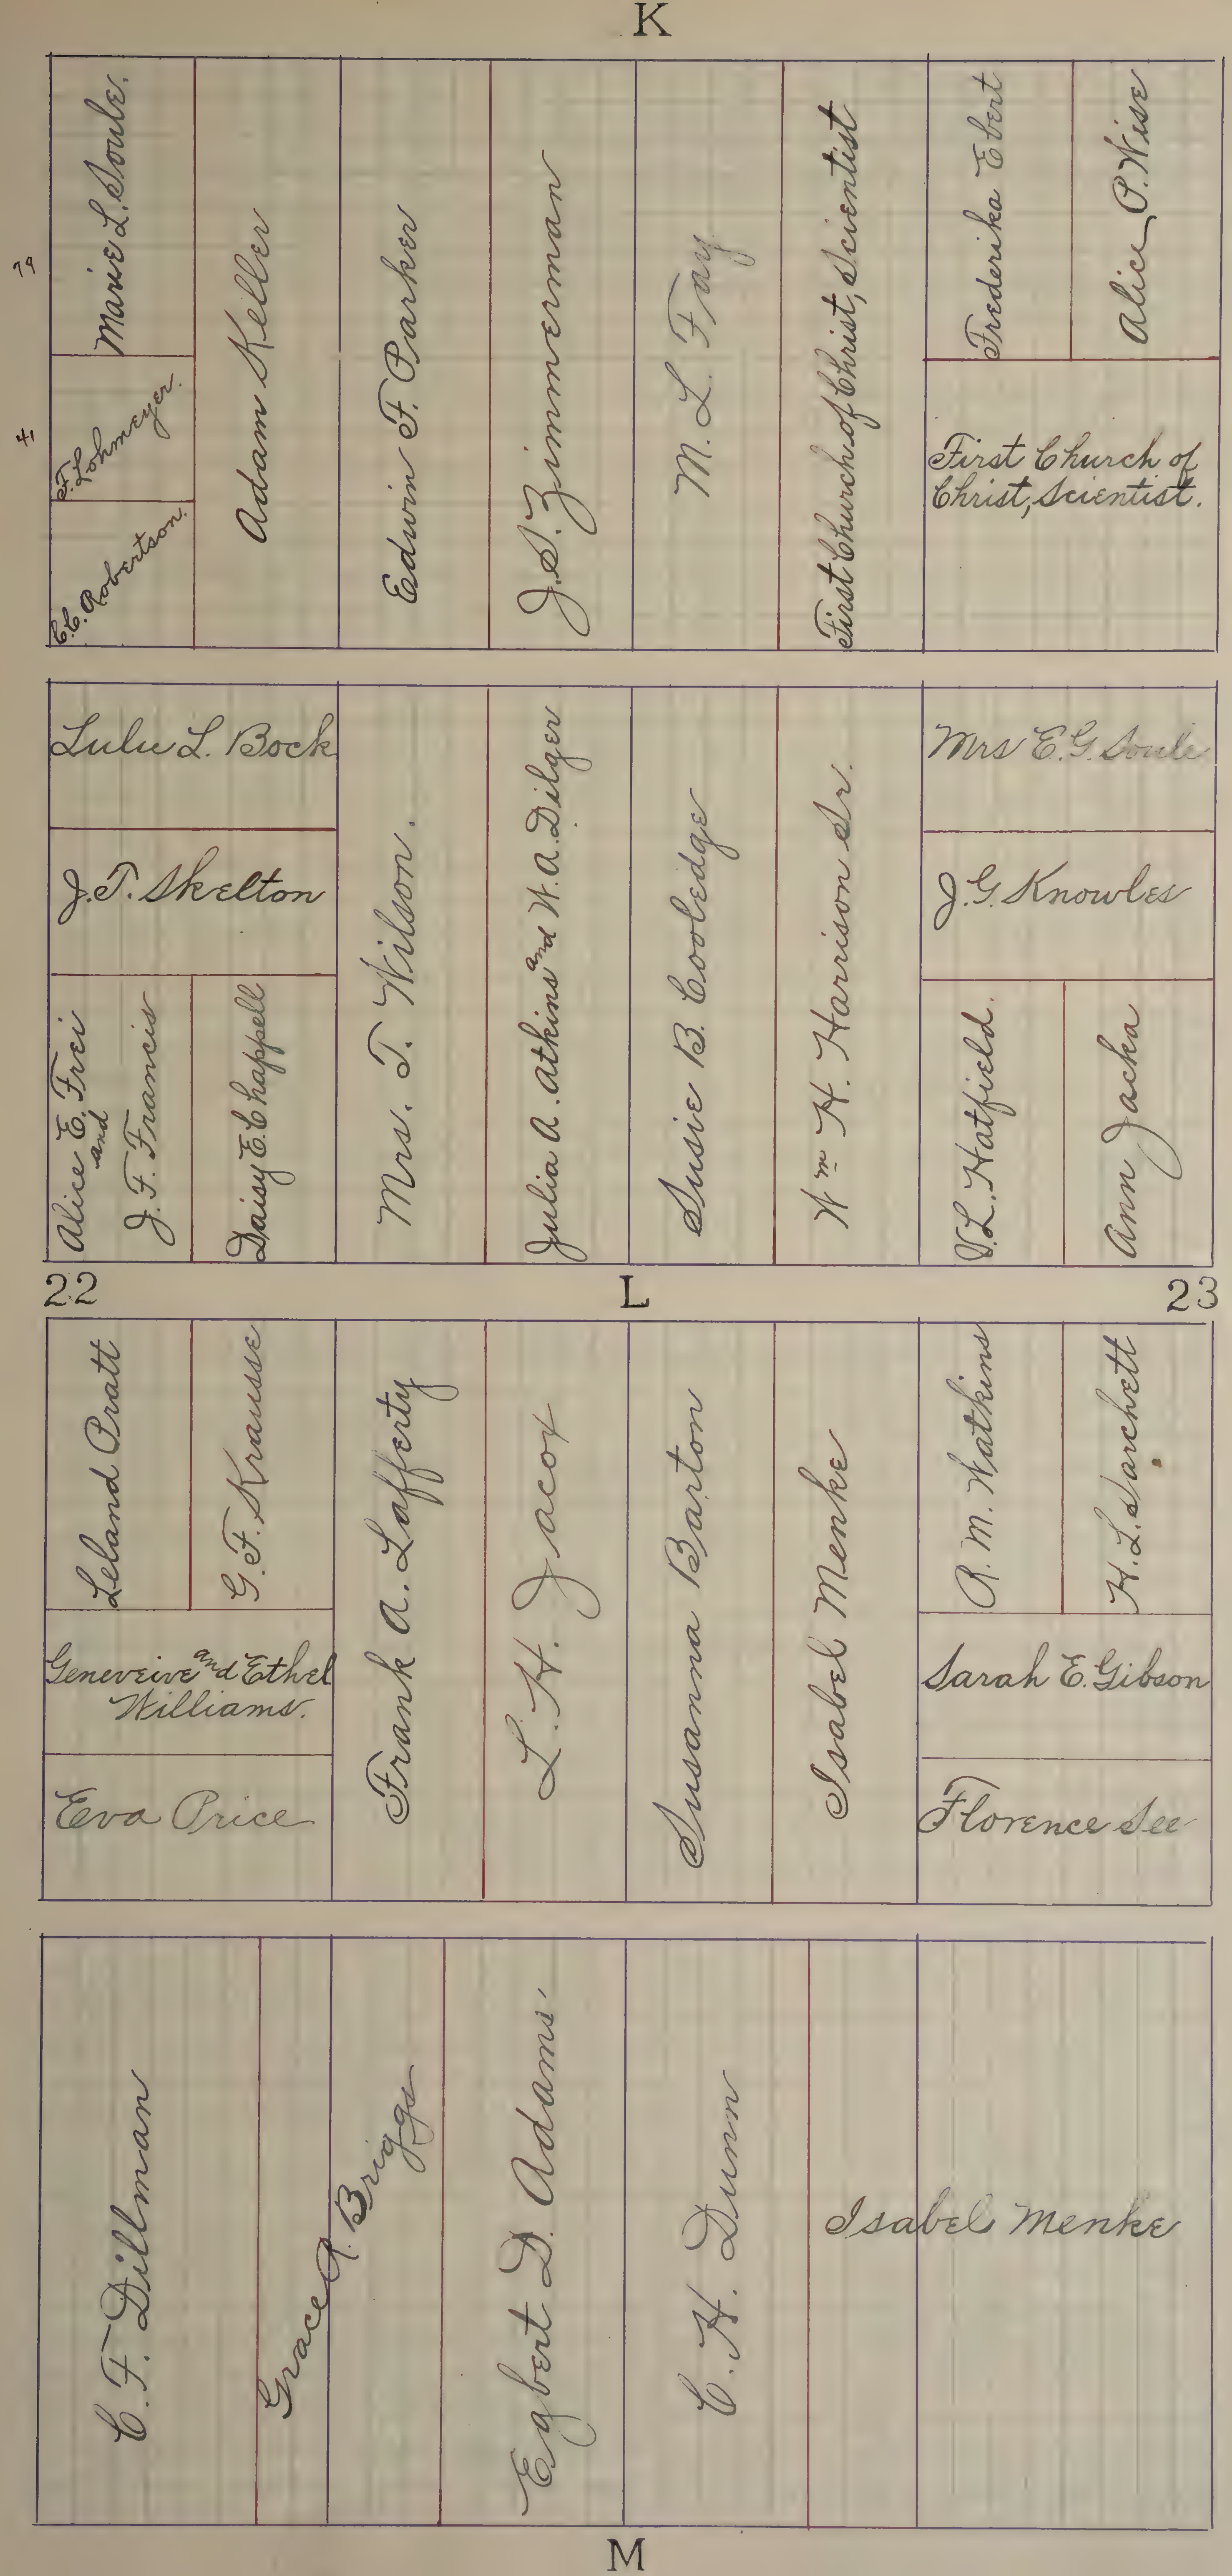
K
79
41
Marie L. Soule.
F. Lohmeyer.
C. C. Robertson.
Adam Keller
Edwin F. Parker
J. S. Zimmerman
M. L. Fay
First Church of Christ, Scientist
Frederika Ebert
Alice O. Wise
First Church of Christ, Scientist.
Lulu L. Bock
J. T. Skelton
Alice E. Frei and J. F. Francis
Daisy E. Chappell
Mrs. T. Wilson.
Julia A. Atkins and W. A. Dilger
Susie B. Cooledge
Wm H. Harrison Sr.
Mrs E. G. Soule
J. G. Knowles
V. L. Hatfield.
Ann Jacka
22
L
23
Leland Pratt
G. F. Krausse
Genevieve and Ethel Williams.
Eva Price
Frank A. Lafferty
L. H. Jacox
Susanna Barton
Isabel Menke
R. M. Watkins
H. L. Sarchett
Sarah E. Gibson
Florence See
C. F. Dillman
Grace A. Briggs
Egbert D. Adams.
C. H. Dunn
Isabel Menke
M

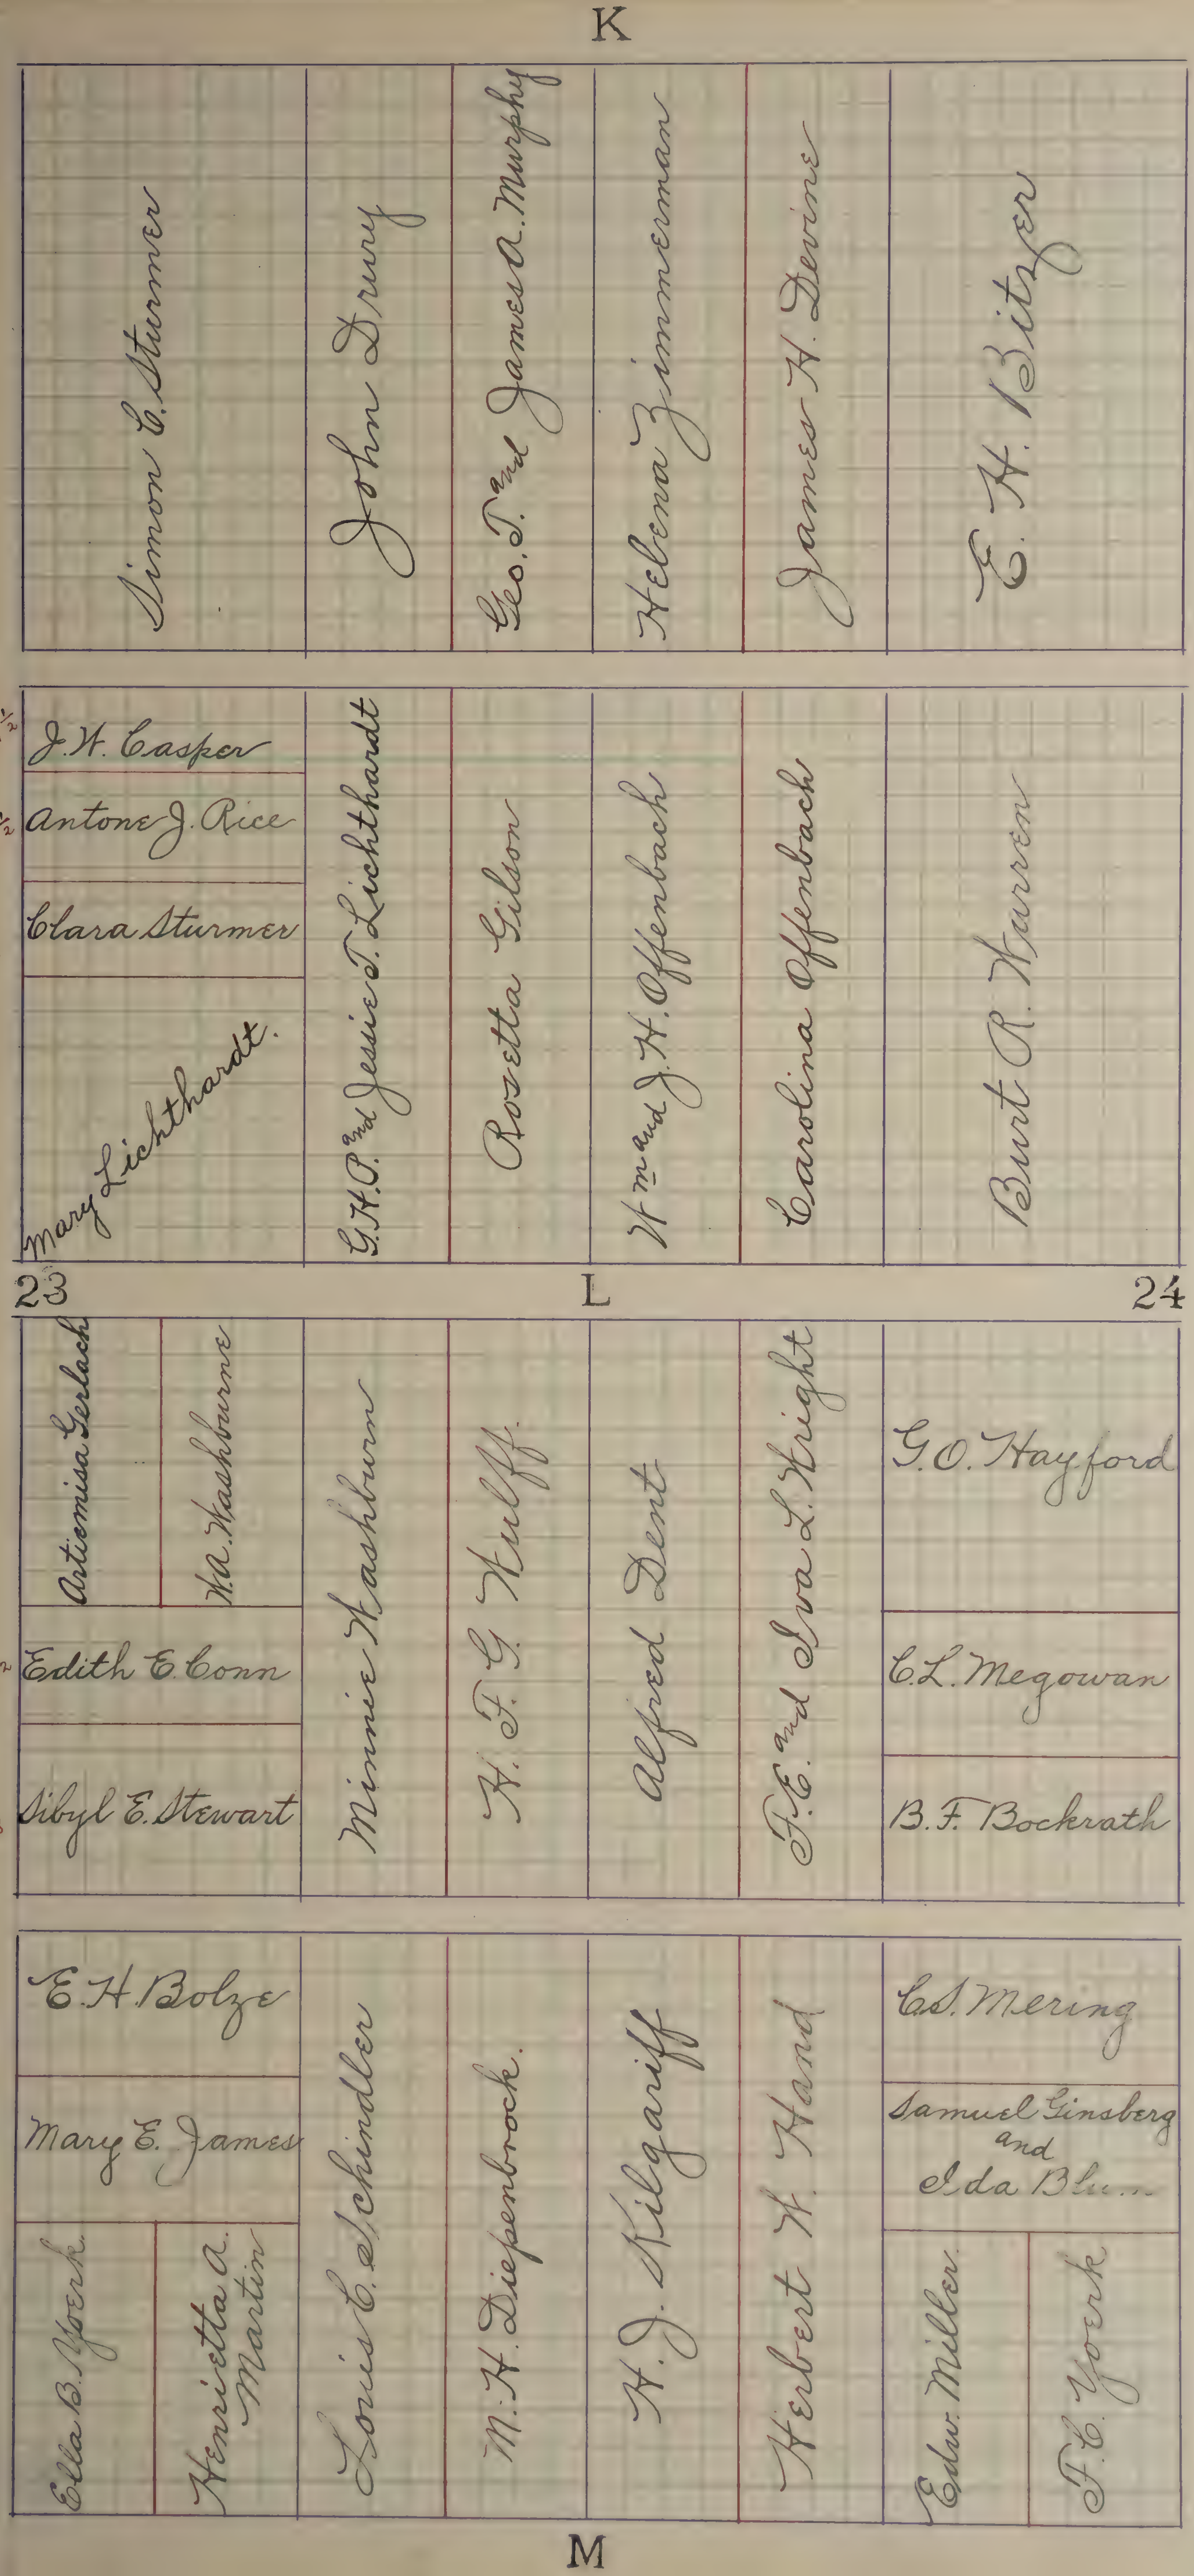
K
Simon C. Sturmer
John Drury
Geo. T. and James A. Murphy
Helena Zimmerman
James H. Devine
E. H. Bitzer
24½ J. W. Casper
28½ Antone J. Rice
27 Clara Sturmer
Mary Lichthardt.
G.H.P. and Jessie T. Lichthardt
Rosetta Gilson
Wm and J. H. Offenbach
Carolina Offenbach
Burt R. Warren
23
L
24
Artiomisa Gerlach
W.A. Washburne
32 Edith E. Conn
48 Sibyl E. Stewart
Minnie Washburn
H. F. G. Wulff
Alfred Dent
F.E. and Iva L. Wright
G.O. Hayford
C.L. Megowan
B.F. Bockrath
E.H. Bolze
Mary E. James
Ella B. York
Henrietta A. Martin
Louis C. Schindler
M. H. Diepenbrock.
H. J. Kilgariff
Herbert W. Hand
C.S. Mering
Samuel Ginsberg and Ida Blum
Edw. Miller
F. C. York
M

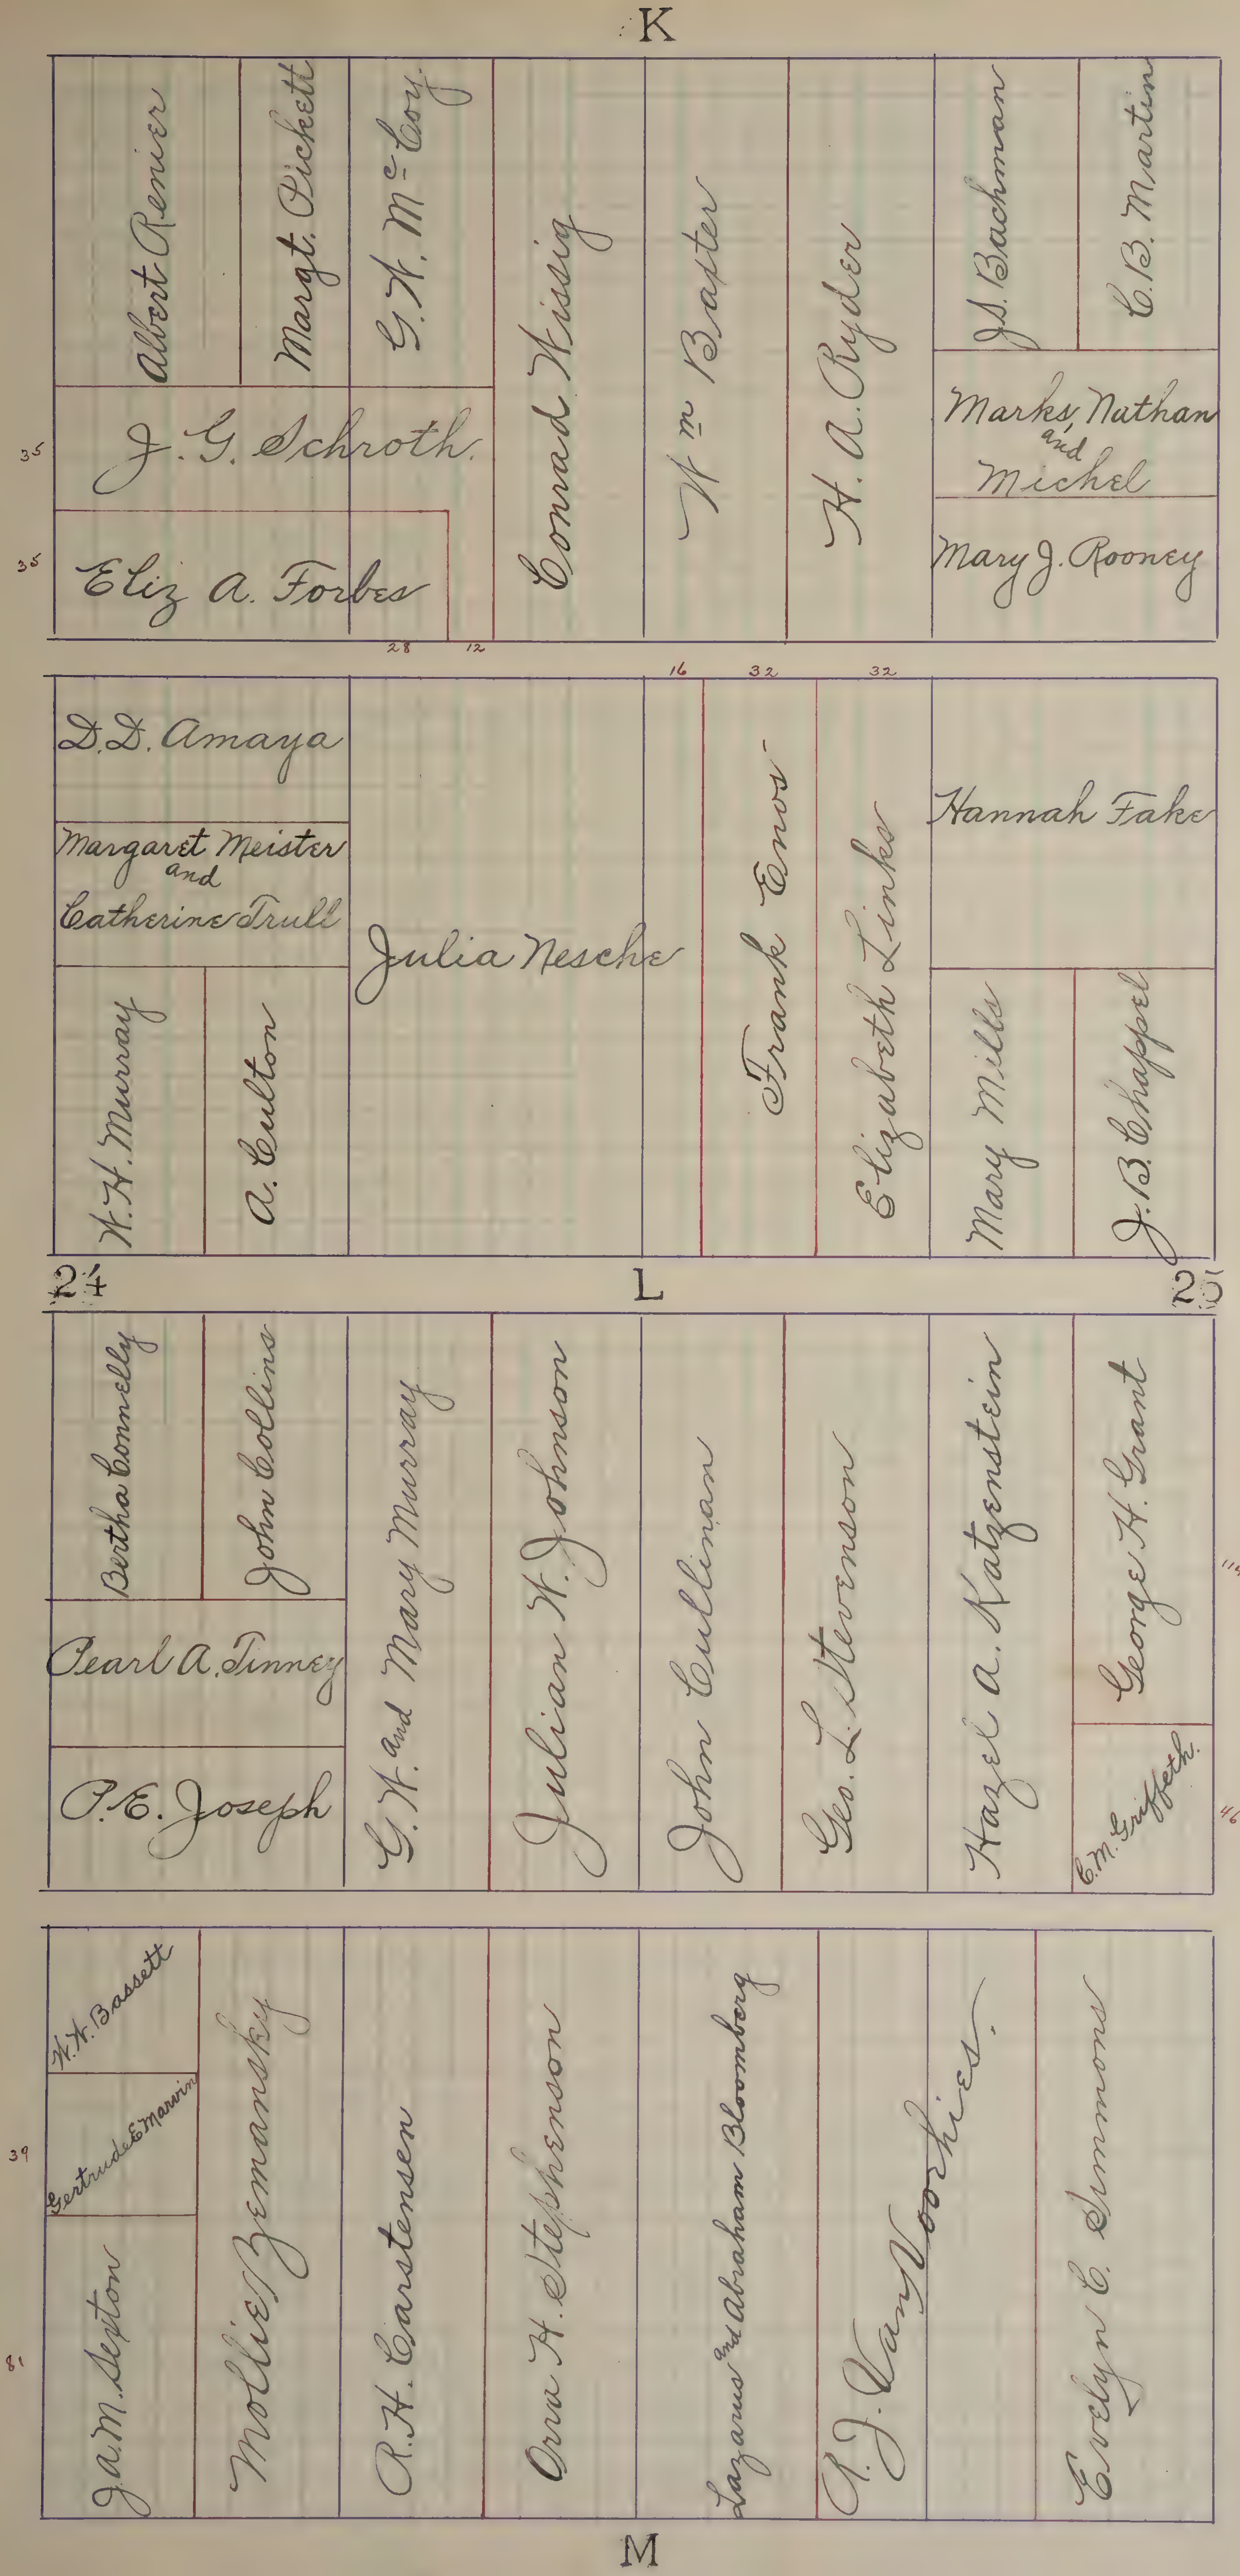
K
Albert Renier
Margt. Pickett
G. H. McCoy
Conrad Wissig
Wm Baxter
H. A. Ryder
J. S. Bachman
C. B. Martin
J. G. Schroth
Marks, Nathan and Michel
Eliz A. Forbes
Mary J. Rooney
35
35
28
12
16
32
32
D. D. Amaya
Margaret Meister and Catherine Trull
Julia Nesche
Frank Enos
Elizabeth Linke
Hannah Fake
W. H. Murray
A. Culton
Mary Mills
J. B. Chappel
24
L
25
Bertha Connelly
John Collins
G. H. and Mary Murray
Julian H. Johnson
John Cullinan
Geo. L. Stevenson
Hazel A. Katzenstein
George H. Grant
Pearl A. Tinney
P. E. Joseph
C. M. Griffeth
114
46
W. H. Bassett
Gertrude E. Marvin
39
J. A. M. Sexton
81
Mollie Zemansky
R. H. Carstensen
Orra H. Stephenson
Lazarus and Abraham Bloomberg
R. J. Van Voorhies
Evelyn C. Simmons
M

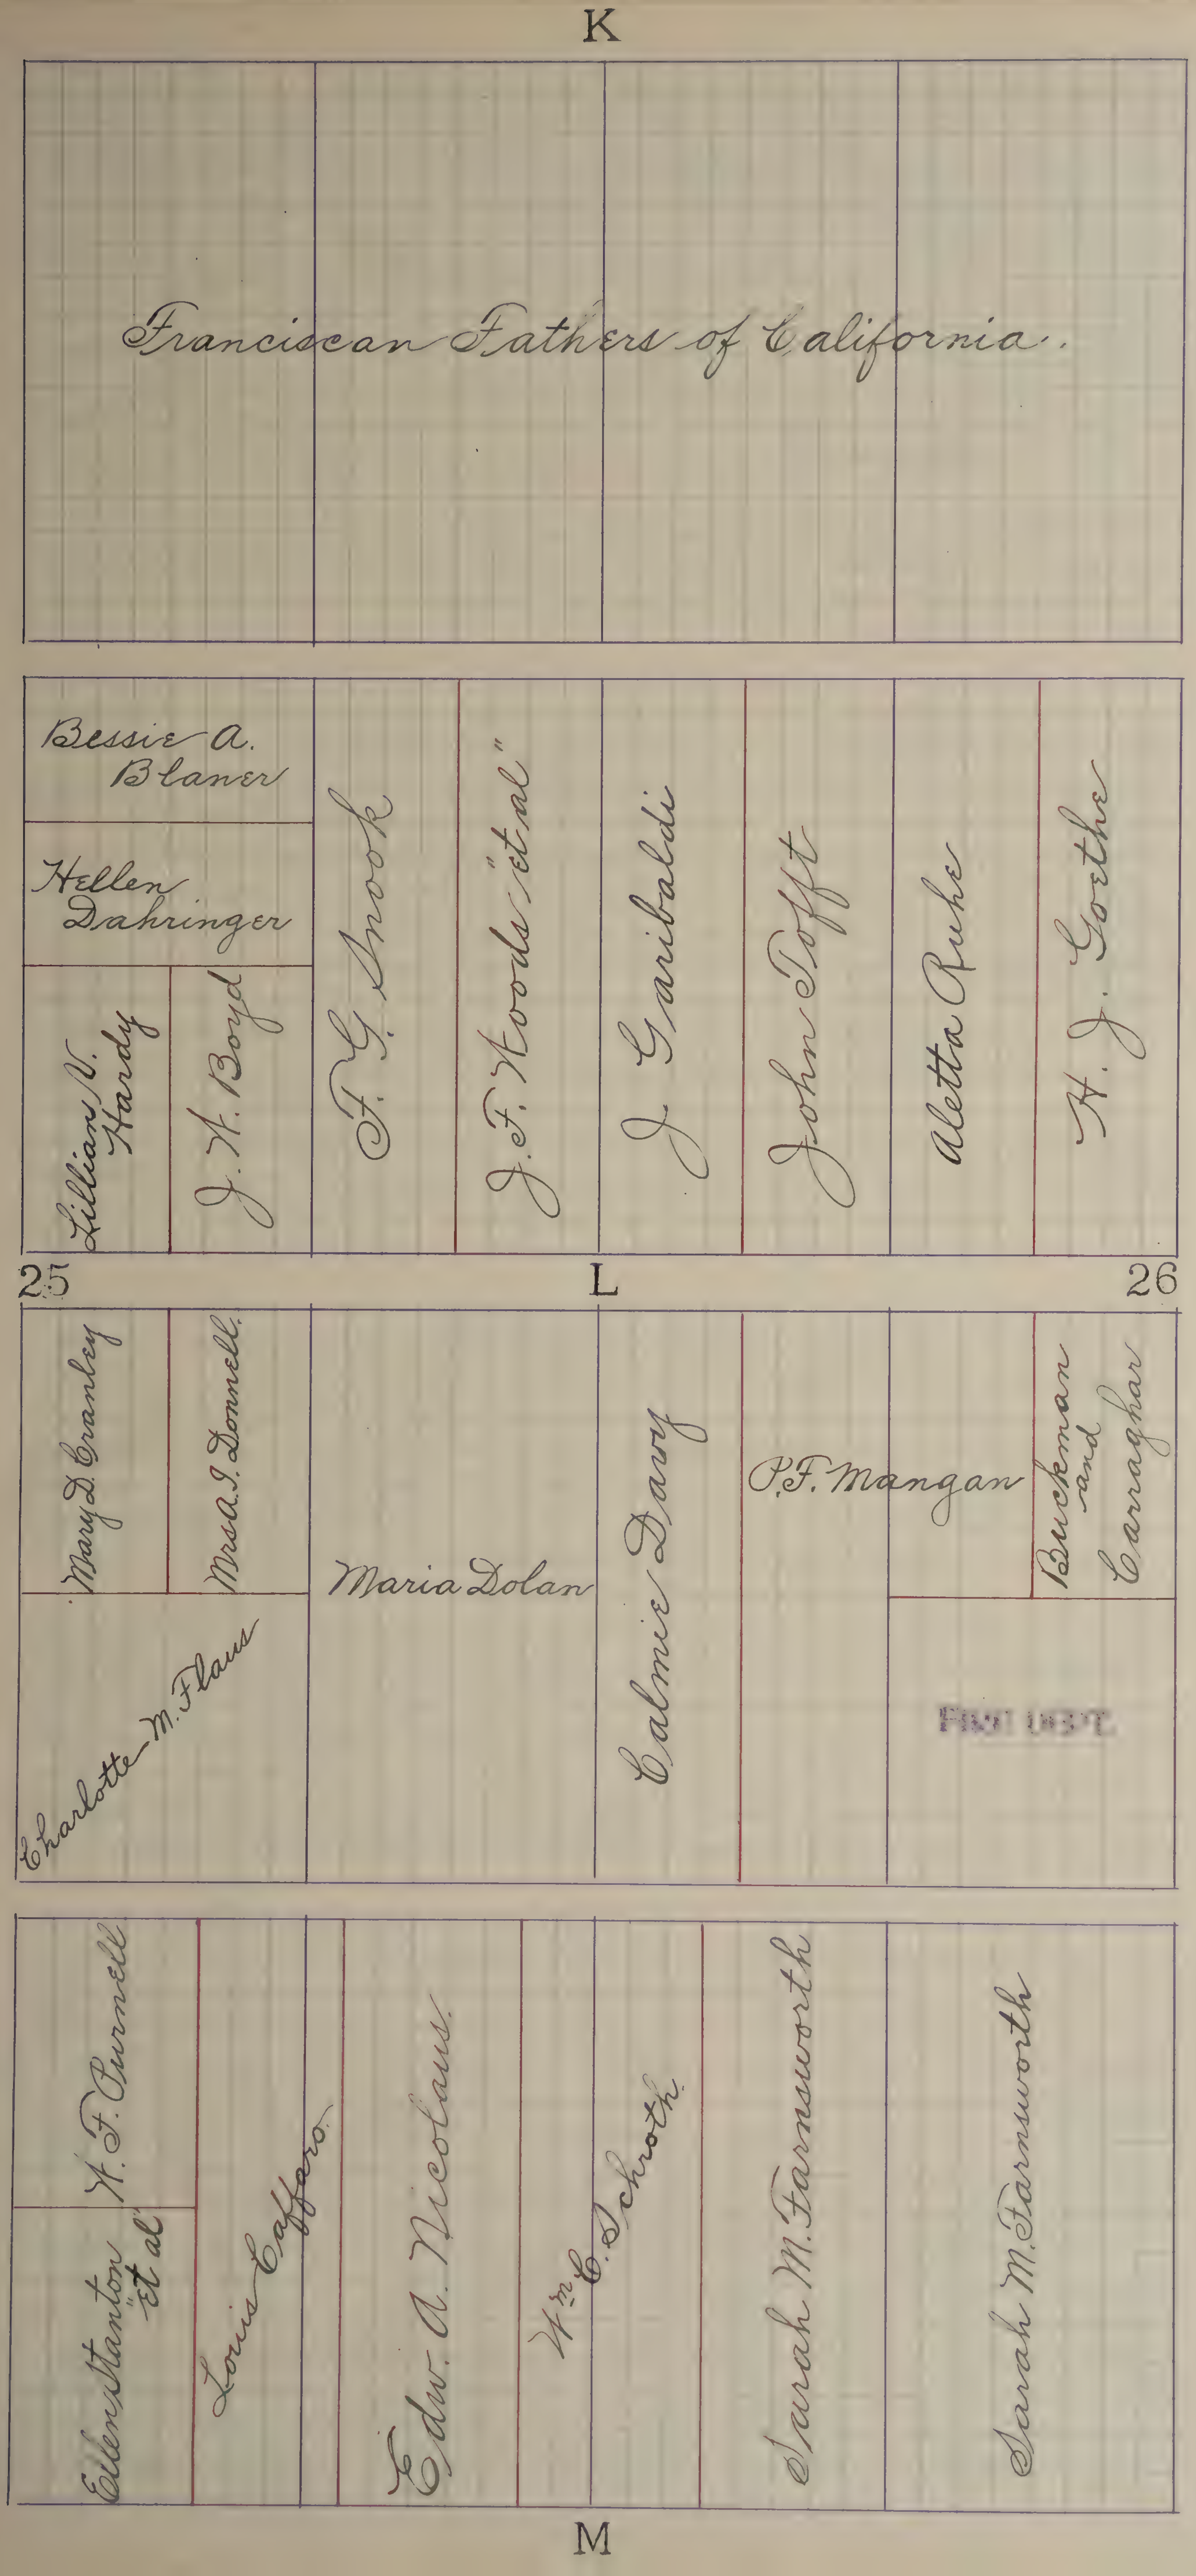
K
Franciscan Fathers of California.
Bessie A. Blaner
Hellen Dahringer
Lillian V. Hardy
J. H. Boyd
F. G. Snook
J. F. Woods "et al"
J. Garibaldi
John Tofft
Aletta Ruhe
H. J. Goethe
25
L
26
Mary D. Cranley
Mrs A. I. Donnell
Charlotte M. Flaus
Maria Dolan
Calmie Davy
P. F. Mangan
Buckman and Carraghar
FIRE DEP'T.
H. F. Purnell
Ellen Stanton "et al"
Louis Cafferro
Edw. A. Nicolaus
Wm C. Schroth
Sarah M. Farnsworth
Sarah M. Farnsworth
M

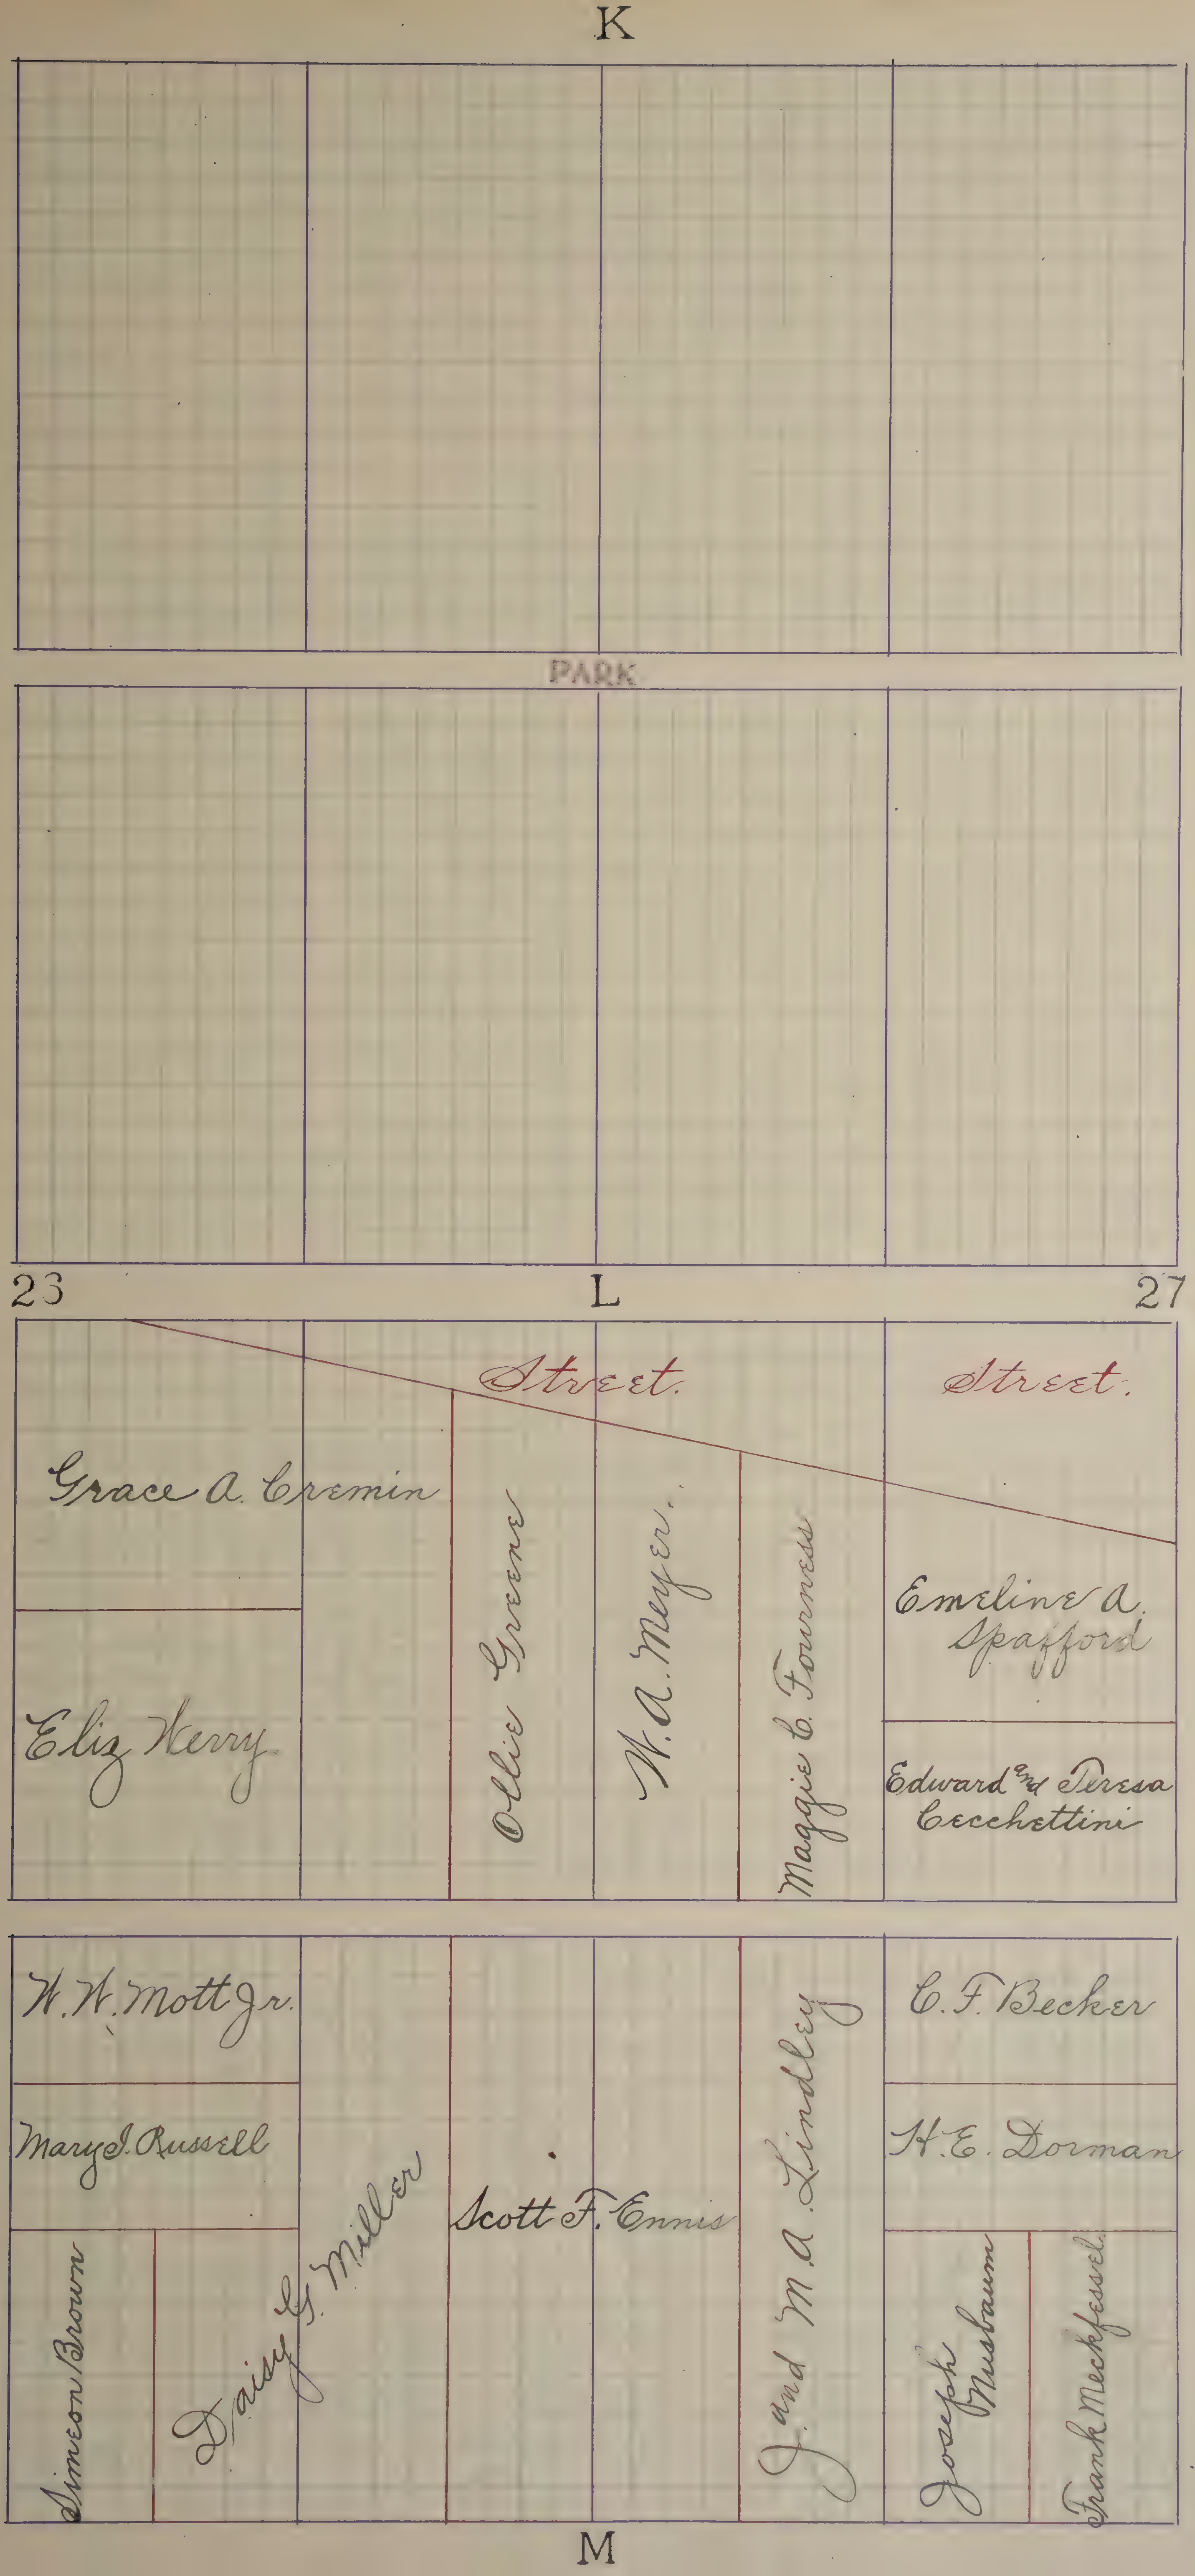
K
PARK
23
L
27
Street.
Street.
Grace A. Cremin
Eliz Henry
Ollie Greene
W. A. Meyer
Maggie C. Fourness
Emeline A. Spafford
Edward & Teresa Cecchettini
W. H. Mott Jr.
Mary J. Russell
Simeon Brown
Daisy G. Miller
Scott F. Ennis
J. and M. A. Lindley
C. F. Becker
H. E. Dorman
Joseph Nusbaum
Frank Meckfessel
M

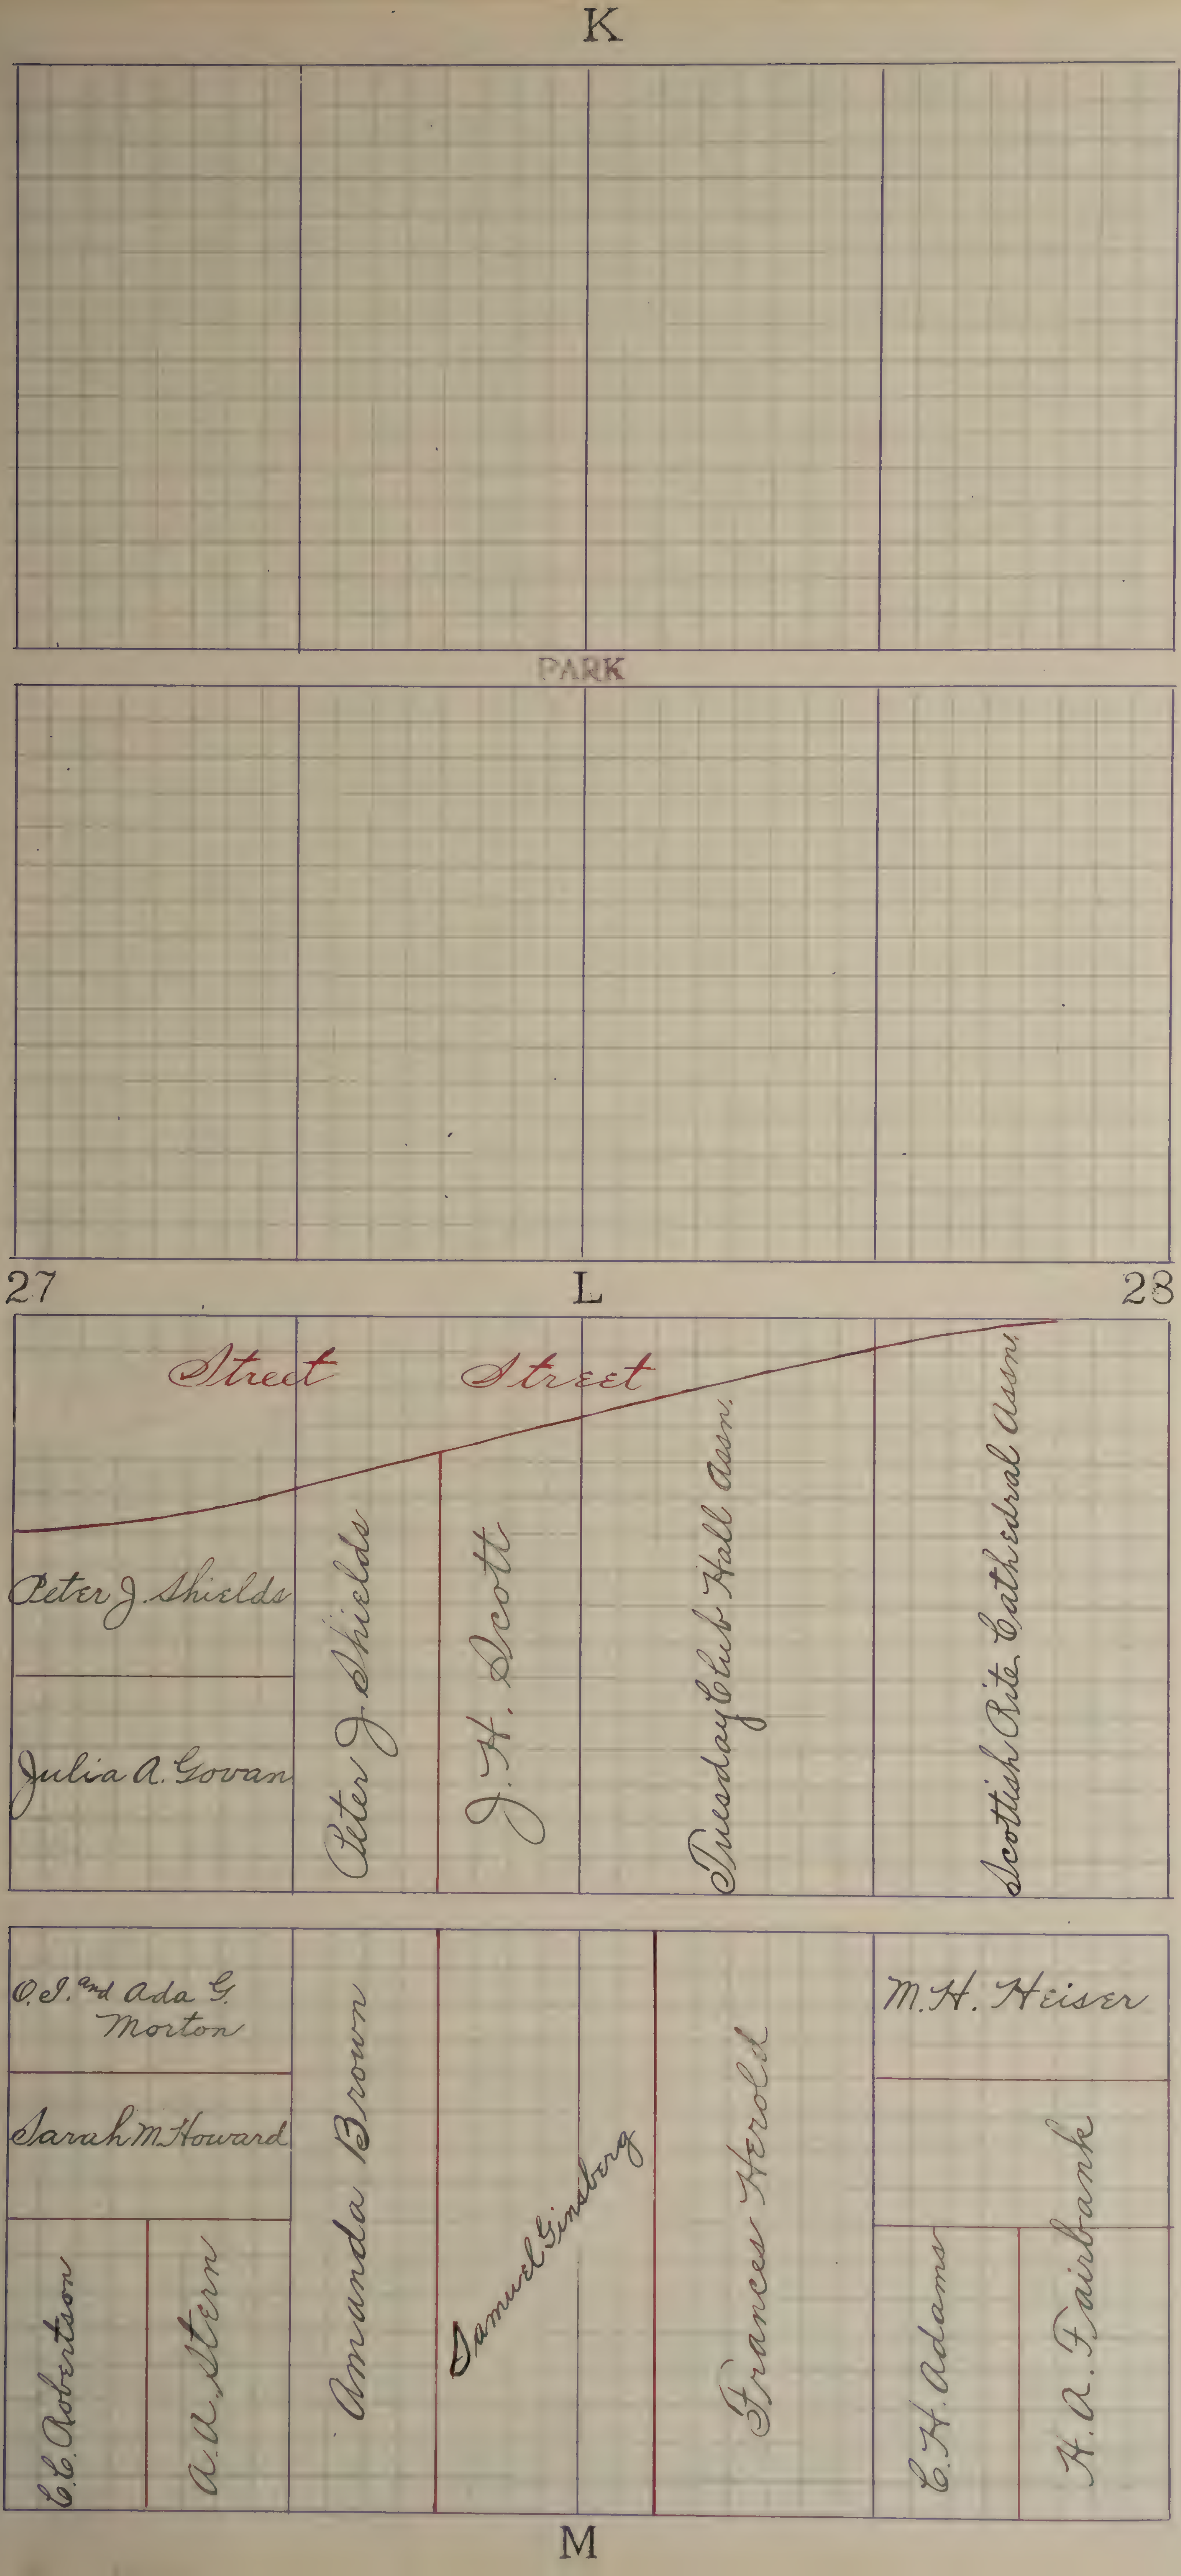
K
PARK
27
L
28
Street
Street
Peter J. Shields
Julia A. Govan
Peter J. Shields
J. H. Scott
Tuesday Club Hall Assn.
Scottish Rite Cathedral Assn.
O. I. and Ada G. Morton
Sarah M. Howard
E. E. Robertson
A. A. Stern
Amanda Brown
Samuel Ginsberg
Frances Herold
M. H. Heiser
E. H. Adams
H. A. Fairbank
M

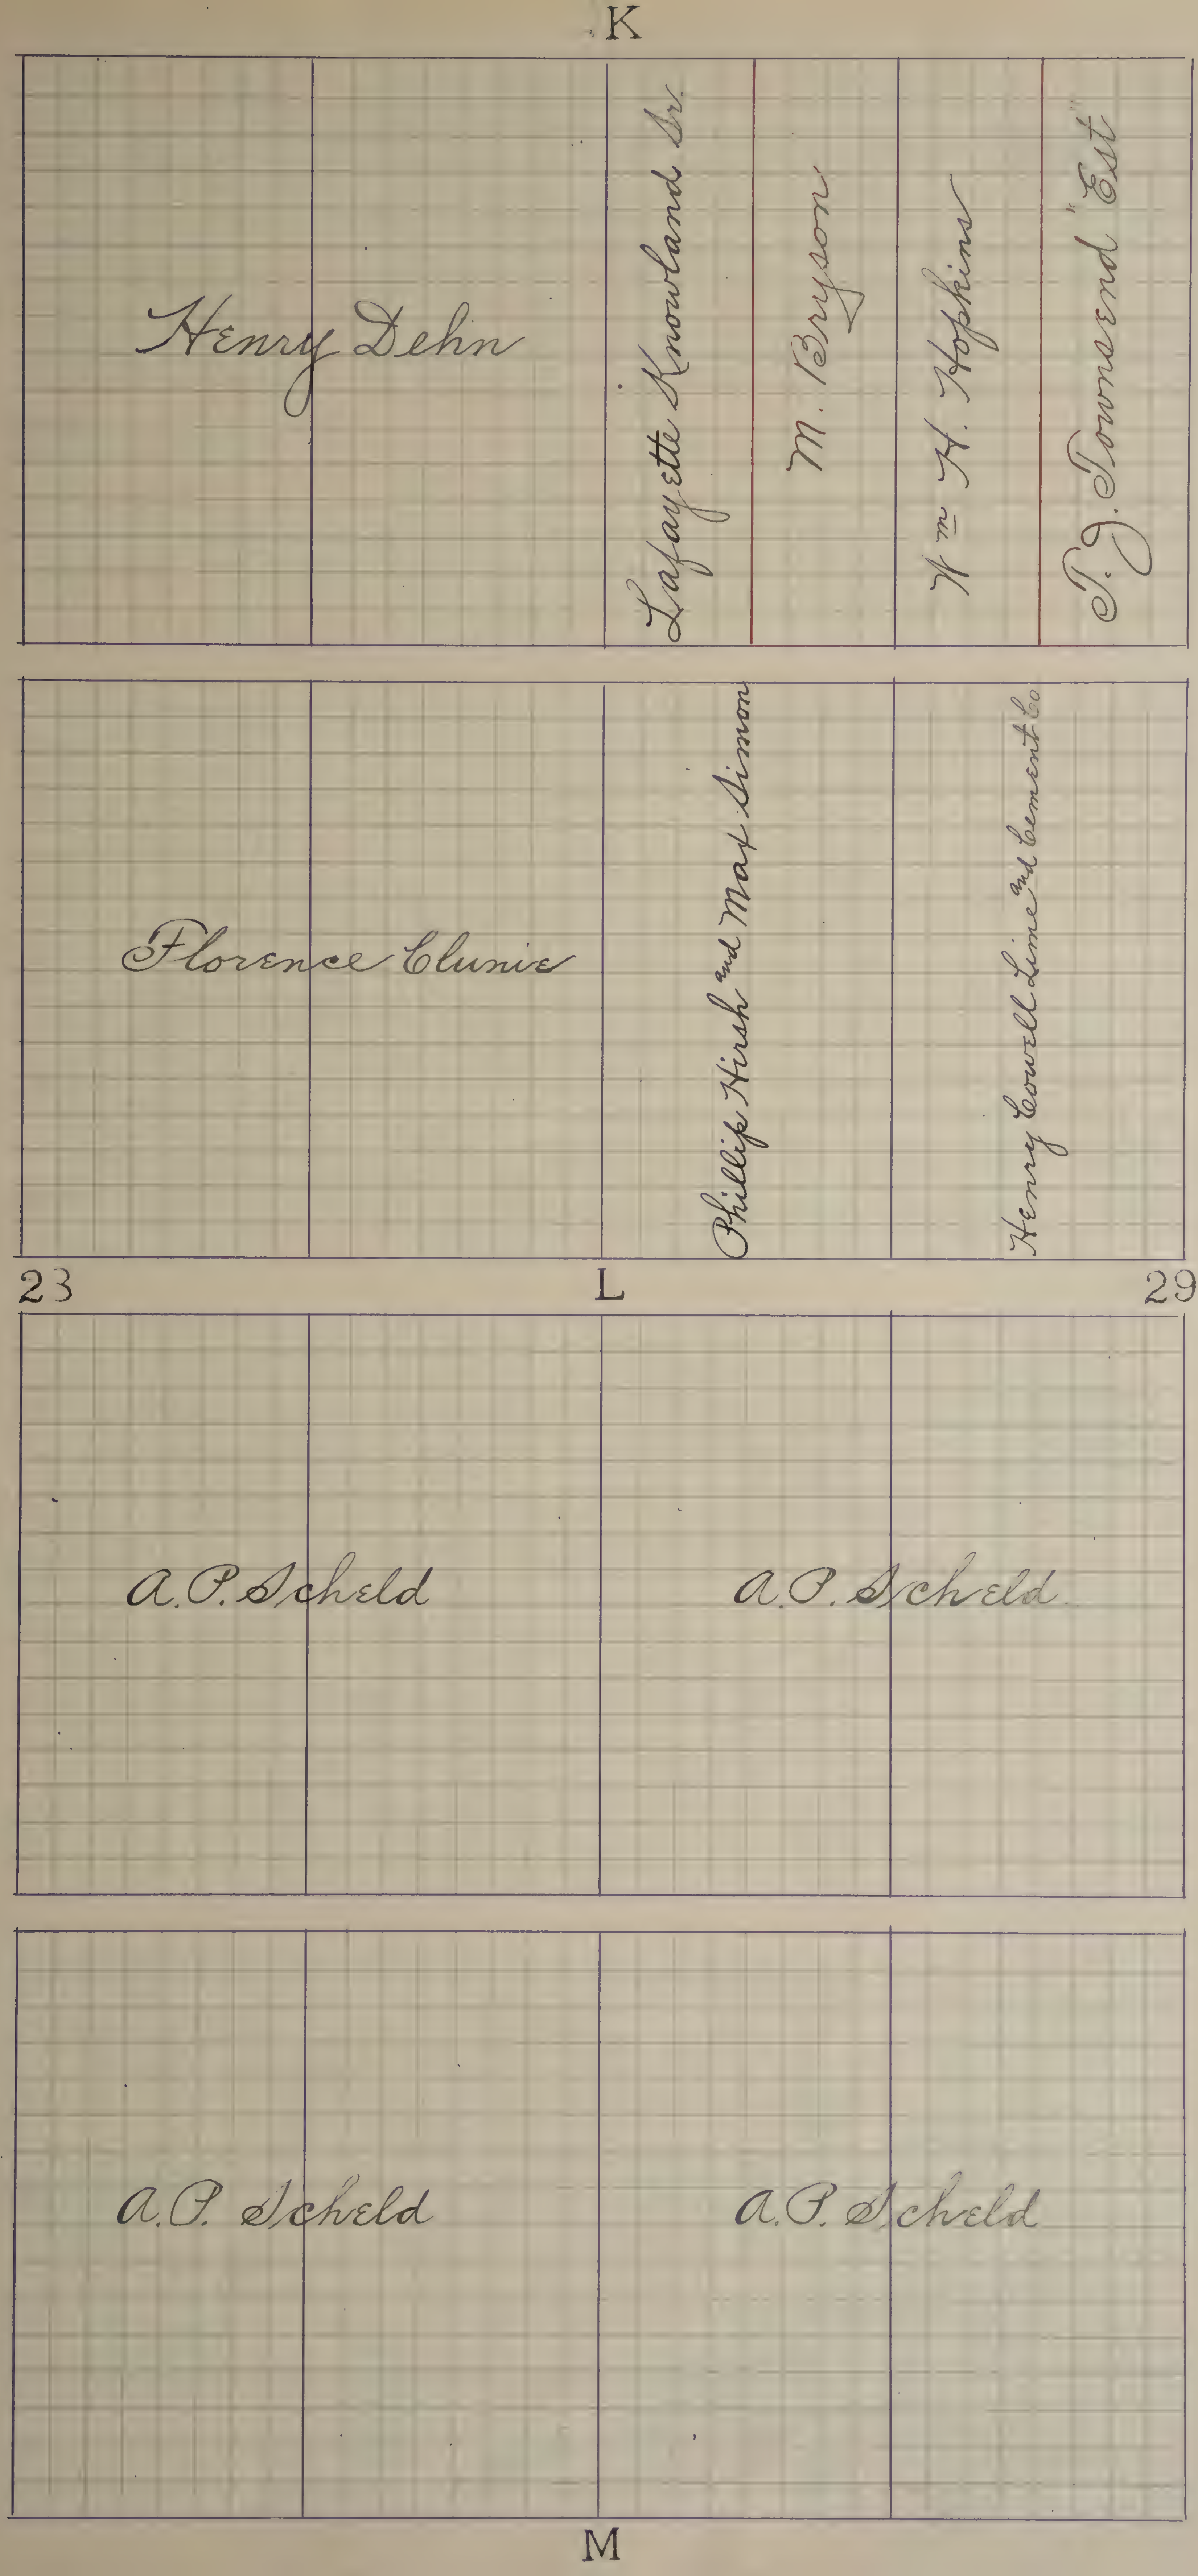
K
Henry Dehn
Lafayette Knowland Sr
M. Bryson
Wm H. Hopkins
P. J. Townsend "Est"
Florence Clunie
Phillip Hirsh and Max Simon
Henry Cowell Lime and Cement Co
23
L
29
A. P. Scheld
A. P. Scheld
A. P. Scheld
A. P. Scheld
M

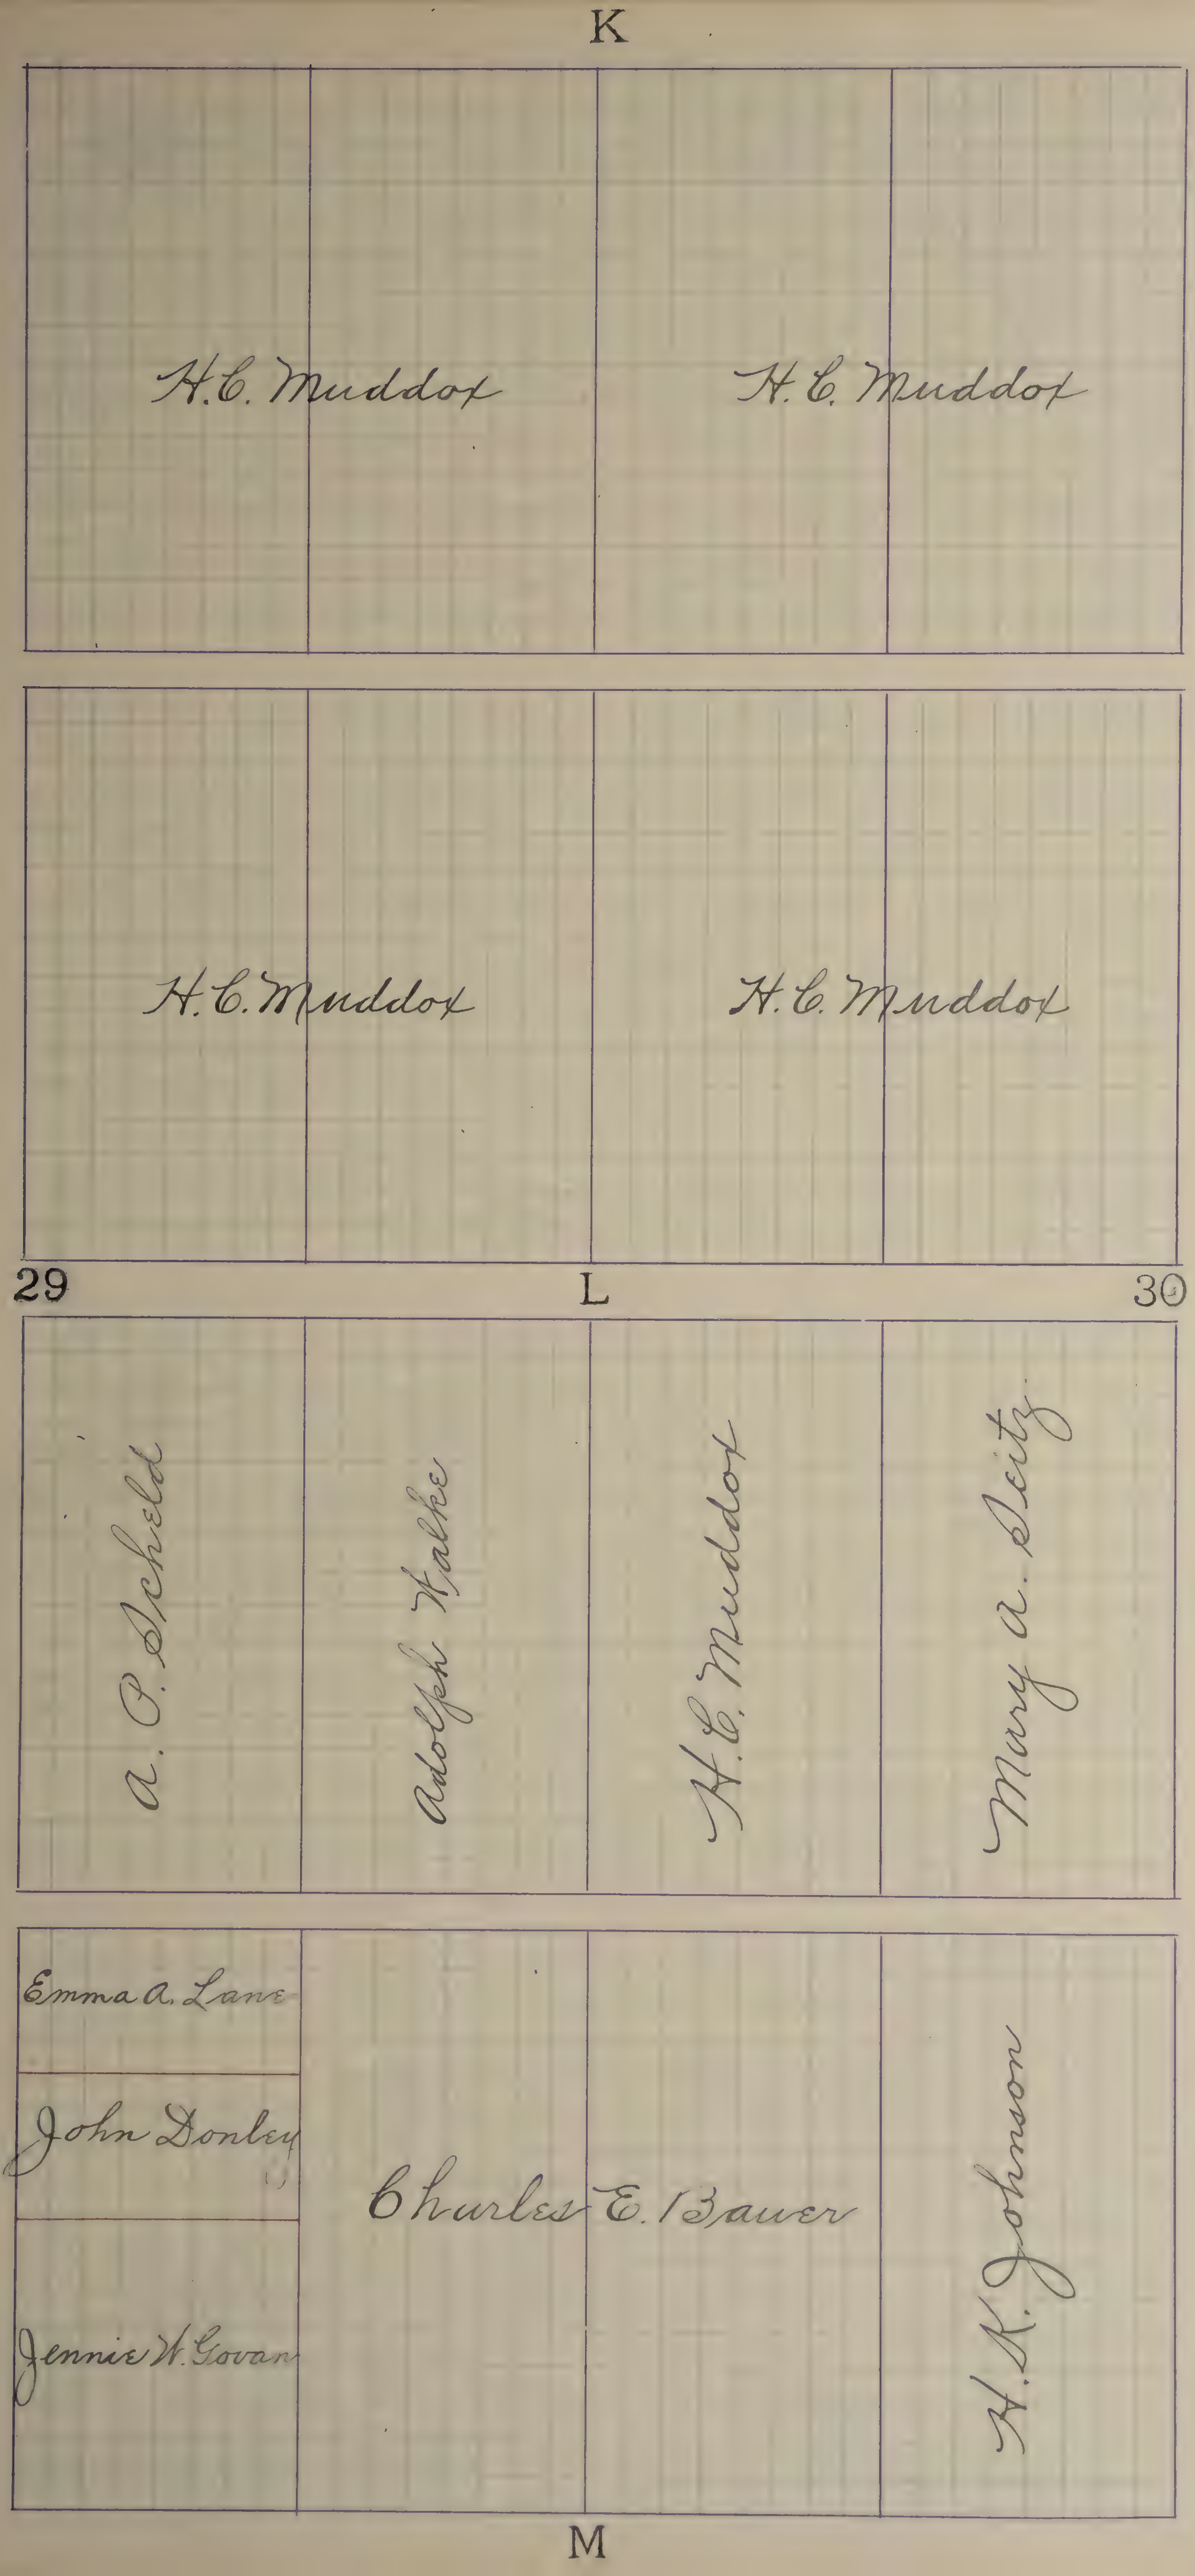
K
H.C. Muddox
H.C. Muddox
H.C. Muddox
H.C. Muddox
29
L
30
A. O. Scheld
Adolph Walke
H.C. Muddox
Mary A. Seitz
Emma A. Lane
John Donley
Jennie W. Govan
Charles E. Bauer
H.K. Johnson
M

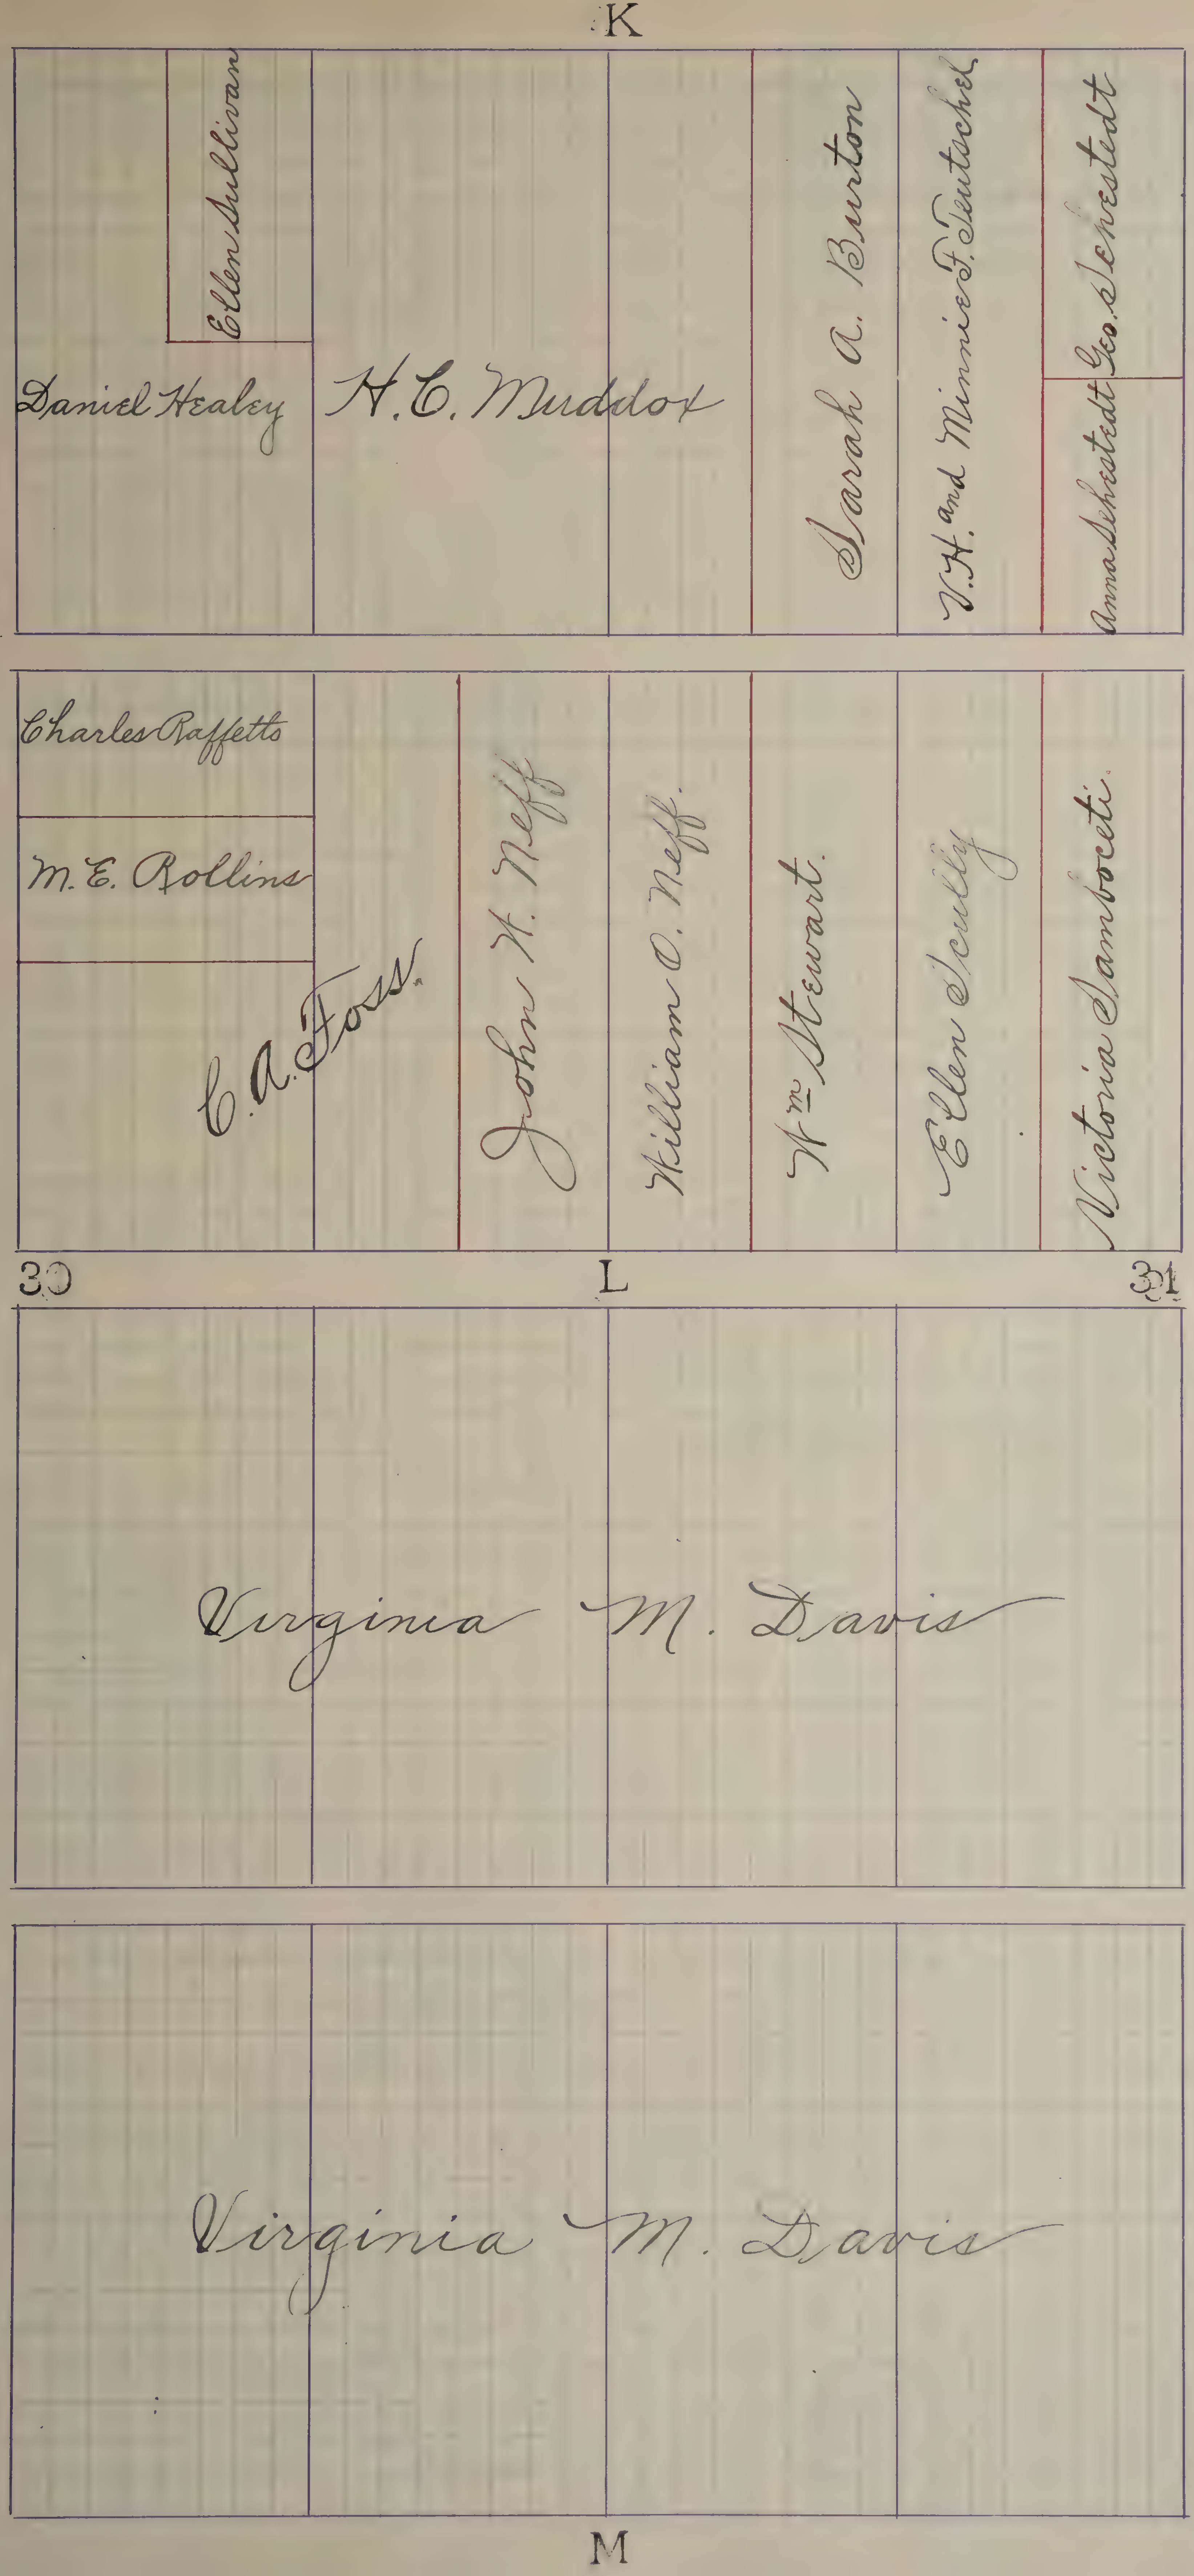
K
Daniel Healey
Ellen Sullivan
H. C. Murdock
Sarah A. Burton
V. H. and Minnie F. Teutschel
Anna Schestedt
Geo. Schestedt
Charles Raffetto
M. E. Rollins
C. A. Foss.
John H. Neff
William O. Neff.
Wm Stewart.
Ellen Scully
Victoria Samboceti.
30
L
31
Virginia M. Davis
Virginia M. Davis
M

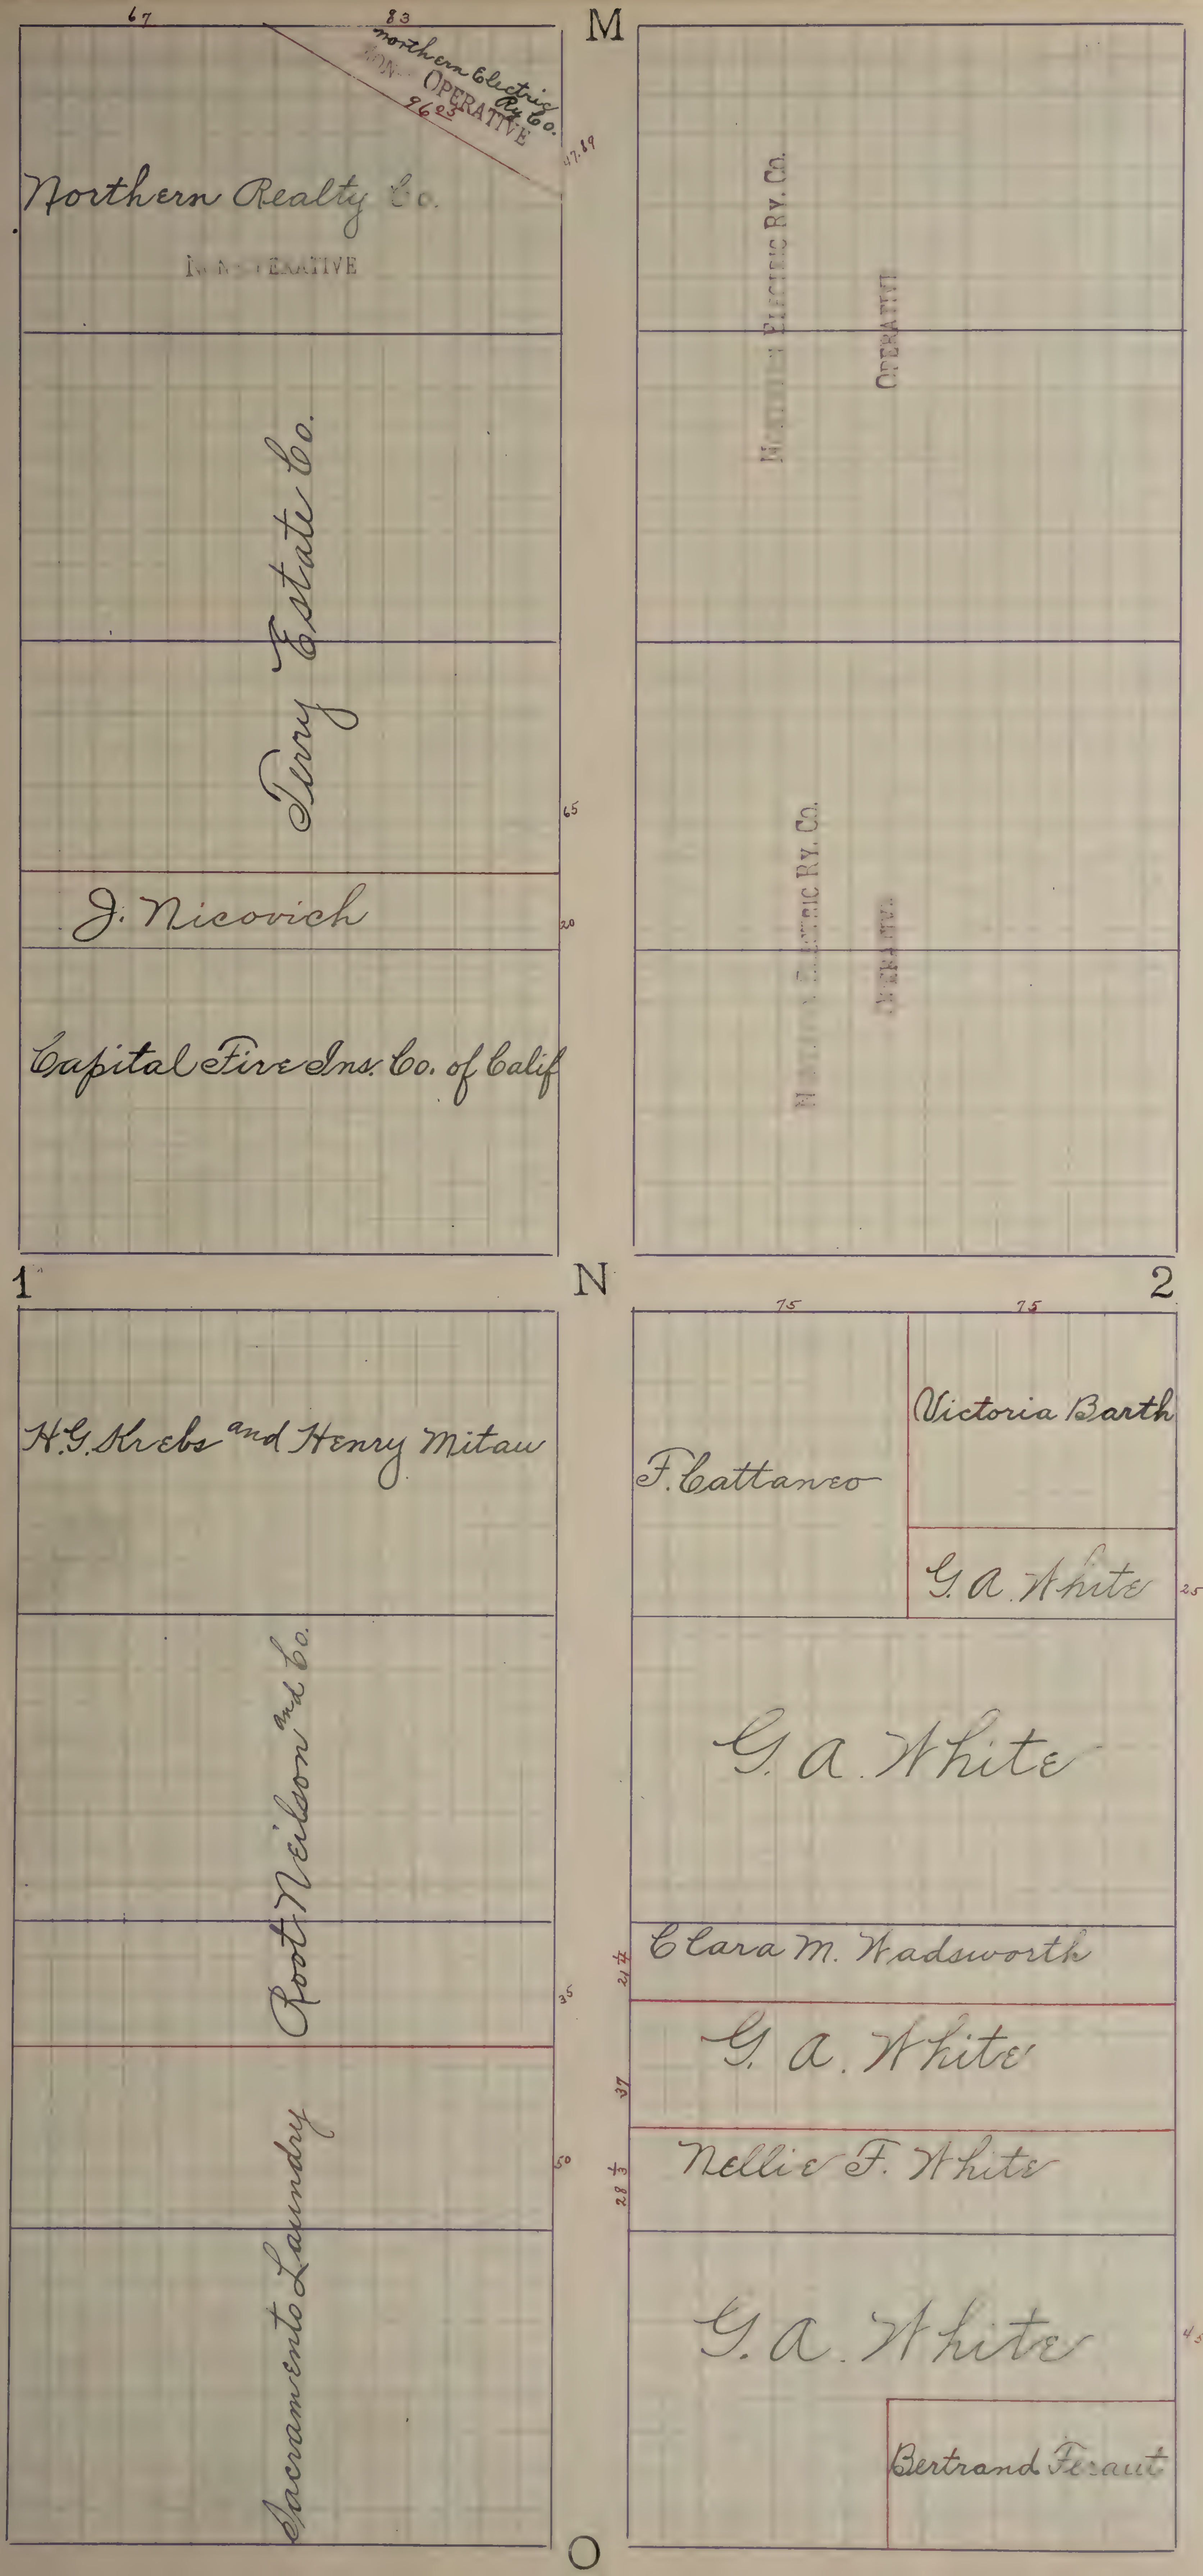
67
83
Northern Electric Ry. Co.
NON-OPERATIVE
9625
47.89
M
Northern Realty Co.
NON-OPERATIVE
Perry Estate Co.
65
J. Nicovich
20
Capital Fire Ins. Co. of Calif
NORTHERN ELECTRIC RY. CO.
OPERATIVE
NORTHERN ELECTRIC RY. CO.
OPERATIVE
1
N
2
75
75
H.G. Krebs and Henry Mitau
Root Neilson and Co.
35
Sacramento Laundry
50
F. Cattaneo
Victoria Barth
G. A. White
25
G. A. White
21 1/4
Clara M. Wadsworth
37
G. A. White
28 1/3
Nellie F. White
G. A. White
45
Bertrand Feraut
O

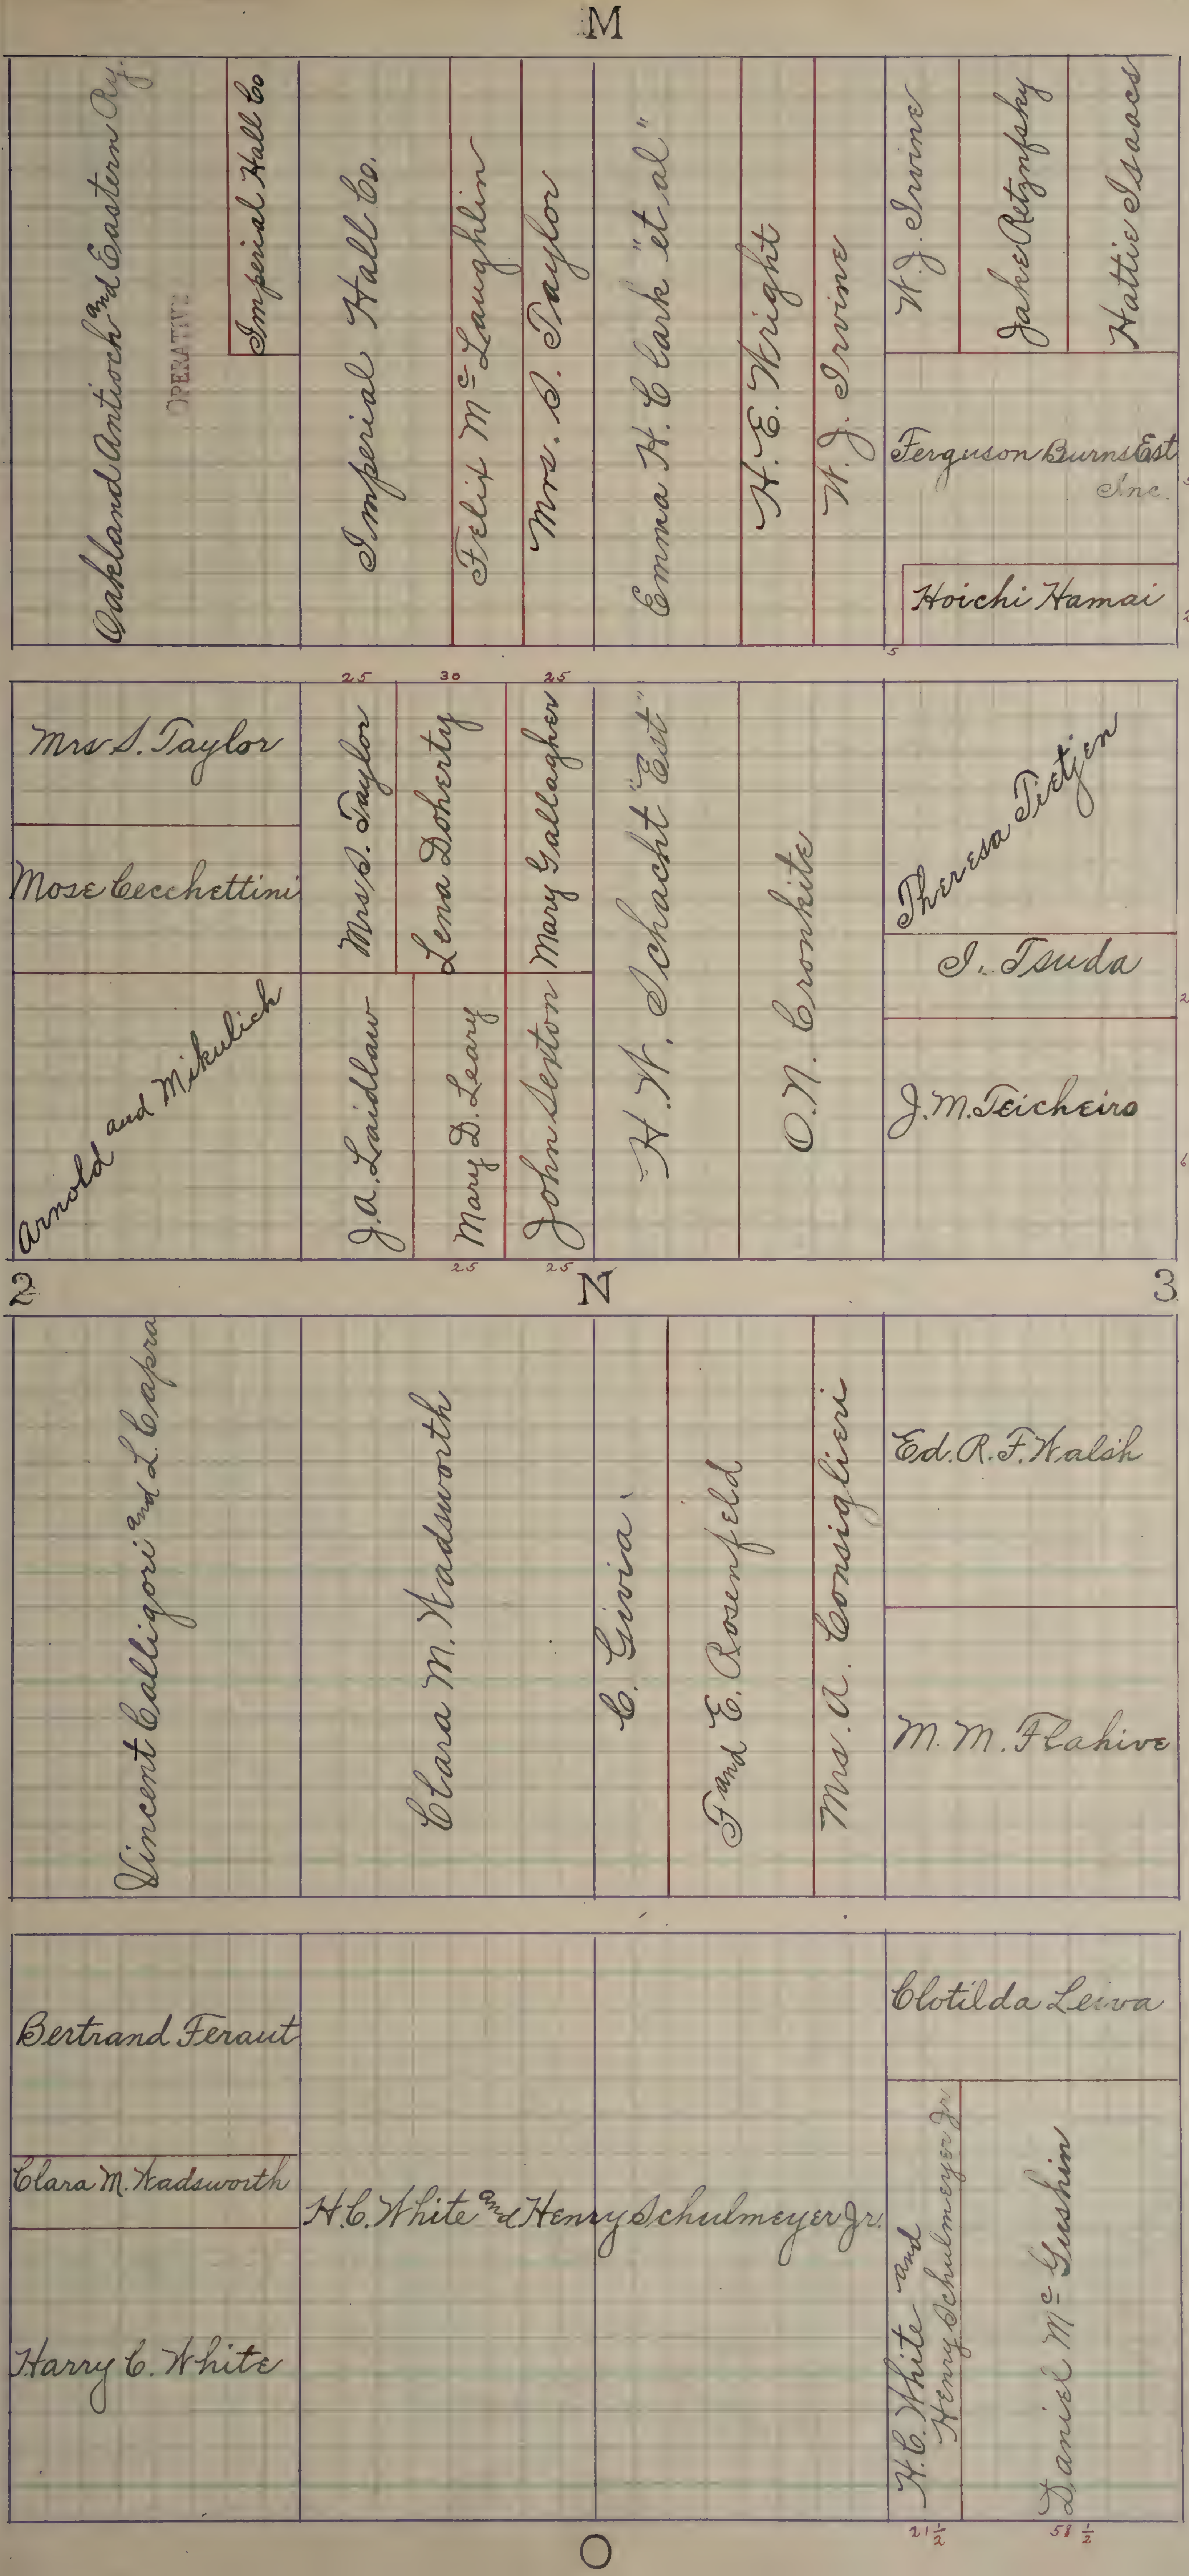
M
Oakland Antioch and Eastern Ry.
OPERATIVE
Imperial Hall Co
Imperial Hall Co.
Felix Mc Laughlin
Mrs. S. Taylor
Emma H. Clark "et al"
H. E. Wright
W. J. Irvine
W. J. Irvine
Jake Retzinsky
Hattie Isaacs
Ferguson Burns Est Inc.
58
Hoichi Hamai
22
5
25
30
25
Mrs S. Taylor
Mose Cecchettini
Arnold and Mikulich
Mrs S. Taylor
Lena Doherty
Mary Gallagher
J. A. Laidlaw
Mary D. Leary
John Sexton
H. H. Schacht "Est"
O. N. Cronkite
Theresa Tietjen
I. Tsuda
23 2/3
J. M. Teicheira
66 1/3
25
25
2
N
3
Vincent Calligori and L. Capra
Clara M. Wadsworth
C. Givia
F and E. Rosenfeld
Mrs. A. Consiglieri
Ed. R. F. Walsh
M. M. Flahive
Bertrand Feraut
Clara M. Wadsworth
Harry C. White
H. C. White and Henry Schulmeyer Jr.
Clotilda Leiva
H. C. White and Henry Schulmeyer Jr.
Daniel Mc Gushin
21 1/2
58 1/2
O

M - N
N - O

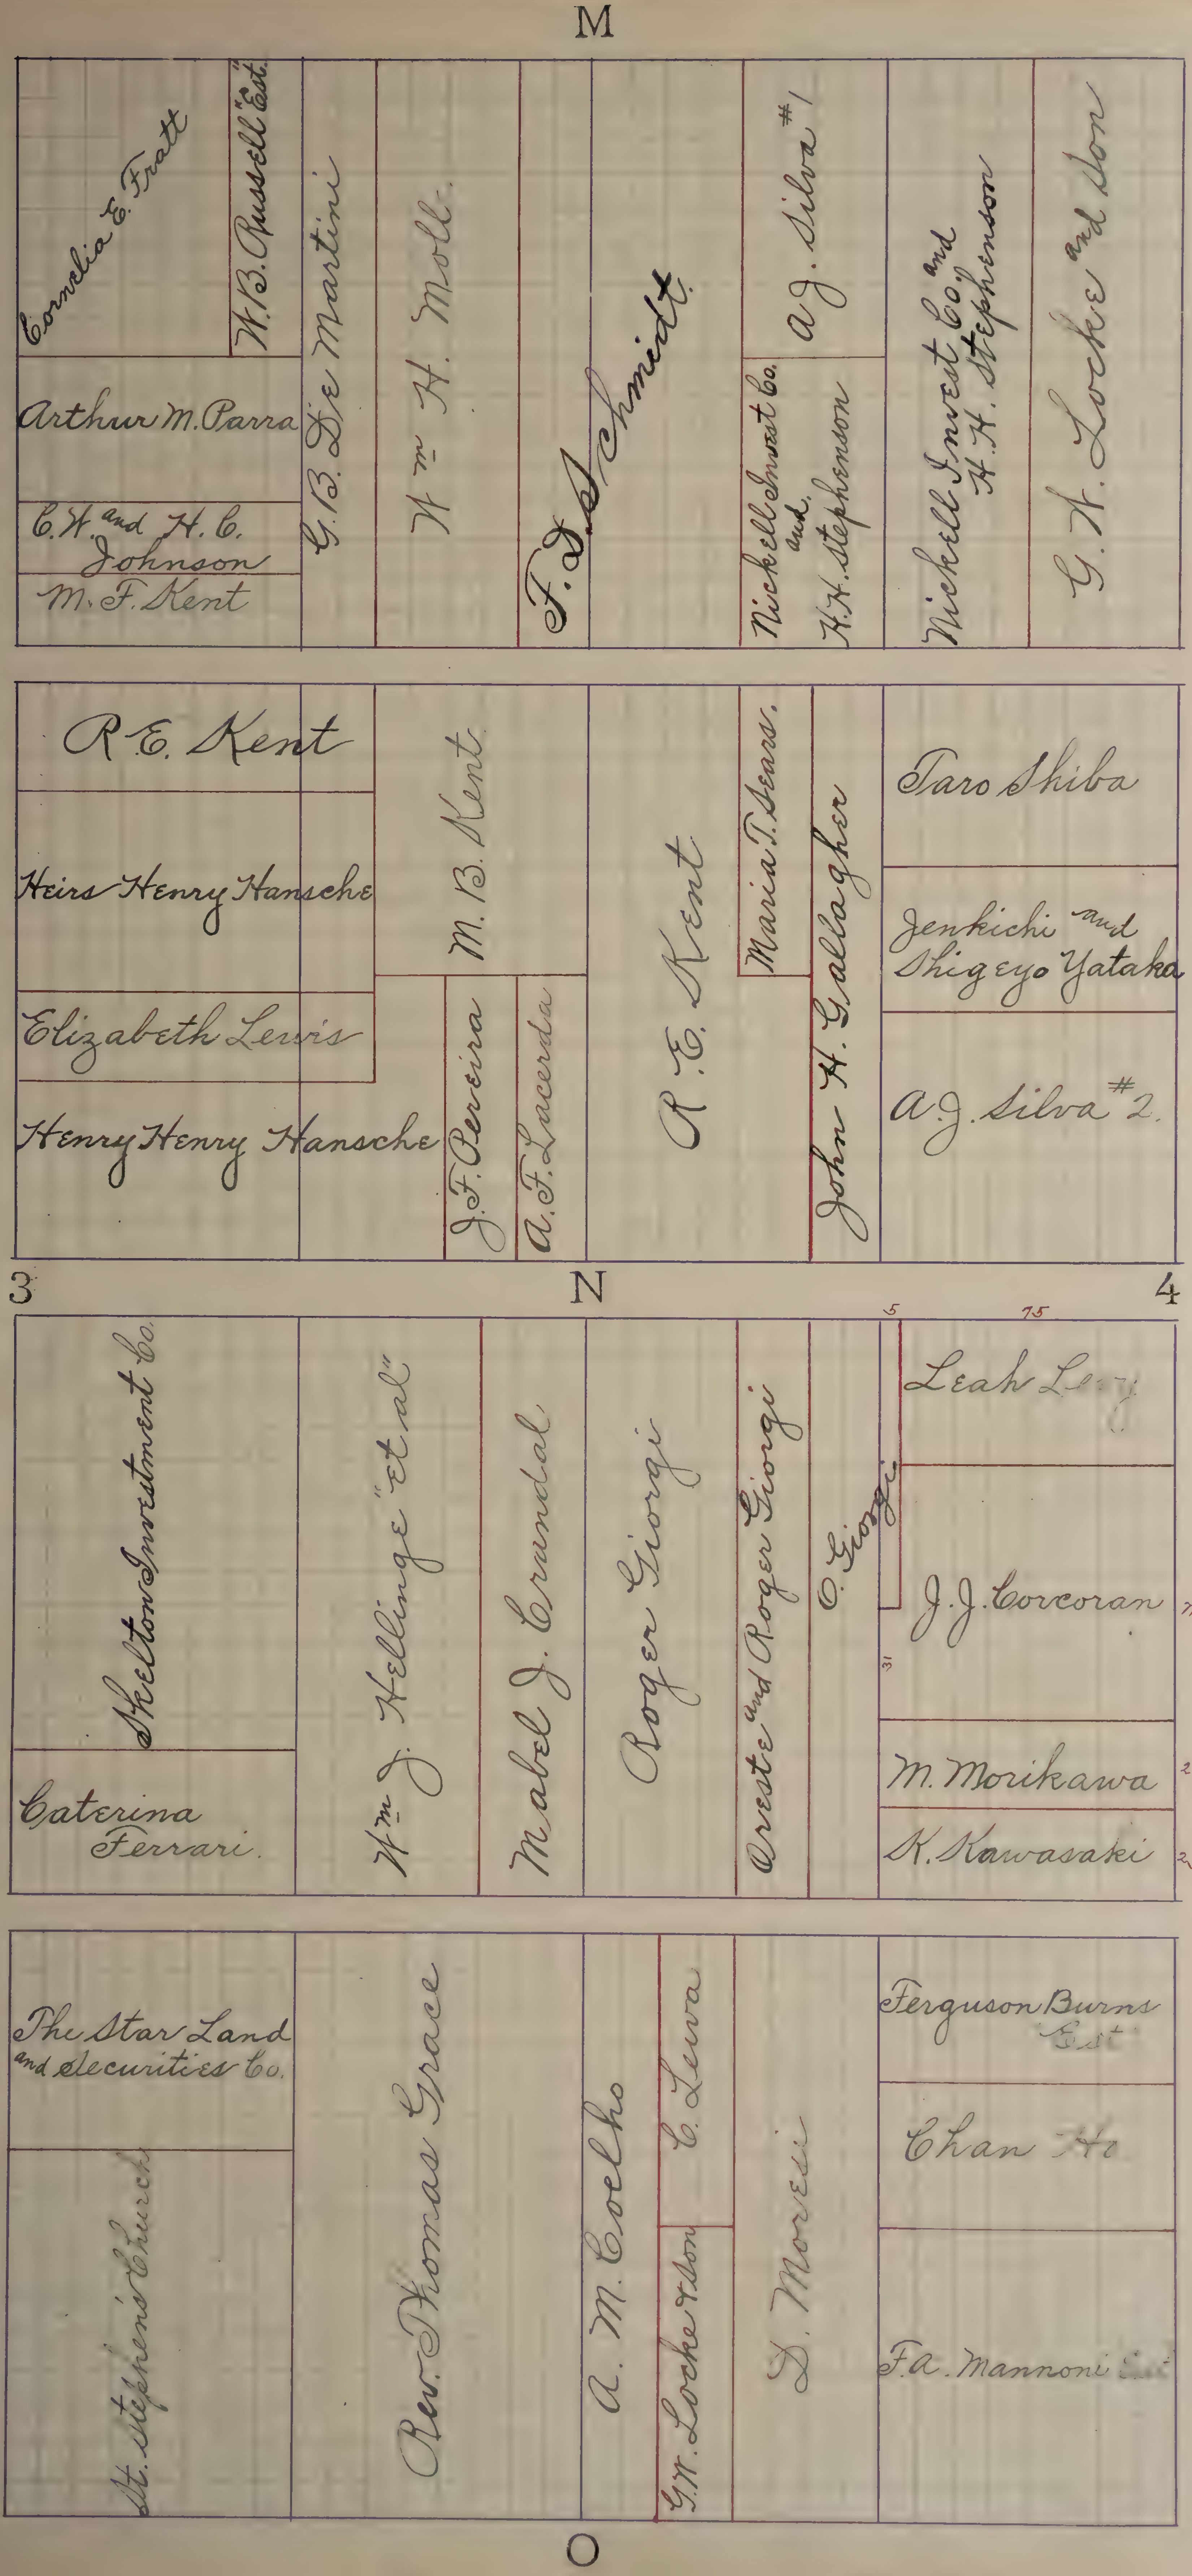
M
Cornelia E. Fratt
W.B. Russell Est.
Arthur M. Parra
C.H. and H.C. Johnson
M.F. Kent
G.B. De Martini
Wm H. Moll.
F.D. Schmidt.
Nickell Invest Co. and H.H. Stephenson
A.J. Silva #1
Nickell Invest Co. and H.H. Stephenson
G.H. Locke and Son
R.E. Kent
Heirs Henry Hansche
Elizabeth Lewis
Henry Henry Hansche
M.B. Kent
J.F. Pereira
A.F. Lacerda
R.E. Kent
Maria T. Sears.
John H. Gallagher
Taro Shiba
Jenkichi and Shigeyo Yataka
A.J. Silva #2.
3
N
4
5
75
Skelton Investment Co.
Caterina Ferrari.
Wm J. Kellinge "et al"
Mabel J. Crandal
Roger Giorgi
Oreste and Roger Giorgi
O. Giorgi
Leah Levy
J.J. Corcoran
71
31
M. Morikawa
24
K. Kawasaki
25
The Star Land and Securities Co.
St. Stephen's Church
Rev. Thomas Grace
A. M. Coelho
C. Leiva
G.H. Locke & Son
L. Moresi
Ferguson Burns Est.
Chan Ho
F.A. Mannoni Est.
O

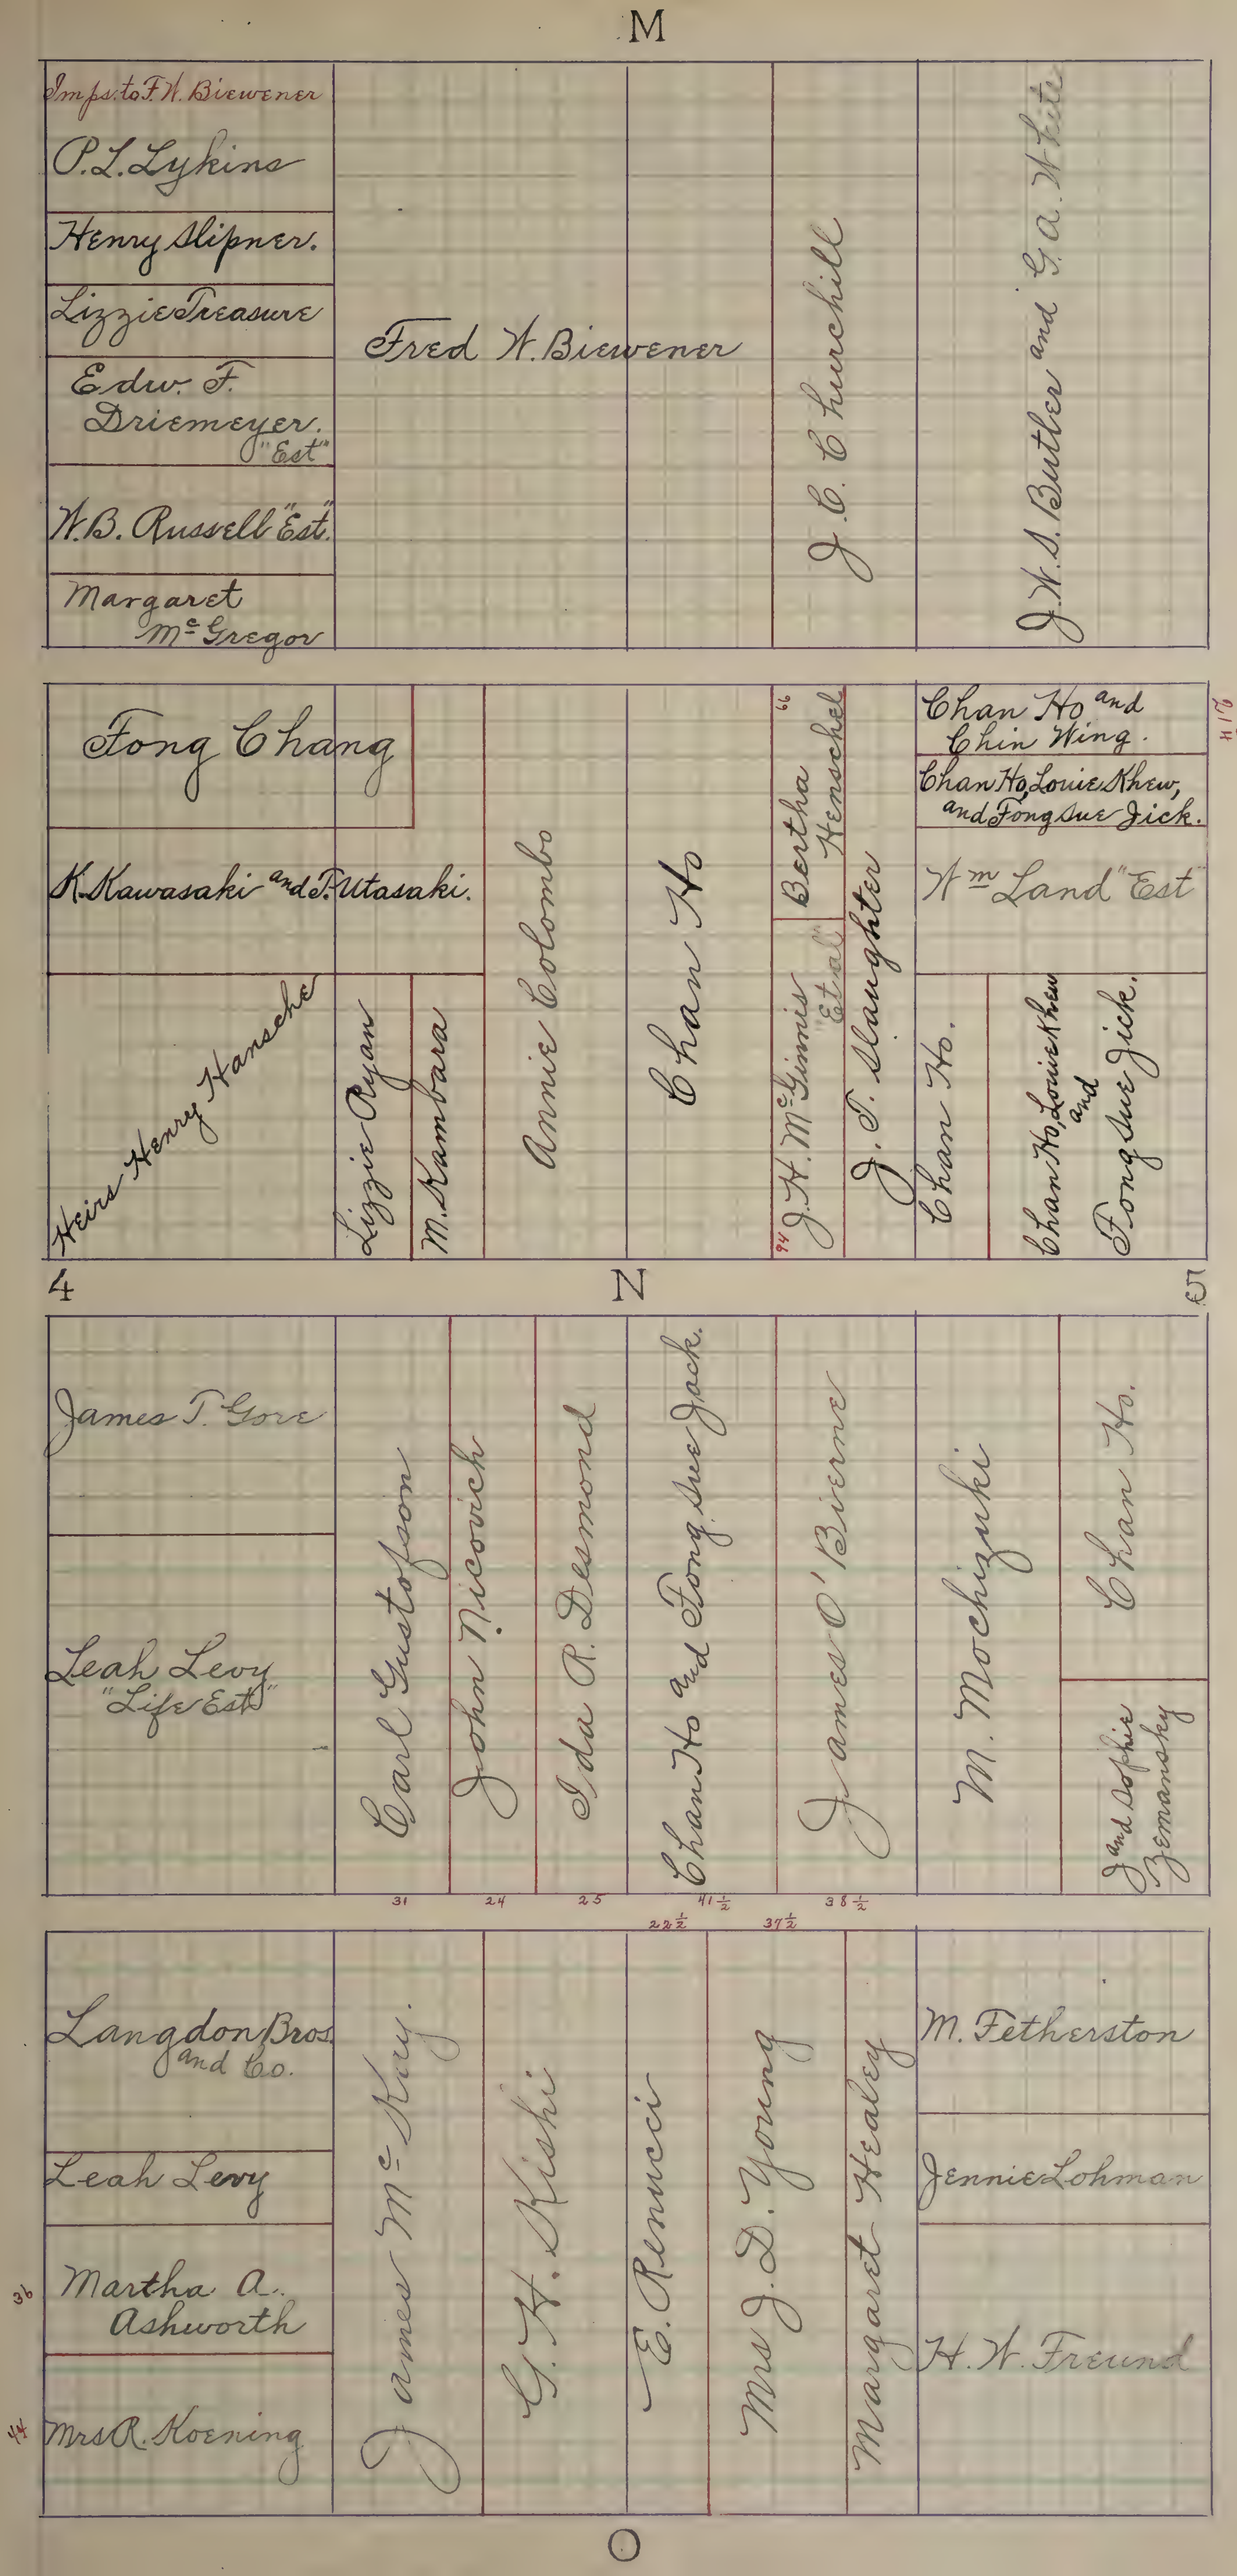
M
Impts. to F.W. Biewener
P.L. Lykins
Henry Slipner.
Lizzie Treasure
Edw. F. Driemeyer. "Est"
W.B. Russell "Est."
Margaret Mc Gregor
Fred W. Biewener
J.C. Churchill
J.W.S. Butler and G.A. White
Fong Chang
Chan Ho and Chin Wing.
Chan Ho, Louie Khew, and Fong Sue Jick.
41½
K. Kawasaki and T. Utasaki.
Annie Colombo
Chan Ho
66
Bertha Henschel
Wm Land "Est"
Heirs Henry Hansche
Lizzie Ryan
M. Kambara
J.H. Mc Ginnis "Et al"
94
J.T. Slaughter
Chan Ho.
Chan Ho, Louie Khew and Fong Sue Jick.
4
N
5
James T. Gore
Leah Levy "Life Est"
Carl Gustofson
John Nicovich
Ida R. Desmond
Chan Ho and Fong Sue Jack.
James O'Bierne
M. Mochizuki
Chan Ho.
J and Sophie Zemansky
31
24
25
41½
38½
22½
37½
Langdon Bros. and Co.
Leah Levy
36
Martha A. Ashworth
44
Mrs R. Koening
James Mc Kay.
G.H. Kishi
E. Rennucci
Mrs J.D. Young
Margaret Healey
M. Fetherston
Jennie Lohman
H.W. Freund
O

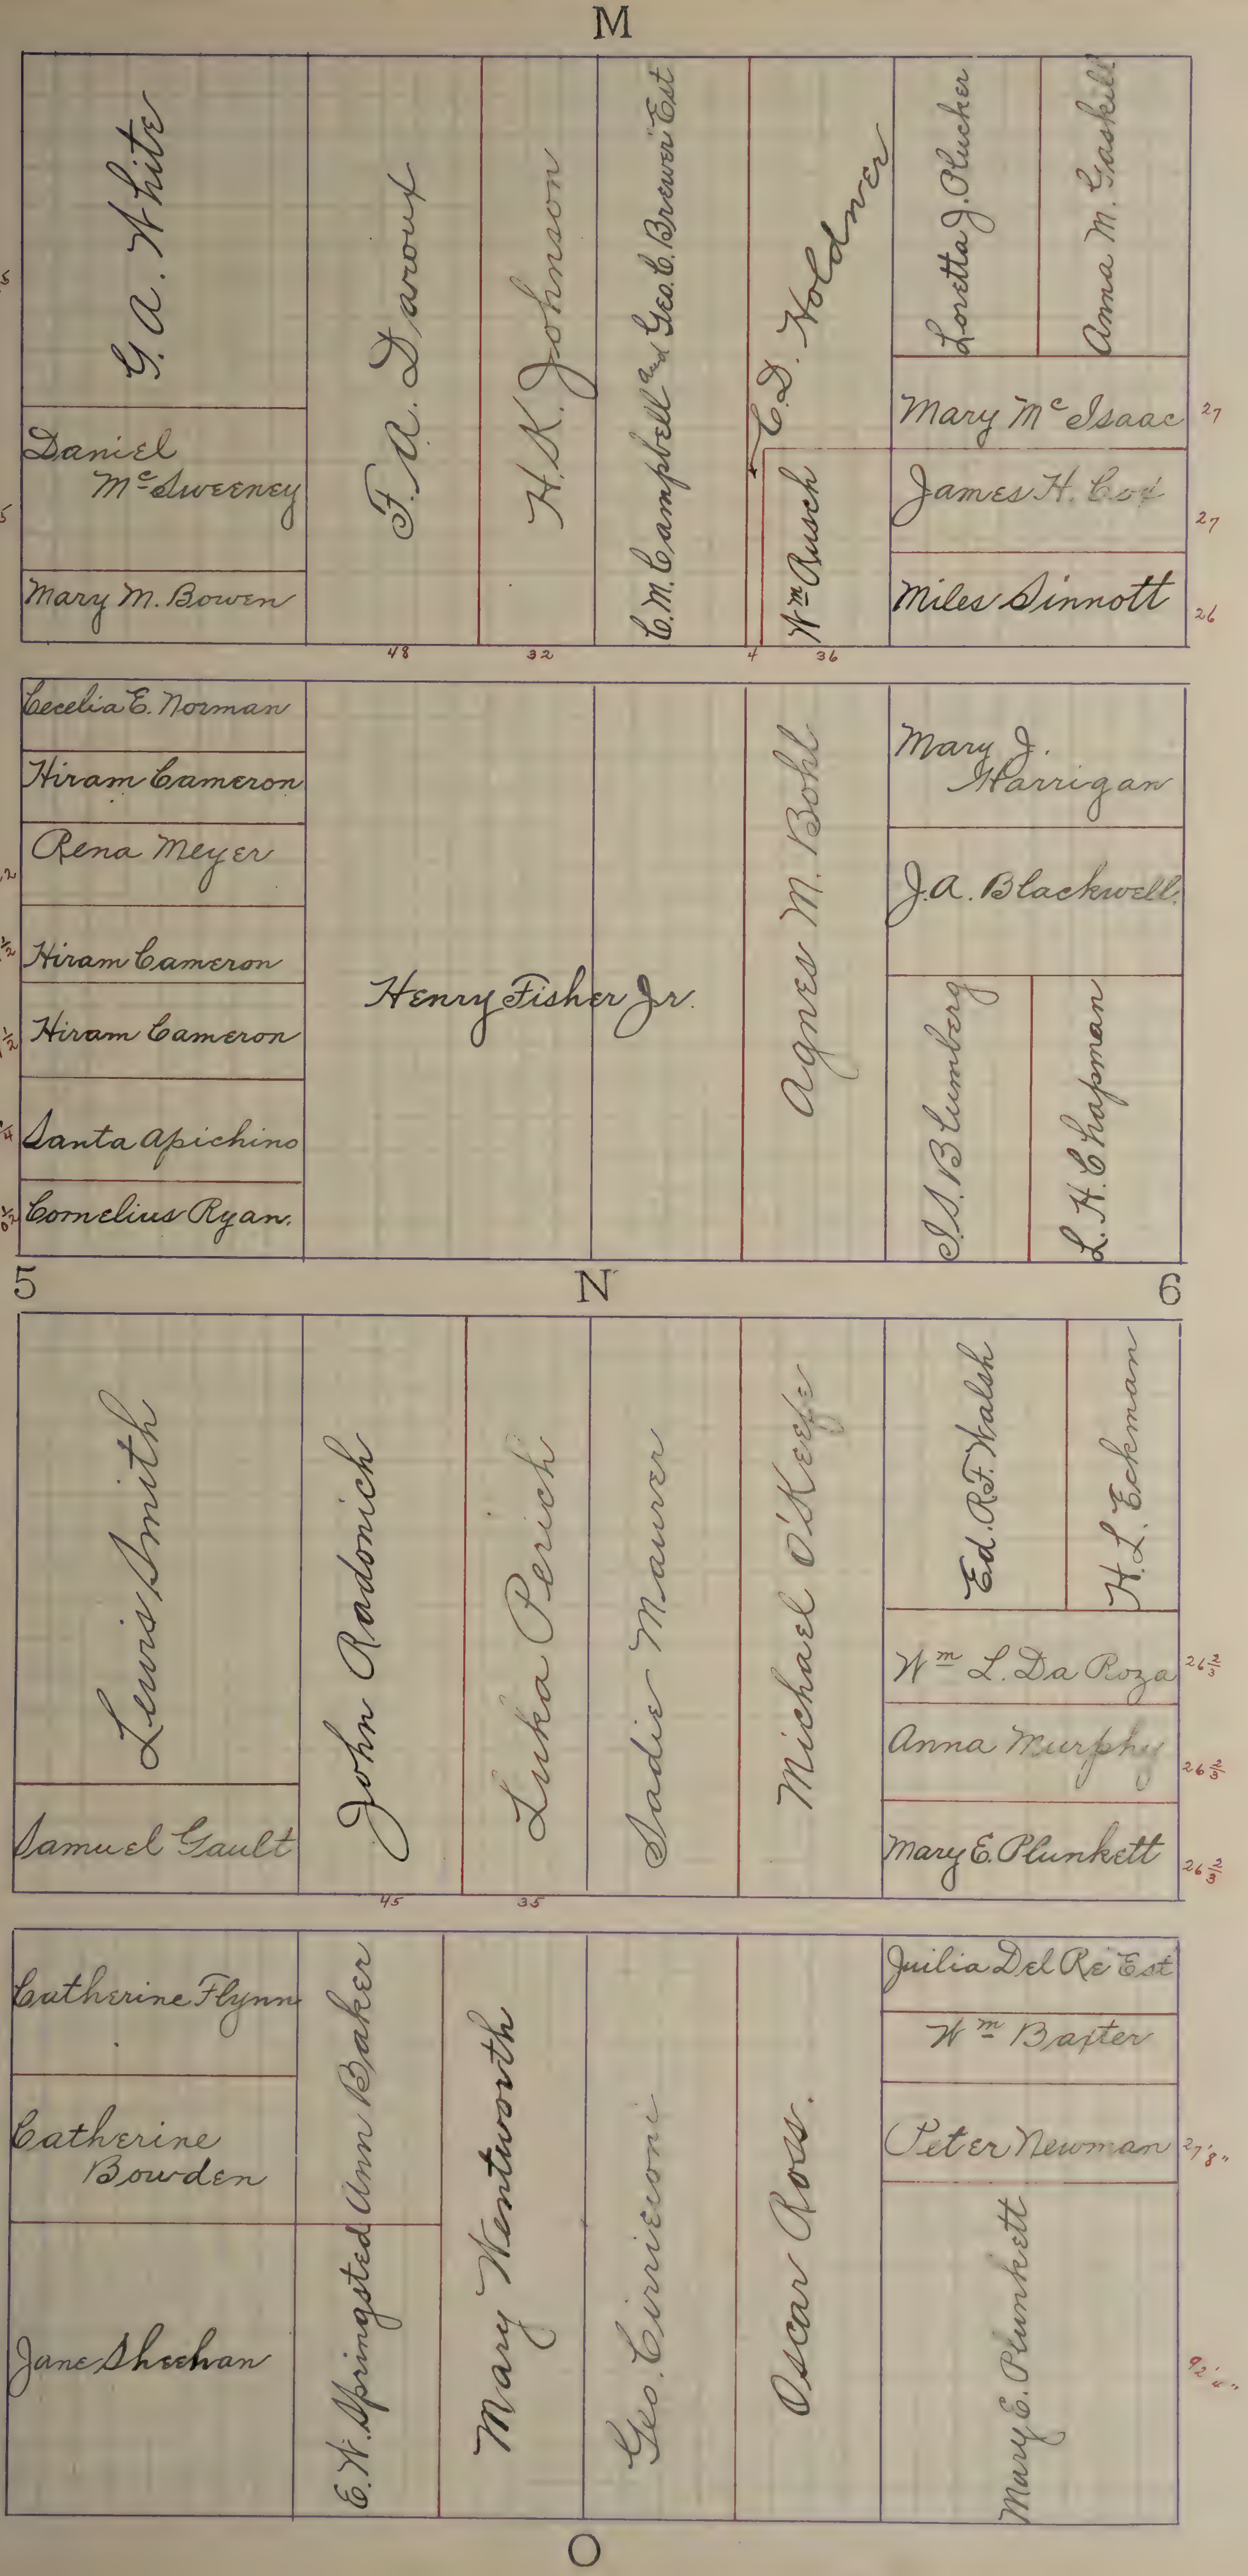
M
G. A. White
95
Daniel McSweeney
45
Mary M. Bowen
F. A. Daroux
H. K. Johnson
C. M. Campbell and Geo. C. Brewer Est
C. D. Holdner
Wm Rusch
Loretta J. Plucker
Anna M. Gaskill
Mary McIsaac
27
James H. Cox
27
Miles Sinnott
26
48
32
4
36
Cecelia E. Norman
Hiram Cameron
Rena Meyer
22
21½
Hiram Cameron
27½
Hiram Cameron
29¼
Santa Apichino
20½
Cornelius Ryan.
Henry Fisher Jr.
Agnes M. Bohl
Mary J. Harrigan
J. A. Blackwell
I. S. Blumberg
L. H. Chapman
5
N
6
Lewis Smith
Samuel Gault
John Radonich
Luka Perich
Sadie Maurer
Michael O'Keefe
Ed. R. F. Walsh
H. L. Eckman
Wm L. Da Roza
26⅔
Anna Murphy
26⅔
Mary E. Plunkett
26⅔
45
35
Catherine Flynn
Catherine Bowden
Jane Sheehan
Ann Baker
E. N. Springsted
Mary Wentworth
Geo. Cirricione
Oscar Ross
Julia Del Re Est
Wm Baxter
Peter Newman
27'8"
Mary E. Plunkett
92'4"
O

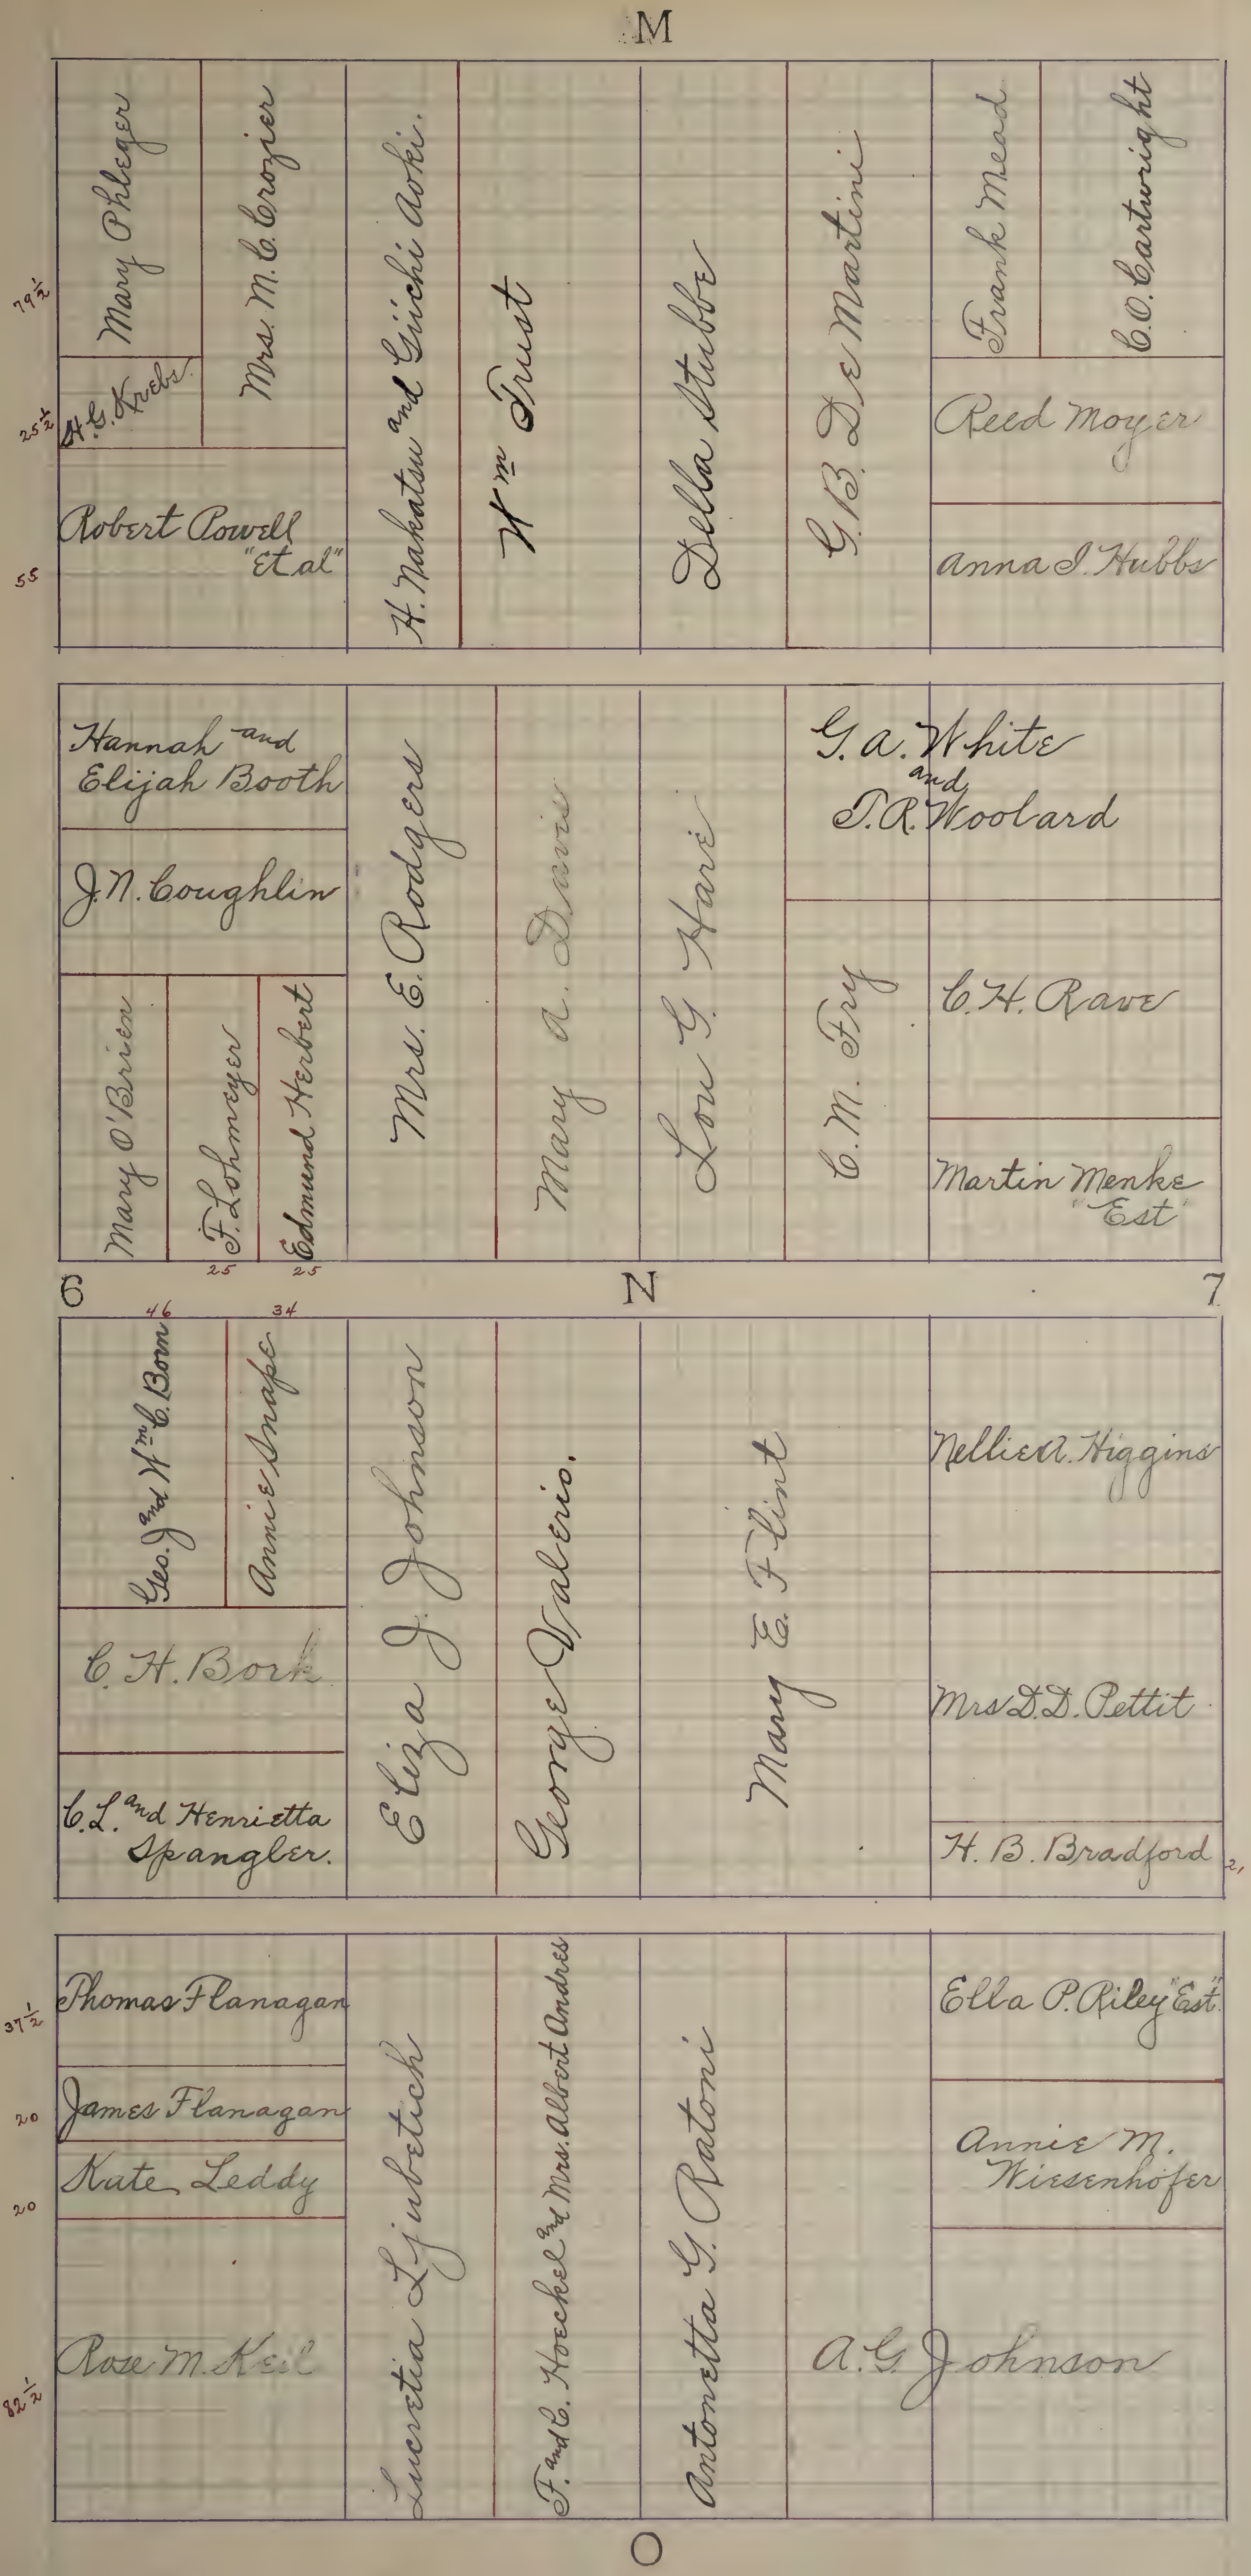
M
Mary Phleger
Mrs. M. C. Crozier
H. G. Krebs
Robert Powell "Et al"
79½
25½
55
H. Nakatsu and Giichi Aoki
Wm Trust
Della Stubbe
G. B. De Martini
Frank Mead
C. O. Cartwright
Reed Moyer
Anna I. Hubbs
Hannah and Elijah Booth
J. N. Coughlin
Mary O'Brien
F. Lohmeyer
Edmund Herbert
25
25
Mrs. E. Rodgers
Mary A. Davis
Lou G. Hare
G. A. White and T. R. Woolard
C. M. Fry
C. H. Rave
Martin Menke "Est"
6
N
7
46
34
Geo. J. and Wm C. Born
Annie Snape
C. H. Bork
C. L. and Henrietta Spangler.
Eliza J. Johnson
George Valerio.
Mary E. Flint
Nellie A. Higgins
Mrs D. D. Pettit
H. B. Bradford
21
Thomas Flanagan
James Flanagan
Kate Leddy
Rose M. Keil
37½
20
20
82½
Lucretia Ljubetich
F. and E. Hoeckel and Mrs. Albert Andres
Antonetta G. Ratoni
A. G. Johnson
Ella P. Riley "Est."
Annie M. Wiesenhöfer
O

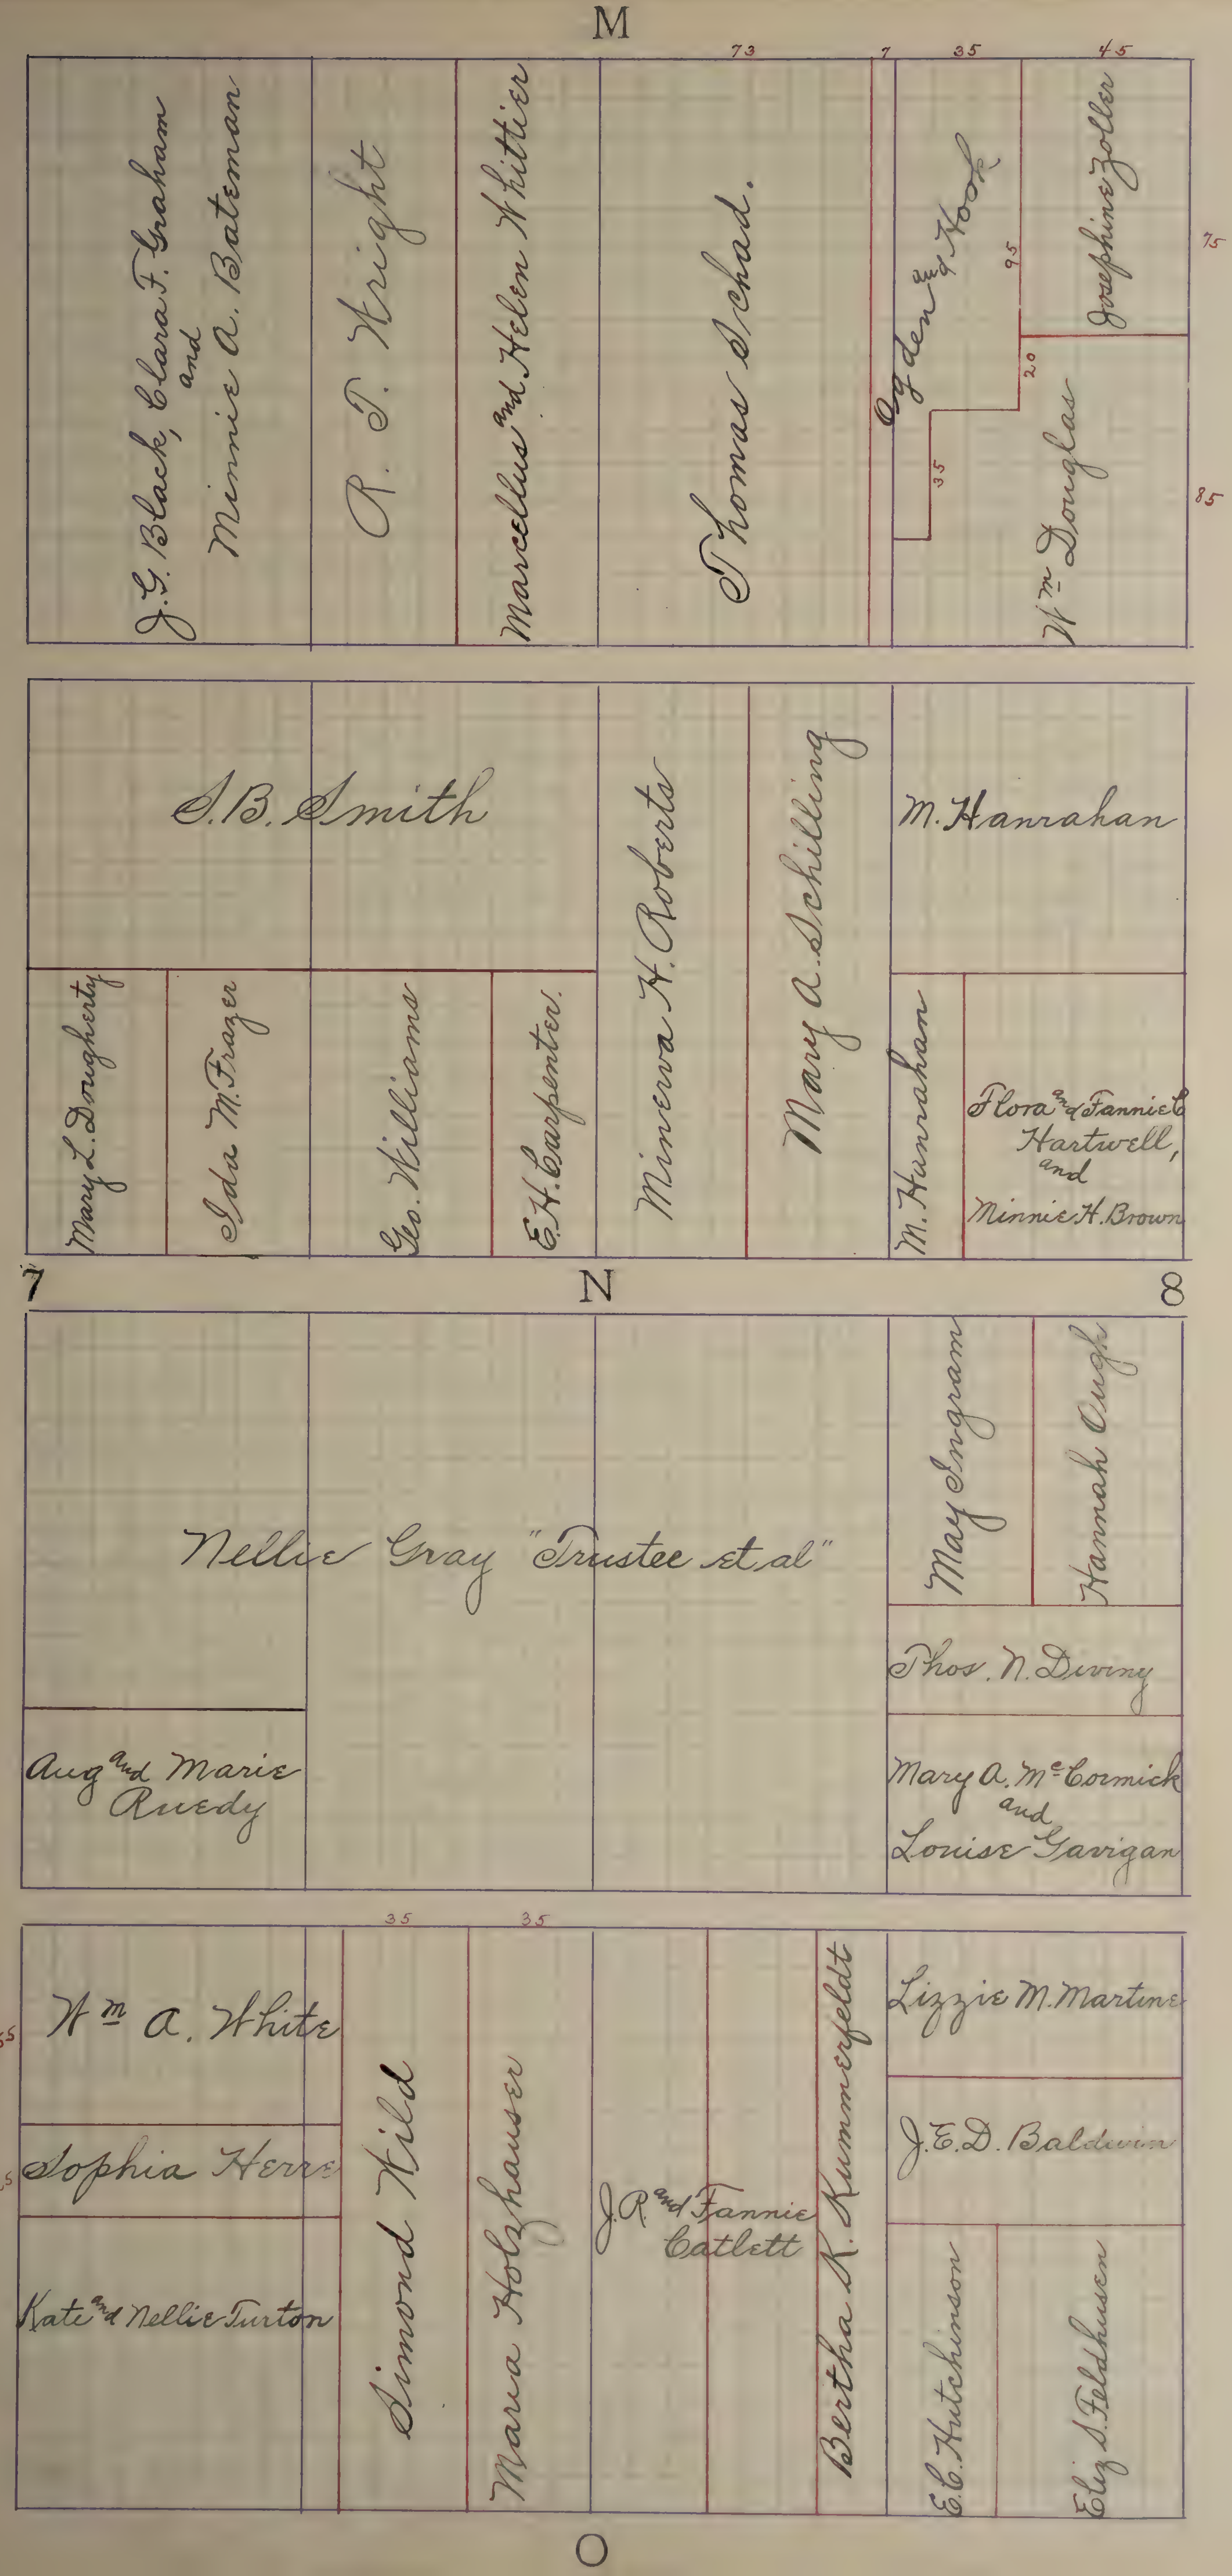
M
73
7
35
45
J. G. Black, Clara F. Graham, and Minnie A. Bateman
R. T. Wright
Marcellus and Helen Whittier
Thomas Schad.
Ogden and Hook
Josephine Zoller
75
95
20
35
Wm. Douglas
85
S. B. Smith
M. Hanrahan
Mary L. Dougherty
Ida M. Frazer
Geo. Williams
E. H. Carpenter
Minerva H. Roberts
Mary A. Schilling
M. Hanrahan
Flora and Fannie E. Hartwell, and Minnie H. Brown
7
N
8
Nellie Gray "Trustee et al"
Aug and Marie Ruedy
May Ingram
Hannah Ough
Thos. N. Diviny
Mary A. McCormick and Louise Gavigan
35
35
55
Wm. A. White
25
Sophia Herr
Kate and Nellie Turton
Simond Wild
Maria Holzhauser
J. R. and Fannie Catlett
Bertha K. Kummerfeldt
Lizzie M. Martine
J. E. D. Baldwin
E. C. Hutchinson
Eliz. S. Feldhusen
O

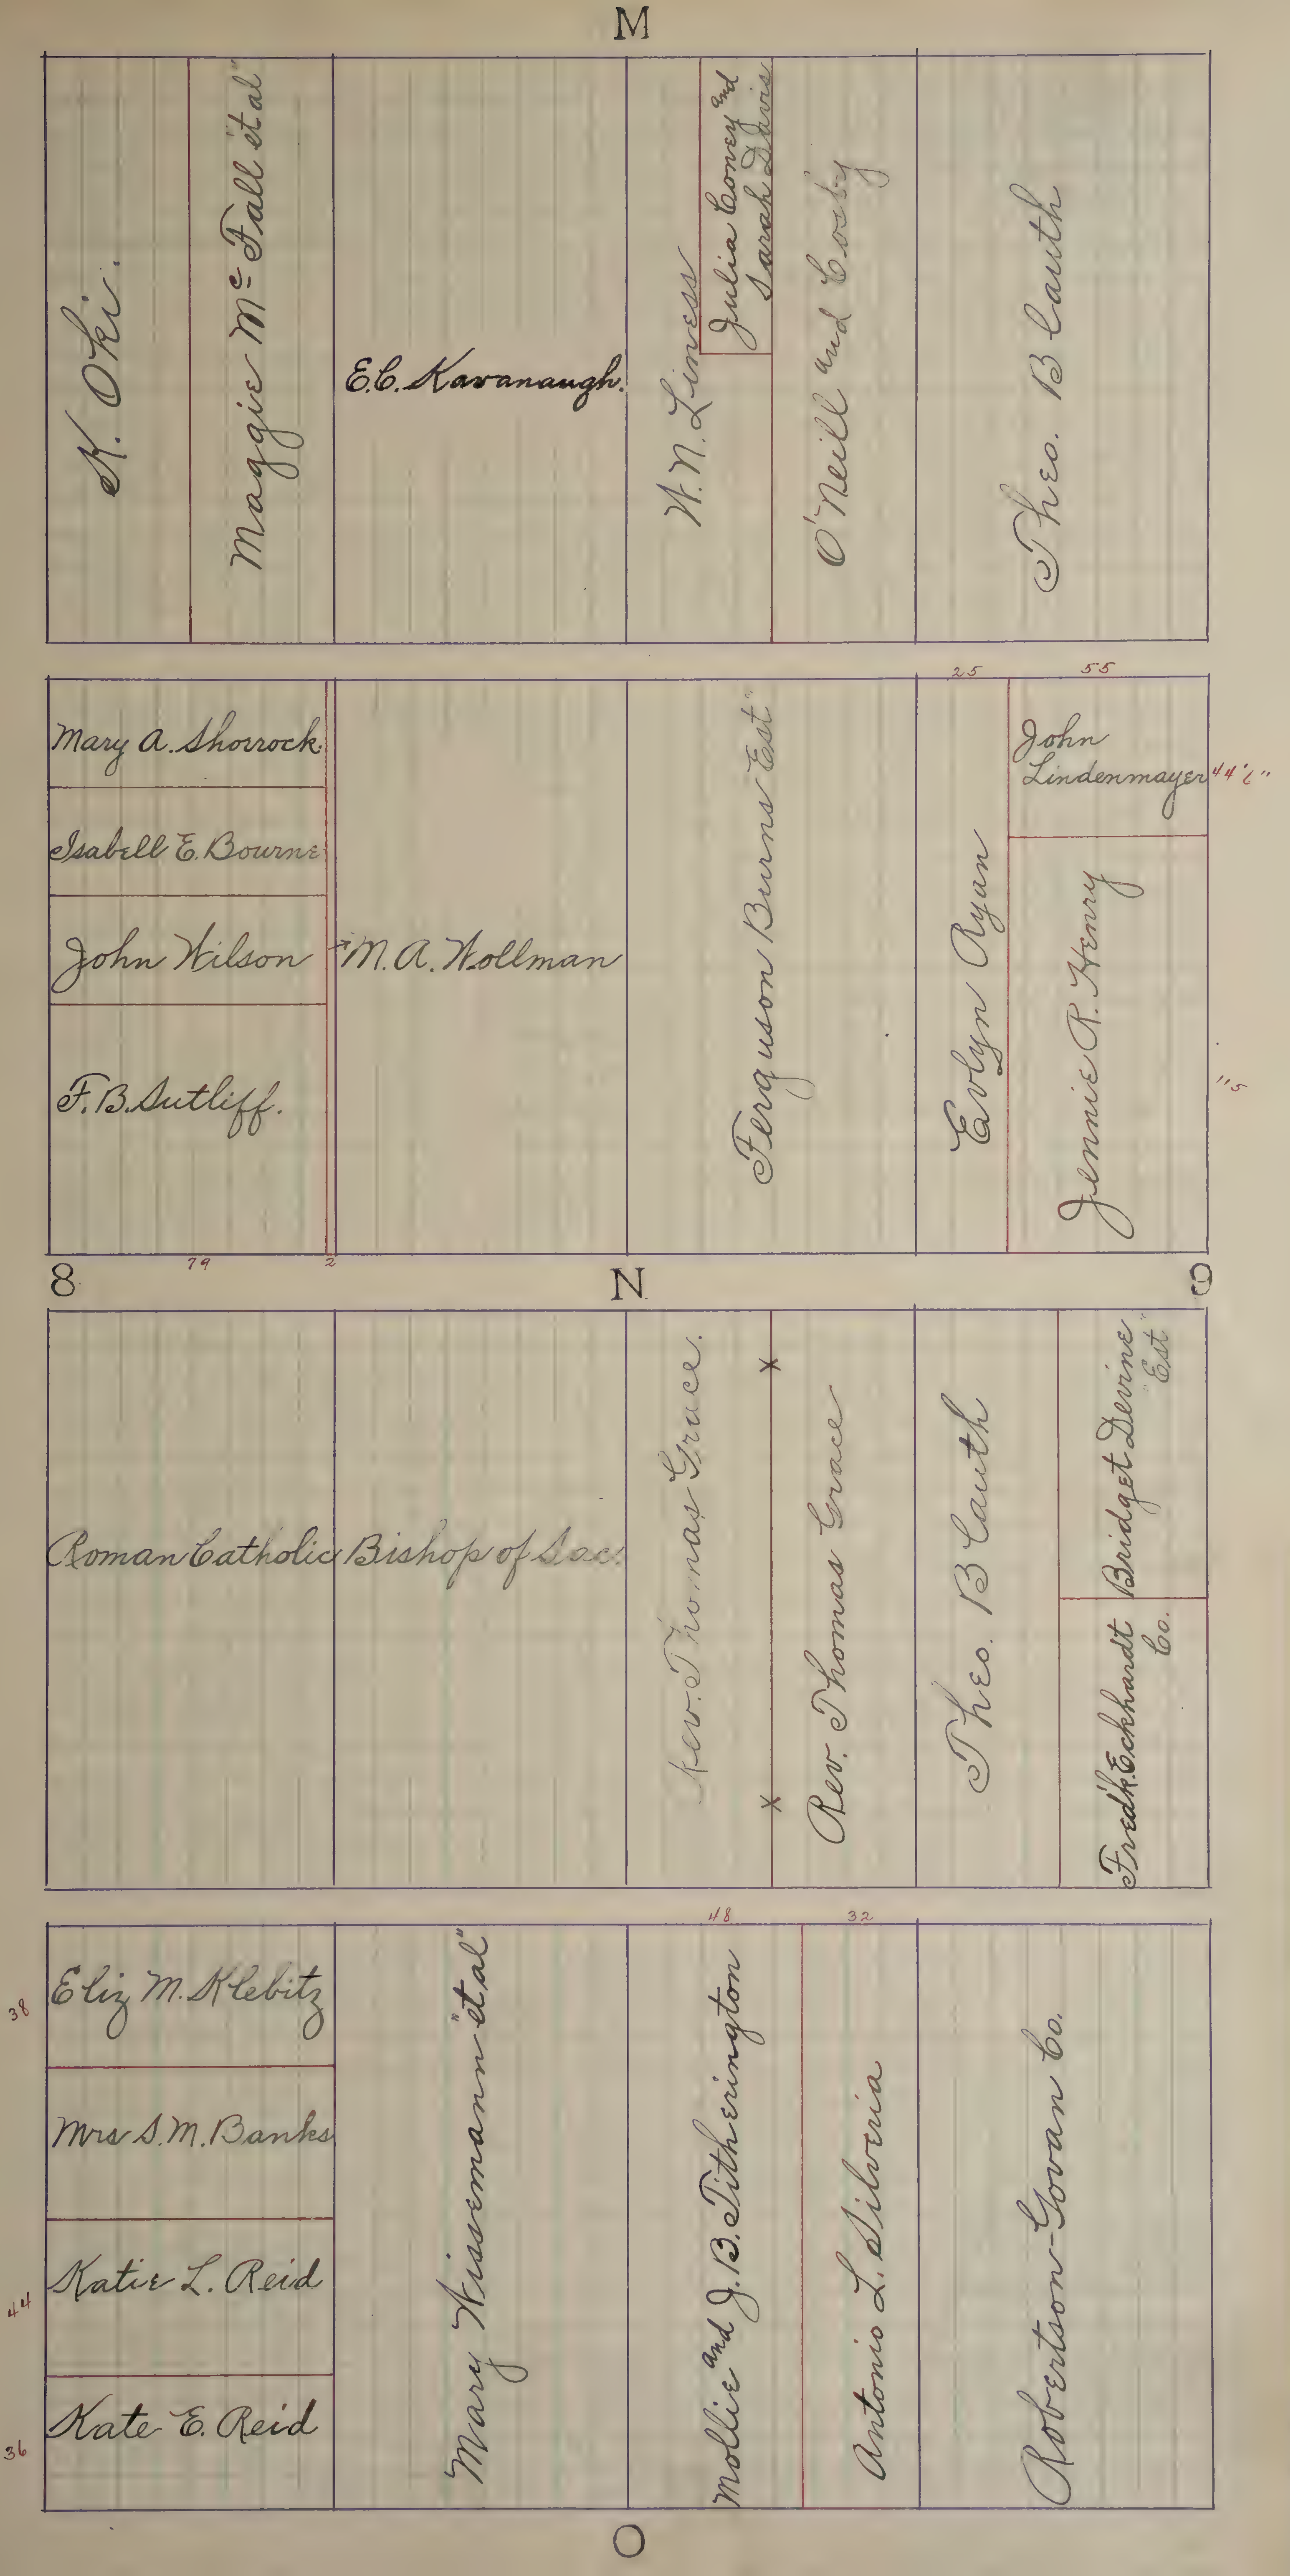
M
K. Oki.
Maggie Mc Fall "et al"
E.C. Kavanaugh.
W. N. Liness
Julia Coney and Sarah Davis
O'Neill and Cooly
Theo. B. Cauth
25
55
Mary A. Shorrock
Isabell E. Bourne
John Wilson
F. B. Sutliff.
M. A. Wollman
Ferguson Burns "Est"
Evelyn Ryan
John Lindenmayer
44'6"
Jennie R. Henry
115
8
79
2
N
9
Roman Catholic Bishop of Sac.
Rev. Thomas Grace.
Rev. Thomas Grace
Theo. B. Cauth
Bridget Devine "Est"
Fred'k Eckhardt Co.
48
32
38
Eliz M. Klebitz
Mrs S. M. Banks
44
Katie L. Reid
36
Kate E. Reid
Mary Kisseman "et al"
Mollie and J. B. Titherington
Antonio L. Silveria
Robertson-Govan Co.
O

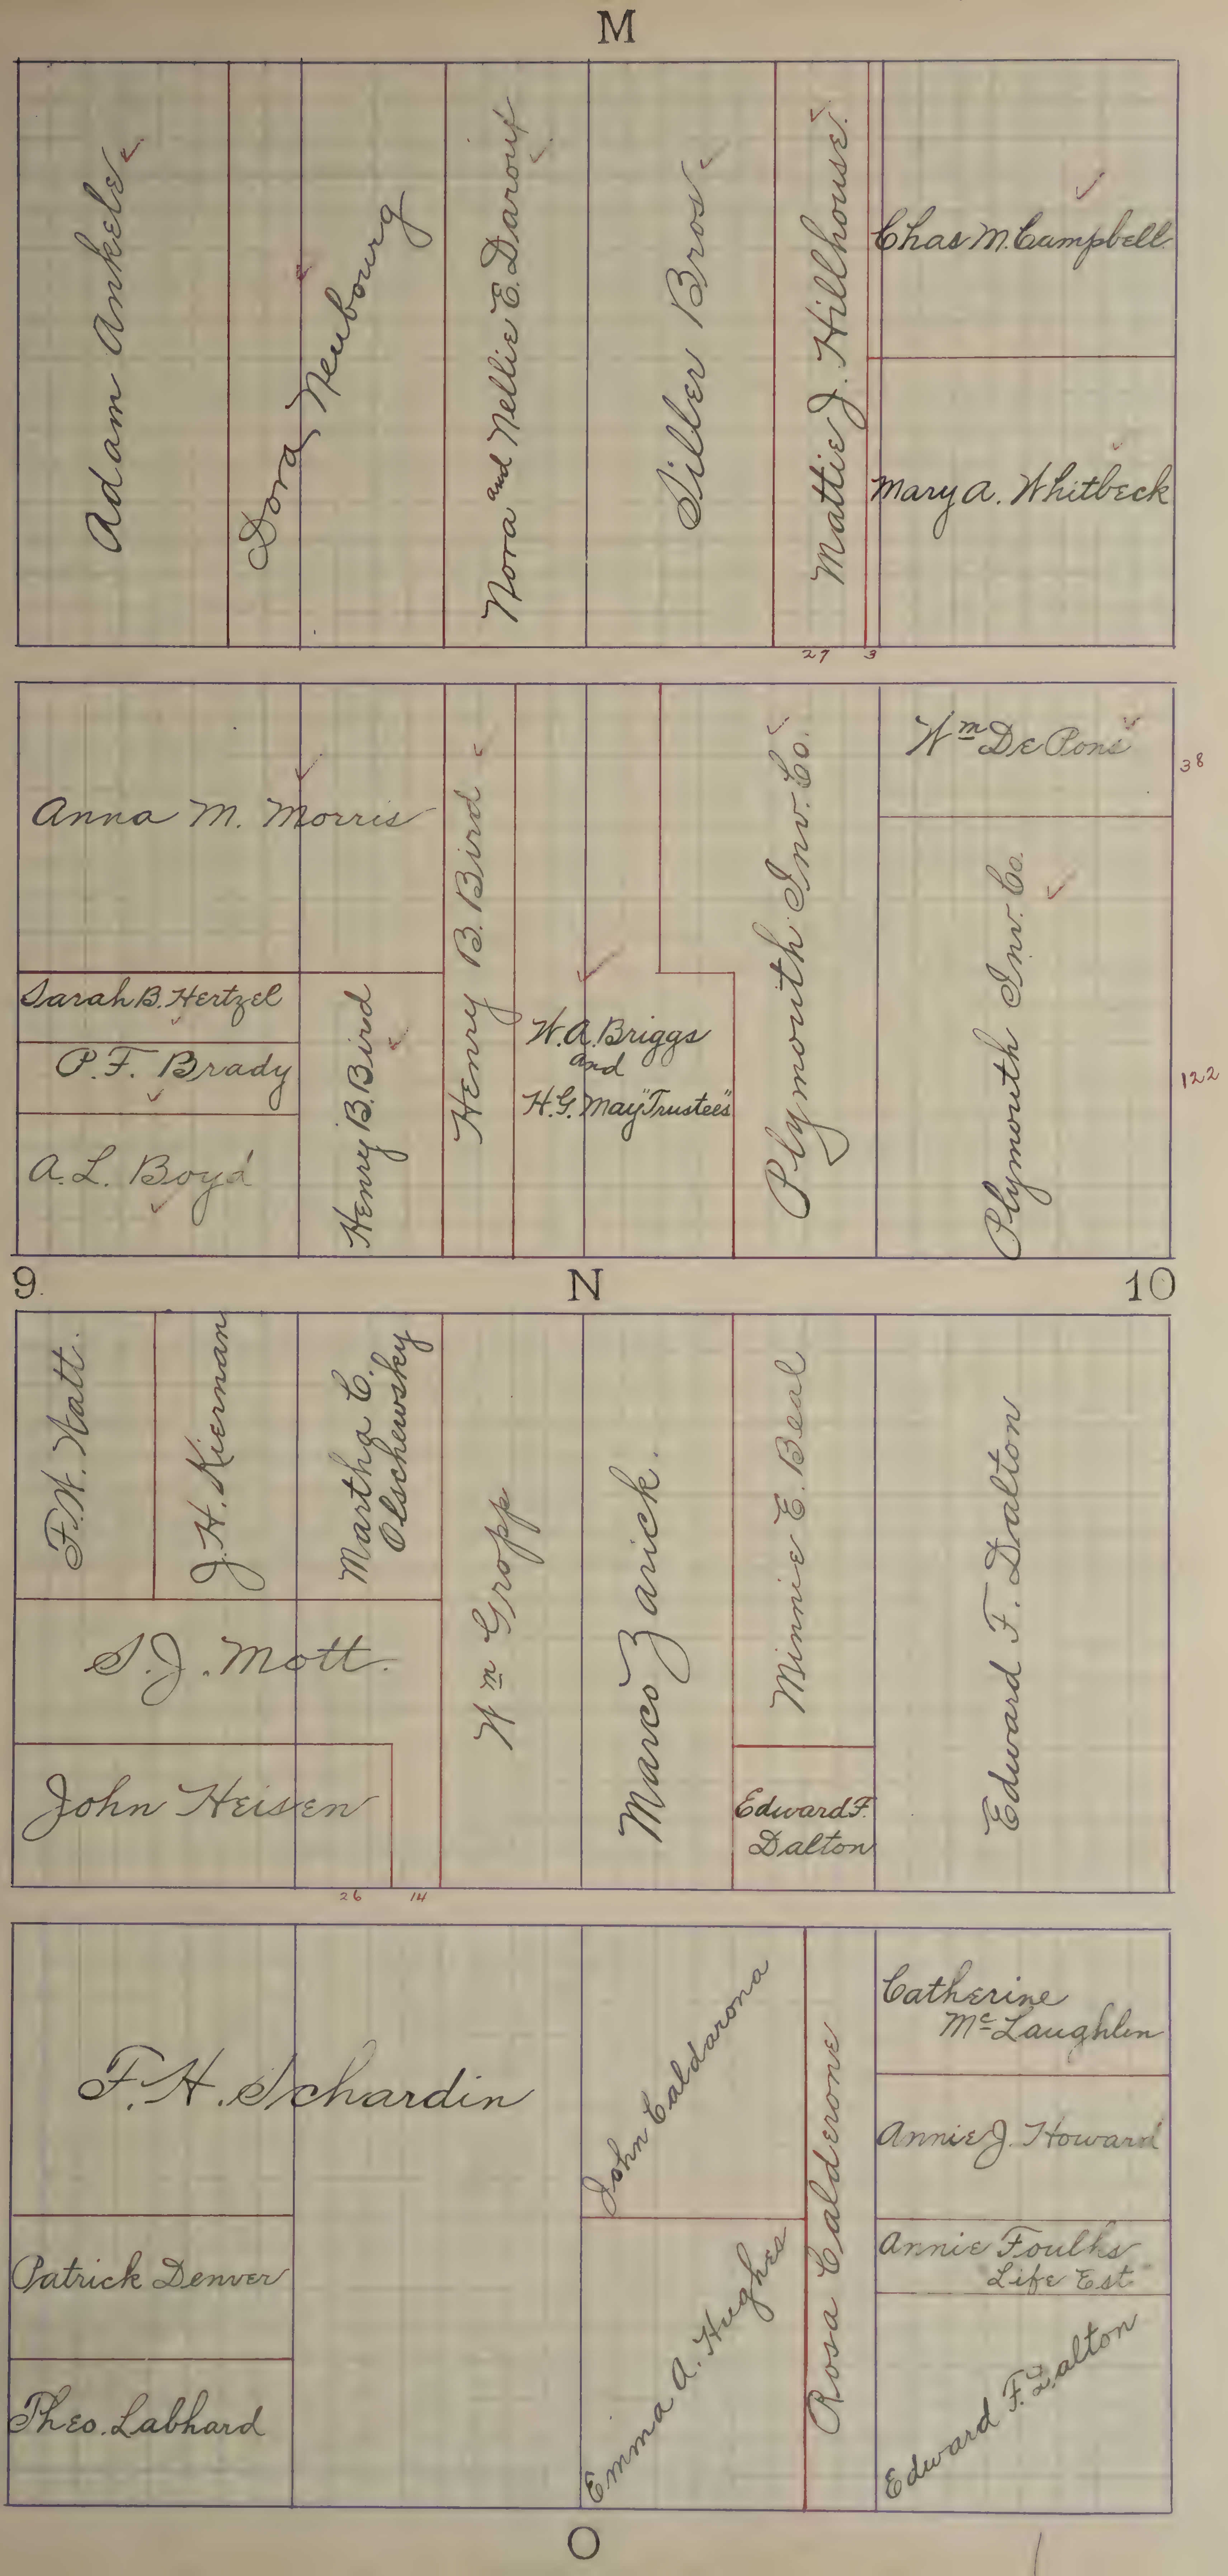
M
Adam Ankels
Dora Neubourg
Nora and Nellie E. Darouf
Silber Bros
Mattie J. Hillhouse
Chas M. Campbell
Mary A. Whitbeck
27
3
Anna M. Morris
Sarah B. Hertzel
P.F. Brady
A.L. Boyd
Henry B. Bird
Henry B. Bird
W.A. Briggs and H.G. May "Trustees"
Plymouth Inv. Co.
Wm DeCons
38
Plymouth Inv. Co.
122
9
N
10
F.W. Hatt
J.H. Kiernan
Martha C. Olschewsky
S.J. Mott
John Heisen
Wm Gropp
Marco Zarick
Minnie E. Beal
Edward F. Dalton
Edward F. Dalton
26
14
F.H. Schardin
Patrick Denver
Theo. Labhard
John Caldarona
Emma A. Hughes
Rosa Calderone
Catherine McLaughlin
Annie J. Howard
Annie Foulks "Life Est"
Edward F. Dalton
O

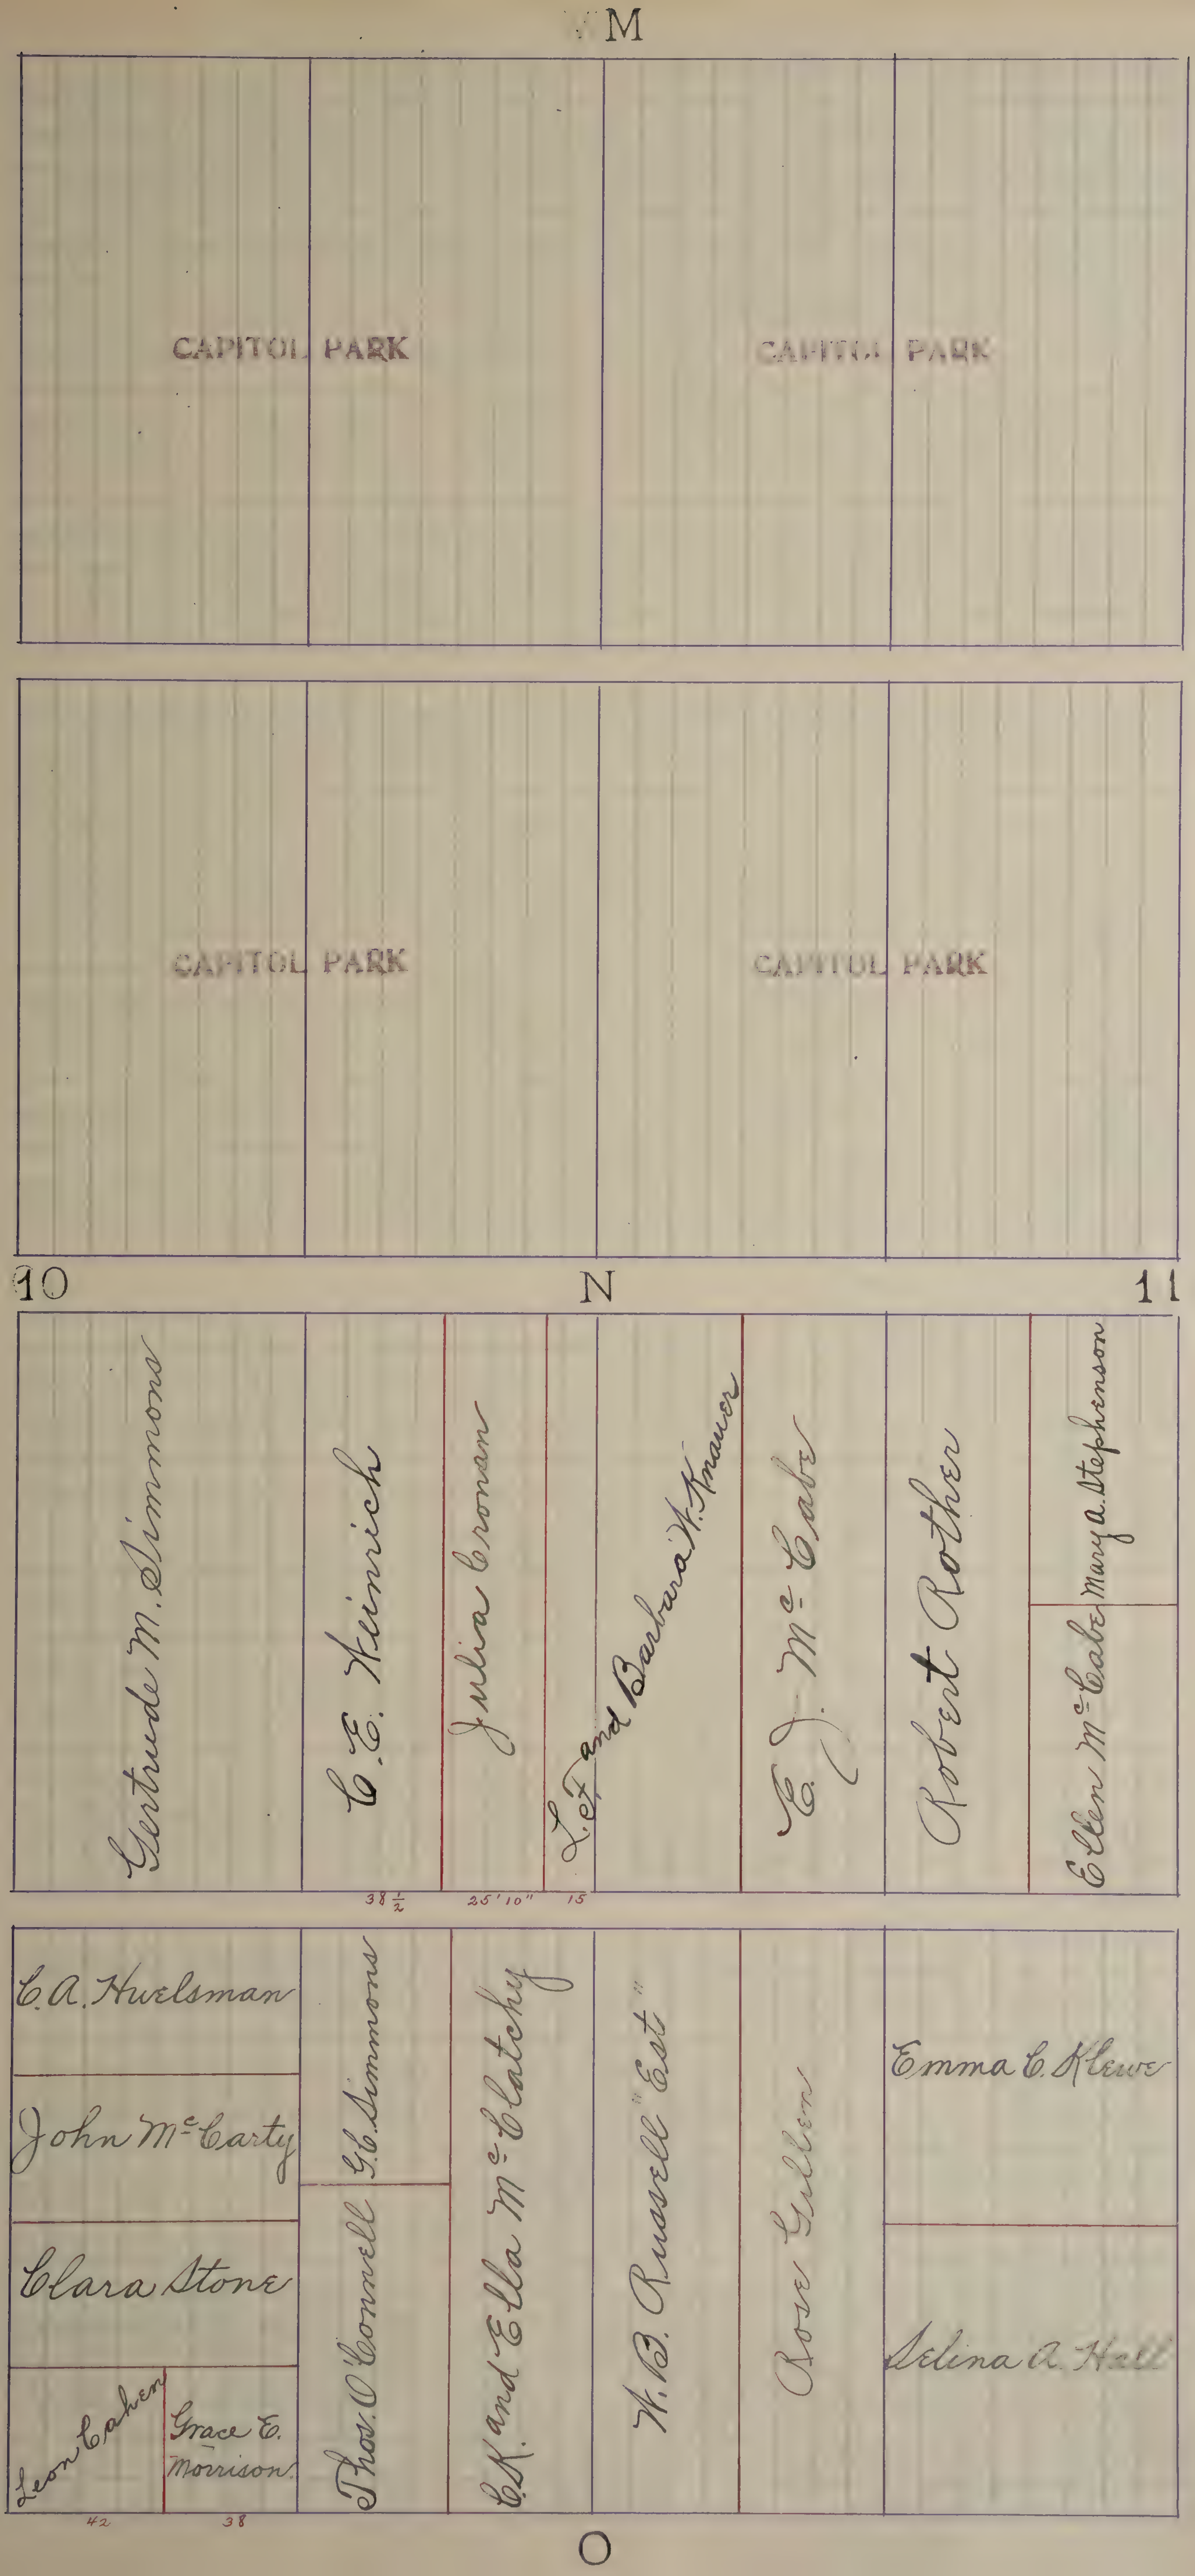
M
CAPITOL PARK
CAPITOL PARK
CAPITOL PARK
CAPITOL PARK
10
N
11
Gertrude M. Simmons
C. E. Heinrich
Julia Cronan
L. F. and Barbara W. Knauer
E. J. McCabe
Robert Rother
Mary A. Stephenson
Ellen McCabe
38½
25'10"
15
C. A. Huelsman
John McCarty
Clara Stone
Leon Cahen
Grace E. Morrison
42
38
G. E. Simmons
Thos. O'Connell
C. K. and Ella McClatchy
W. B. Russell "Est"
Rose Gillen
Emma C. Klewe
Selina A. Hall
O

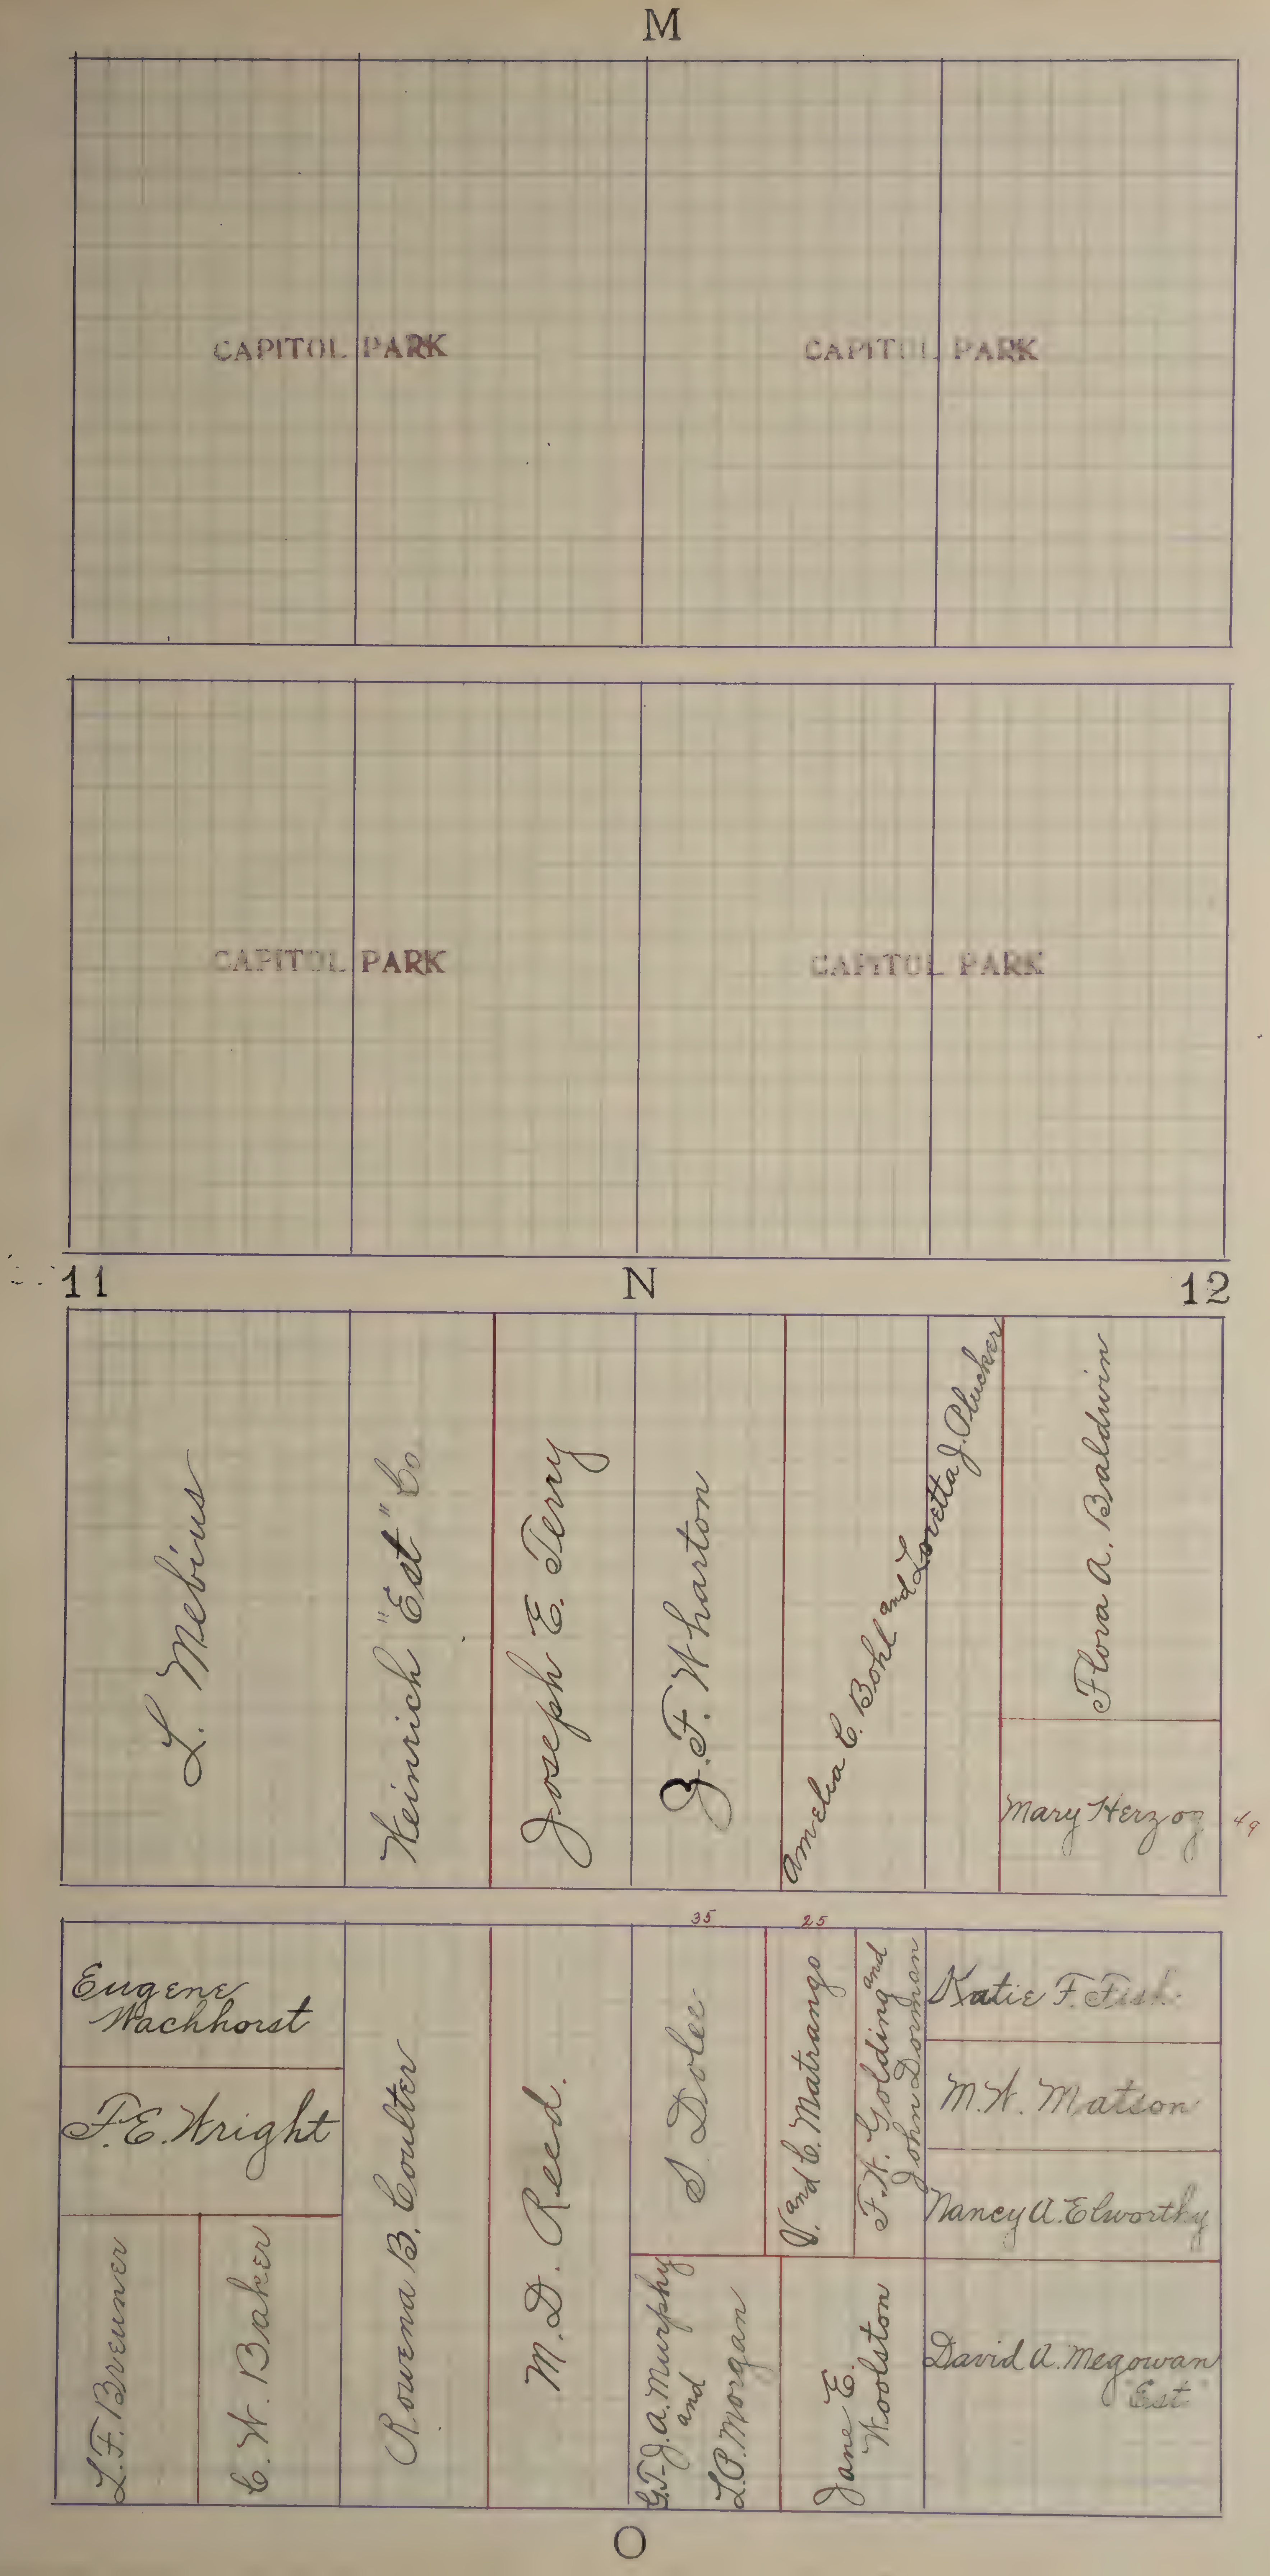
M
CAPITOL PARK
CAPITOL PARK
CAPITOL PARK
CAPITOL PARK
11
N
12
L. Mebius
Heinrich "Est" Co
Joseph E. Terry
J. F. Wharton
Amelia C. Bohl and Loretta J. Clucker
Flora A. Baldwin
Mary Herzog
49
35
25
Eugene Wachhorst
F. E. Wright
L. F. Brenner
C. W. Baker
Rowena B. Coulter
M. D. Reed
S. Dolee
V. and C. Matrango
F. K. Golding and John Dorman
Katie F. Fish
M. A. Matson
Nancy A. Elworthy
David A. Megowan Est
G. T. J. A. Murphy and L. P. Morgan
Jane E. Woolston
O

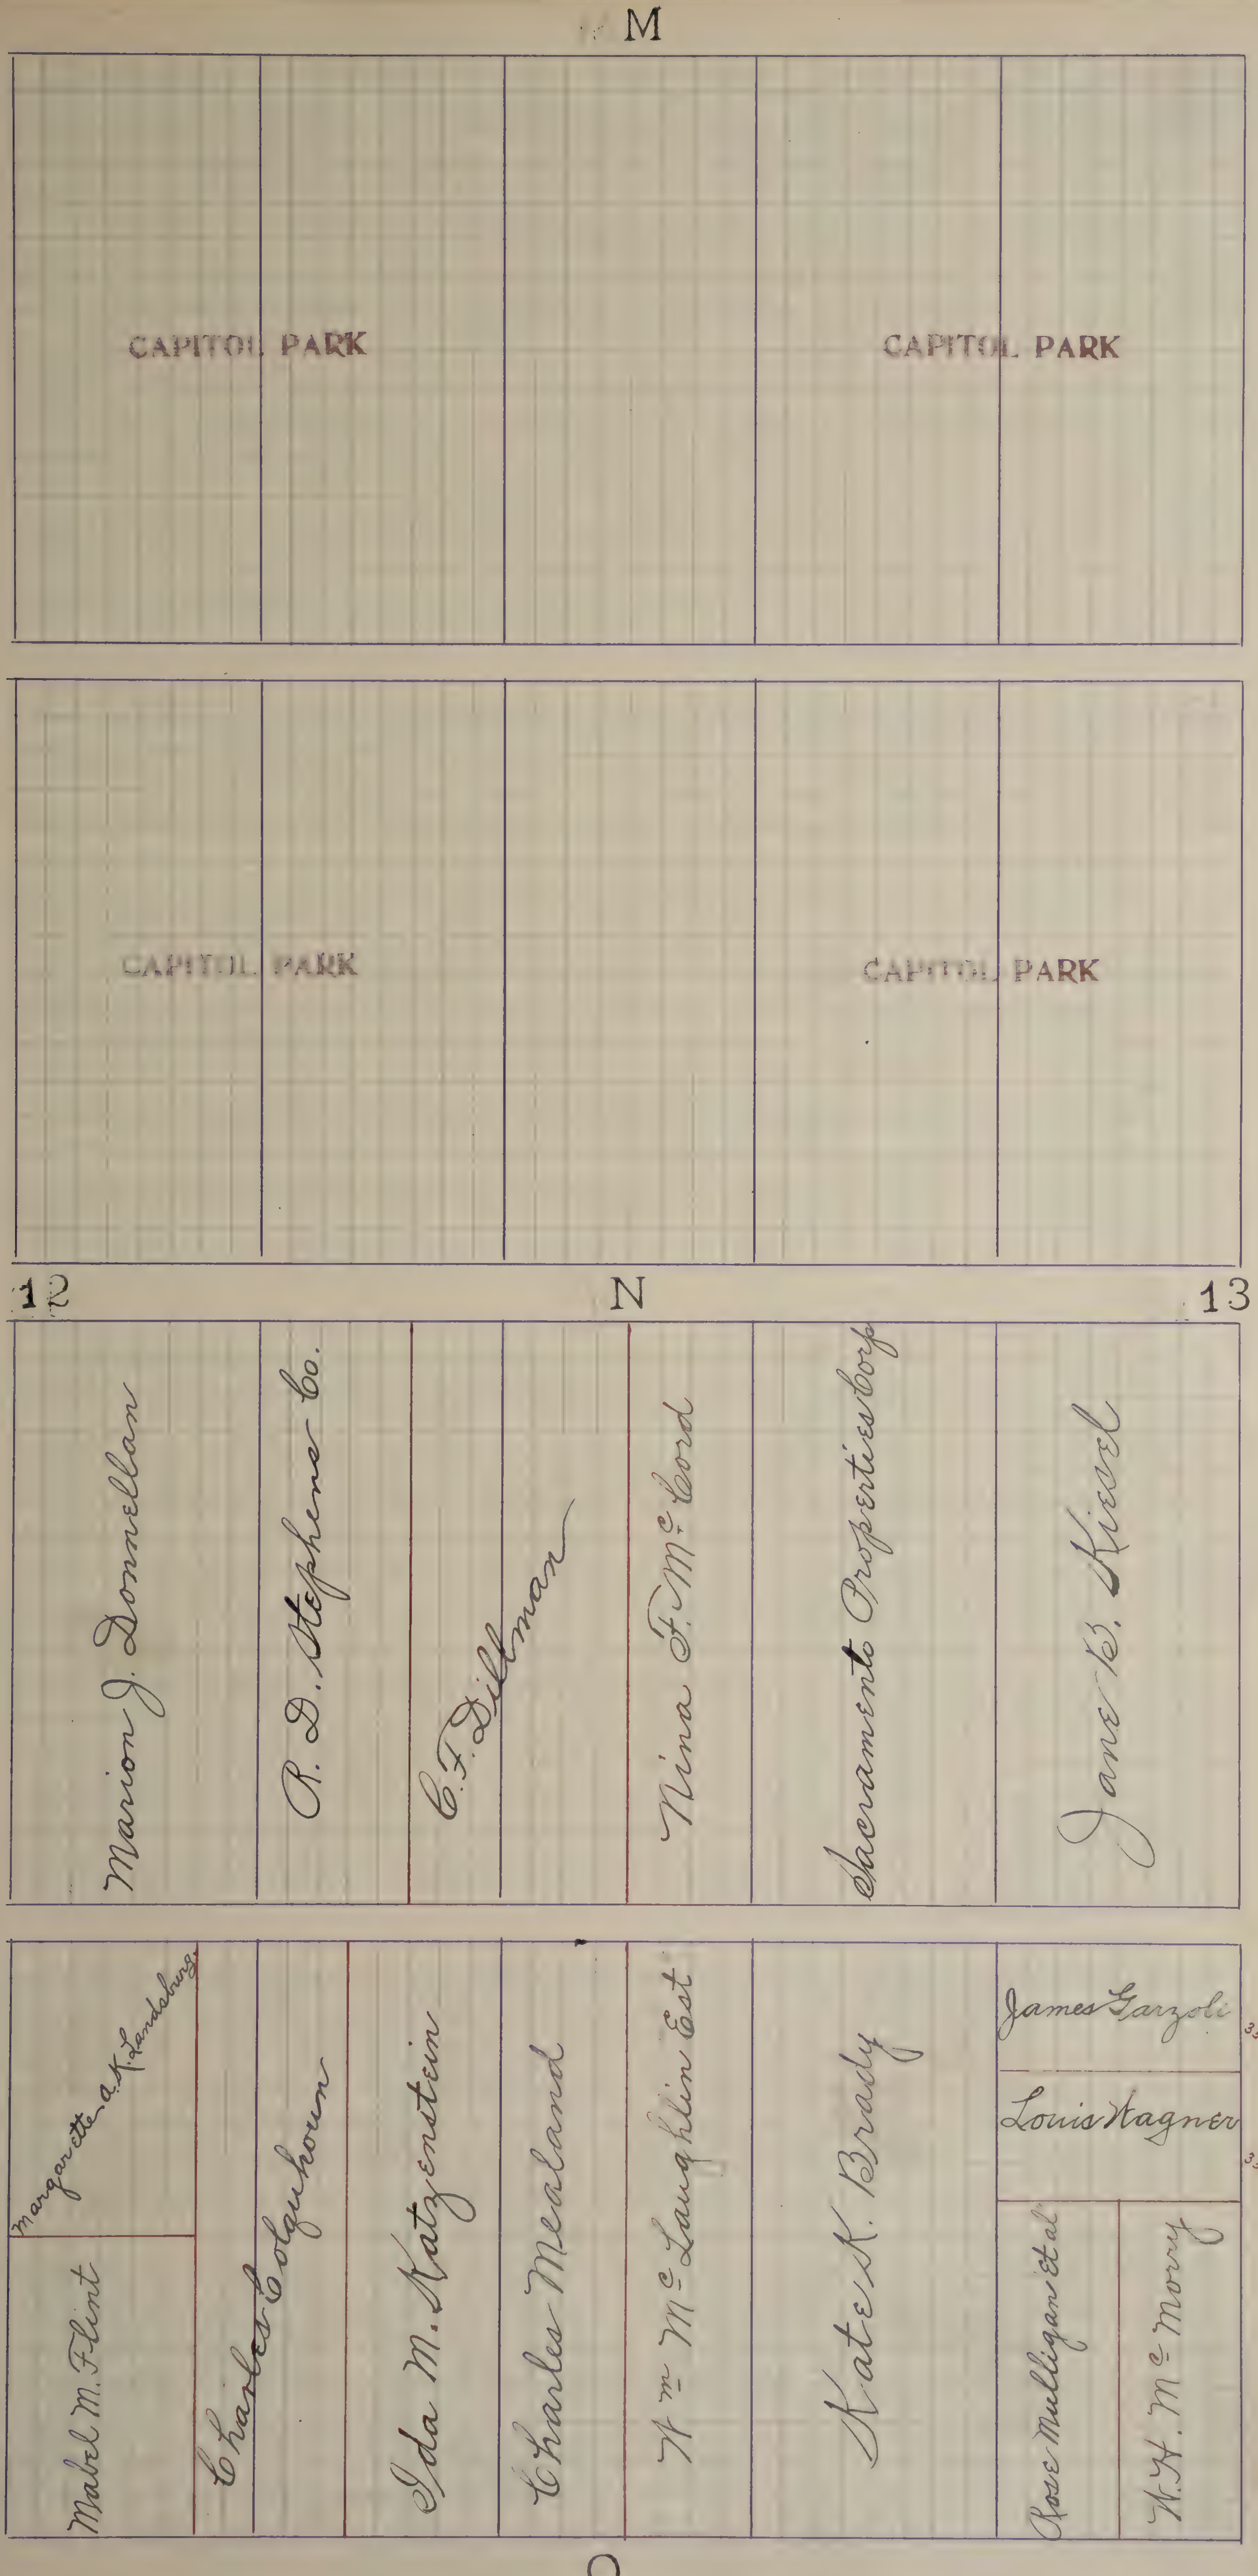
M
CAPITOL PARK
CAPITOL PARK
CAPITOL PARK
CAPITOL PARK
12
N
13
Marion J. Donnellan
R. D. Stephens Co.
C. F. Dillman
Nina F. McCord
Sacramento Properties Corp
Jane B. Kircel
Margarette A.K. Landsburg
Mabel M. Flint
Charles Colquhoun
Ida M. Katzenstein
Charles Mealand
Wm McLaughlin Est
Kate K. Brady
James Garzoli
35
Louis Wagner
35
Rose Mulligan et al
W. H. McMorry
O

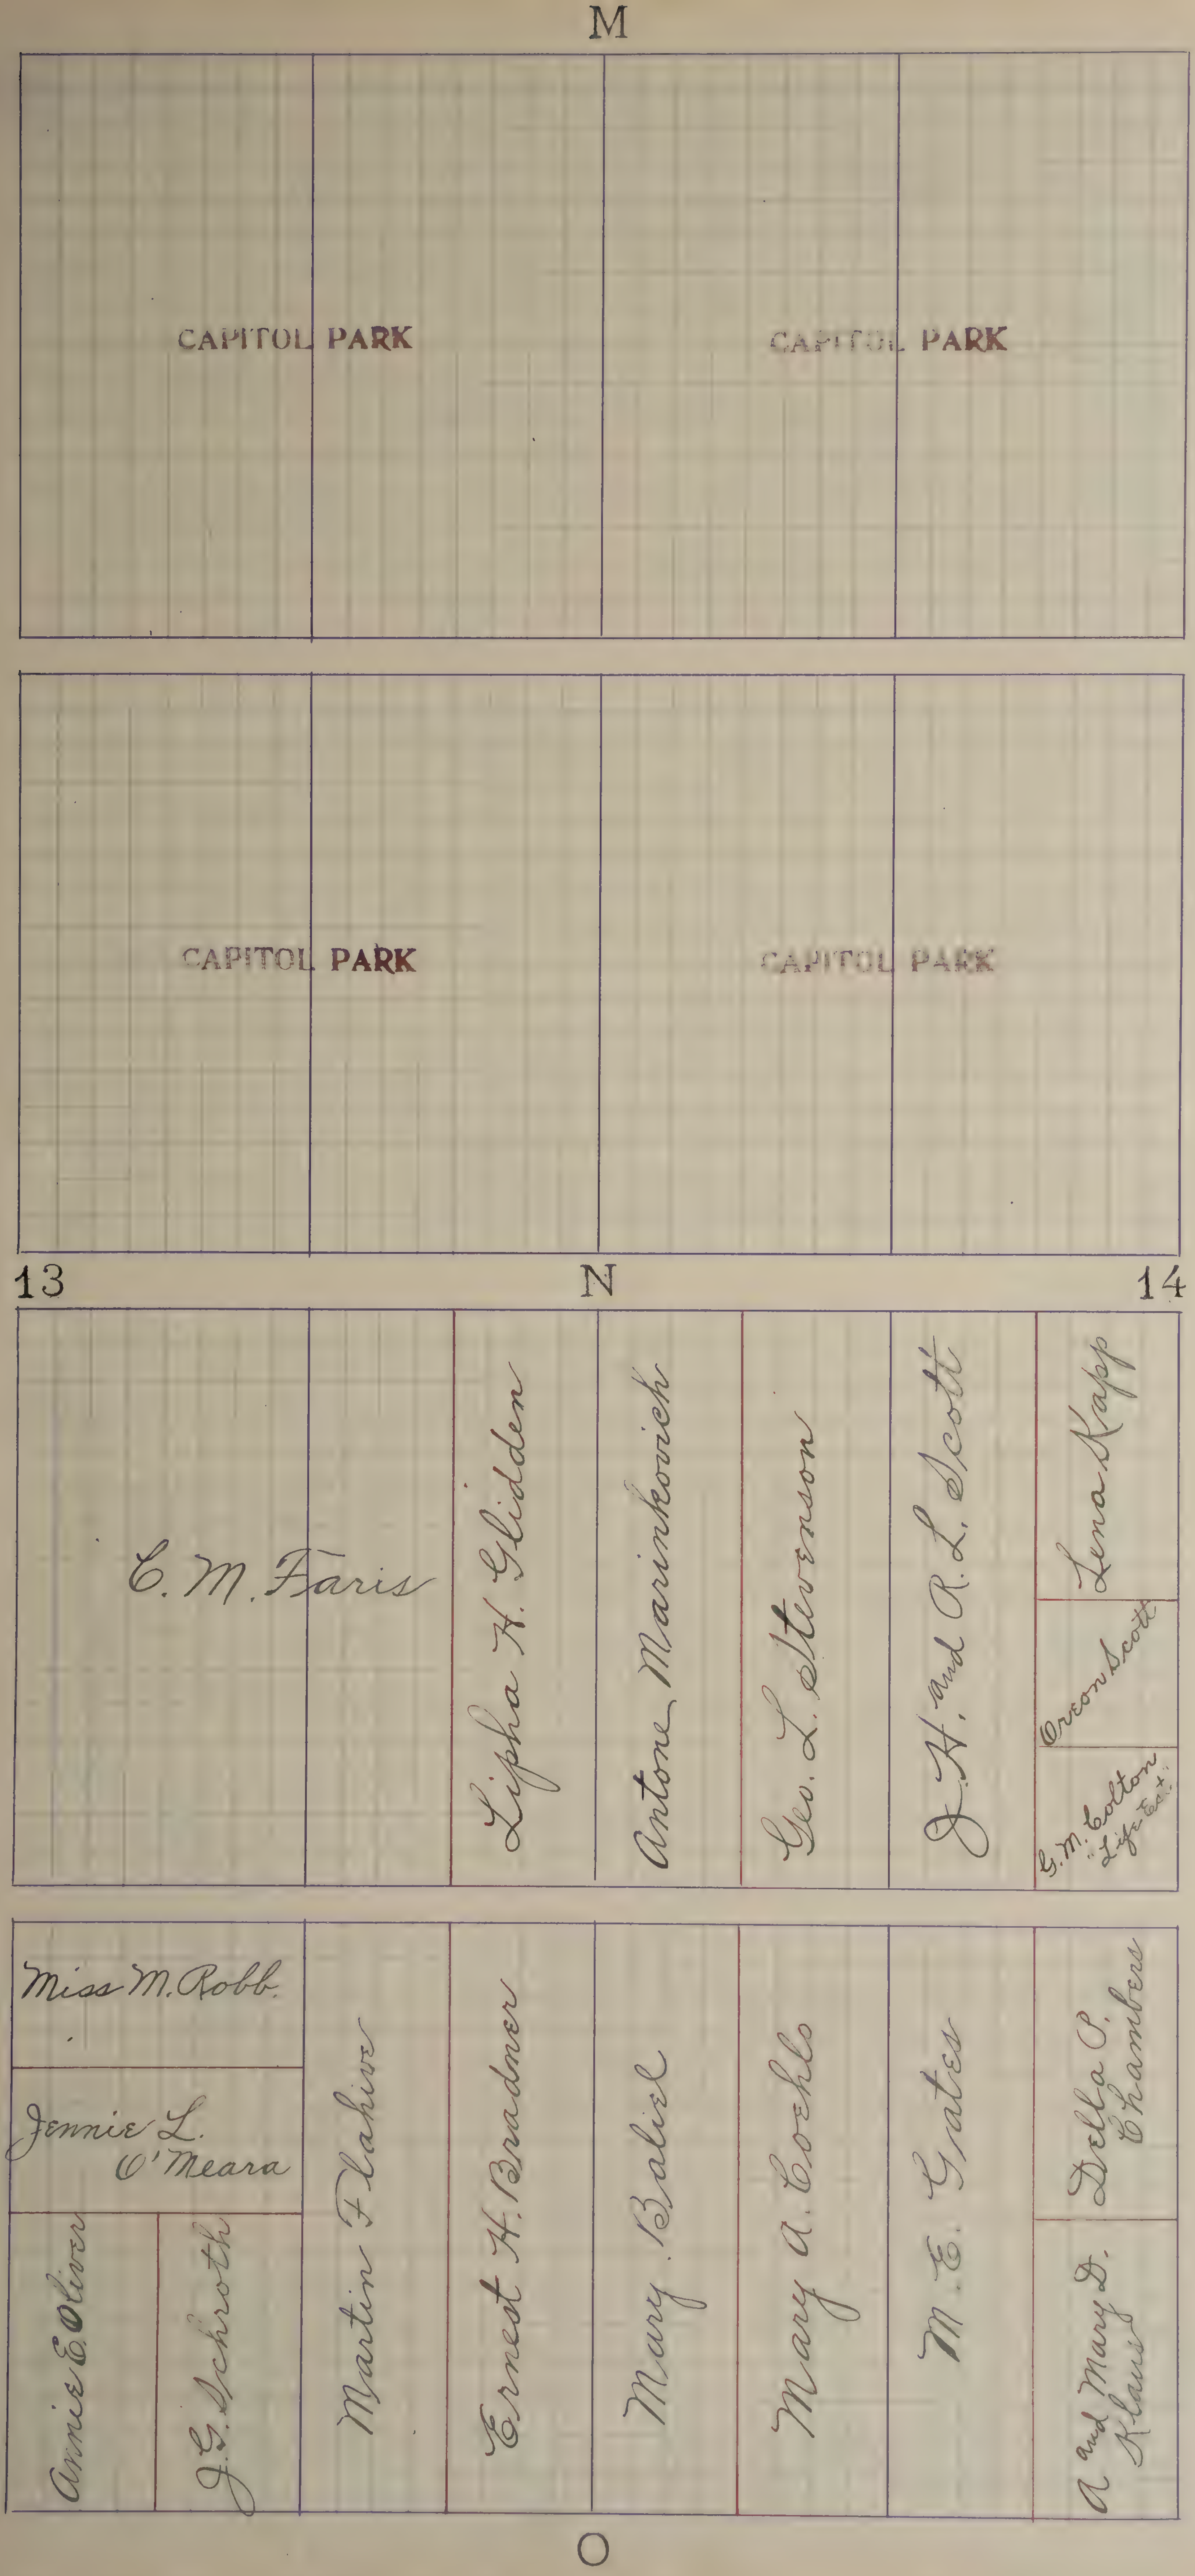
M
CAPITOL PARK
CAPITOL PARK
CAPITOL PARK
CAPITOL PARK
13
N
14
C. M. Faris
Lipha H. Glidden
Antone Marinkovich
Geo. L. Stevenson
J. H. and R. L. Scott
Lena Kapp
Orson Scott
G. M. Colton "Life Est."
Miss M. Robb.
Jennie L. O'Meara
Annie E. Oliver
J. G. Schroth
Martin Flahive
Ernest H. Bradner
Mary Balich
Mary A. Coehlo
M. E. Gates
Della P. Chambers
A and Mary D. Klaus
O

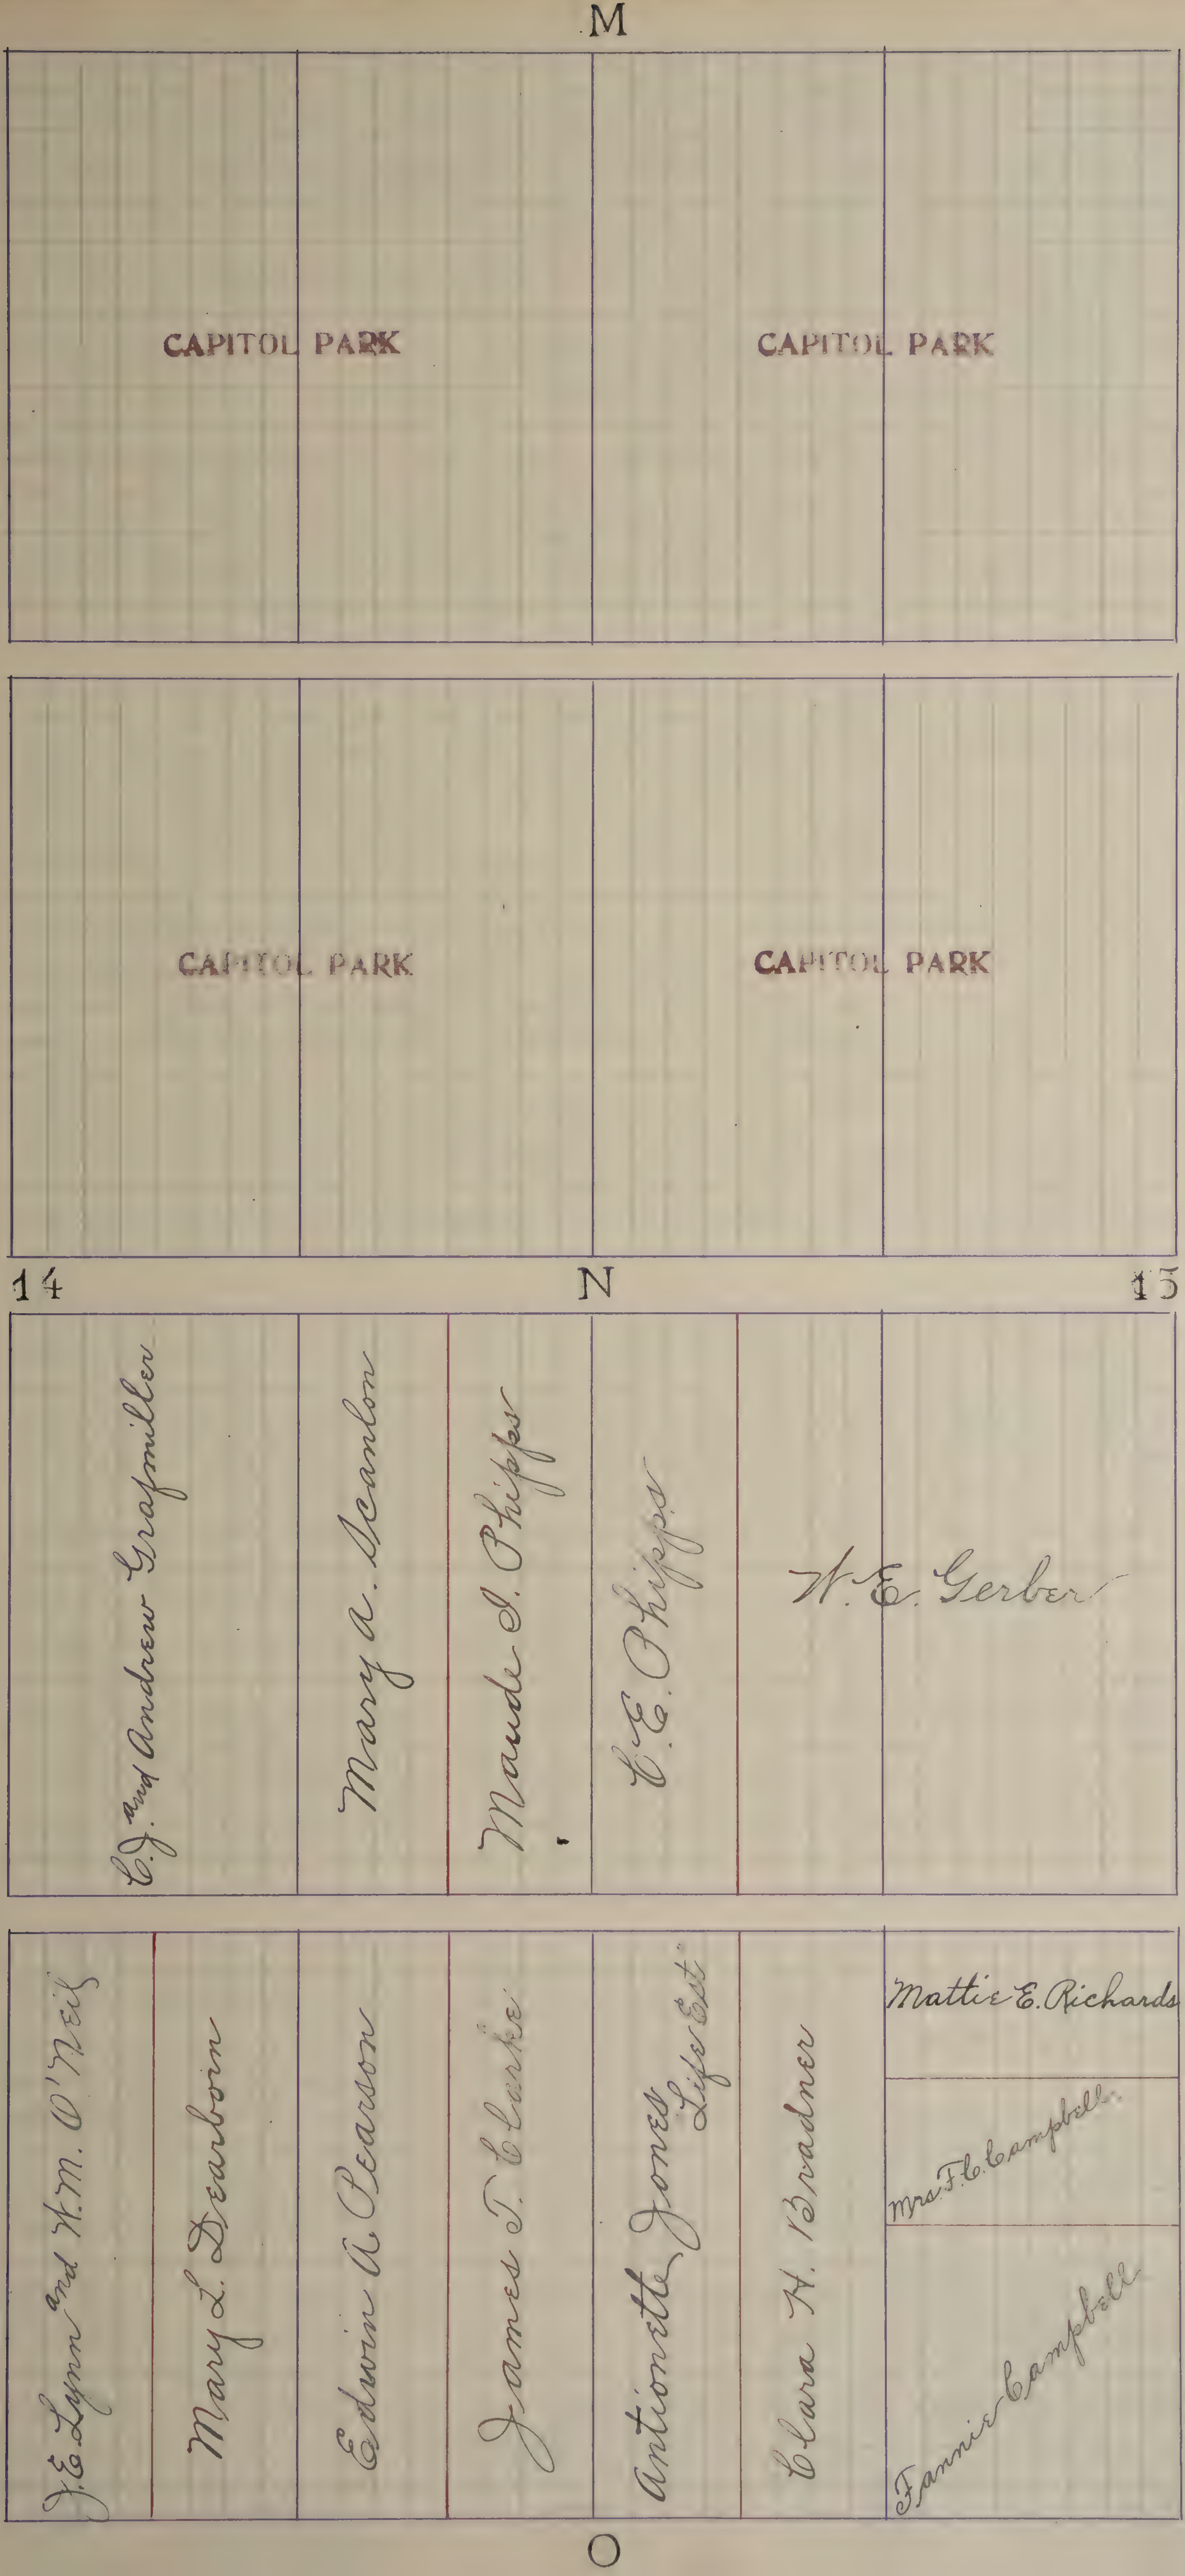
M
CAPITOL PARK
CAPITOL PARK
CAPITOL PARK
CAPITOL PARK
14
N
15
C. J. and Andrew Grafmiller
Mary A. Scanlon
Maude I. Phipps
C. E. Phipps
W. E. Gerber
J. E. Lynn and W. M. O'Neil
Mary L. Dearborn
Edwin A. Pearson
James T. Clarke
Antionette Jones Life Est.
Clara H. Bradner
Mattie E. Richards
Mrs. F. C. Campbell.
Fannie Campbell
O

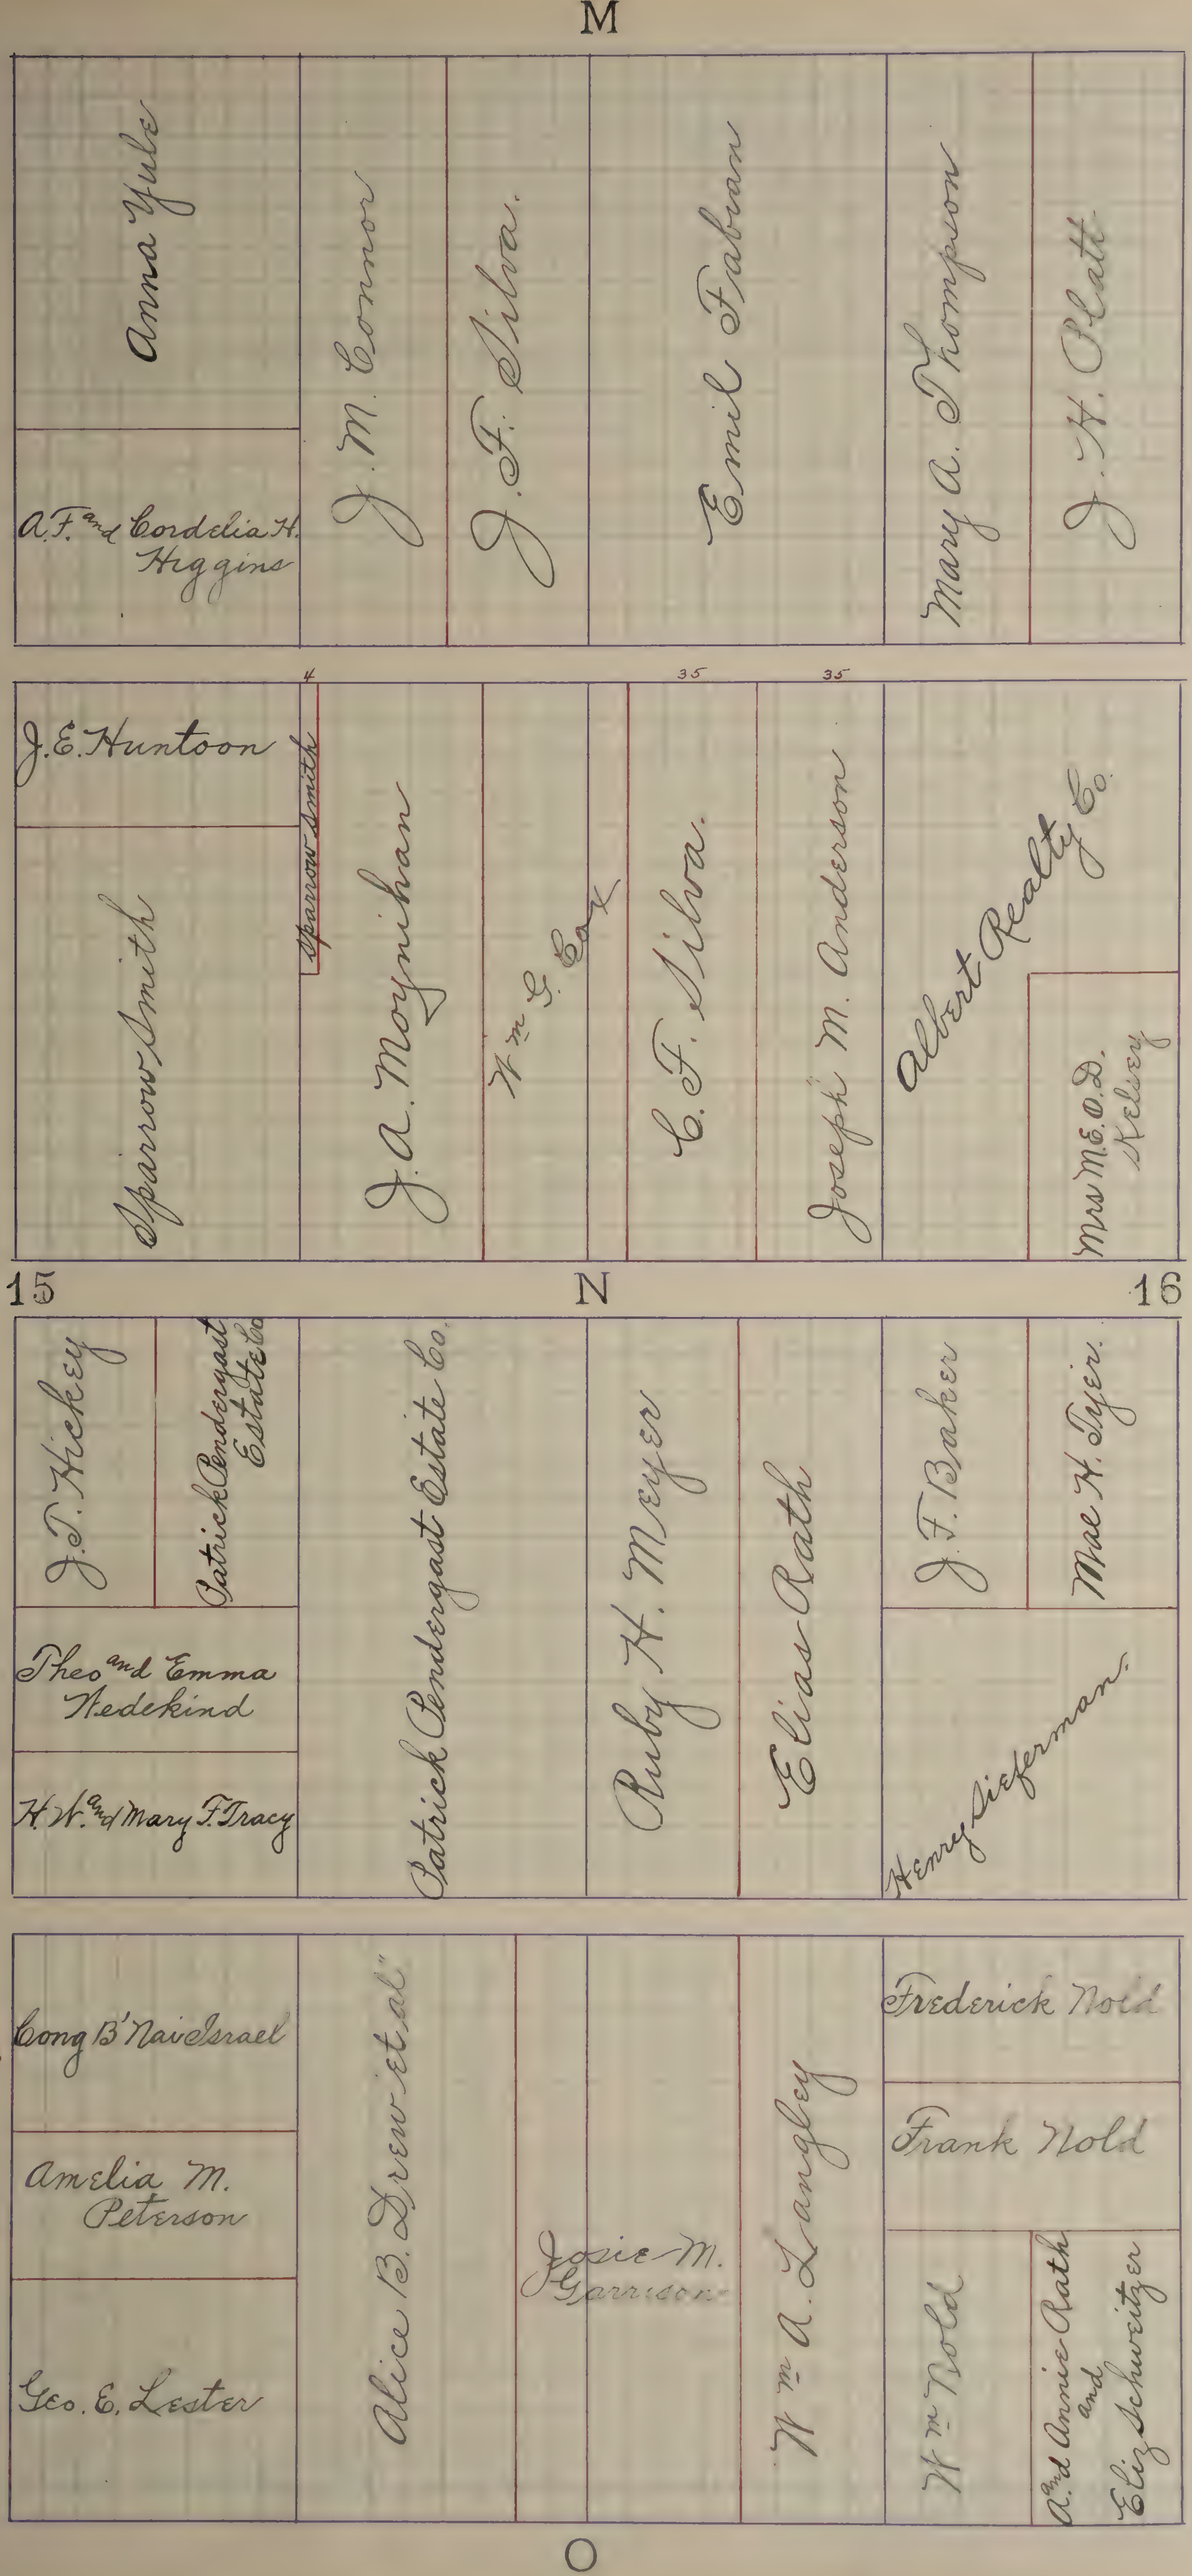
M
Anna Yule
A.F. and Cordelia H. Higgins
J. M. Connor
J. F. Silva.
Emil Fabian
Mary A. Thompson
J. H. Platt
4
35
35
J.E. Huntoon
Sparrow Smith
Sparrow Smith
J. A. Moynihan
Wm G. Cox
C. F. Silva.
Joseph M. Anderson
Albert Realty Co.
Mrs M.E.O.D. Kelsey
15
N
16
J. T. Hickey
Patrick Pendergast Estate Co
Theo and Emma Wedekind
H.W. and Mary F. Tracy
Patrick Pendergast Estate Co.
Ruby H. Meyer
Elias Rath
J. F. Baker
Mae H. Tyler.
Henry Sieferman.
53 1/3
Cong B'Nai Israel
40
Amelia M. Peterson
66 2/3
Geo. E. Lester
Alice B. Drew et al"
Josie M. Garrison
Wm A. Langley
Frederick Nold
Frank Nold
Wm Nold
A. and Annie Rath and Eliz Schweitzer
O

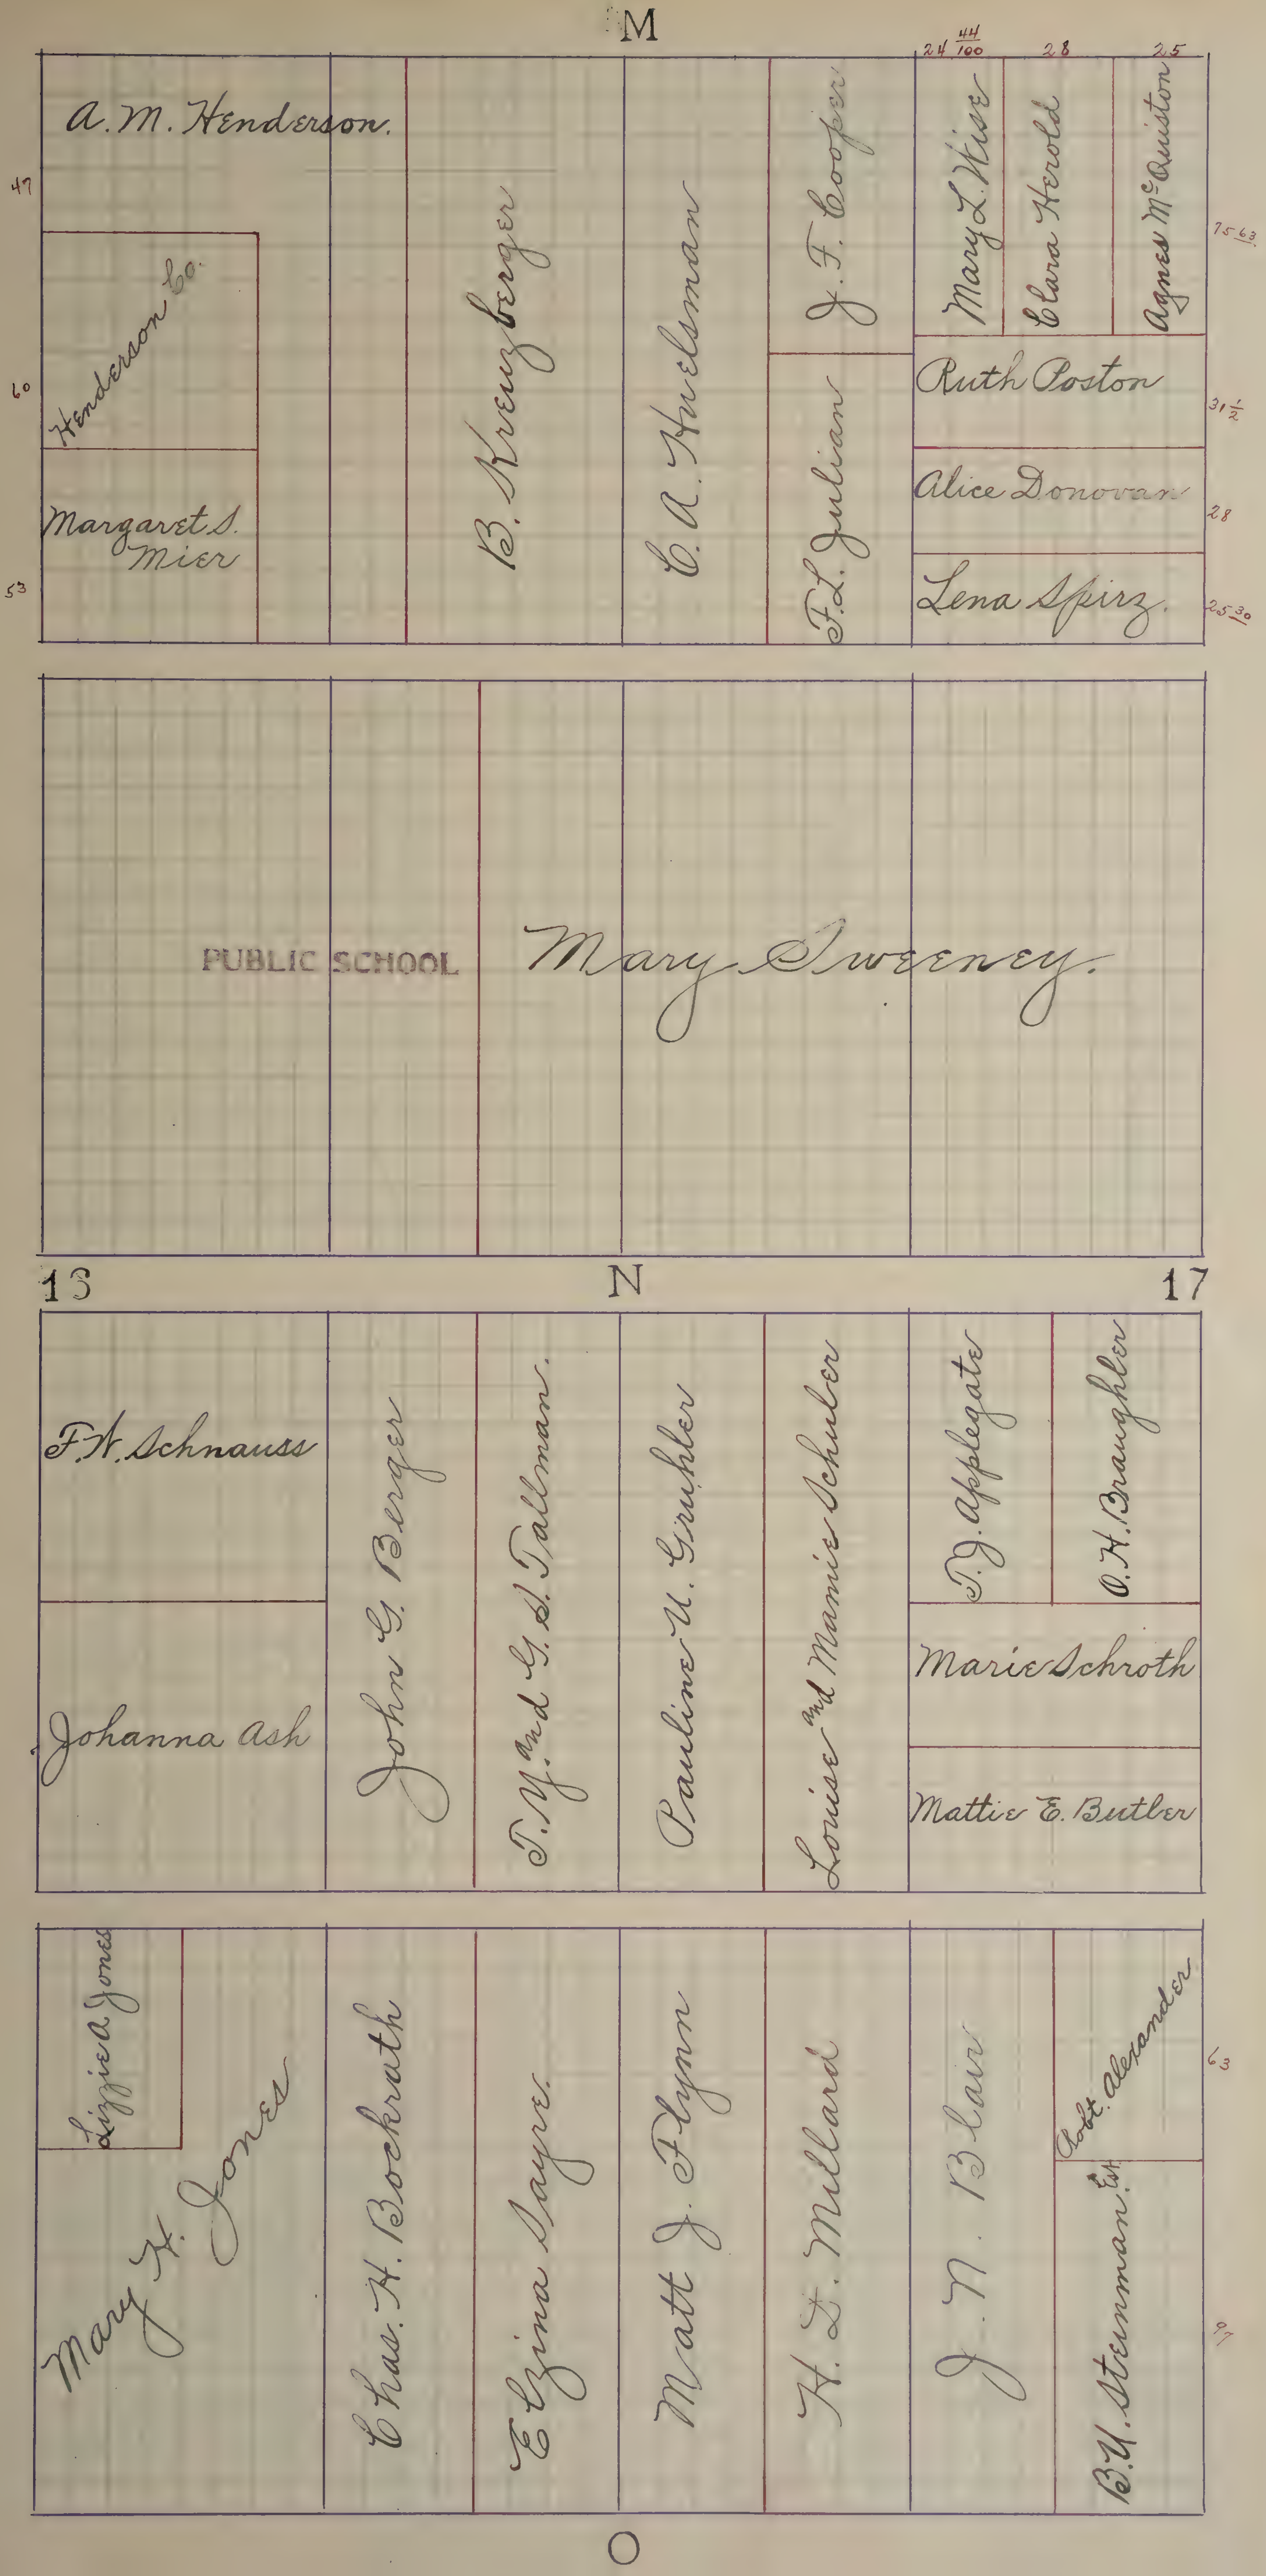
M
24 44/100
28
25
A. M. Henderson.
47
Henderson Co.
60
Margaret S. Mier
53
B. Kreuzberger
C. A. Huelsman
J. F. Cooper
F. L. Julian
Mary L. Wise
Clara Herold
Agnes McQuiston
75 63
Ruth Poston
31½
Alice Donovan
28
Lena Spirz.
25 30
PUBLIC SCHOOL
Mary Sweeney.
13
N
17
F. W. Schnauss
Johanna Ash
John G. Berger
T. Y. and G. S. Tallman.
Pauline U. Gruhler
Louise and Mamie Schuler
T. J. Applegate
O. H. Braughler
Marie Schroth
Mattie E. Butler
Lizzie A. Jones
Mary H. Jones
Chas. H. Bockrath
Elzina Sayre
Matt J. Flynn
H. L. Millard
J. N. Blair
Robt. Alexander
63
B. U. Steinman Est.
97
O

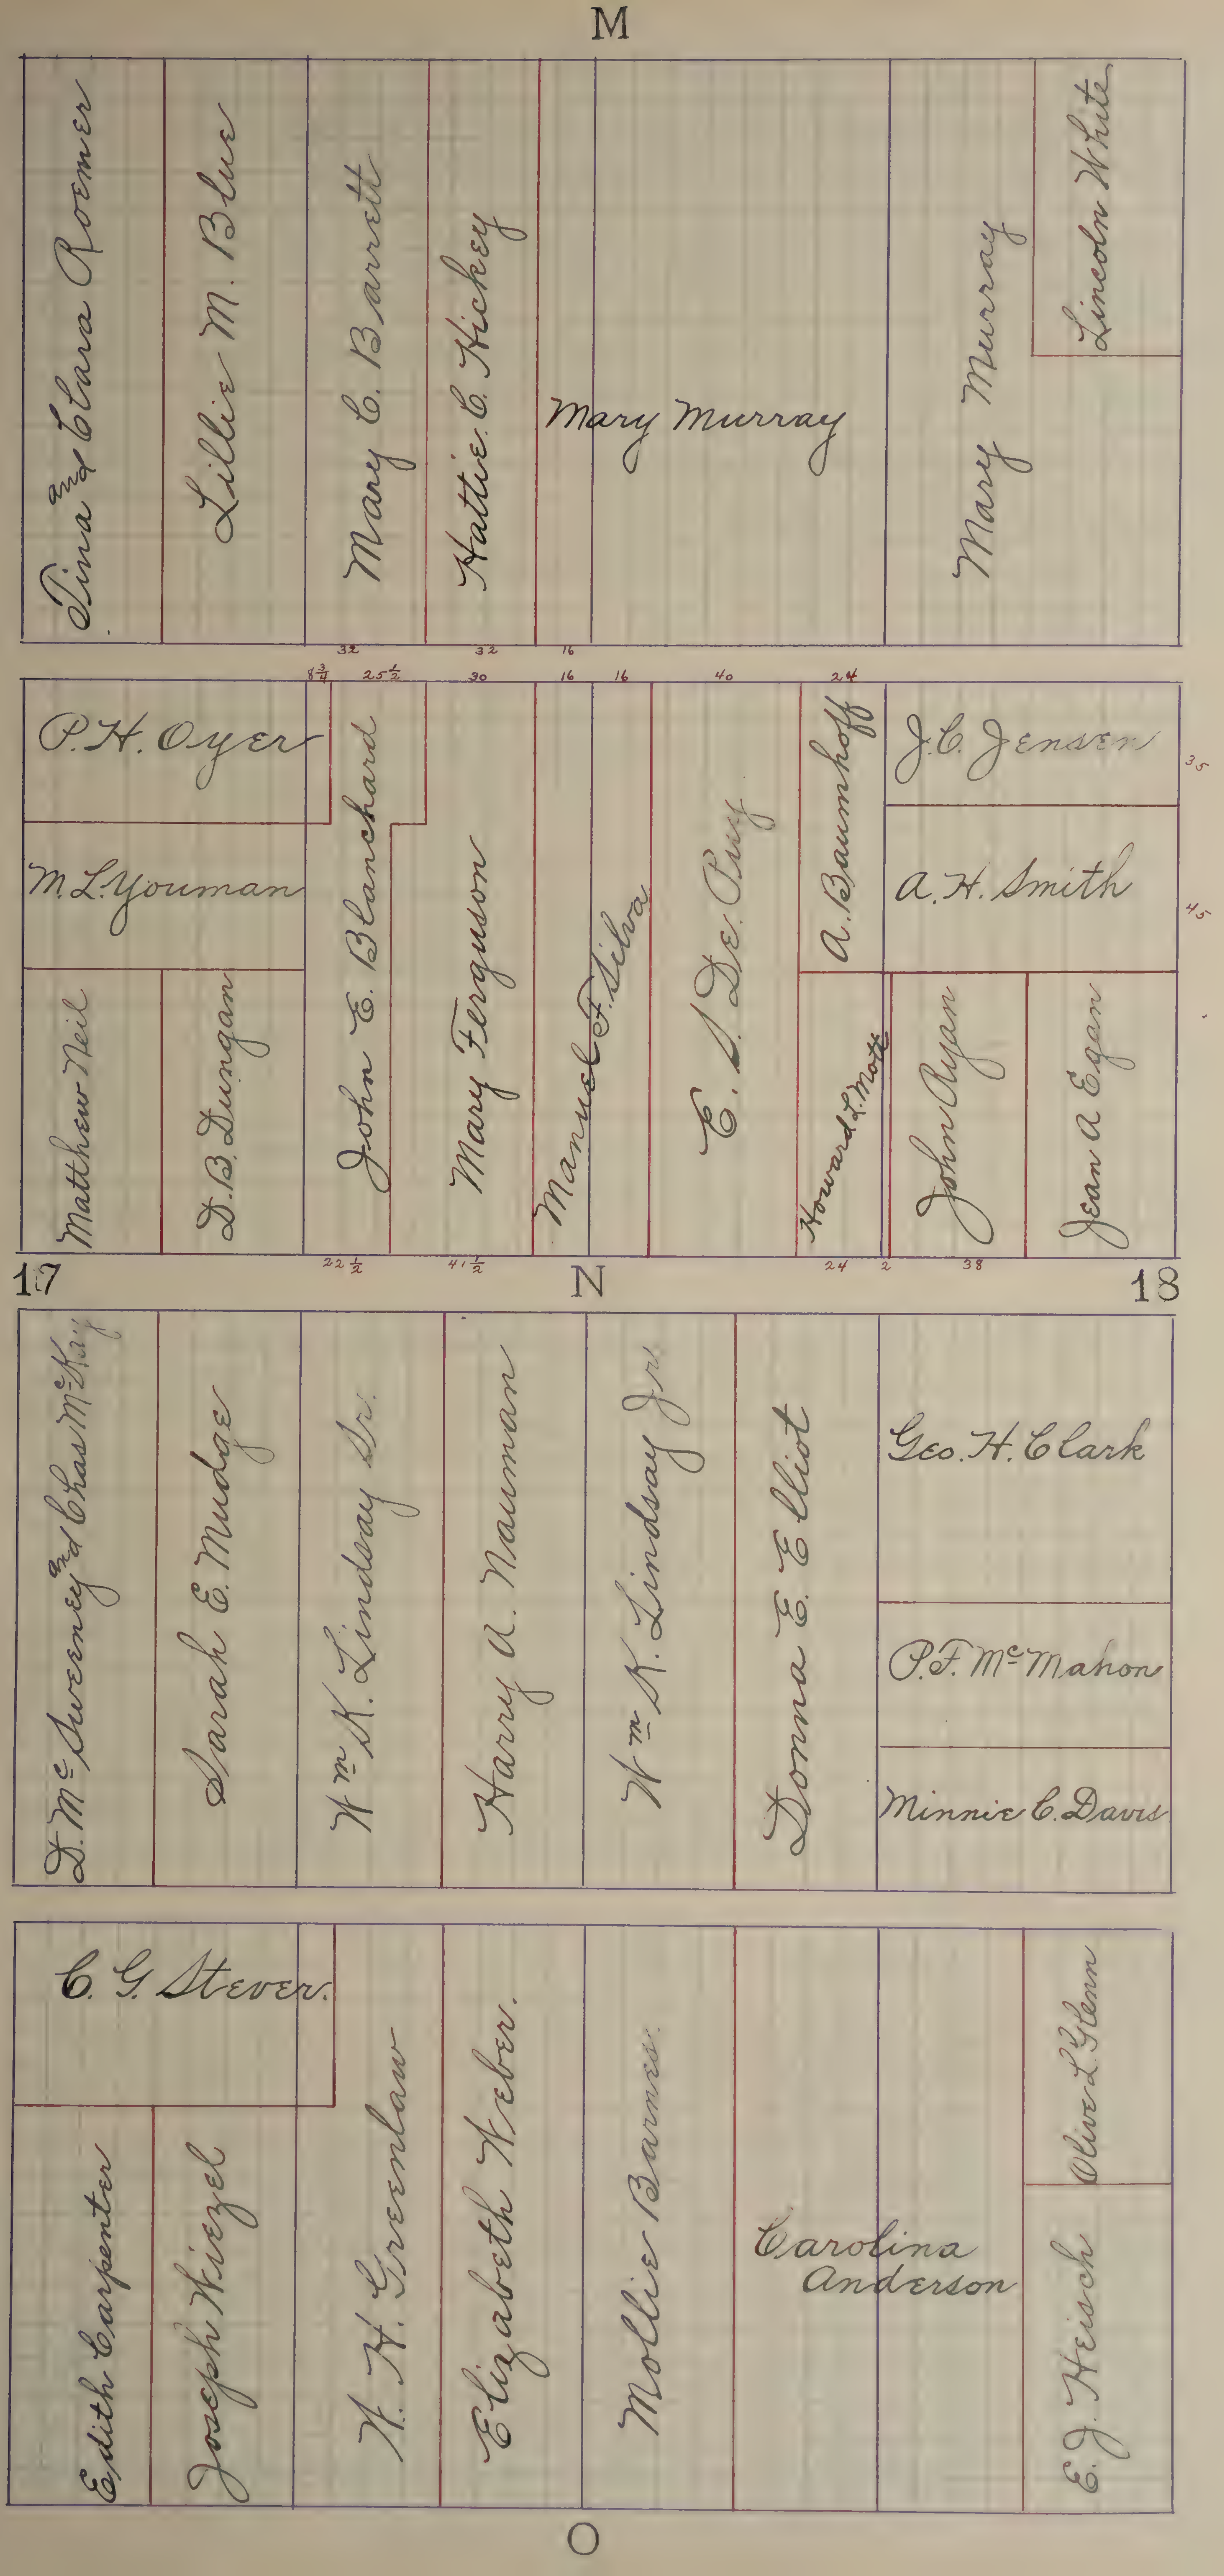
M
Tina and Clara Roemer
Lillie M. Blue
Mary E. Barrett
Hattie E. Hickey
Mary Murray
Mary Murray
Lincoln White
32
32
16
8¾
25½
30
16
16
40
24
P.H. Oyer
M.L. Youman
Matthew Neil
D.B. Dungan
John E. Blanchard
Mary Ferguson
Manuel F. Silva
E. S. De Puy
A. Baumhoff
J.C. Jensen
35
A.H. Smith
45
Howard L. Mott
John Ryan
Jean A. Egan
22½
41½
24
2
38
17
N
18
D. McSweeney and Chas McKay
Sarah E. Mudge
Wm K. Lindsay Sr.
Harry A. Nauman
Wm K. Lindsay Jr
Donna E. Elliot
Geo. H. Clark
P.F. McMahon
Minnie C. Davis
C. G. Stever.
Edith Carpenter
Joseph Wiezel
W. H. Greenlaw
Elizabeth Weber.
Mollie Barnes.
Carolina Anderson
Olive L. Glenn
E. J. Heisch
O

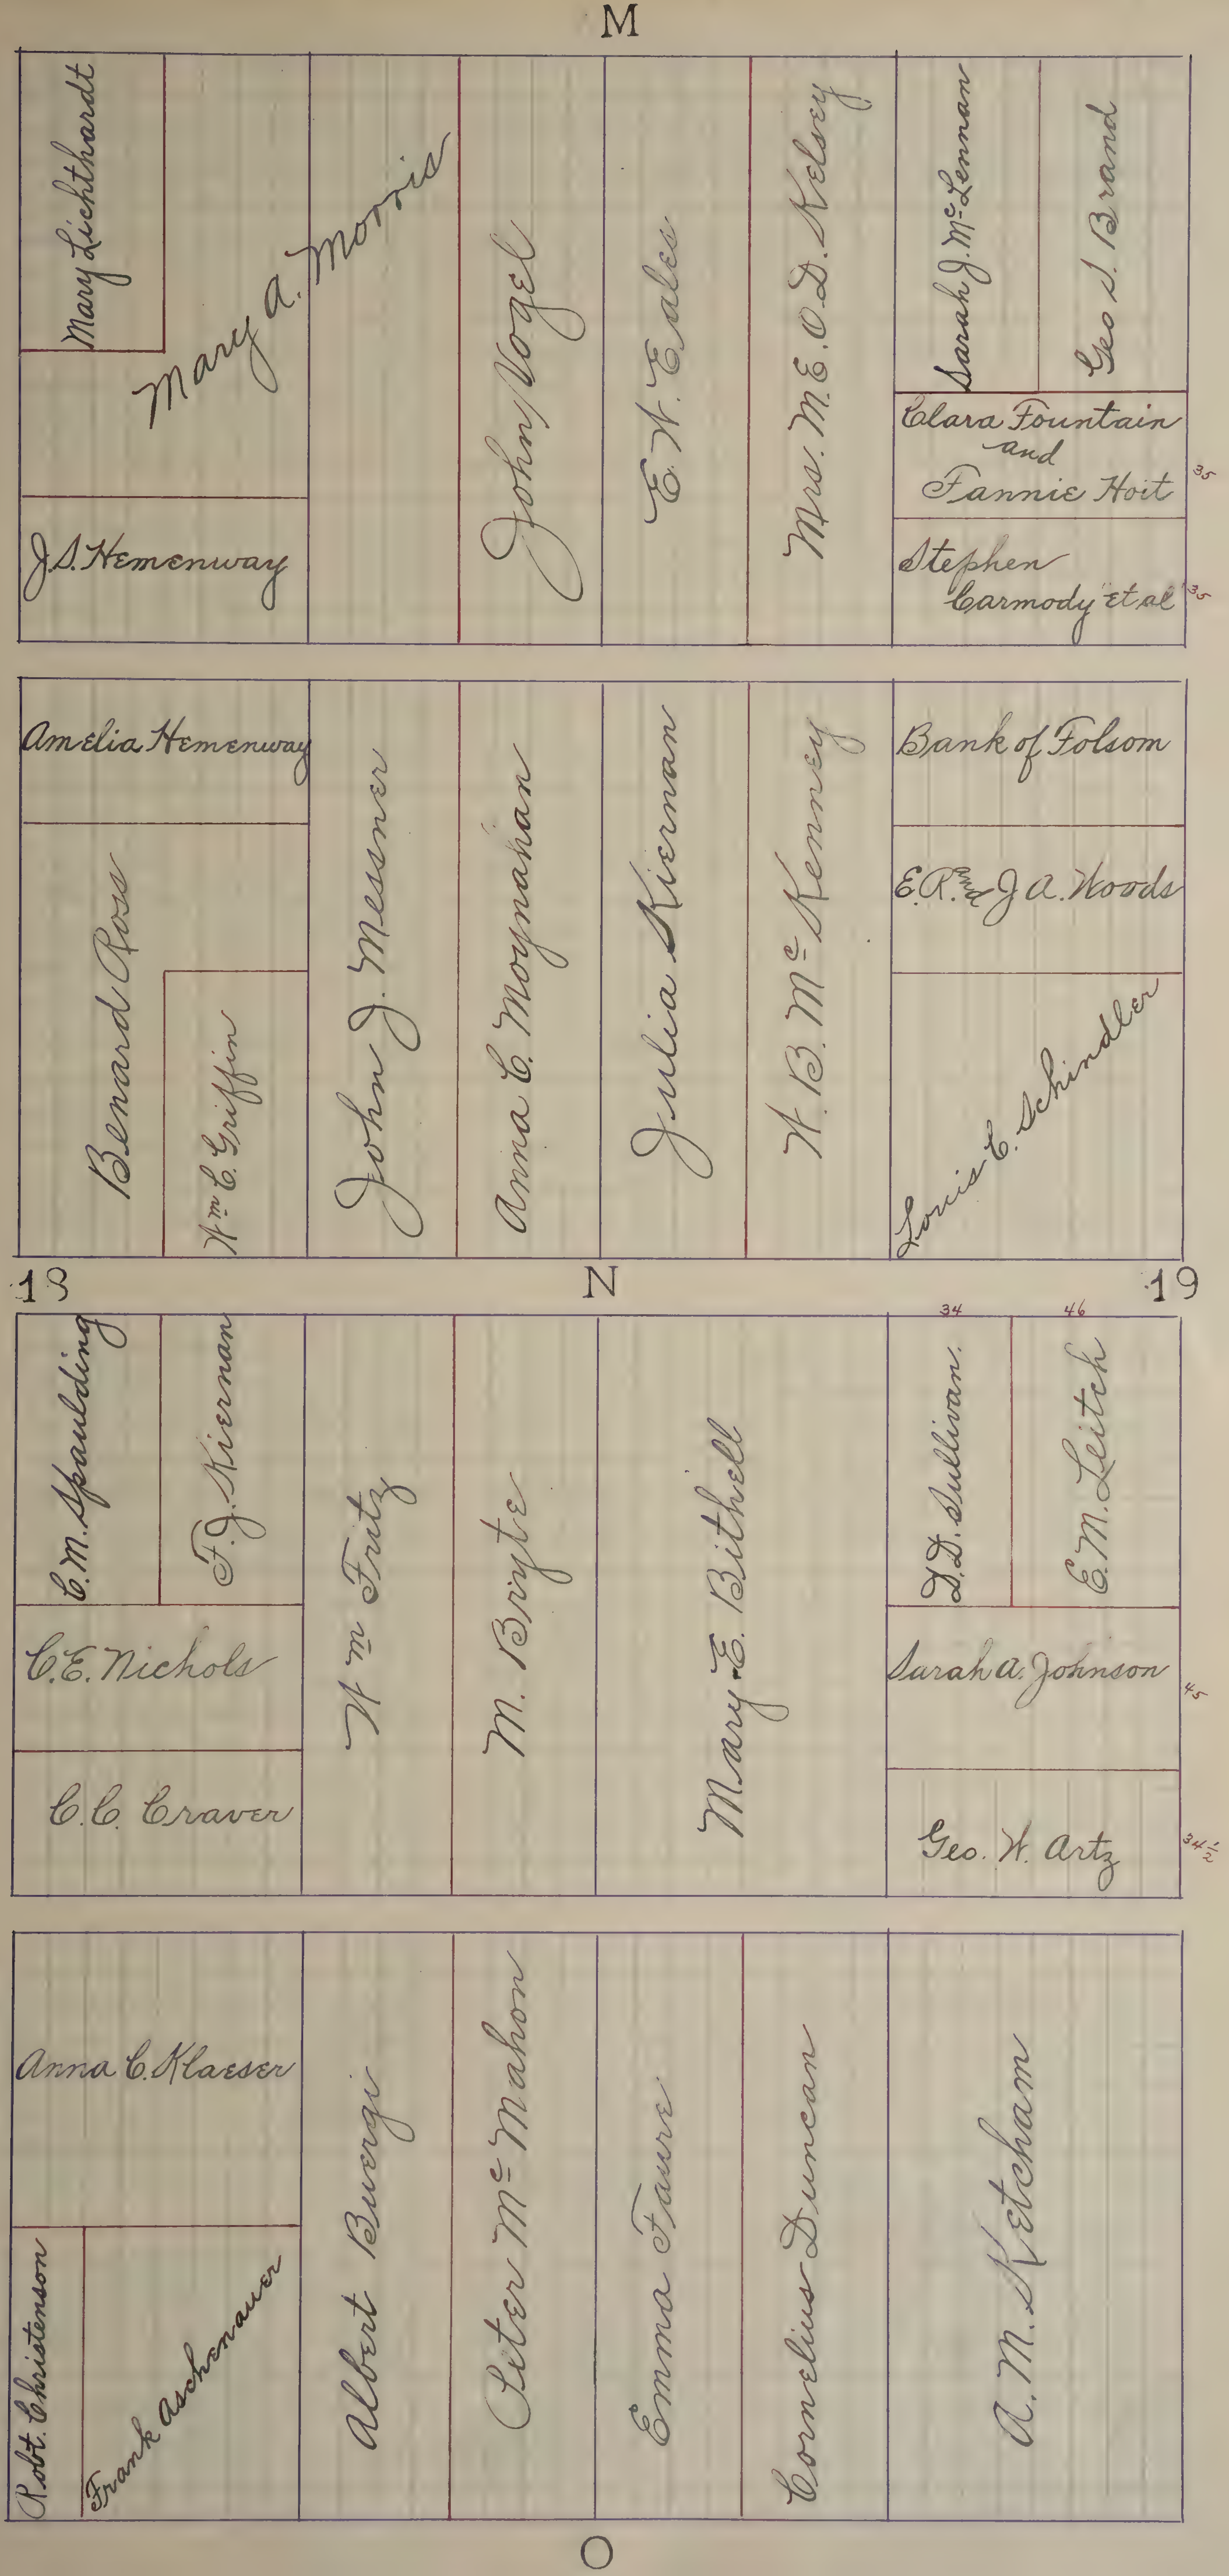
M
Mary Lichthardt
Mary A. Morris
J.S. Hemenway
John Vogel
E.W. Eales
Mrs. M.E. O.D. Kelsey
Sarah J. McLennan
Geo. S. Brand
Clara Fountain and Fannie Hoit
35
Stephen Carmody et al
35
Amelia Hemenway
Benard Ross
Wm. E. Griffin
John J. Messner
Anna C. Moynahan
Julia Kiernan
W.B. McKenney
Bank of Folsom
E.R. and J.A. Woods
Louis C. Schindler
13
N
19
34
46
E.M. Spaulding
F.J. Kiernan
C.E. Nichols
C.C. Craver
Wm. Fritz
M. Bryte
Mary E. Bithell
J.D. Sullivan
E.M. Leitch
Sarah A. Johnson
45
Geo. W. Artz
34½
Anna C. Klaeser
Robt. Christenson
Frank Aschenauer
Albert Buergi
Peter McMahon
Emma Faure
Cornelius Duncan
A.M. Ketcham
O

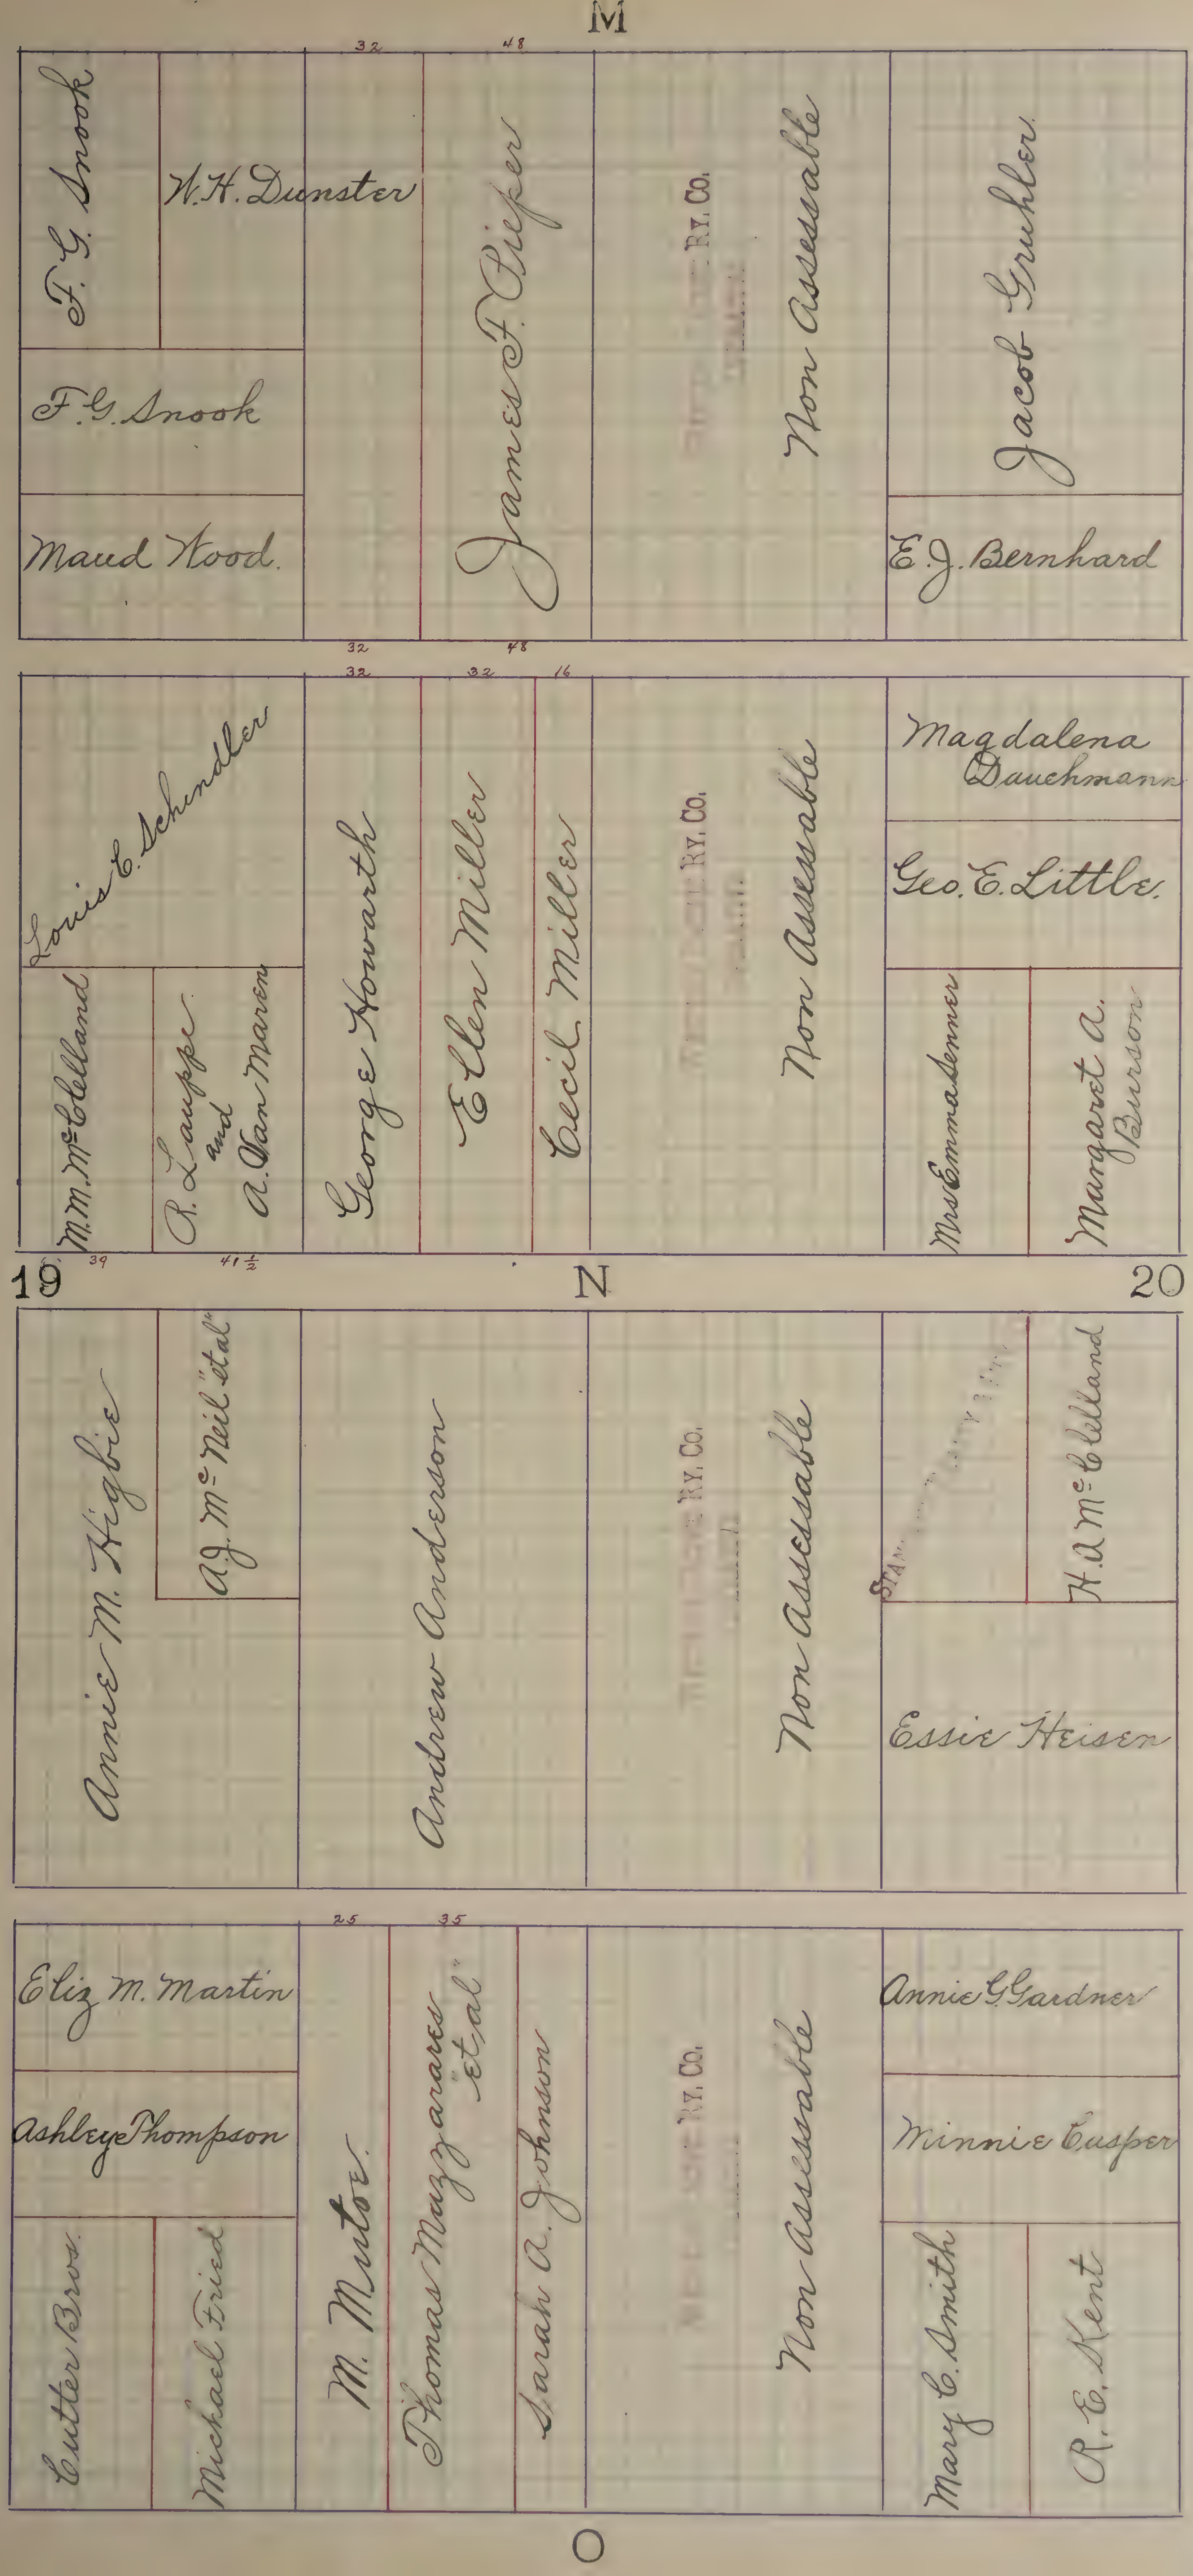
M
32
48
F. G. Snook
W. H. Dunster
James F. Piefer
RY. CO.
Non Assessable
Jacob Gruhler
F. G. Snook
Maud Wood.
E. J. Bernhard
32
48
32
32
16
Louis E. Schindler
George Howarth
Ellen Miller
Cecil Miller
RY. CO.
Non Assessable
Magdalena Dauchmann
Geo. E. Little.
M. M. McClelland
R. Lauppe and A. Van Maren
Mrs Emma Denner
Margaret A. Burson
19
39
41½
N
20
Annie M. Higbie
A. J. McNeil "et al"
Andrew Anderson
RY. CO.
Non Assessable
H. A. McClelland
Essie Heisen
25
35
Eliz M. Martin
Ashley Thompson
Cutter Bros.
Michael Fried
M. Mutor
Thomas Mazzararo "et al"
Sarah A. Johnson
RY. CO.
Non Assessable
Annie G. Gardner
Minnie E. Casper
Mary C. Smith
R. E. Kent
O

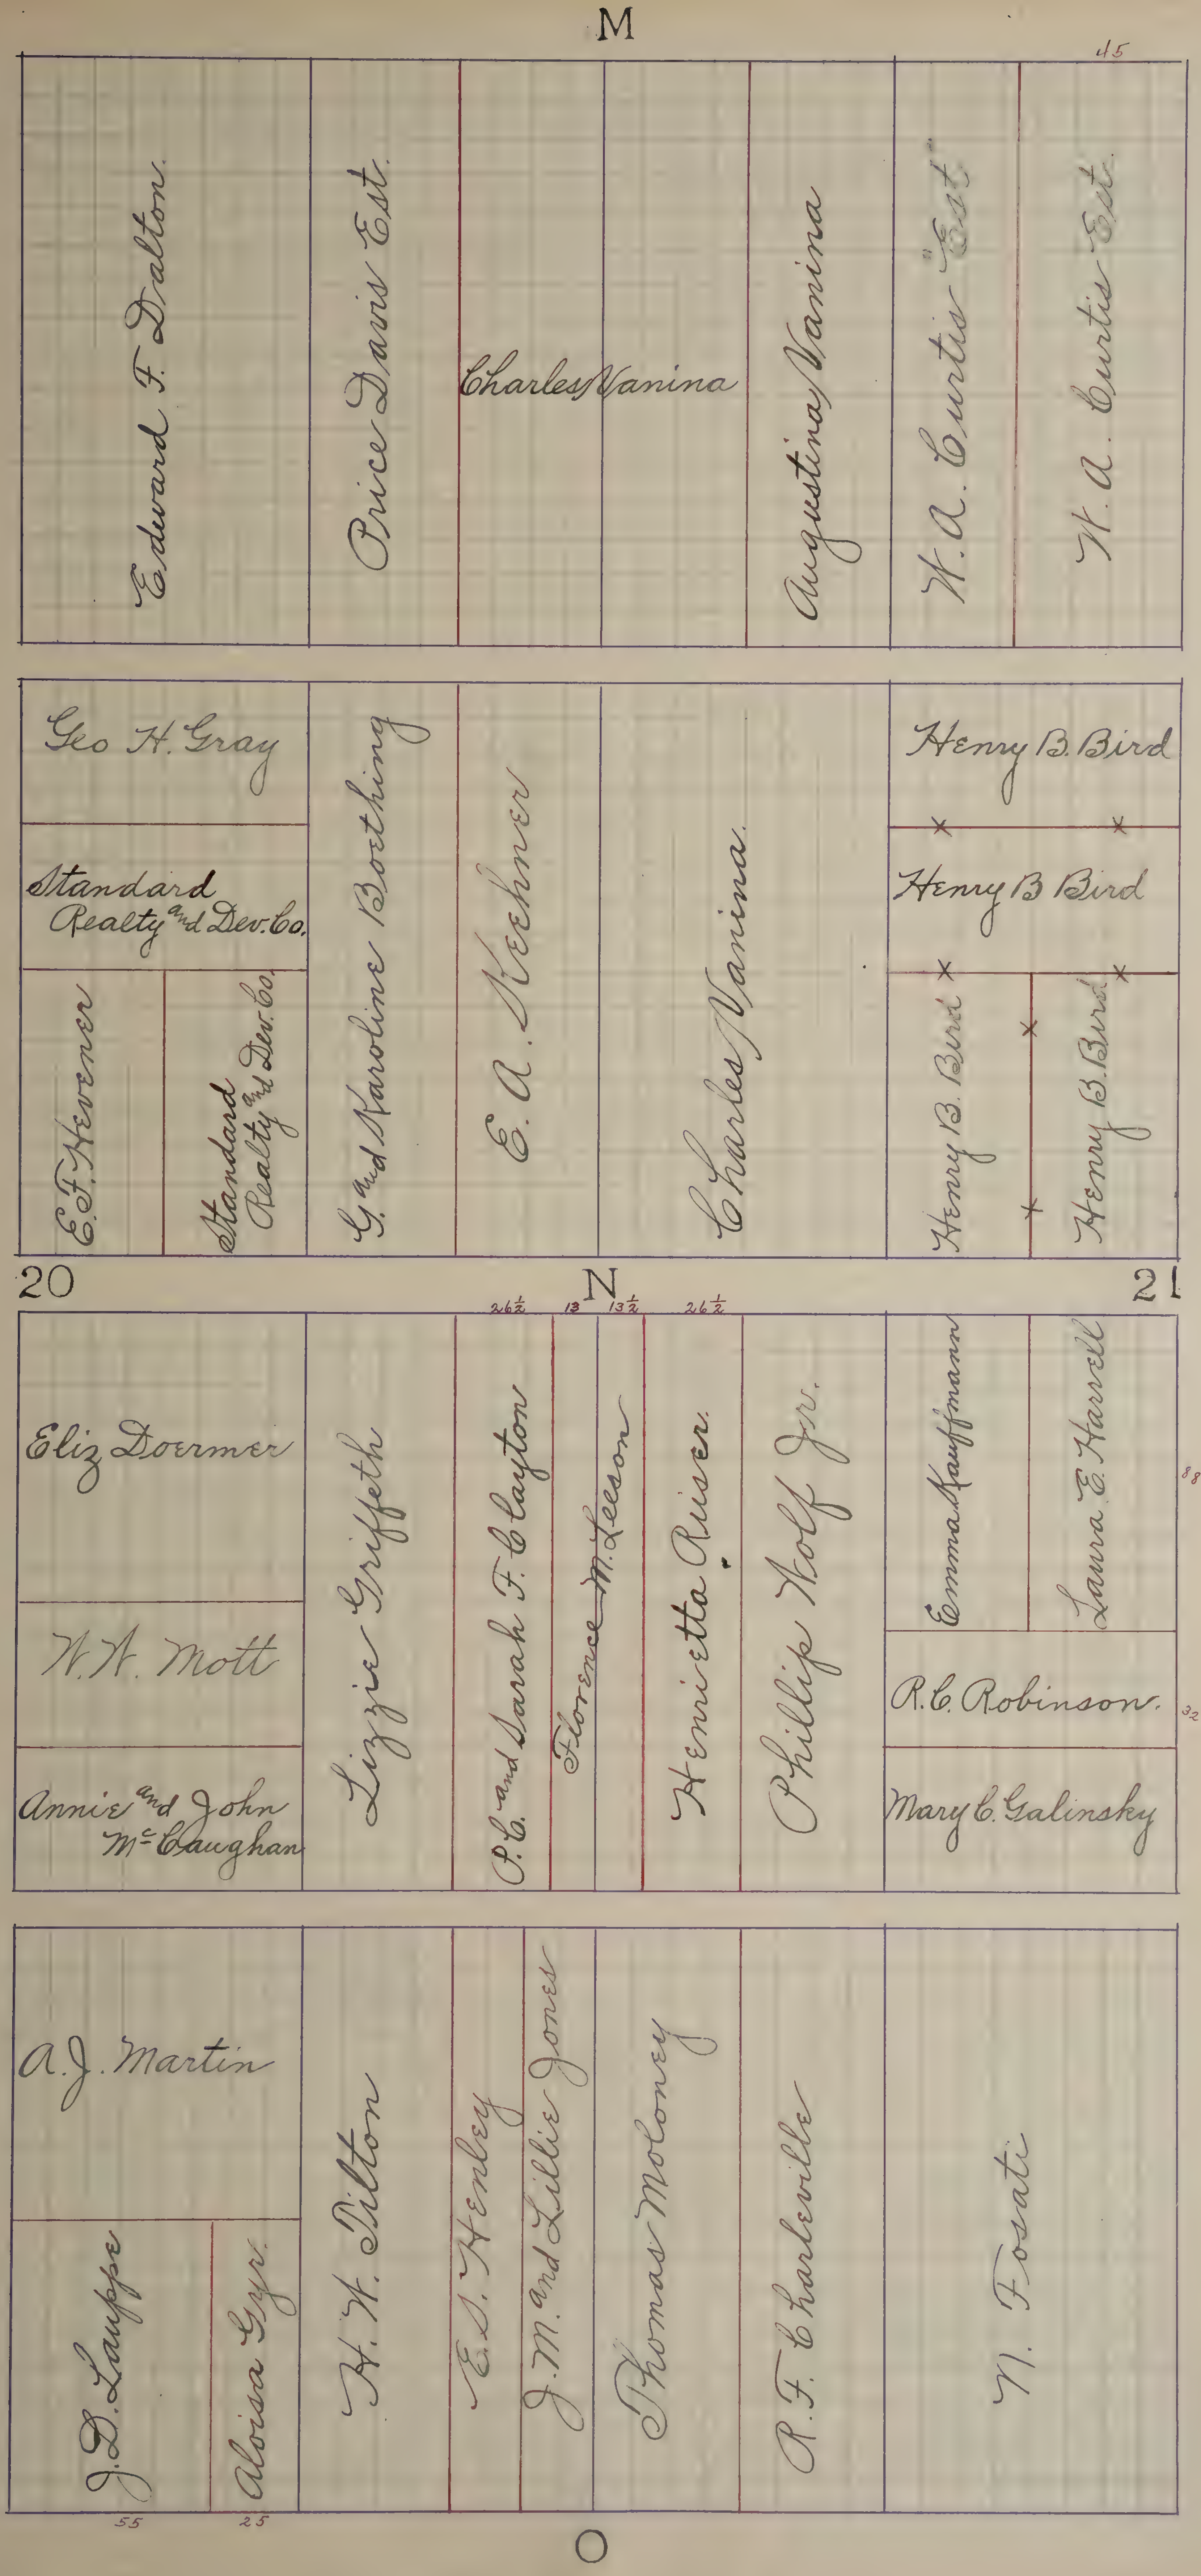
M
45
Edward F. Dalton.
Price Davis Est.
Charles Vanina
Augustina Vanina
W. A. Curtis "Est"
W. A. Curtis Est.
Geo H. Gray
Standard Realty and Dev. Co.
E. F. Hevener
Standard Realty and Dev. Co.
G. and Karoline Bothing
E. A. Keehner
Charles Vanina
Henry B. Bird
Henry B Bird
Henry B. Bird
Henry B. Bird
20
N
21
26½
13
13½
26½
Eliz Doermer
W. H. Mott
Annie and John McCaughan
Lizzie Griffeth
P. C. and Sarah F. Clayton
Florence M. Leeson
Henrietta Riiser
Phillip Wolf Jr.
Emma Kauffmann
Laura E. Harrell
88
R. C. Robinson.
32
Mary C. Galinsky
A. J. Martin
J. D. Lauppe
Aloisa Gyr.
H. W. Dilton
E. S. Henley
J. M. and Lillie Jones
Thomas Moloney
R. F. Charlesville
M. Fosati
55
25
O

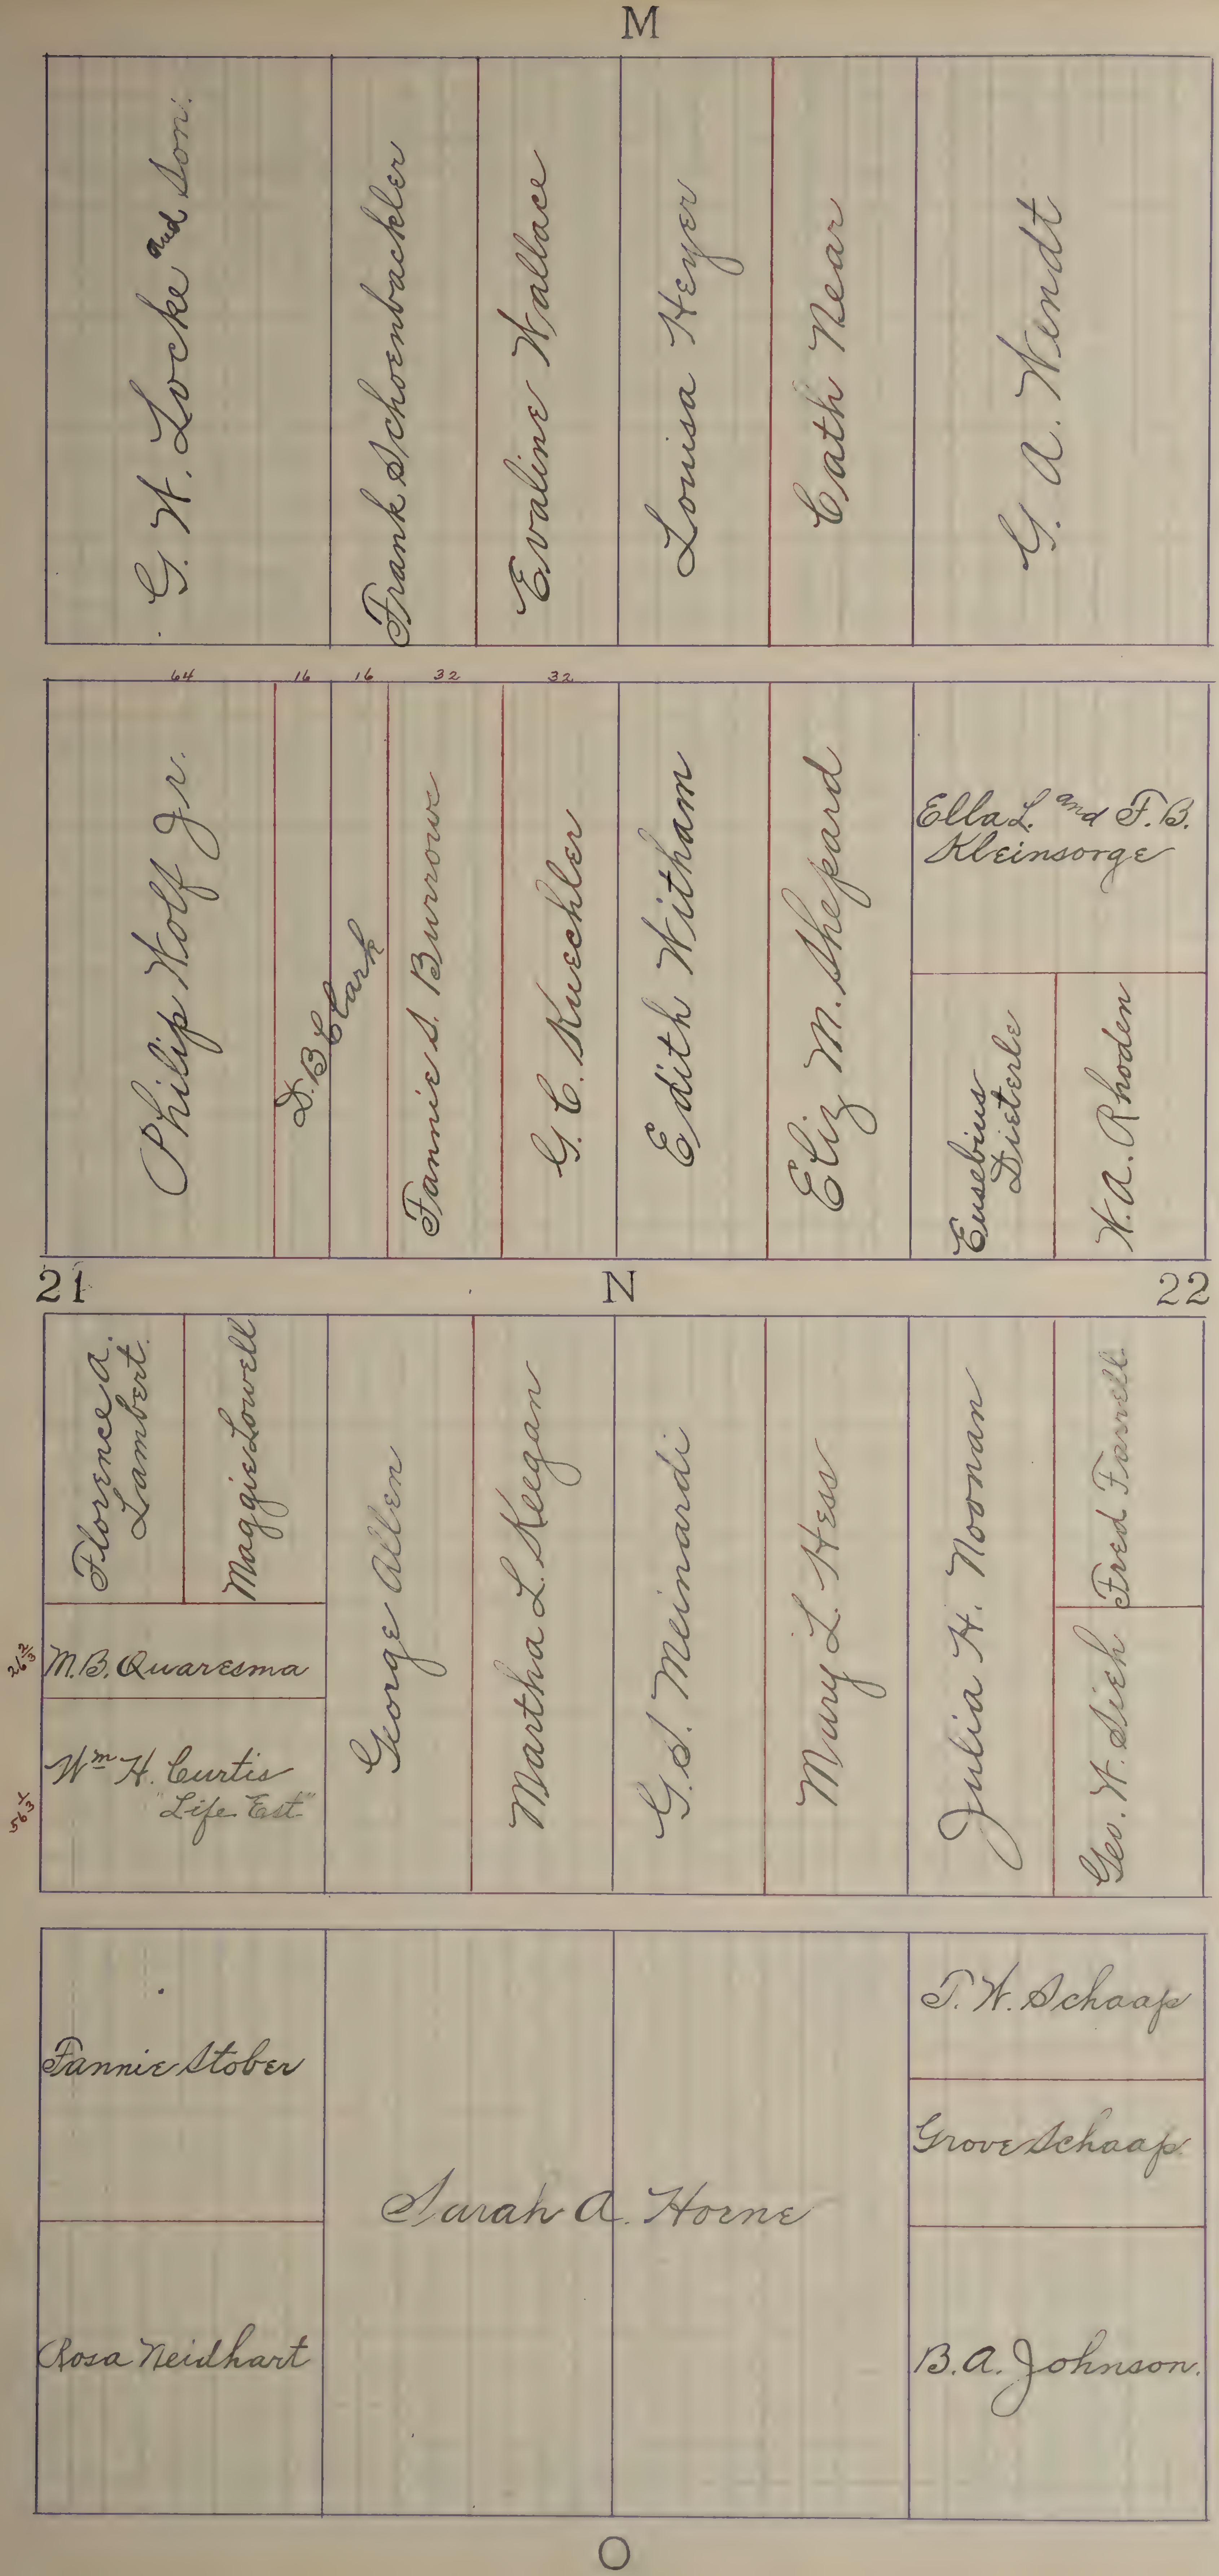
M
G. W. Locke and Son
Frank Schoenbackler
Evaline Wallace
Louisa Heyer
Cath Near
G. A. Wendt
64
16
16
32
32
Philip Wolf Jr.
D. B. Clark
Fannie S. Burrows
G. C. Kuechler
Edith Witham
Eliz M. Shepard
Ella L. and F. B. Kleinsorge
Eusebius Disterle
W. A. Rhoden
21
N
22
Florence A. Lambert
Maggie Lowell
26 2/3
M. B. Quaresma
56 1/3
Wm H. Curtis "Life Est"
George Allen
Martha L. Keegan
G. S. Meinardi
Mary L. Hess
Julia H. Noonan
Fred Farrell
Geo. W. Sieh
Fannie Stober
Rosa Neidhart
Sarah A. Horne
T. W. Schaap
Grove Schaap
B. A. Johnson
O

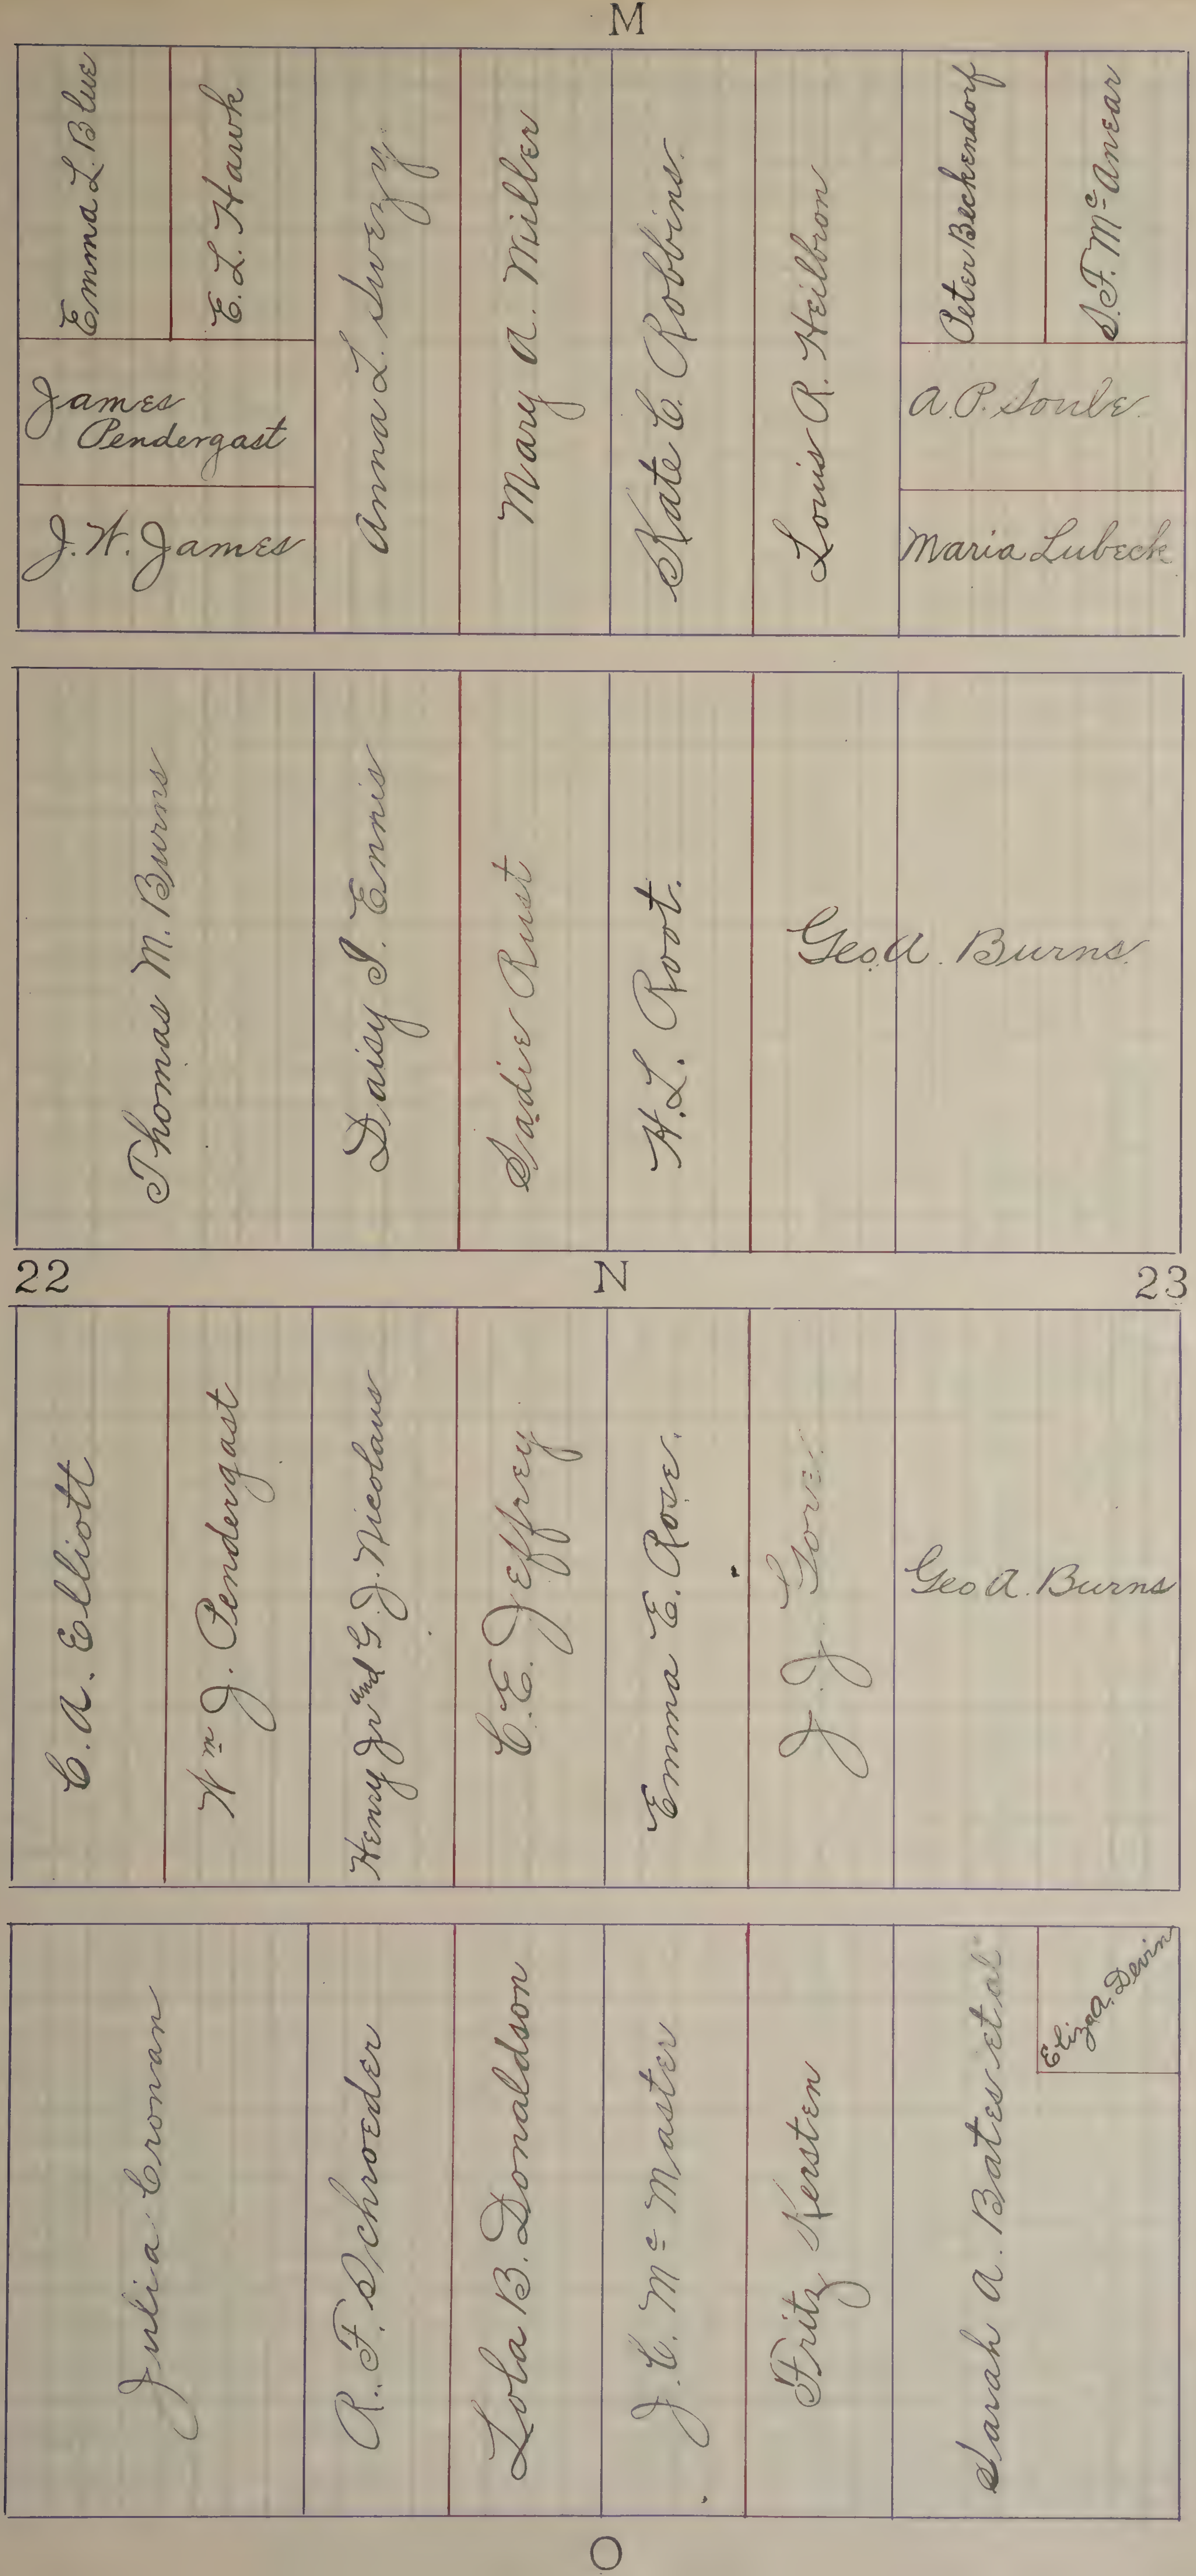
M
Emma L. Blue
E. L. Hawk
James Pendergast
J. H. James
Anna L. Swezy
Mary A. Miller
Kate C. Robbins
Louis R. Heilbron
Peter Beckendorf
J. F. McAnear
A. P. Soule
Maria Lubeck
Thomas M. Burns
Daisy I. Ennis
Sadie Rust
H. L. Root
Geo. A. Burns
22
N
23
C. A. Elliott
Wm J. Pendergast
Henry Jr and G. J. Nicolaus
C. E. Jeffrey
Emma E. Rose
J. J. Gore
Geo A. Burns
Julia Cronan
R. F. Schroeder
Lola B. Donaldson
J. C. McMaster
Fritz Kersten
Sarah A. Bates et al
Eliza A. Devin
O

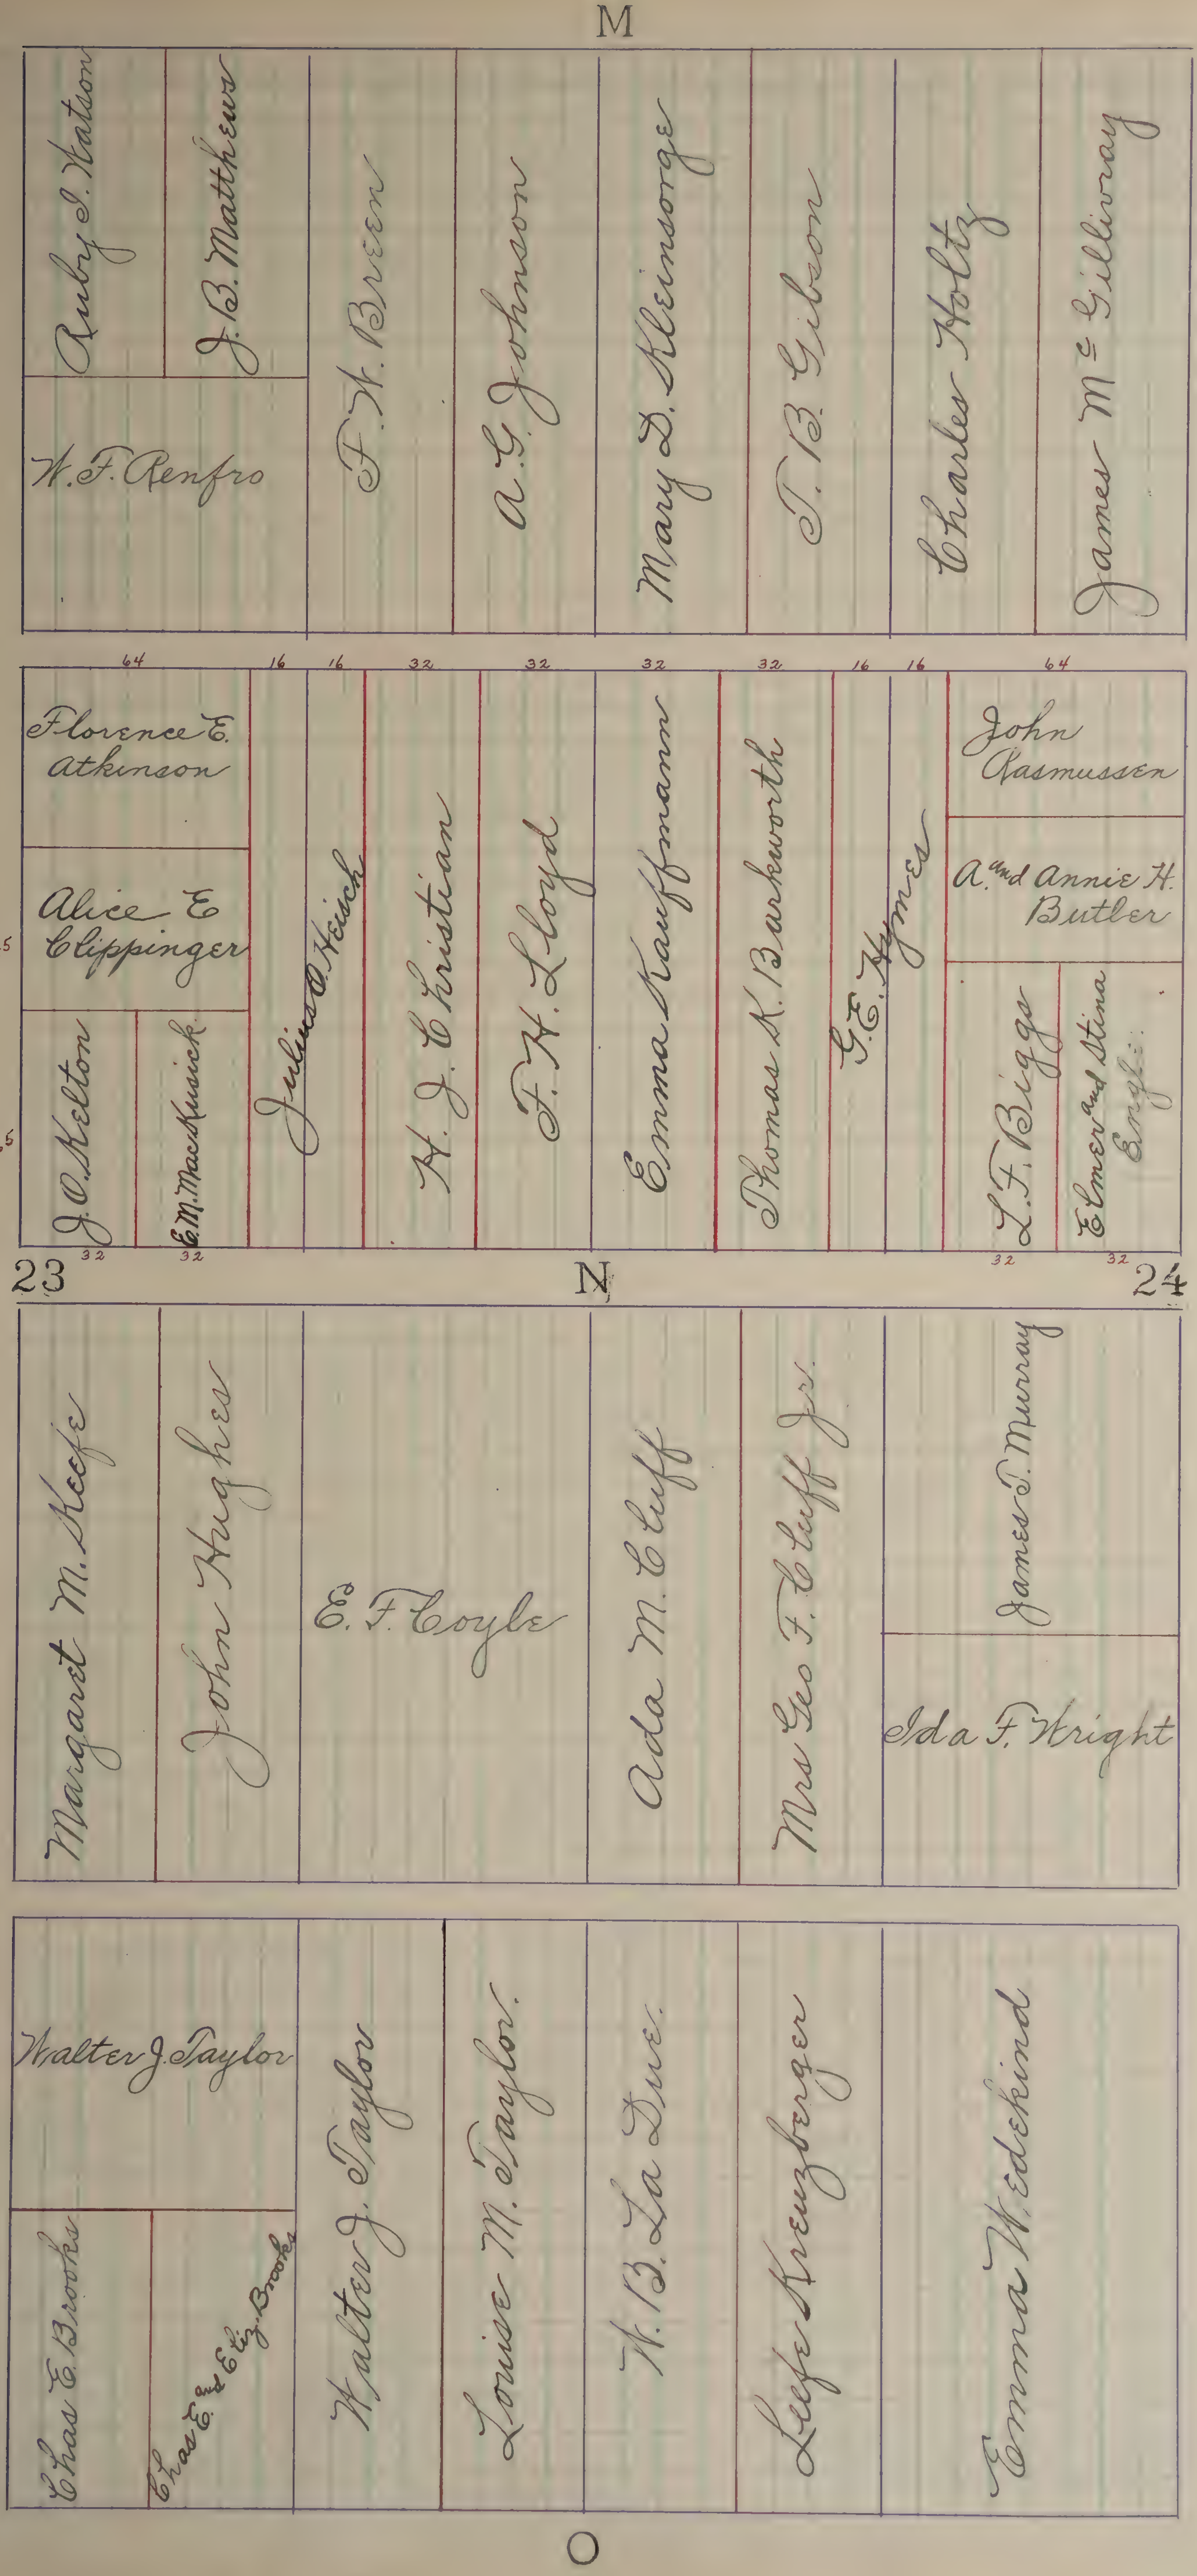
M
Ruby S. Watson
J. B. Matthews
W. F. Renfro
F. W. Breen
A. G. Johnson
Mary D. Kleinsorge
T. B. Gibson
Charles Holtz
James Mc Gillivray
64
16
16
32
32
32
32
16
16
64
Florence E. Atkinson
Alice E. Clippinger
45
65
J. O. Kelton
E. M. MacKusick
Julius O. Heisch
H. J. Christian
F. H. Lloyd
Emma Kauffmann
Thomas K. Barkworth
G. E. Hymes
John Rasmussen
A. and Annie H. Butler
L. F. Biggs
Elmer and Stina Engh
32
32
32
32
23
N
24
Margaret M. Keefe
John Hughes
E. F. Coyle
Ada M. Cliff
Mrs Geo F. Cliff Jr.
James S. Murray
Ida F. Wright
Walter J. Taylor
Chas E. Brooks
Chas E. and Eliz. Brooks
Walter J. Taylor
Louise M. Taylor
W. B. La Due
Liefe Kreuzberger
Emma Wedekind
O

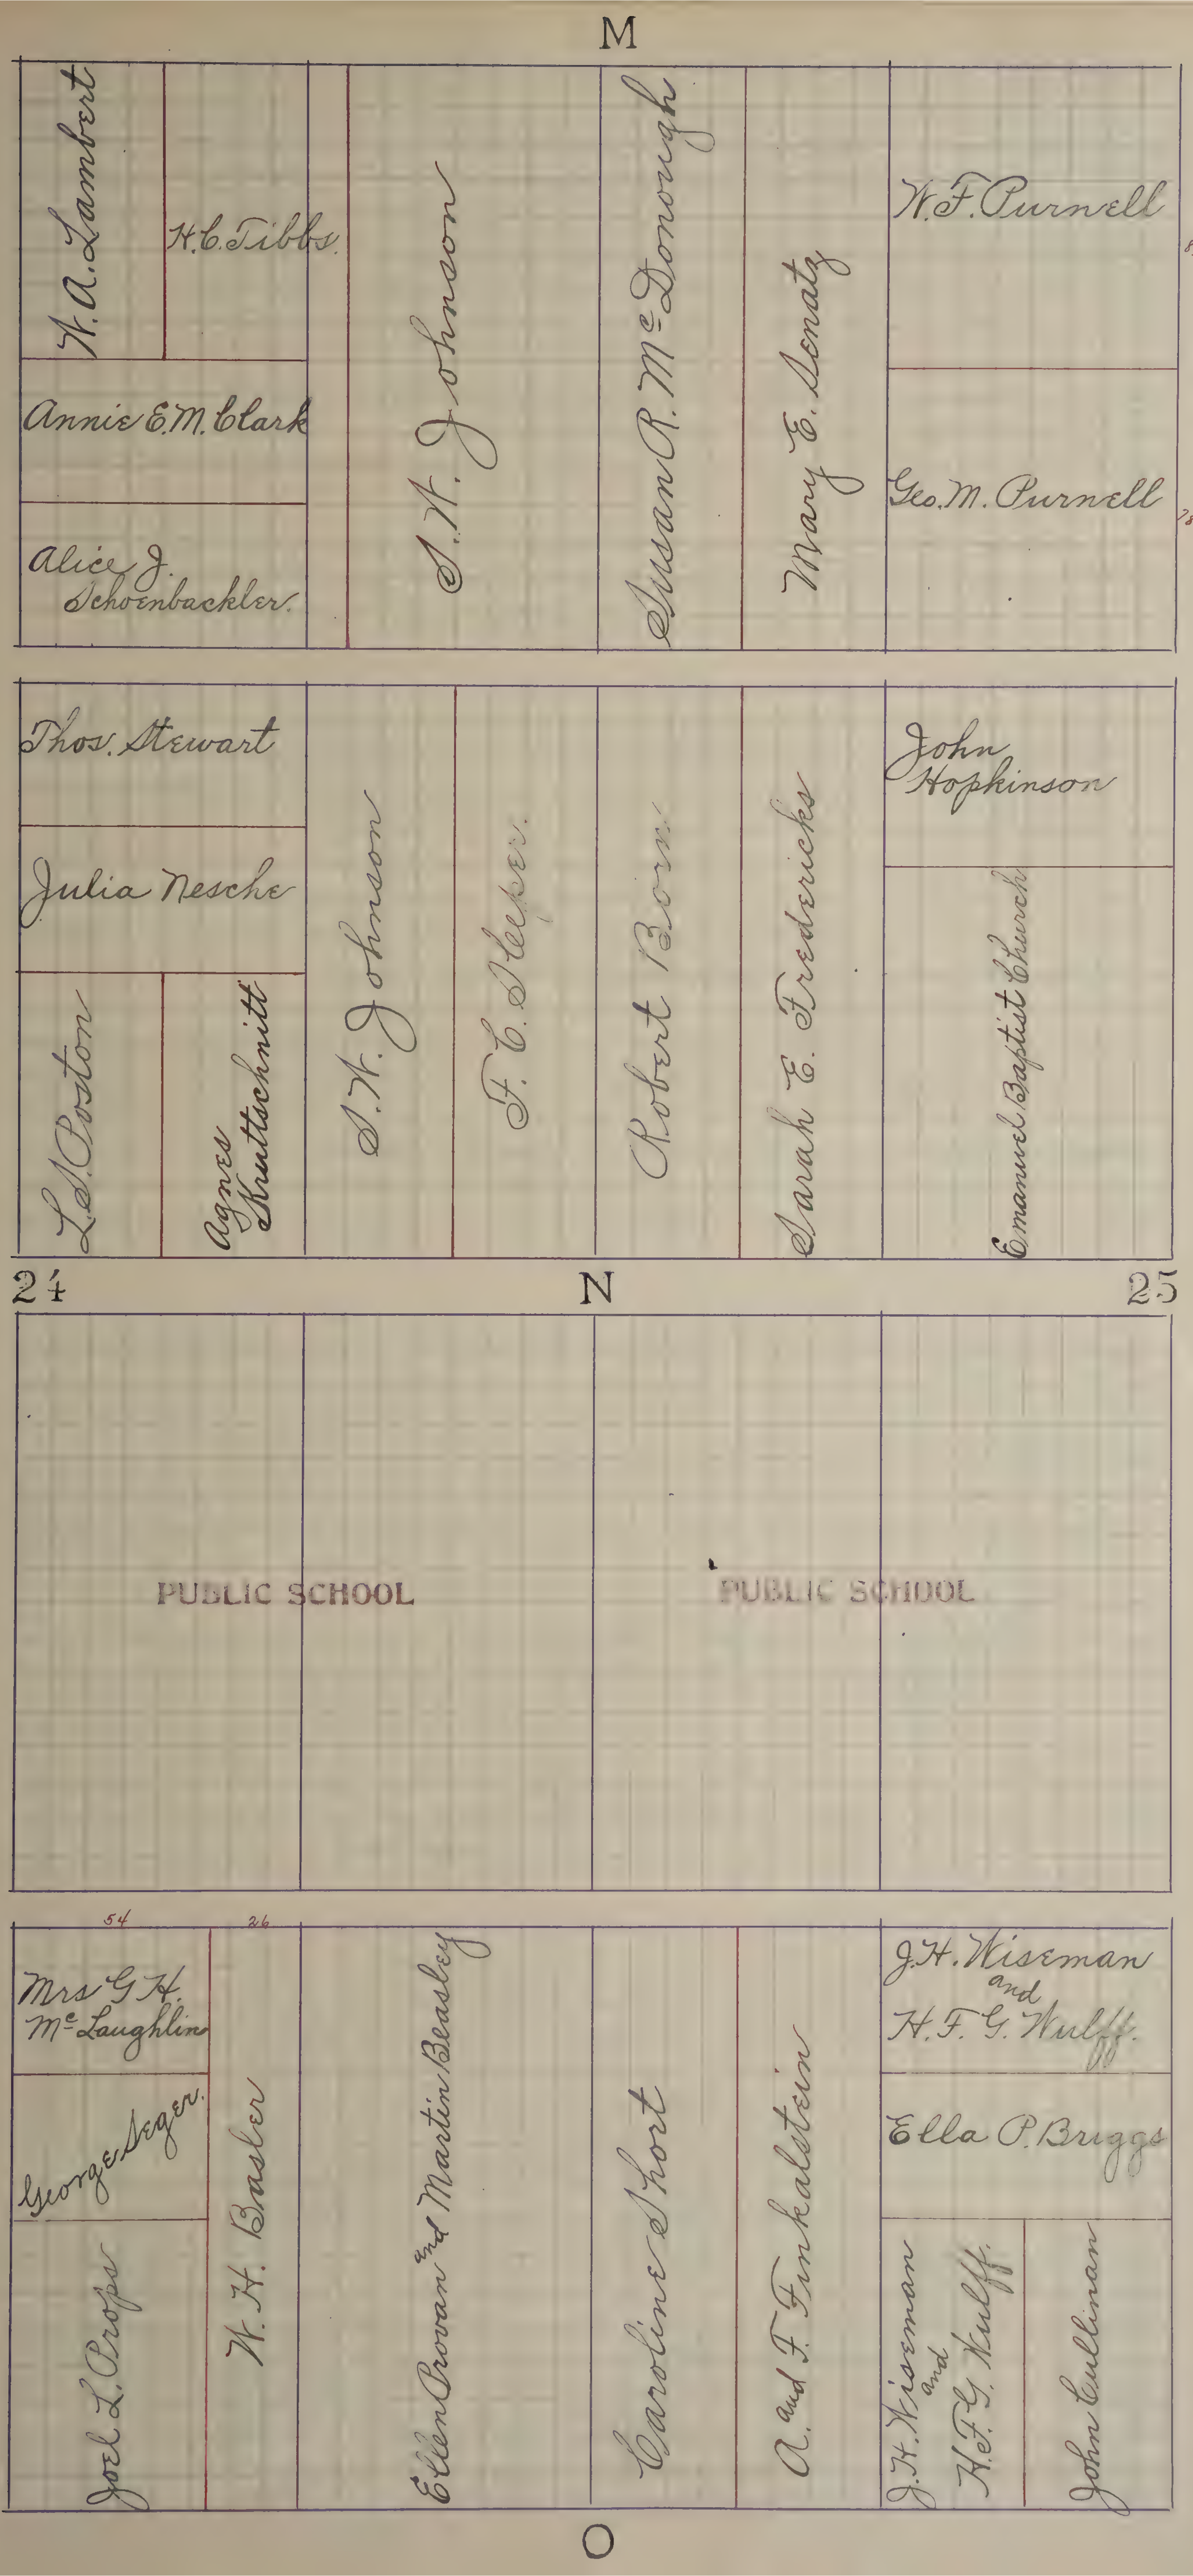
M
W. A. Lambert
H. C. Tibbs
Annie E. M. Clark
Alice J. Schoenbackler
S. W. Johnson
Susan R. McDonough
Mary E. Donatz
W. F. Purnell
82
Geo. M. Purnell
78
Thos. Stewart
Julia Nesche
L. S. Poston
Agnes Knuttschnitt
S. W. Johnson
F. C. Steeper
Robert Born
Sarah E. Fredericks
John Hopkinson
Emanuel Baptist Church
24
N
25
PUBLIC SCHOOL
PUBLIC SCHOOL
54
26
Mrs G. H. McLaughlin
George Seger
Joel L. Props
W. H. Basler
Ellen Provan and Martin Beasley
Caroline Short
A. and F. Finkelstein
J. H. Wiseman and H. F. G. Wulff
Ella P. Briggs
J. H. Wiseman and H. F. G. Wulff
John Cullinan
O

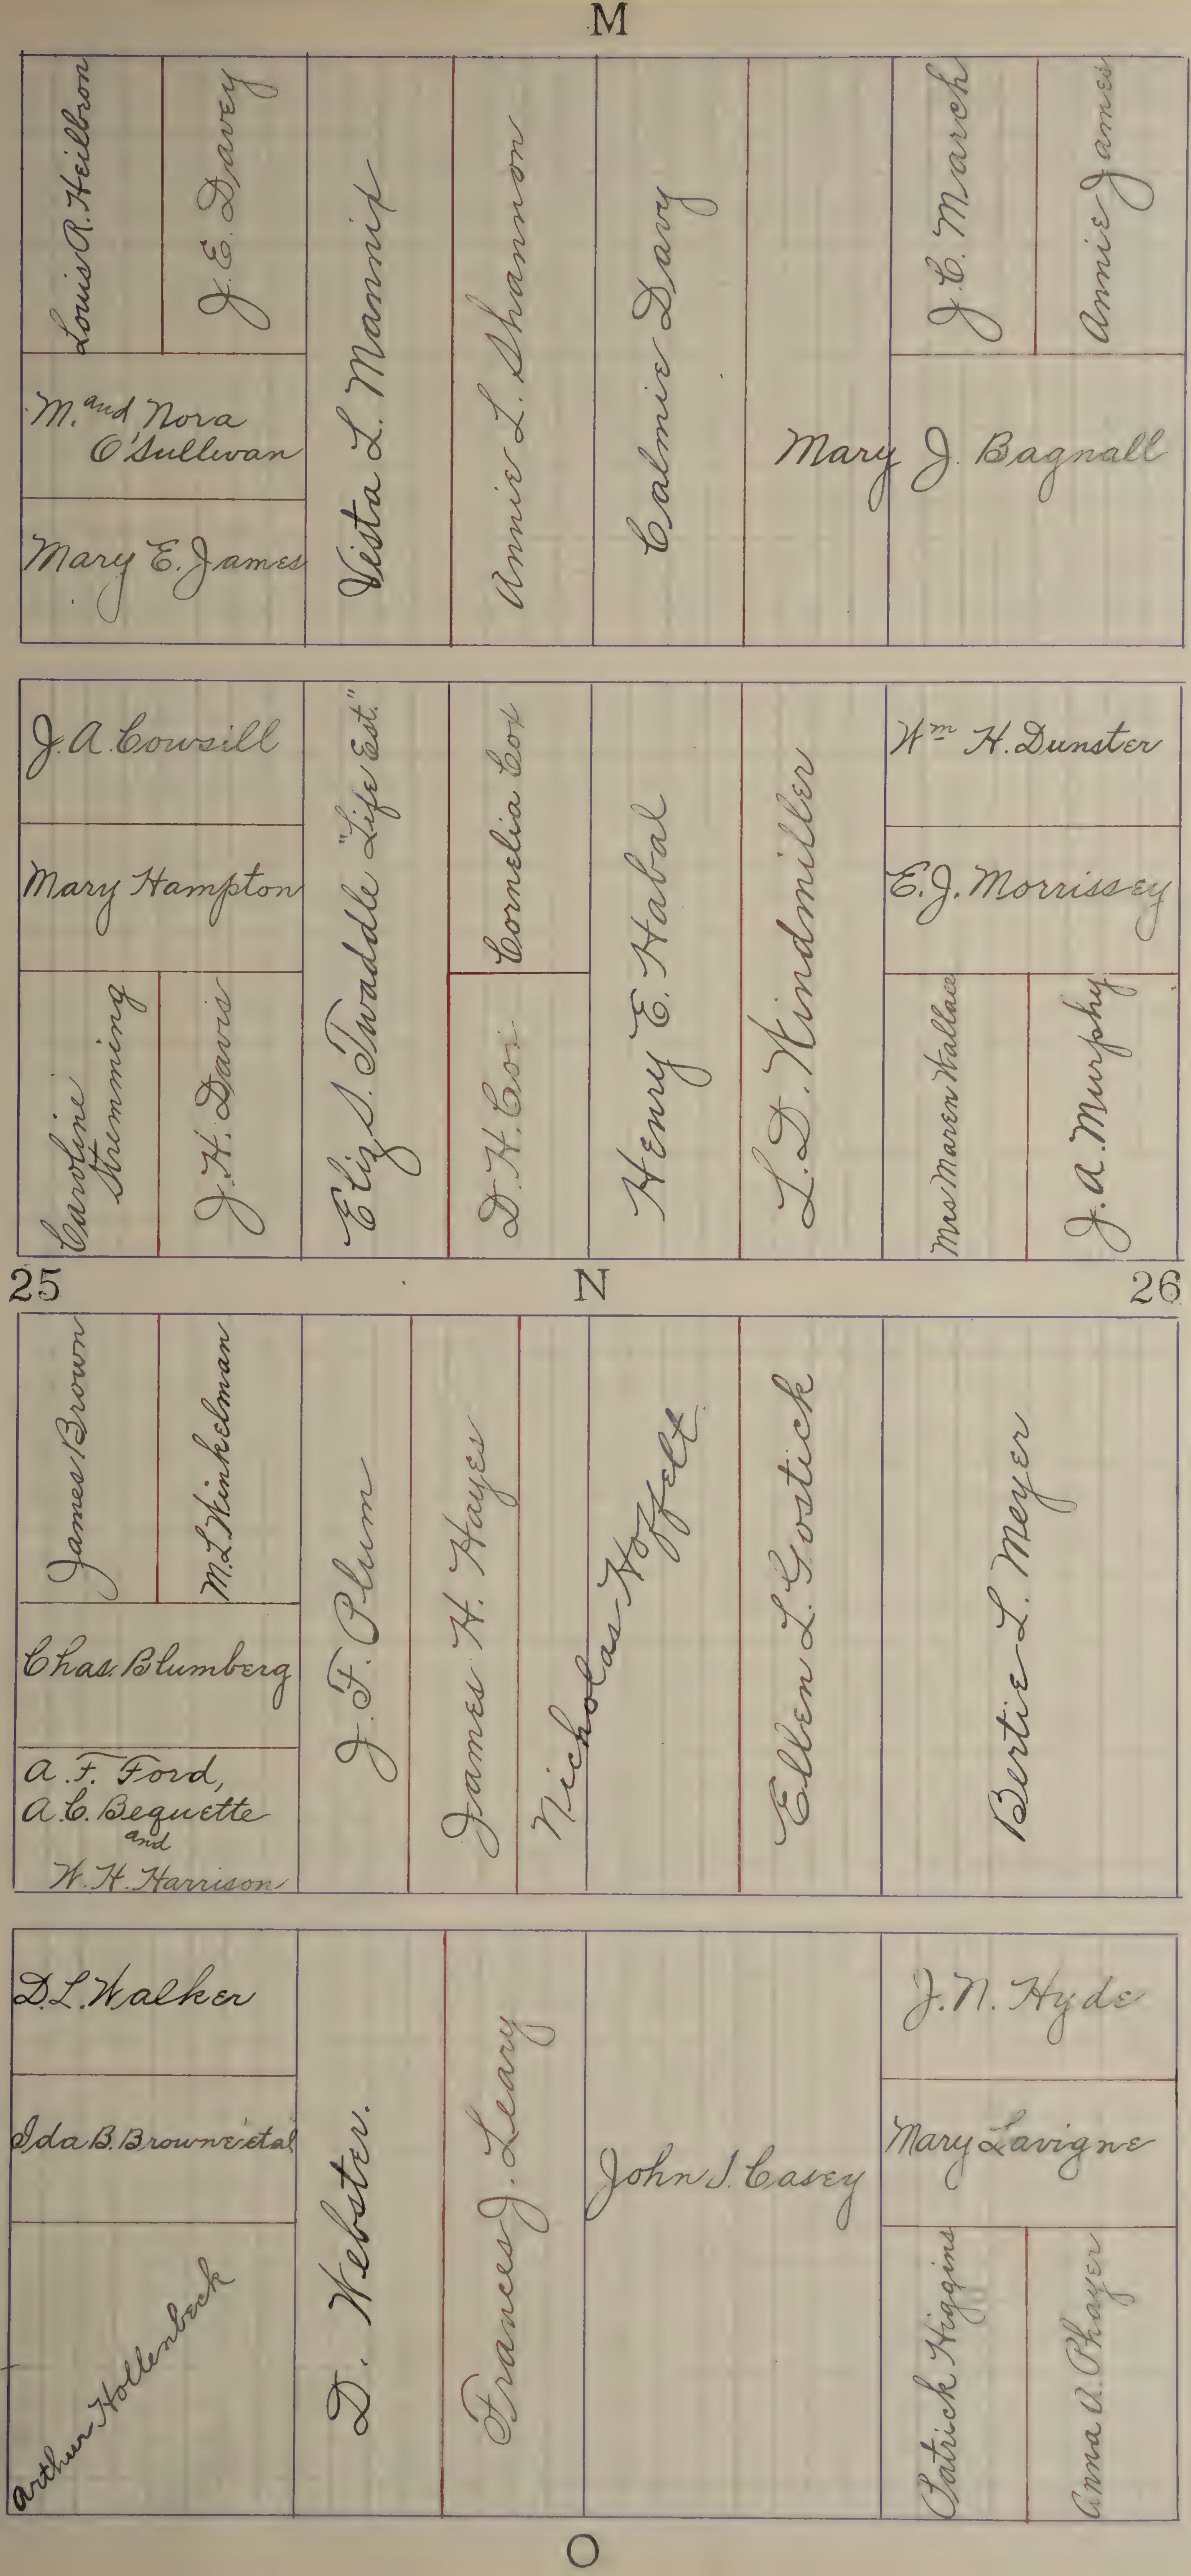
M
Louis R. Heilbron
J. E. Davey
M. and Nora O'Sullivan
Mary E. James
Vista L. Mannix
Annie L. Shannon
Calmie Davy
Mary J. Bagnall
J. E. March
Annie James
J. A. Cowsill
Mary Hampton
Caroline Klemming
J. H. Davis
Eliz. J. Twaddle "Life Est."
Cornelia Cox
D. H. Cox
Henry E. Habal
L. D. Hindmiller
Wm H. Dunster
E. J. Morrissey
Mrs Maren Wallace
J. A. Murphy
25
N
26
James Brown
M. L. Winkelman
Chas. Blumberg
A. F. Ford, A. E. Bequette and W. H. Harrison
J. F. Plum
James H. Hayes
Nicholas Hoffelt
Ellen L. Gortick
Bertie L. Meyer
D. L. Walker
Ida B. Browne et al
Arthur Hollenbeck
D. Webster
Frances J. Leary
John J. Casey
J. N. Hyde
Mary Lavigne
Patrick Higgins
Anna A. Phayer
O

M

|  |  |
|---|---|
| Protestant Episcopal Church in Diocese of Sacramento.<br>Trinity Cathedral Church in Diocese of Sacramento. | Trinity Cathedral Church in Diocese of Sacramento |

|  |  |  |  |  |
|---|---|---|---|---|
| Seth Gainsley | Ernest H. Bradner | Eva Heft | Caroline E. Cunningham | Trinity Cathedral Church in Diocese of Sacramento.<br>Annie S. and Eva Brogan |

23 N 27

|  |  |  |  |  |  |  |  |
|---|---|---|---|---|---|---|---|
| Ida M. Ennis | Delia Jurgens | Louise C. Mottram and Mary Nicholson | Geo. T. and James A. Murphy | Inez A. Cook | W. G. McMillin | Albert F. Hitchburn | H. H. Derr |

|  |  |  |  |  |
|---|---|---|---|---|
| W. D. Davis | Louisa Anderson<br>J. J. Evans | A. H. Smith | M and C. R. Brothers | T. L. Elliott |

O

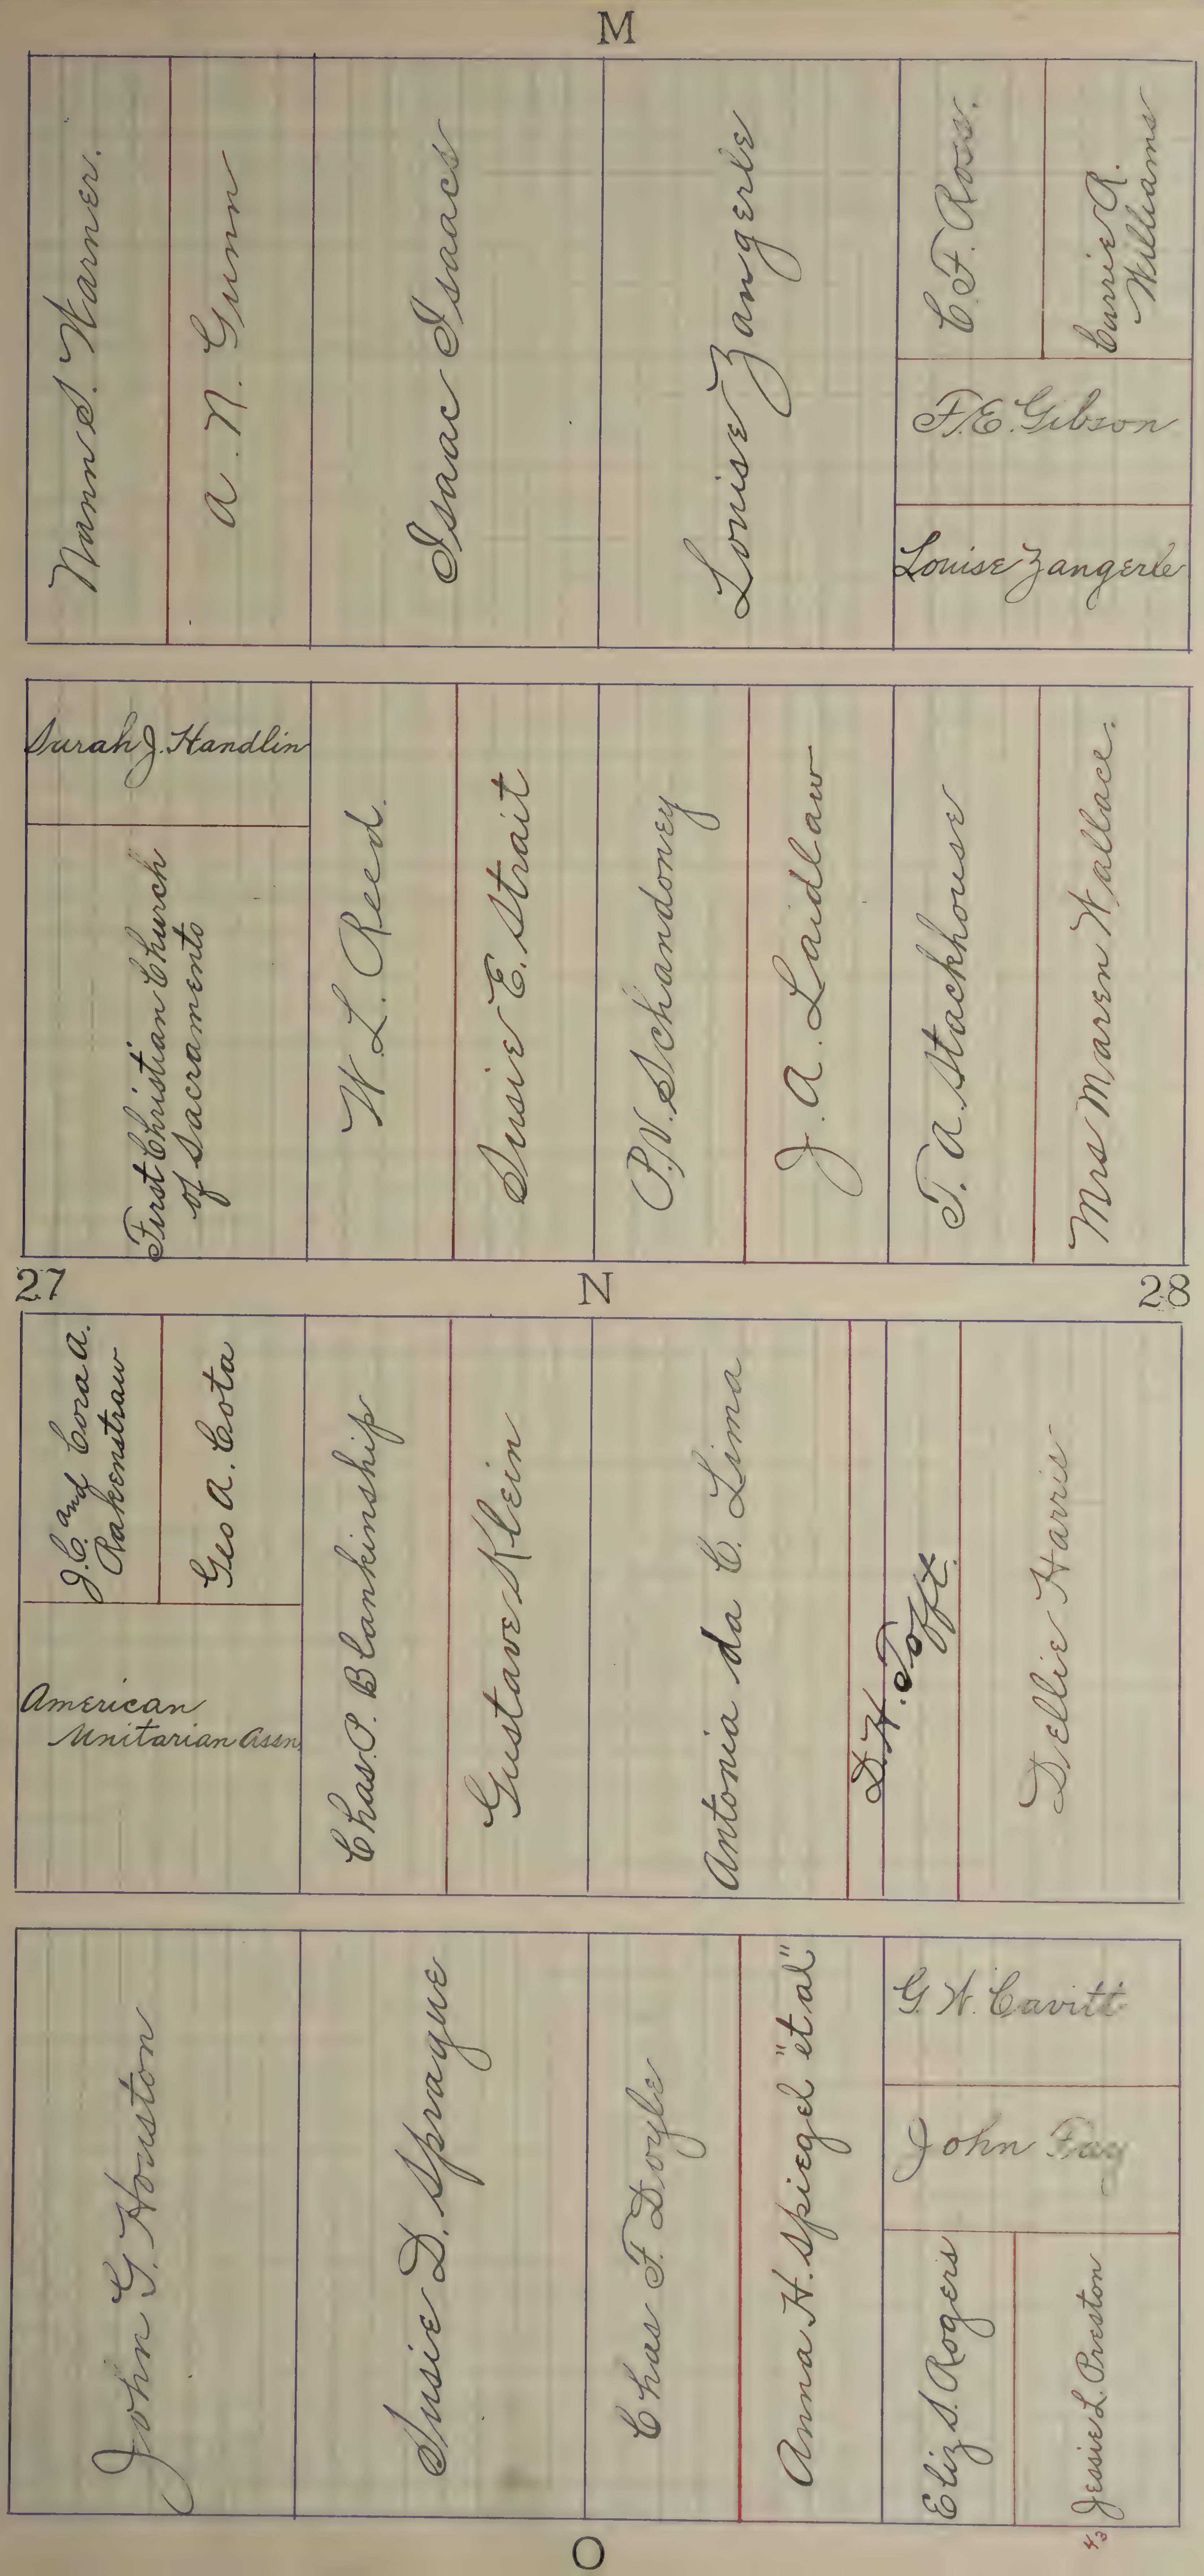
M
Nann S. Warner.
A. N. Gunn
Isaac Isaacs
Louise Zangerle
C. F. Ross.
Carrie A. Williams
F. E. Gibson
Louise Zangerle
Sarah J. Handlin
First Christian Church of Sacramento
W. L. Reed.
Susie E. Strait
P. V. Schandoney
J. A. Laidlaw
T. A. Stackhouse
Mrs Maren Wallace.
27
N
28
J. C. and Cora A. Rakenstraw
Geo A. Cota
American Unitarian Assn
Chas P. Blankinship
Gustave Klein
Antonia da C. Lima
D. H. Tofft.
Dellie Harris
John G. Houston
Susie D. Sprague
Chas F. Doyle
Anna H. Spiegel "et al"
G. W. Cavitt
John Fay
Eliz S. Rogers
Jessie L. Preston
43
O

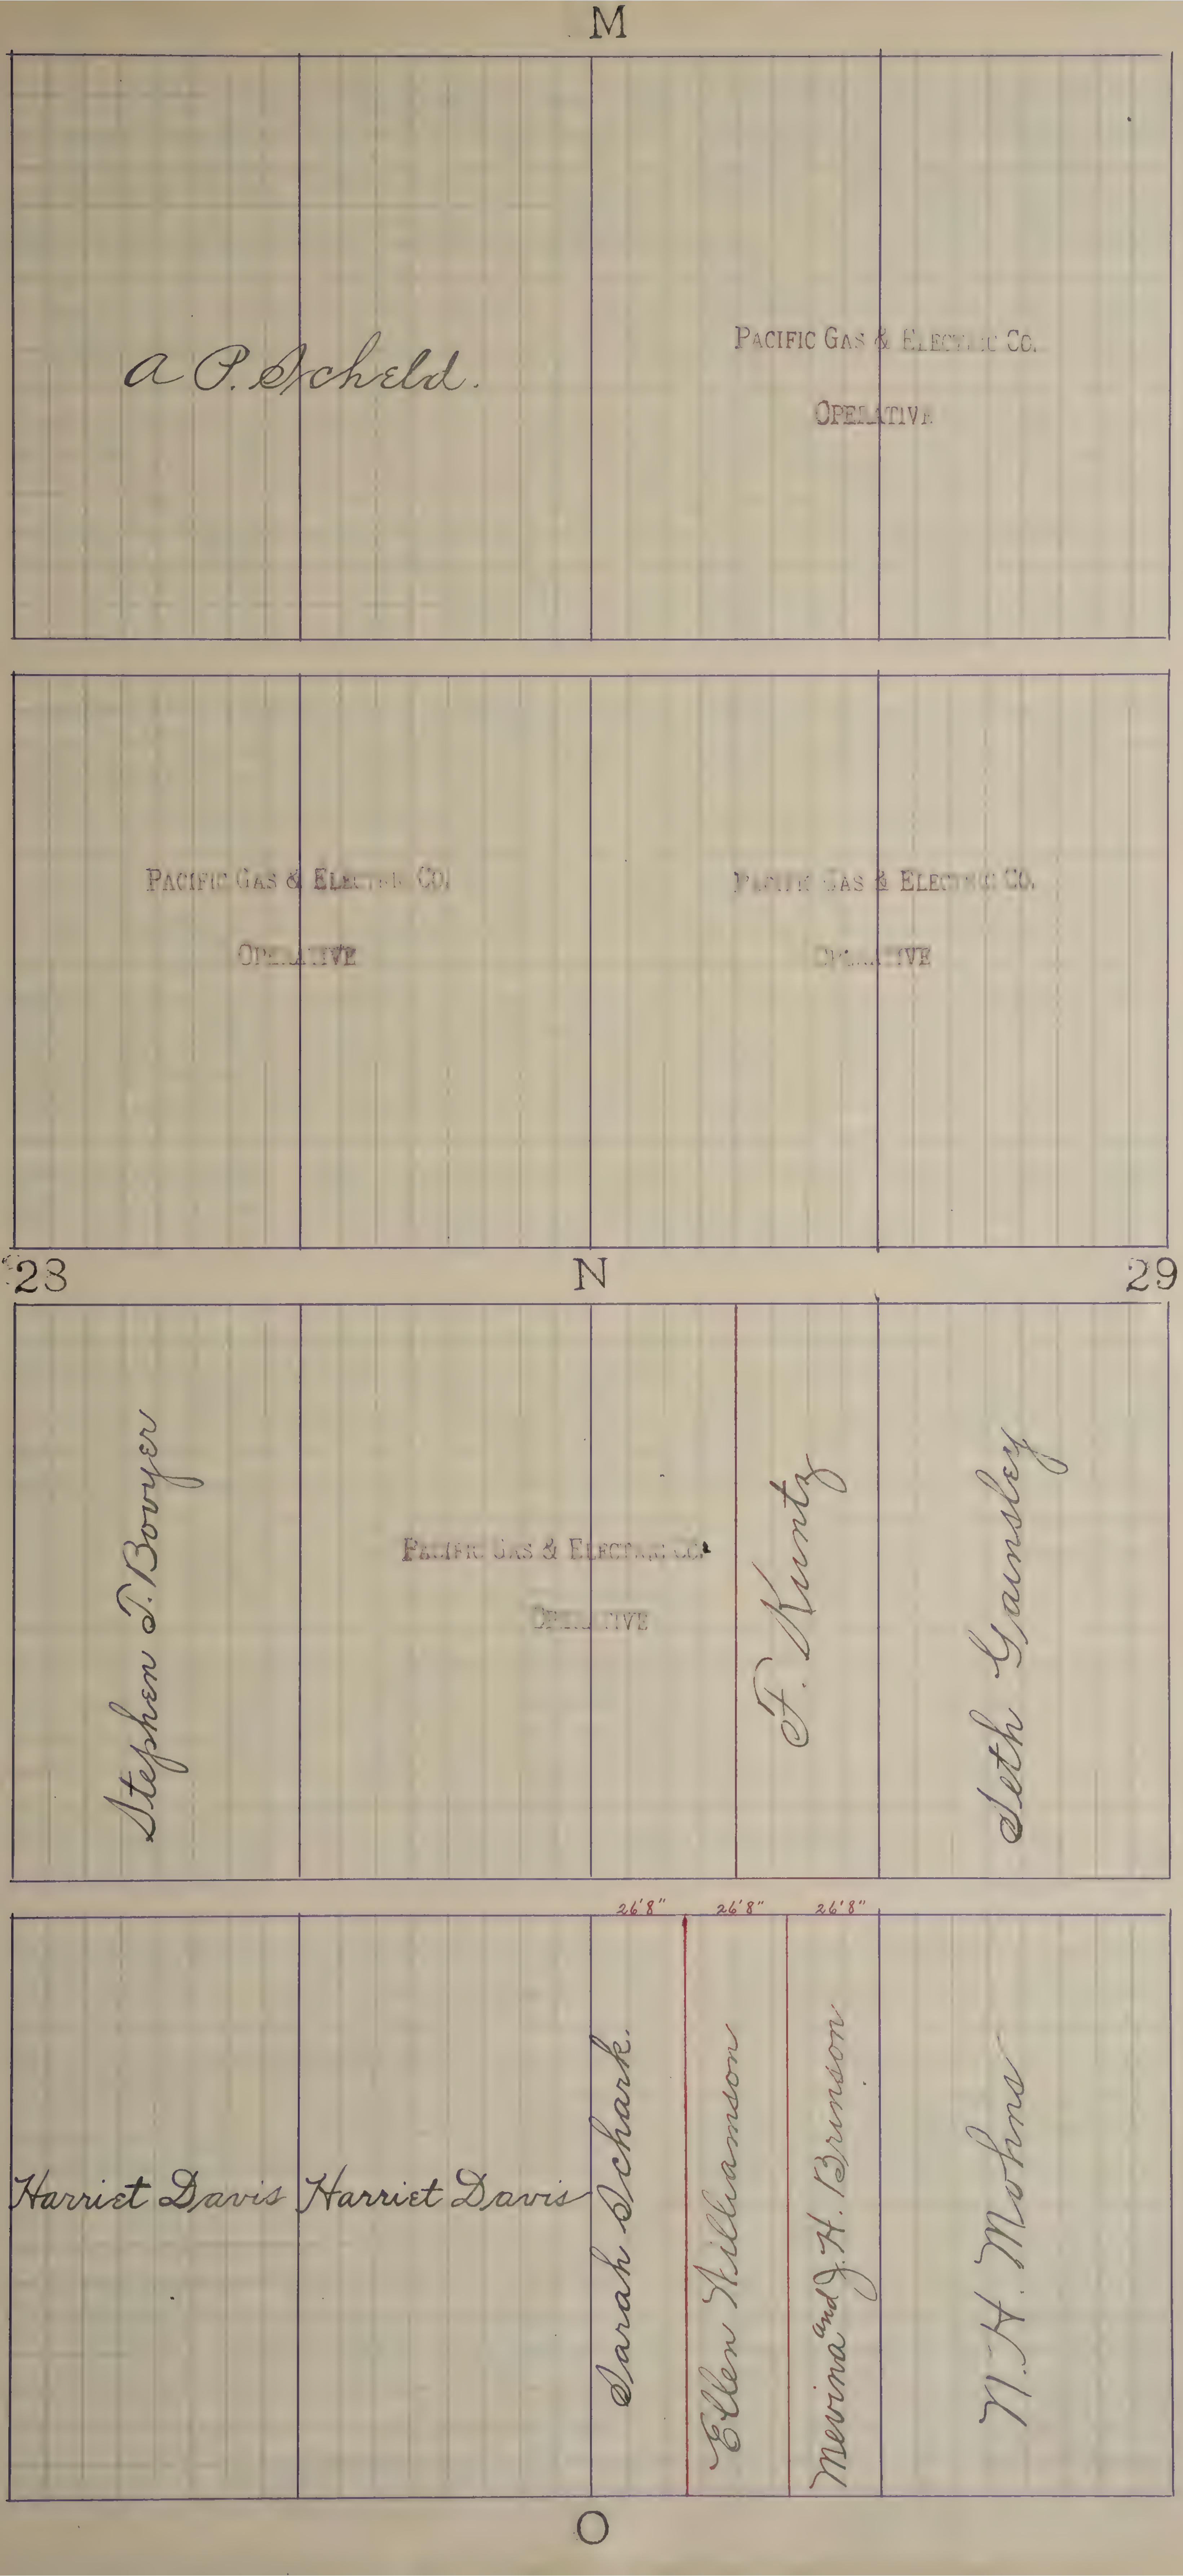
M
A. P. Scheld.
Pacific Gas & Electric Co.
Operative
Pacific Gas & Electric Co.
Operative
Pacific Gas & Electric Co.
Operative
23
N
29
Stephen T. Bowyer
Pacific Gas & Electric Co.
Operative
F. Kuntz
Seth Gainsley
26'8"
26'8"
26'8"
Harriet Davis
Harriet Davis
Sarah Schark.
Ellen Williamson
Mevina and J. H. Brunson
W. H. Mohns
O

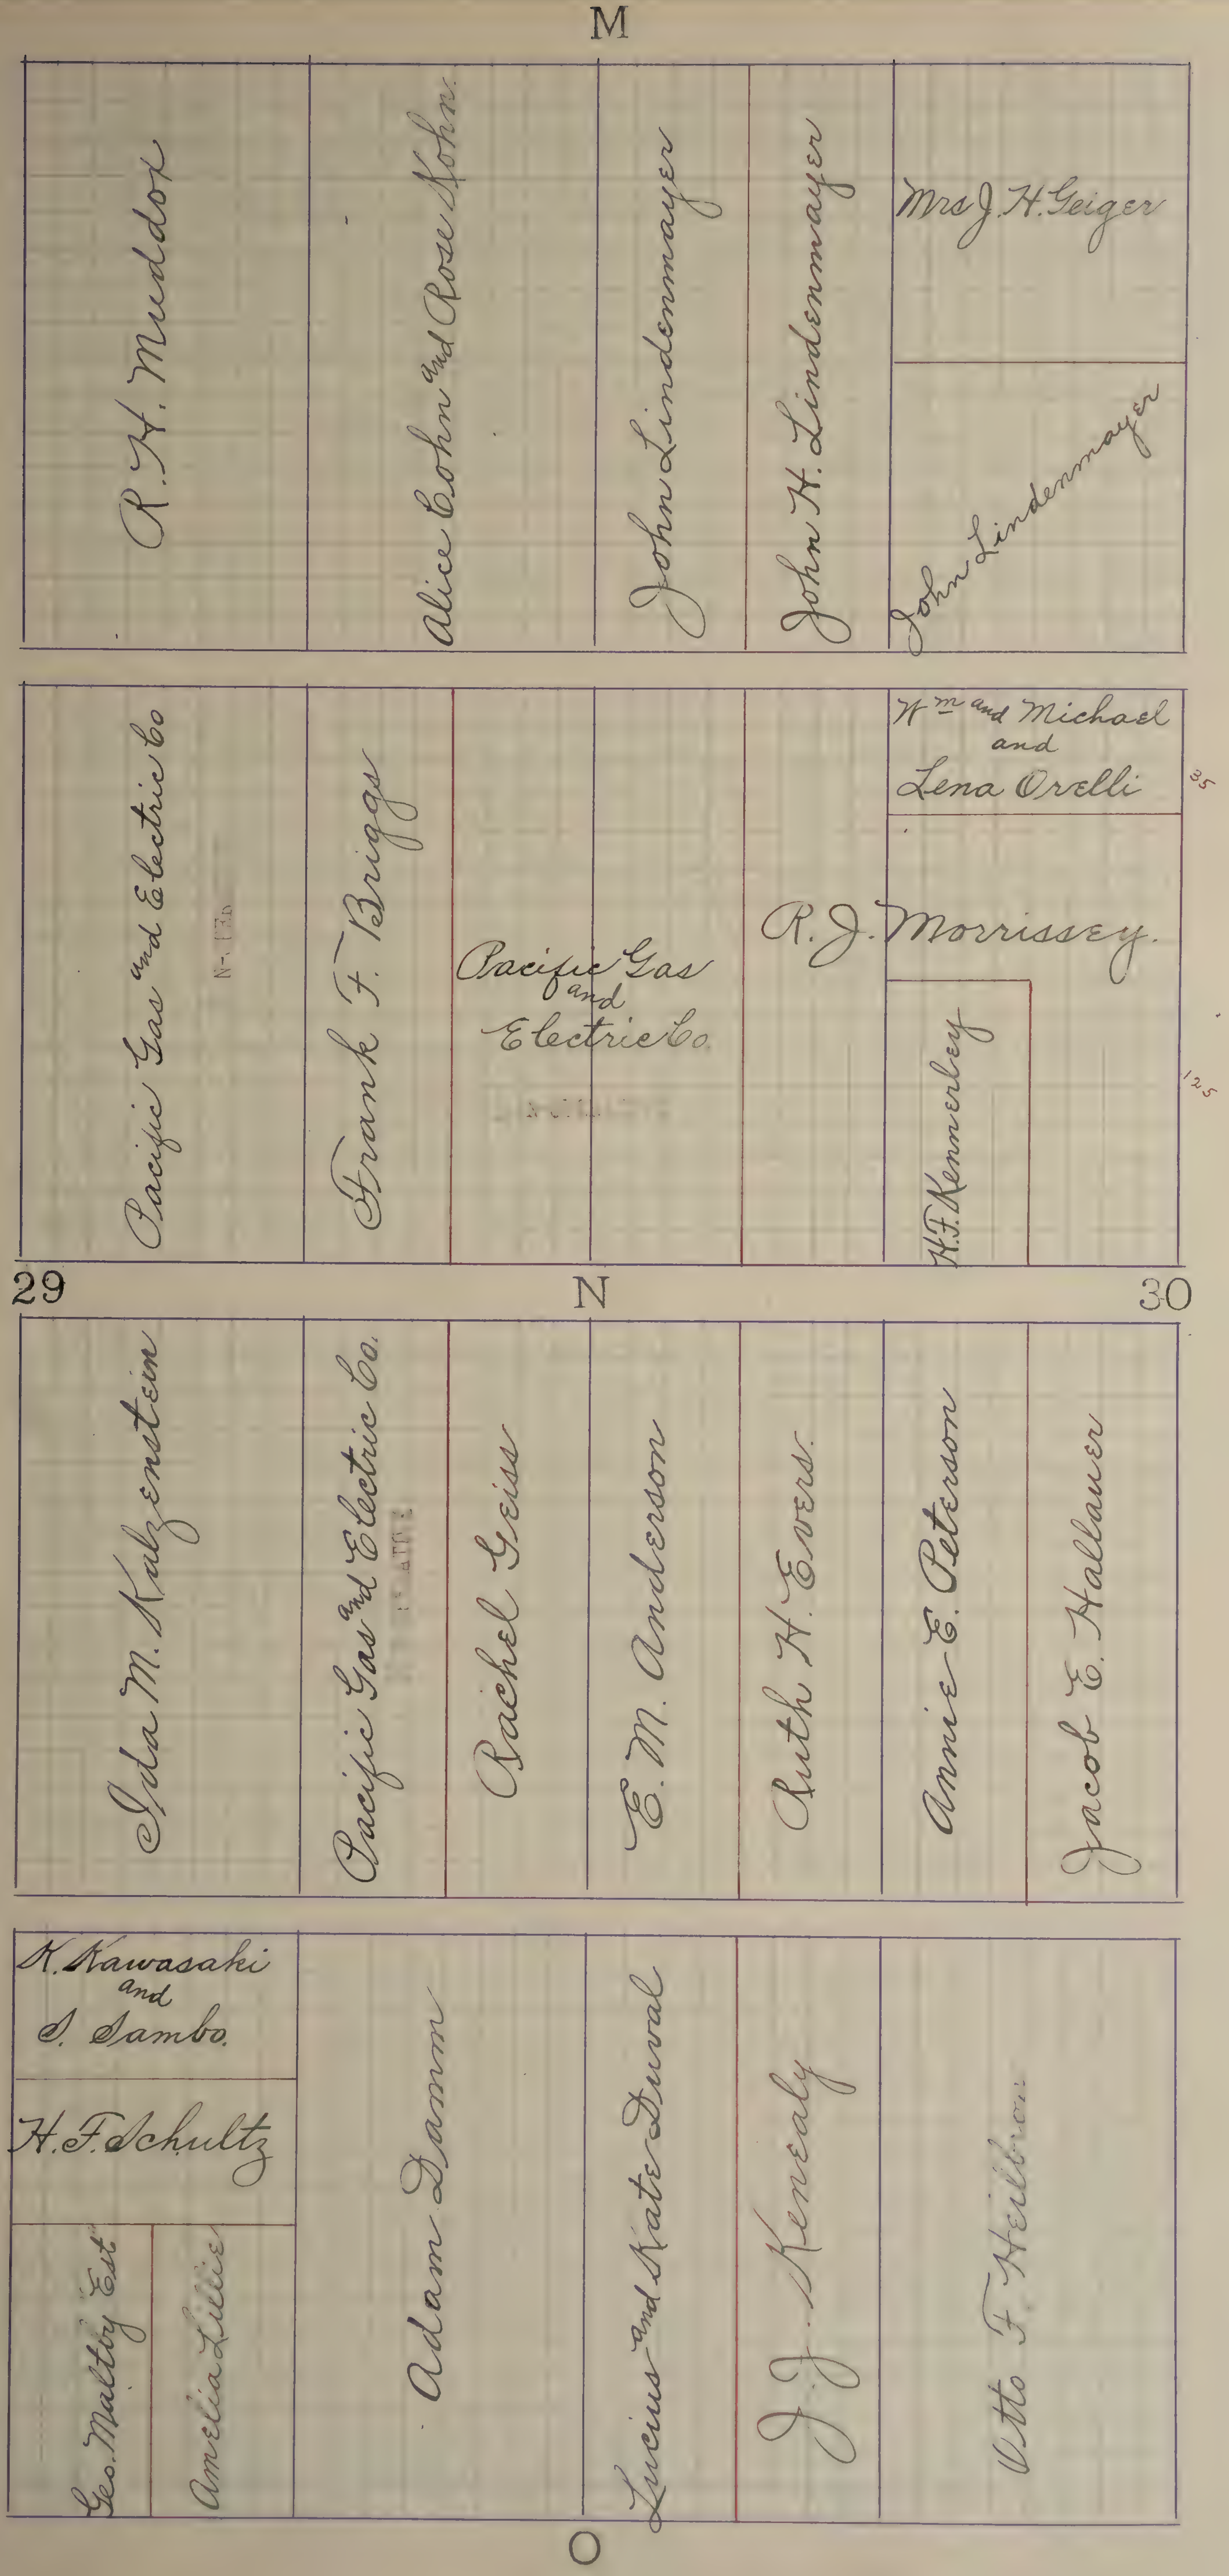
M
R. H. Muddox
Alice Cohn and Rose Kohn
John Lindenmayer
John H. Lindenmayer
Mrs J. H. Geiger
John Lindenmayer
Pacific Gas and Electric Co
Frank F. Briggs
Pacific Gas and Electric Co
R. J. Morrissey
Wm and Michael and Lena Orelli
35
H. F. Kemmerley
125
29
N
30
Ida M. Katzenstein
Pacific Gas and Electric Co.
Rachel Geiss
E. M. Anderson
Ruth H. Evers
Annie E. Peterson
Jacob E. Hallauer
H. Kawasaki and S. Sambo
H. F. Schultz
Geo. Maltby Est
Amelia Lillie
Adam Damm
Lucius and Kate Duval
J. J. Kenealy
Otto F. Heilbron
O

M

Louisa Gerber

Adelheid Heisen.

30

N

31

Trinidad Bauer

R. E. and Mary E. McHall

Amanda Skelton

John Greenbower

Alma E. McClain

B. N. Hoover!

Frances Schaefer

Geo. E. Tryon

James Stewart #2.

Otto F. Heilbron

N. J. Nielson

Joseph W. Coppin

Hickman Coleman Co.

O

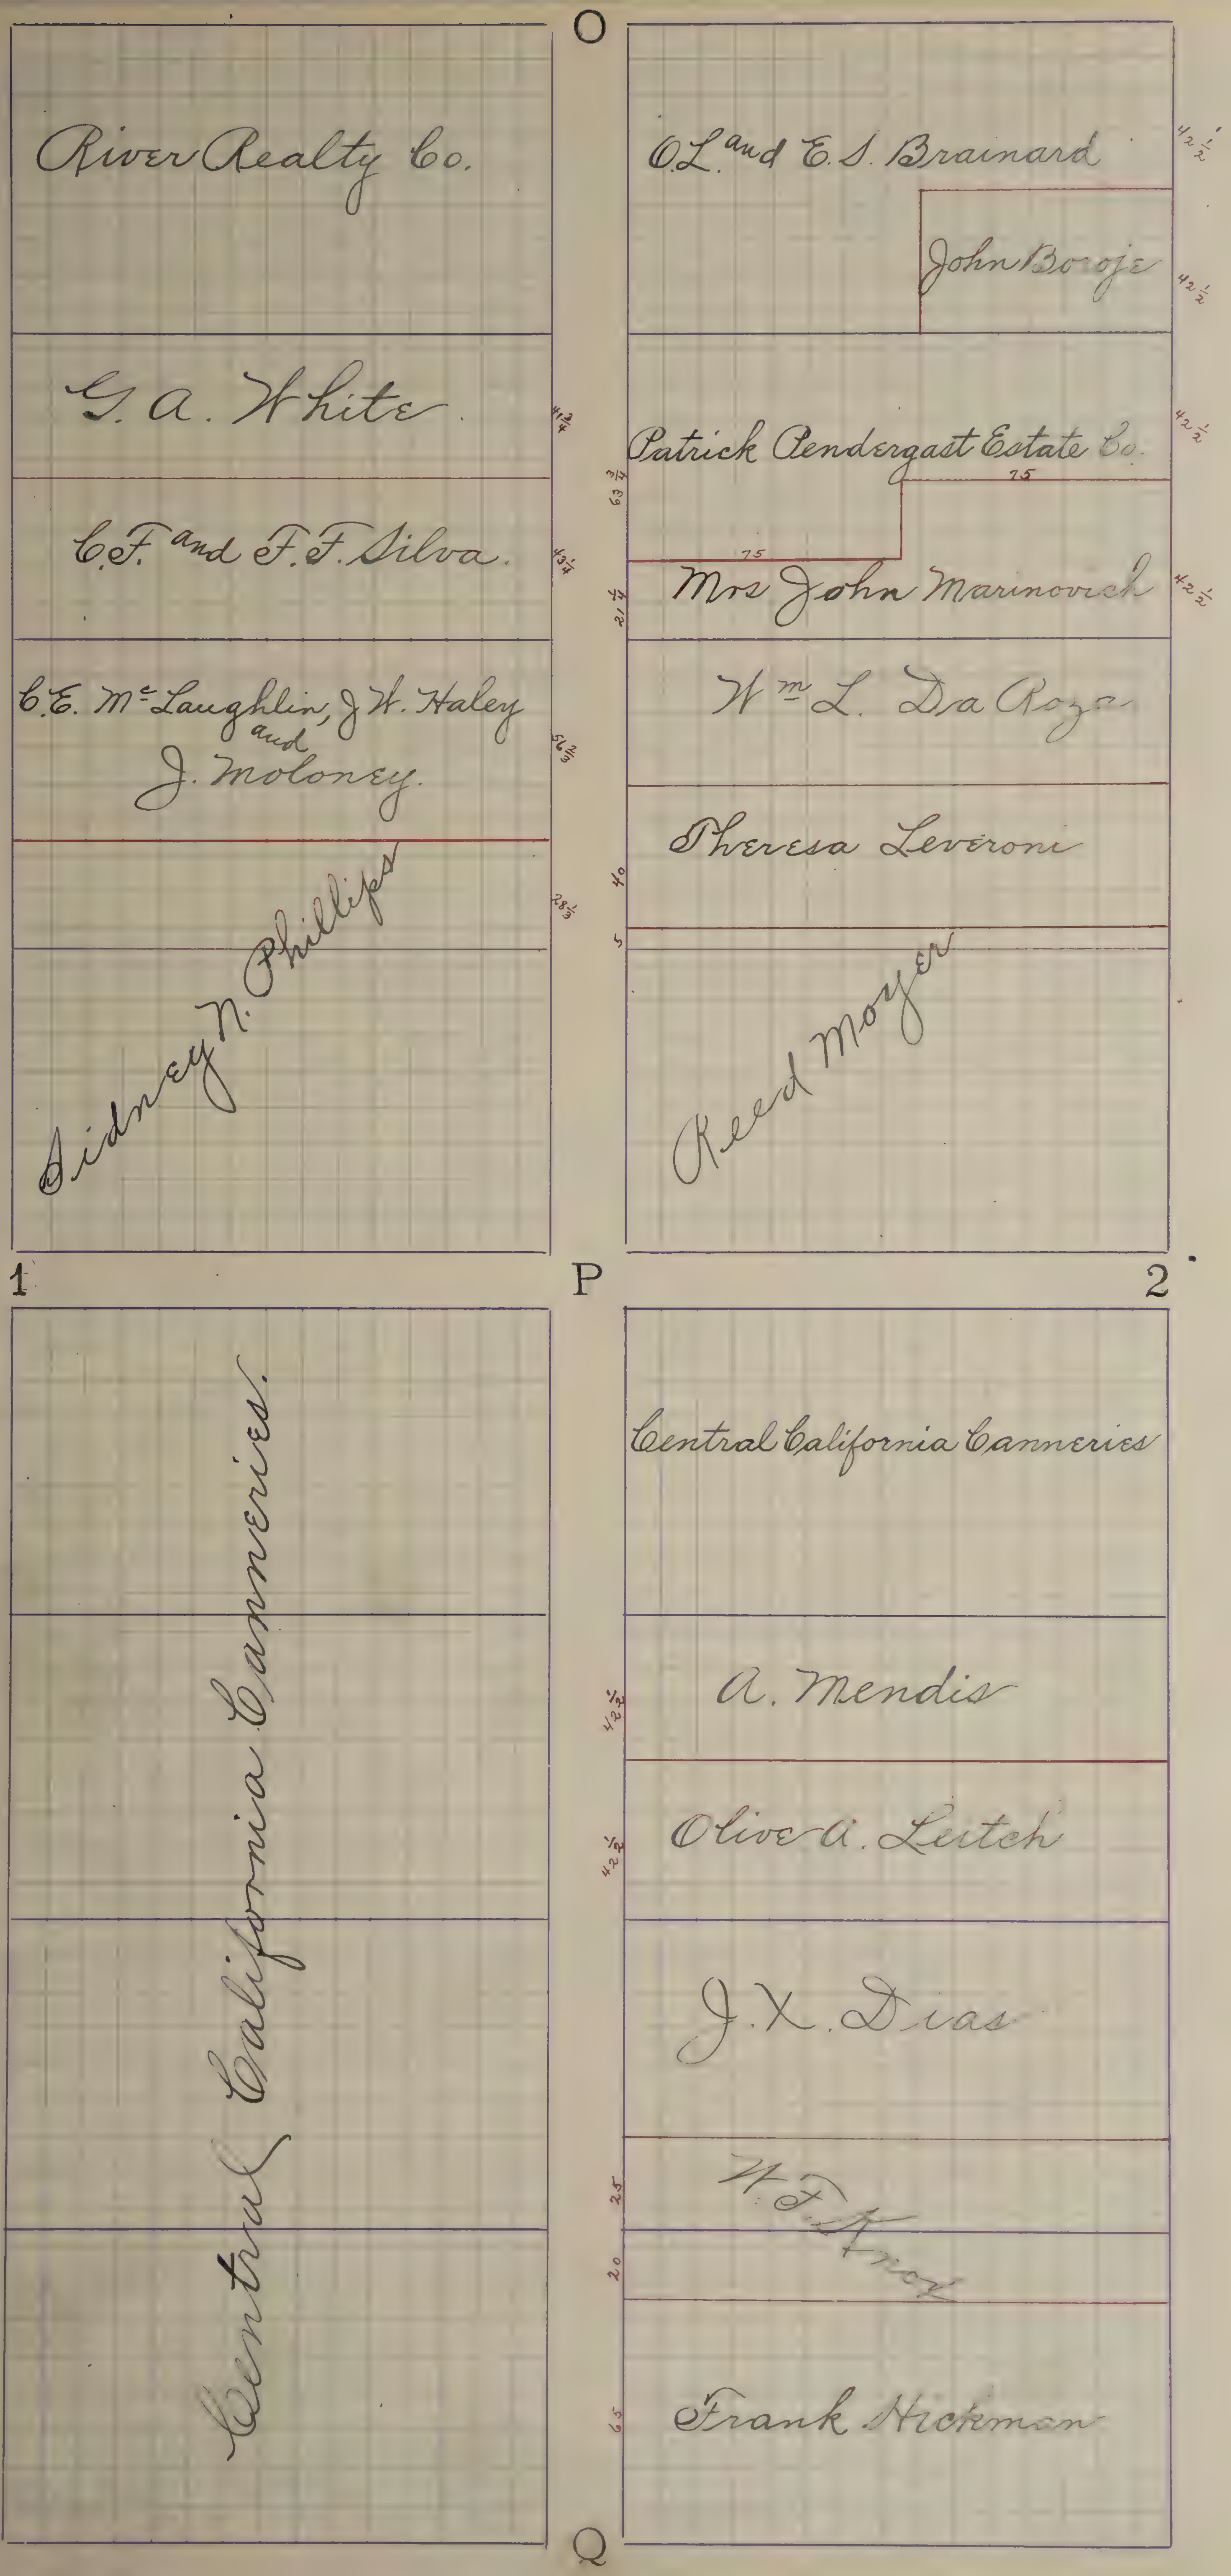
O
River Realty Co.
O.L. and E.S. Brainard
42½
John Boroje
42½
G.A. White
41½
Patrick Pendergast Estate Co.
42½
63¾
75
C.F. and F.F. Silva.
43¼
75
21¼
Mrs John Marinovich
42½
C.E. McLaughlin, J.W. Haley and J. Moloney.
56½
Wm L. Da Roza
Theresa Leveroni
28⅓
40
5
Sidney N. Phillips
Reed Moyer
1
P
2
Central California Canneries.
Central California Canneries
A. Mendis
42½
Olive A. Leitch
42½
J.X. Dias
25
W.F. Knox
20
Frank Hickman
65
Q

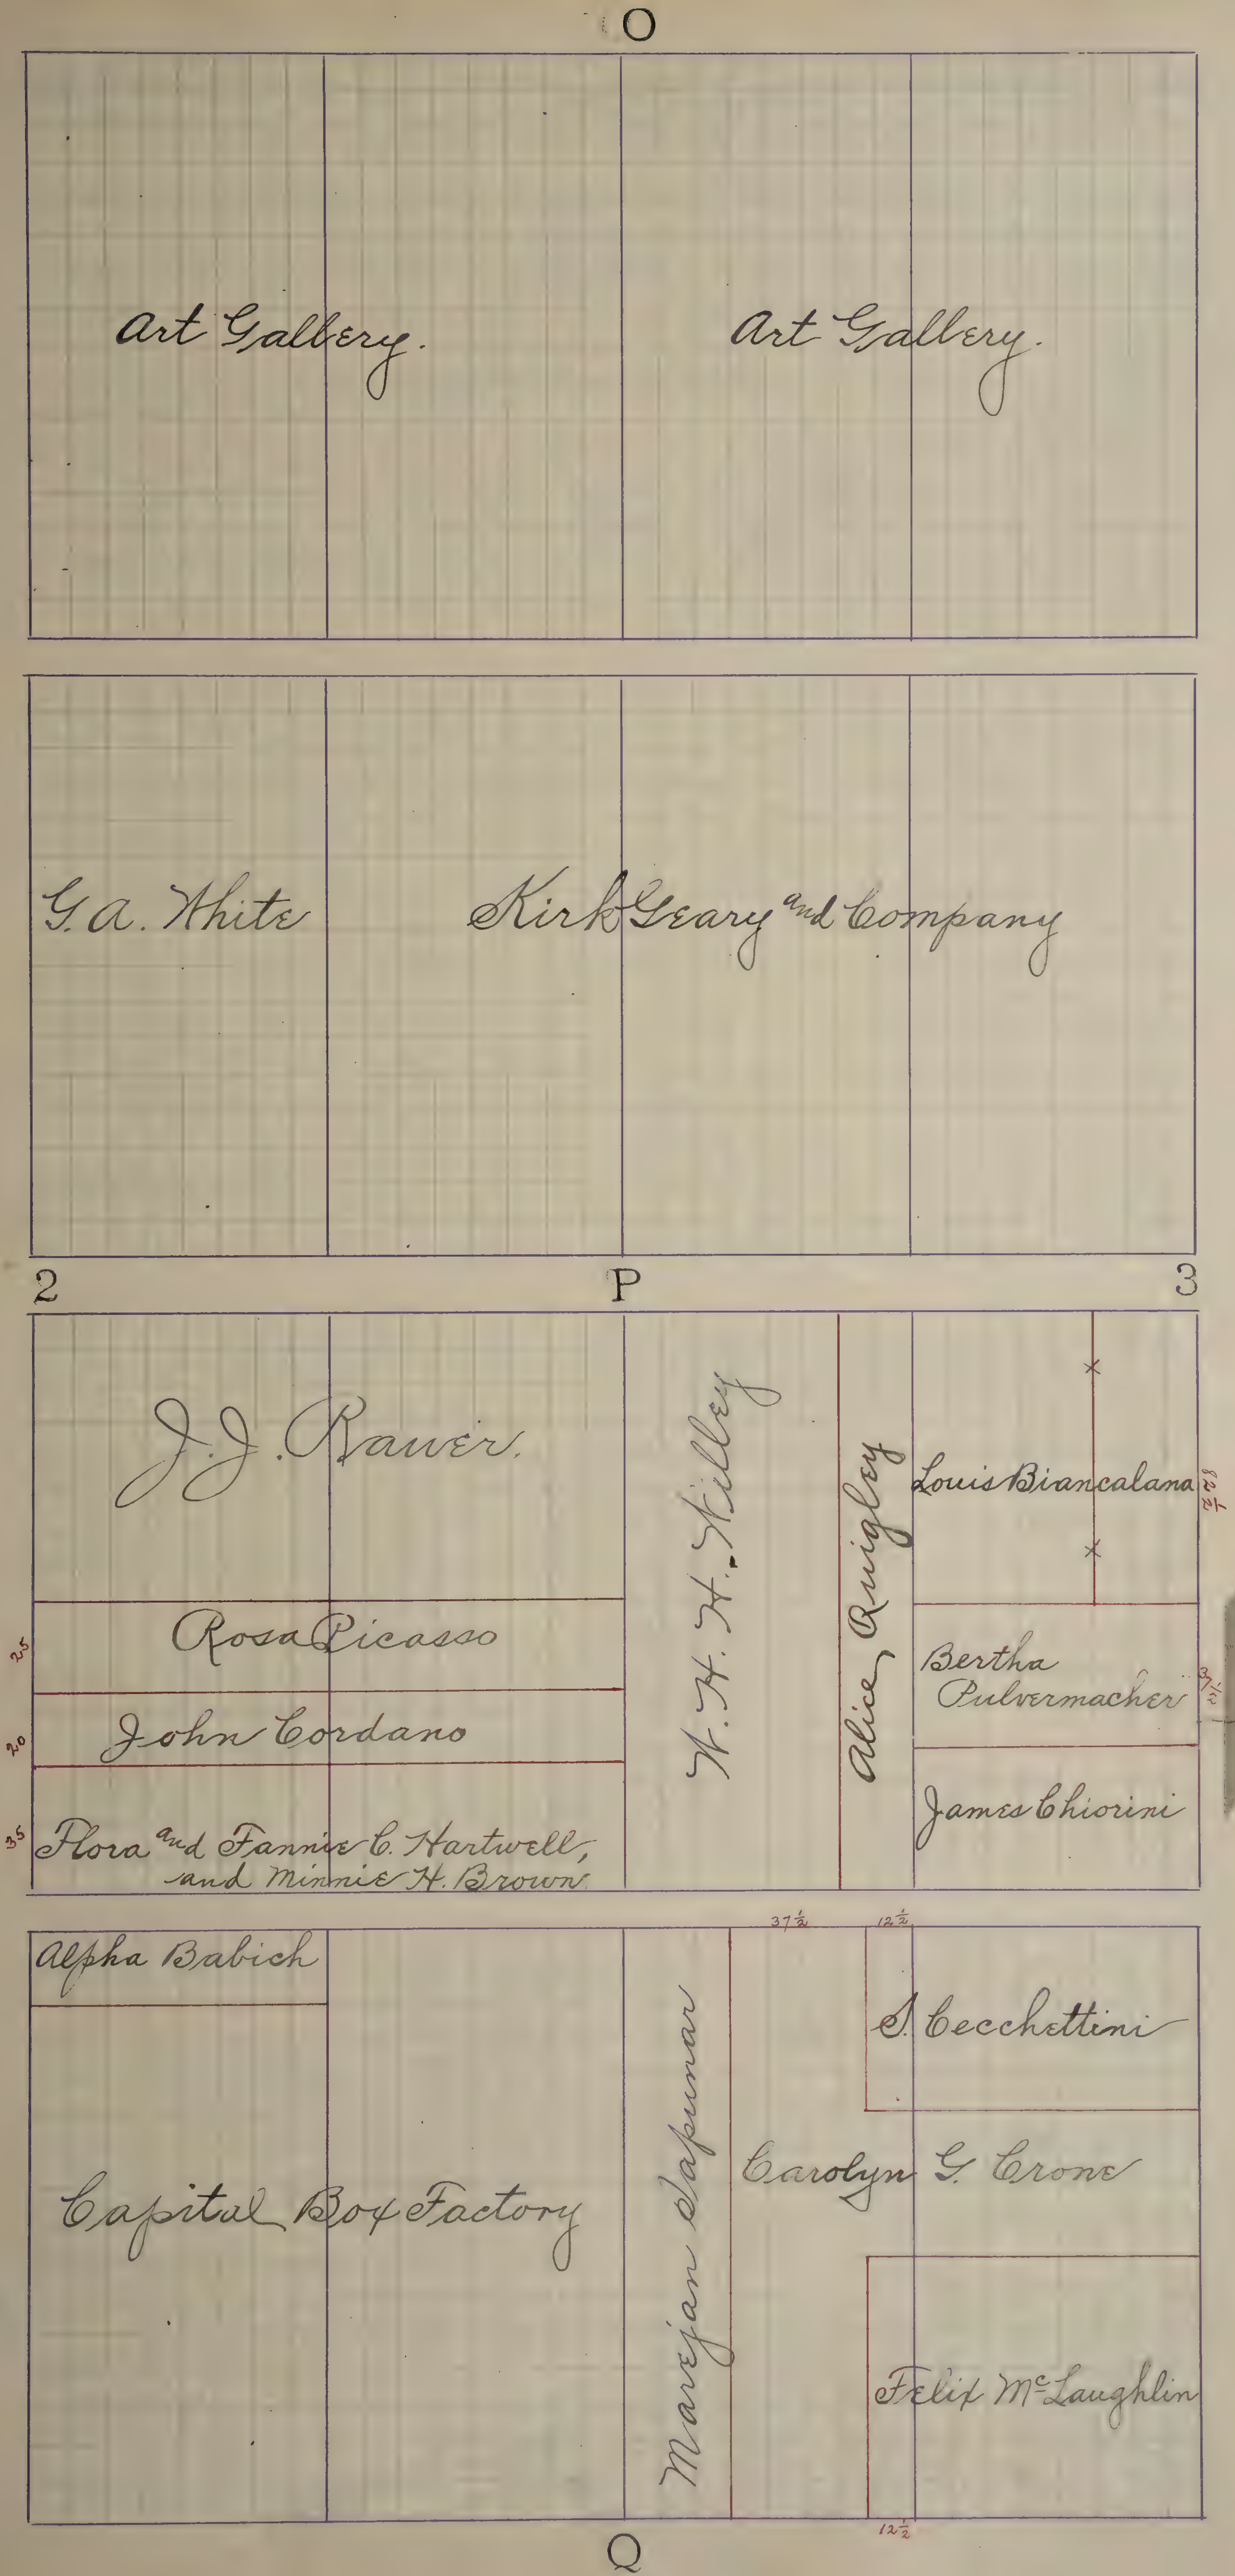
O
Art Gallery.
Art Gallery.
G. A. White
Kirk Geary and Company
2
P
3
J. J. Rauer.
W. H. H. Hilley
Alice Quigley
Louis Biancalana
82½
Rosa Picasso
25
Bertha Pulvermacher
37½
John Cordano
20
James Chiorini
Flora and Fannie C. Hartwell, and Minnie H. Brown.
35
37½
12½
Alpha Babich
S. Cecchettini
Capital Box Factory
Marejan Sapunar
Carolyn G. Crone
Felix McLaughlin
12½
Q

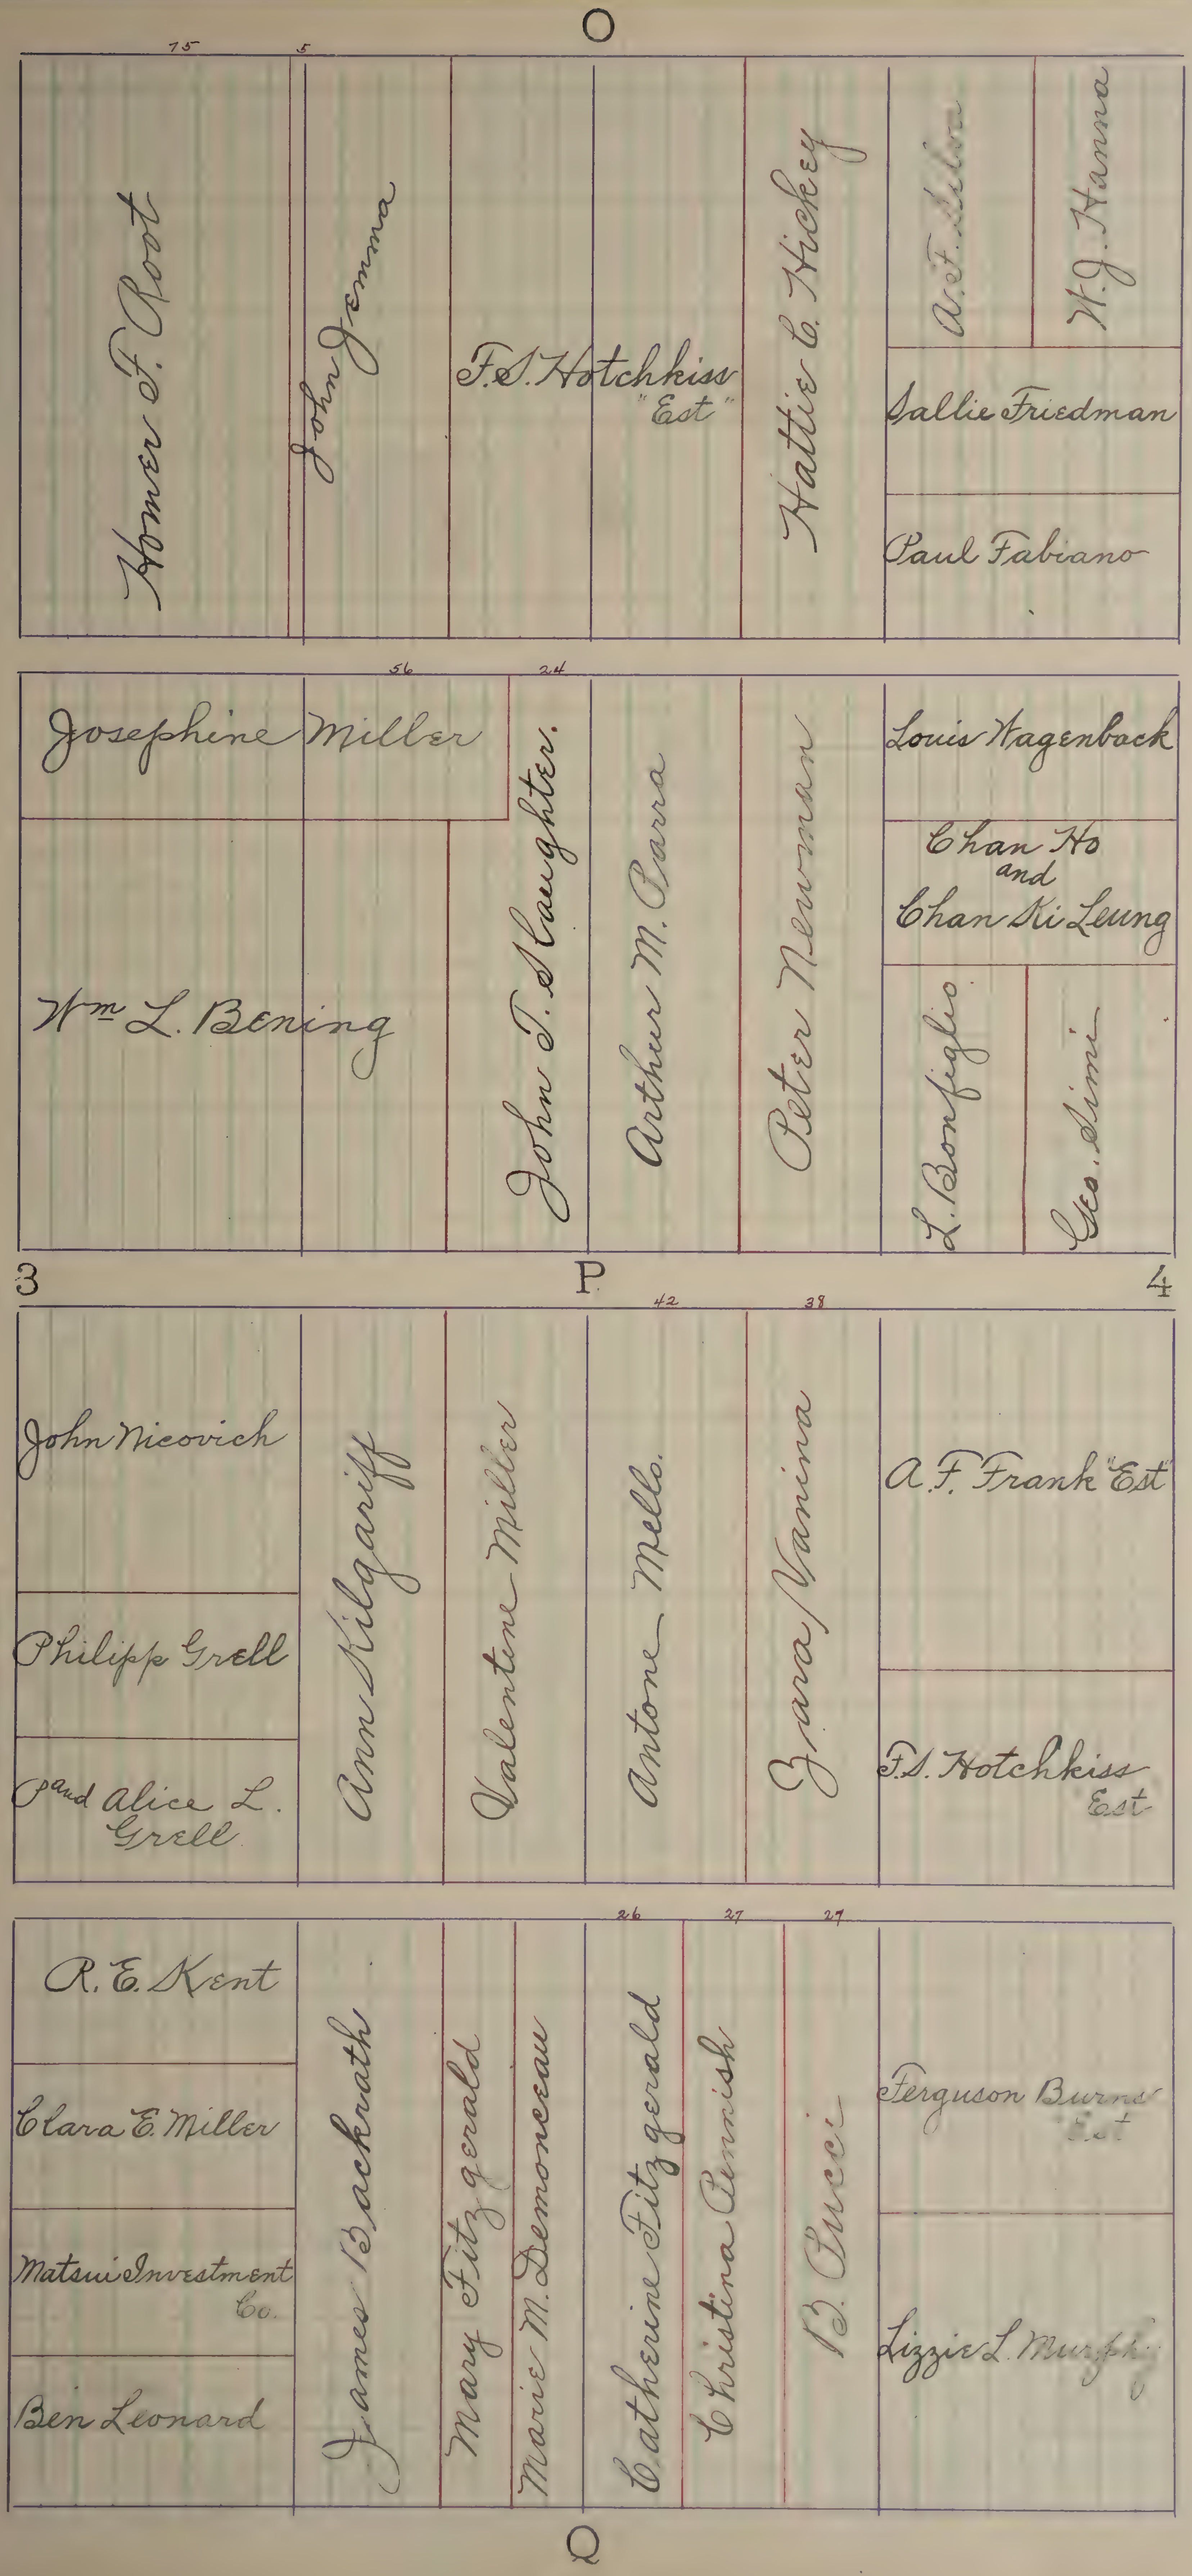
O
15
5
Homer F. Root
John Jemma
F. S. Hotchkiss "Est"
Hattie C. Hickey
A. F. Silva
W. J. Hanna
Sallie Friedman
Paul Fabiano
56
24
Josephine Miller
Wm L. Bening
John T. Slaughter
Arthur M. Parra
Peter Newman
Louis Hagenbach
Chan Ho and Chan Ki Leung
L. Bonfiglio
Geo. Simi
3
P
4
42
38
John Nicovich
Philipp Grell
P and Alice L. Grell
Ann Kilgariff
Valentine Miller
Antone Mello
Zara Vanina
A. F. Frank "Est"
F. S. Hotchkiss Est
26
27
27
R. E. Kent
Clara E. Miller
Matsui Investment Co.
Ben Leonard
James Backrath
Mary Fitzgerald
Marie M. Demonceau
Catherine Fitzgerald
Christina Pennish
B. Pucci
Ferguson Burns Est
Lizzie L. Murphy
Q

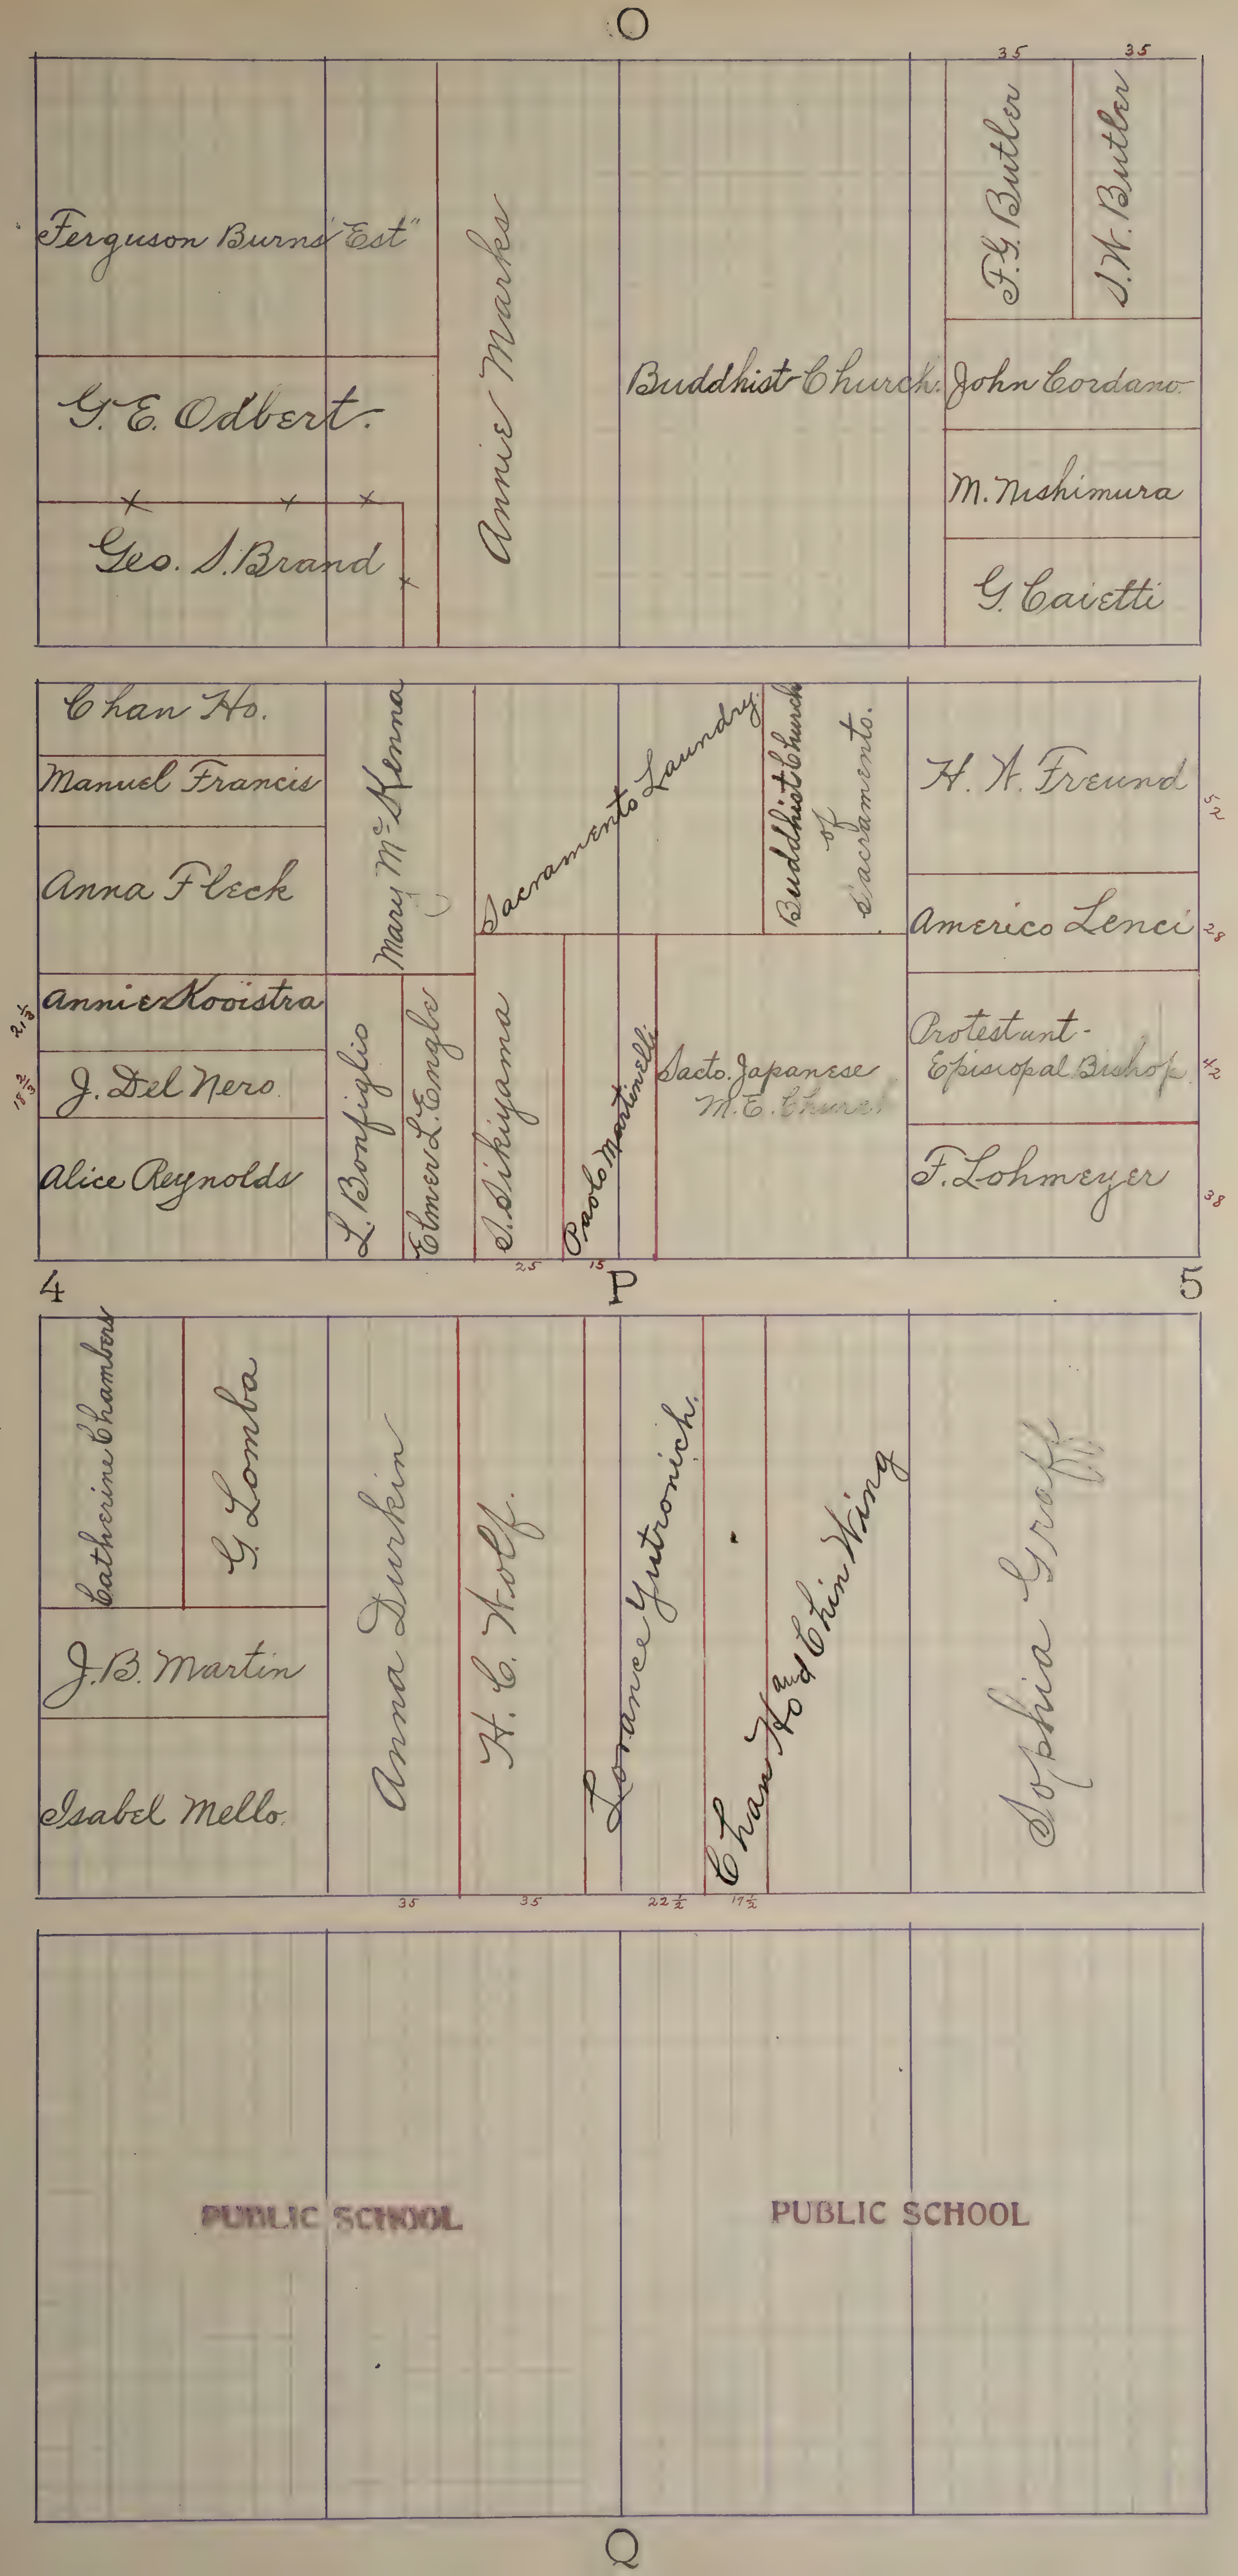
O
35
35
Ferguson Burns "Est"
G. E. Odbert.
Geo. S. Brand
Annie Marks
Buddhist Church.
F. G. Butler
J. W. Butler
John Cordano.
M. Nishimura
G. Caietti
Chan Ho.
Manuel Francis
Anna Fleck
Annie Kooistra
J. Del Nero
Alice Reynolds
Mary McKenna
L. Bonfiglio
Elmer L. Engle
Sacramento Laundry.
Buddhist Church of Sacramento.
S. Sikiyama
Paolo Martinelli
Sacto. Japanese M. E. Church
H. A. Freund
Americo Lenci
Protestant Episcopal Bishop.
F. Lohmeyer
52
28
42
38
$21\frac{1}{3}$
$18\frac{2}{3}$
25
15
4
P
5
Catherine Chambers
G. Lomba
J. B. Martin
Isabel Mello.
Anna Durkin
H. C. Wolf.
Lorance Yutronich.
Chan Ho and Chin Wing
Sophia Graff
35
35
$22\frac{1}{2}$
$17\frac{1}{2}$
PUBLIC SCHOOL
PUBLIC SCHOOL
Q

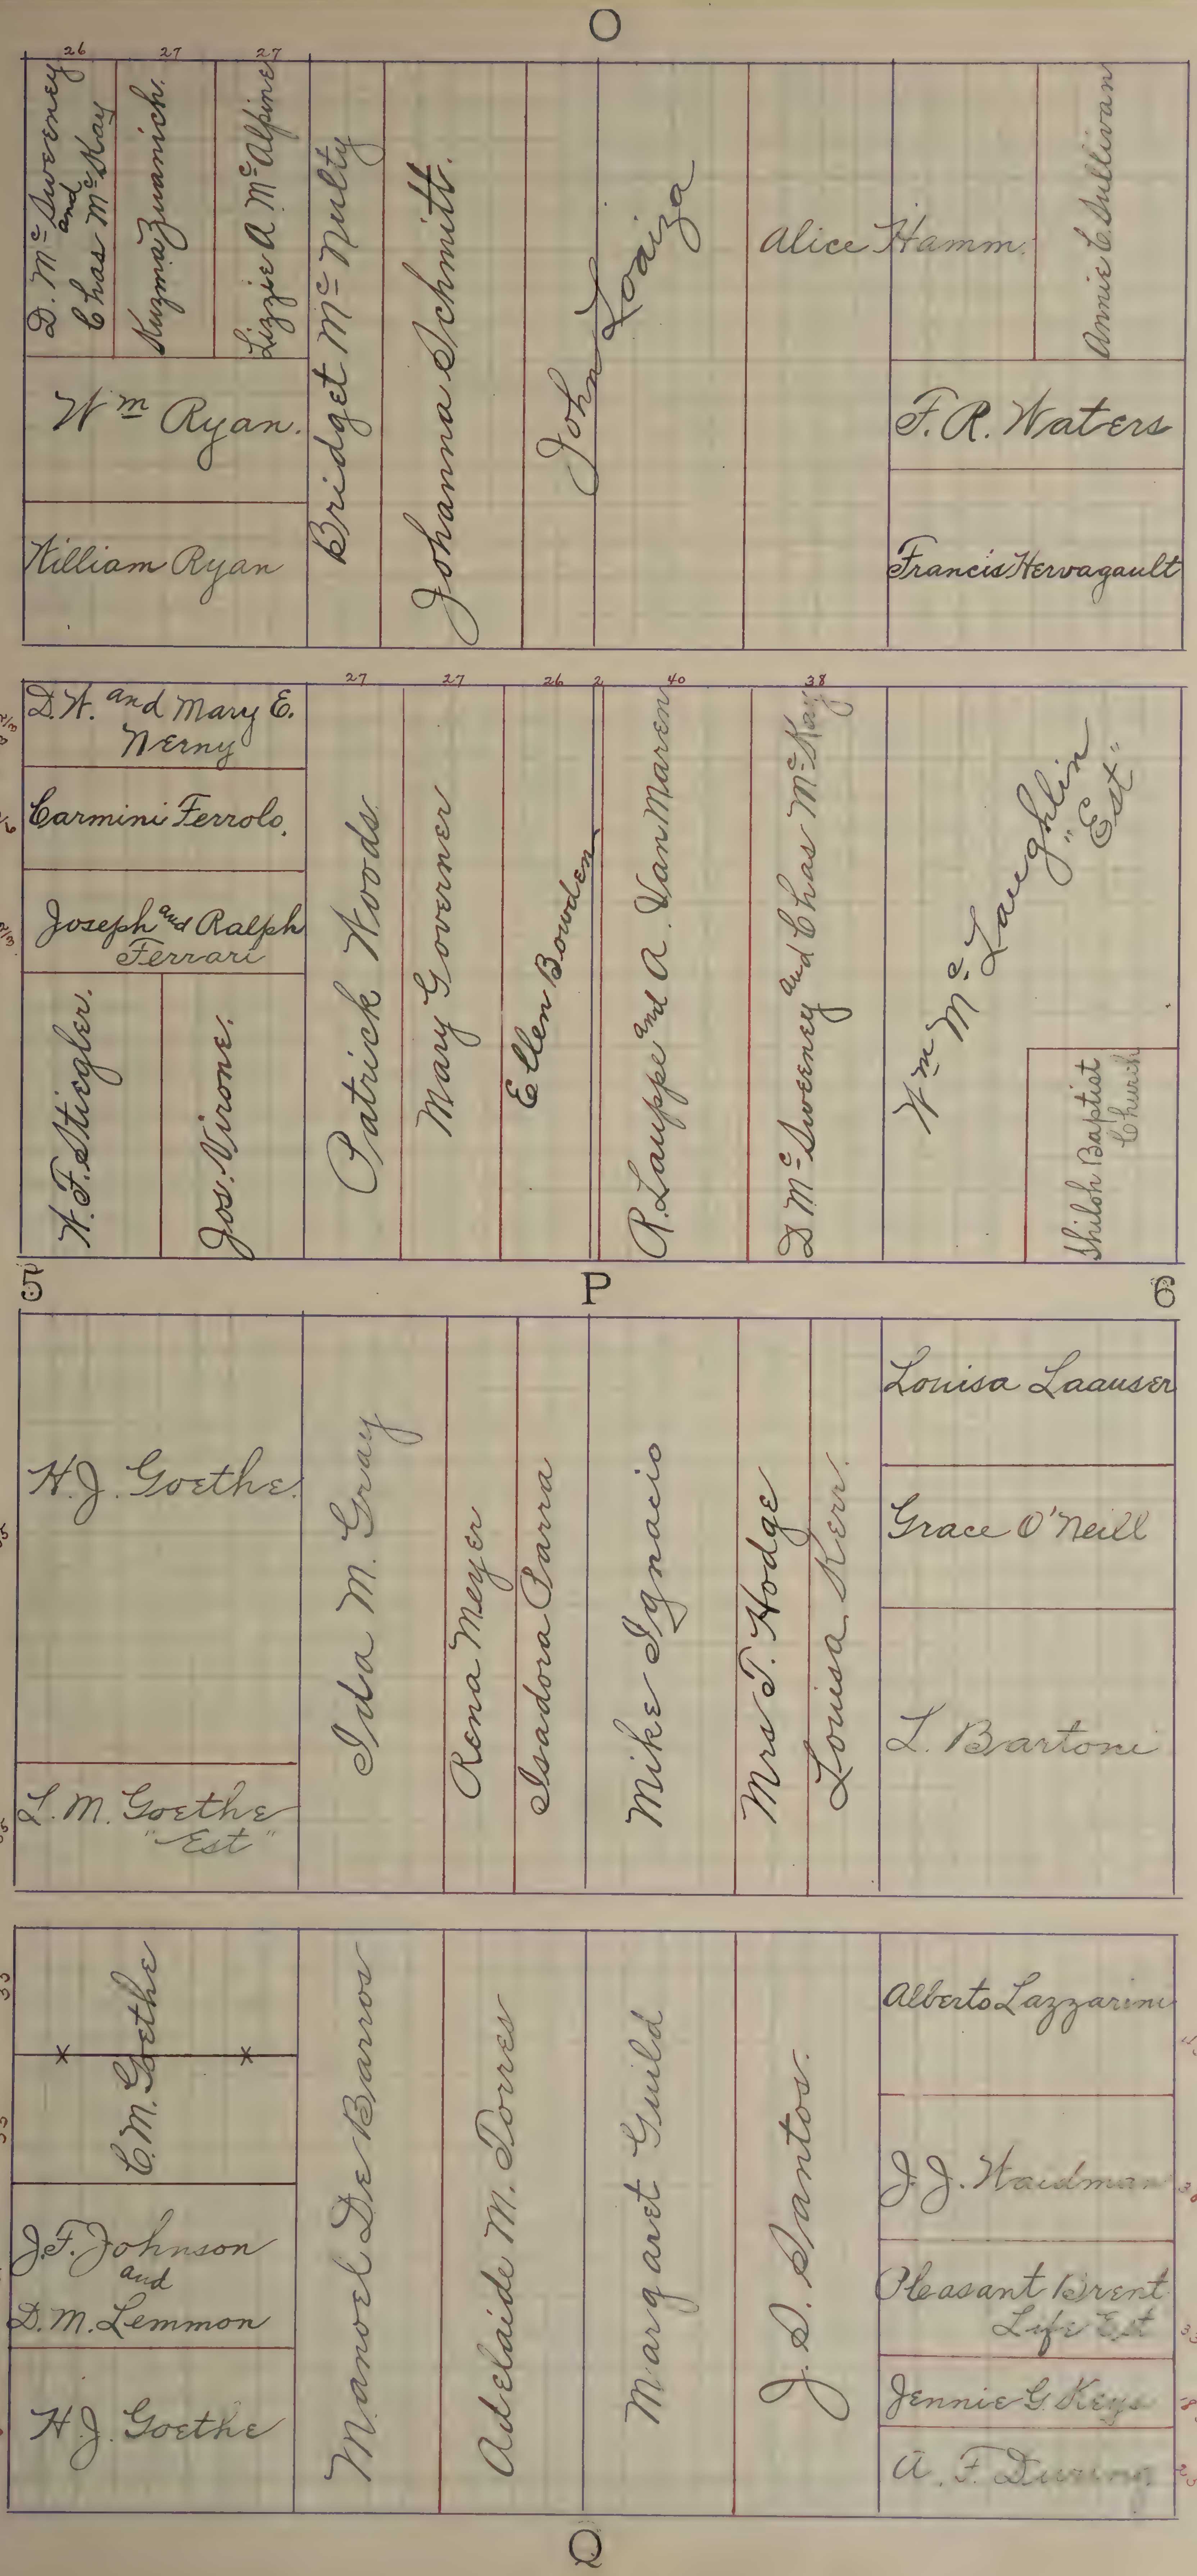
O
26
27
27
D. McSweeney and Chas McKay
Kuzma Zuanich
Lizzie A. McAlpine
Wm Ryan
William Ryan
Bridget McNulty
Johanna Schmitt
John Loaiza
Alice Hamm
Annie E. Sullivan
F. R. Waters
Francis Hervagault
27
27
26
2
40
38
23 2/3
D. H. and Mary E. Werny
28 1/6
Carmini Ferrolo
28 2/3
Joseph and Ralph Ferrari
W. F. Stiegler
Jos. Virone
Patrick Woods
Mary Governer
Ellen Bowden
R. Lauppe and A. VanMaren
D. McSweeney and Chas McKay
Wm McLaughlin "Est"
Shiloh Baptist Church
5
P
6
125
H. J. Goethe
35
L. M. Goethe "Est"
Ida M. Gray
Rena Meyer
Isadora Parra
Mike Ignacio
Mrs T. Hodge
Louisa Kerr
Louisa Laauser
Grace O'Neill
L. Bartoni
35
35
C. M. Goethe
45
J. F. Johnson and D. M. Lemmon
45
H. J. Goethe
Manoel De Barros
Adelaide M. Torres
Margaret Guild
J. D. Santos
Alberto Lazzarini
45
J. J. Haidman
38
Pleasant Brent Life Est
33 1/3
Jennie G. Keys
8 1/3
A. F. Dunning
25
Q

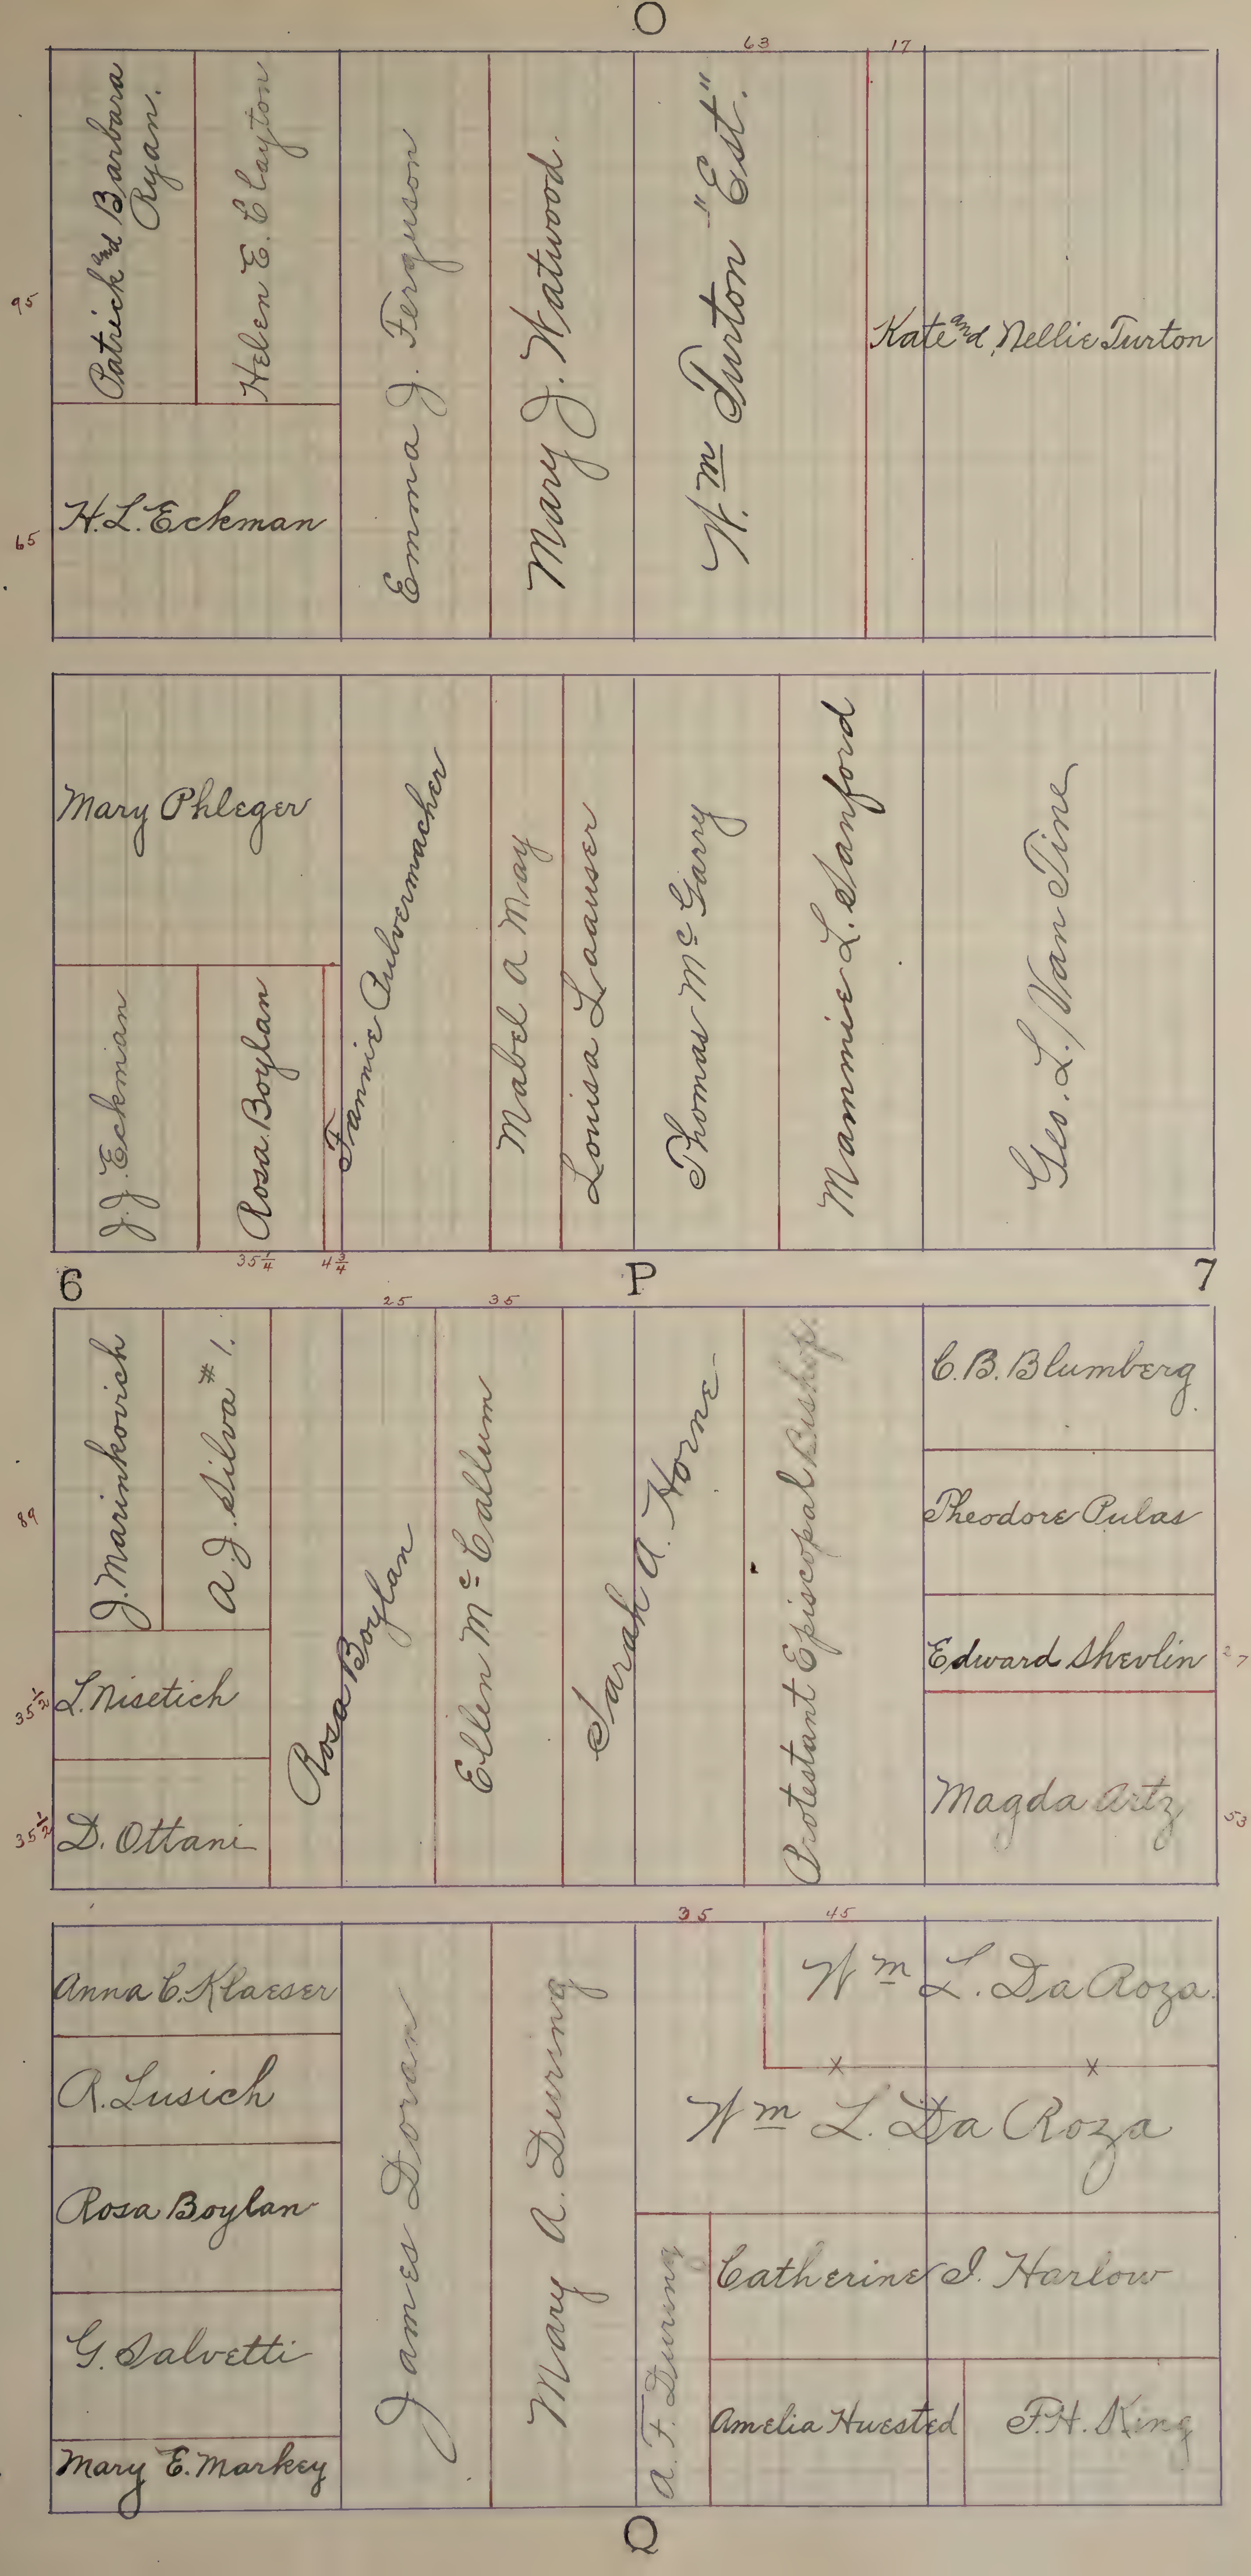
O
63
17
95
65
Patrick and Barbara Ryan.
Helen E. Clayton
H.L. Eckman
Emma J. Ferguson
Mary J. Hatwood.
Wm Turton "Est".
Kate and Nellie Turton
Mary Phleger
J.J. Eckman
Rosa Boylan
Fannie Culvermacher
Mabel A May
Louisa Laauser
Thomas McGarry
Mammie L. Sanford
Geo. L. Van Tine
35¼
4¾
6
P
7
25
35
J. Marinkovich
A.J. Silva #1.
89
L. Nisetich
35½
D. Ottani
35½
Rosa Boylan
Ellen McCallum
Sarah A. Horne
Protestant Episcopal Bishop
C.B. Blumberg
Theodore Pulas
Edward Shevlin
27
Magda Artz
53
35
45
Anna C. Klaeser
R. Lusich
Rosa Boylan
G. Salvetti
Mary E. Markey
James Doran
Mary A. During
A.F. During
Wm L. DaRoza.
Wm L. DaRoza
Catherine I. Harlow
Amelia Huested
F.H. King
Q

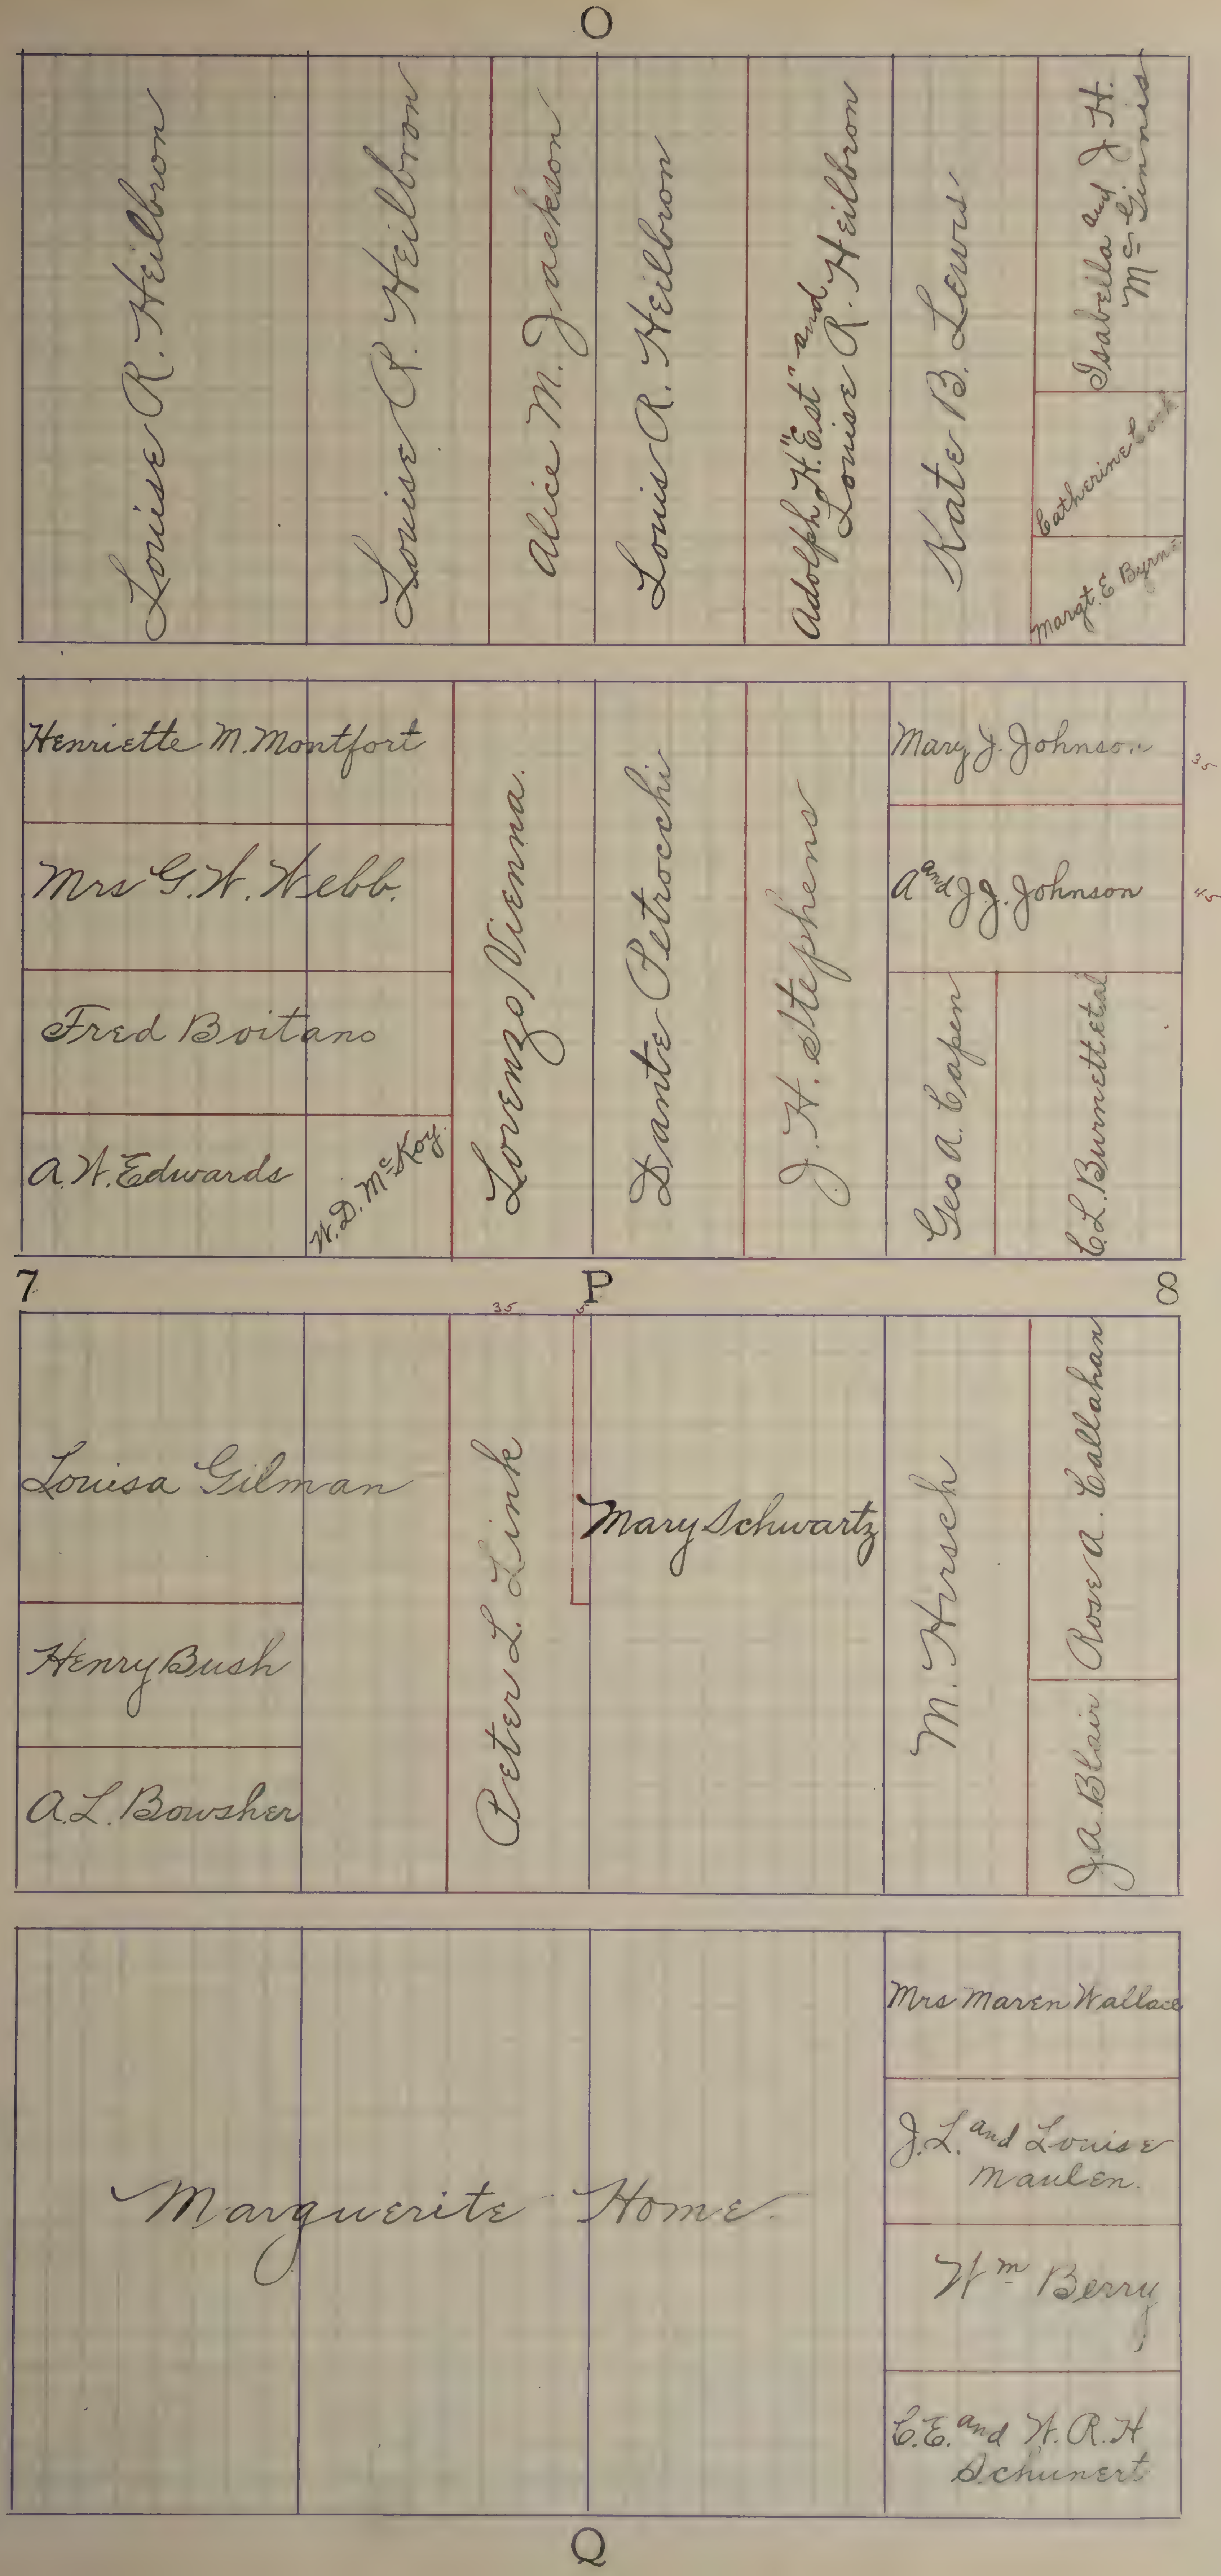
O
Louise R. Heilbron
Louise R. Heilbron
Alice M. Jackson
Louis R. Heilbron
Adolph H. Est and Louise R. Heilbron
Kate B. Lewis
Isabella and J. H. McGinnis
Catherine Cook
Margt. E Byrne
Henriette M. Montfort
Mrs G. H. Webb.
Fred Boitano
A. H. Edwards
W. D. McKoy
Lorenzo Vienna
Dante Petrocchi
J. H. Stephens
Mary J. Johnson
35
A and J. J. Johnson
45
Geo A. Capen
C. L. Burnett et al
7
P
8
35
5
Louisa Gilman
Henry Bush
A. L. Bowsher
Peter L. Link
Mary Schwartz
M. Hirsch
Rose A. Callahan
J. A. Blair
Marguerite Home
Mrs Maren Wallace
J. L. and Louise Maulen
Wm. Berry
C. E. and H. R. H. Schunert
Q

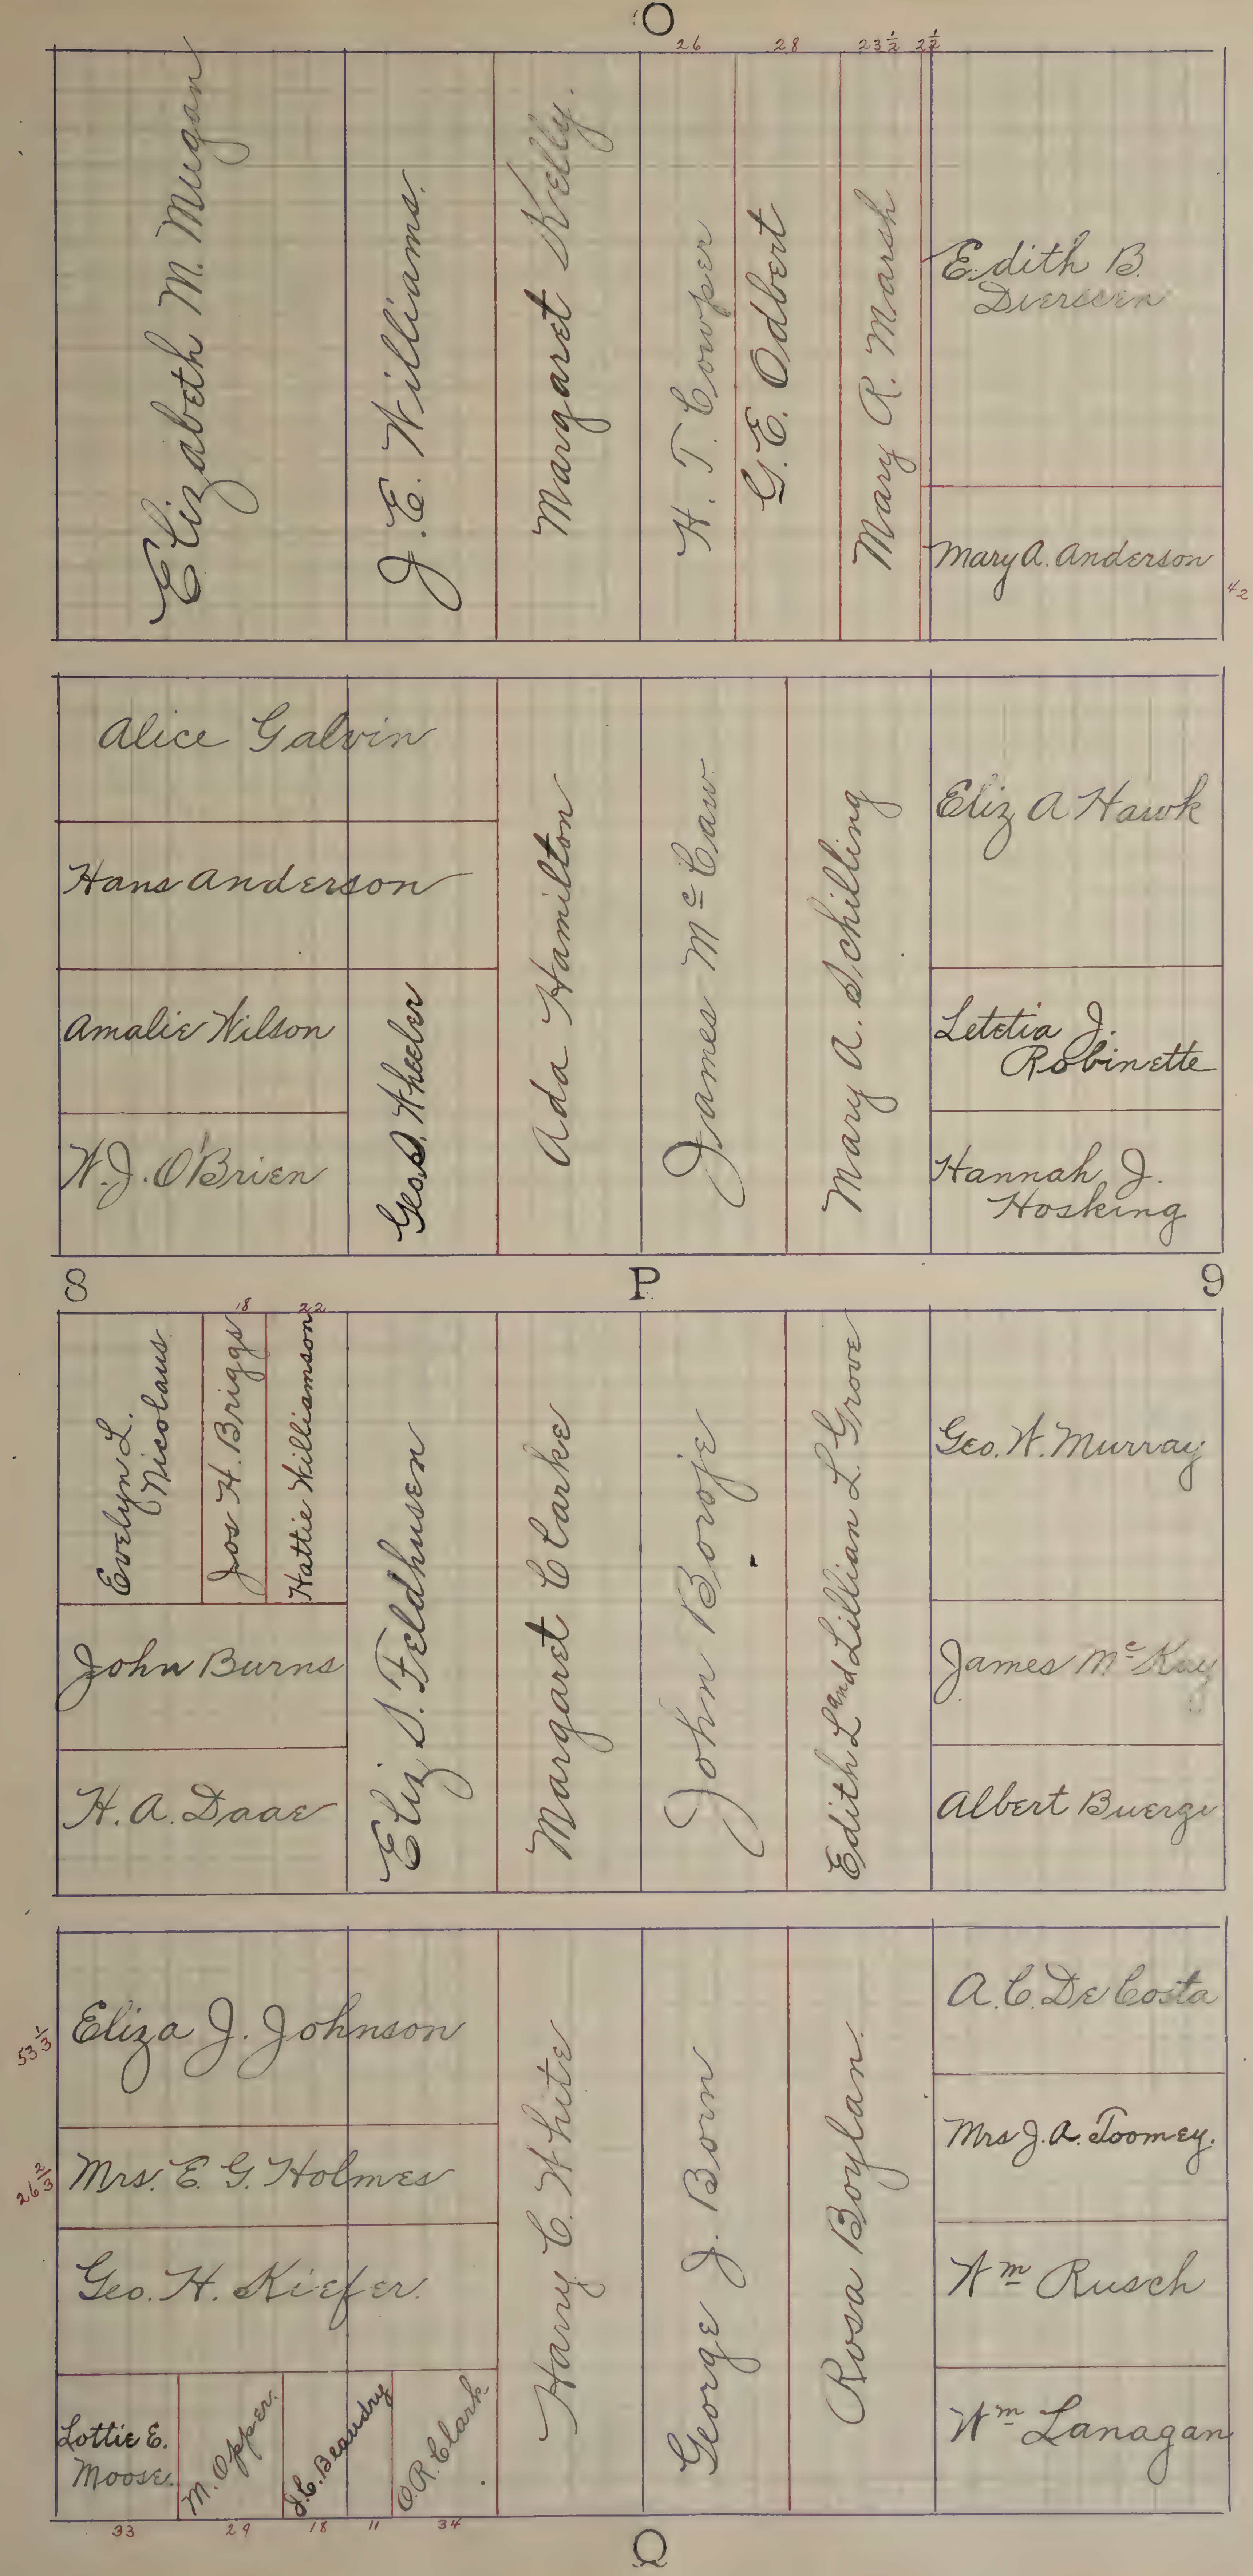
O
26
28
23½
2½
Elizabeth M. Mugan
J. E. Williams.
Margaret Kelly.
H. T. Cowper
G. E. Odbert
Mary R. March
Edith B. Diversen
Mary A. Anderson
42
Alice Galvin
Hans Anderson
Amalie Wilson
W. J. O'Brien
Geo. D. Wheeler
Ada Hamilton
James McCaw
Mary A. Schilling
Eliz A Hawk
Letetia J. Robinette
Hannah J. Hosking
8
P
9
18
22
Evelyn L. Nicolaus
Jos H. Briggs
Hattie Williamson
John Burns
H. A. Daae
Eliz. S. Feldhusen
Margaret Clarke
John Borofe
Edith L. and Lillian L. Grove
Geo. W. Murray
James McKay
Albert Buerge
53⅓
Eliza J. Johnson
26⅔
Mrs. E. G. Holmes
Geo. H. Kiefer.
Lottie E. Moose.
M. Opper.
J. C. Beaudry
O. R. Clark.
Harry C. White
George J. Born
Rosa Boylan.
A. C. De Costa
Mrs J. A. Toomey.
Wm Rusch
Wm Lanagan
33
29
18
11
34
Q

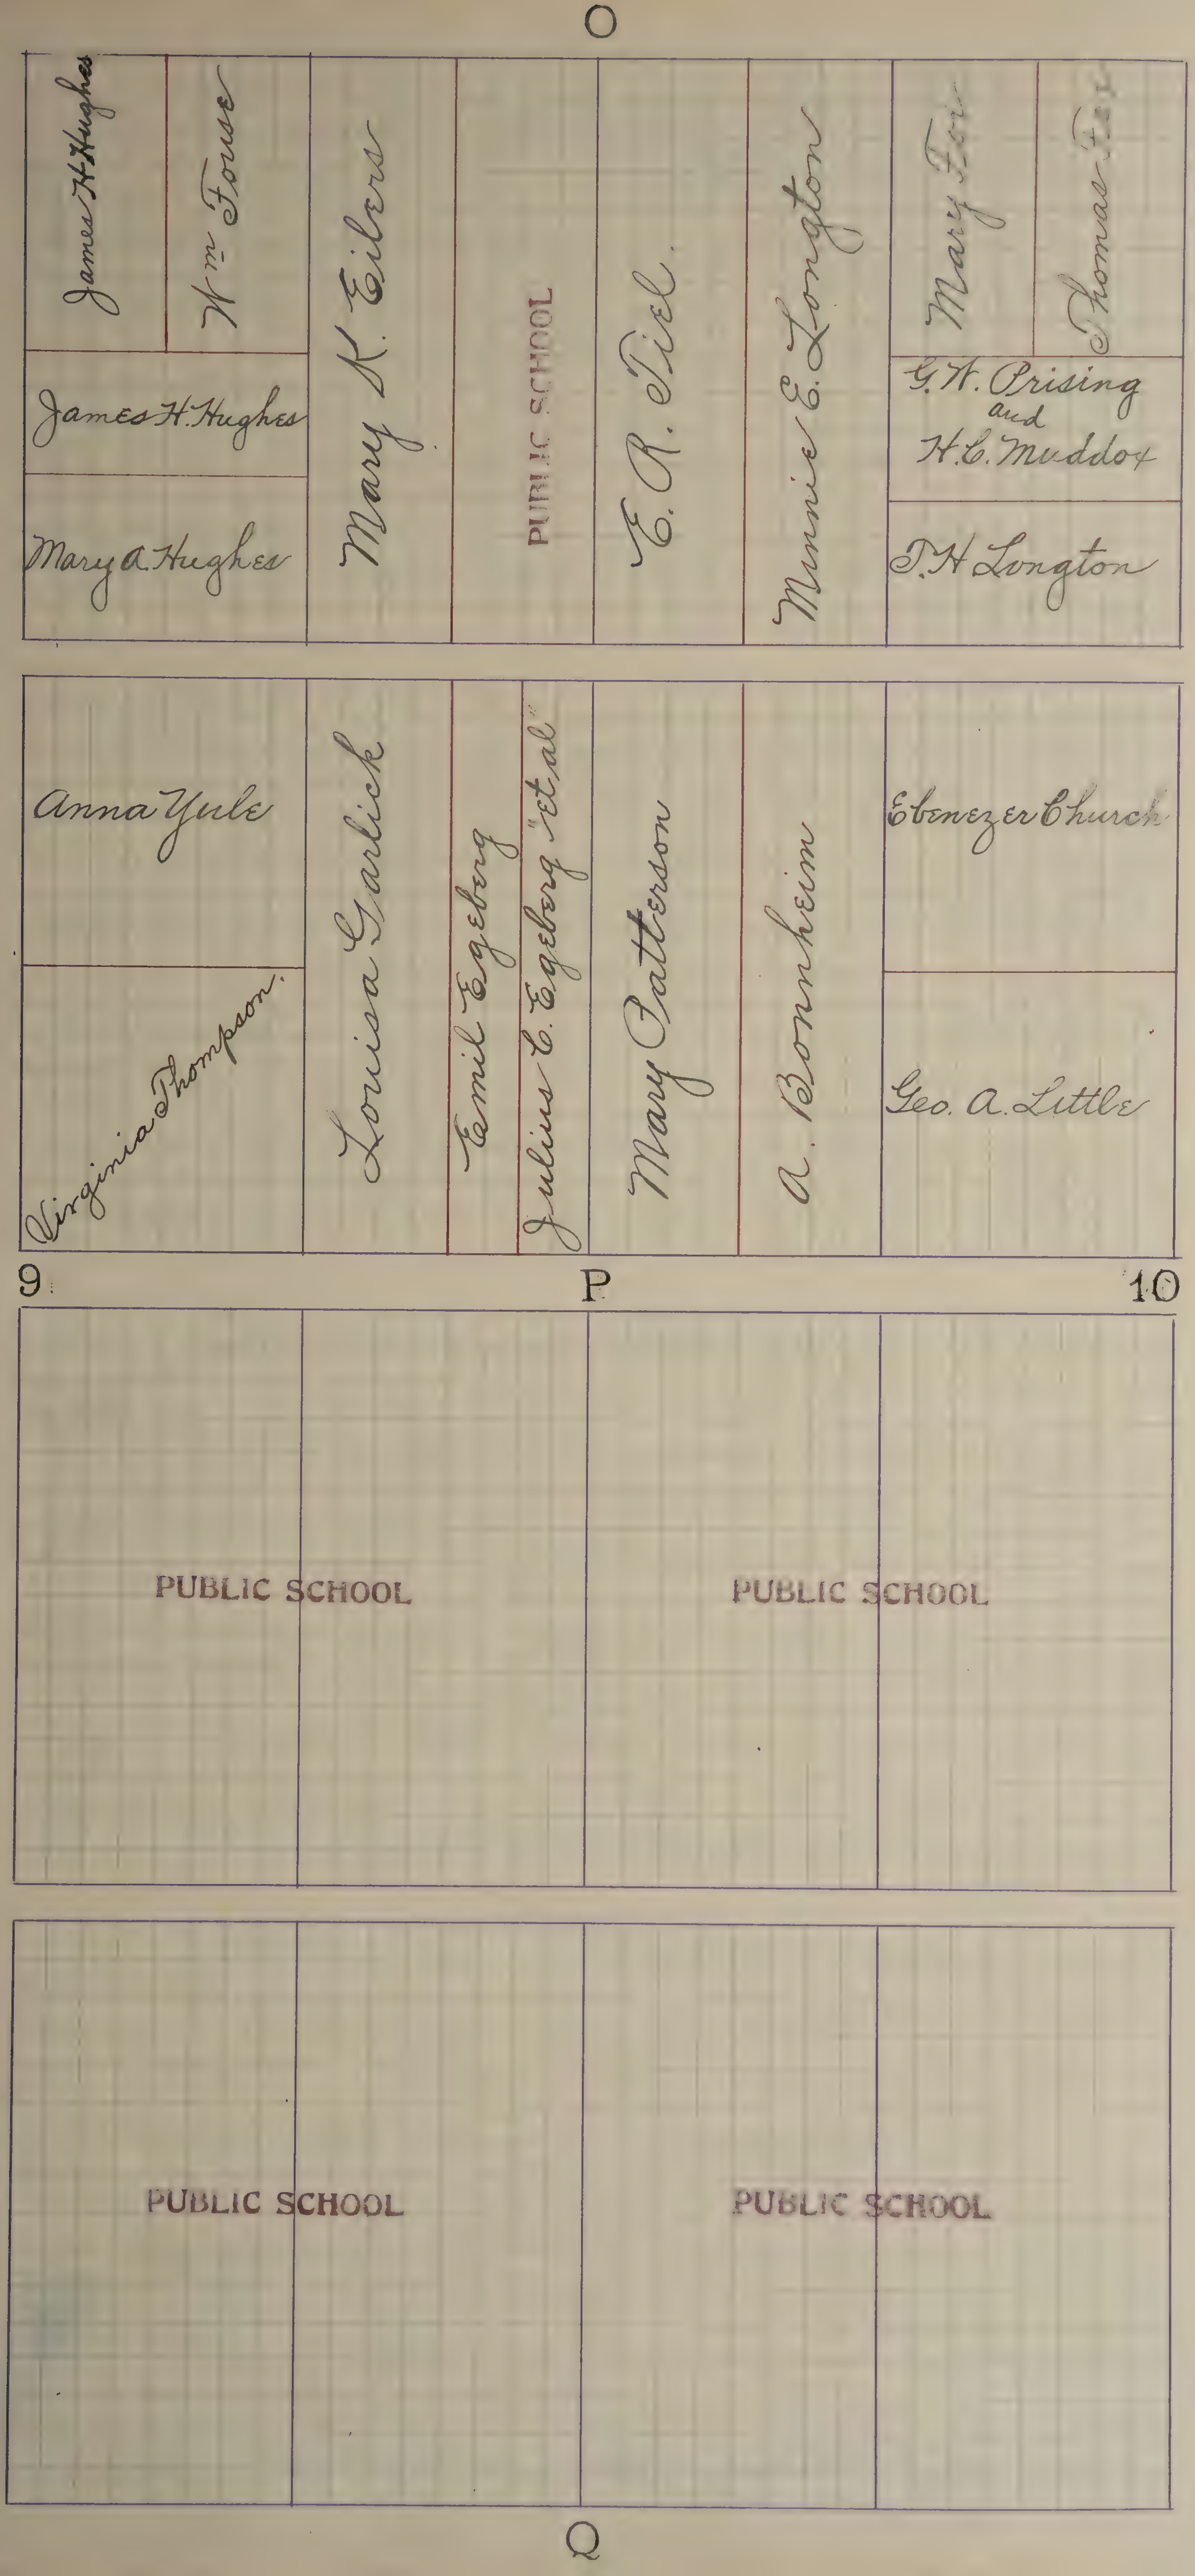
O
James H. Hughes
Wm Fouse
James H. Hughes
Mary A. Hughes
Mary K. Eilers
PUBLIC SCHOOL
E. R. Tiel
Minnie E. Longton
Mary Fox
Thomas Fox
G. H. Prising and H. C. Muddox
T. H. Longton
Anna Yule
Virginia Thompson
Louisa Garlick
Emil Egeberg
Julius C. Egeberg "et al"
Mary Patterson
A. Bonnheim
Ebenezer Church
Geo. A. Little
9
P
10
PUBLIC SCHOOL
PUBLIC SCHOOL
PUBLIC SCHOOL
PUBLIC SCHOOL
Q

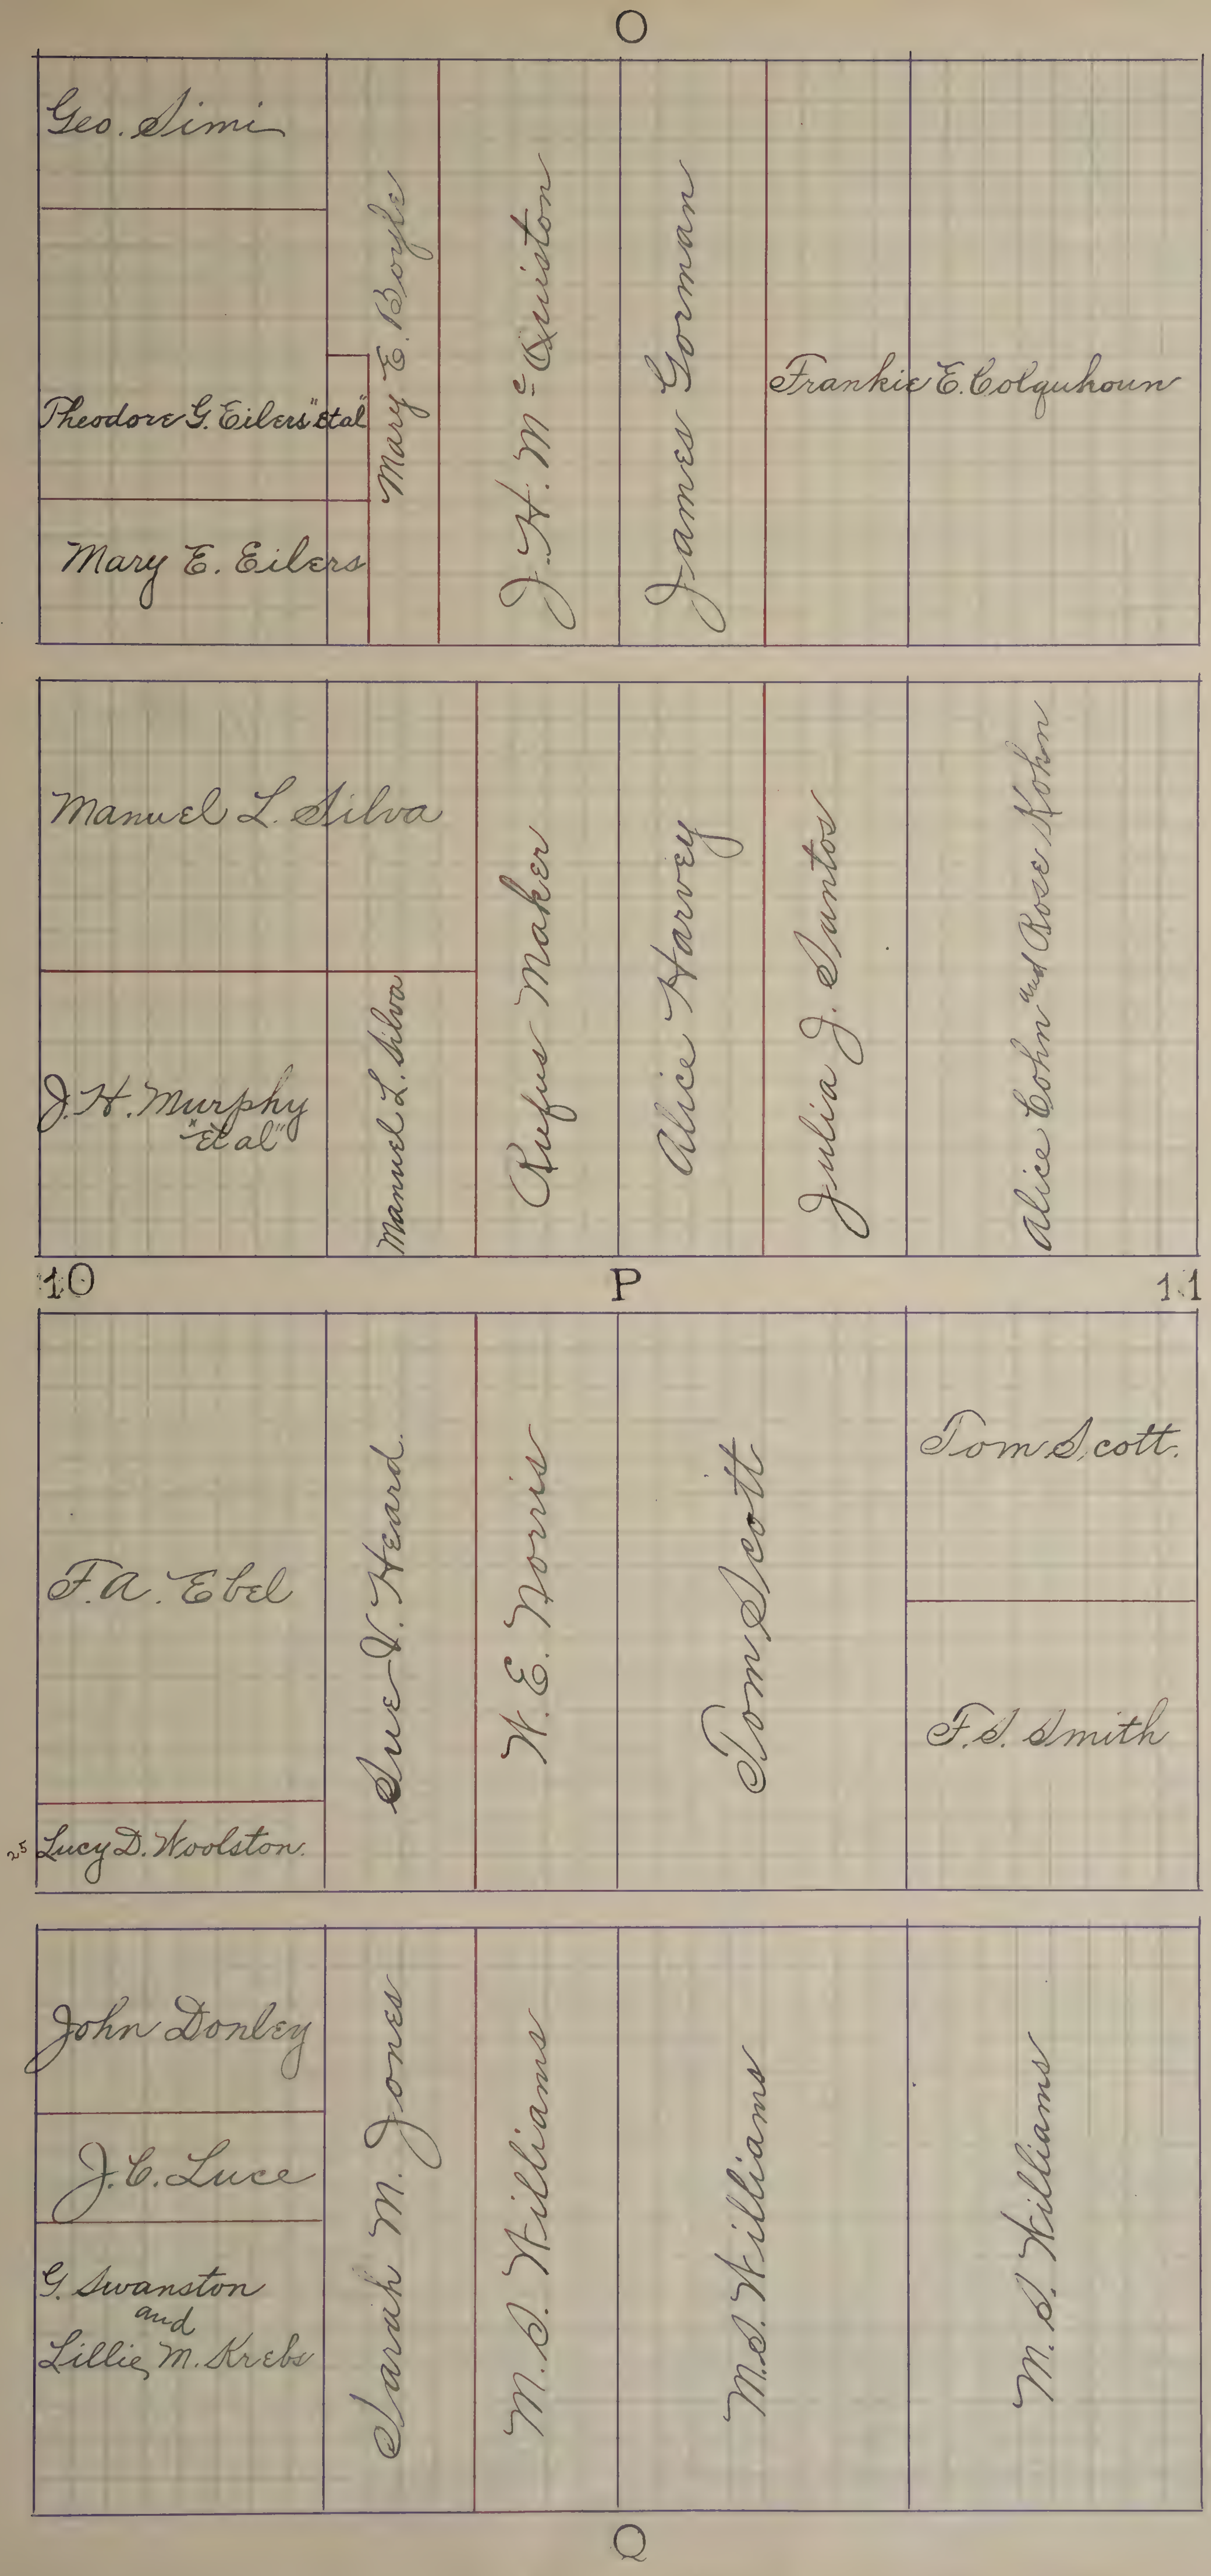
O
Geo. Simi
Theodore G. Eilers "et al"
Mary E. Eilers
Mary E. Boyle
J. H. McCriston
James Gorman
Frankie E. Colquhoun
Manuel L. Silva
J. H. Murphy "et al"
Manuel L. Silva
Rufus Maker
Alice Harvey
Julia J. Santos
Alice Cohn and Rose Kohn
10
P
11
F. A. Ebel
25 Lucy D. Woolston.
Sue V. Heard
W. E. Norris
Tom Scott
Tom Scott.
F. S. Smith
John Donley
J. C. Luce
G. Swanston and Lillie M. Krebs
Sarah M. Jones
M. S. Williams
M. S. Williams
M. S. Williams
Q

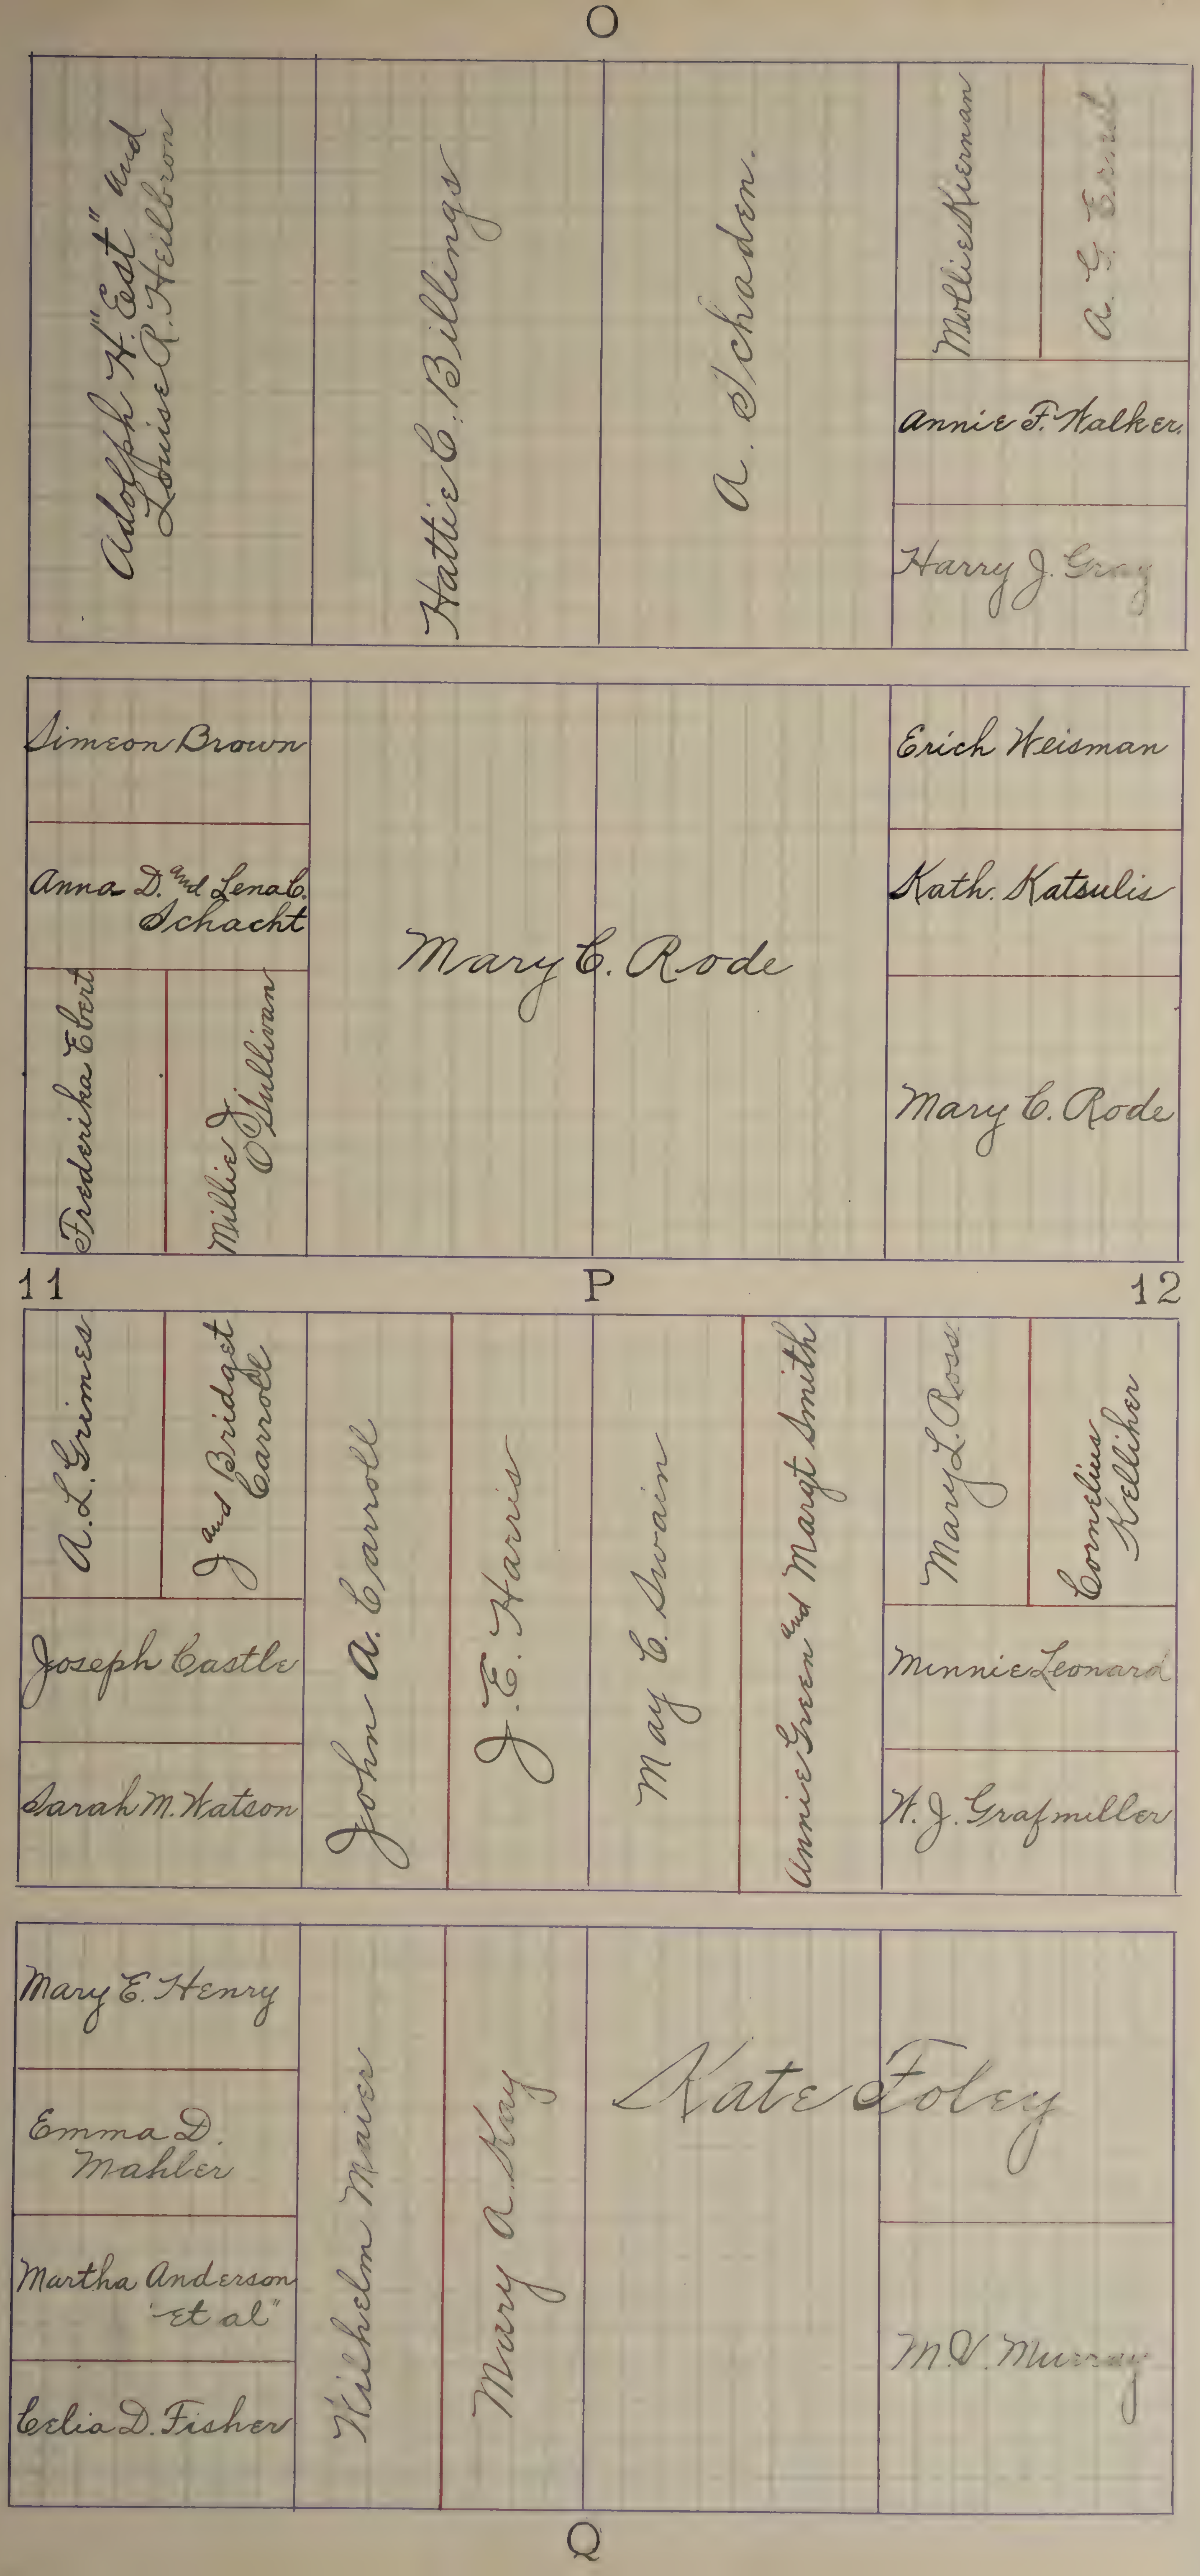
O
Adolph H. "Est" and Louise A. Heilbron
Hattie C. Billings
A. Schaden.
Mollie Kiernan
A. G. [illegible]
Annie F. Walker.
Harry J. Gray
Simeon Brown
Anna D. and Lena C. Schacht
Frederika Ebert
Millie O'Sullivan
Mary C. Rode
Erich Weisman
Kath. Katsulis
Mary C. Rode
11
P
12
A. L. Grimes
J and Bridget Carroll
Joseph Castle
Sarah M. Watson
John A. Carroll
J. E. Harris
May C. Swain
Annie Green and Margt Smith
Mary L. Ross
Cornelius Kelliher
Minnie Leonard
W. J. Grafmiller
Mary E. Henry
Emma D. Mahler
Martha Anderson "et al"
Celia D. Fisher
Wilhelm Maier
Mary A. Kay
Kate Foley
M. V. Murray
Q

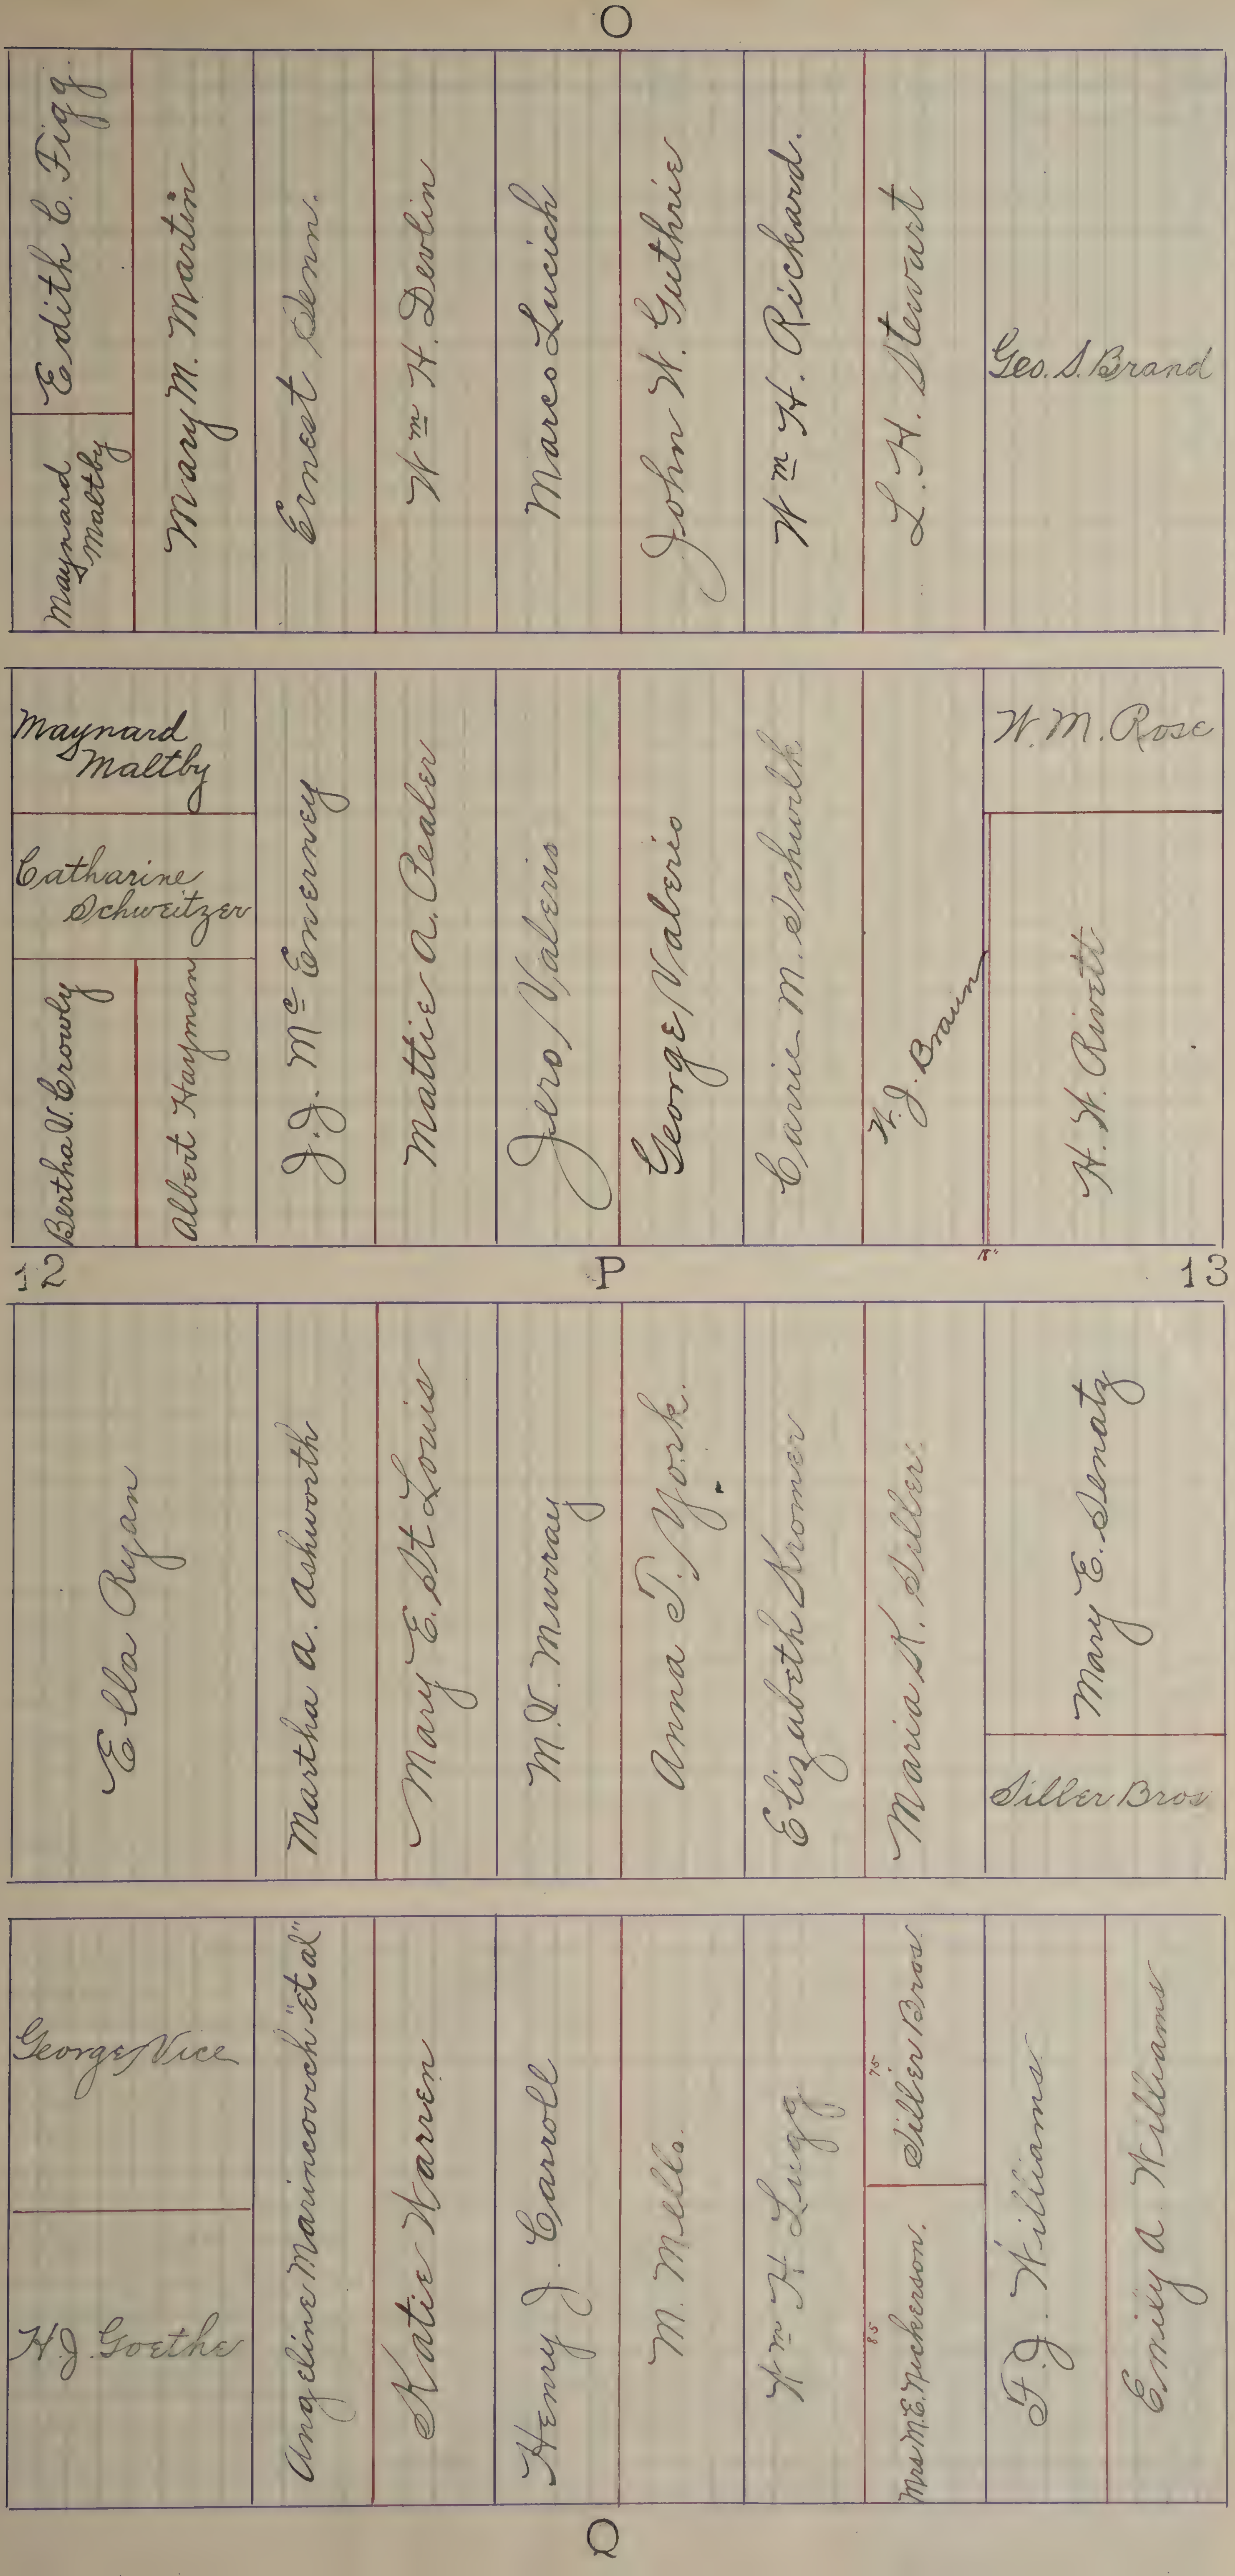
O
Maynard Maltby
Edith E. Figg
Mary M. Martin
Ernest Denn
Wm H. Devlin
Marco Lucich
John W. Guthrie
Wm H. Rickard
L. H. Stewart
Geo. S. Brand
Maynard Maltby
Catharine Schweitzer
Bertha V. Crowly
Albert Hayman
J. J. McEnerney
Mattie A. Pealer
Jero Valerio
George Valerio
Carrie M. Schwalk
W. J. Braun
W. M. Rose
H. H. Rivett
12
P
13
Ella Ryan
Martha A. Ashworth
Mary E. St Louis
M. V. Murray
Anna T. York
Elizabeth Kromer
Maria K. Siller
Mary E. Senatz
Siller Bros
George Vice
H. J. Goethe
Angeline Marincovich "et al"
Katie Warren
Henry J. Carroll
M. Mello
Wm H. Legg
Siller Bros
Mrs M. E. Dickerson
F. J. Williams
Emily A. Williams
Q

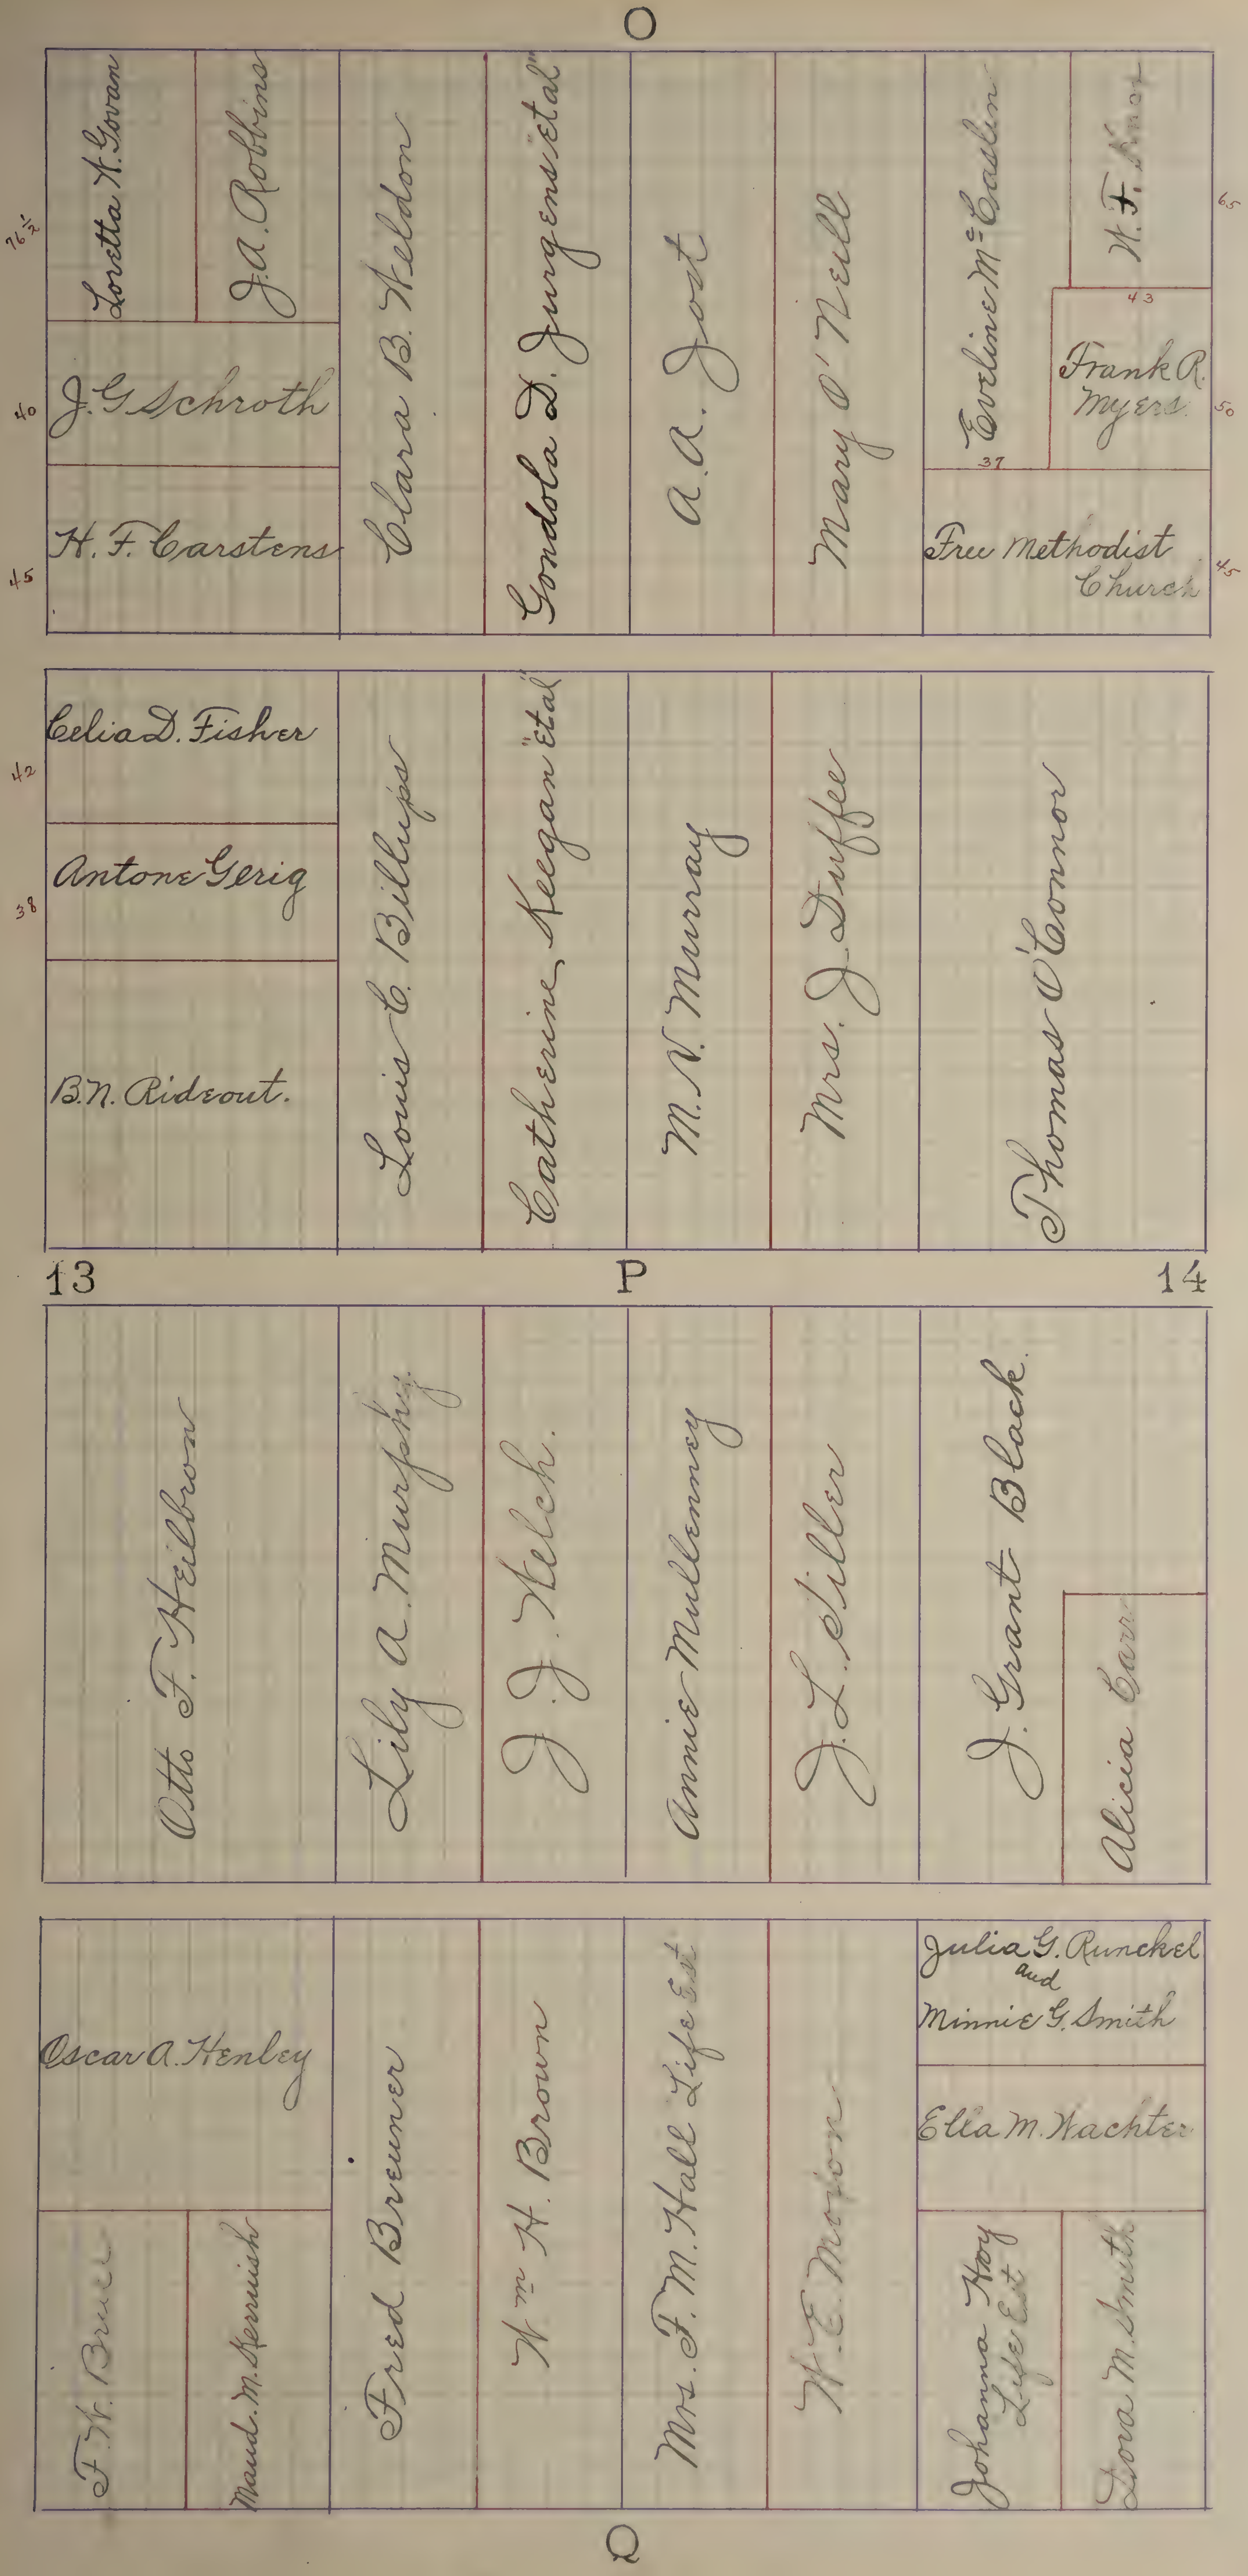
O
Loretta A. Govan
J.A. Robbins
76½
J.G. Schroth
40
H.F. Carstens
45
Clara B. Weldon
Gondola D. Jurgens "et al"
A.A. Jost
Mary O'Neill
Eveline McCaslin
37
W.F. Knox
65
43
Frank R. Myers
50
Free Methodist Church
45
Celia D. Fisher
42
Antone Gerig
38
B.N. Ridzout.
Louis C. Billups
Catherine Keegan "et al"
M.N. Murray
Mrs. J. Duffee
Thomas O'Connor
13
P
14
Otto F. Heilbron
Lily A. Murphy
J.J. Welch.
Annie Mullenney
J.L. Siller
J. Grant Black.
Alicia Carr
Oscar A. Henley
F.W. Bruce
Maud. M. Kennish
Fred Brenner
Wm. H. Brown
Mrs. F.M. Hall Life Est
W.E. Moran
Julia G. Runckel and Minnie G. Smith
Ella M. Wachter
Johanna Hoy Life Est
Dora M. Smith
Q

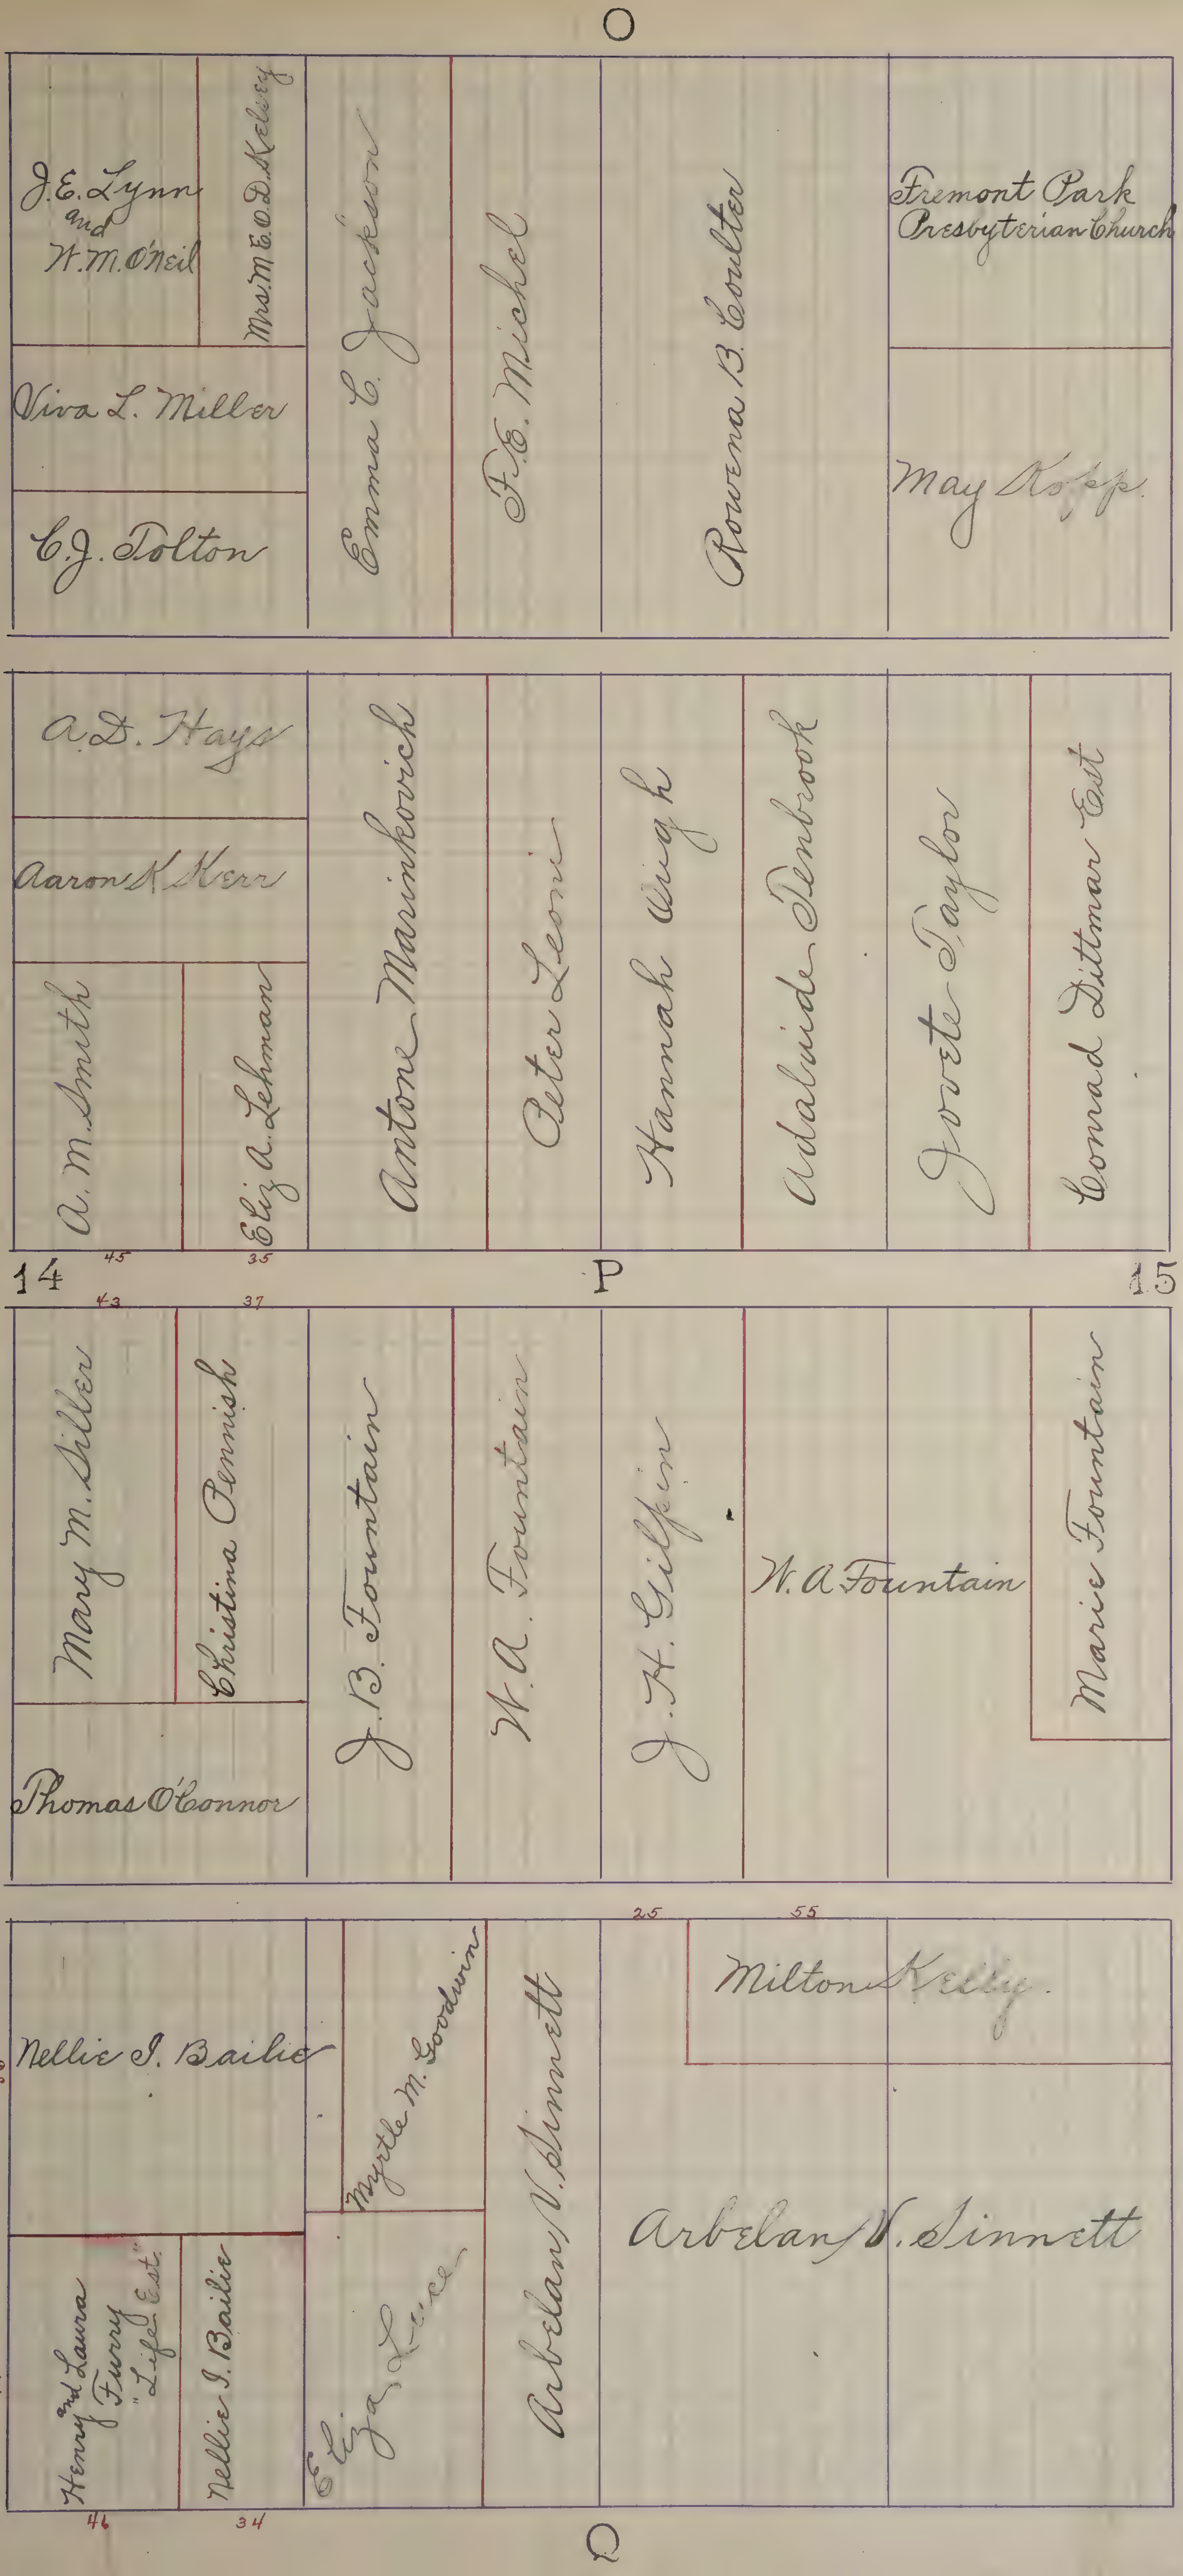
O
J.E. Lynn and W.M. O'Neil
Mrs. M.E. O.D. Kelsey
Viva L. Miller
C.J. Tolton
Emma C. Jackson
F.E. Michel
Rowena B. Coulter
Fremont Park Presbyterian Church
May Kopp
A.D. Hays
Aaron K. Kerr
A.M. Smith
Eliz A. Lehman
Antone Marinkovich
Peter Leoni
Hannah Waigh
Adalaide Denbrook
Jovete Taylor
Conrad Dittmar Est
45
35
14
P
15
43
37
Mary M. Siller
Christina Pennish
Thomas O'Connor
J.B. Fountain
W.A. Fountain
J.H. Gilpin
W.A. Fountain
Marie Fountain
25
55
Nellie I. Bailie
Myrtle M. Goodwin
Arbelan V. Sinnett
Milton Kelly
Arbelan V. Sinnett
86
74
Henry and Laura Furry "Life Est"
Nellie I. Bailie
Eliza Luce
46
34
Q

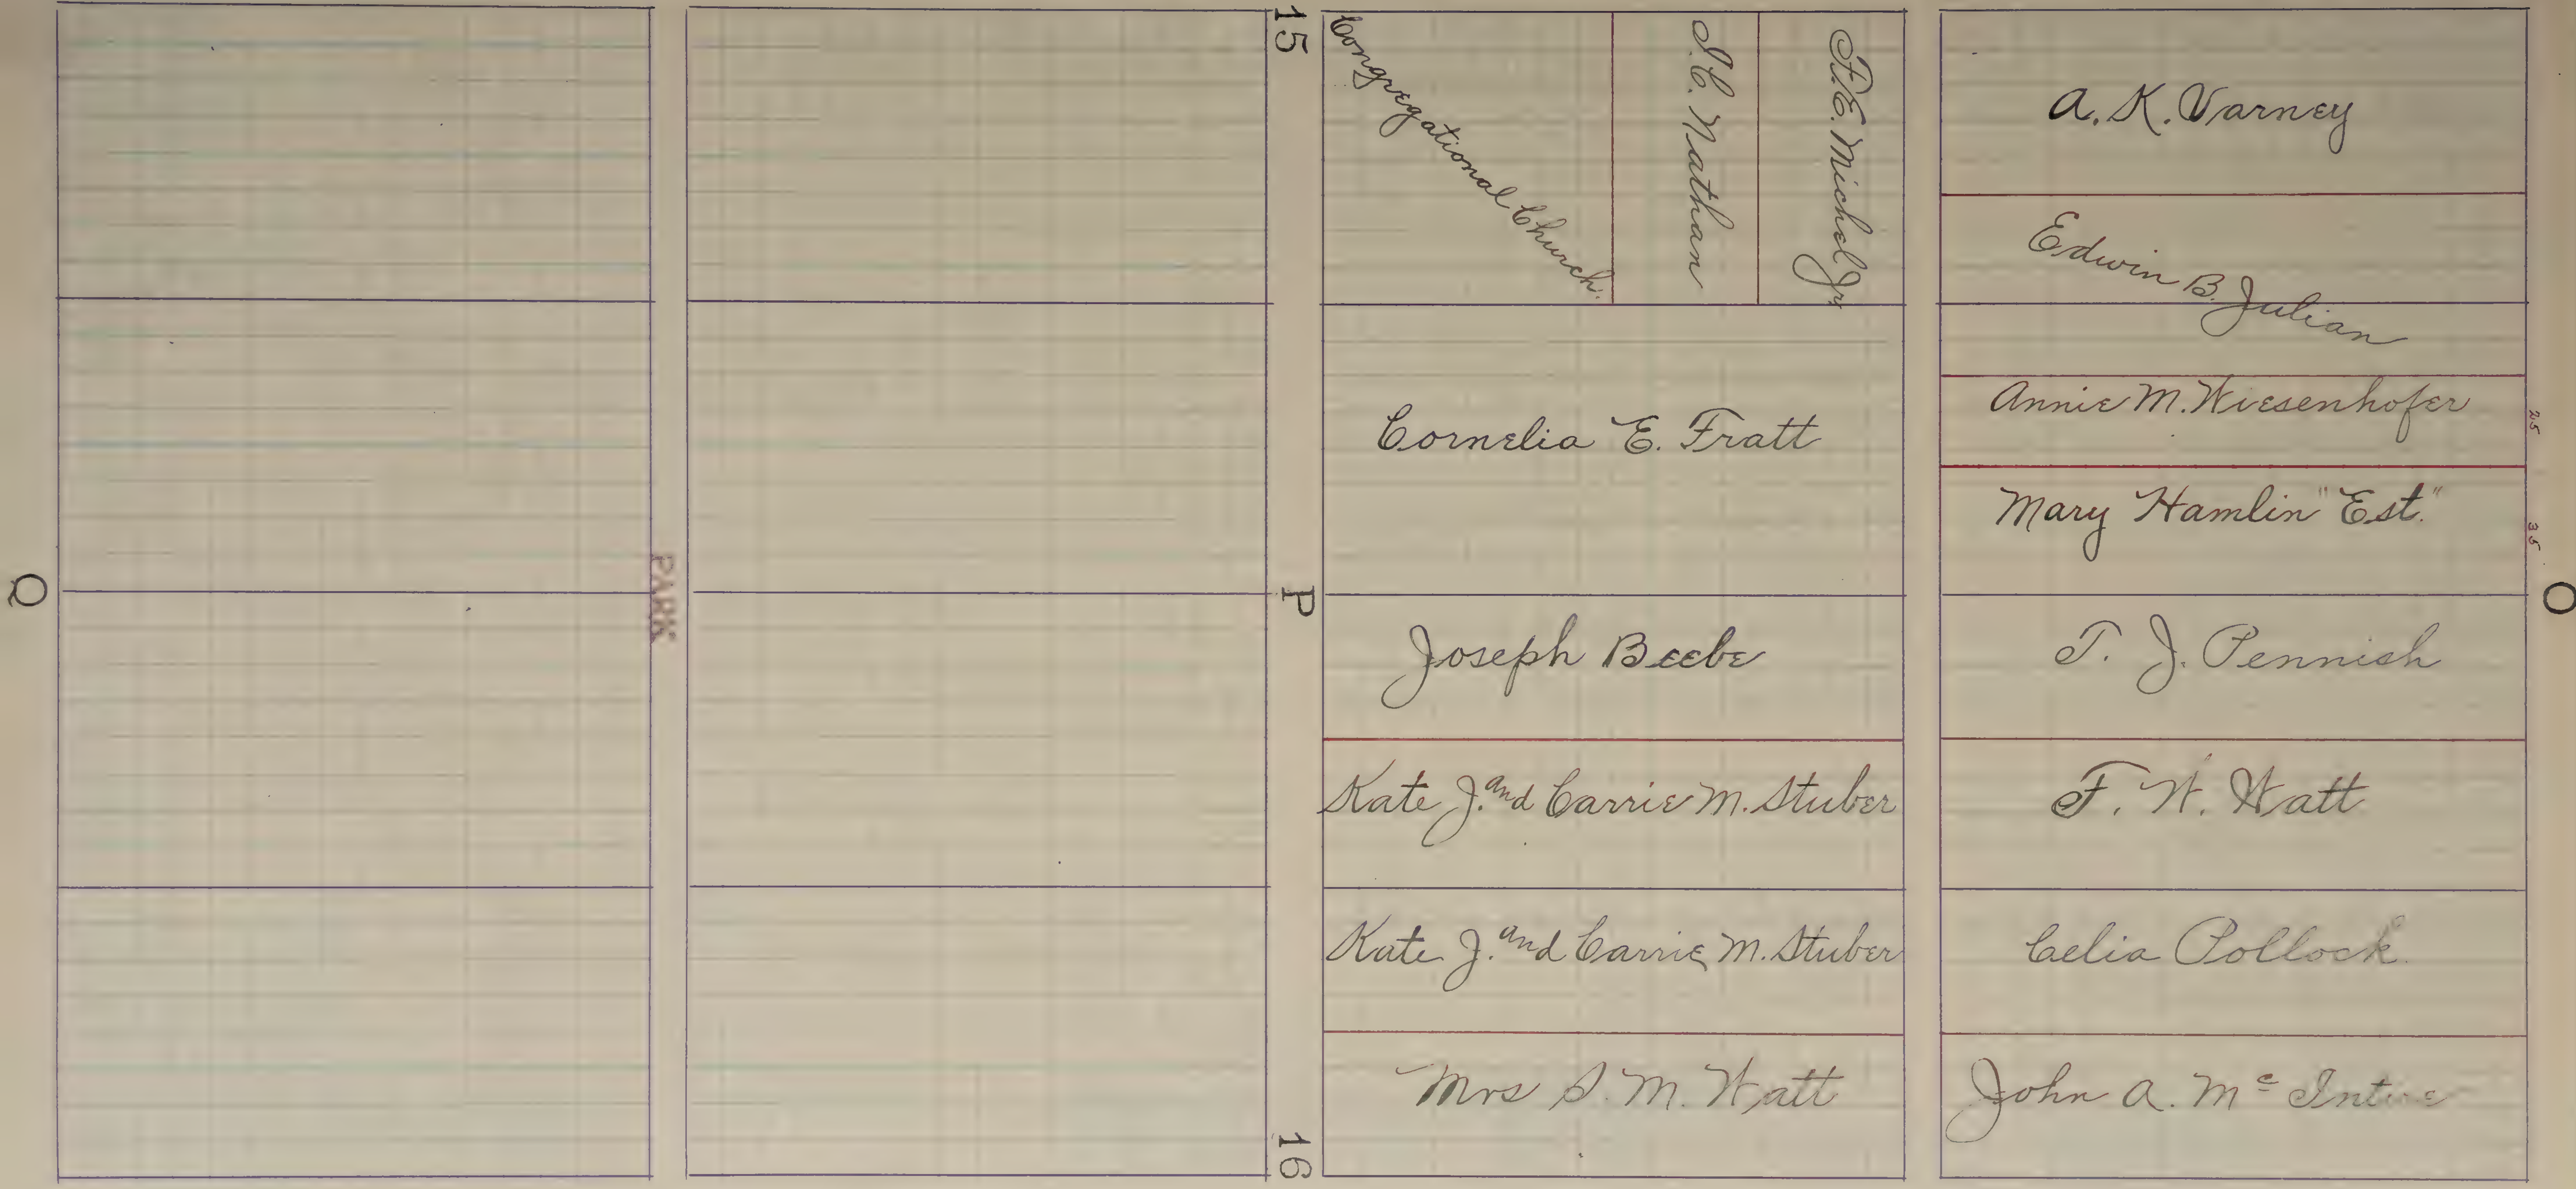
O
25
35
A. K. Varney
Edwin B. Julian
Annie M. Wiesenhofer
Mary Hamlin "Est."
T. J. Pennish
F. W. Watt
Celia Pollock
John A. McIntire
15
P
16
P. E. Michel Jr.
I. C. Nathan
Congregational Church.
Cornelia E. Fratt
Joseph Beebe
Kate J. and Carrie M. Stuber
Kate J. and Carrie M. Stuber
Mrs S. M. Watt
PARK
Q

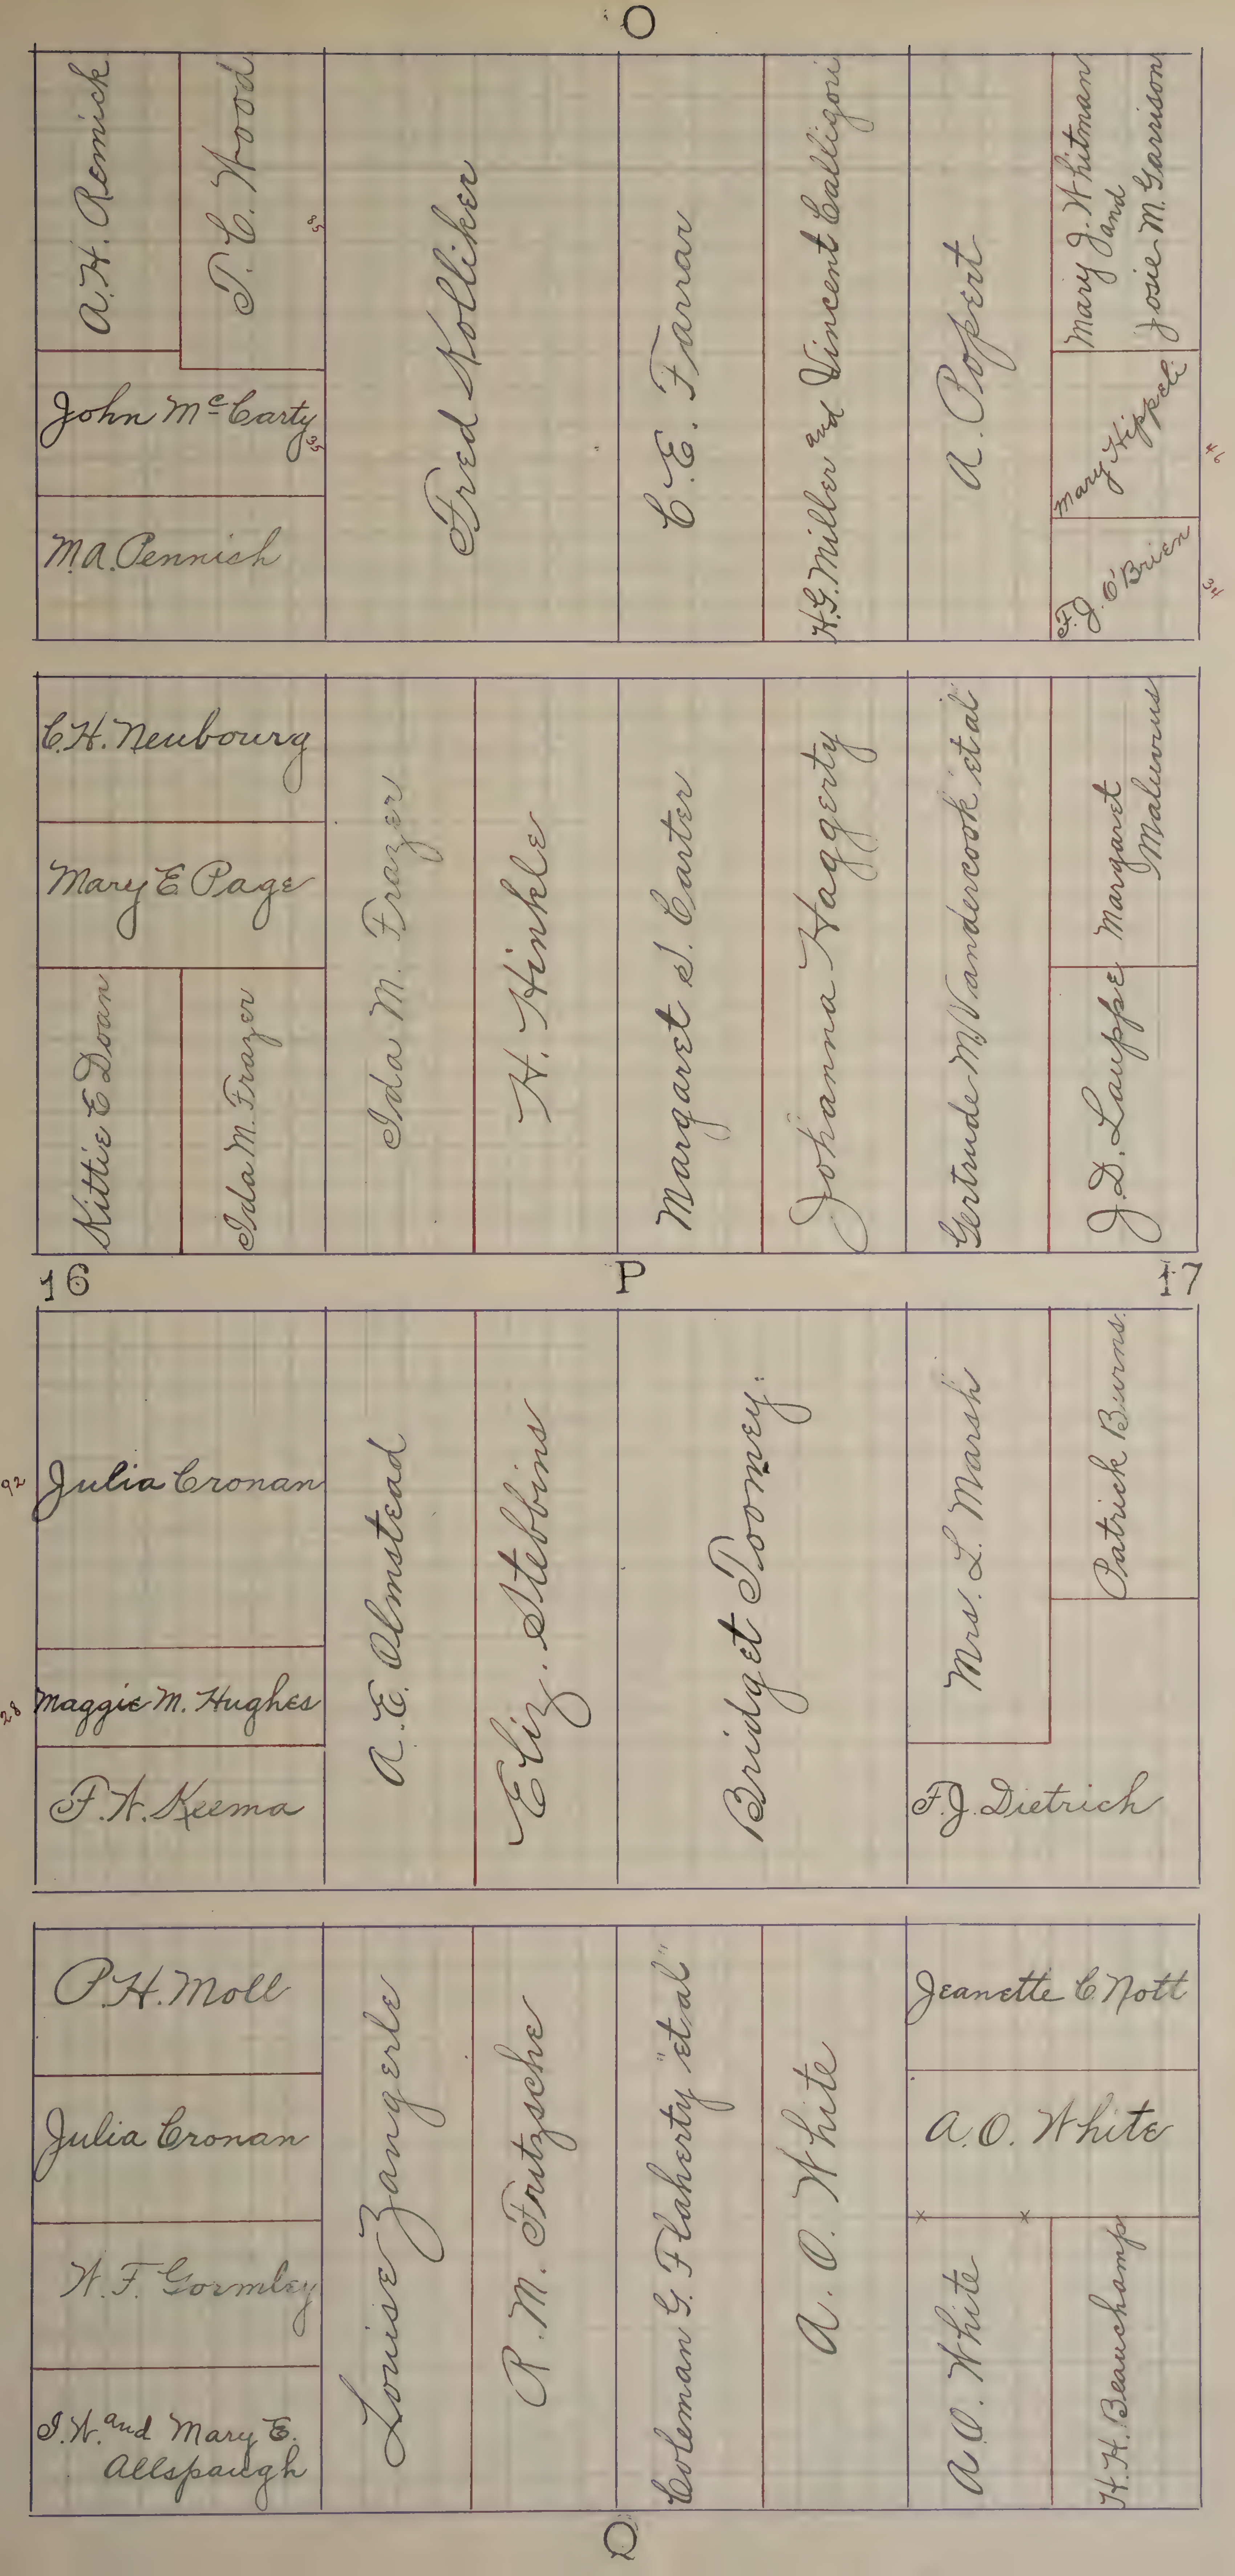
O
A.H. Remick
T.C. Wood
85
John McCarty
35
M.A. Pennish
Fred Kolliker
C.E. Farrar
H.G. Miller and Vincent Calligori
A. Poppert
Mary J. Whitman and Josie M. Garrison
Mary Hippeli
46
F.J. O'Brien
34
C.H. Neubourg
Mary E. Page
Kittie E Doan
Ida M. Frazer
Ida M. Frazer
H. Hinkle
Margaret S. Carter
Johanna Haggerty
Gertrude M. Vandercook et al
Margaret Malerous
J.D. Lauppe
16
P
17
92
Julia Cronan
28
Maggie M. Hughes
F.H. Keema
A.E. Olmstead
Eliz. Stebbins
Bridget Toomey
Mrs. L. Marsh
Patrick Burns
F.J. Dietrich
P.H. Moll
Julia Cronan
H.F. Gormley
I.H. and Mary E. Allspaugh
Louise Zangerle
P.M. Fritzsche
Coleman G. Flaherty "et al"
A.O. White
Jeanette C. Nott
A.O. White
A.O. White
H.H. Beauchamp
Q

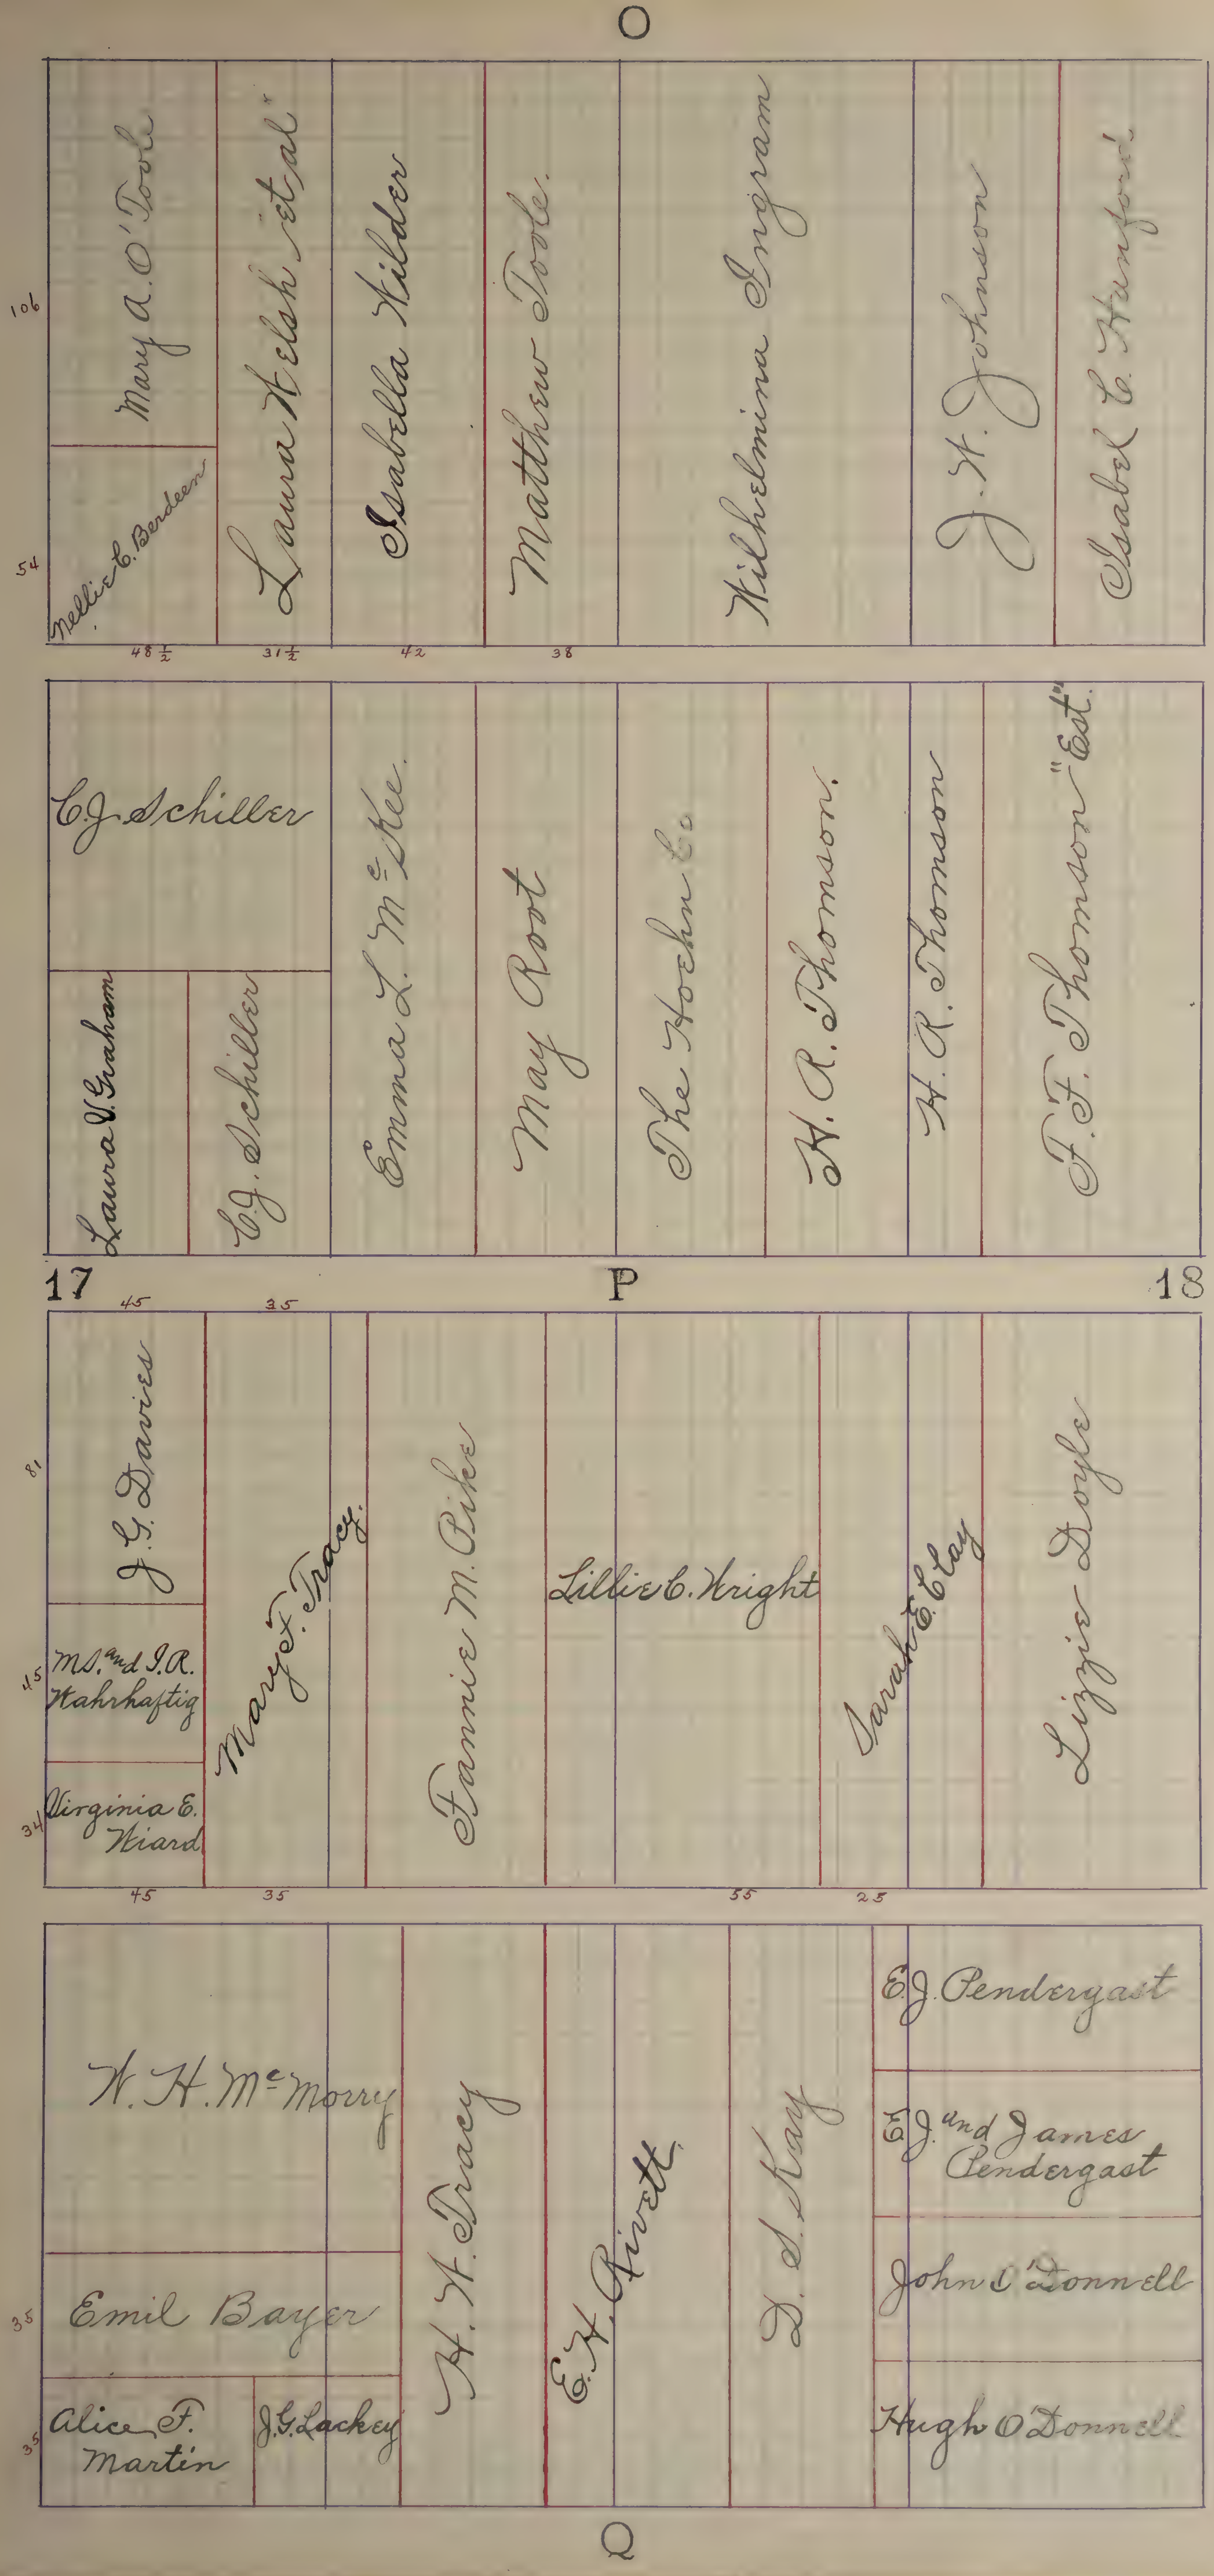
O
106
54
Mary A. O'Toole
Nellie C. Berdeen
Laura Welsh "et al"
Isabella Wilder
Matthew Toole
Wilhelmina Ingram
J. H. Johnson
Isabel C. Hunford
48½
31½
42
38
C.J. Schiller
Laura V. Graham
C.J. Schiller
Emma L. McKee
May Root
The Hoehn Co
H. R. Thomson
H. R. Thomson
F. F. Thomson "Est"
17
P
18
45
35
81
15
34
J. G. Davies
M.S. and I.R. Wahrhaftig
Virginia E. Wiard
Mary F. Tracy
Fannie M. Pike
Lillie C. Wright
Sarah E. Clay
Lizzie Doyle
45
35
55
25
W. H. McMorry
Emil Bayer
Alice F. Martin
J.G. Lackey
H. H. Tracy
E. H. Rivett
I. S. Kay
E.J. Pendergast
E.J. and James Pendergast
John O'Donnell
Hugh O'Donnell
35
35
Q

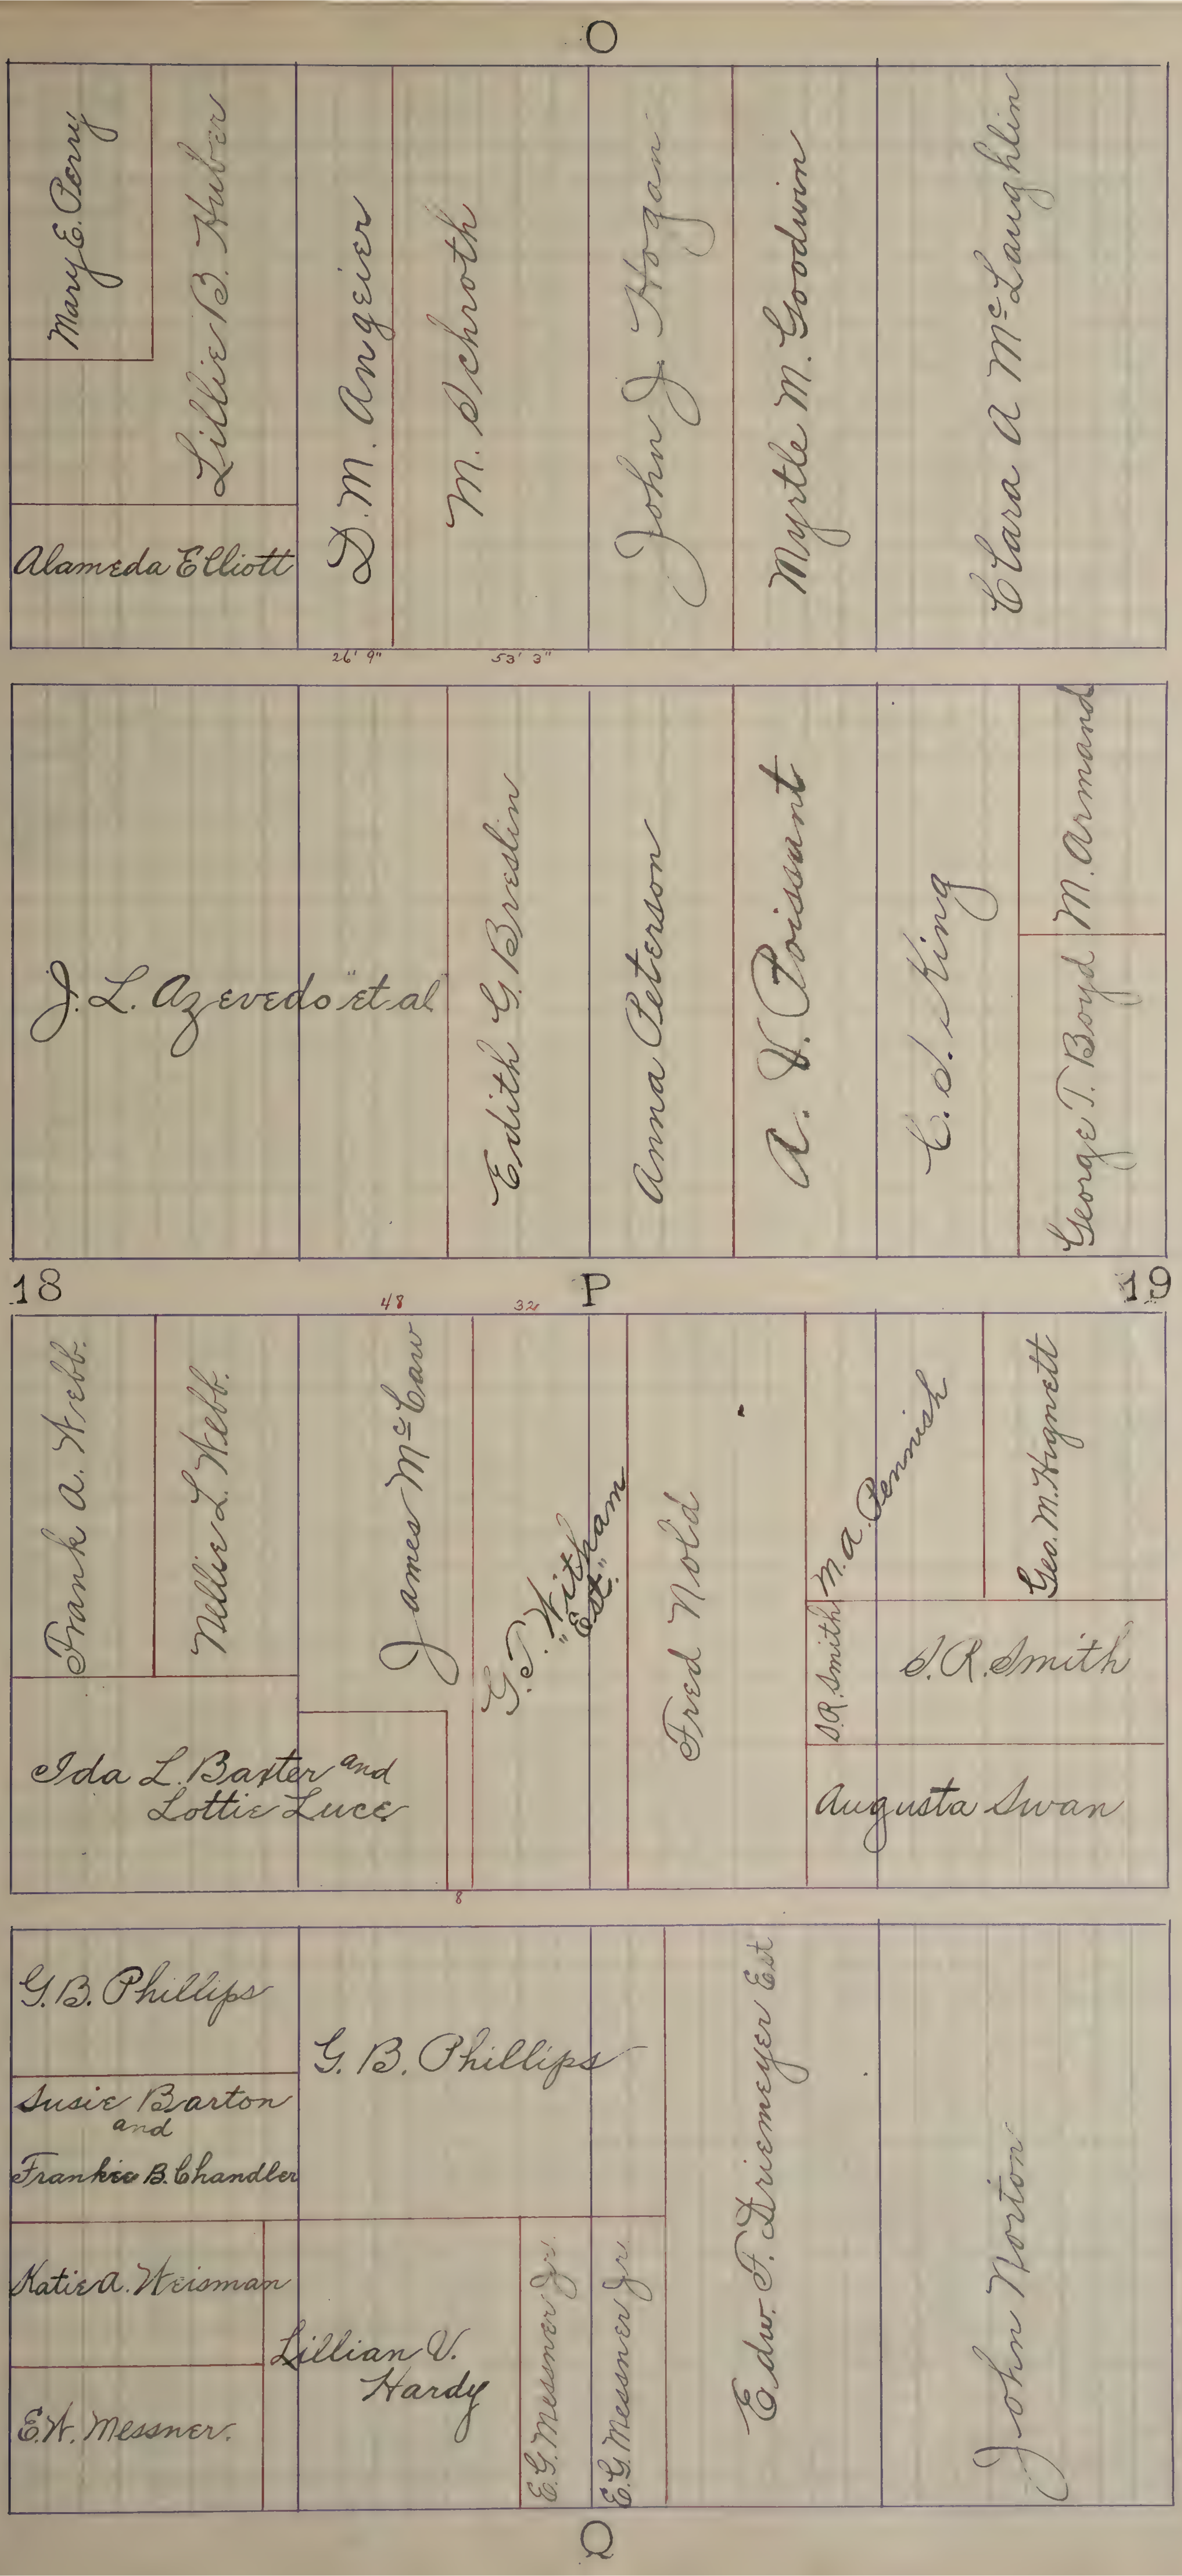
O
Mary E. Perry
Lillie B. Huber
Alameda Elliott
D. M. Angeier
M. Schroth
John J. Hogan
Myrtle M. Goodwin
Clara A McLaughlin
26' 9"
53' 3"
J. L. Azevedo "et al"
Edith G. Breslin
Anna Peterson
A. V. Poissant
C. S. King
George T. Boyd
M. Armand
18
P
19
48
32
Frank A. Webb
Nellie L. Webb
Ida L. Baxter and Lottie Luce
James McCaw
G. T. Witham "Est."
Fred Nold
M. A. Pennish
Geo. M. Hignett
S.R. Smith
S. R. Smith
Augusta Swan
8
G. B. Phillips
Susie Barton and Frankie B. Chandler
Katie A. Weisman
E. H. Messner
Lillian V. Hardy
G. B. Phillips
E. G. Messner Jr.
E. G. Messner Jr.
Edw. F. Driemeyer Est
John Norton
Q

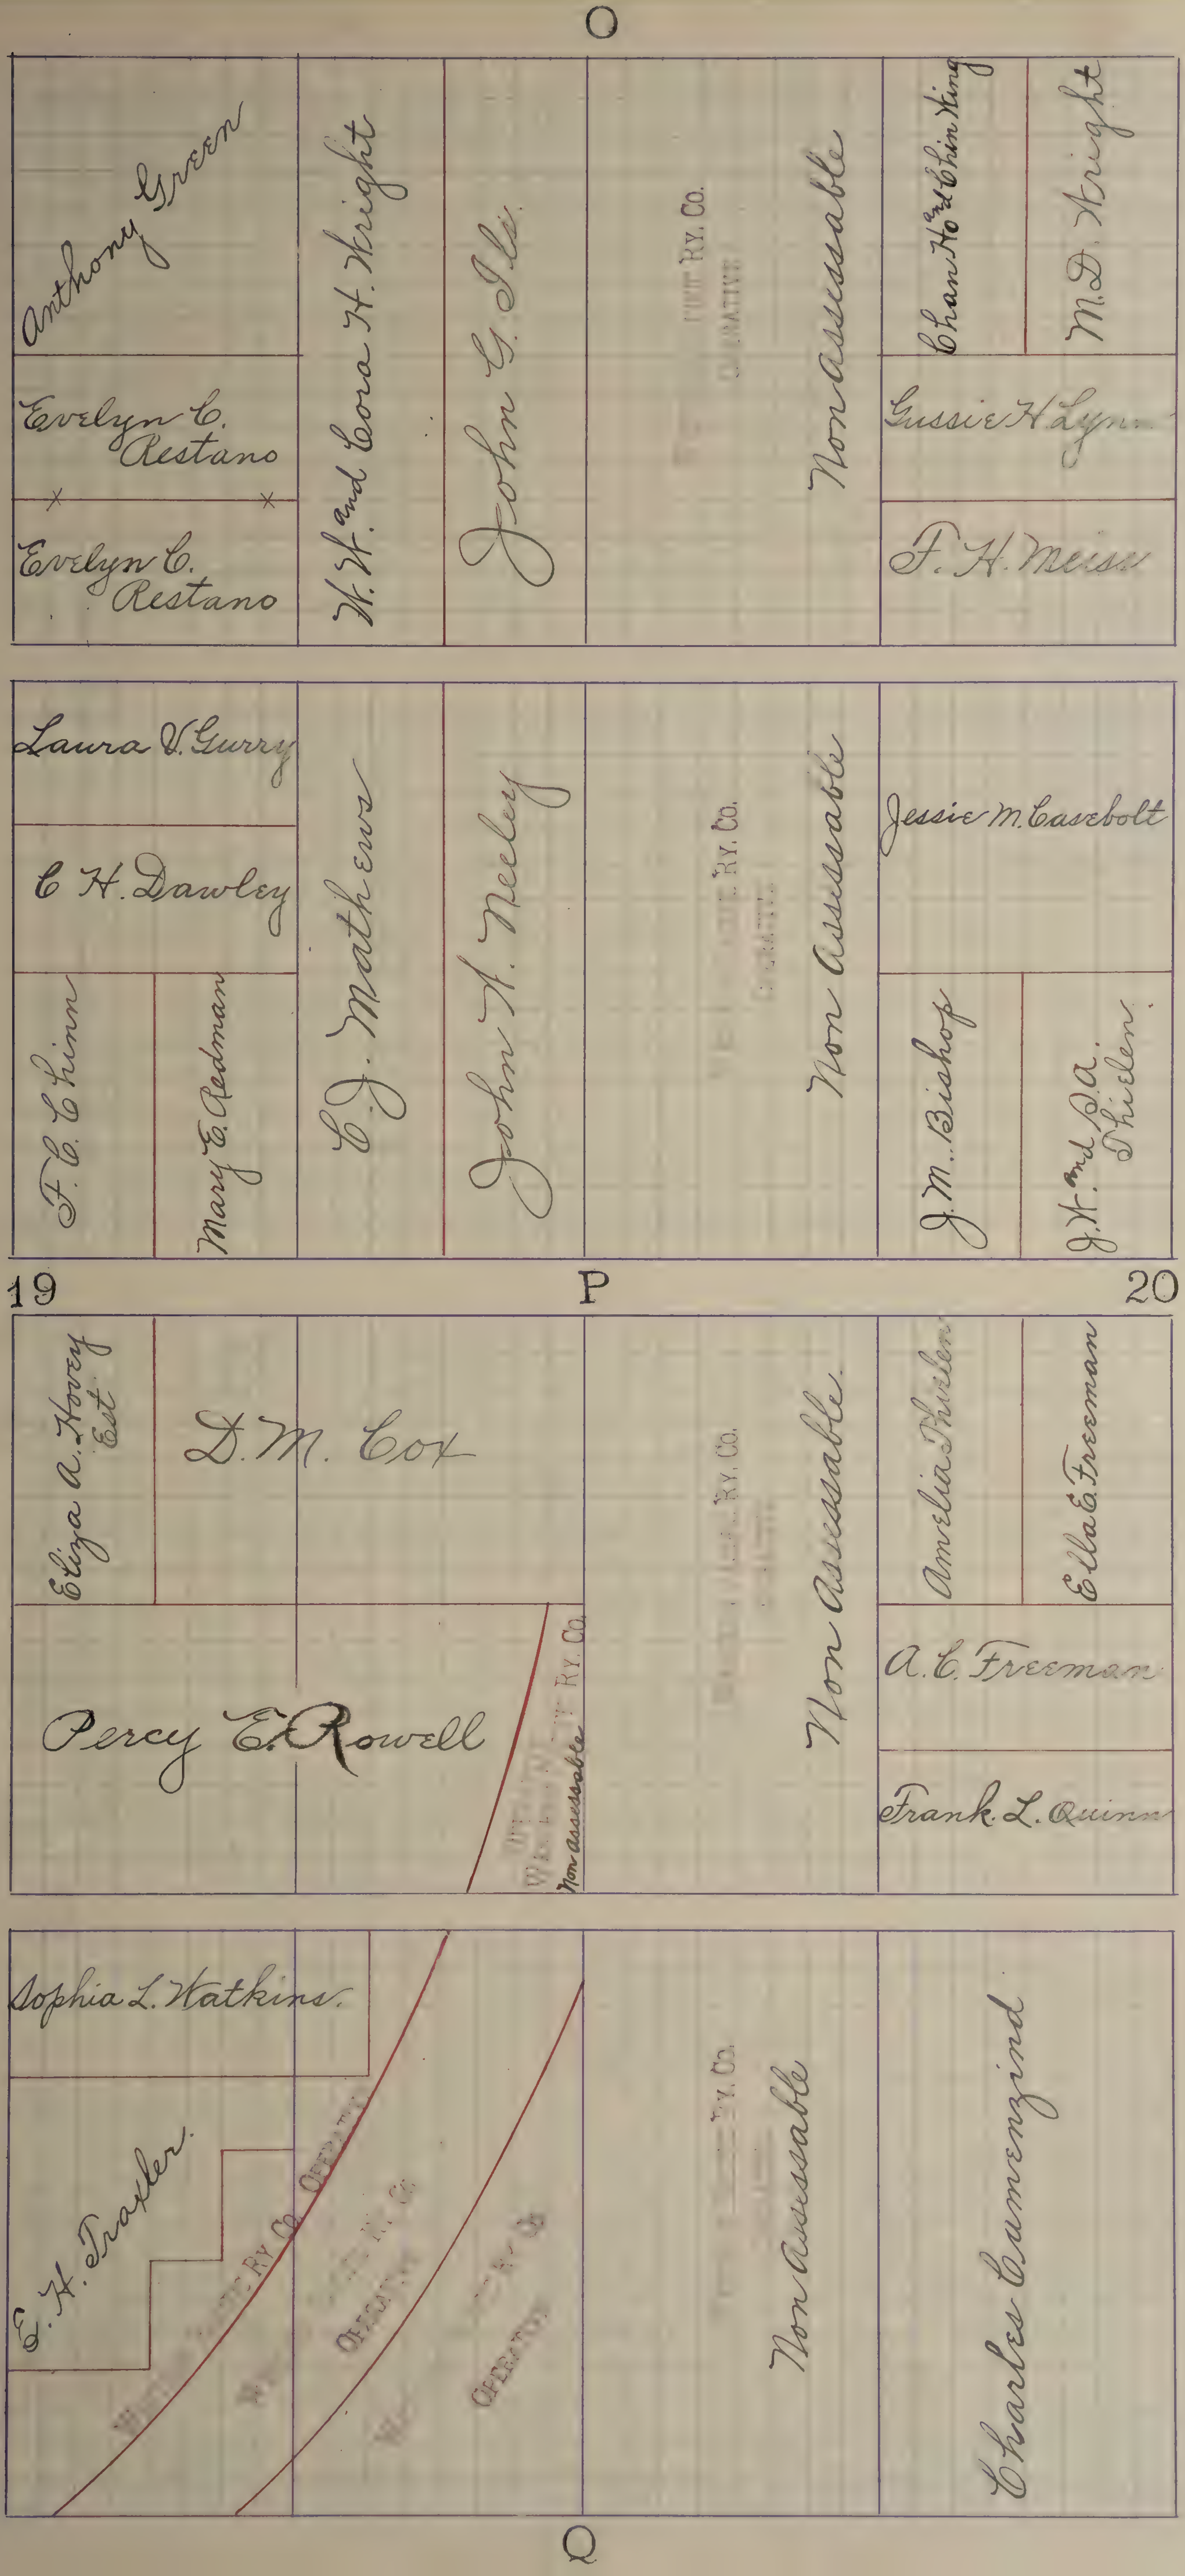
O
Anthony Green
Evelyn C. Restano
Evelyn C. Restano
W. H. and Cora H. Wright
John G. Ile
RY. CO.
OPERATIVE
Non Assessable
Chan Ho and Chin King
M. D. Wright
Gussie H. Lynn
F. H. Meiss
Laura V. Gurry
C. H. Dawley
F. C. Chinn
Mary E. Redman
E. J. Mathews
John A. Neeley
RY. CO.
OPERATIVE
Non Assessable
Jessie M. Casebolt
J. M. Bishop
J. H. and S. A. Thielen
19
P
20
Eliza A. Hovey Est
D. M. Cox
Percy E. Rowell
RY. CO.
Non Assessable
RY. CO.
Non Assessable
Amelia Thielen
Ella E. Freeman
A. C. Freeman
Frank L. Quinn
Sophia L. Watkins
E. H. Trafler
RY. CO. OPERATIVE
OPERATIVE
OPERATIVE
RY. CO.
Non Assessable
Charles Camenzind
Q

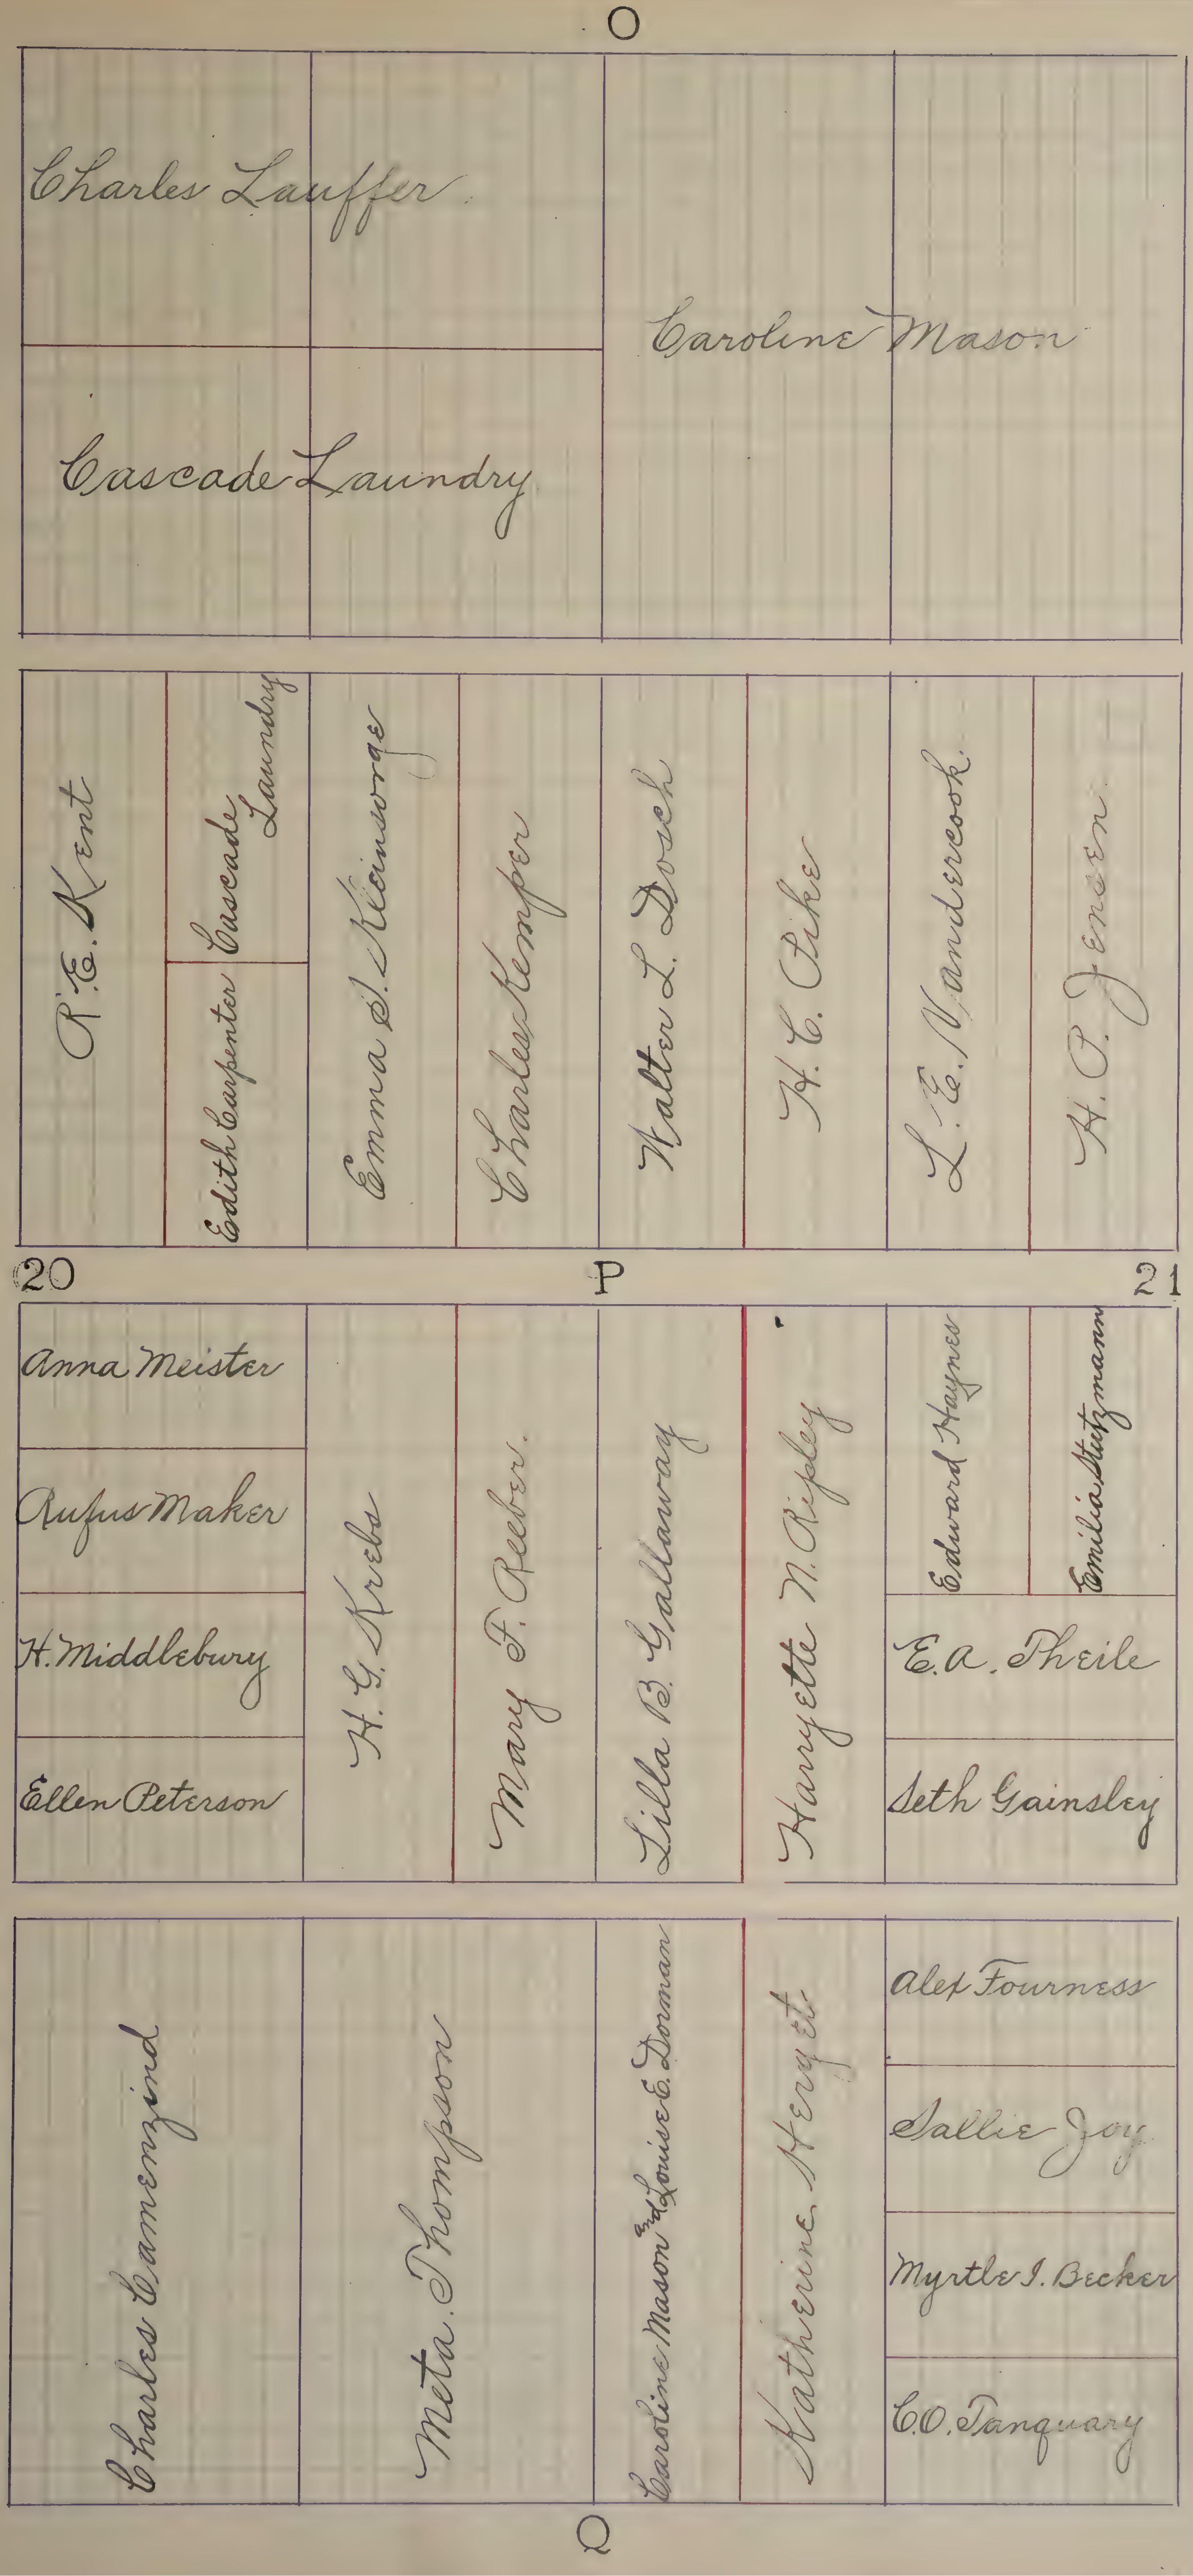
O
Charles Lauffer
Cascade Laundry
Caroline Mason
R. E. Kent
Edith Carpenter
Cascade Laundry
Emma S. Kleinsorge
Charles Kemper
Walter L. Dosch
H. C. Pike
L. E. Vandercook
H. P. Jensen
20
P
21
Anna Meister
Rufus Maker
H. Middlebury
Ellen Peterson
H. G. Krebs
Mary F. Reeber
Lilla B. Galloway
Harryette N. Ripley
Edward Haynes
Emilia Stutzmann
E. A. Theile
Seth Gainsley
Charles Camenzind
Meta Thompson
Caroline Mason and Louise E. Dorman
Katherine Hergert
Alex Fourness
Sallie Joy
Myrtle I. Becker
C. O. Tanquary
Q

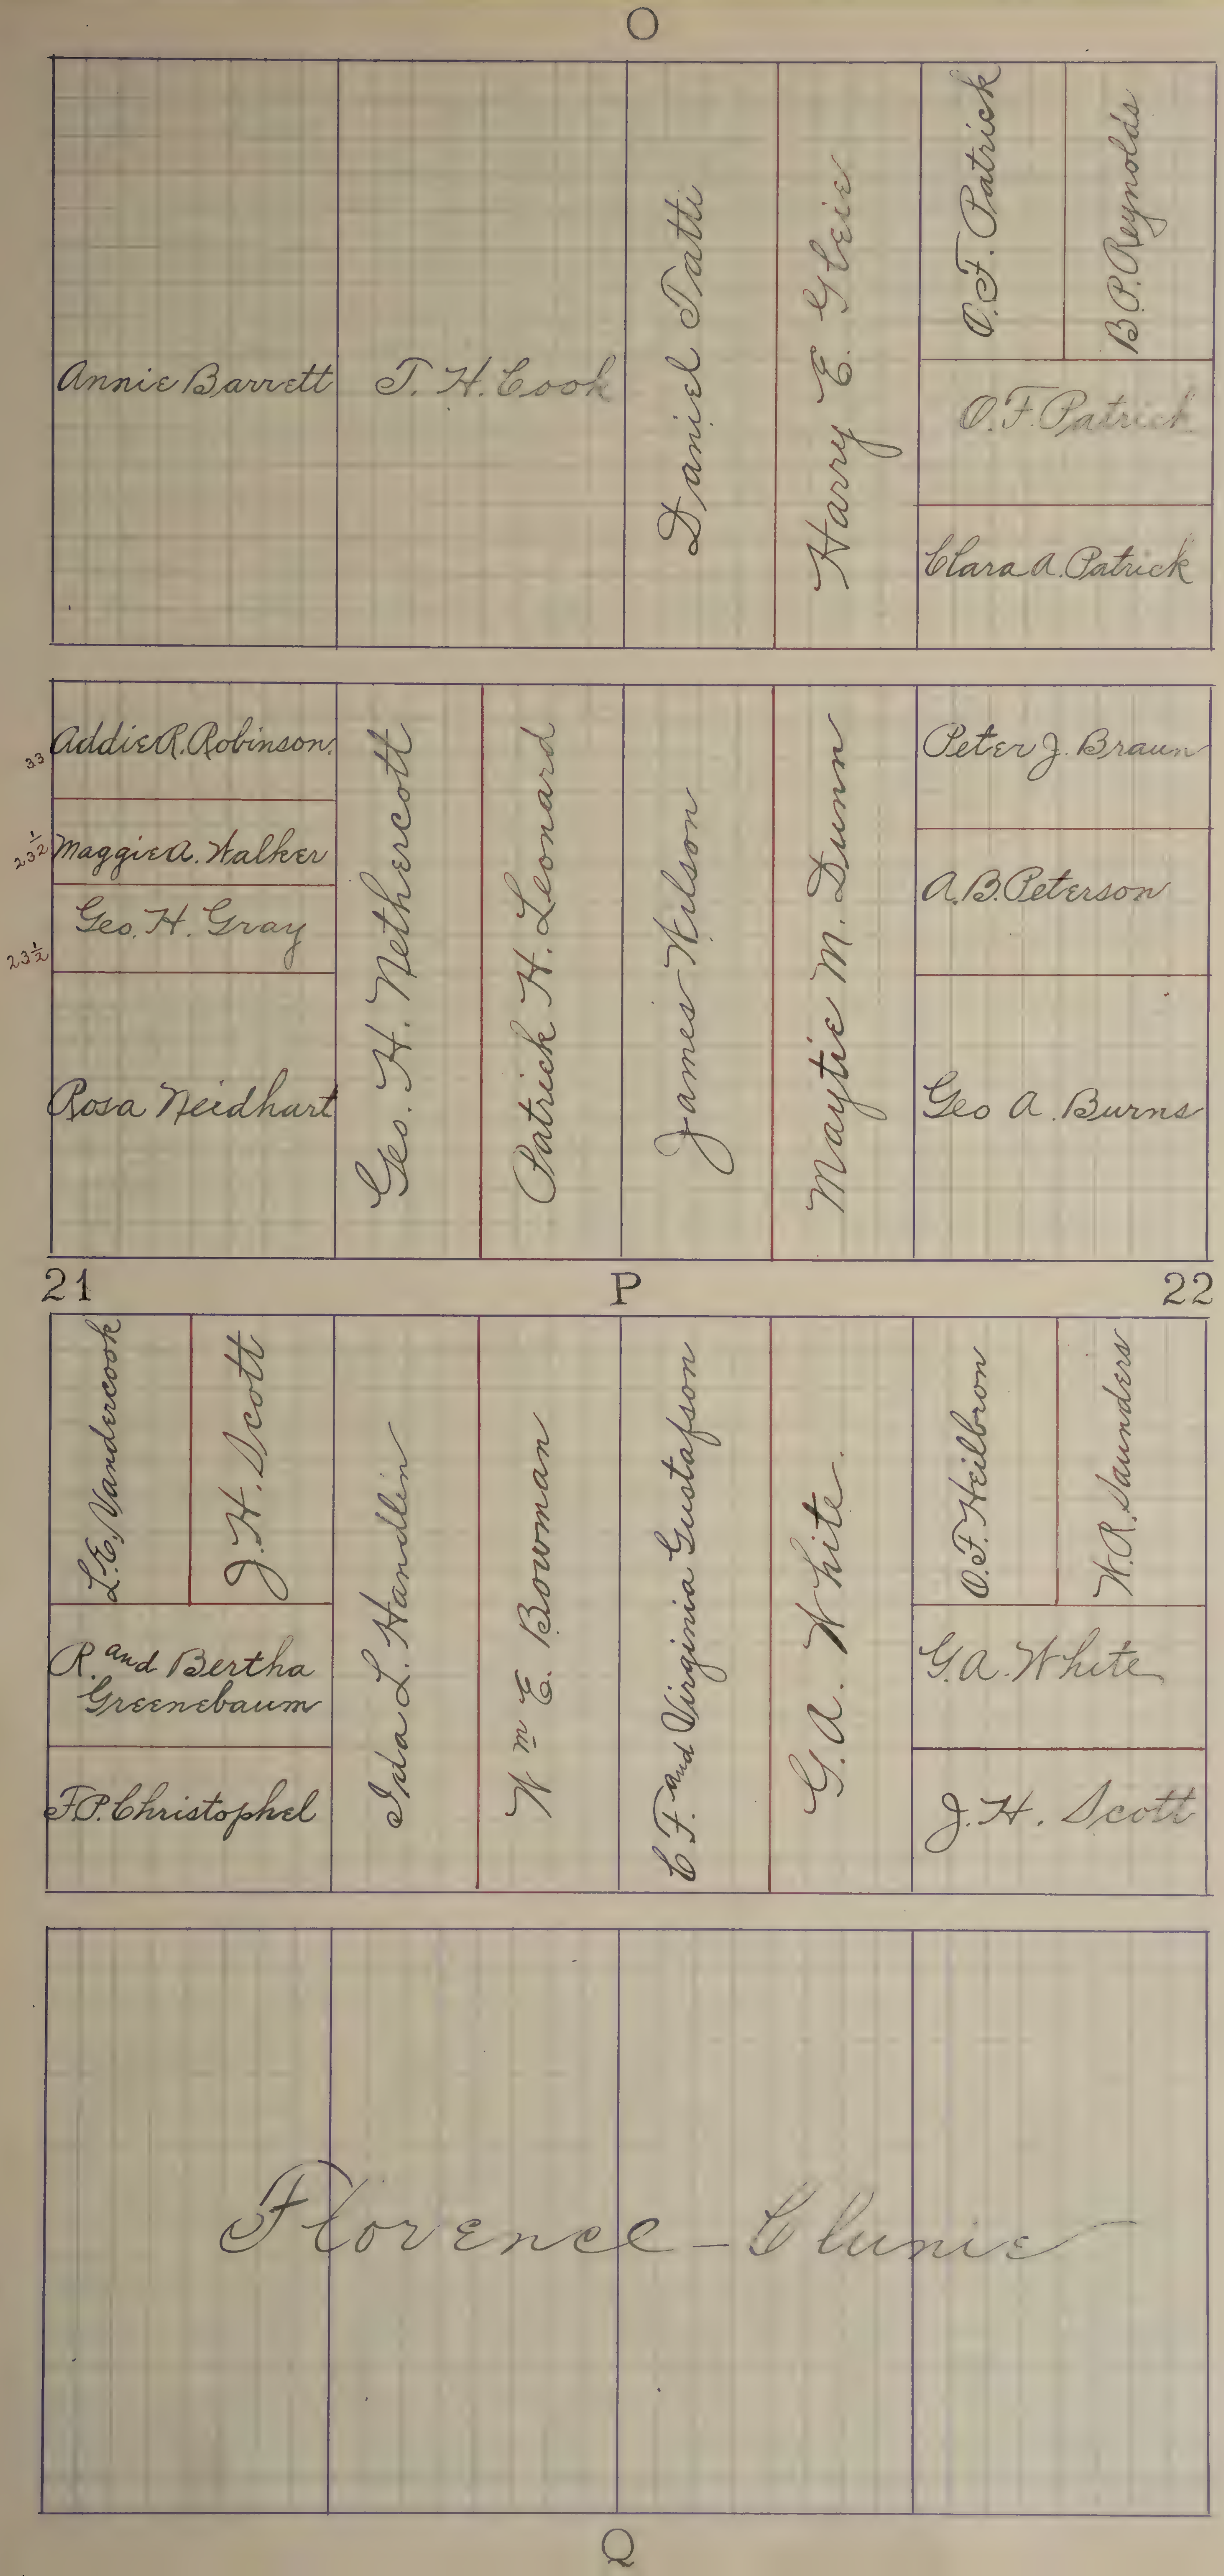
O
Annie Barrett
T. H. Cook
Daniel Patti
Harry E. Gleis
O. F. Patrick
B. P. Reynolds
O. F. Patrick
Clara A. Patrick
33
Addie R. Robinson
$23\frac{1}{2}$
Maggie A. Walker
Geo. H. Gray
$23\frac{1}{2}$
Rosa Neidhart
Geo. F. Nethercott
Patrick H. Leonard
James Wilson
Maytie M. Dunn
Peter J. Braun
A. B. Peterson
Geo A. Burns
21
P
22
L. E. Vandercook
J. H. Scott
R. and Bertha Greenebaum
F. P. Christophel
Ida L. Handlin
Wm E. Bowman
C. F. and Virginia Gustafson
G. A. White
O. F. Heilbron
W. R. Saunders
G. A. White
J. H. Scott
Florence Clunie
Q

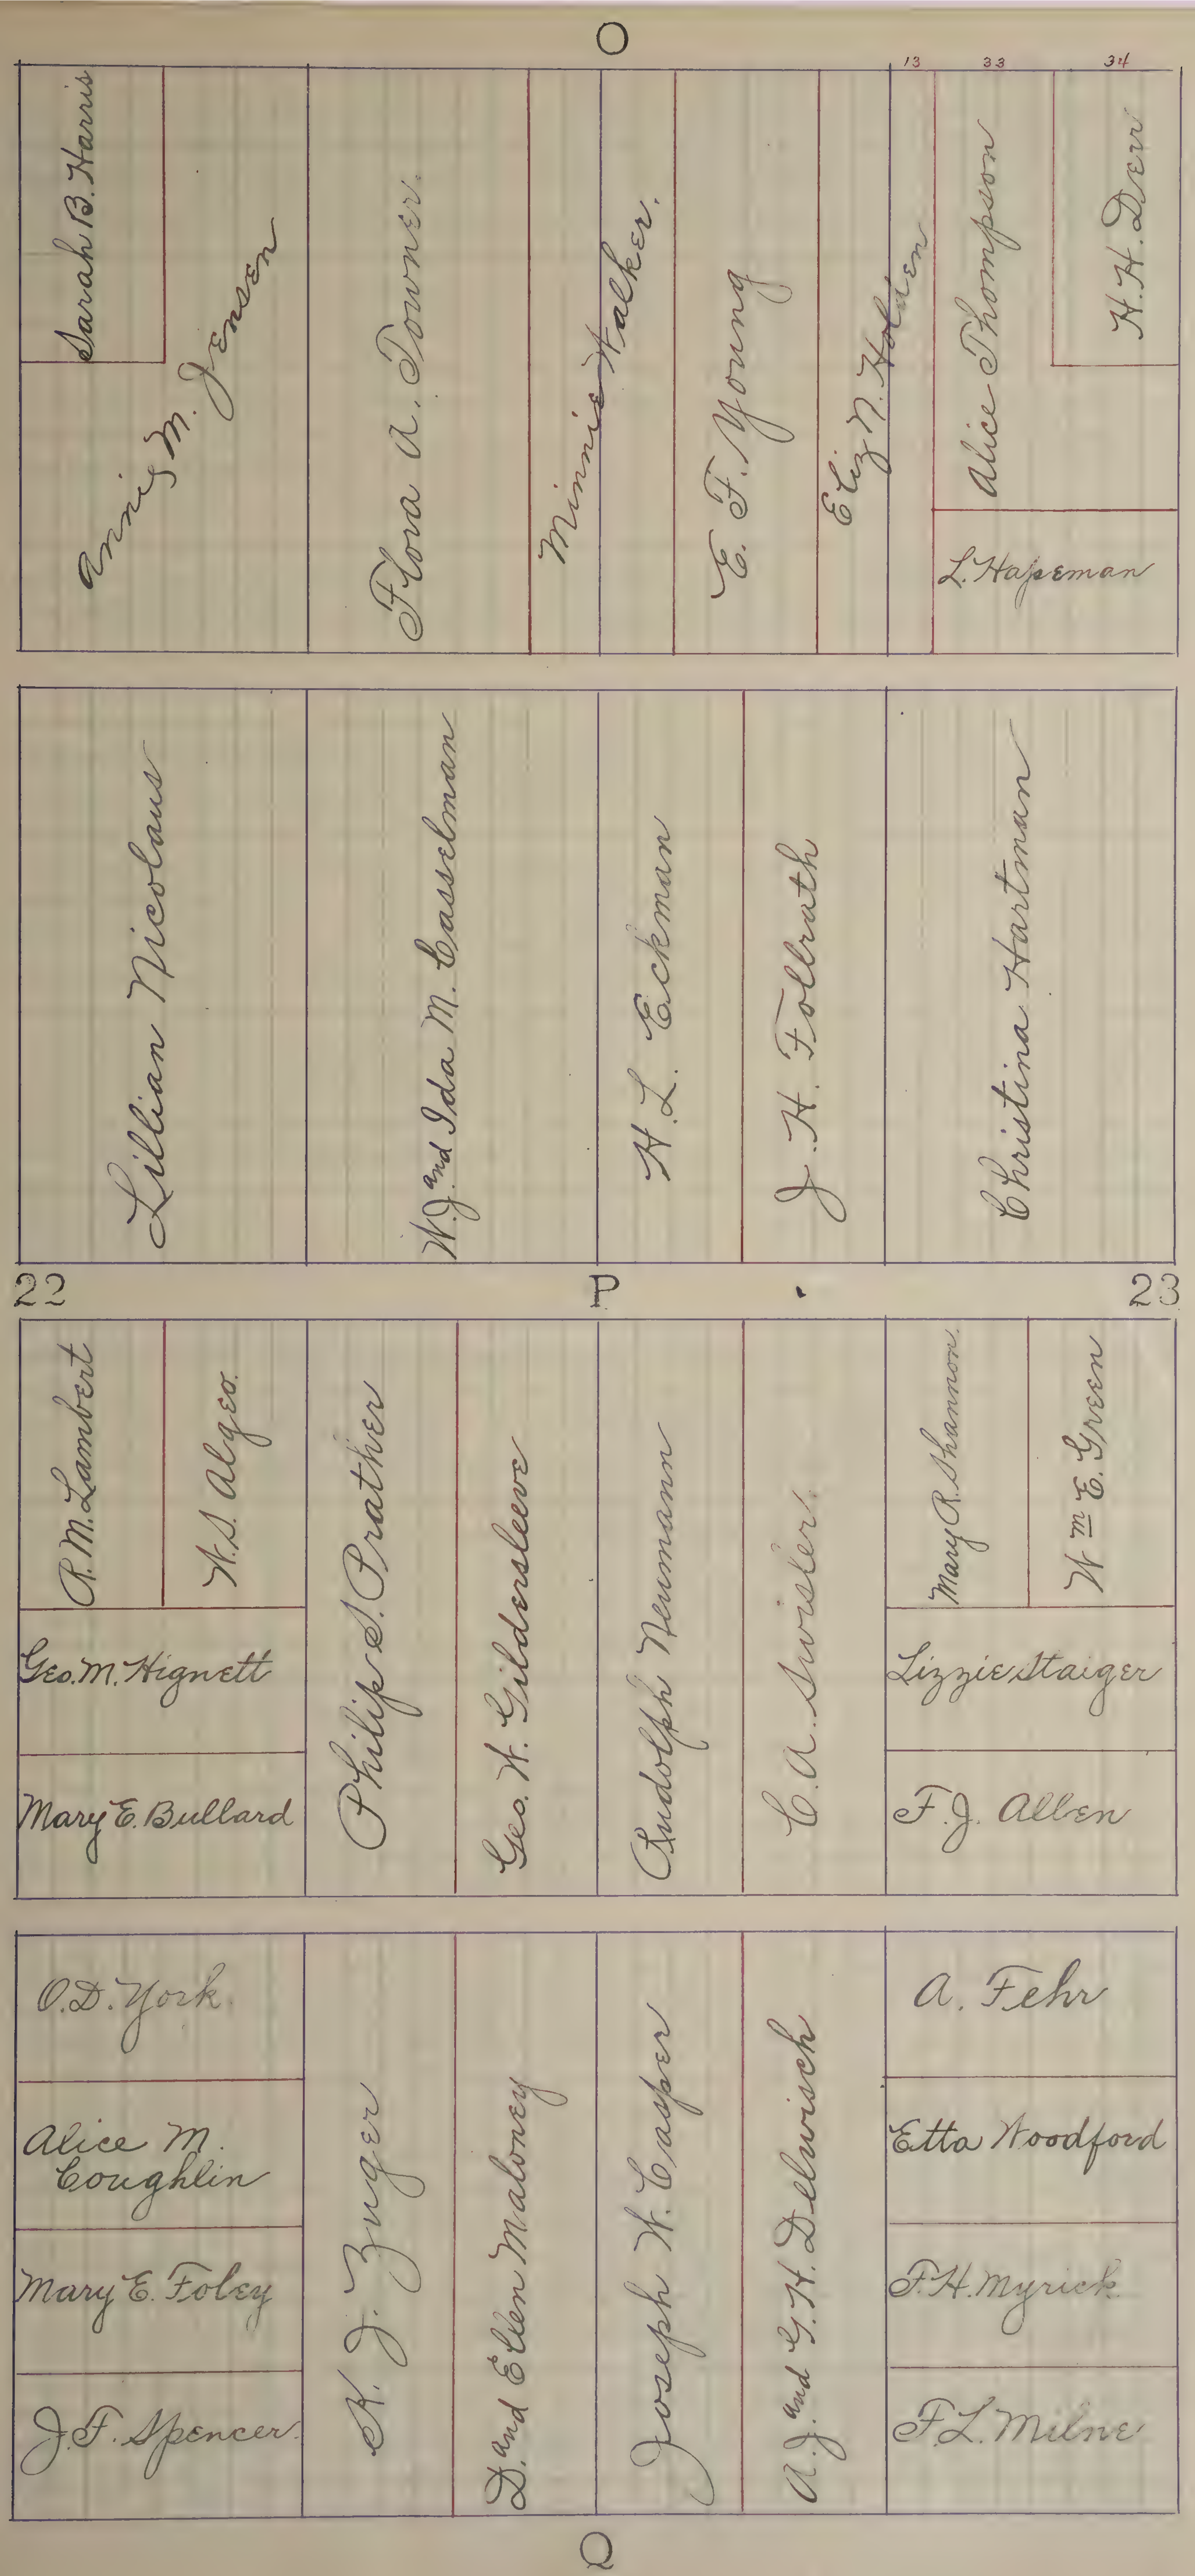
O
13
33
34
Sarah B. Harris
Annie M. Jensen
Flora A. Downer
Minnie Walker
E. F. Young
Eliz N. Holden
Alice Thompson
L. Hageman
H. H. Drew
Lillian Nicolaus
W. J. and Ida M. Casselman
H. L. Eckman
J. H. Follrath
Christina Hartman
22
P
23
R. M. Lambert
H. S. Algeo
Geo. M. Hignett
Mary E. Bullard
Philip S. Prather
Geo. H. Gildersleeve
Rudolph Neumann
C. A. Swisler
Mary R. Shannon
Wm E. Green
Lizzie Staiger
F. J. Allen
O. D. York
Alice M. Coughlin
Mary E. Foley
J. F. Spencer
A. J. Zuger
D. and Ellen Maloney
Joseph W. Casper
A. J. and G. H. Delwisch
A. Fehr
Etta Woodford
F. H. Myrick
F. L. Milne
Q

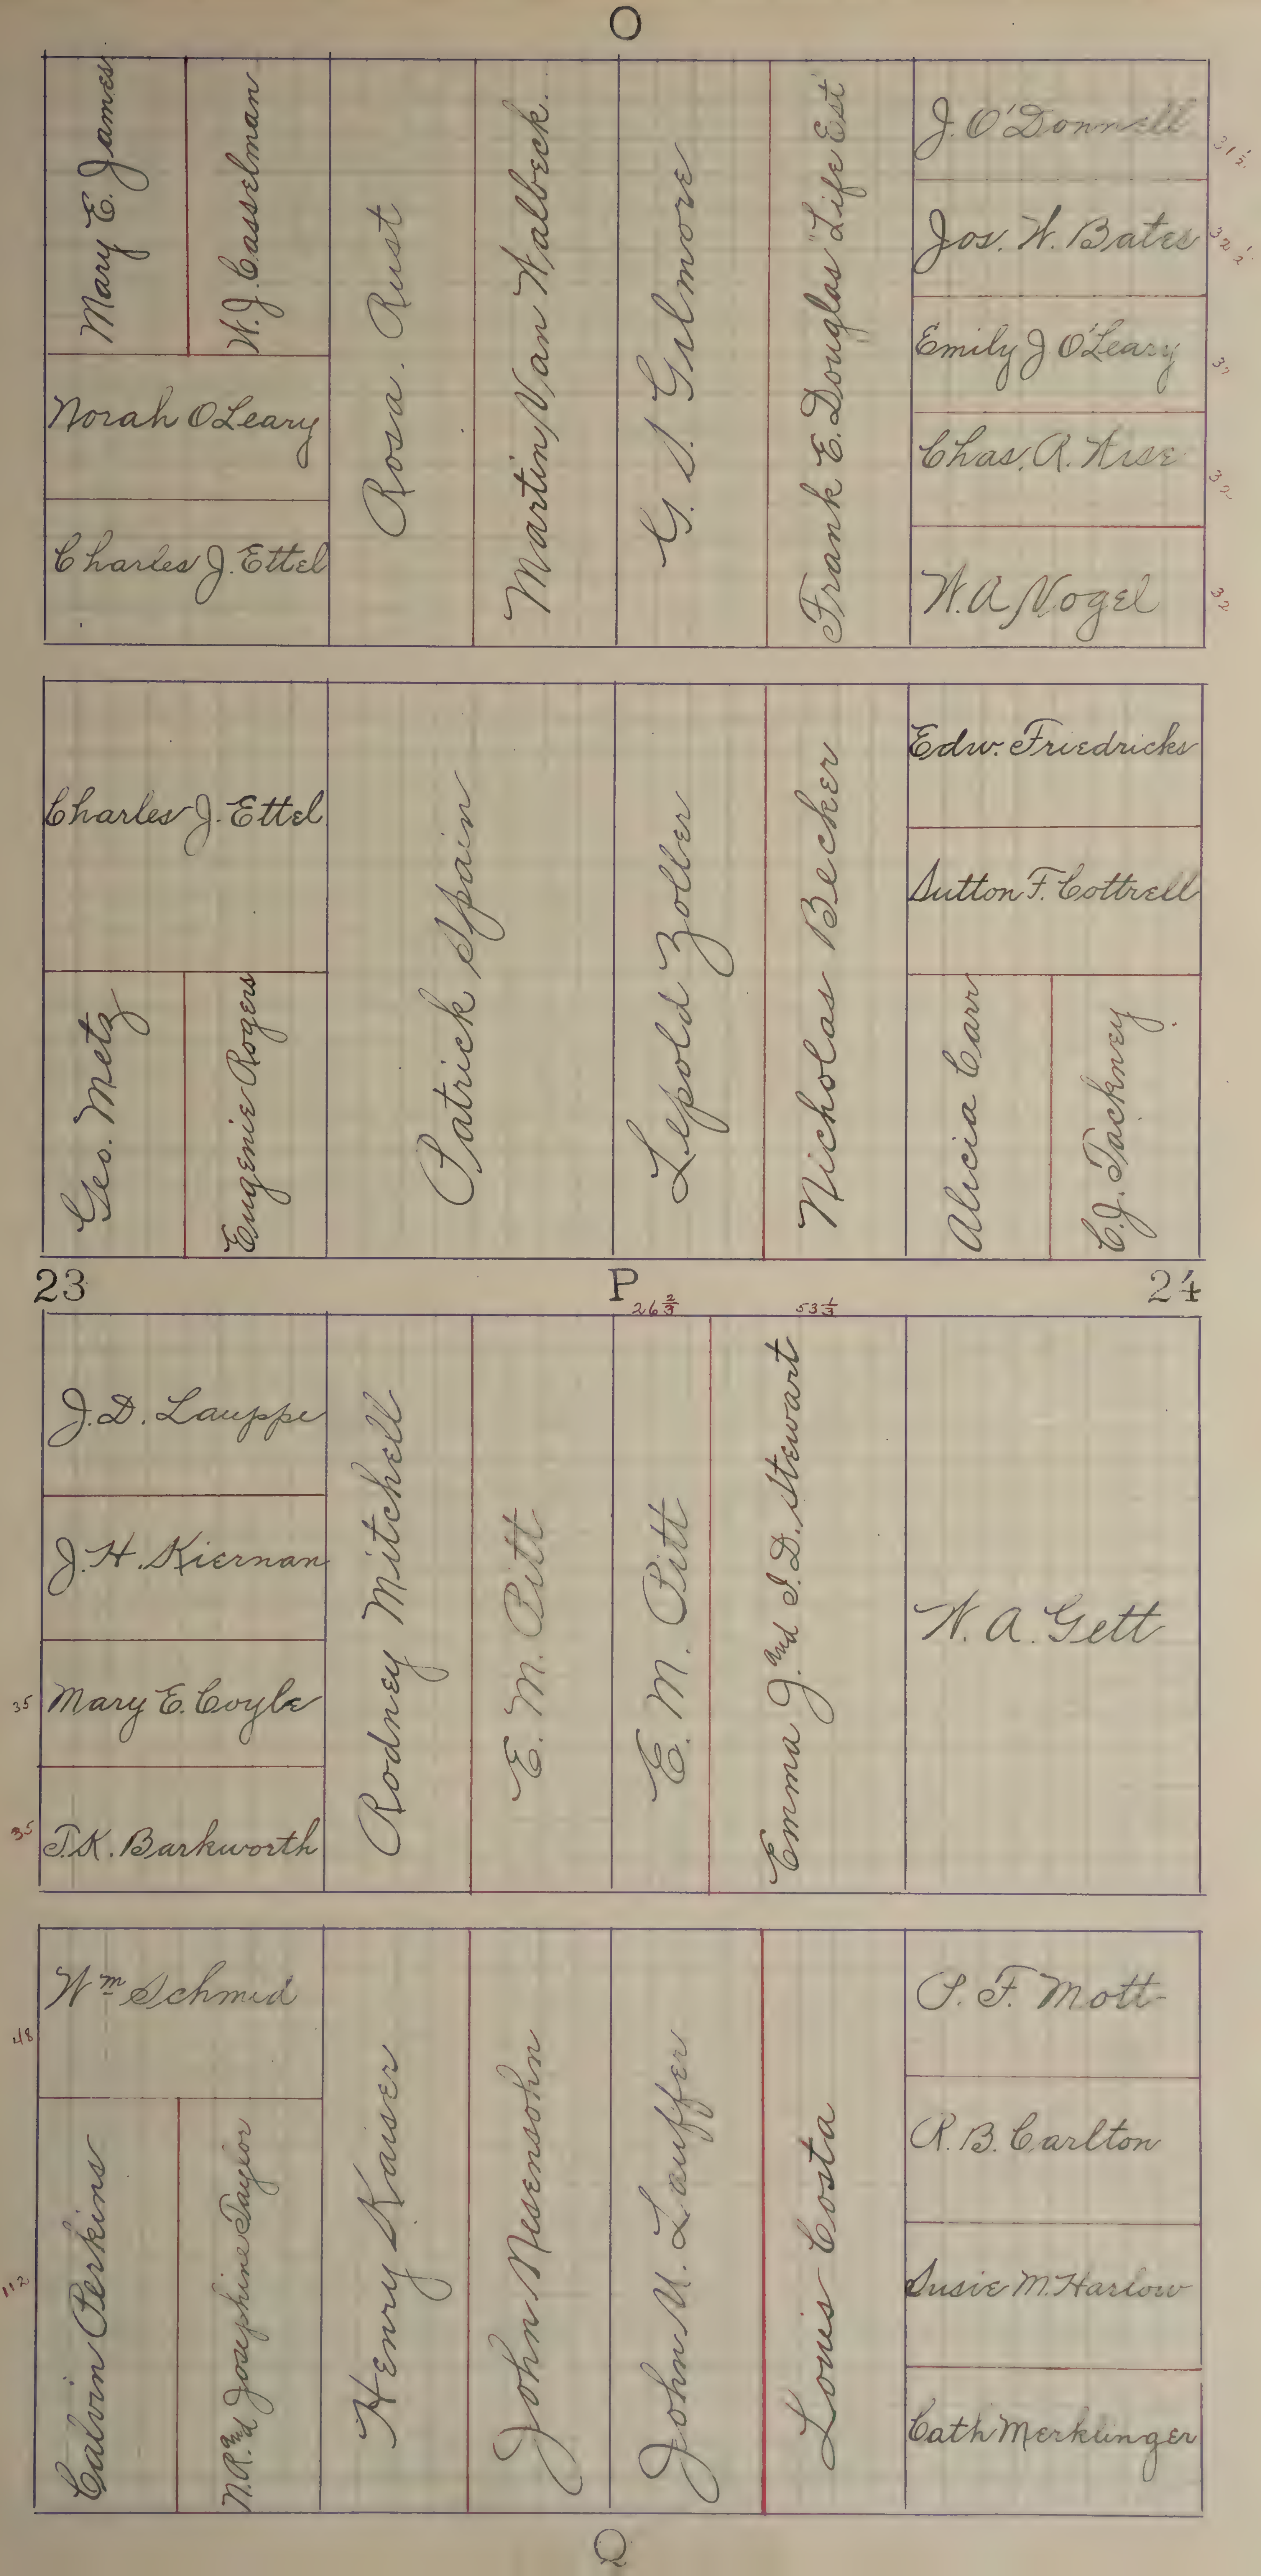
O
Mary E. James
W.J. Casselman
Norah O'Leary
Charles J. Ettel
Rosa Rust
Martin Van Walbeck.
G. S. Gilmore
Frank E. Douglas Life Est
J. O'Donnell
31½
Jos. W. Bates
32½
Emily J O'Leary
32
Chas. A. Aise
32
W.A. Vogel
32
Charles J. Ettel
Geo. Metz
Eugenie Rogers
Patrick Spain
Lepold Zoller
Nicholas Becker
Edw. Friedricks
Sutton F. Cottrell
Alicia Carr
C.J. Tackney
23
P
26⅔
53⅓
24
J.D. Lauppe
J.H. Kiernan
35
Mary E. Coyle
35
T.K. Barkworth
Rodney Mitchell
E. M. Pitt
E. M. Pitt
Emma J. and I.D. Stewart
W. A. Gett
Wm Schmid
48
112
Calvin Perkins
Mrs Josephine Taylor
Henry Kaiser
John Mesensohn
John M. Lauffer
Louis Costa
O. F. Mott
R. B. Carlton
Susie M. Harlow
Cath Merklinger
Q

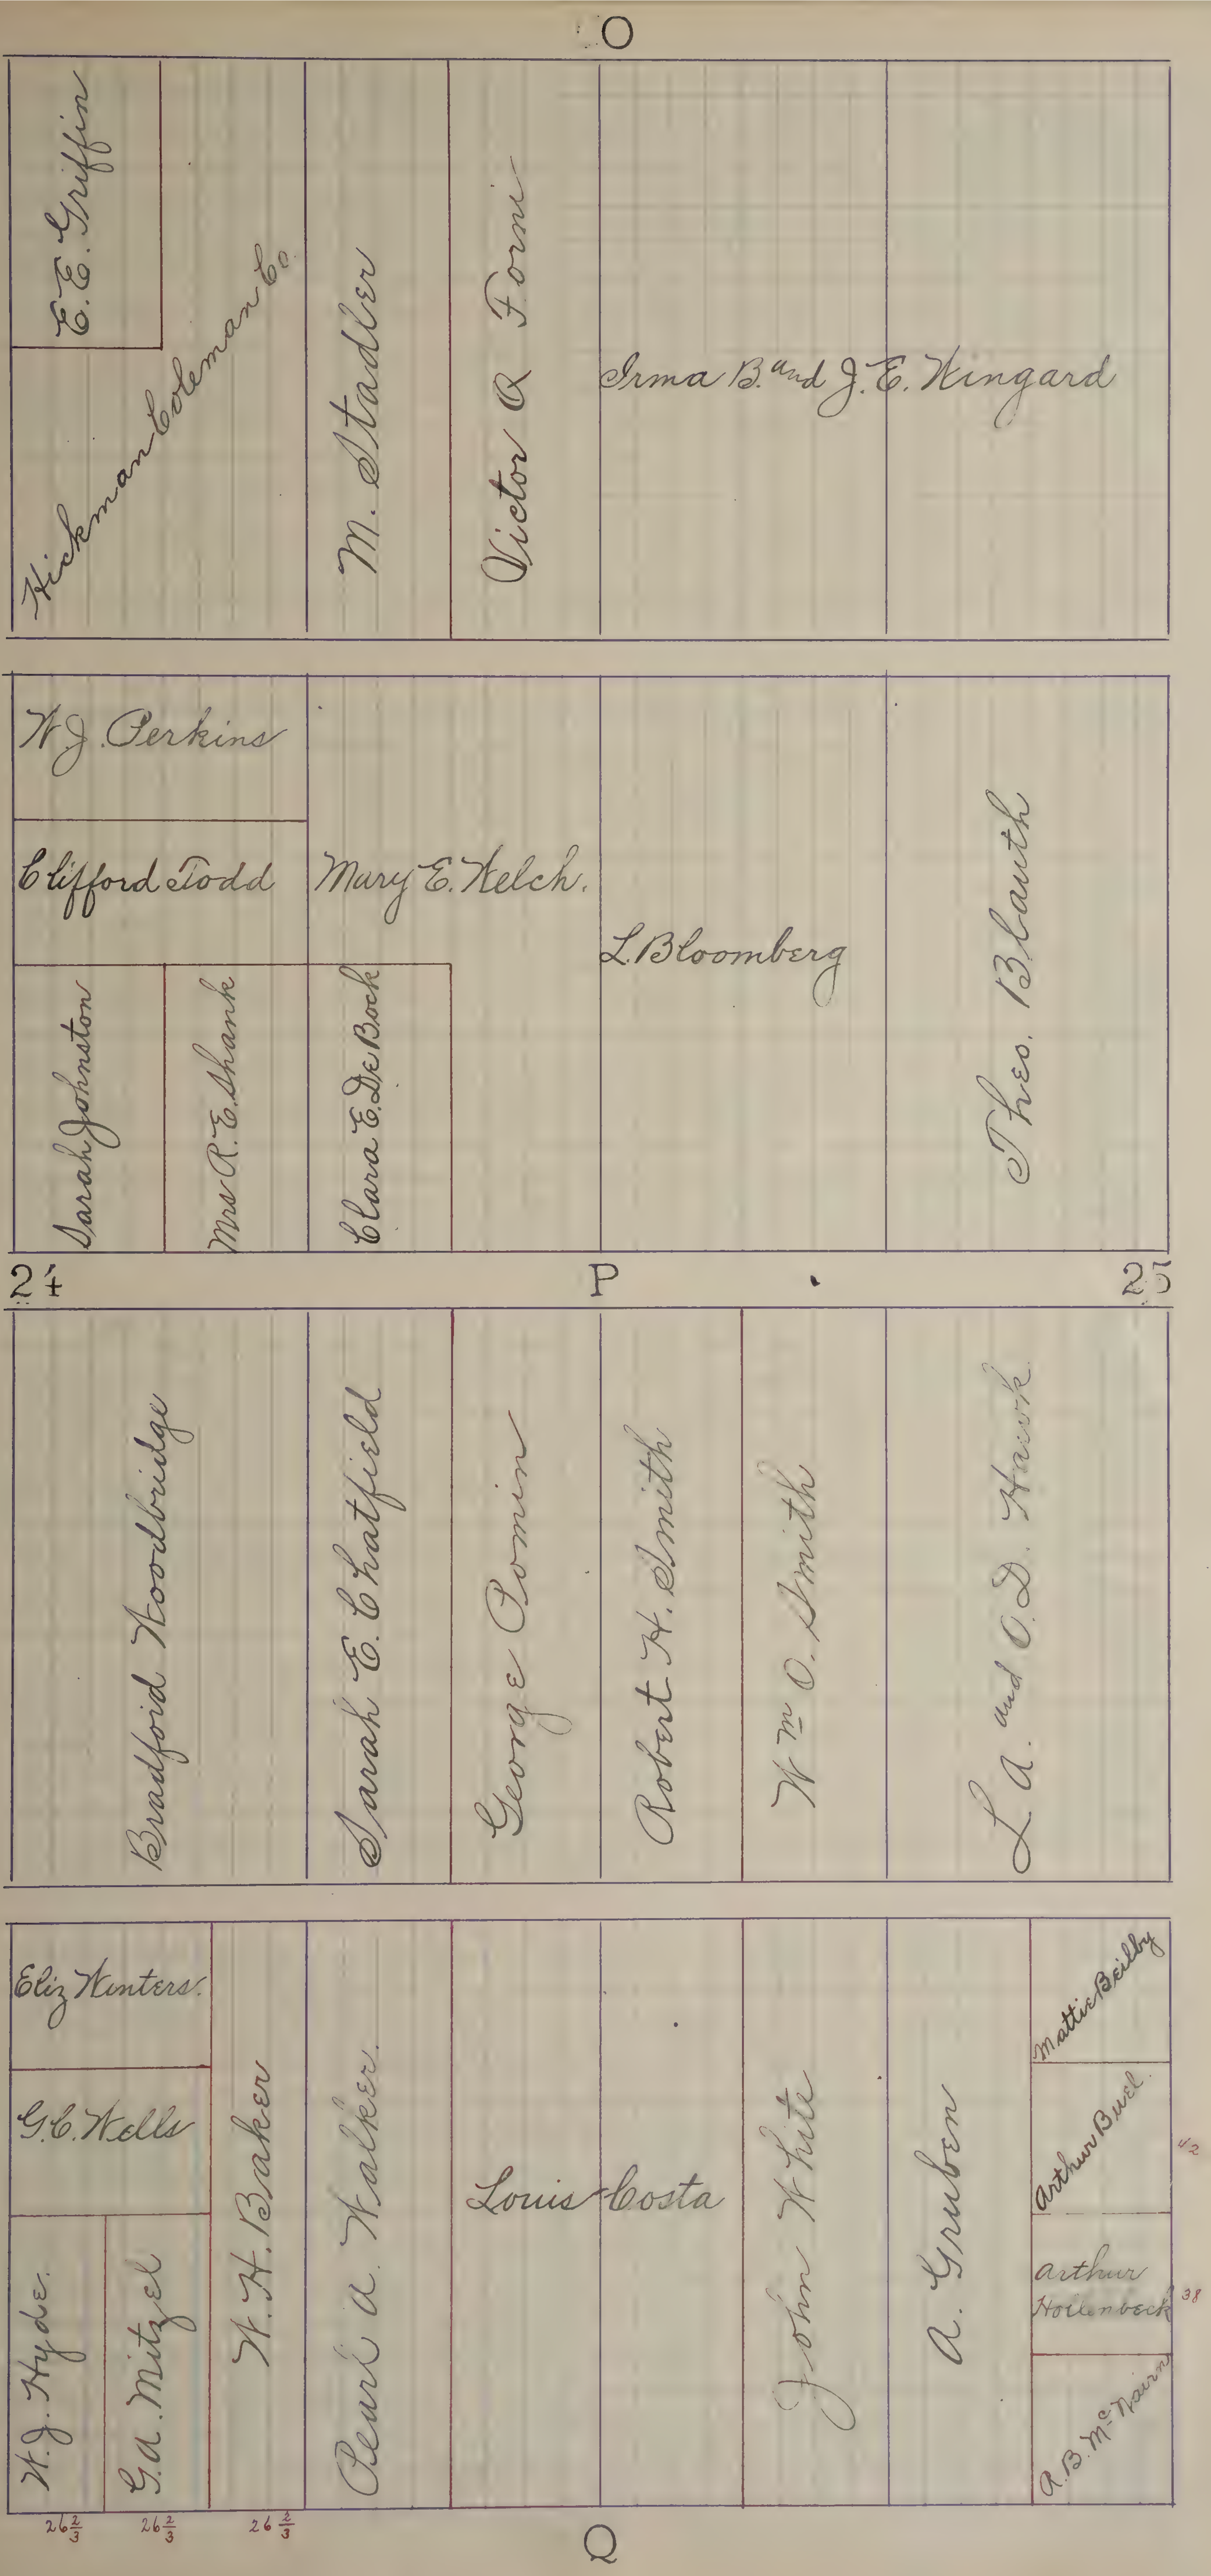
O
E.E. Griffin
Hickman Coleman Co.
M. Stadler
Victor Q Forni
Irma B. and J.E. Wingard
W.J. Perkins
Clifford Todd
Mary E. Welch.
L Bloomberg
Theo. Blauth
Sarah Johnston
Mrs R.E. Shank
Clara E. DeBock
24
P
25
Bradford Woodbridge
Sarah E. Chatfield
George Pomin
Robert H. Smith
Wm O. Smith
L.A. and C.D. Hawk
Eliz Winters.
G.C. Wells
W.J. Hyde.
G.A. Mitzel
W.H. Baker
Pearl A. Walker.
Louis Costa
John White
A. Gruben
Mattie Beilby
Arthur Buel
1/2
Arthur Hollenbeck
38
A.B. McNairn
26 2/3
26 2/3
26 2/3
Q

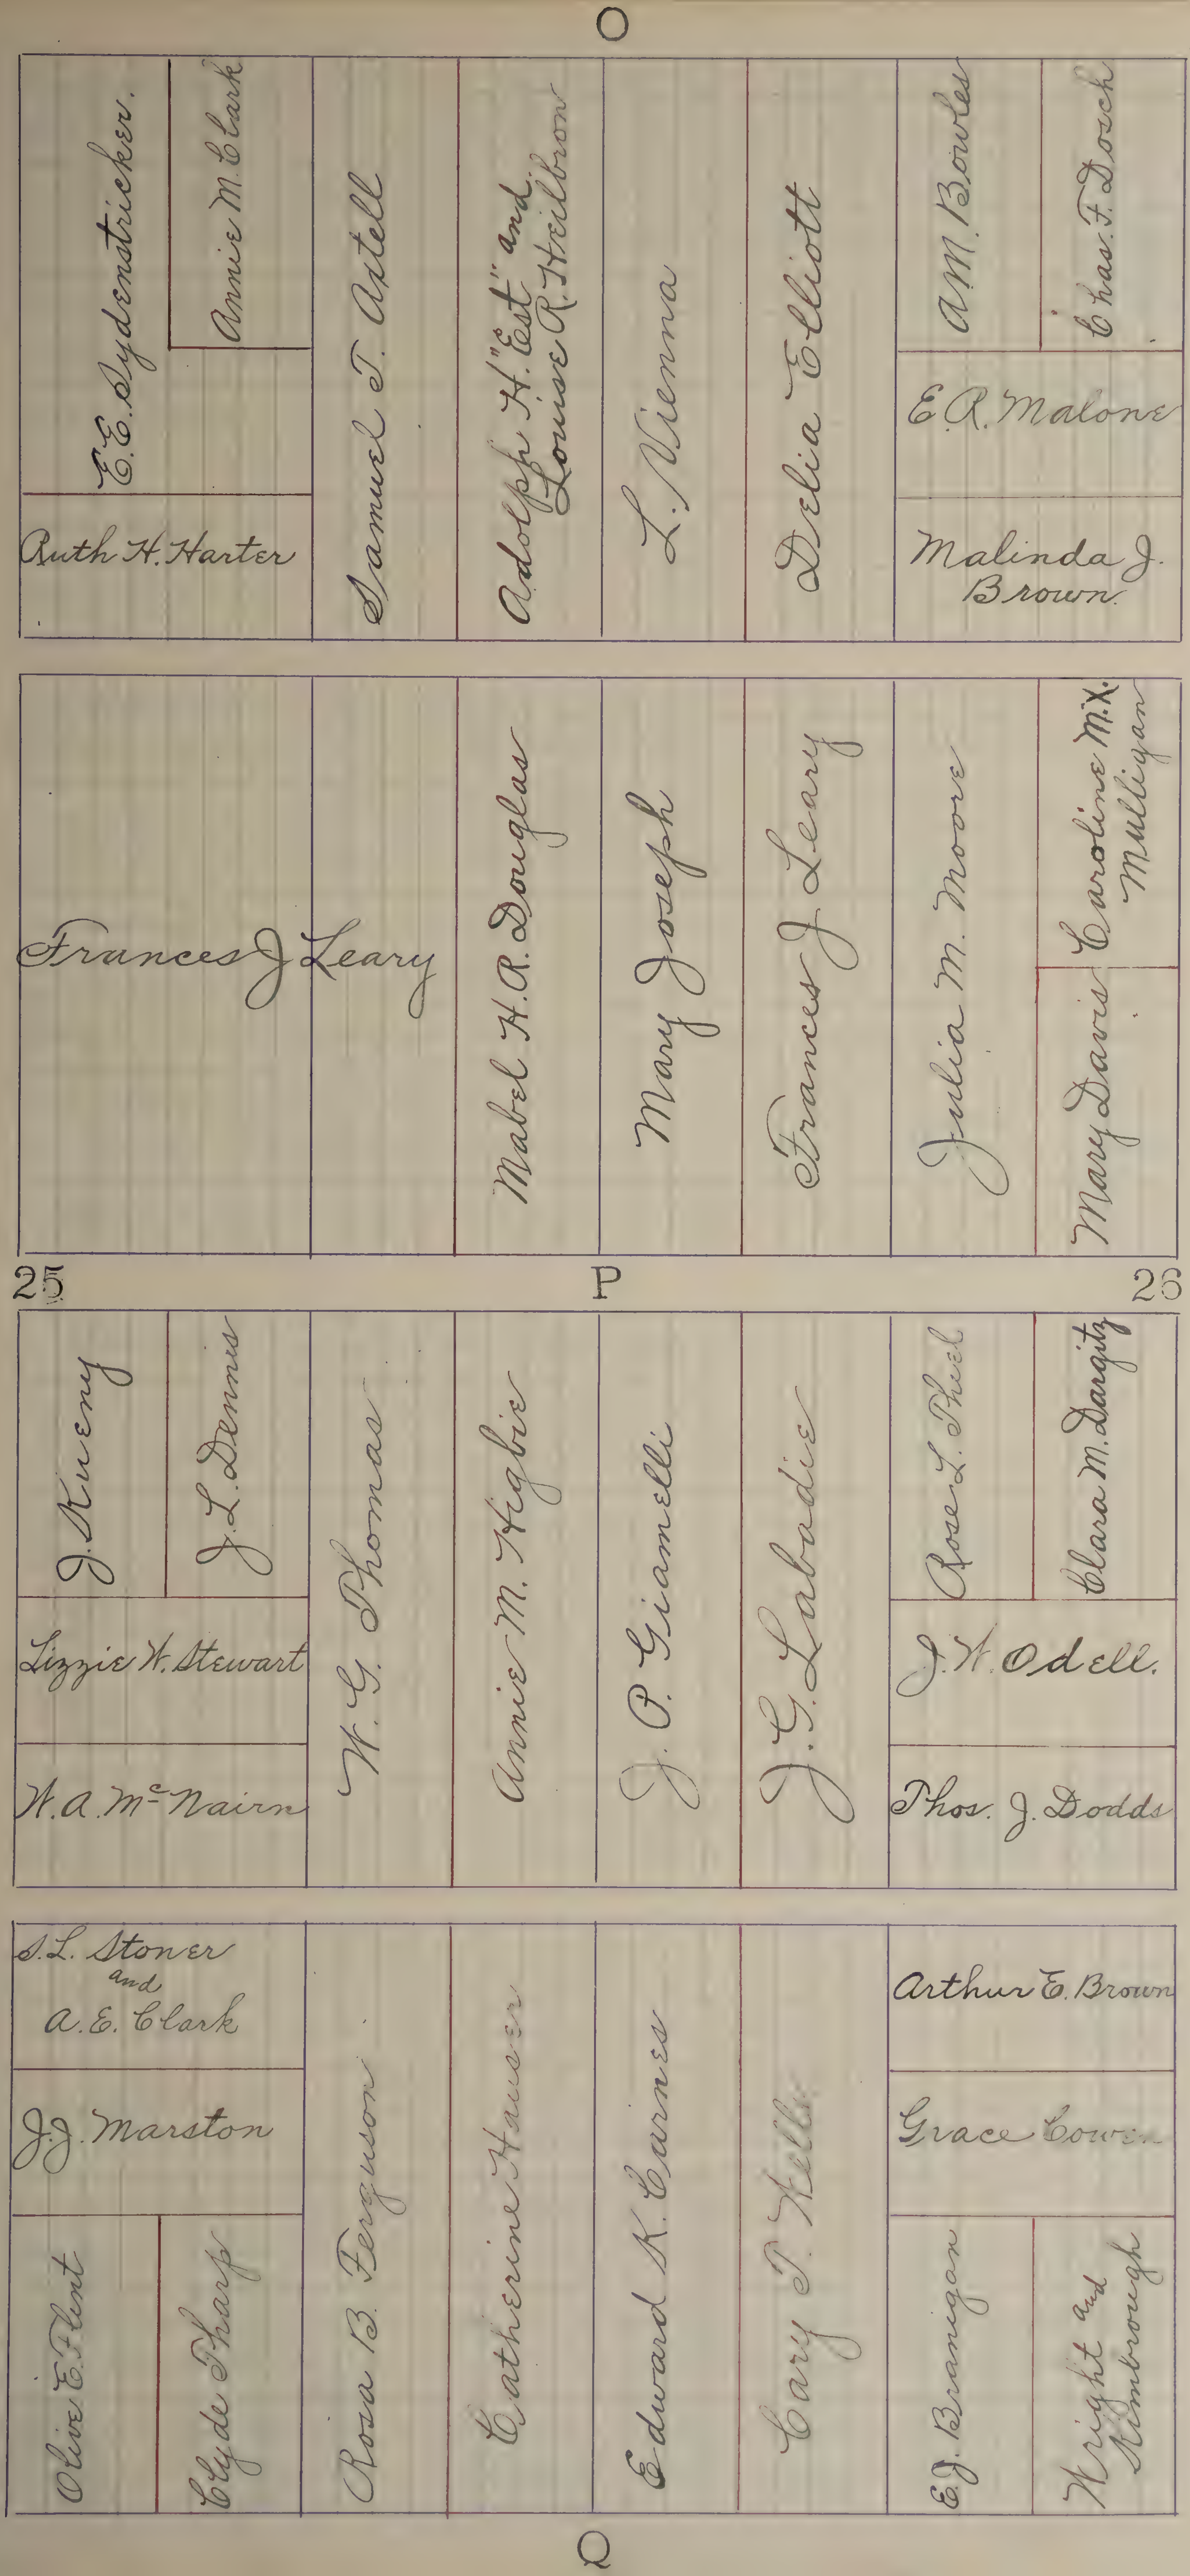
O
Ruth H. Harter
E. E. Sydenstricker
Annie M. Clark
Samuel T. Axtell
Adolph H. "Est" and Louise R. Heilbron
L. Vienna
Delia Elliott
Malinda J. Brown
E. R. Malone
A. M. Bowles
Chas. F. Dosch
Frances J. Leary
Mabel H. R. Douglas
Mary Joseph
Frances J. Leary
Julia M. Moore
Mary Davis
Caroline M.X. Mulligan
25
P
26
H. A. McNairn
Lizzie W. Stewart
J. Kueny
J. L. Dennis
W. G. Thomas
Annie M. Higbie
J. P. Giamelli
J. G. Labadie
Thos. J. Dodds
J. W. Odell.
Rose L. Thiel
Clara M. Dargitz
S. L. Stoner and A. E. Clark
J. J. Marston
Olive E. Flint
Clyde Tharp
Rosa B. Ferguson
Catherine Hauser
Edward K. Carnes
Cary T. Kells
Arthur E. Brown
Grace Cowen
E. J. Branigan
Wright and Kimbrough
Q

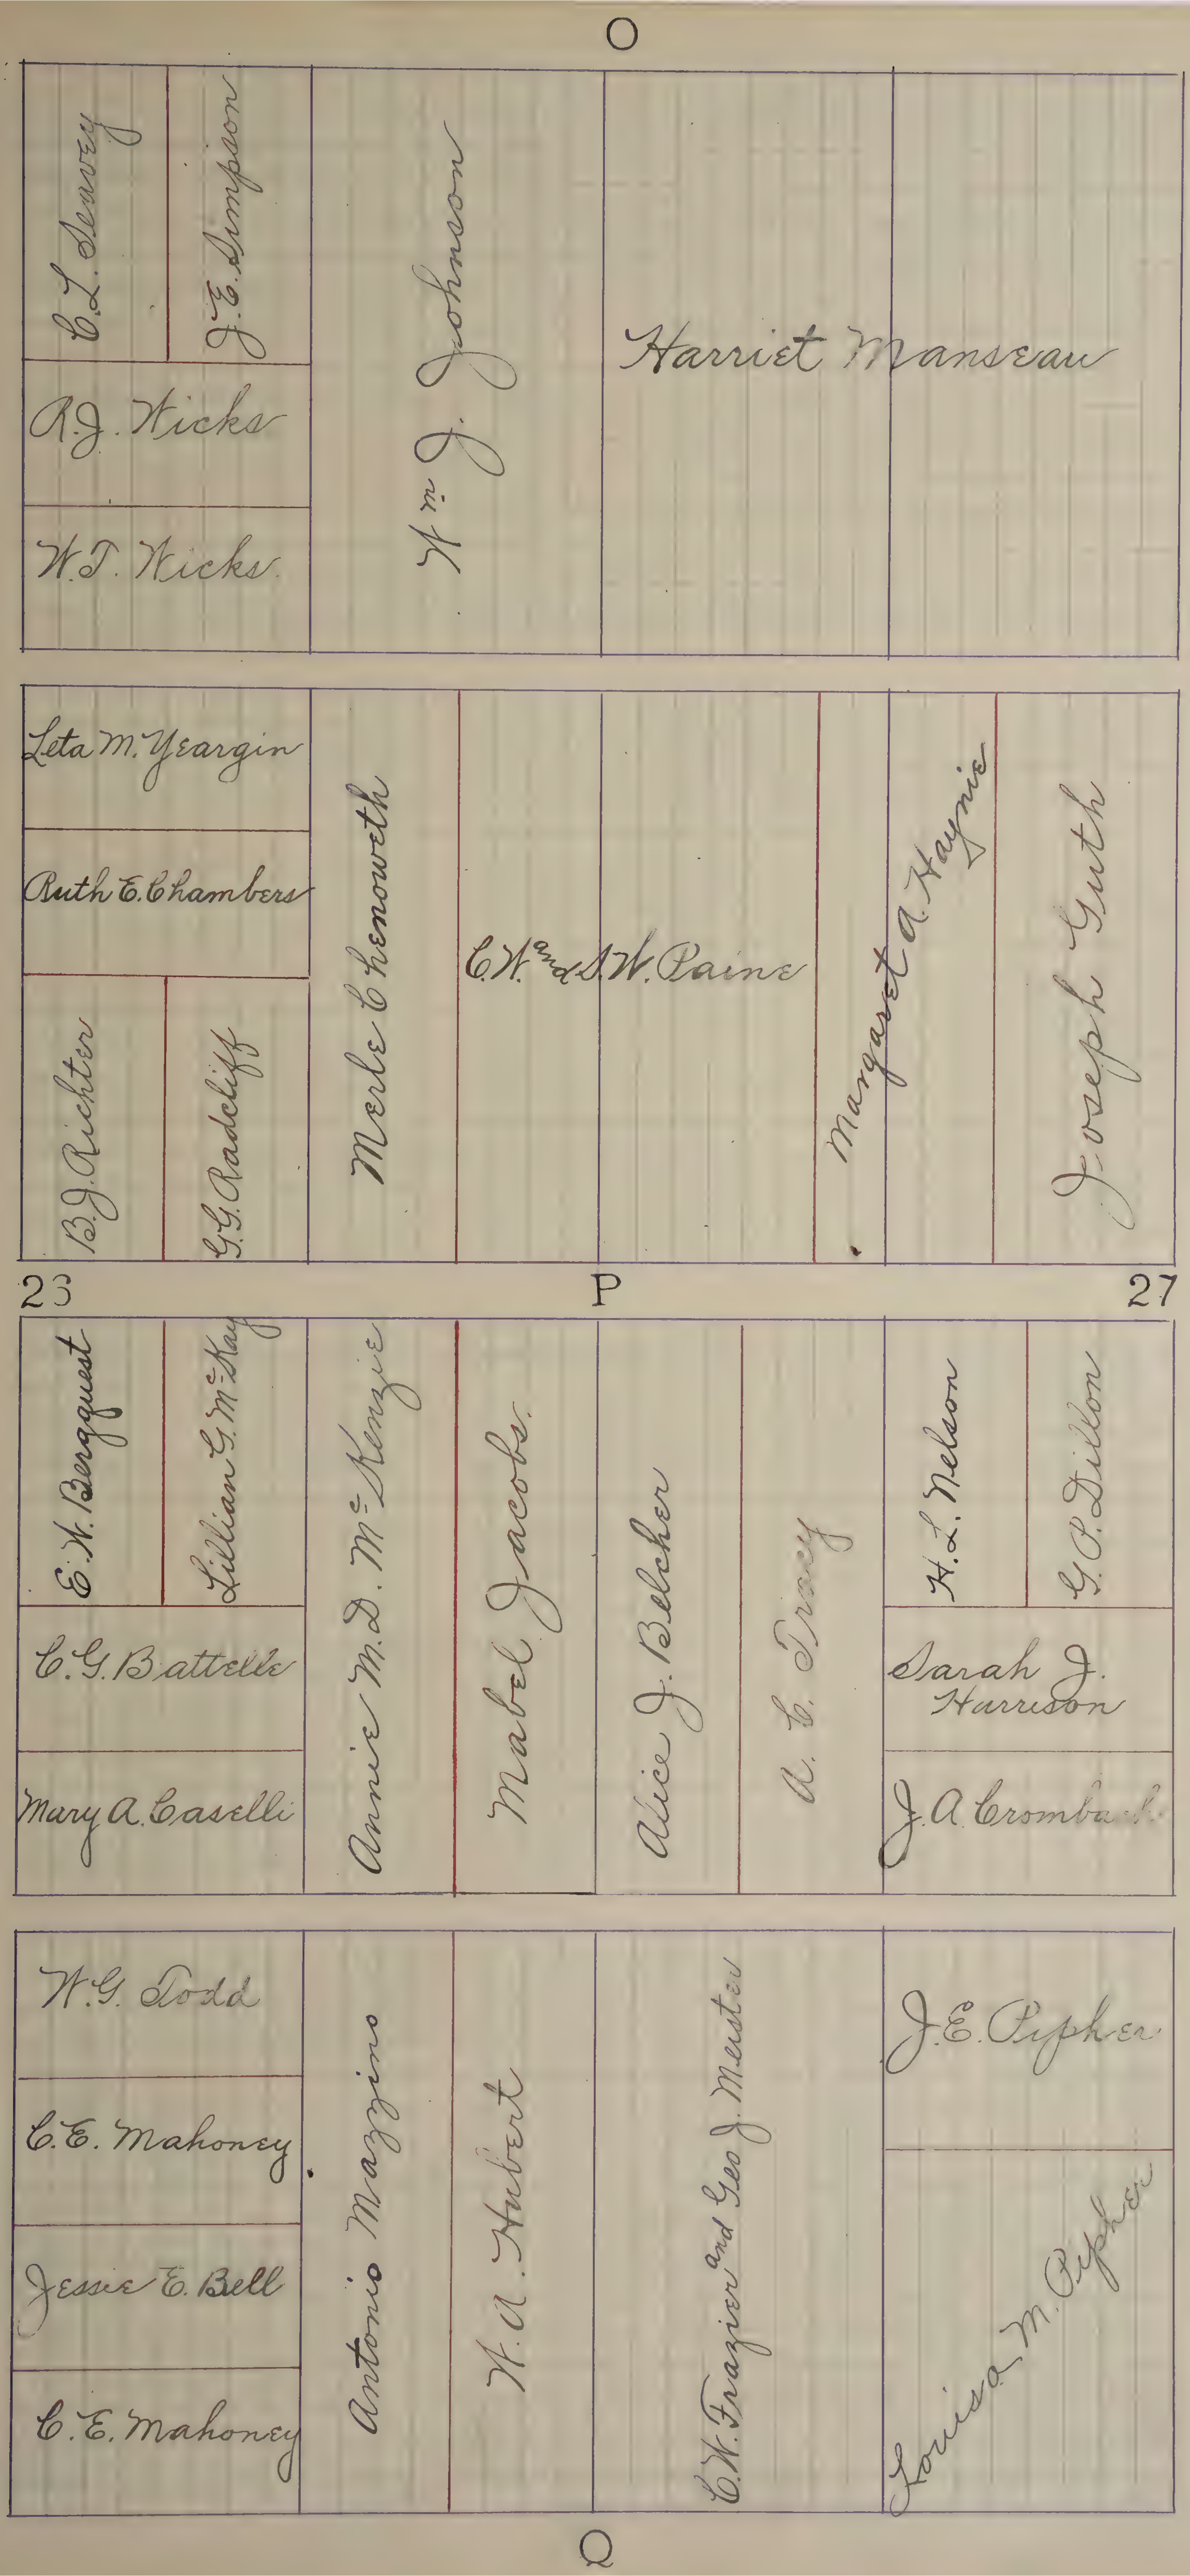
O
C.L. Seavey
J.E. Simpson
R.J. Wicks
W.T. Wicks
Wm J. Johnson
Harriet Manseau
Leta M. Yeargin
Ruth E. Chambers
B.J. Richter
G.G. Radcliff
Merle Chenoweth
C.W. and S.W. Paine
Margaret A. Haynie
Joseph Guth
23
P
27
E.W. Bergquest
Lillian G. McKay
C.G. Battelle
Mary A. Caselli
Annie M.D. McKenzie
Mabel Jacobs
Alice J. Belcher
A.E. Tracy
H.L. Nelson
G.P. Dillon
Sarah J. Harrison
J.A. Crombach
W.G. Dodd
C.E. Mahoney
Jessie E. Bell
C.E. Mahoney
Antonio Mazzino
W.A. Hubert
C.W. Frazier and Geo J. Meister
J.E. Pipher
Louisa M. Pipher
Q

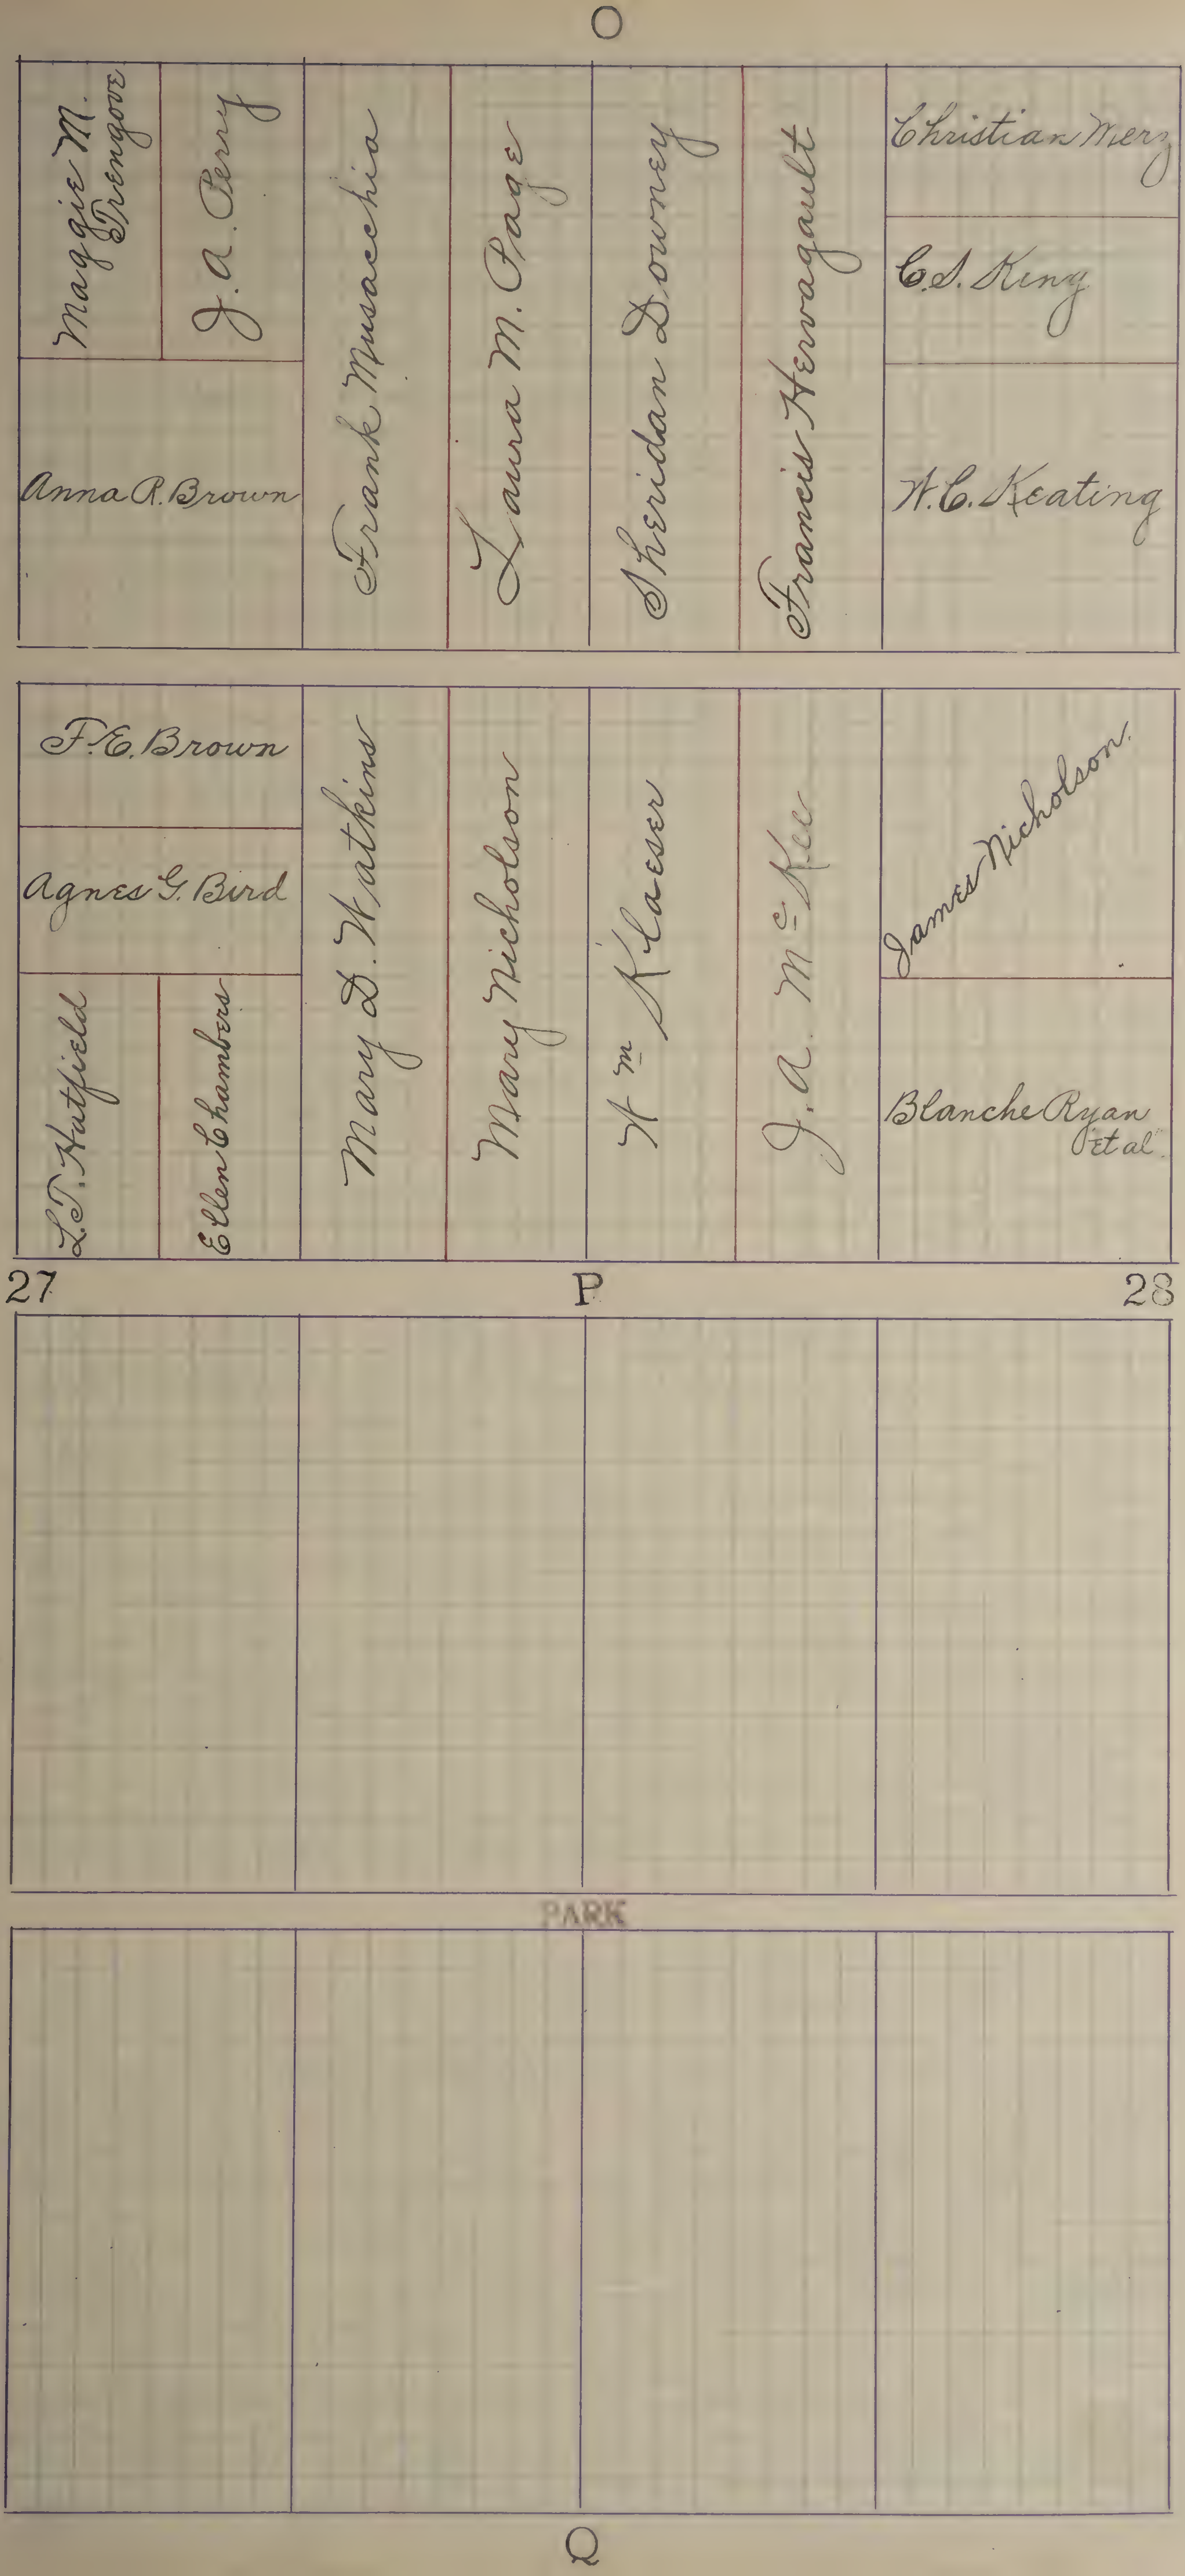
O
Maggie M. Trengove
J. A. Perry
Anna R. Brown
Frank Musacchia
Laura M. Page
Sheridan Downey
Francis Hervagault
Christian Merz
C. S. King
W. C. Keating
F. E. Brown
Agnes G. Bird
L. T. Hatfield
Ellen Chambers
Mary D. Watkins
Mary Nicholson
Wm Klaeser
J. A. McKee
James Nicholson
Blanche Ryan et al
27
P
28
PARK
Q

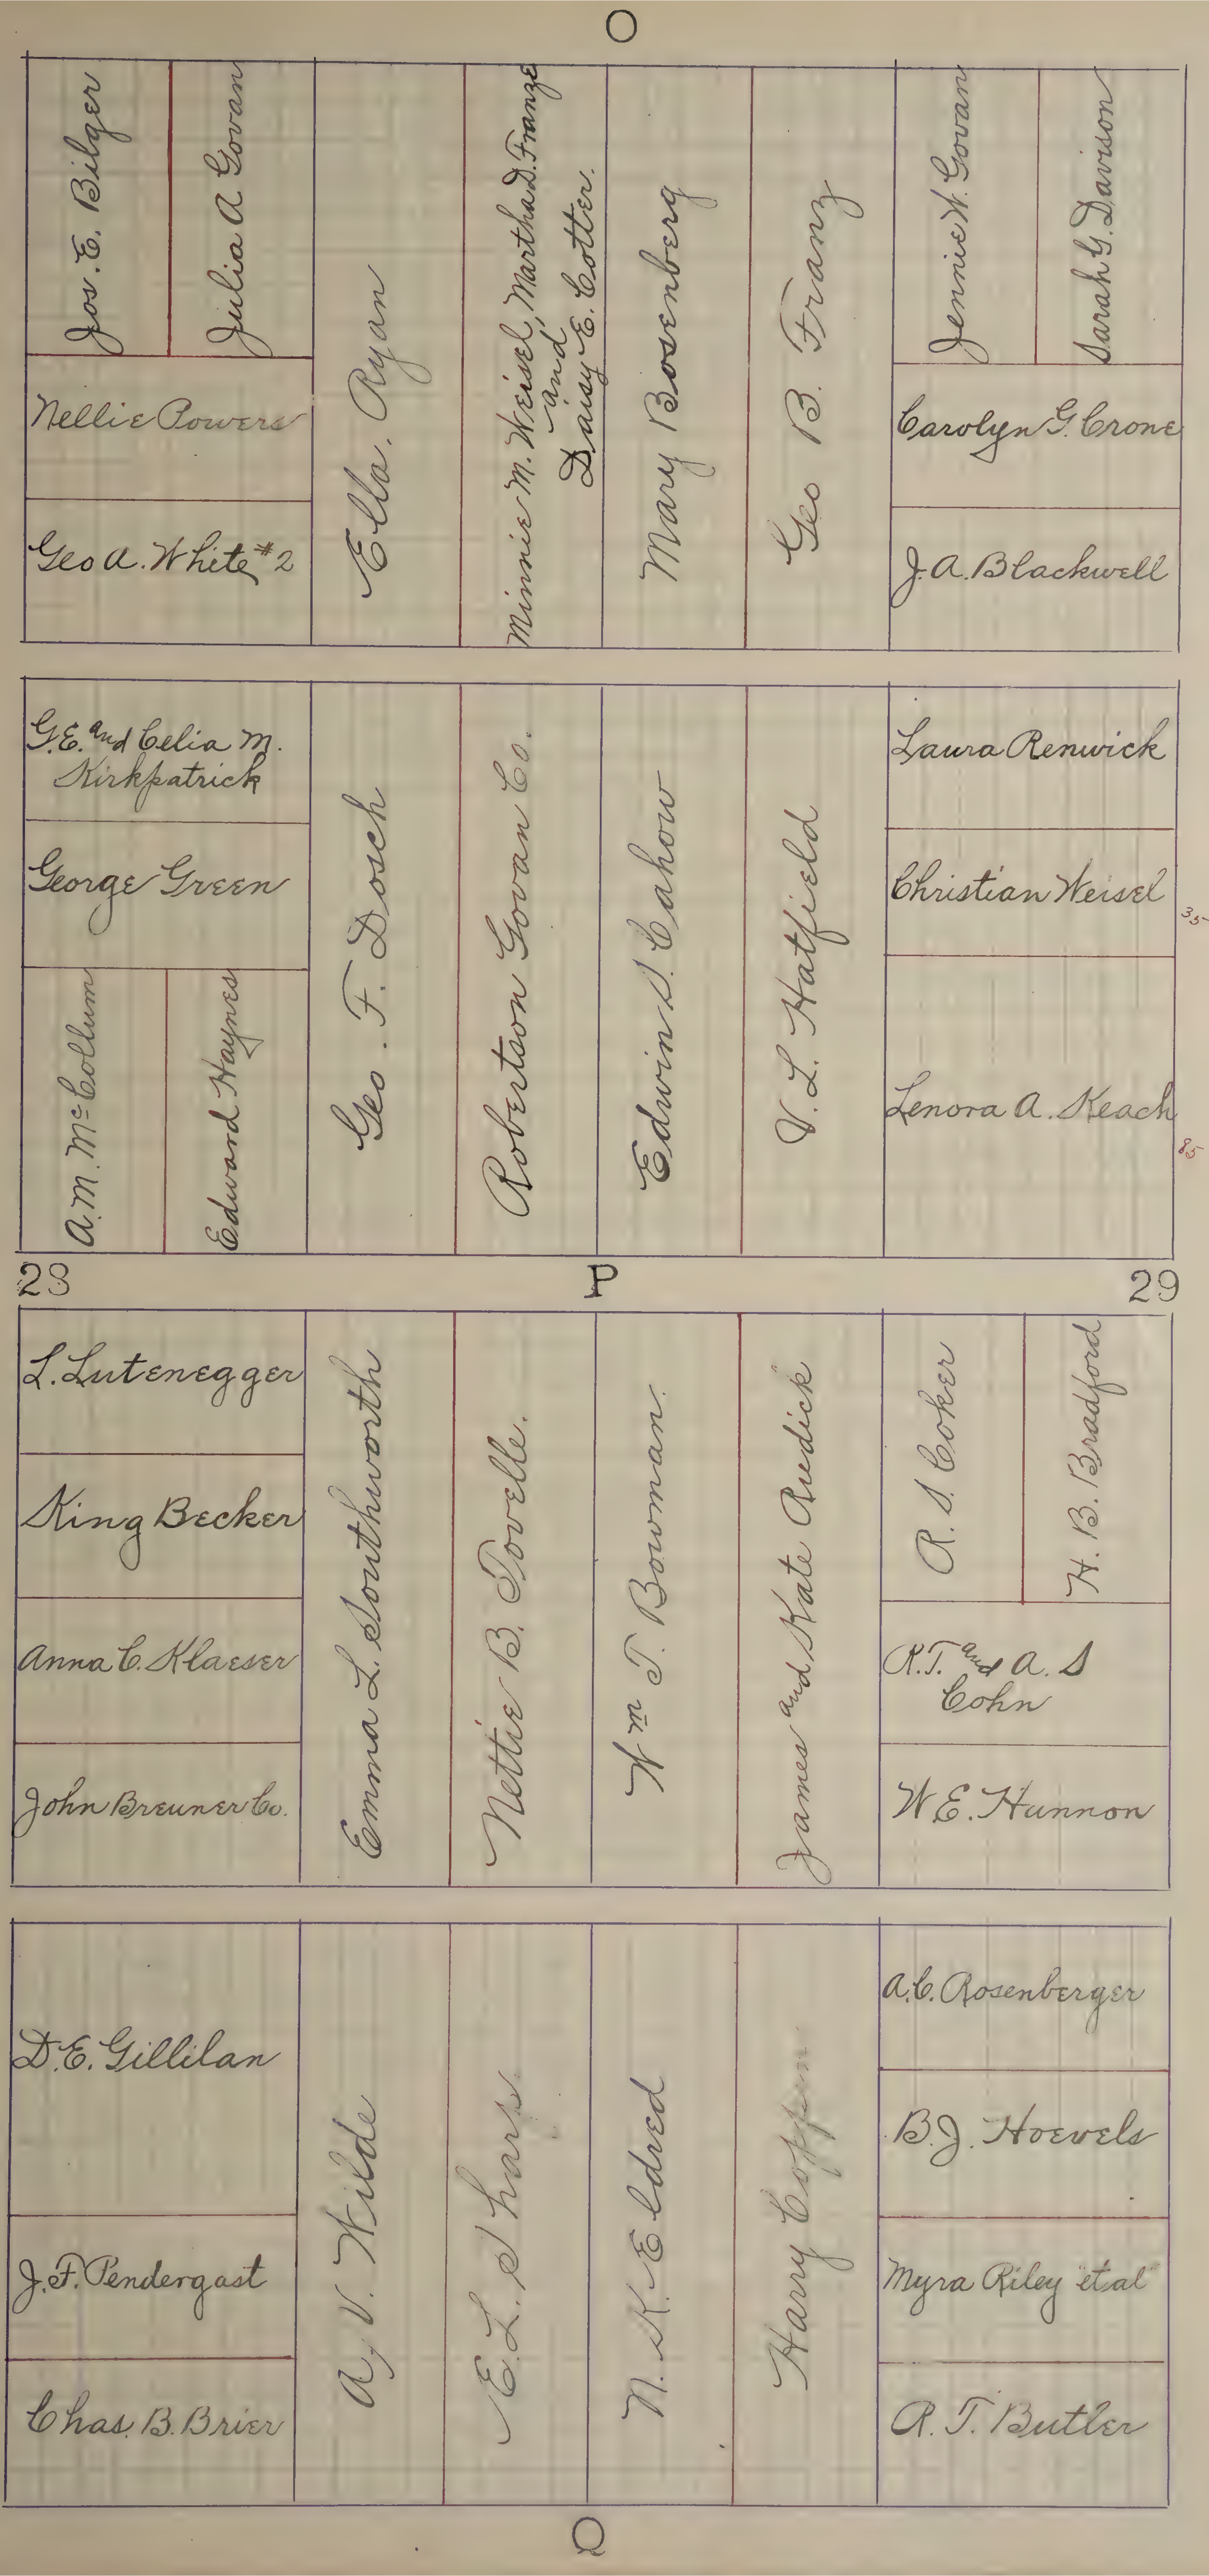
O
Jos. E. Bilger
Julia A. Govan
Nellie E Powers
Geo A. White #2
Ella Ryan
Minnie M. Weisel, Martha D. Franz and Daisy E. Cotter.
Mary Bosenberg
Geo B. Franz
Jennie W. Govan
Sarah G. Davison
Carolyn G. Crone
J.A. Blackwell
G.E. and Celia M. Kirkpatrick
George Green
A.M. McCollum
Edward Haynes
Geo. F. Dosch
Robertson Govan Co.
Edwin S. Cahow
V.L. Hatfield
Laura Renwick
Christian Weisel
35
Lenora A. Keach
85
23
P
29
L. Lutenegger
King Becker
Anna C. Klaeser
John Breuner Co.
Emma L. Southworth
Nettie B. Powelle.
Wm T. Bowman.
James and Kate Ruedick
R.S. Coker
H.B. Bradford
R.T. and A.S Cohn
W.E. Hannon
D.E. Gillilan
J.F. Pendergast
Chas. B. Brier
A.V. Wilde
E.L. Sharp
N.K. Eldred
Harry Coffin
A.C. Rosenberger
B.J. Hoevels
Myra Riley "et al"
R.T. Butler
Q

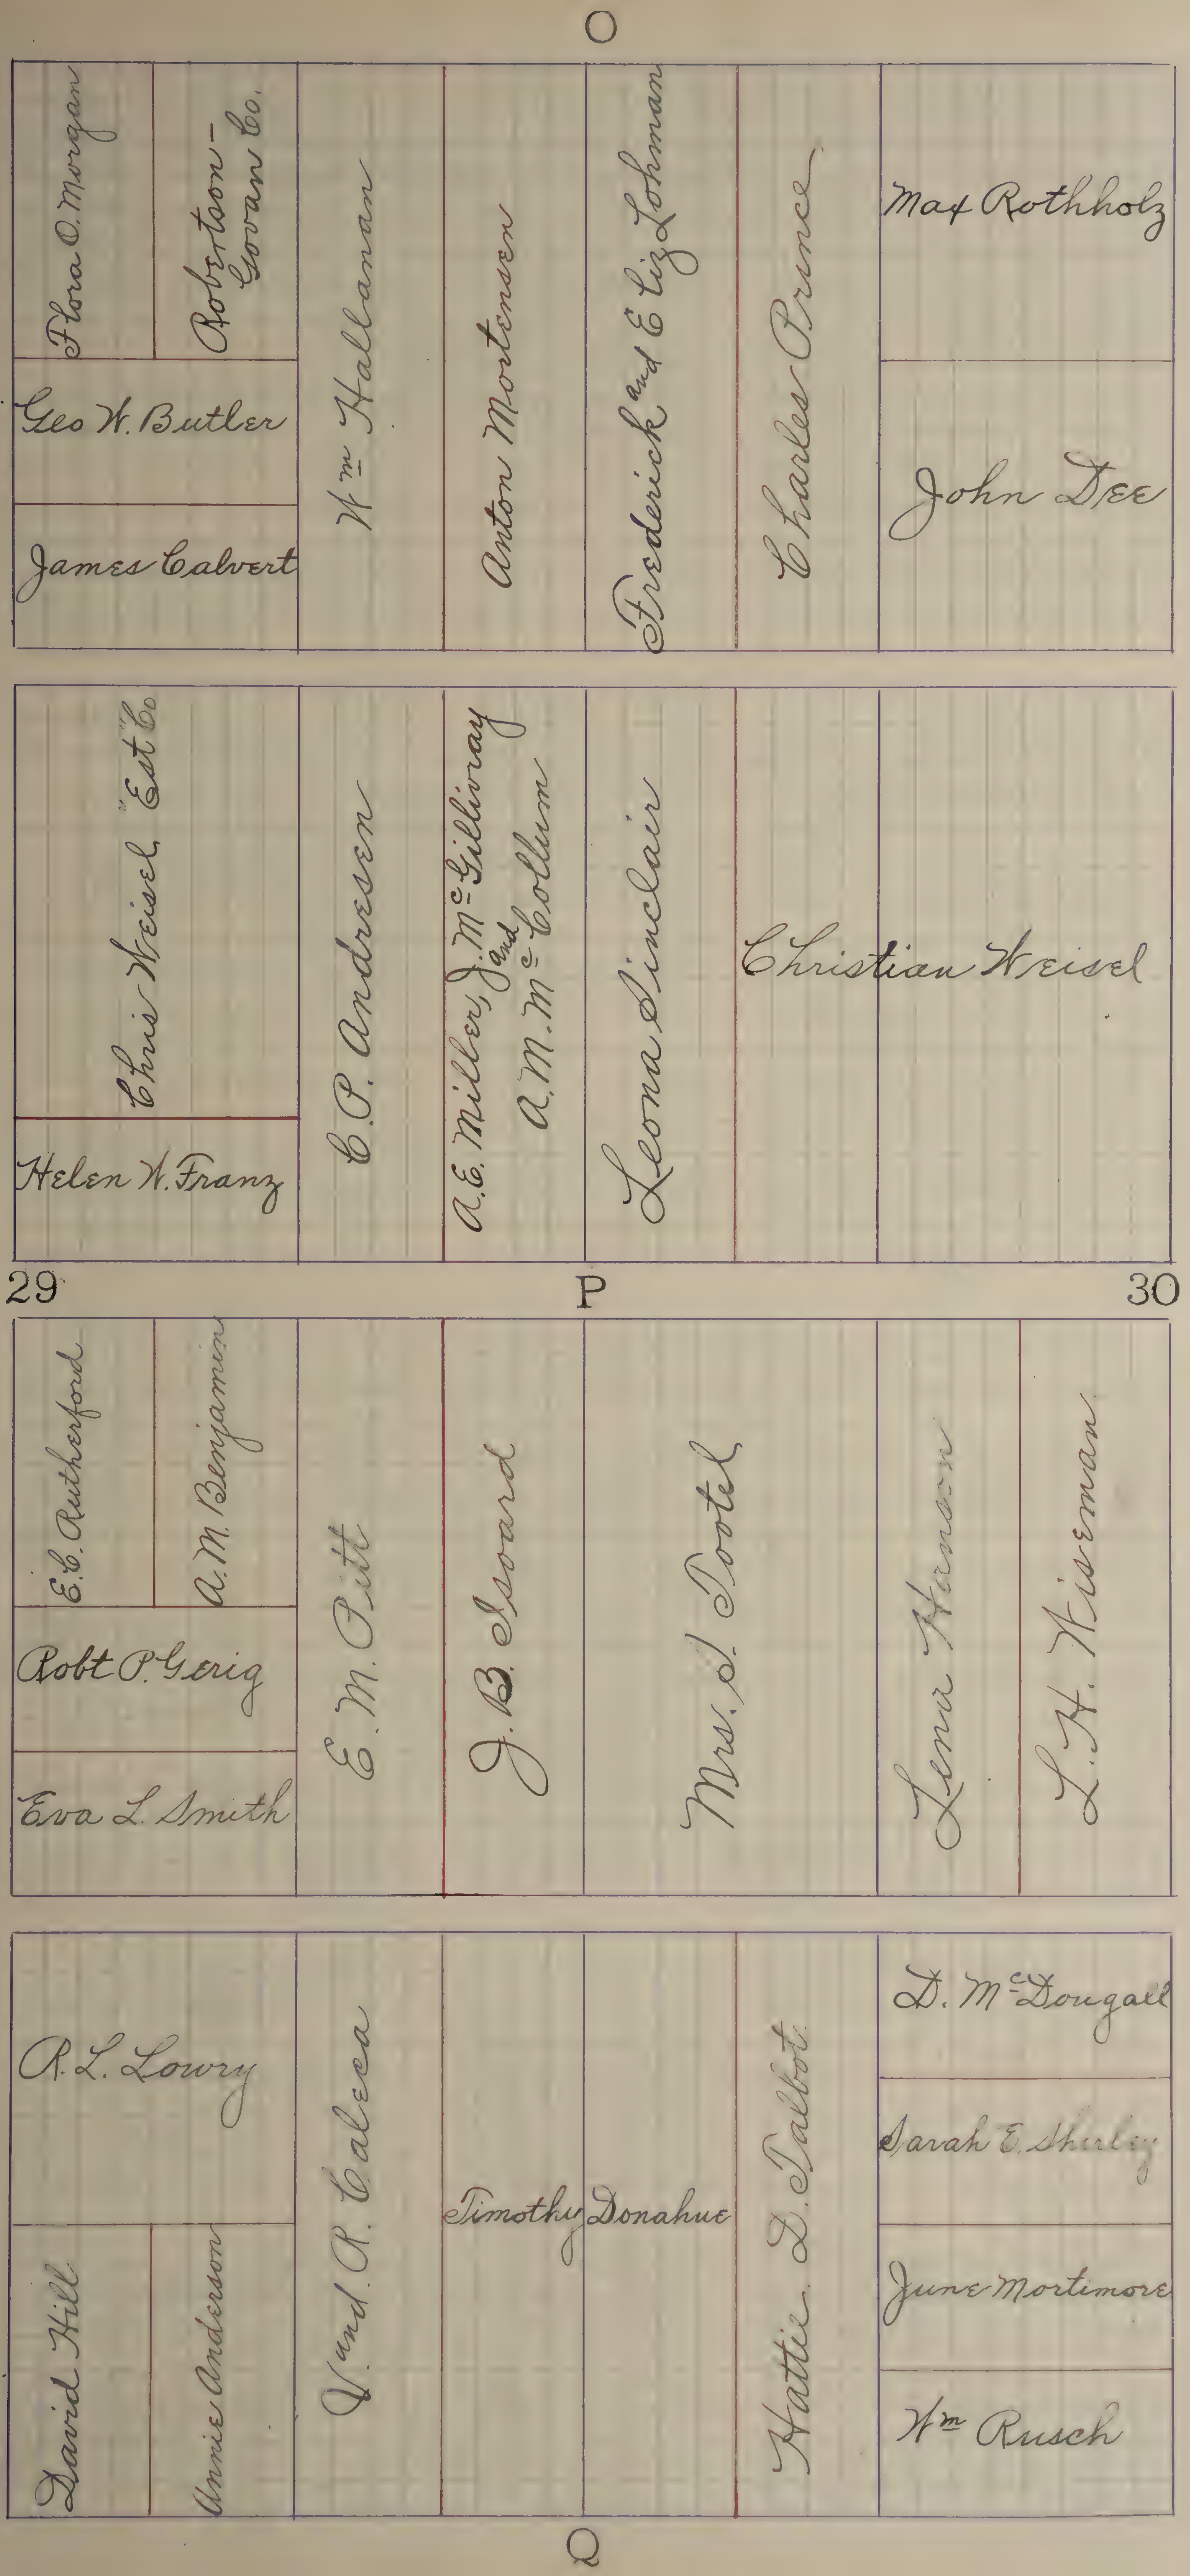
O
Flora O. Morgan
Robertson-Govan Co.
Geo W. Butler
James Calvert
Wm Hallanan
Anton Mortensen
Frederick and Eliz Lohman
Charles Prince
Max Rothholz
John Dee
Chris Weisel "Est" Co
Helen W. Franz
C.P. Andresen
A.E. Miller, J. McGillivray and A.M. McCollum
Leona Sinclair
Christian Weisel
29
P
30
E.C. Rutherford
A.M. Benjamin
Robt P. Gerig
Eva L. Smith
E.M. Pitt
J.B. Isoard
Mrs. S. Tootel
Lena Wiseman
L.H. Wiseman
R.L. Lowry
David Hill
Annie Anderson
V and R. Calcca
Timothy Donahue
Hattie L. Talbot
D. McDougall
Sarah E. Shirley
June Mortimore
Wm Rusch
Q

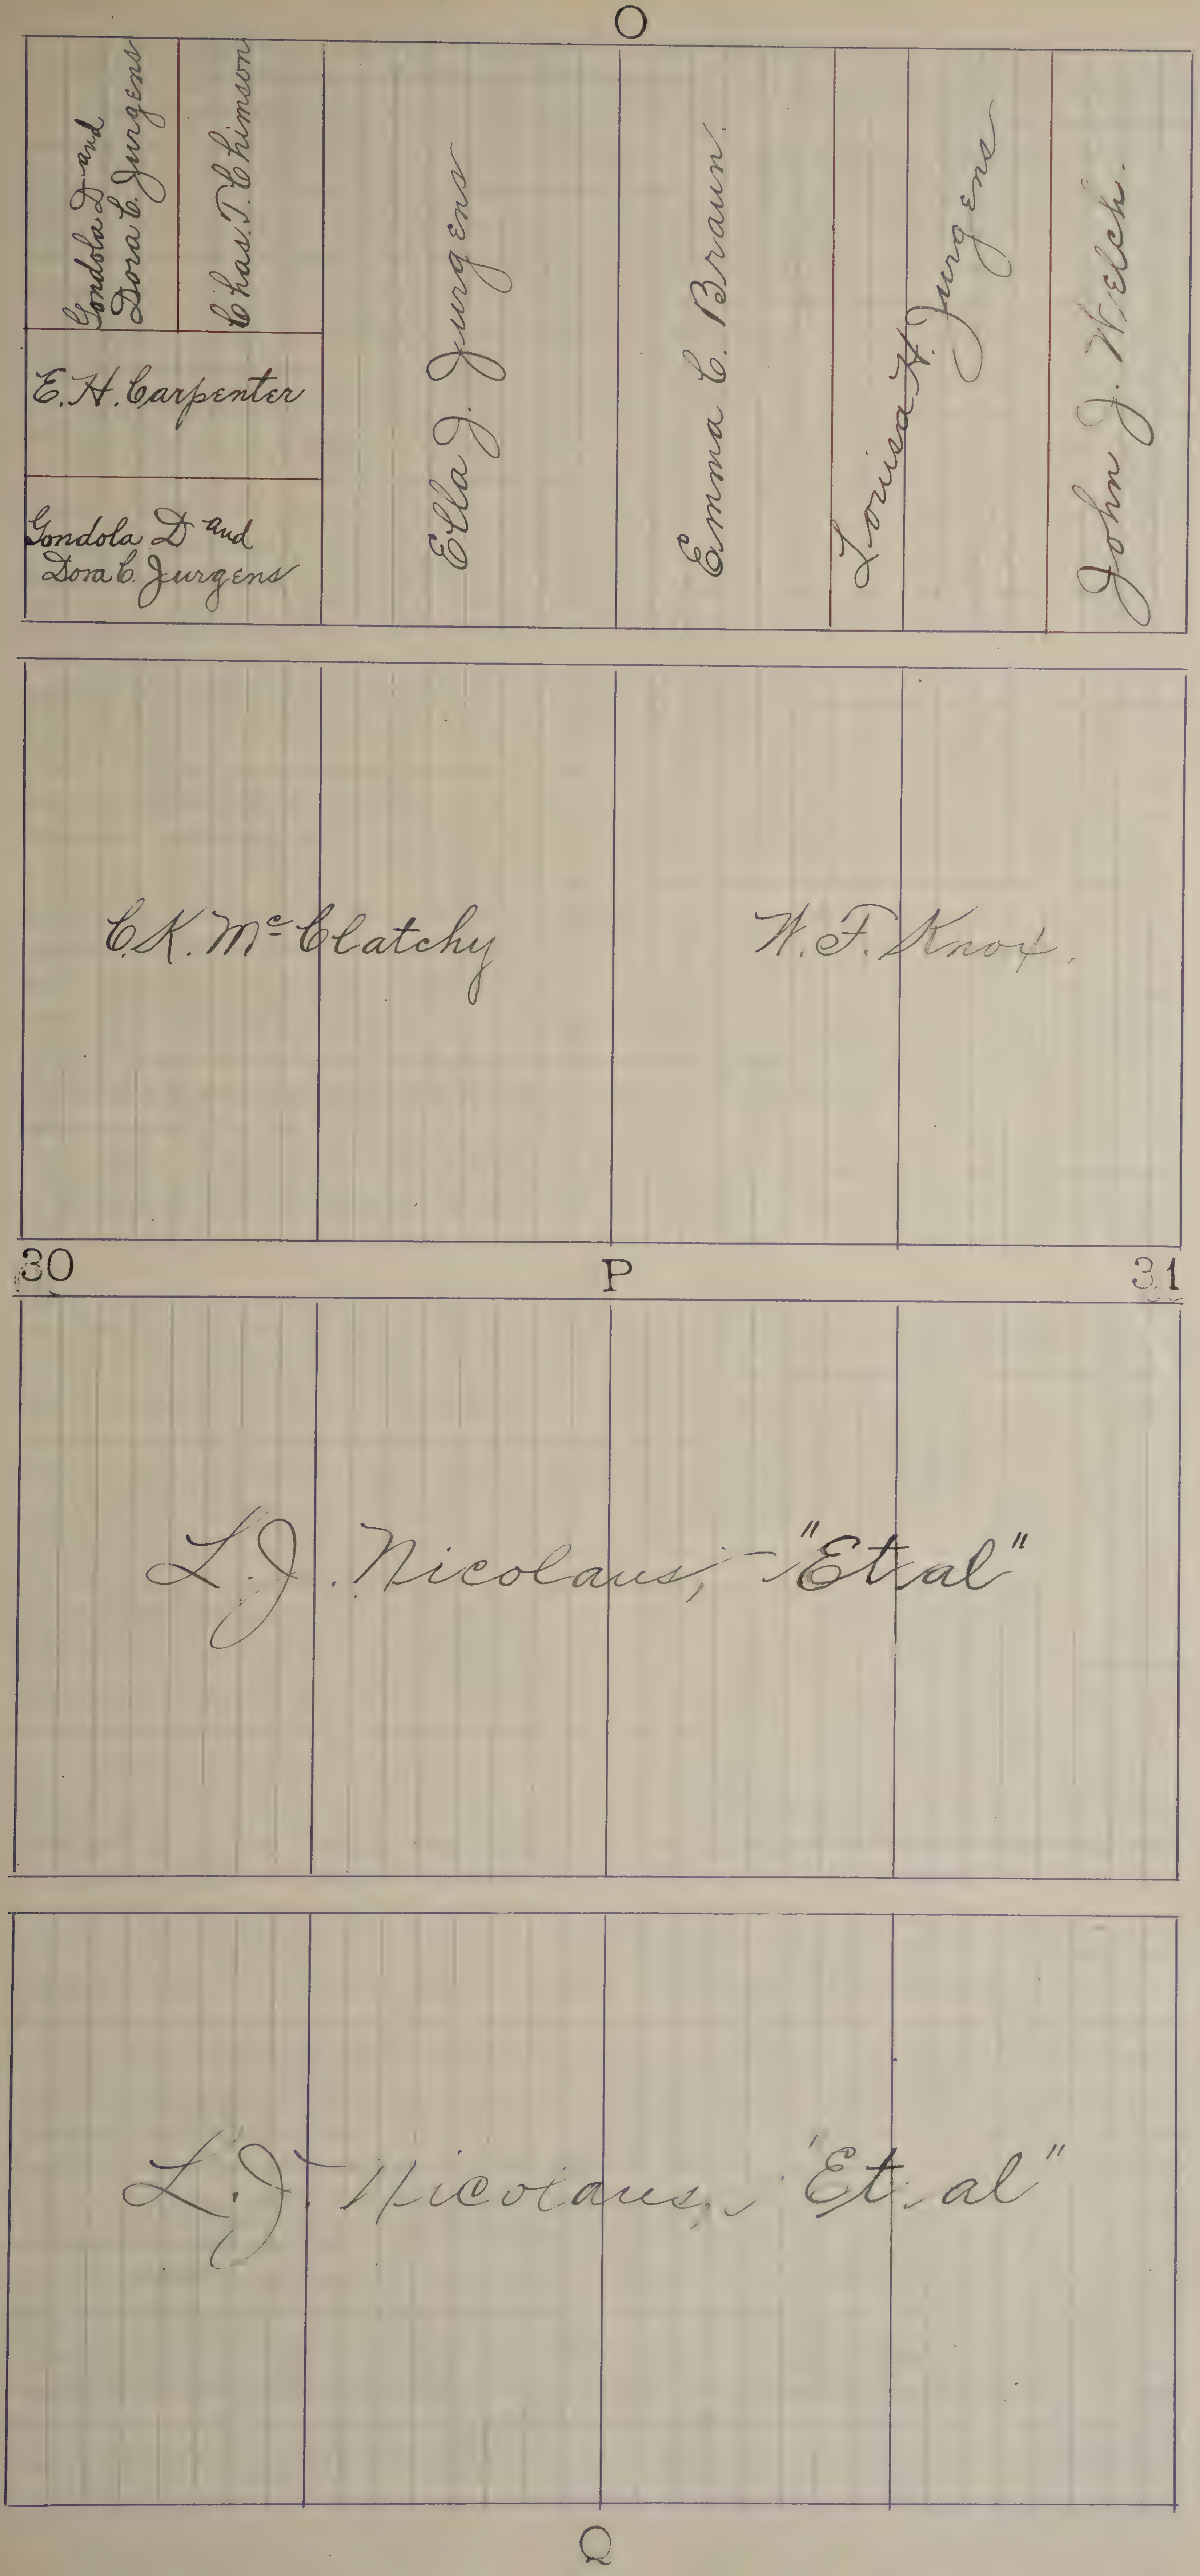
O
Gondola D. and Dora C. Jurgens
Chas. T. Chimson
E. H. Carpenter
Gondola D. and Dora C. Jurgens
Ella J. Jurgens
Emma C. Braun.
Louisa H. Jurgens
John J. Welch.
C. K. McClatchy
W. F. Knox.
30
P
31
L. J. Nicolaus, "Et al"
L. J. Nicolaus, "Et al"
Q

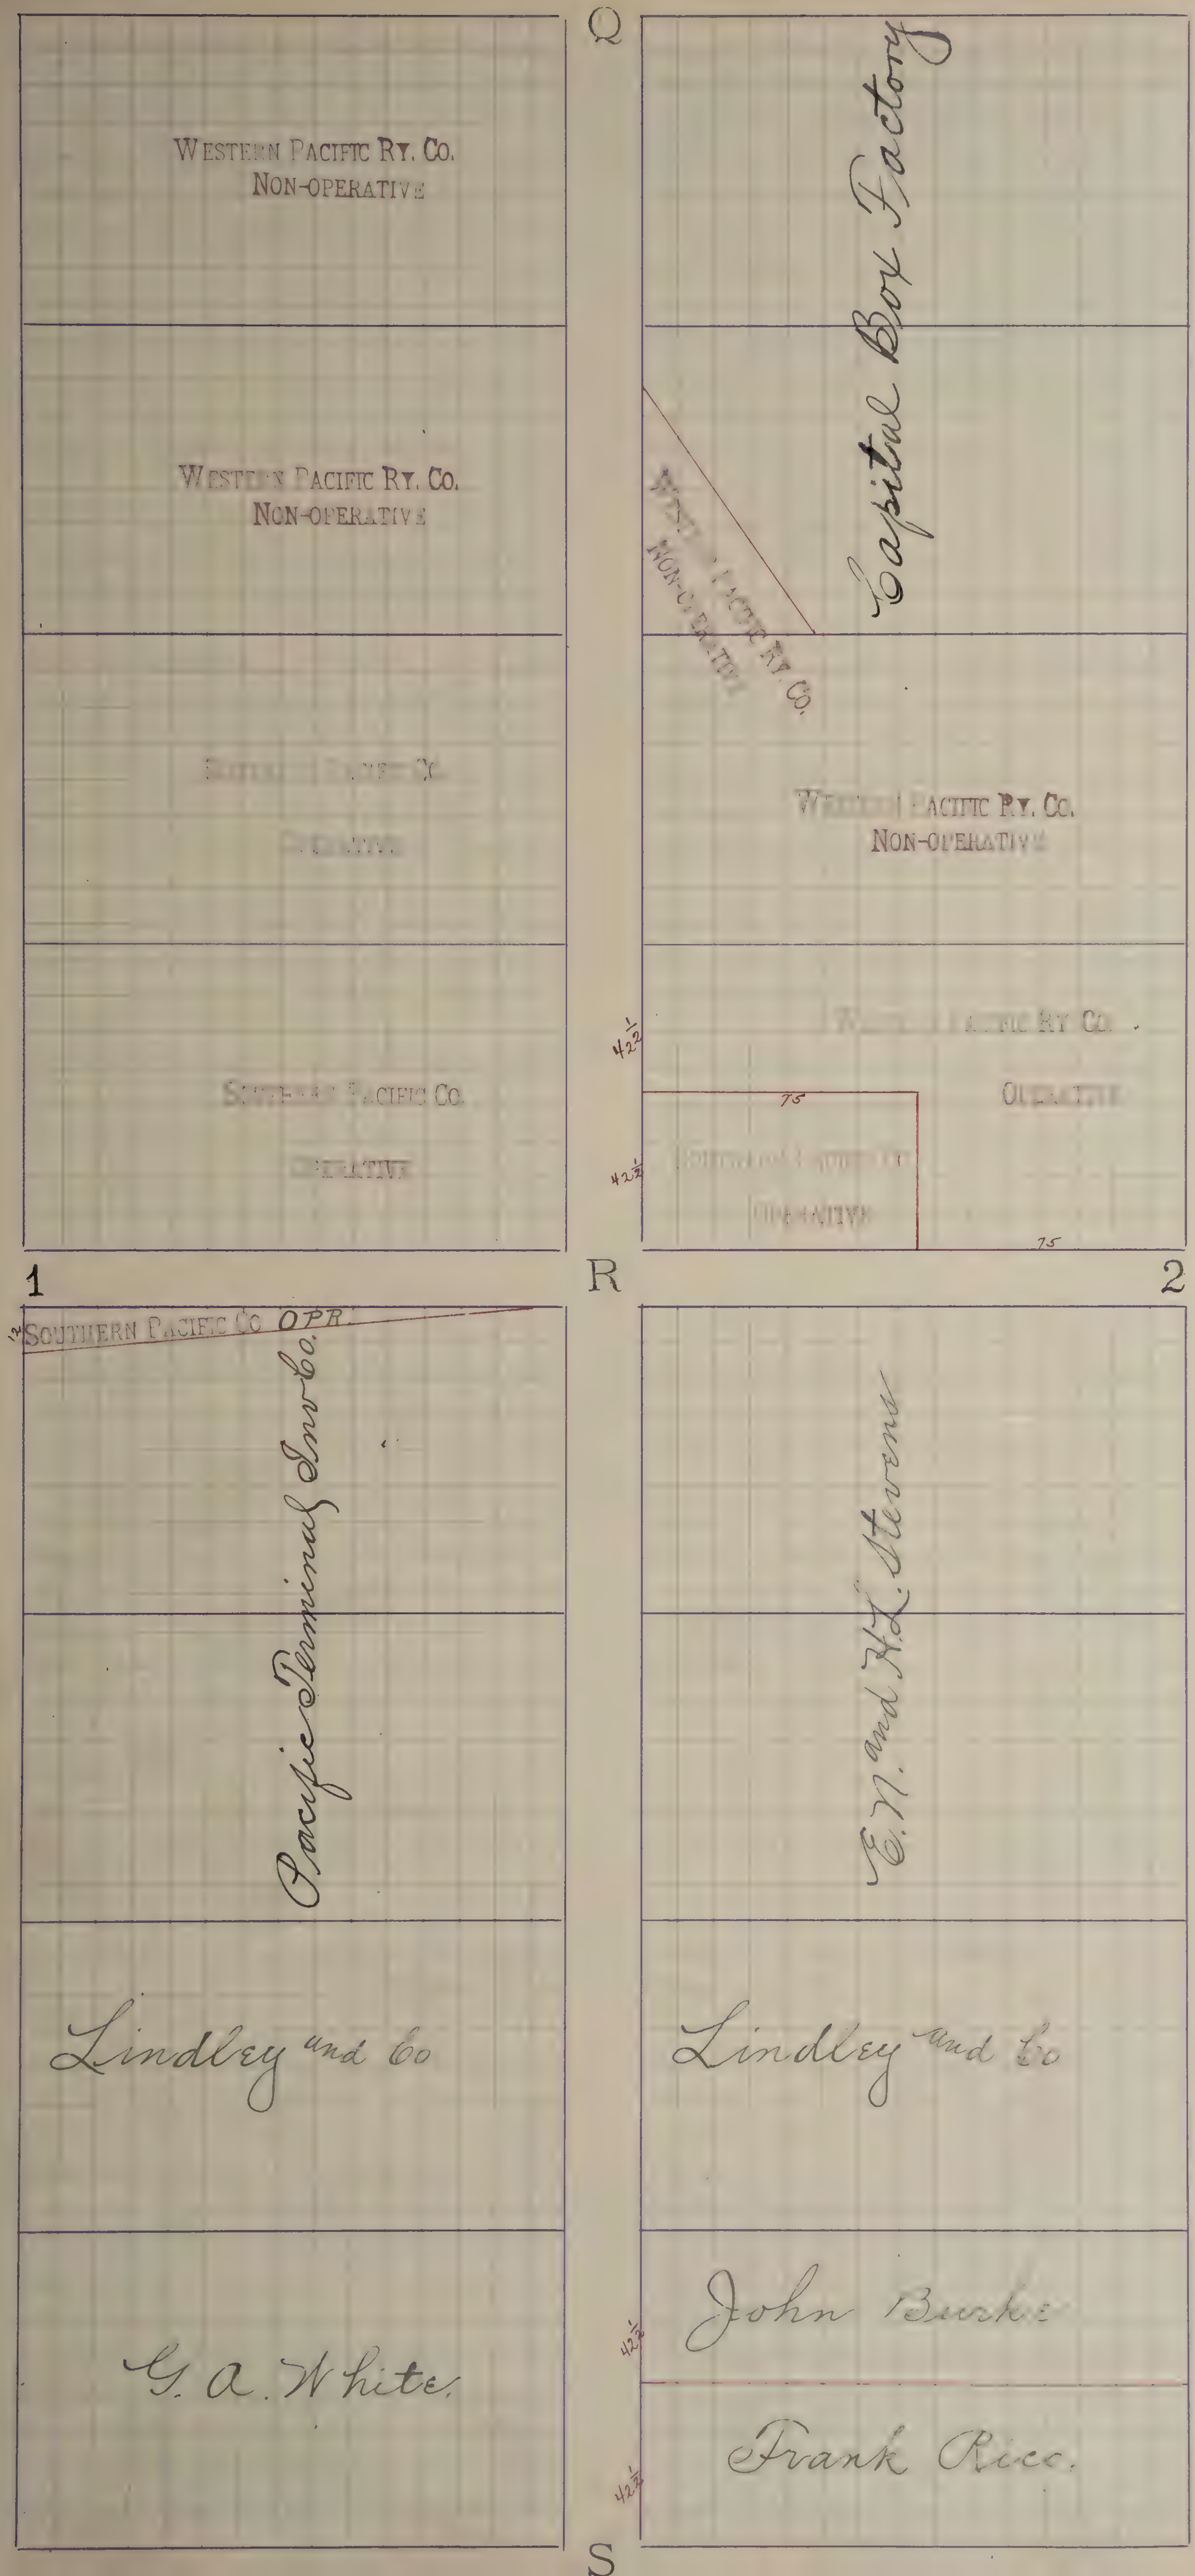
Q
WESTERN PACIFIC RY. CO.
NON-OPERATIVE
WESTERN PACIFIC RY. CO.
NON-OPERATIVE
SOUTHERN PACIFIC CO.
OPERATIVE
SOUTHERN PACIFIC CO.
OPERATIVE
Capital Box Factory
WESTERN PACIFIC RY. CO.
NON-OPERATIVE
WESTERN PACIFIC RY. CO.
NON-OPERATIVE
WESTERN PACIFIC RY. CO.
OPERATIVE
42½
75
SOUTHERN PACIFIC CO.
OPERATIVE
42½
75
1
R
2
½
SOUTHERN PACIFIC CO. OPR.
Pacific Terminal Inv Co.
E. N. and H. L. Stevens
Lindley and Co
Lindley and Co
John Burke
42½
G. A. White
Frank Rice
42½
S

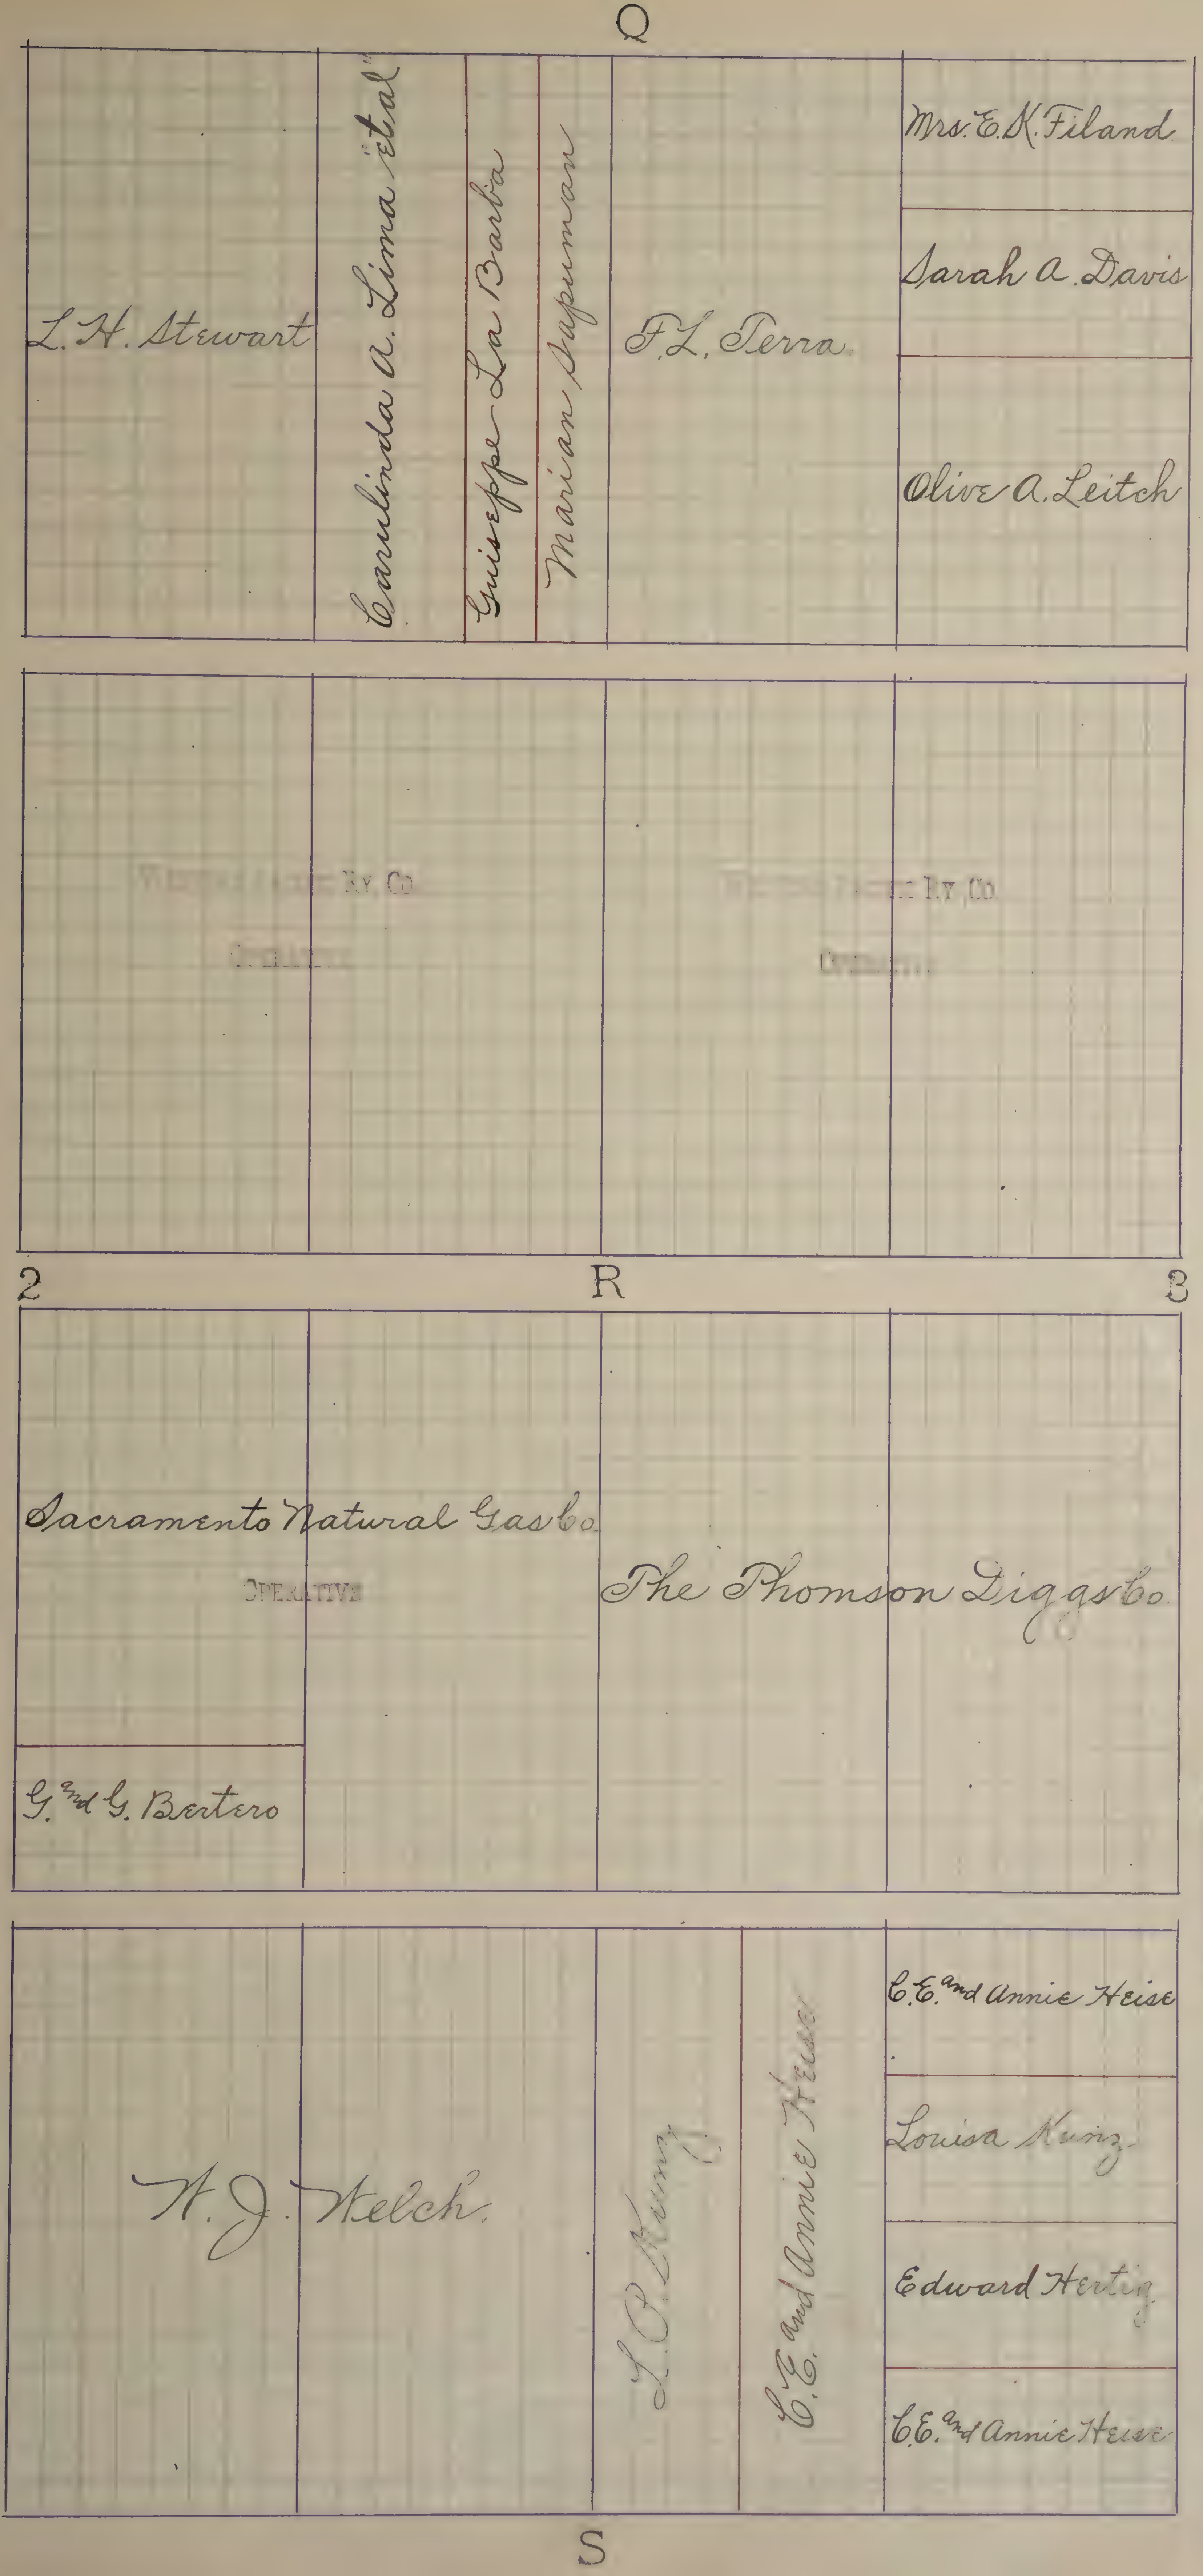
Q
L. H. Stewart
Carolinda A. Lima "et al"
Guiseppe La Barba
Marian Sapuman
F. L. Terra
Mrs. E. K. Filand
Sarah A. Davis
Olive A. Leitch
Western Pacific Ry. Co.
Operative
Western Pacific Ry. Co.
Operative
2
R
3
Sacramento Natural Gas Co.
Operative
G. and G. Bertero
The Thomson Diggs Co.
W. J. Welch
L. P. Kunz
C. E. and Annie Heise
C. E. and Annie Heise
Louisa Kunz
Edward Hertig
C. E. and Annie Heise
S

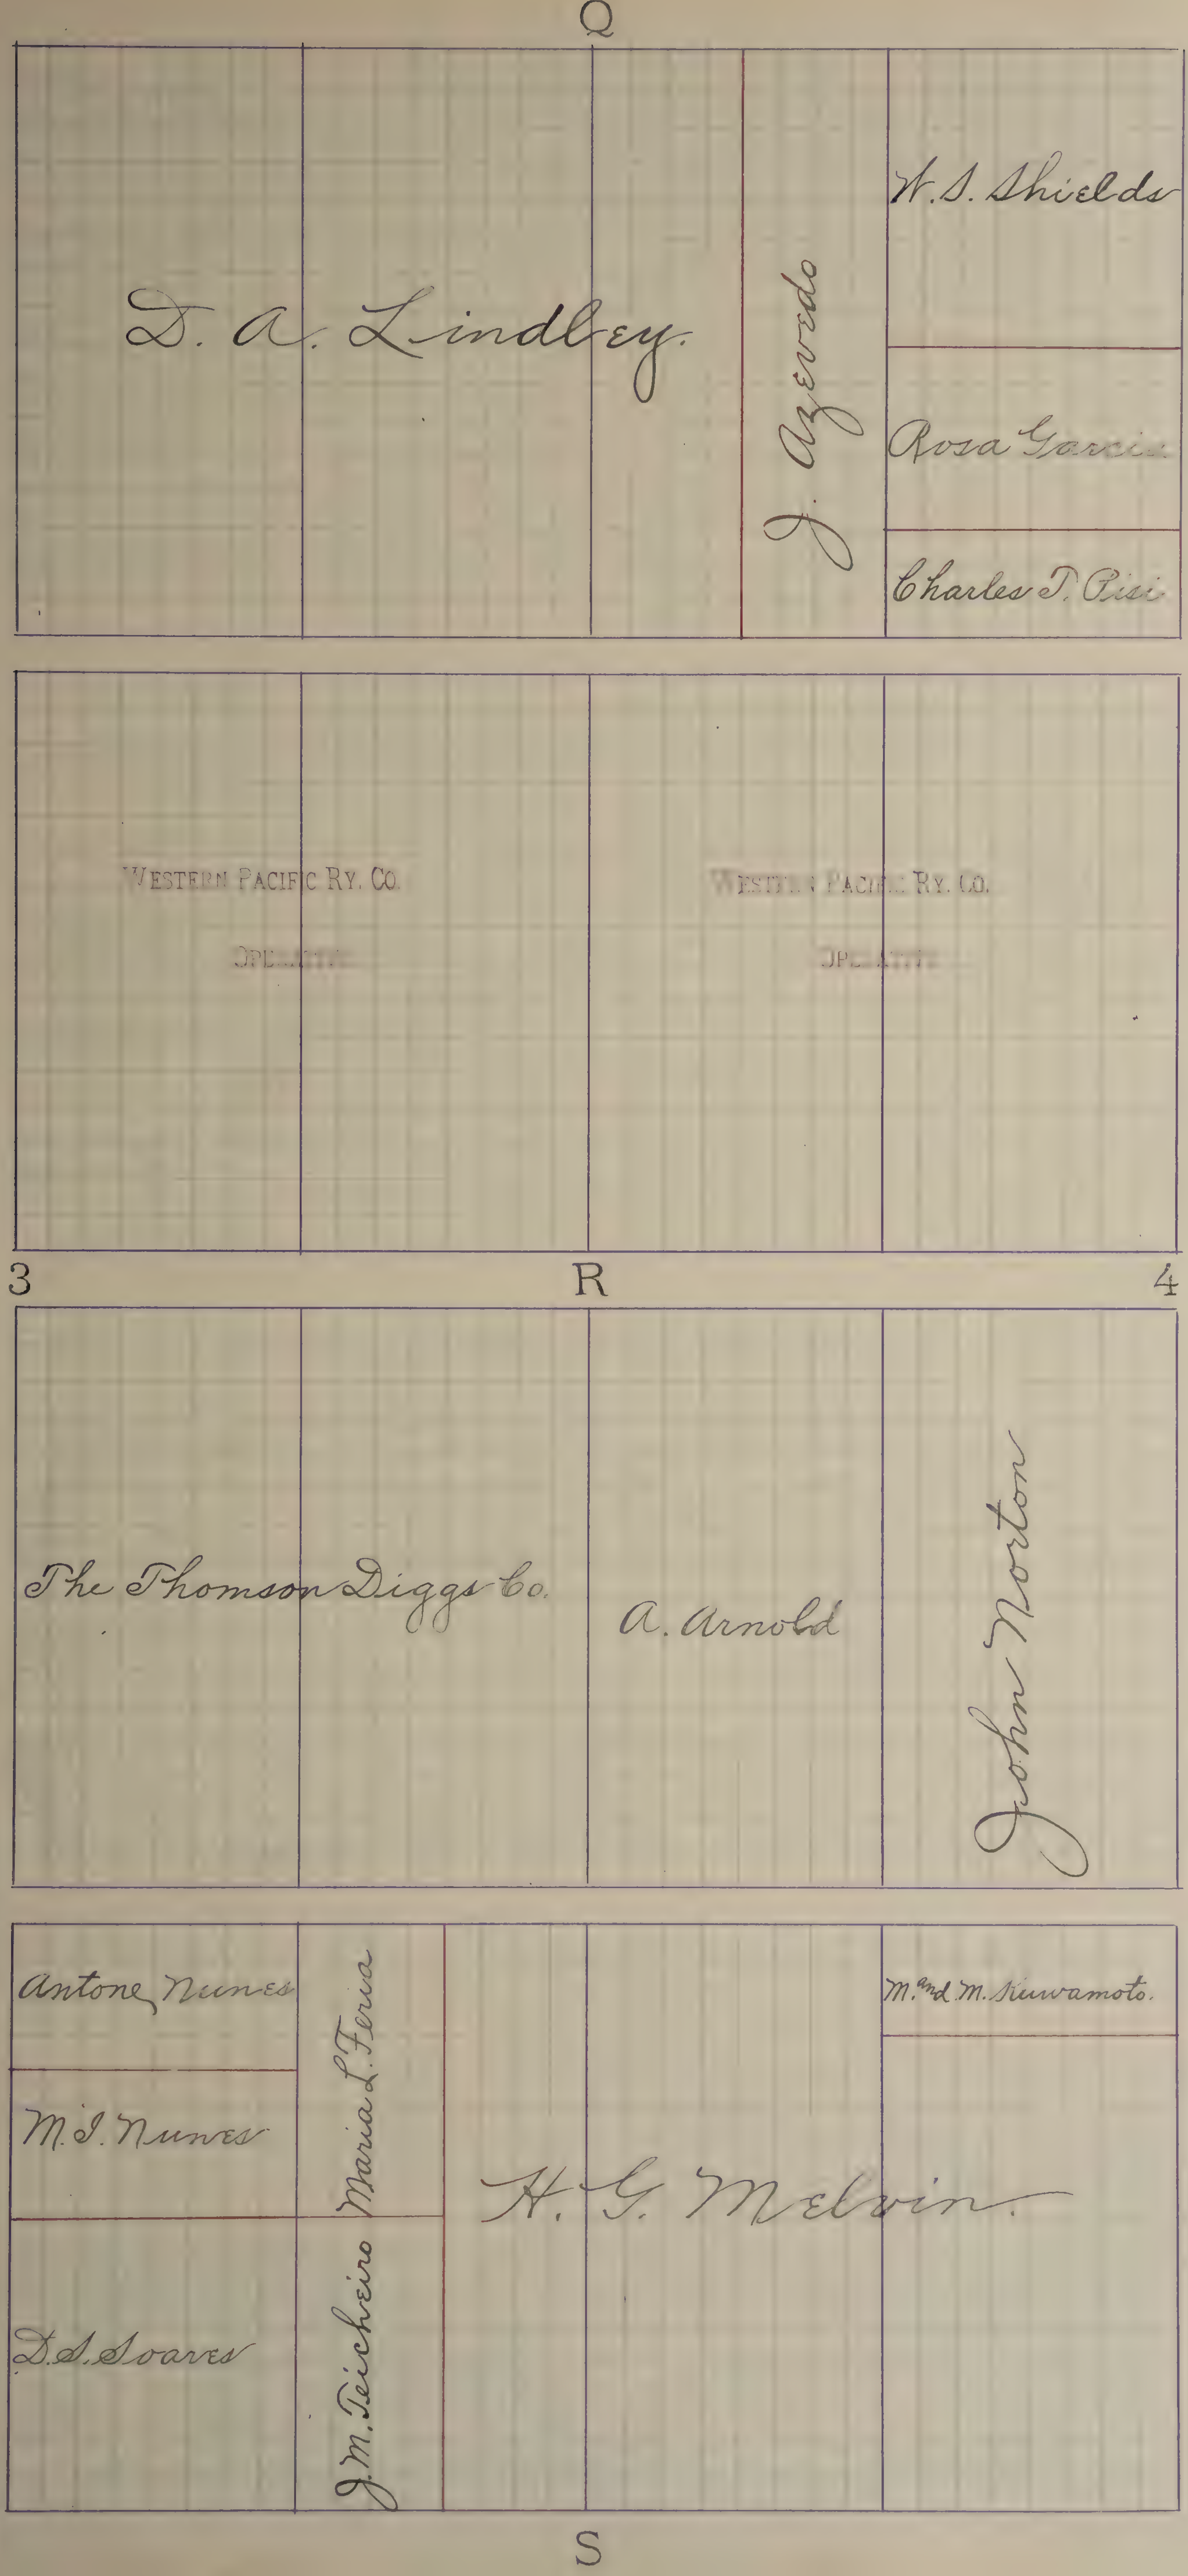
Q
D. A. Lindley.
J. Azevedo
W. S. Shields
Rosa Garcia
Charles T. Aisi
WESTERN PACIFIC RY. CO.
OPERATIVE
WESTERN PACIFIC RY. CO.
OPERATIVE
3
R
4
The Thomson Diggs Co.
A. Arnold
John Norton
Antone Nunes
M. I. Nunes
D. S. Soares
Maria L. Feria
J. M. Teicheiro
H. G. Melvin.
M. and M. Kuwamoto.
S

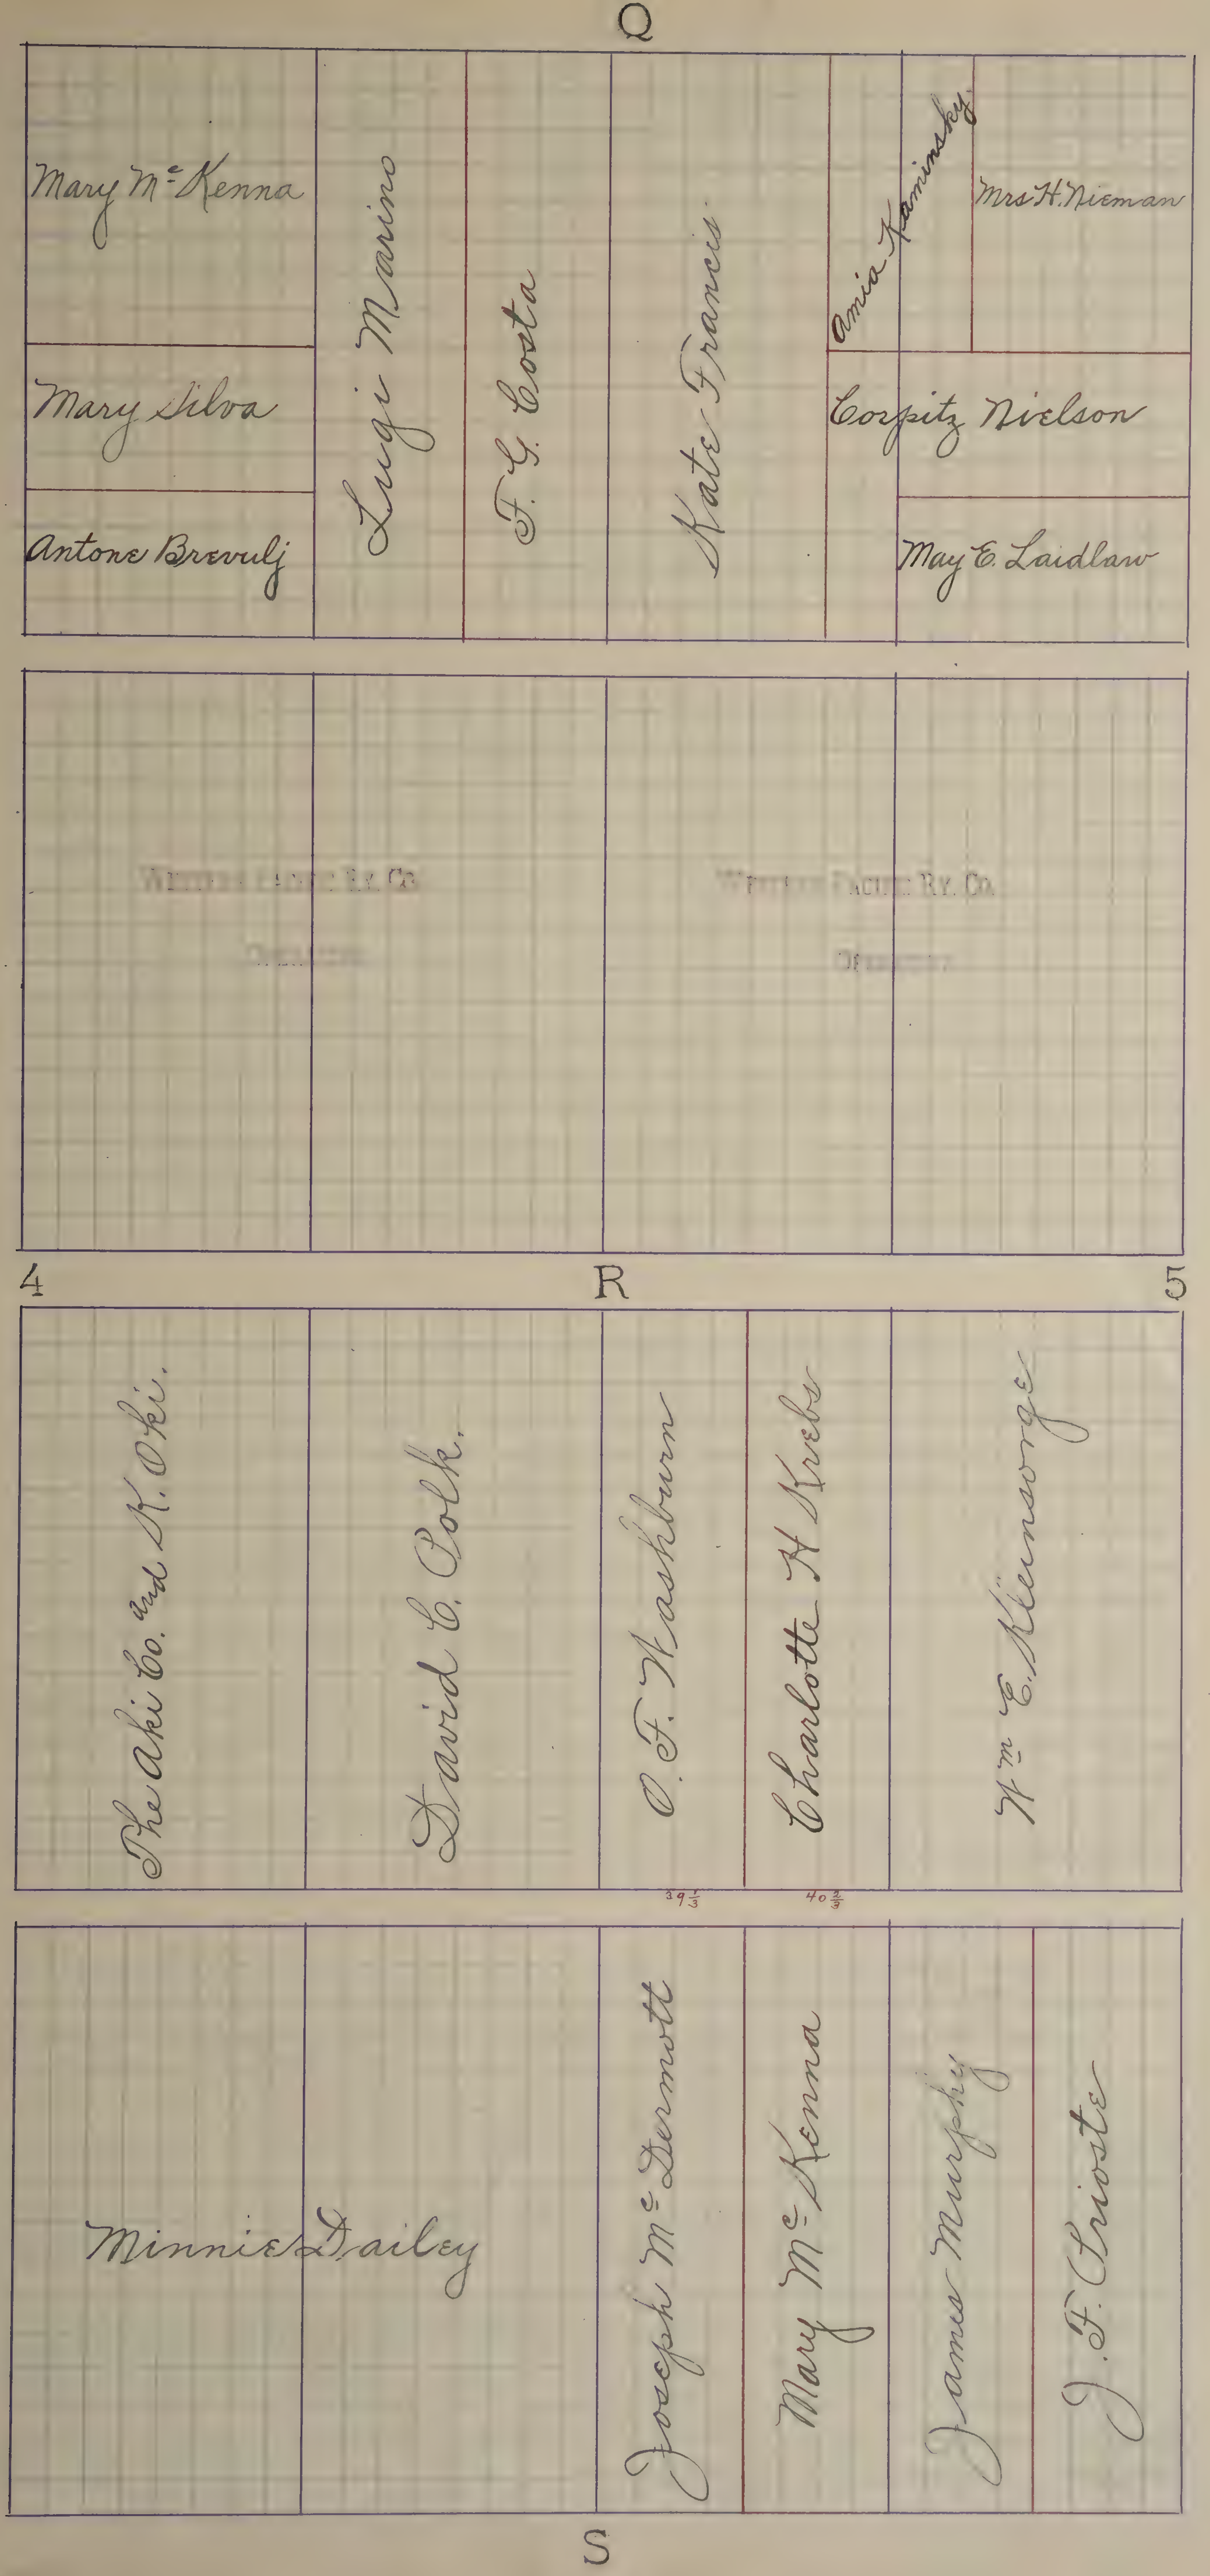
Q
Mary McKenna
Mary Silva
Antone Brevulj
Luigi Marino
F. G. Costa
Kate Francis
Amia Kaminsky
Mrs H. Nieman
Corpitz Nielson
May E. Laidlaw
Western Pacific Ry. Co.
Operating
Western Pacific Ry. Co.
Operating
4
R
5
The Aki Co. and K. Oki.
David E. Polk.
O. F. Washburn
Charlotte H Krebs
Wm E. Kleinsorge
39 1/3
40 2/3
Minnie Dailey
Joseph McDermott
Mary McKenna
James Murphy
J. F. Frioste
S

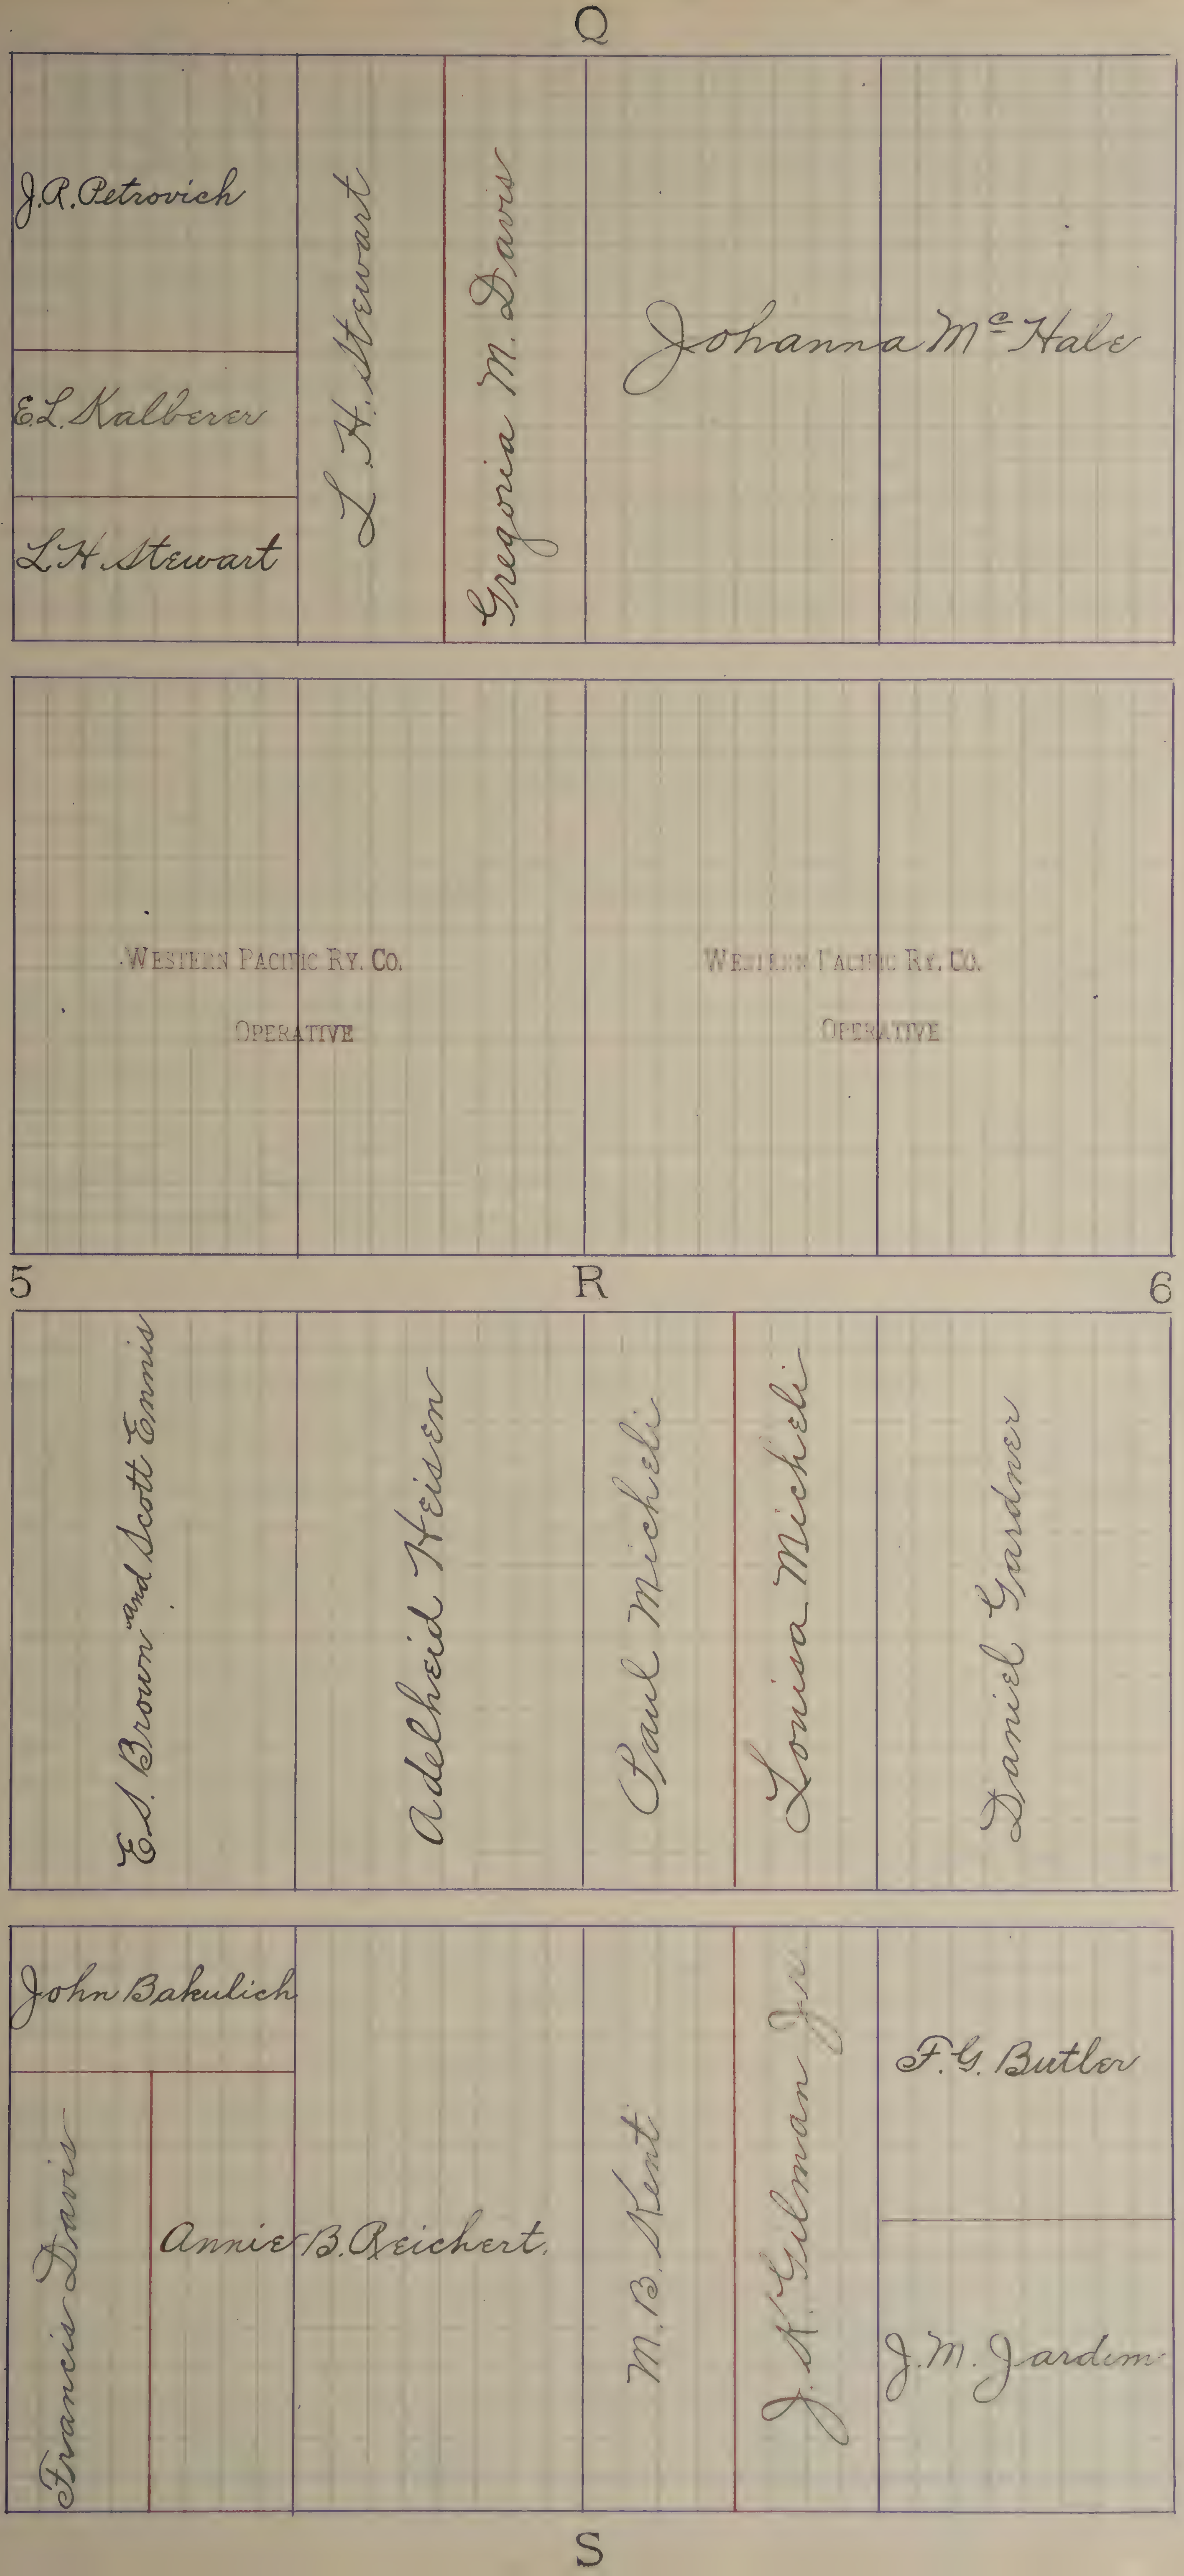
Q
J.R. Petrovich
E.L. Kalberer
L.H. Stewart
L.H. Stewart
Gregoria M. Davis
Johanna McHale
Western Pacific Ry. Co.
Operative
Western Pacific Ry. Co.
Operative
5
R
6
E.S. Brown and Scott Ennis
Adelheid Heisen
Paul Micheli
Louisa Micheli
Daniel Gardner
John Bakulich
Francis Davis
Annie B. Reichert.
M.B. Kent
J.A. Gilman Jr.
F.G. Butler
J.M. Jardim
S

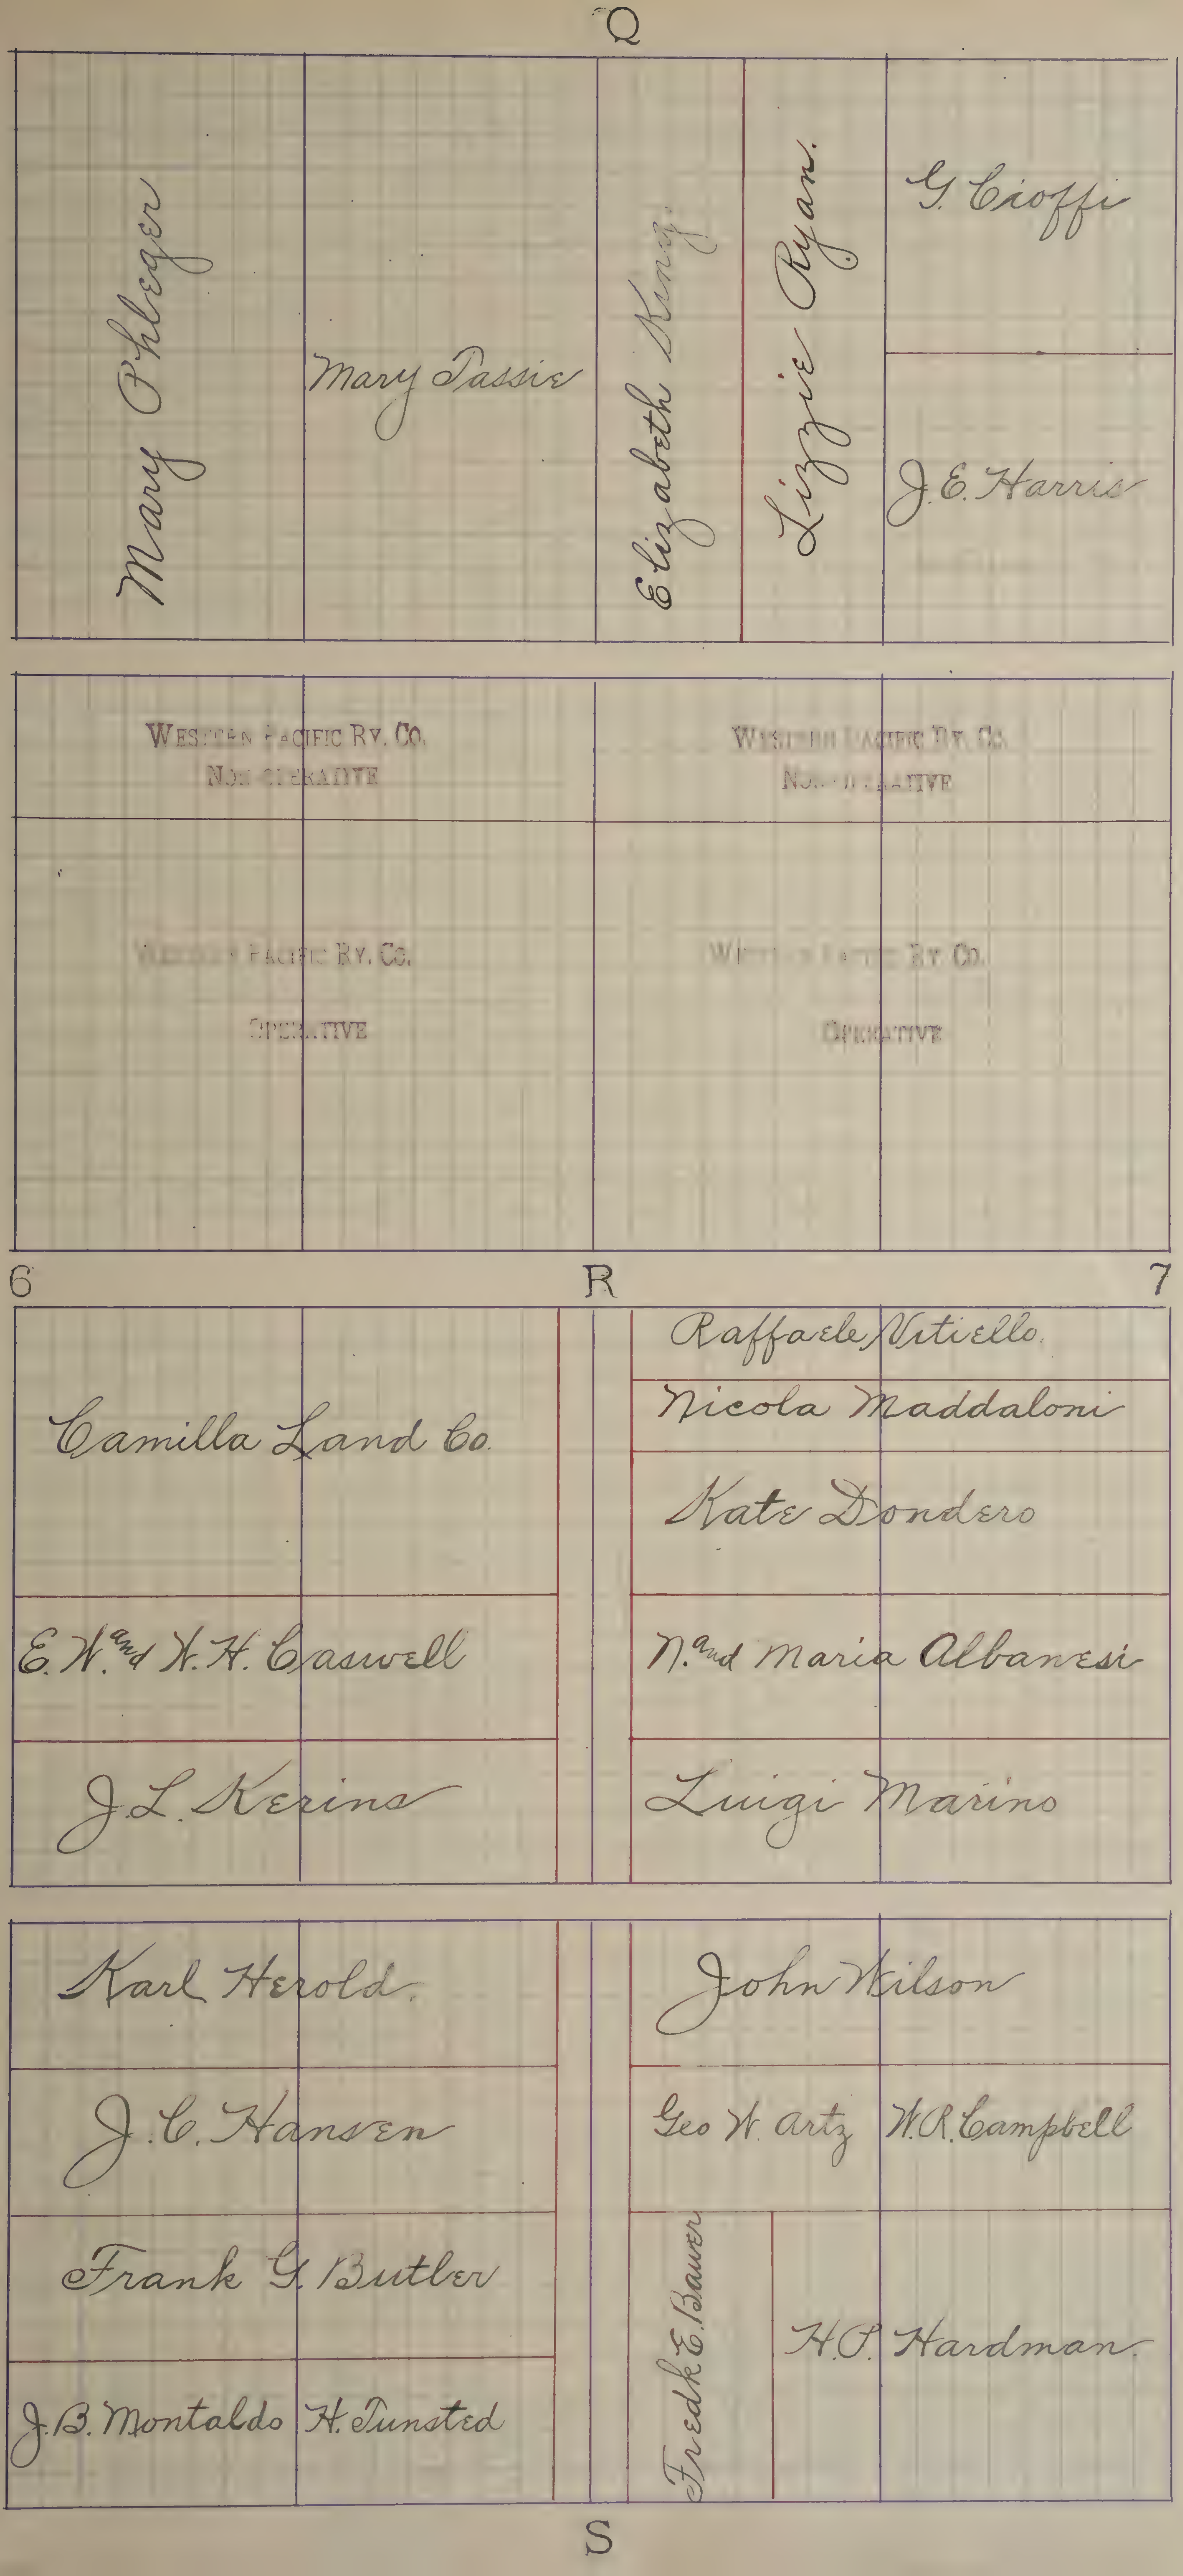
Q
Mary Phleger
Mary Passis
Elizabeth King
Lizzie Ryan.
G. Cioffi
J. E. Harris
Western Pacific Ry. Co.
Non-Operative
Western Pacific Ry. Co.
Non-Operative
Western Pacific Ry. Co.
Operative
Western Pacific Ry. Co.
Operative
6
R
7
Camilla Land Co.
Raffaele Vitiello.
Nicola Maddaloni
Kate Dondero
E. W. and W. H. Caswell
N. and Maria Albanesi
J. L. Kerins
Luigi Marino
Karl Herold.
John Wilson
J. C. Hansen
Geo W. Artz
W. R. Campbell
Frank G. Butler
Fredk E. Bauer
H. O. Hardman.
J. B. Montaldo
H. Tunsted
S

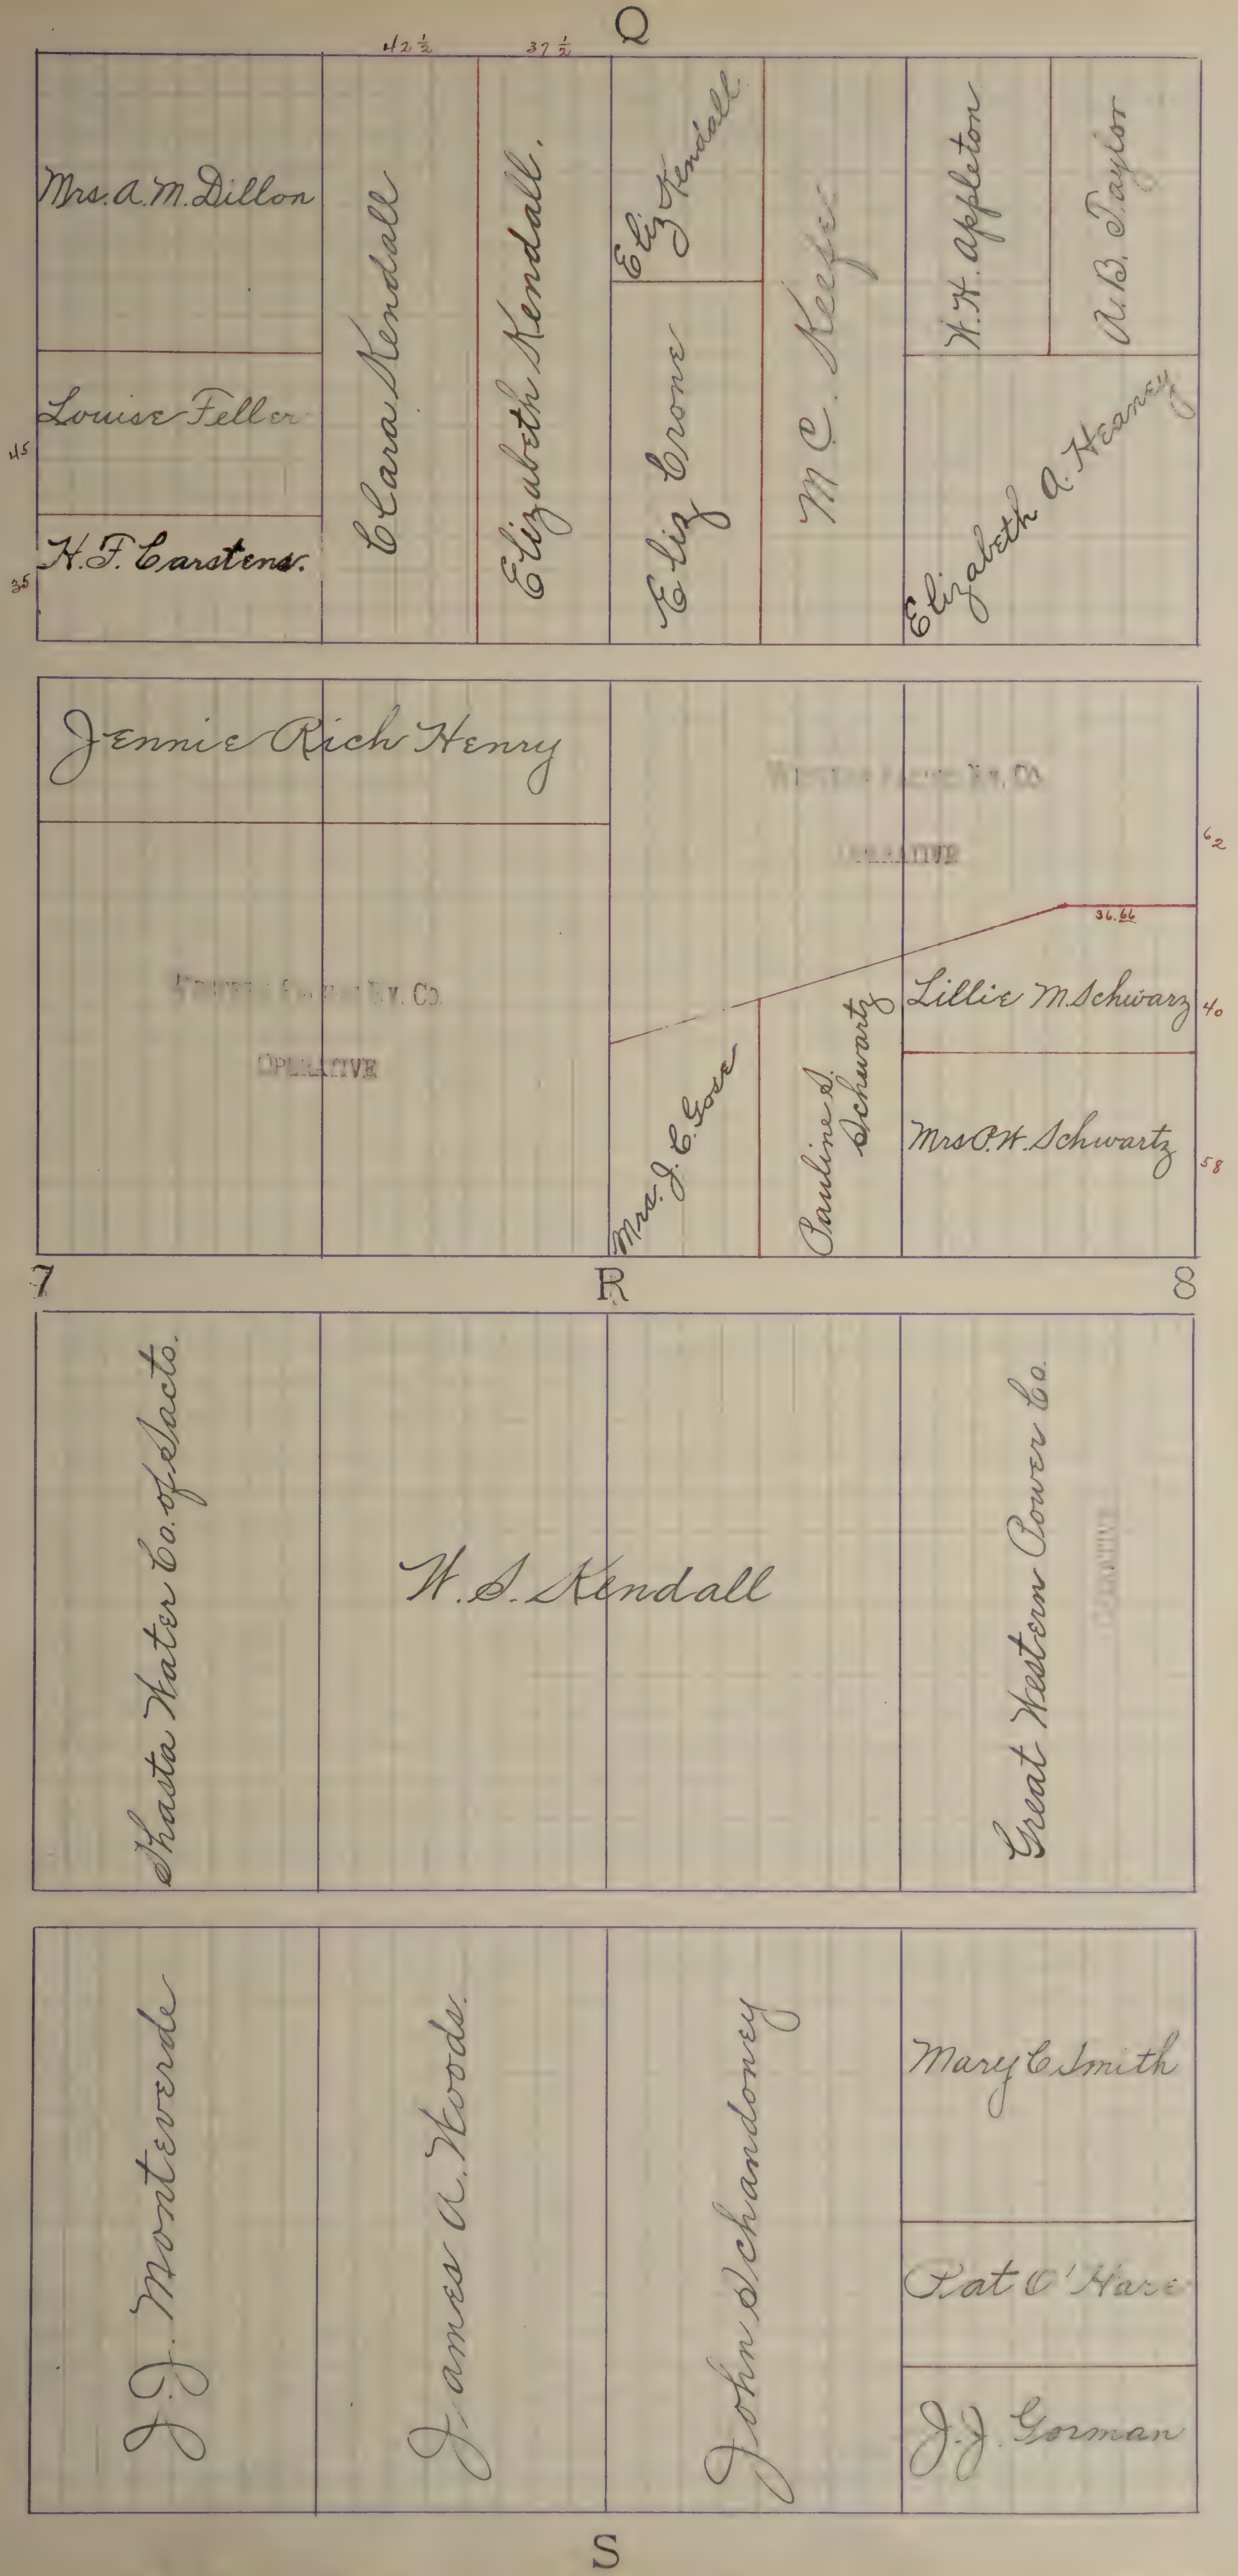
Q
42½
37½
Mrs. A. M. Dillon
Louise Feller
45
H. F. Carstens.
35
Clara Kendall
Elizabeth Kendall.
Eliz Kendall
Eliz Crowe
M. C. Keefe
W. H. Appleton
A. B. Taylor
Elizabeth A. Heaney
Jennie Rich Henry
Western Pacific Ry. Co.
Operative
Western Pacific Ry. Co.
Operative
62
36.66
Lillie M. Schwarz
40
Mrs. J. C. Gose
Pauline S. Schwartz
Mrs. O. W. Schwartz
58
7
R
8
Shasta Water Co. of Sacto.
W. S. Kendall
Great Western Power Co.
J. J. Monteverde
James A. Woods
John Schandoney
Mary C. Smith
Pat O'Hare
J. J. Gorman
S

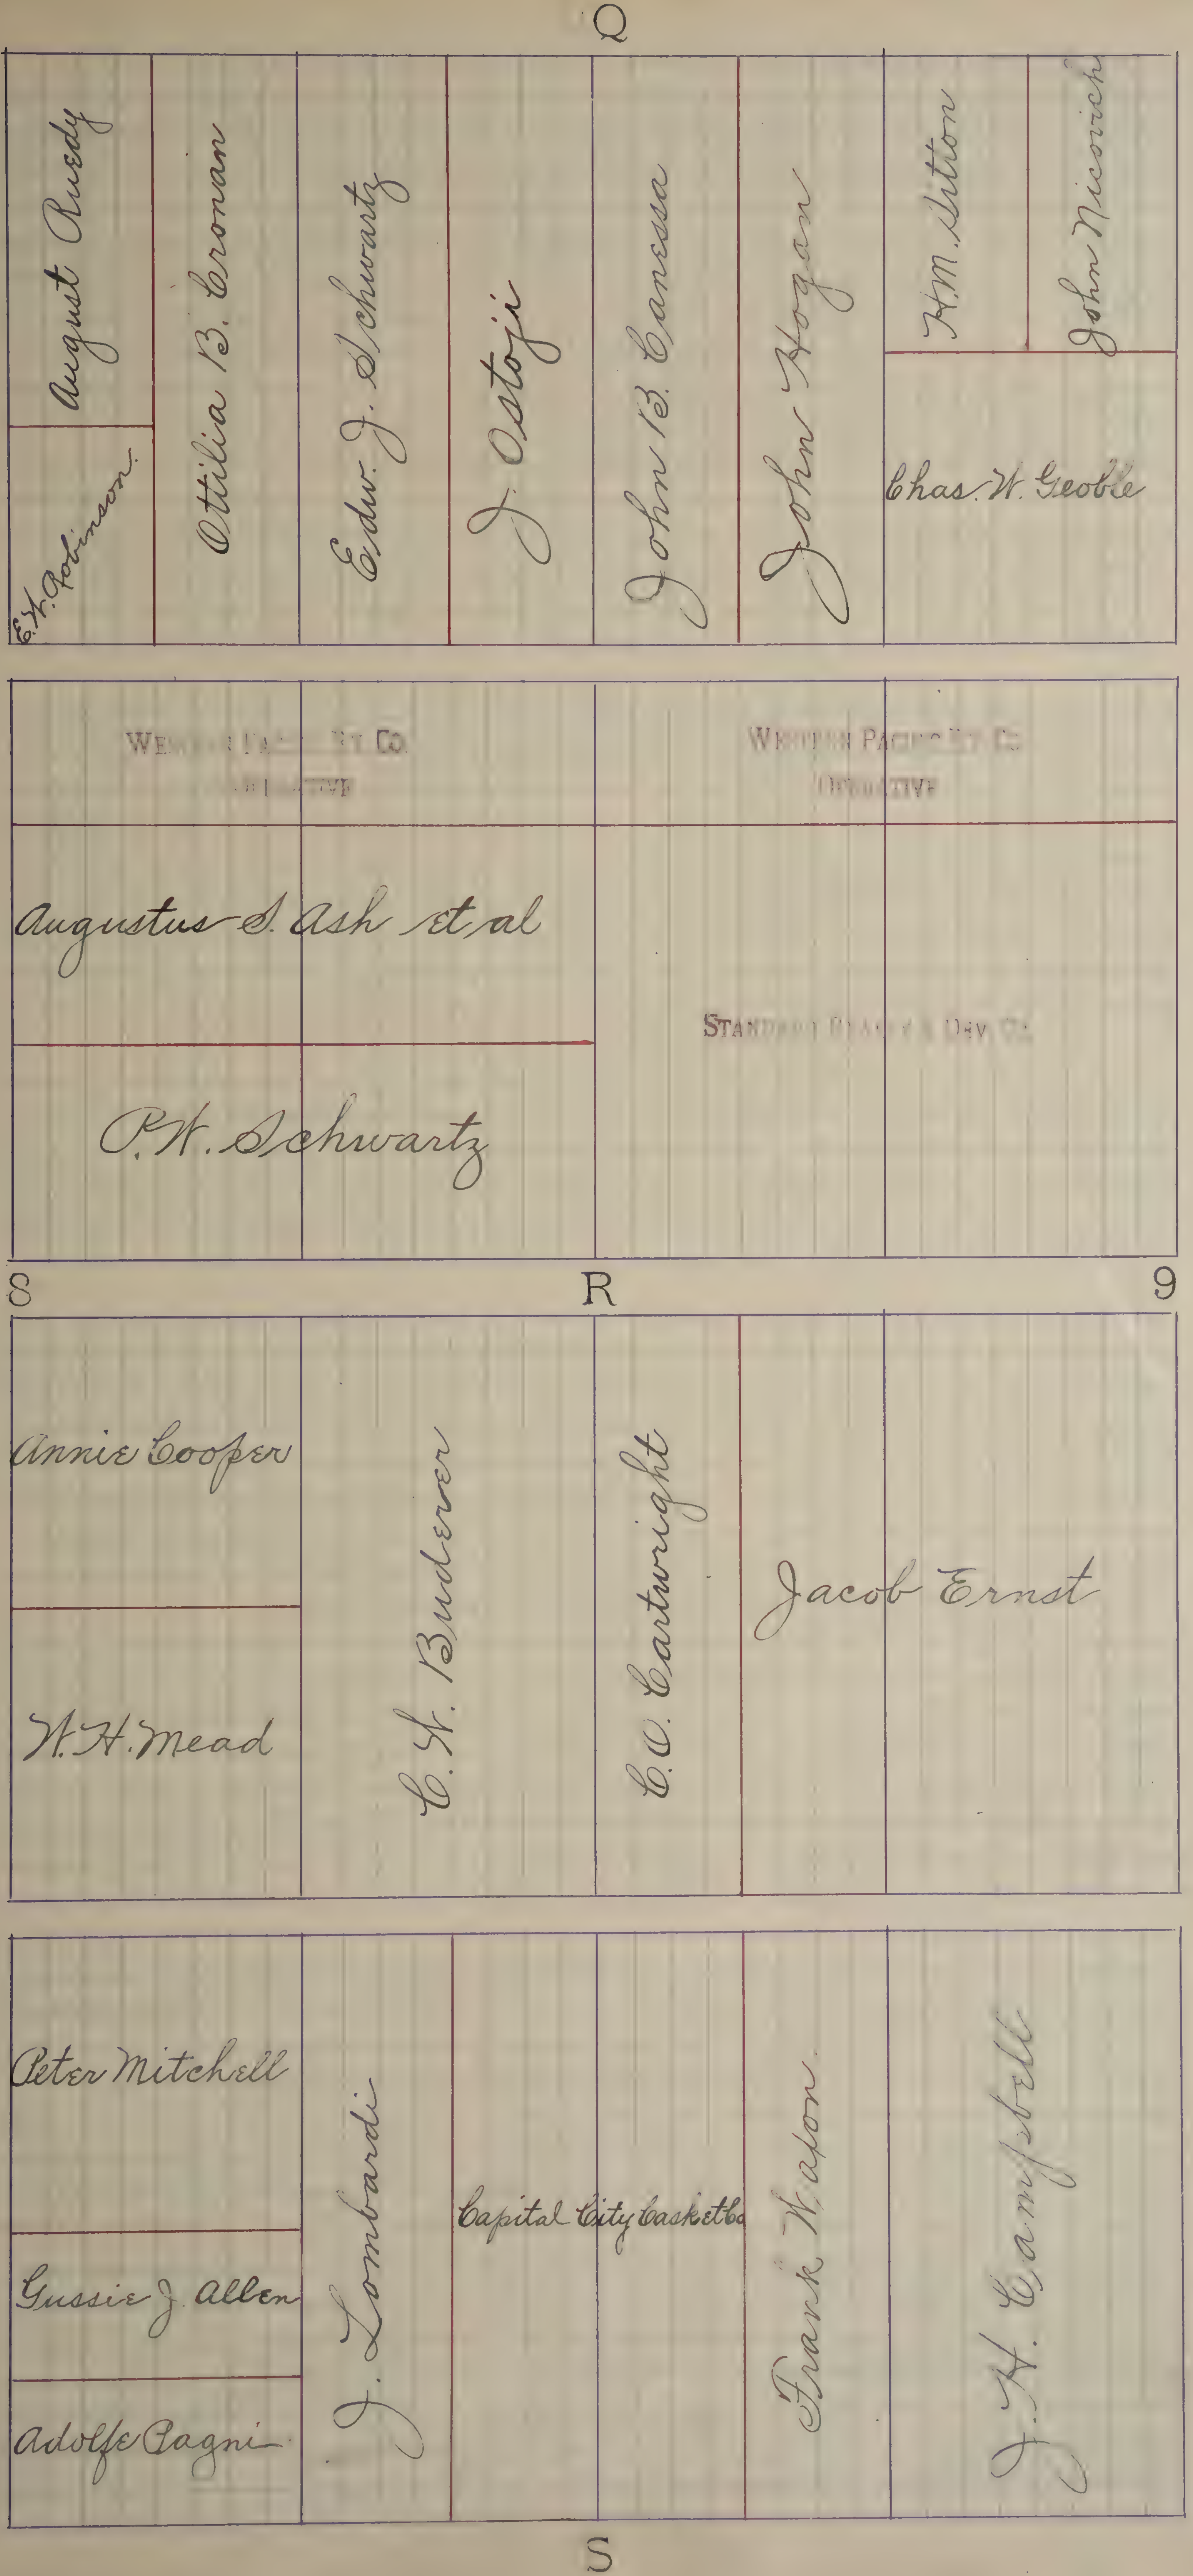
Q
August Ruedy
E.H. Robinson
Ottilia B. Cronan
Edw. J. Schwartz
J. Ostoji
John B. Canessa
John Hogan
H.M. Sitton
John Micovich
Chas. W. Geoble
Western Pacific Ry. Co.
Operative
Western Pacific Ry. Co.
Operative
Augustus S. Ash et al
P.W. Schwartz
Standard Realty & Dev. Co.
8
R
9
Annie Cooper
W.H. Mead
C.H. Buderer
C.O. Cartwright
Jacob Ernst
Peter Mitchell
Gussie J. Allen
Adolfe Pagni
J. Lombardi
Capital City Basket Co
Frank Wason
J.H. Campbell
S

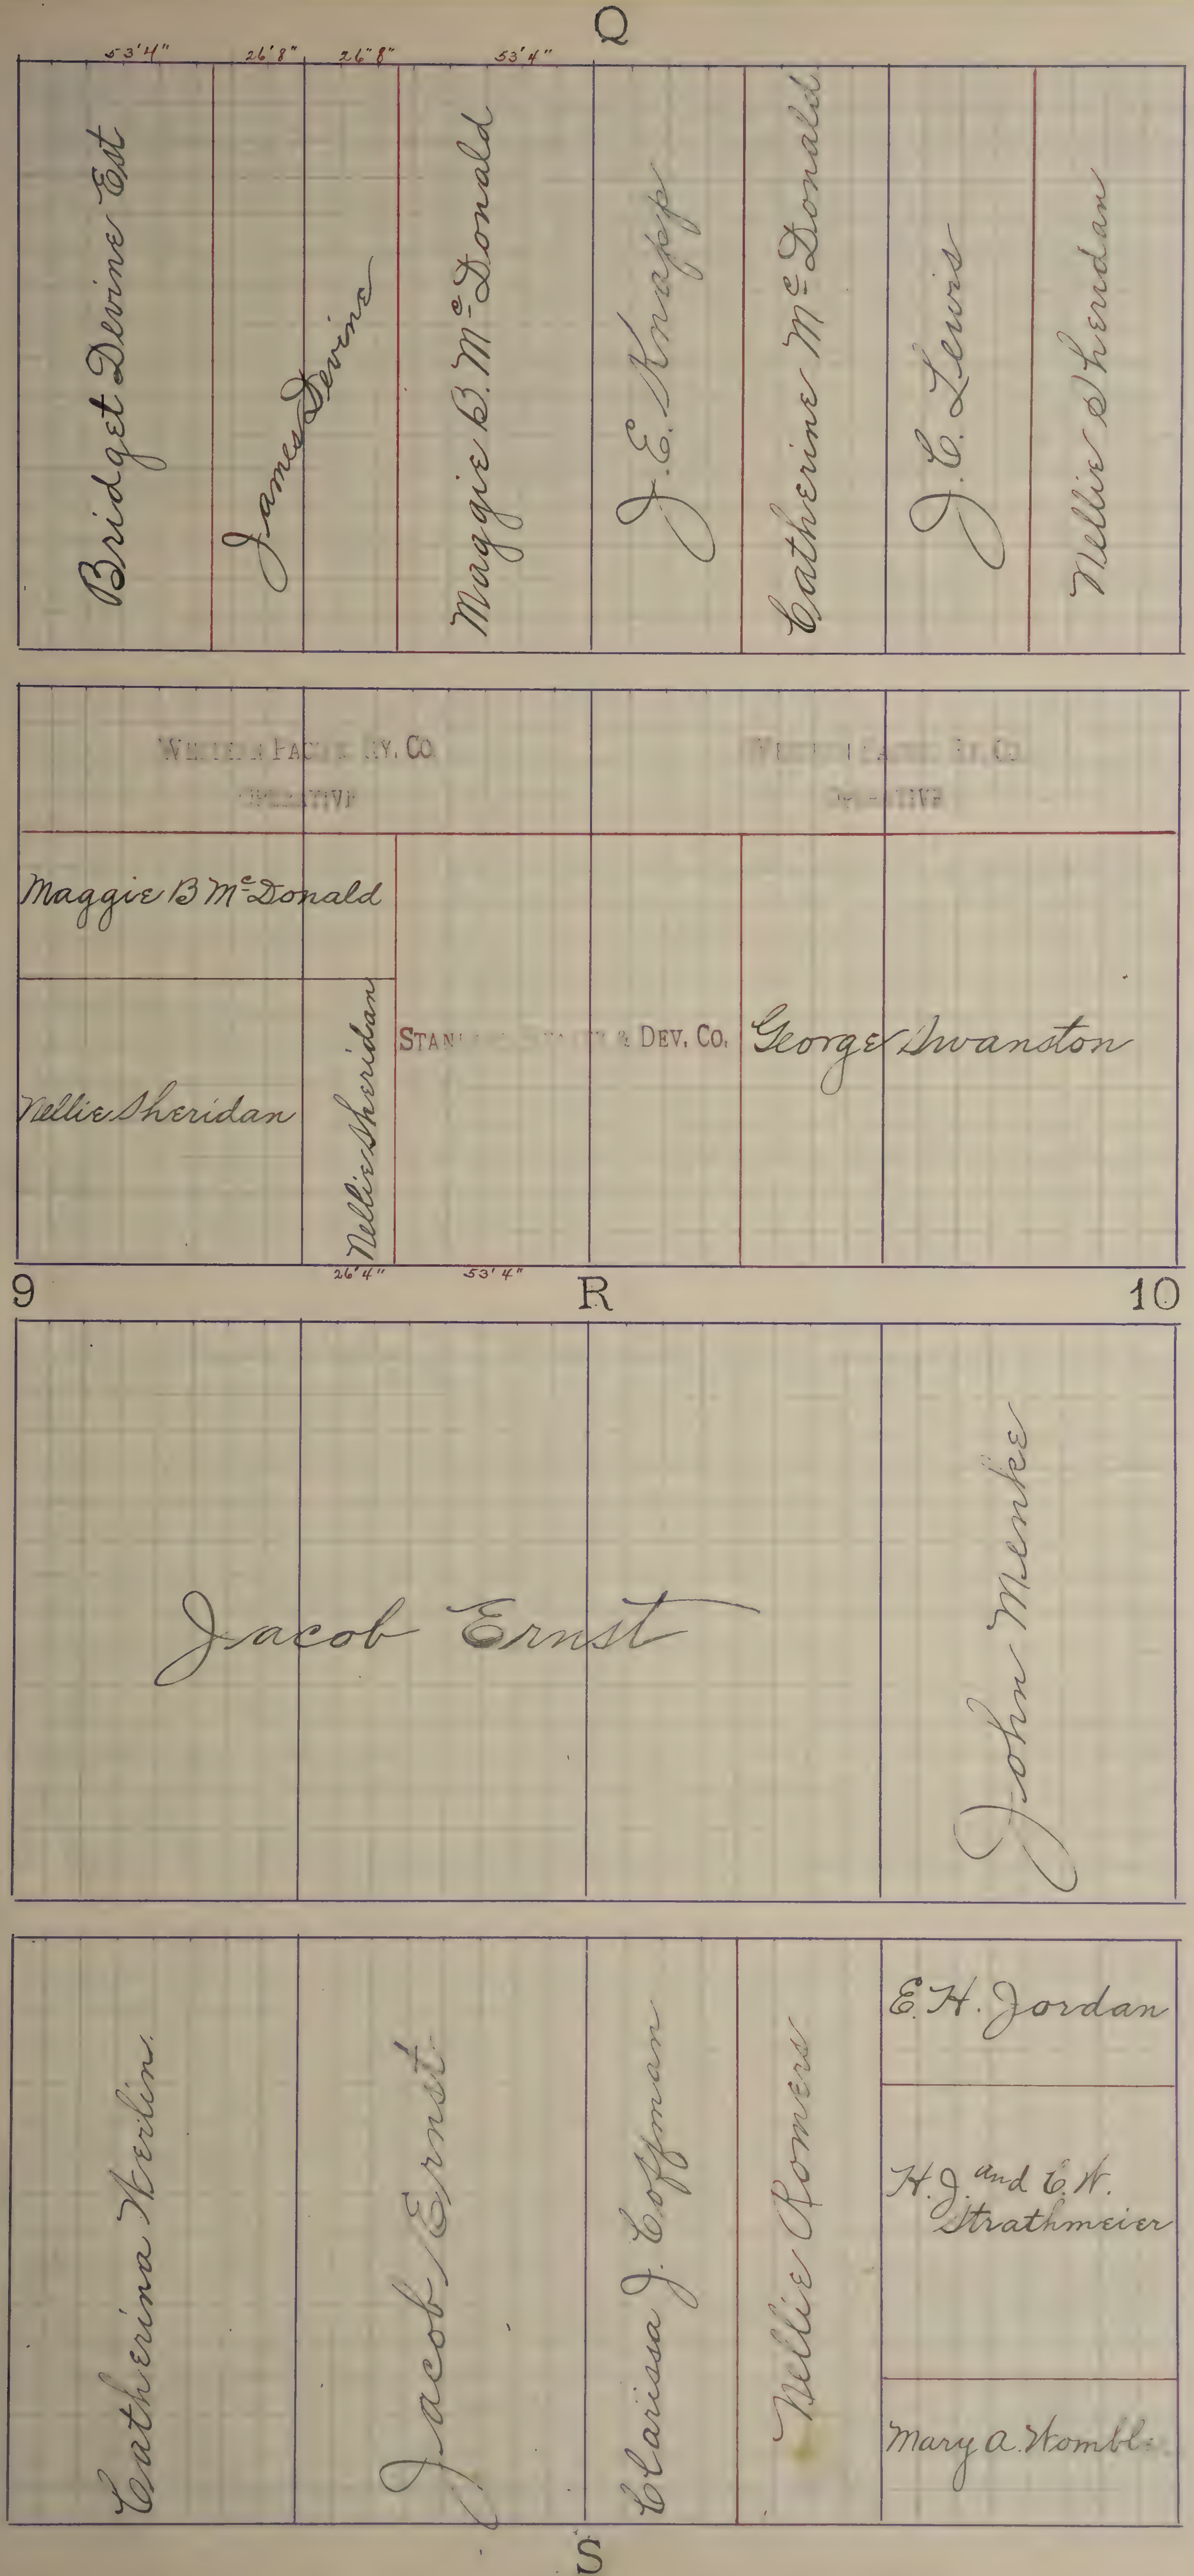
Q
53'4"
26'8"
26'8"
53'4"
Bridget Devine Est
James Devine
Maggie B. McDonald
J. E. Knapp
Catherine McDonald
J. E. Lewis
Nellie Sheridan
Western Pacific Ry. Co.
Operative
Western Pacific Ry. Co.
Operative
Maggie B McDonald
Nellie Sheridan
Nellie Sheridan
Standard ... & Dev. Co.
George Swanston
26'4"
53'4"
9
R
10
Jacob Ernst
John Menke
Catherina Werlin
Jacob Ernst
Clarissa J. Coffman
Nellie Romers
E. H. Jordan
H. J. and C. W. Strathmeier
Mary A. Womble
S

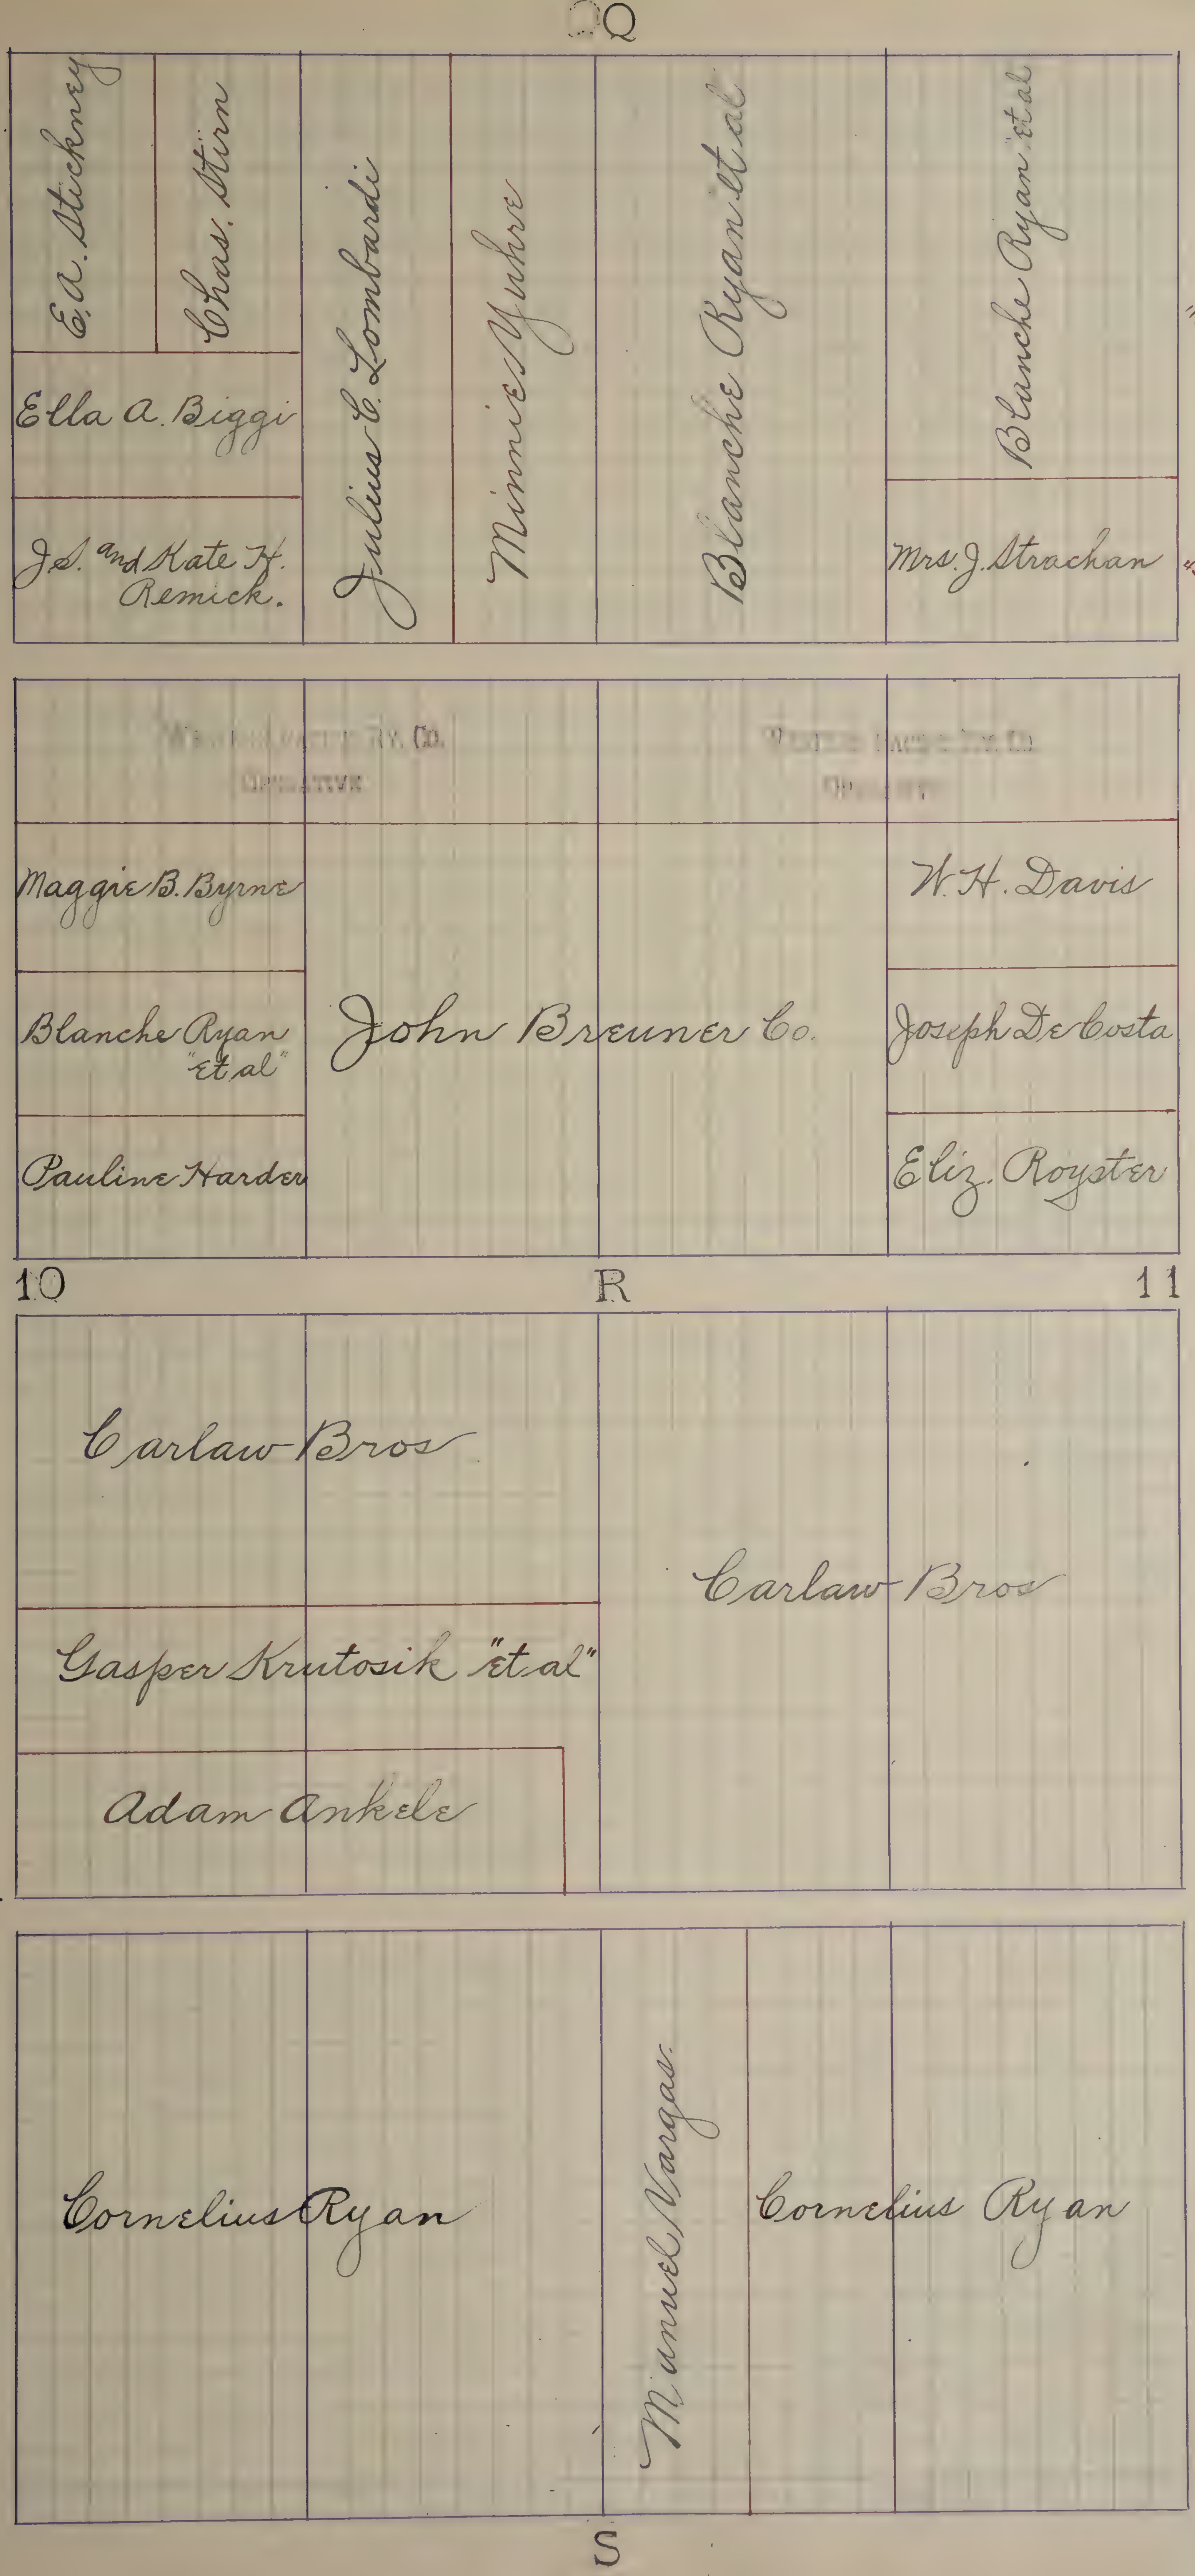
Q
E. A. Stickney
Chas. Stirn
Ella A. Biggi
J. S. and Kate H. Remick.
Julius C. Lombardi
Minnie Yuhre
Blanche Ryan "et al"
Blanche Ryan "et al"
Mrs. J. Strachan
45
Western Pacific Ry. Co.
Operative
Western Pacific Ry. Co.
Operative
Maggie B. Byrne
Blanche Ryan "et al"
Pauline Harder
John Breuner Co.
W. H. Davis
Joseph De Costa
Eliz. Royster
10
R
11
Carlaw Bros
Gasper Krutosik "et al"
Adam Ankele
Carlaw Bros
Cornelius Ryan
Manuel Vargas.
Cornelius Ryan
S

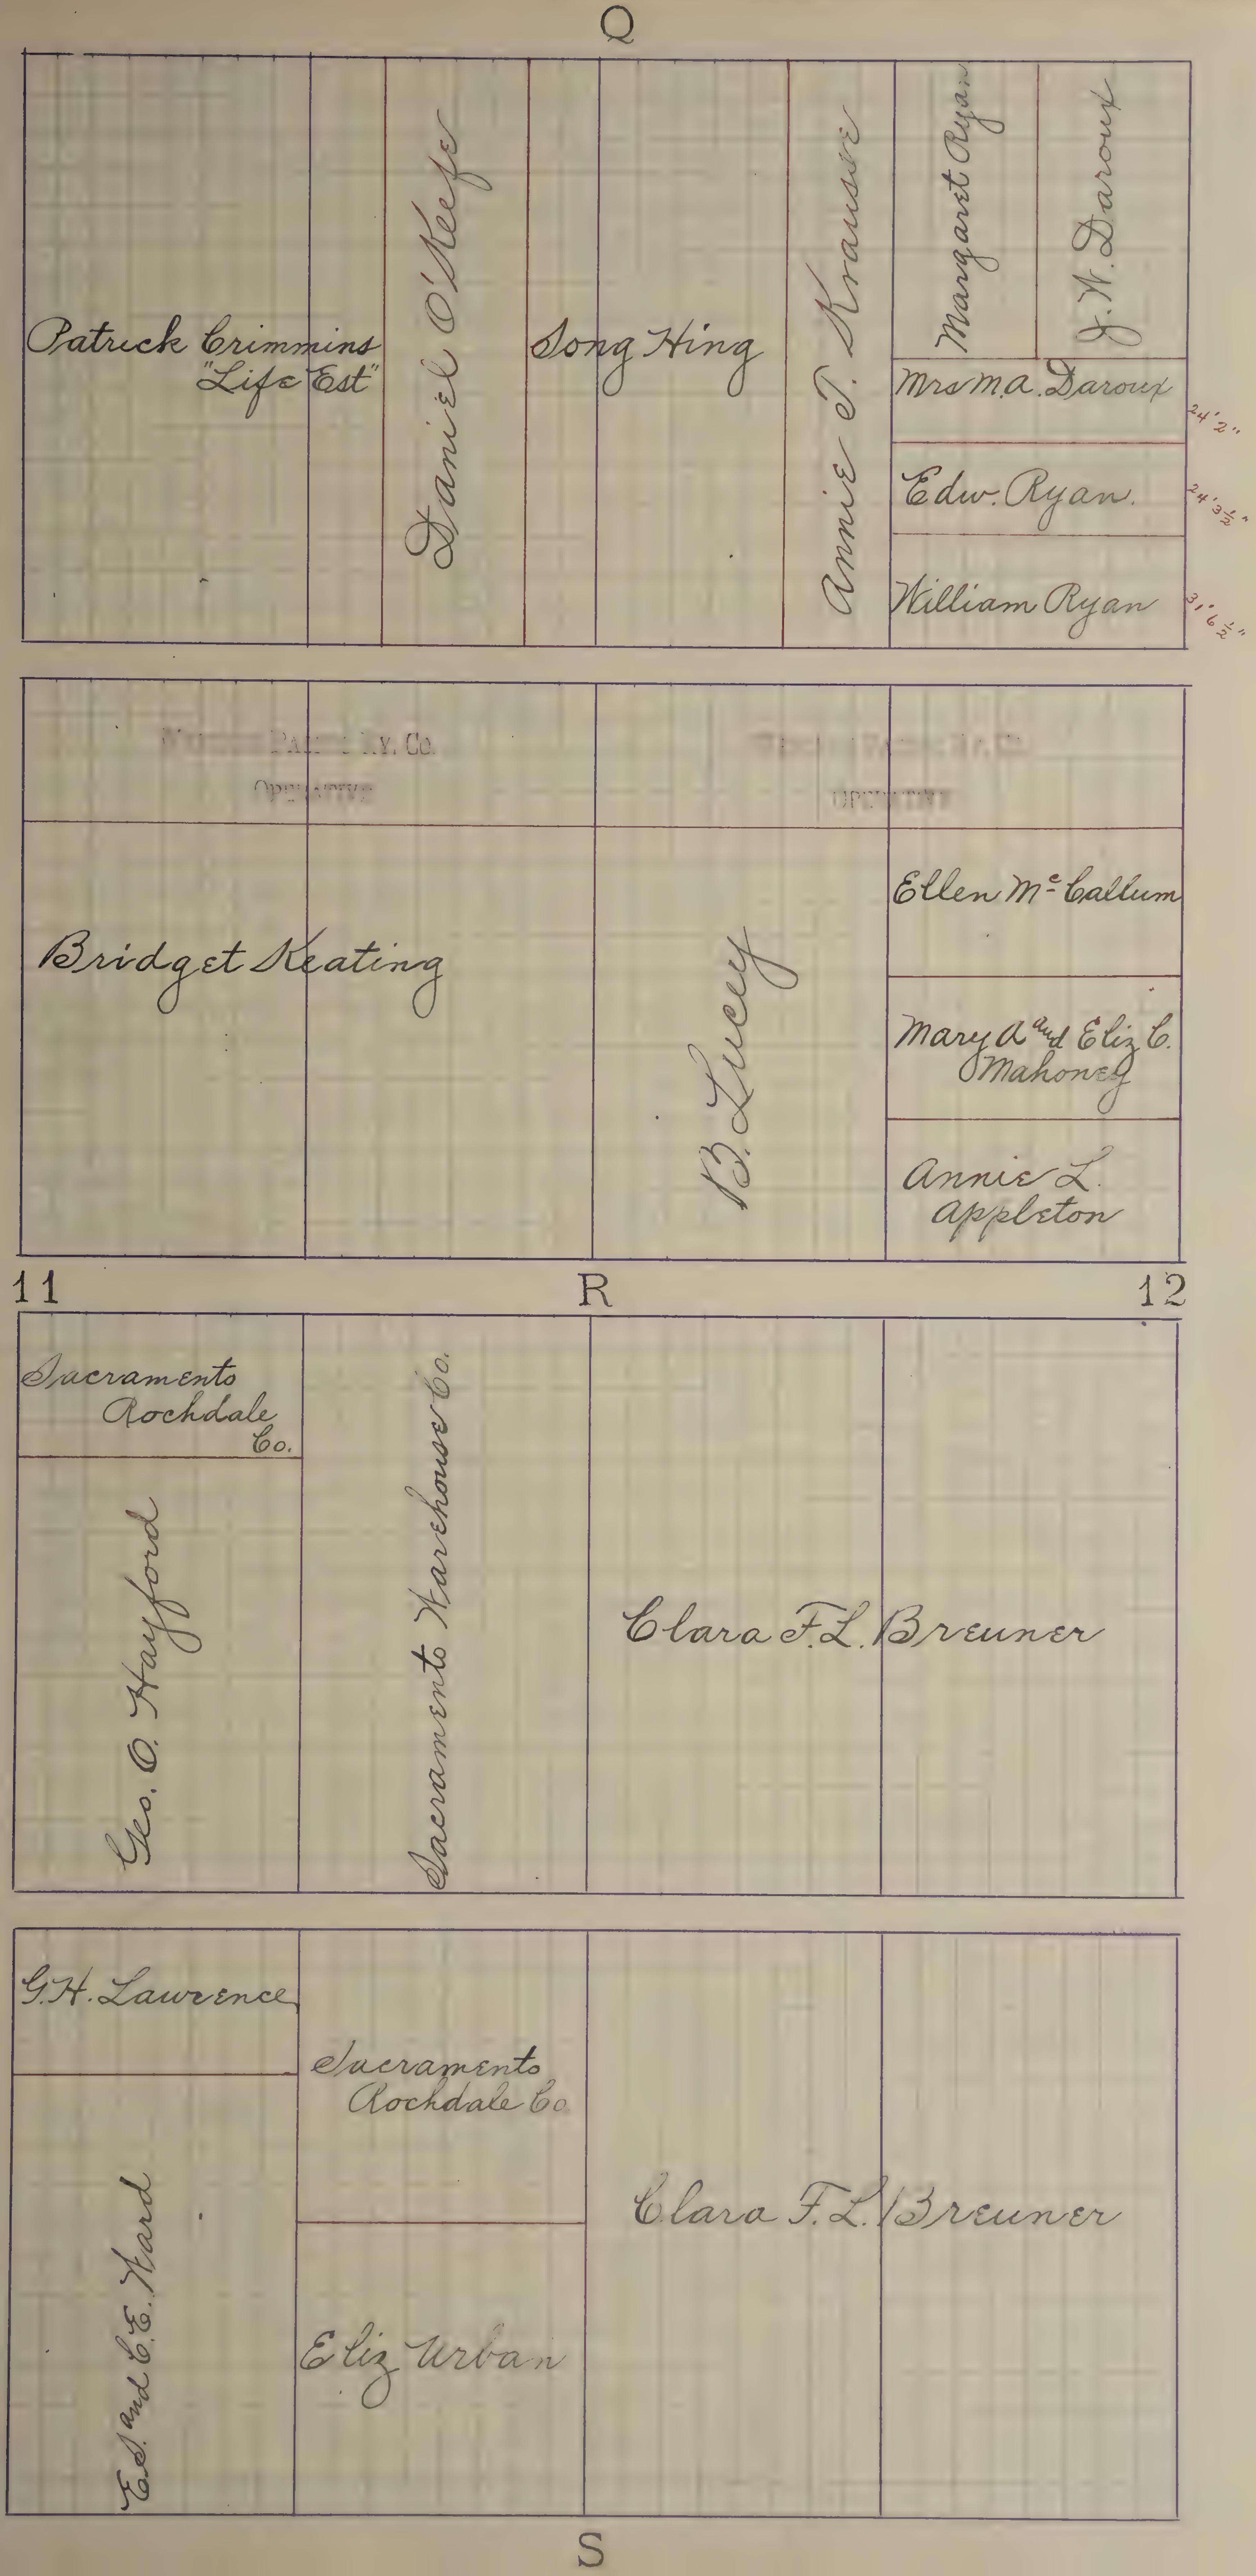
Q
Patrick Crimmins "Life Est"
Daniel O'Keefe
Song Hing
Annie T. Krause
Margaret Ryan
J. W. Daroux
Mrs M. A. Daroux
24' 2"
Edw. Ryan.
24' 3½"
William Ryan
31' 6½"
Western Pacific Ry. Co.
Operative
Western Pacific Ry. Co.
Operative
Bridget Keating
B. Lucey
Ellen McCallum
Mary A. and Eliz. C. Mahoney
Annie L. Appleton
11
R
12
Sacramento Rochdale Co.
Geo. O. Hayford
Sacramento Warehouse Co.
Clara F. L. Breuner
G. H. Lawrence
Sacramento Rochdale Co.
E. S. and C. E. Ward
Eliz. Urban
Clara F. L. Breuner
S

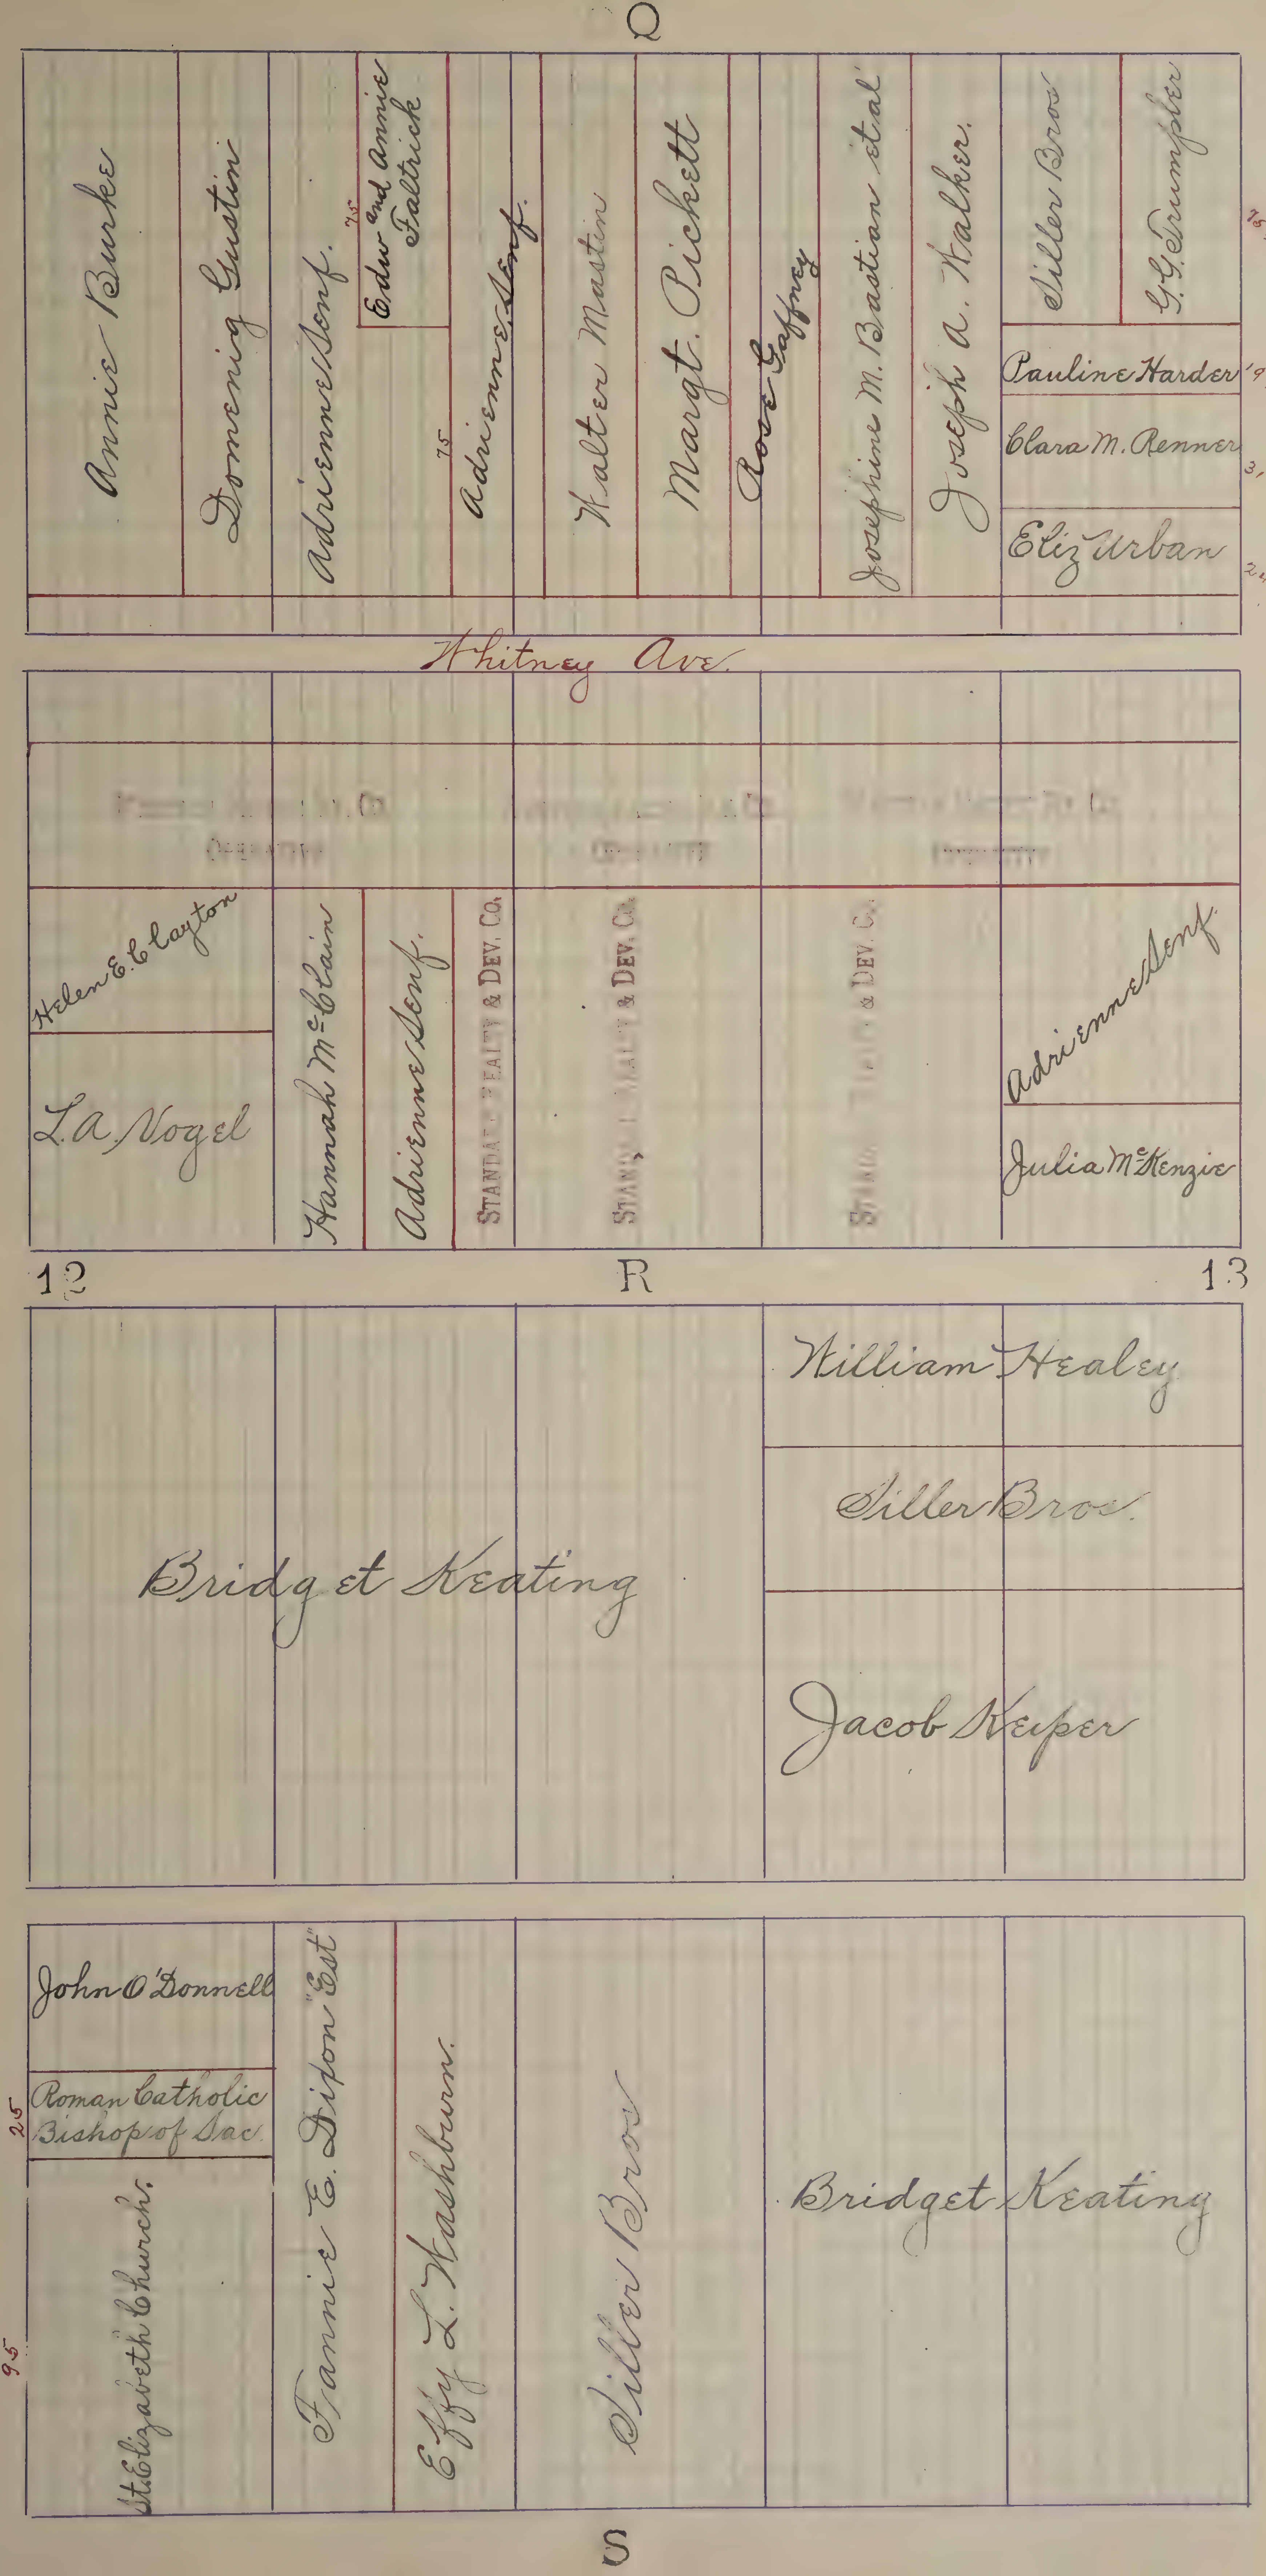
Q
Annie Burke
Domenic Gustin
Adrienne Senf.
75
Edw and Annie Faltrick
75
Adrienne Senf.
Walter Mastin
Margt. Pickett
Rose Gaffney
Josephine M. Bastian et al
Joseph A. Walker
Siller Bros
G. G. Trumpler
75½
Pauline Harder
9½
Clara M. Renner
31
Eliz Urban
24
Whitney Ave.
Helen E. Clayton
L. A. Vogel
Hannah McClain
Adrienne Senf.
STANDARD REALTY & DEV. CO.
STANDARD REALTY & DEV. CO.
STANDARD REALTY & DEV. CO.
Adrienne Senf.
Julia McKenzie
12
R
13
Bridget Keating
William Healey
Siller Bros.
Jacob Keiper
John O'Donnell
25
Roman Catholic Bishop of Sac.
95
St Elizabeth Church.
Fannie E. Dixon "Est"
Effie L. Washburn.
Siller Bros
Bridget Keating
S

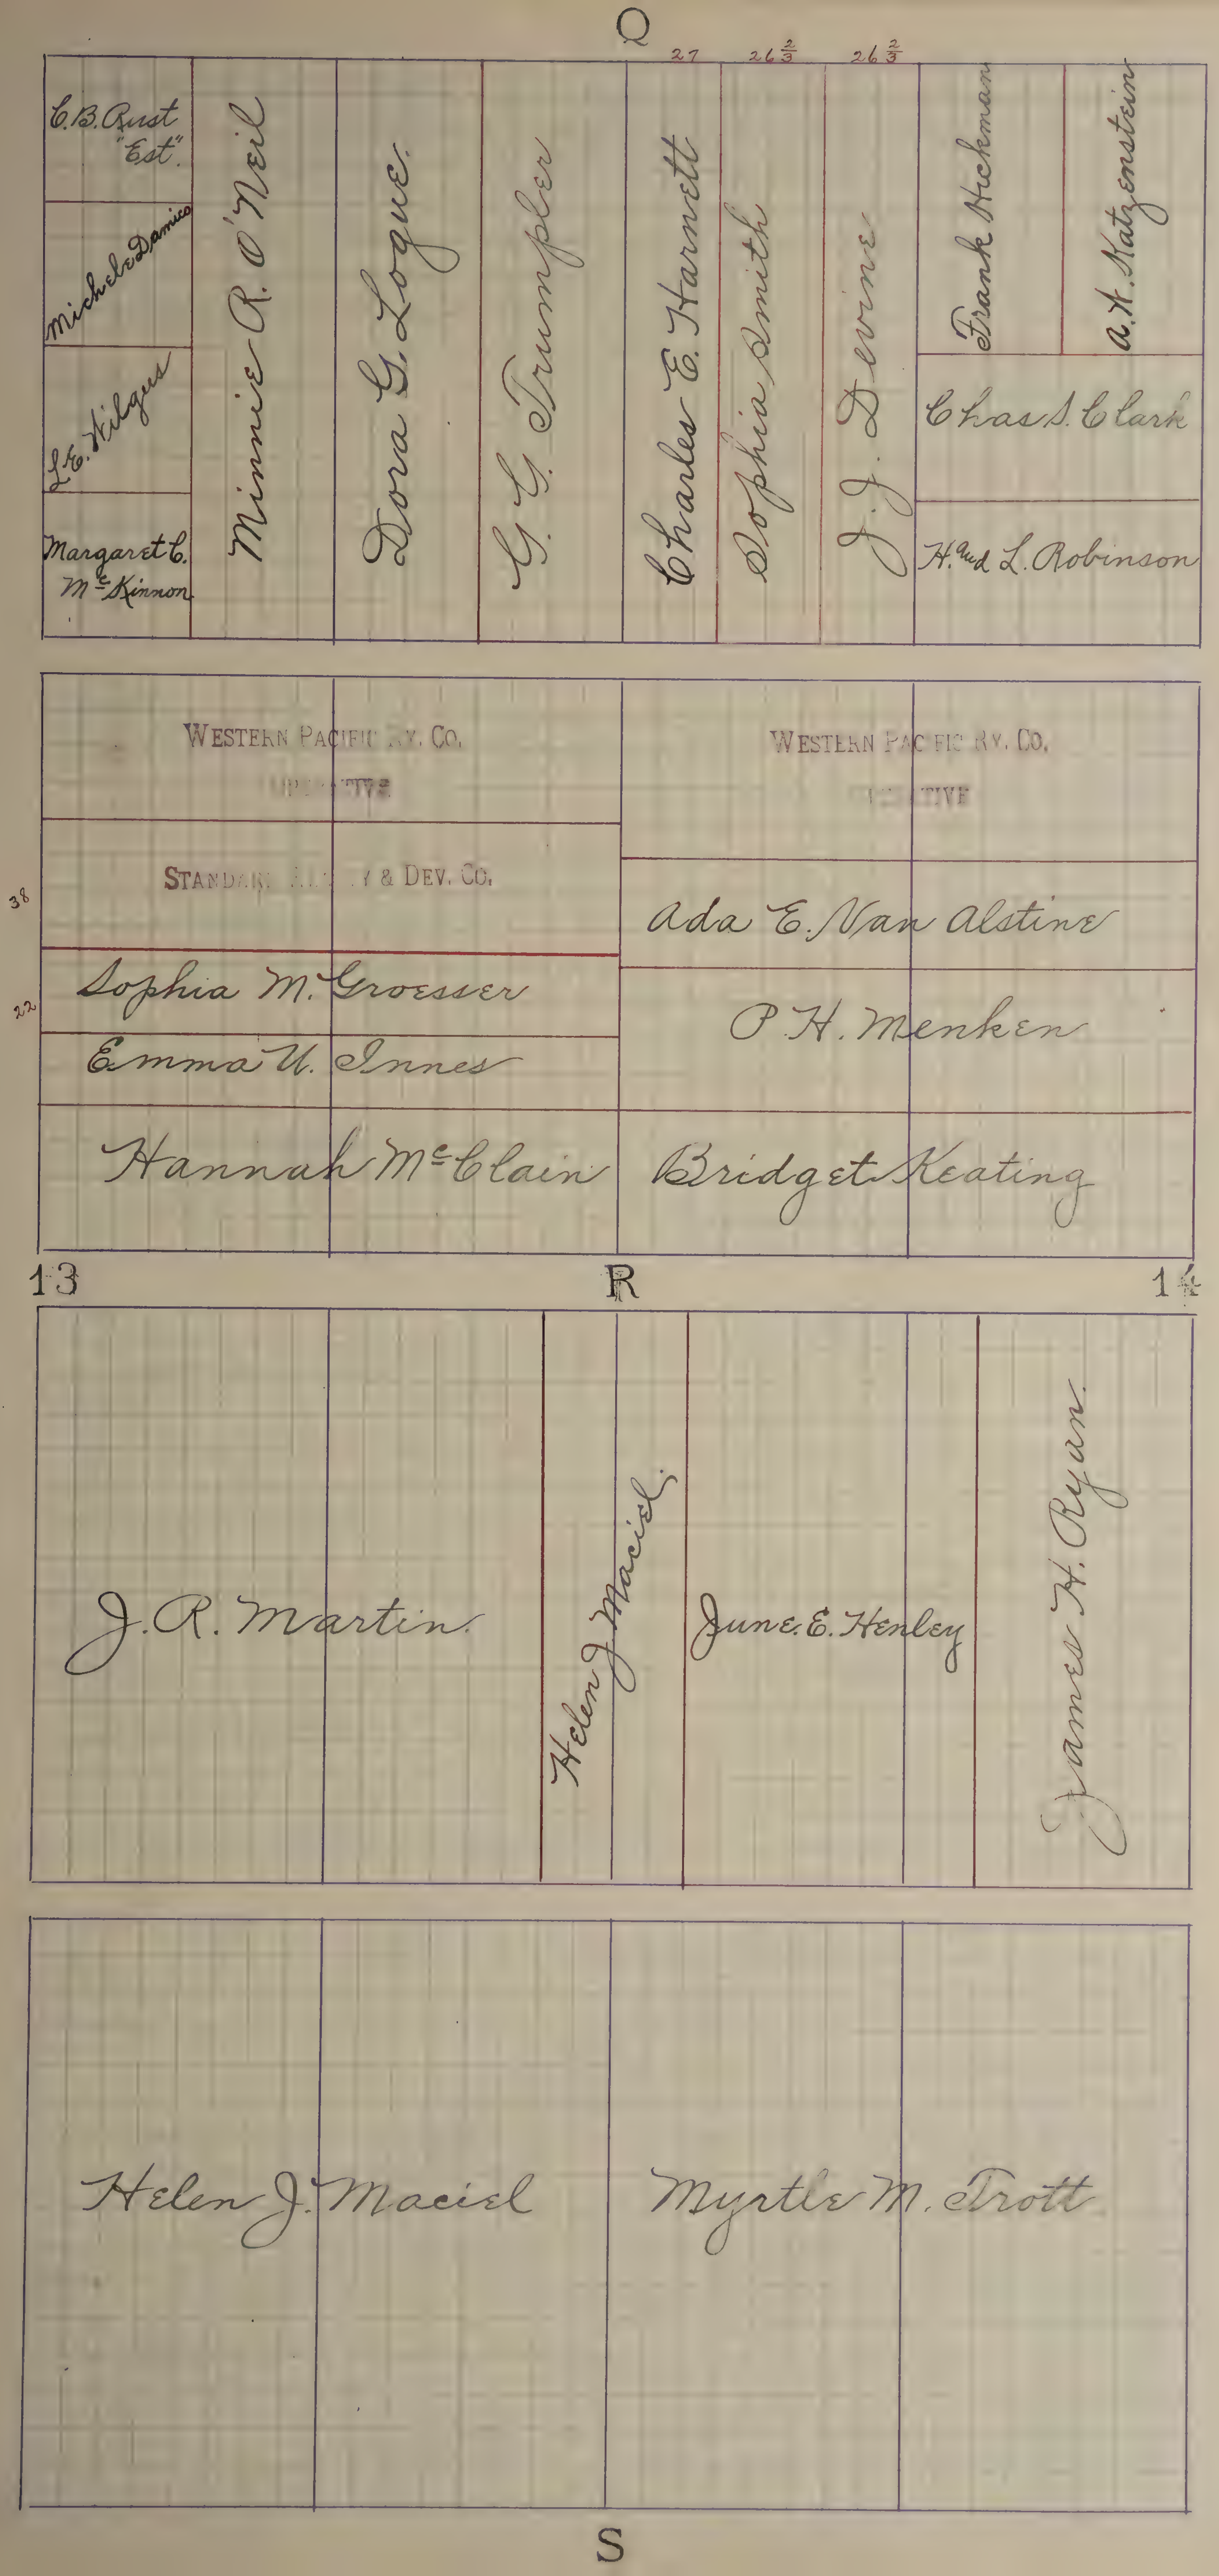
Q
27
26⅔
26⅔
C.B. Rust "Est."
Michele Damico
L.E. Hilgus
Margaret C. McKinnon
Minnie R. O'Neil
Dora G. Logue
G.G. Trumpler
Charles E. Harnett
Sophia Smith
J.J. Devine
Frank Hickman
A.K. Katzenstein
Chas. S. Clark
H.ard L. Robinson
Western Pacific Ry. Co.
Operative
Western Pacific Ry. Co.
Operative
Standard Realty & Dev. Co.
38
22
Ada E. Van Alstine
Sophia M. Groesser
P.H. Menken
Emma U. Innes
Hannah McClain
Bridget Keating
13
R
14
J.R. Martin
Helen J. Maciel
June E. Henley
James H. Ryan
Helen J. Maciel
Myrtle M. Trott
S

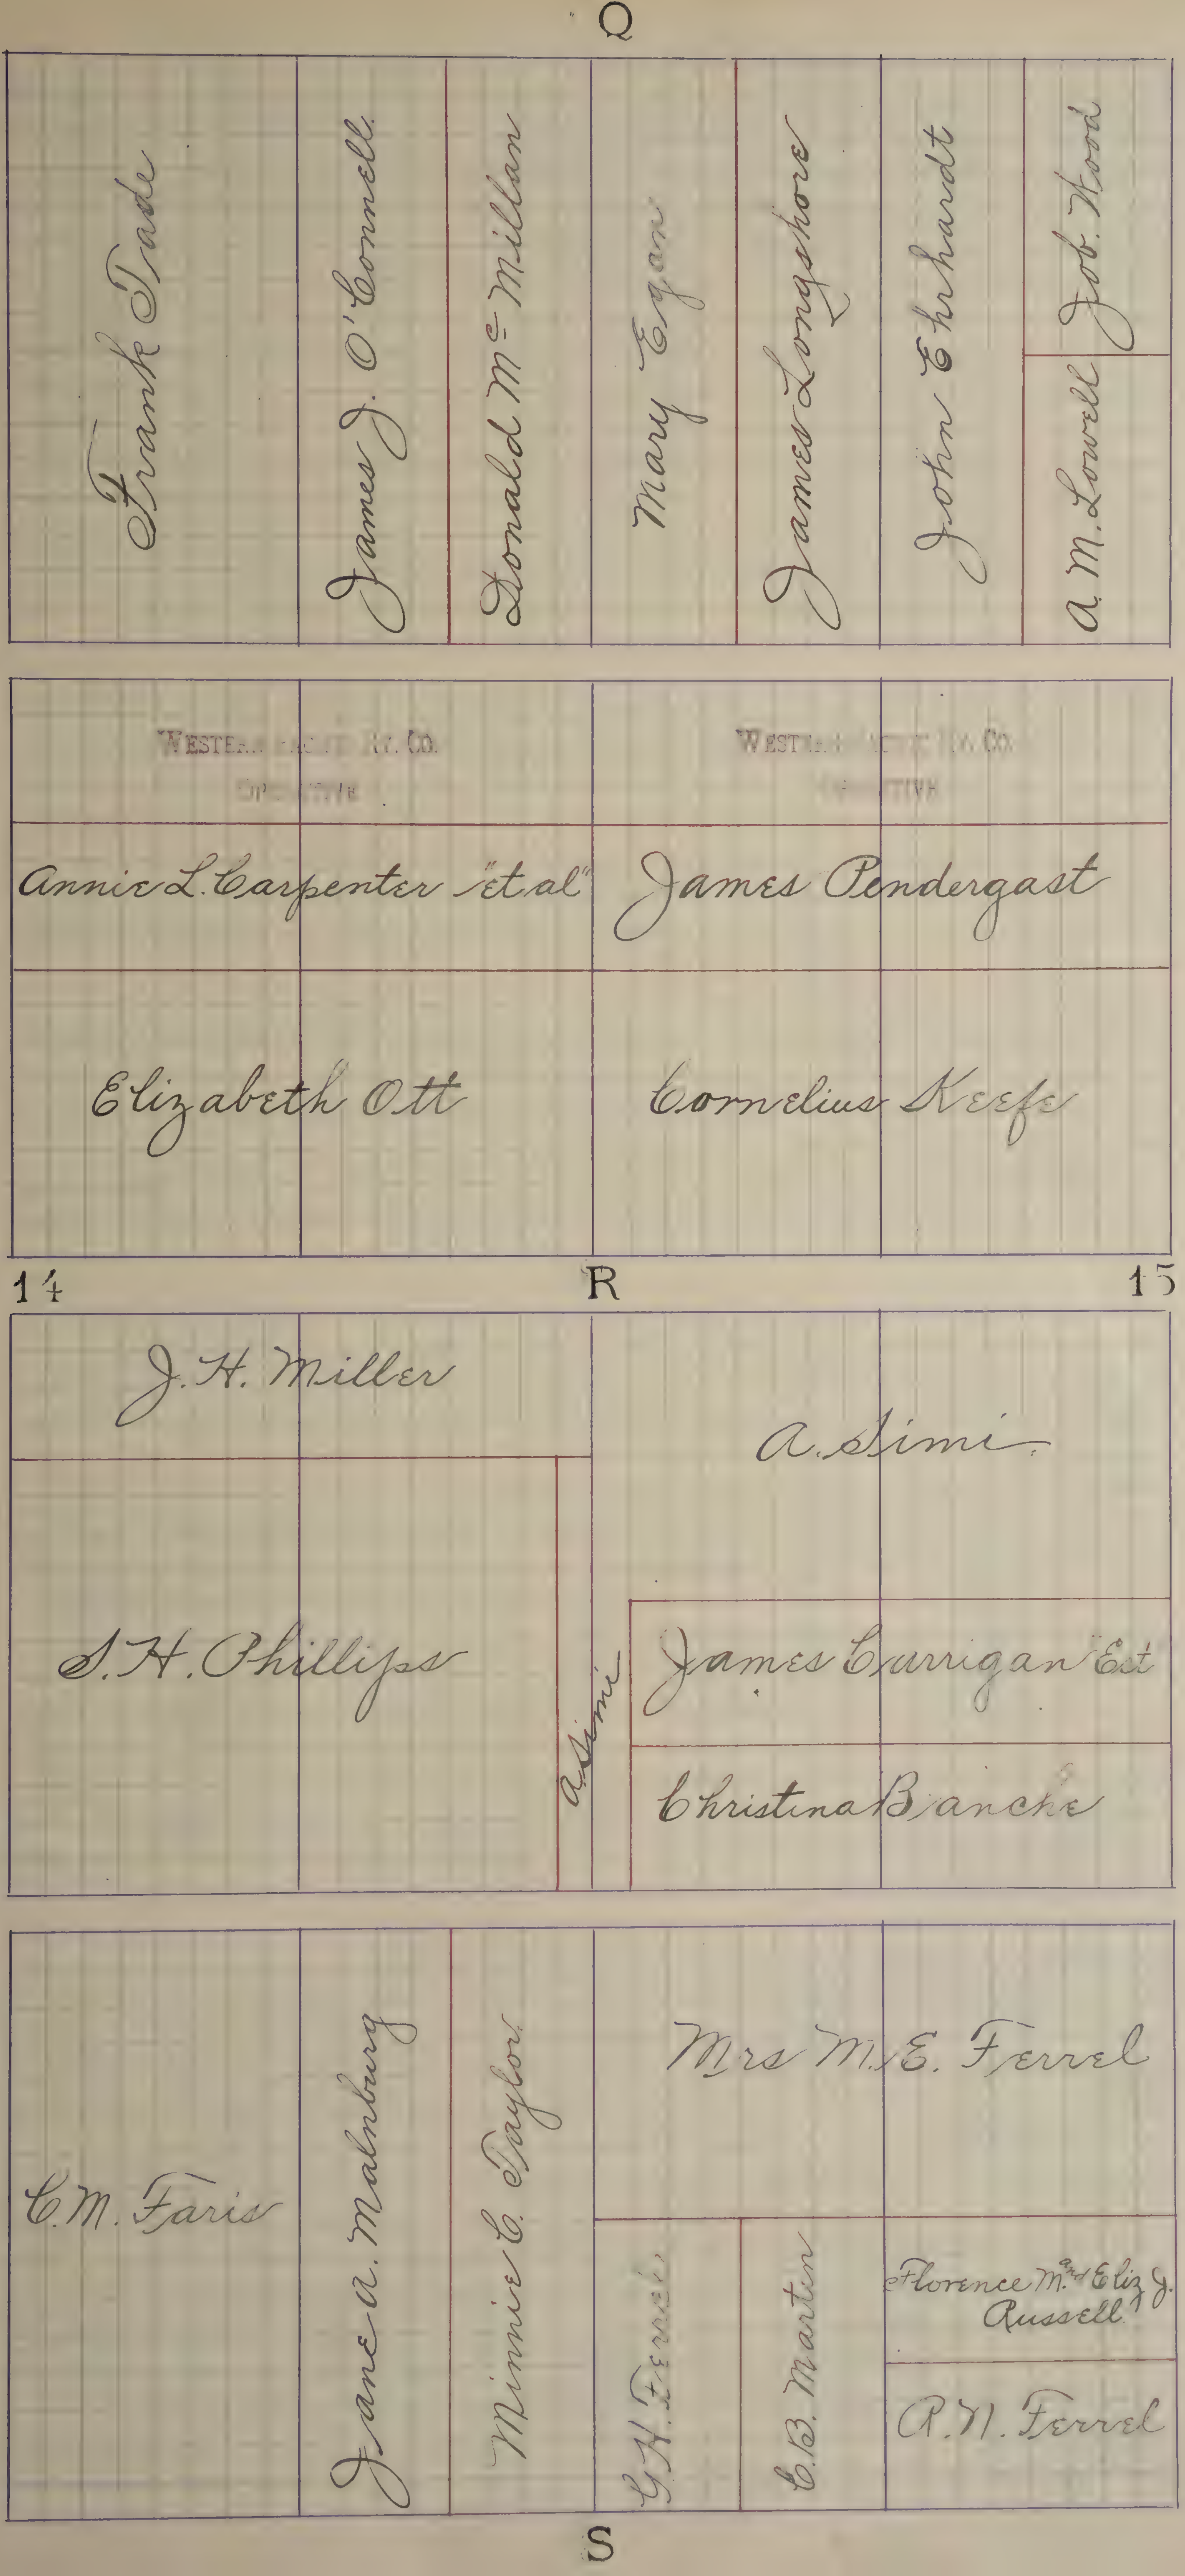
Q
Frank Tade
James J. O'Connell
Donald Mc Millan
Mary Egan
James Longshore
John Ehrhardt
A. M. Lowell
Jos. Wood
WESTERN PACIFIC RY. CO.
OPERATIVE
WESTERN PACIFIC RY. CO.
OPERATIVE
Annie L. Carpenter "et al"
James Pendergast
Elizabeth Ott
Cornelius Keefe
14
R
15
J. H. Miller
A. Simi
S. H. Phillips
A. Simi
James Corrigan Est
Christina Biancke
C. M. Faris
Jane A. Malmburg
Minnie E. Taylor
Mrs M. E. Ferrel
G. H. Ferrel
E. B. Martin
Florence M. and Eliz J. Russell
R. N. Ferrel
S

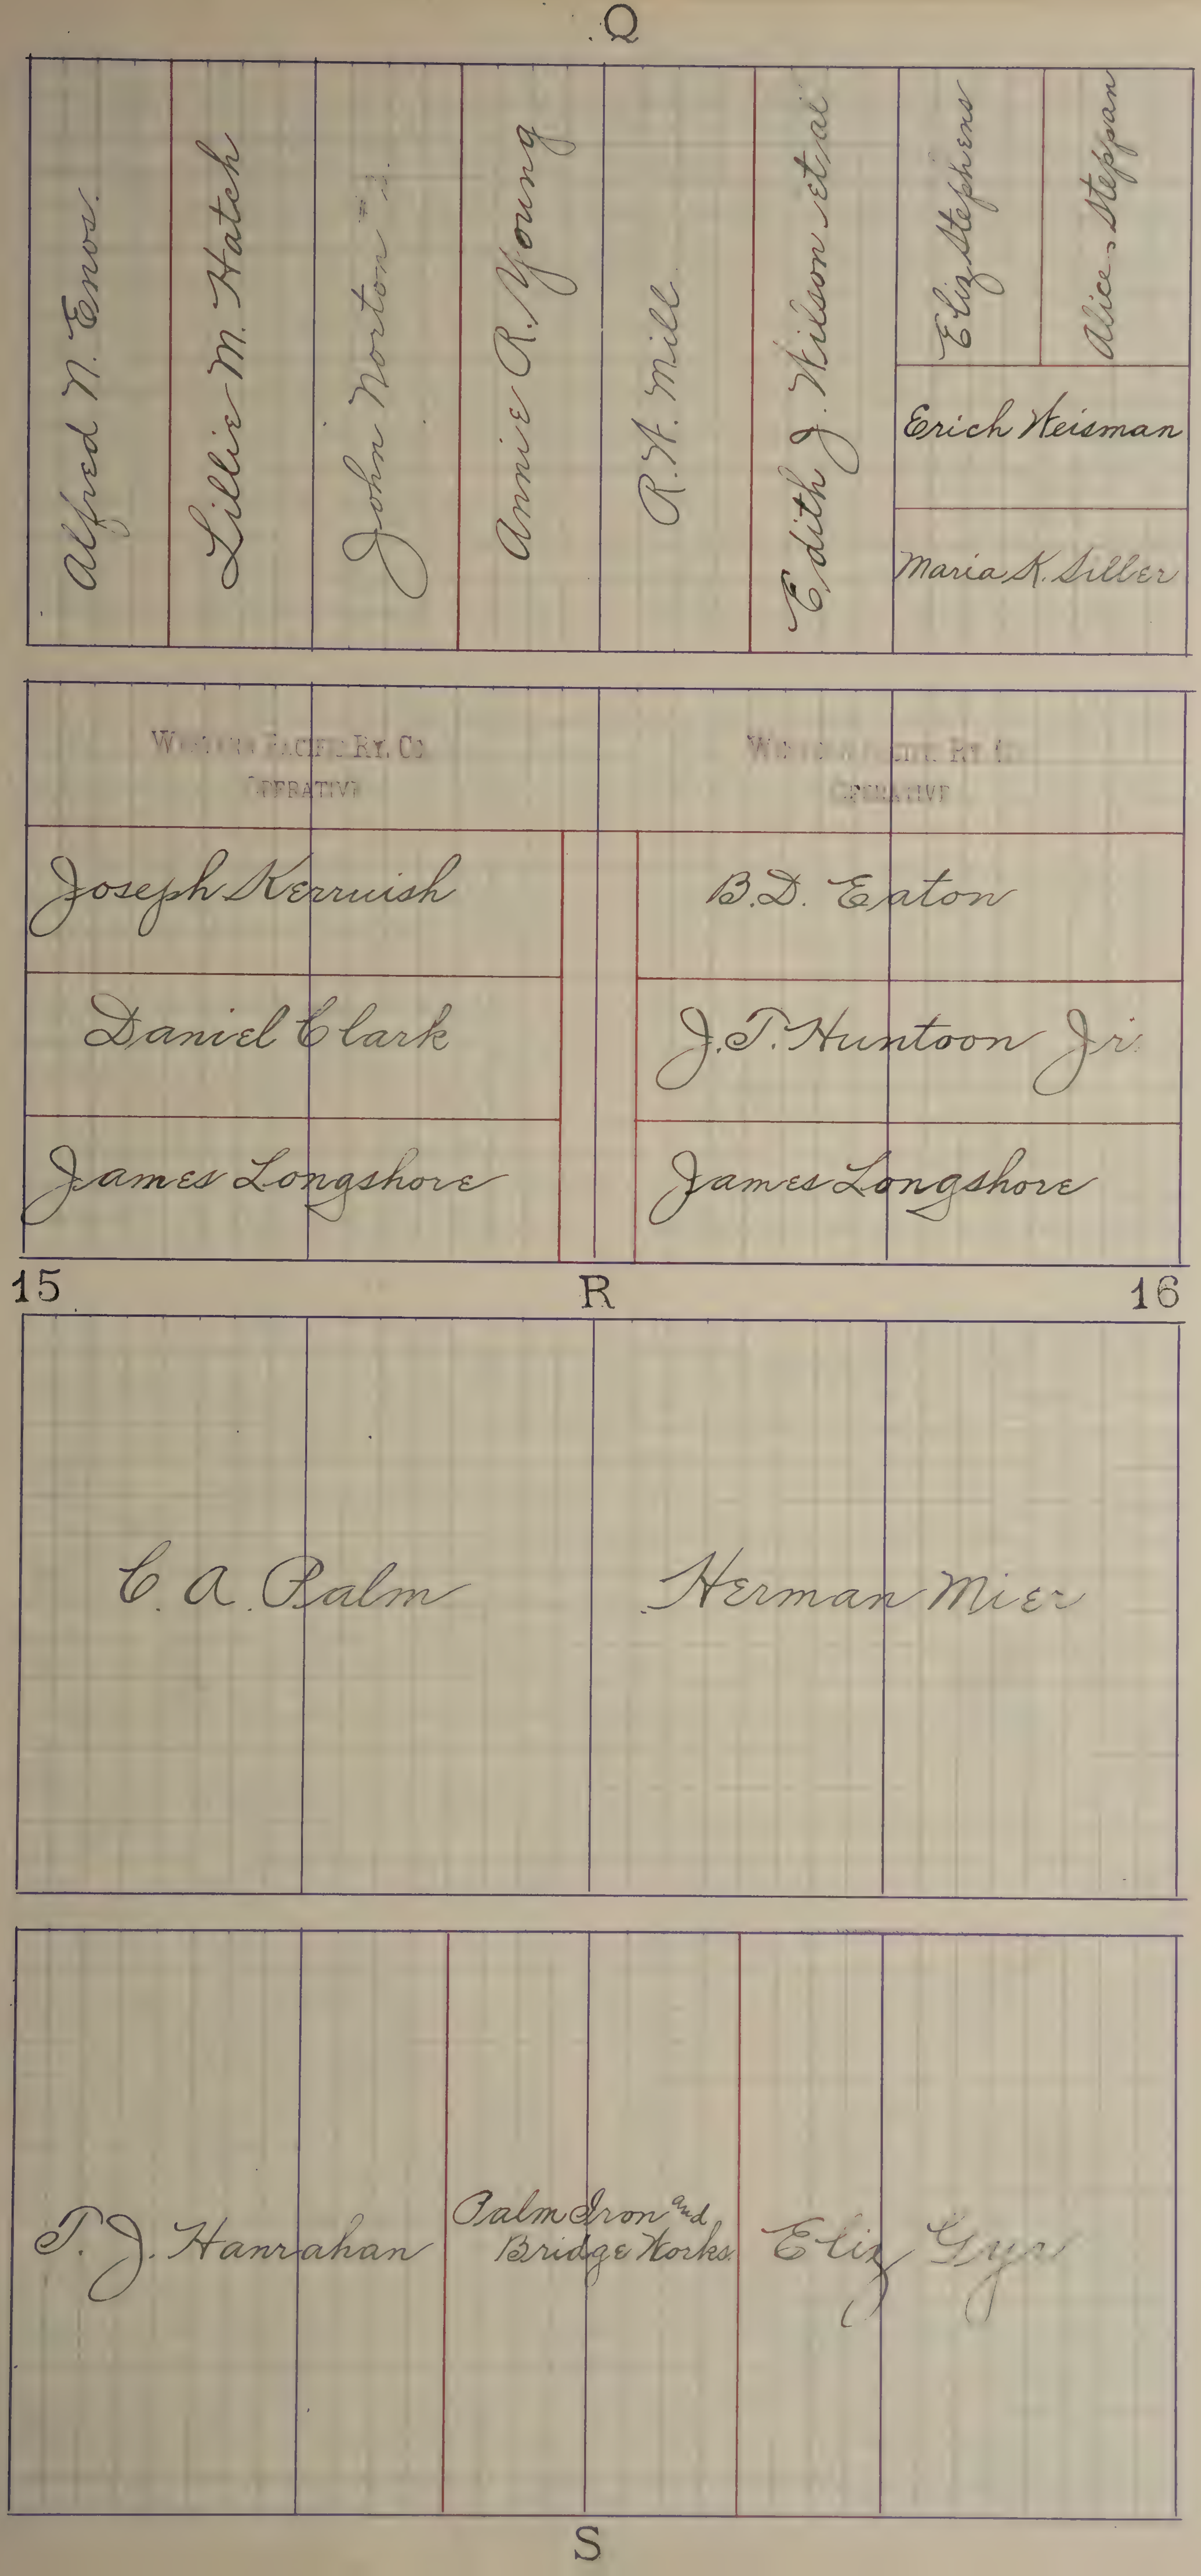
Q
Alfred N. Enos
Lillie M. Hatch
John Norton #3
Annie R. Young
R. H. Mill
Edith J. Wilson et al
Eliz Stephens
Alice Steppan
Erich Heisman
Maria K. Silber
Western Pacific Ry. Co.
Operative
Western Pacific Ry. Co.
Operative
Joseph Kerruish
Daniel Clark
James Longshore
B. D. Eaton
J. T. Huntoon Jr.
James Longshore
15
R
16
C. A. Palm
Herman Mier
T. J. Hanrahan
Palm Iron and Bridge Works
Eliz Gyer
S

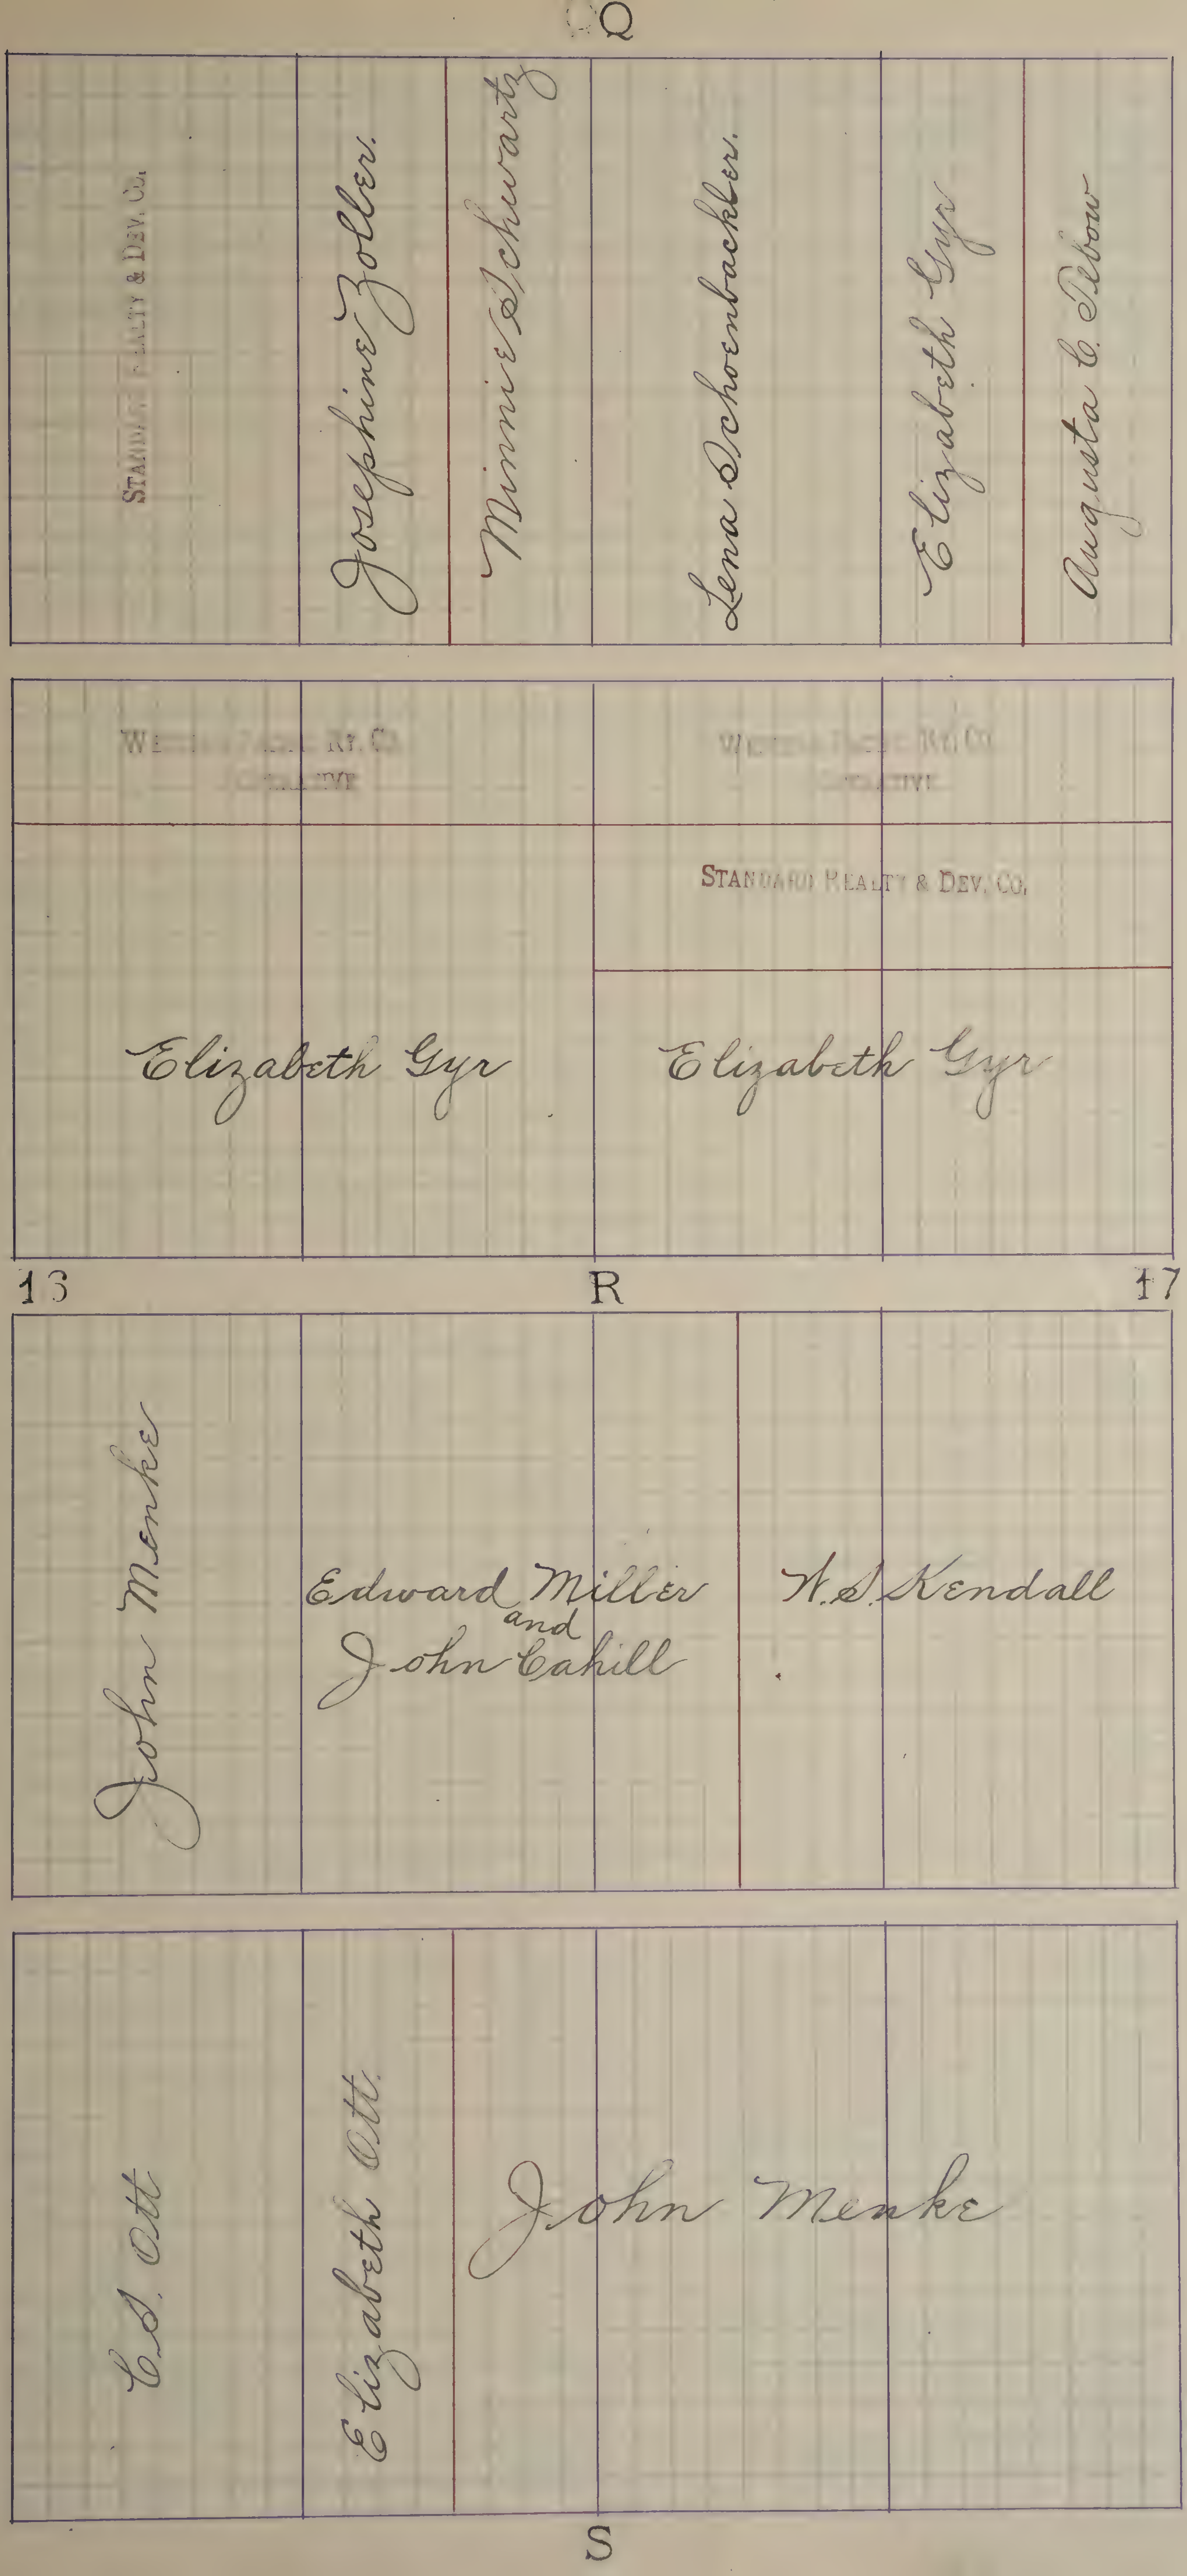
Q
STANDARD REALTY & DEV. CO.
Josephine Zoller.
Minnie Schwartz
Lena Schoenbachler.
Elizabeth Gyr
Augusta C. Tebow
WESTERN PACIFIC RY. CO.
INOPERATIVE
WESTERN PACIFIC RY. CO.
INOPERATIVE
STANDARD REALTY & DEV. CO.
Elizabeth Gyr
Elizabeth Gyr
13
R
17
John Menke
Edward Miller and John Cahill
W. S. Kendall
C. S. Ott
Elizabeth Ott.
John Menke
S

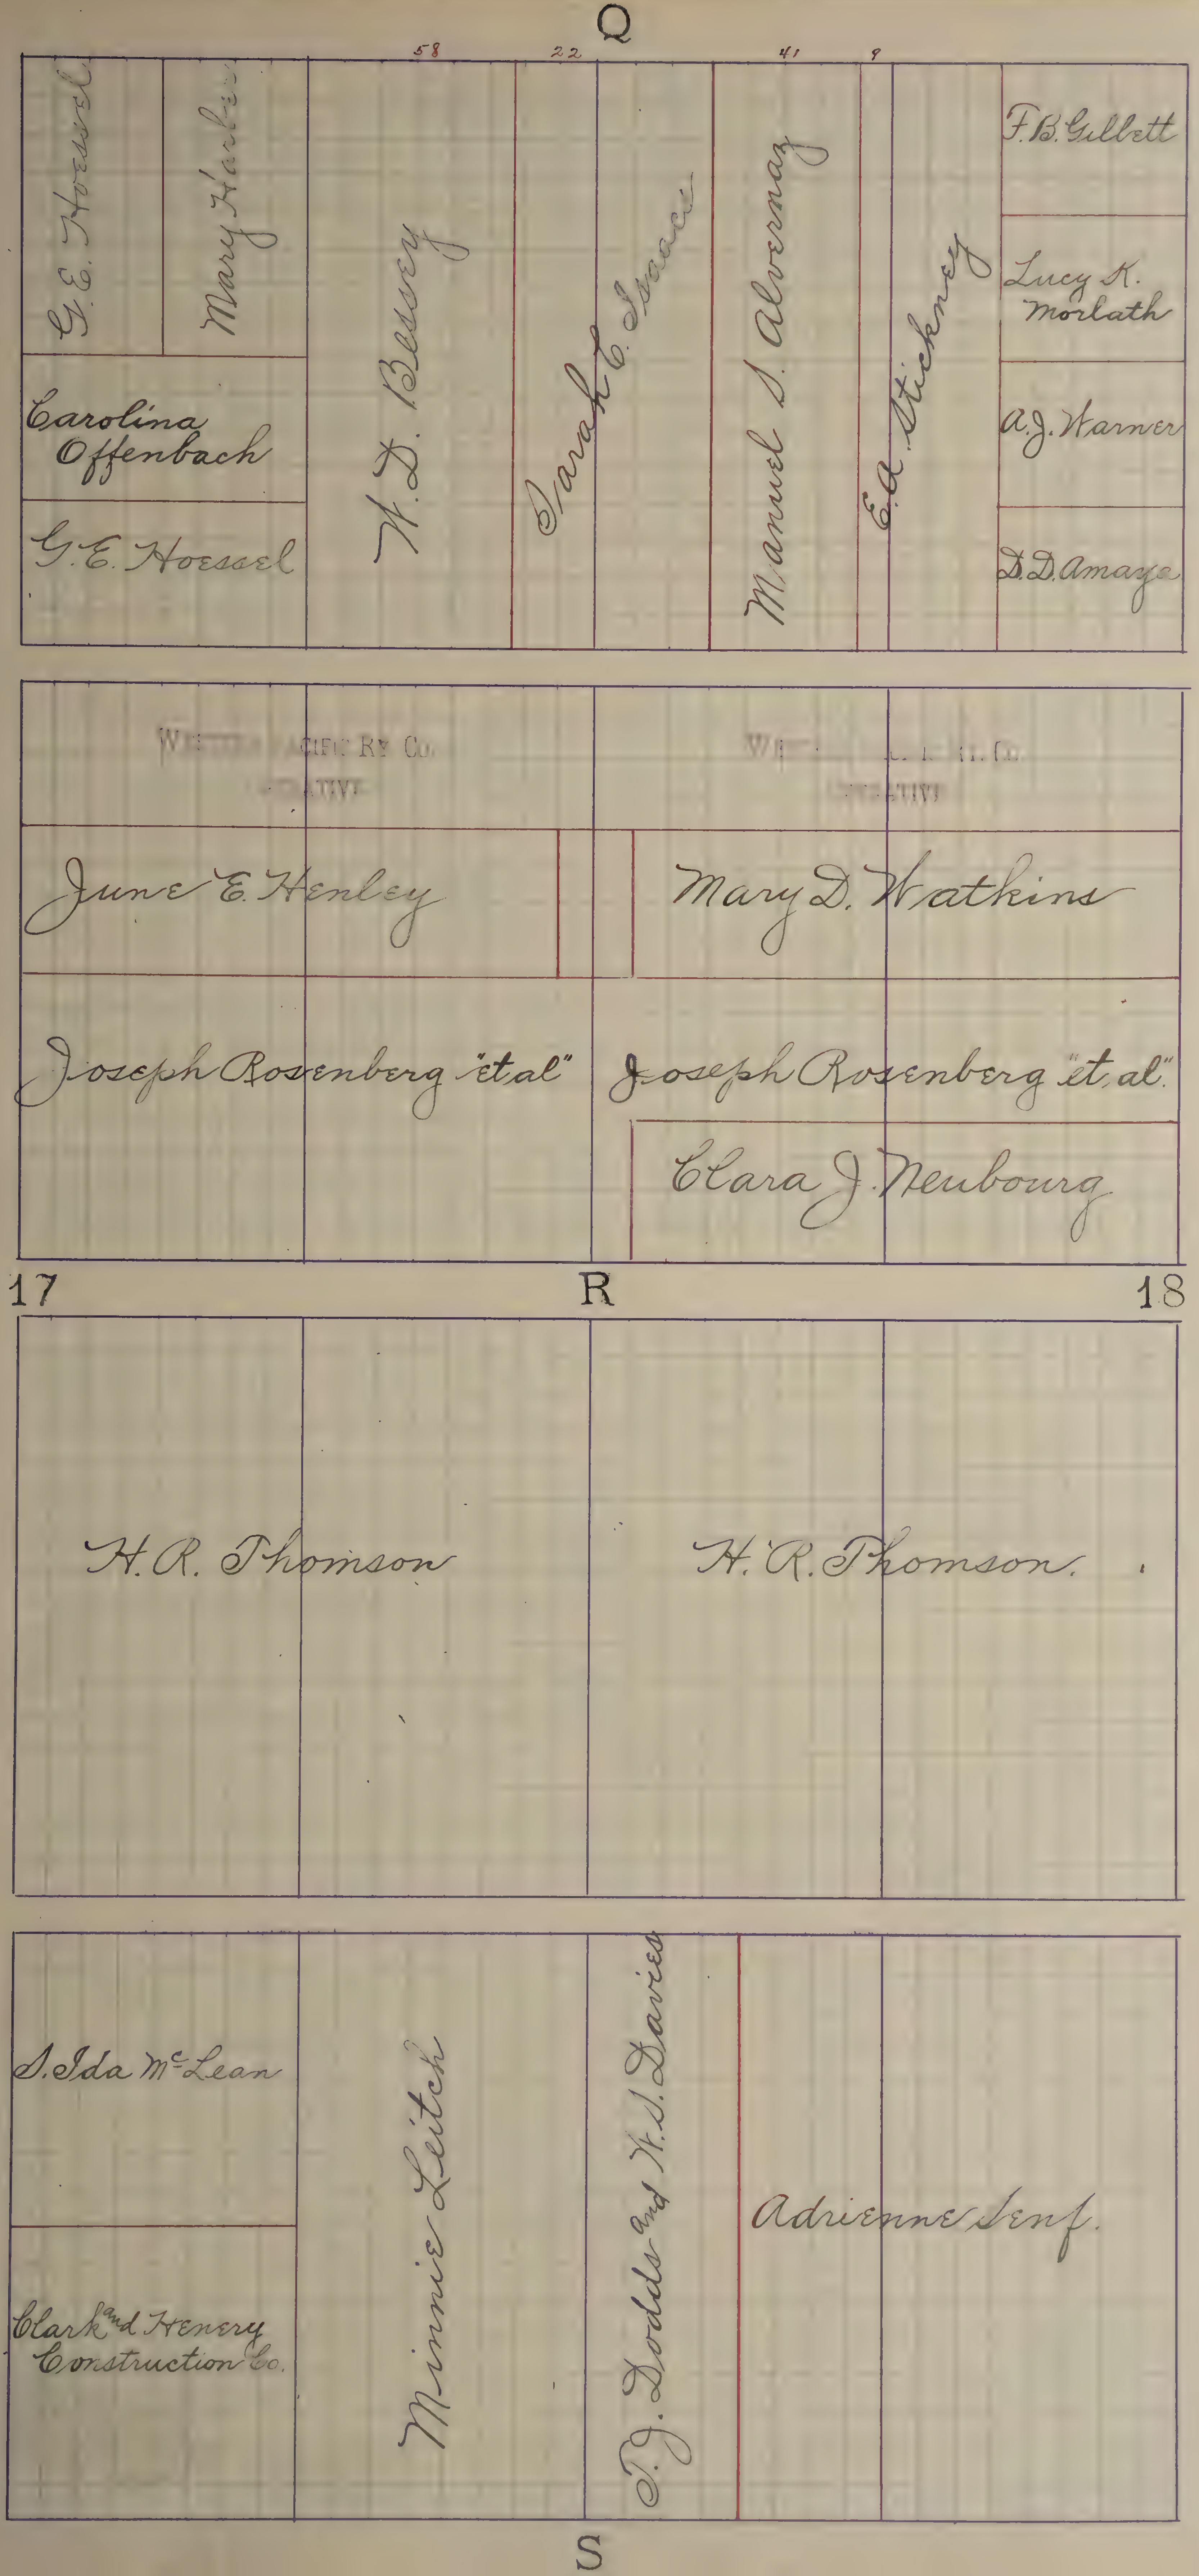
Q
58
22
41
9
G. E. Hoessel
Mary Harker
Carolina Offenbach
G. E. Hoessel
W. D. Bessey
Sarah C. Isaacs
Manuel S. Alvernaz
E. A. Stickney
F. B. Gilbett
Lucy K. Morlath
A. J. Warner
D. D. Amaya
Western Pacific Ry Co.
Tentative
Western Pacific Ry. Co.
Tentative
June E. Henley
Mary D. Watkins
Joseph Rosenberg "et al"
Joseph Rosenberg "et, al."
Clara J. Neubourg
17
R
18
H. R. Thomson
H. R. Thomson.
S. Ida McLean
Clark and Henery Construction Co.
Minnie Leitch
T. J. Dodds and W. S. Davies
Adrienne Senf.
S

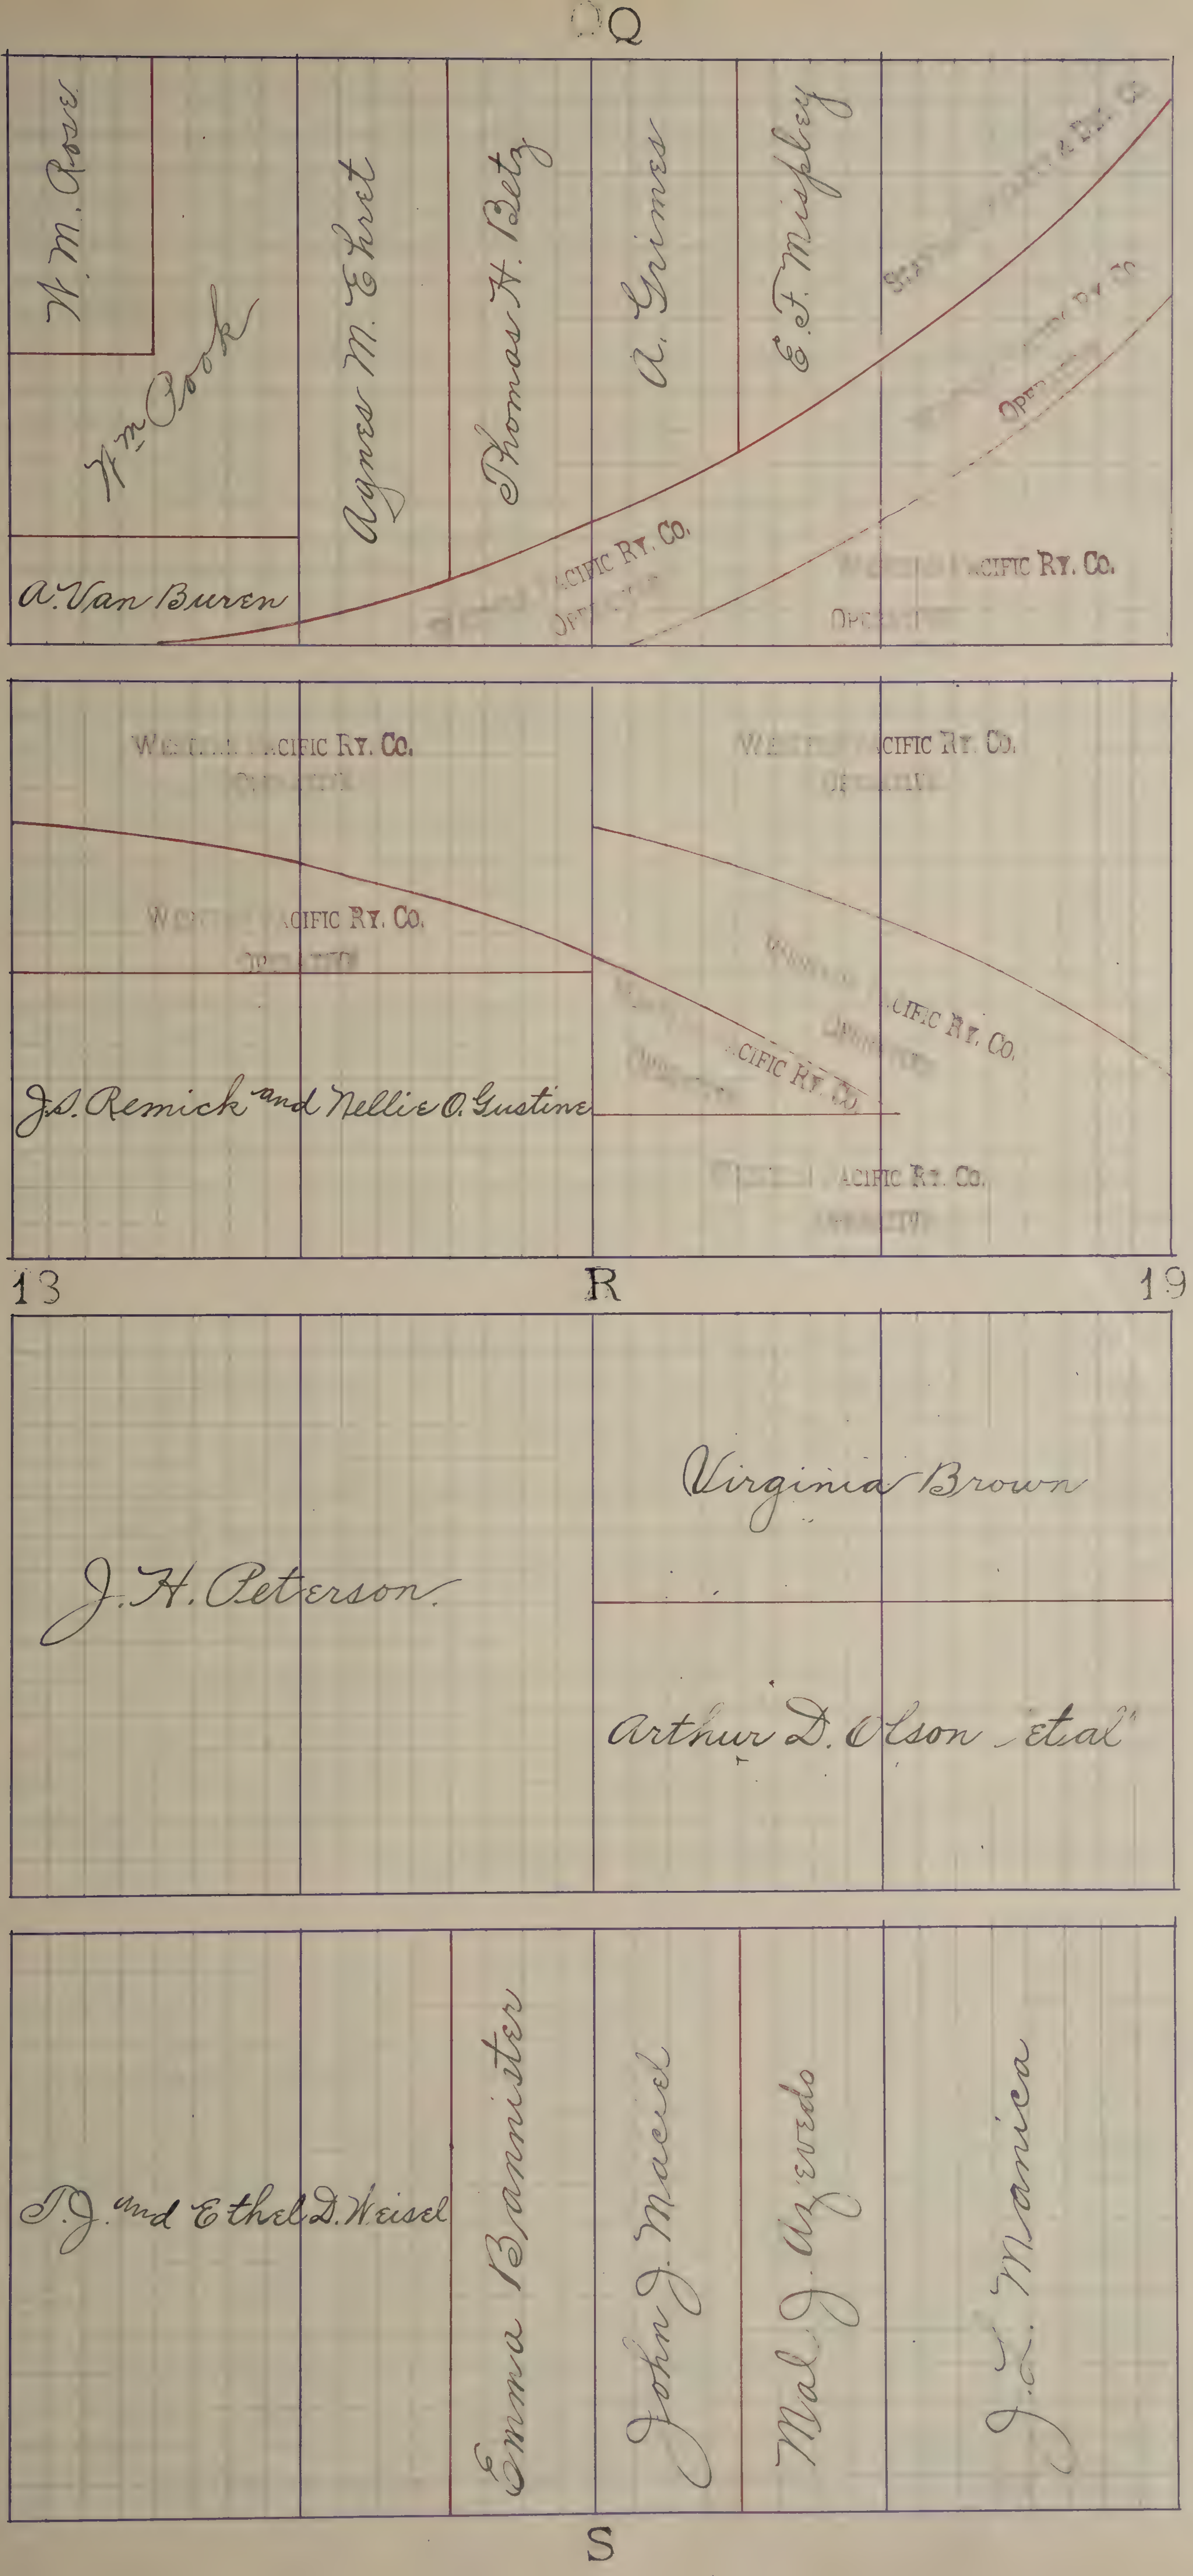
Q
W. M. Rose
Wm. Cook
Agnes M. Ehrist
Thomas H. Betz
A. Grimes
E. F. Mispley
A. Van Buren
WESTERN PACIFIC RY. CO.
OPERATIVE
WESTERN PACIFIC RY. CO.
OPERATIVE
WESTERN PACIFIC RY. CO.
OPERATIVE
WESTERN PACIFIC RY. CO.
OPERATIVE
WESTERN PACIFIC RY. CO.
OPERATIVE
J. S. Remick and Nellie O. Gustine
WESTERN PACIFIC RY. CO.
OPERATIVE
WESTERN PACIFIC RY. CO.
OPERATIVE
WESTERN PACIFIC RY. CO.
OPERATIVE
13
R
19
J. H. Peterson
Virginia Brown
Arthur D. Olson "et al"
T. J. and Ethel D. Weisel
Emma Bannister
John J. Maciel
Mal J. Azevedo
J. L. Manica
S

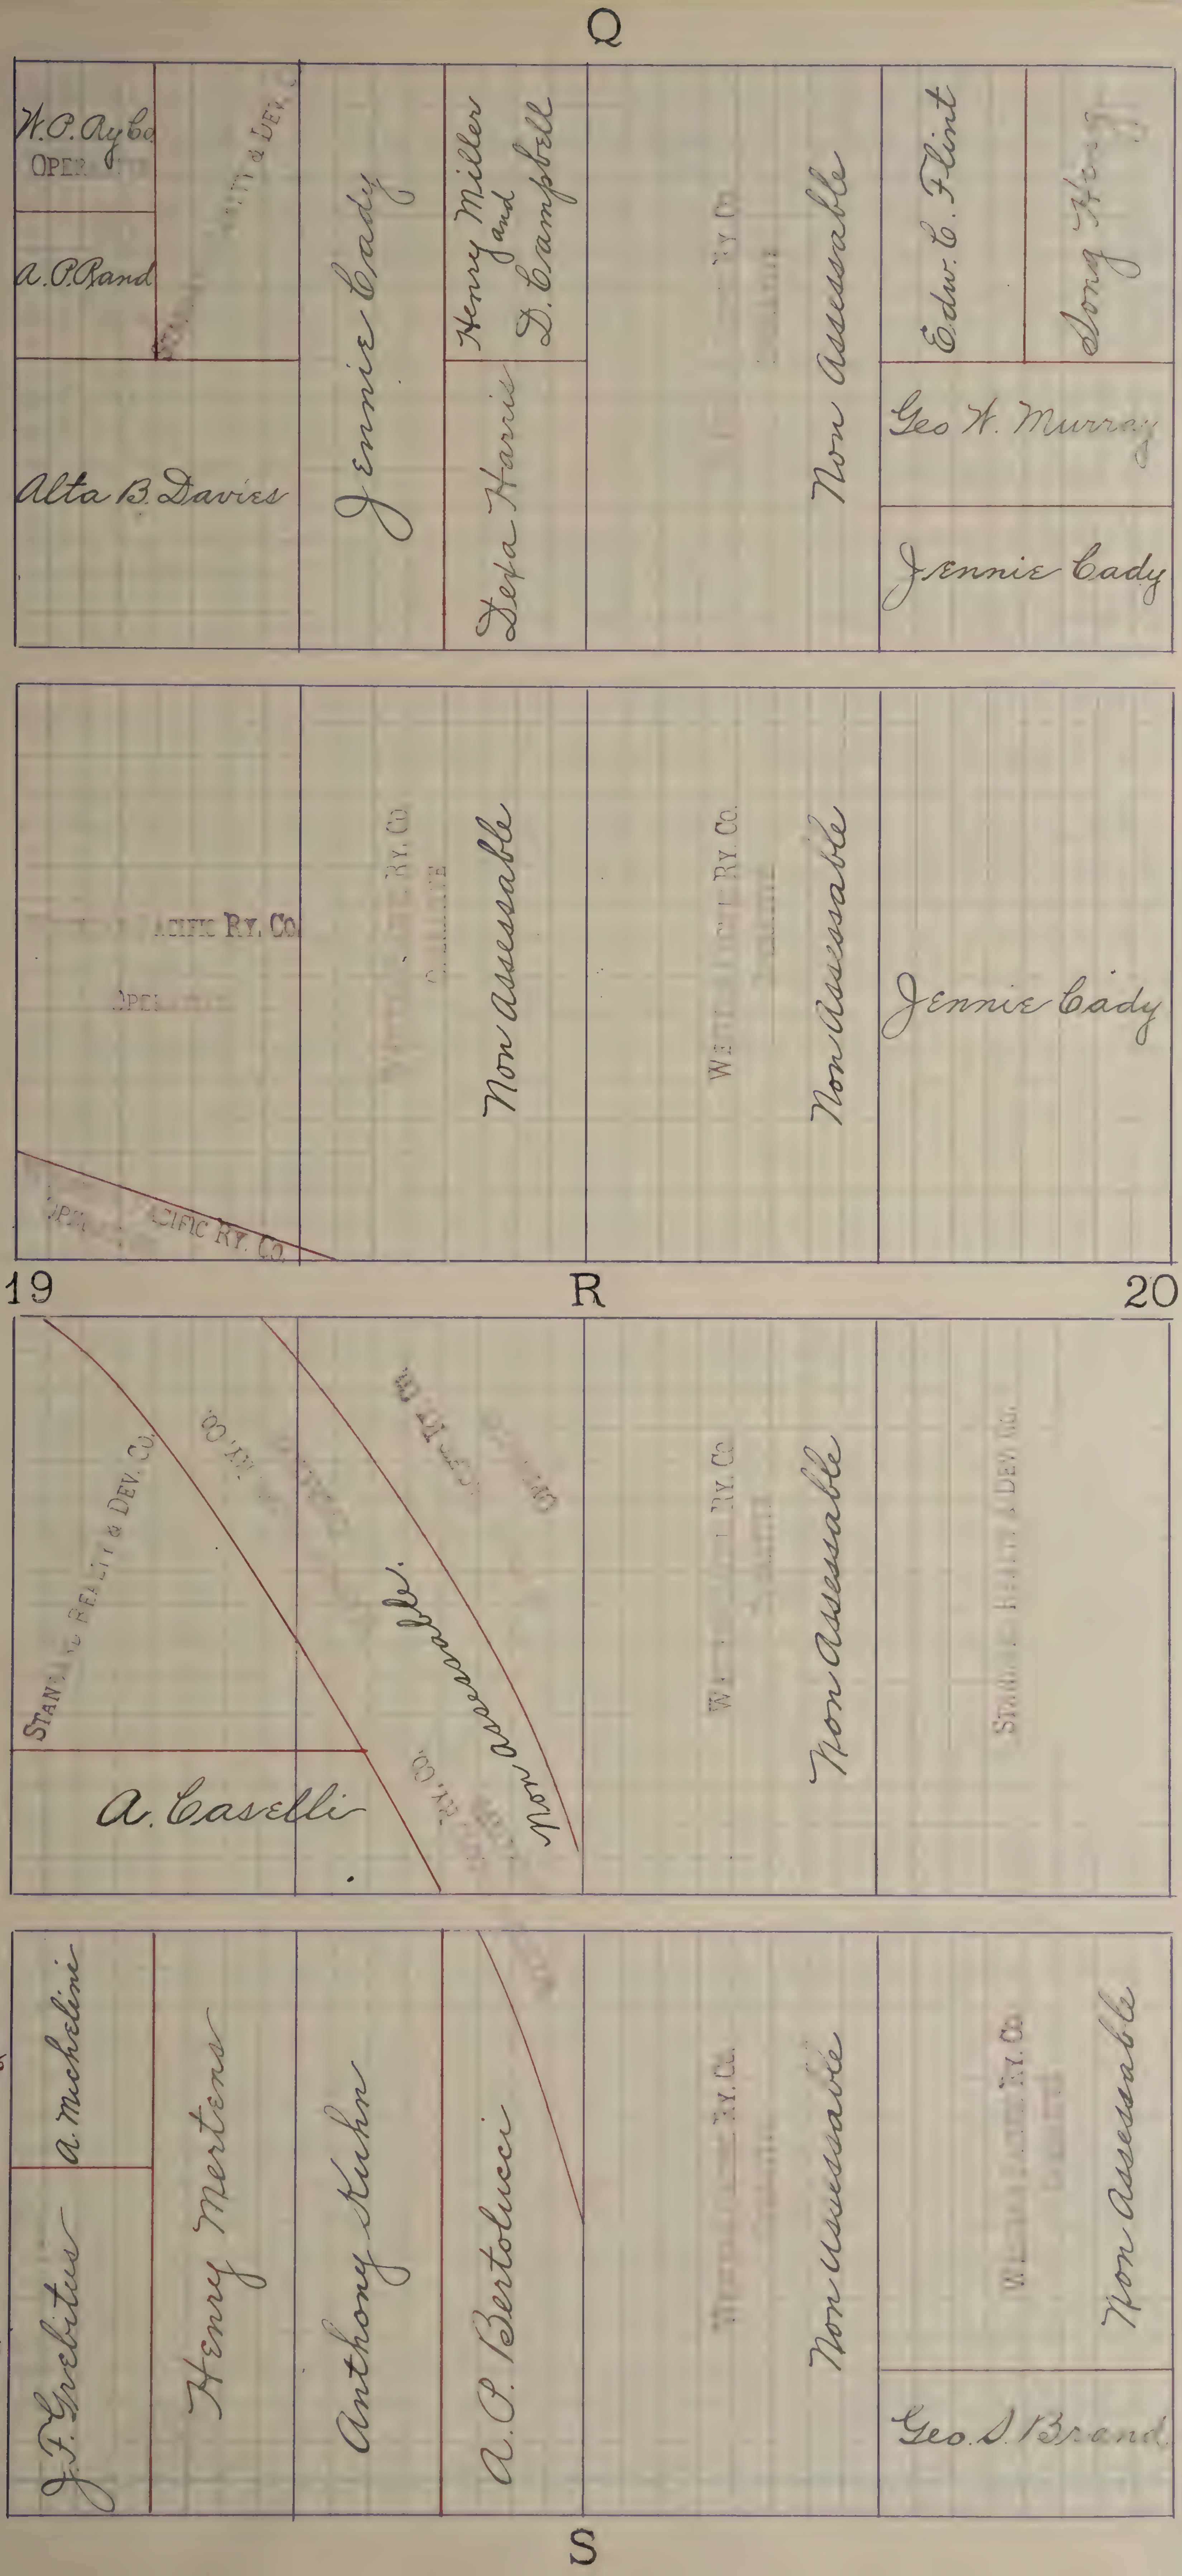
Q
W.O. Aybo
OPERATIVE
A.P. Rand
STANDARD REALTY & DEV. CO.
Alta B. Davies
Jennie Cady
Henry Miller and D. Campbell
Tesfa Harris
WESTERN PACIFIC RY. CO.
Non Assessable
Edw. E. Flint
Dong Hong
Geo. W. Murray
Jennie Cady
WESTERN PACIFIC RY. CO.
OPERATIVE
WESTERN PACIFIC RY. CO.
Non Assessable
WESTERN PACIFIC RY. CO.
Non Assessable
Jennie Cady
19
R
20
STANDARD REALTY & DEV. CO.
A. Caselli
Non assessable
WESTERN PACIFIC RY. CO.
Non Assessable
STANDARD REALTY & DEV. CO.
65
95
J.F. Grebitus
A. Michelini
Henry Mertens
Anthony Kuhn
A.P. Bertolucci
WESTERN PACIFIC RY. CO.
Non Assessable
WESTERN PACIFIC RY. CO.
Non Assessable
Geo. S. Brand
S

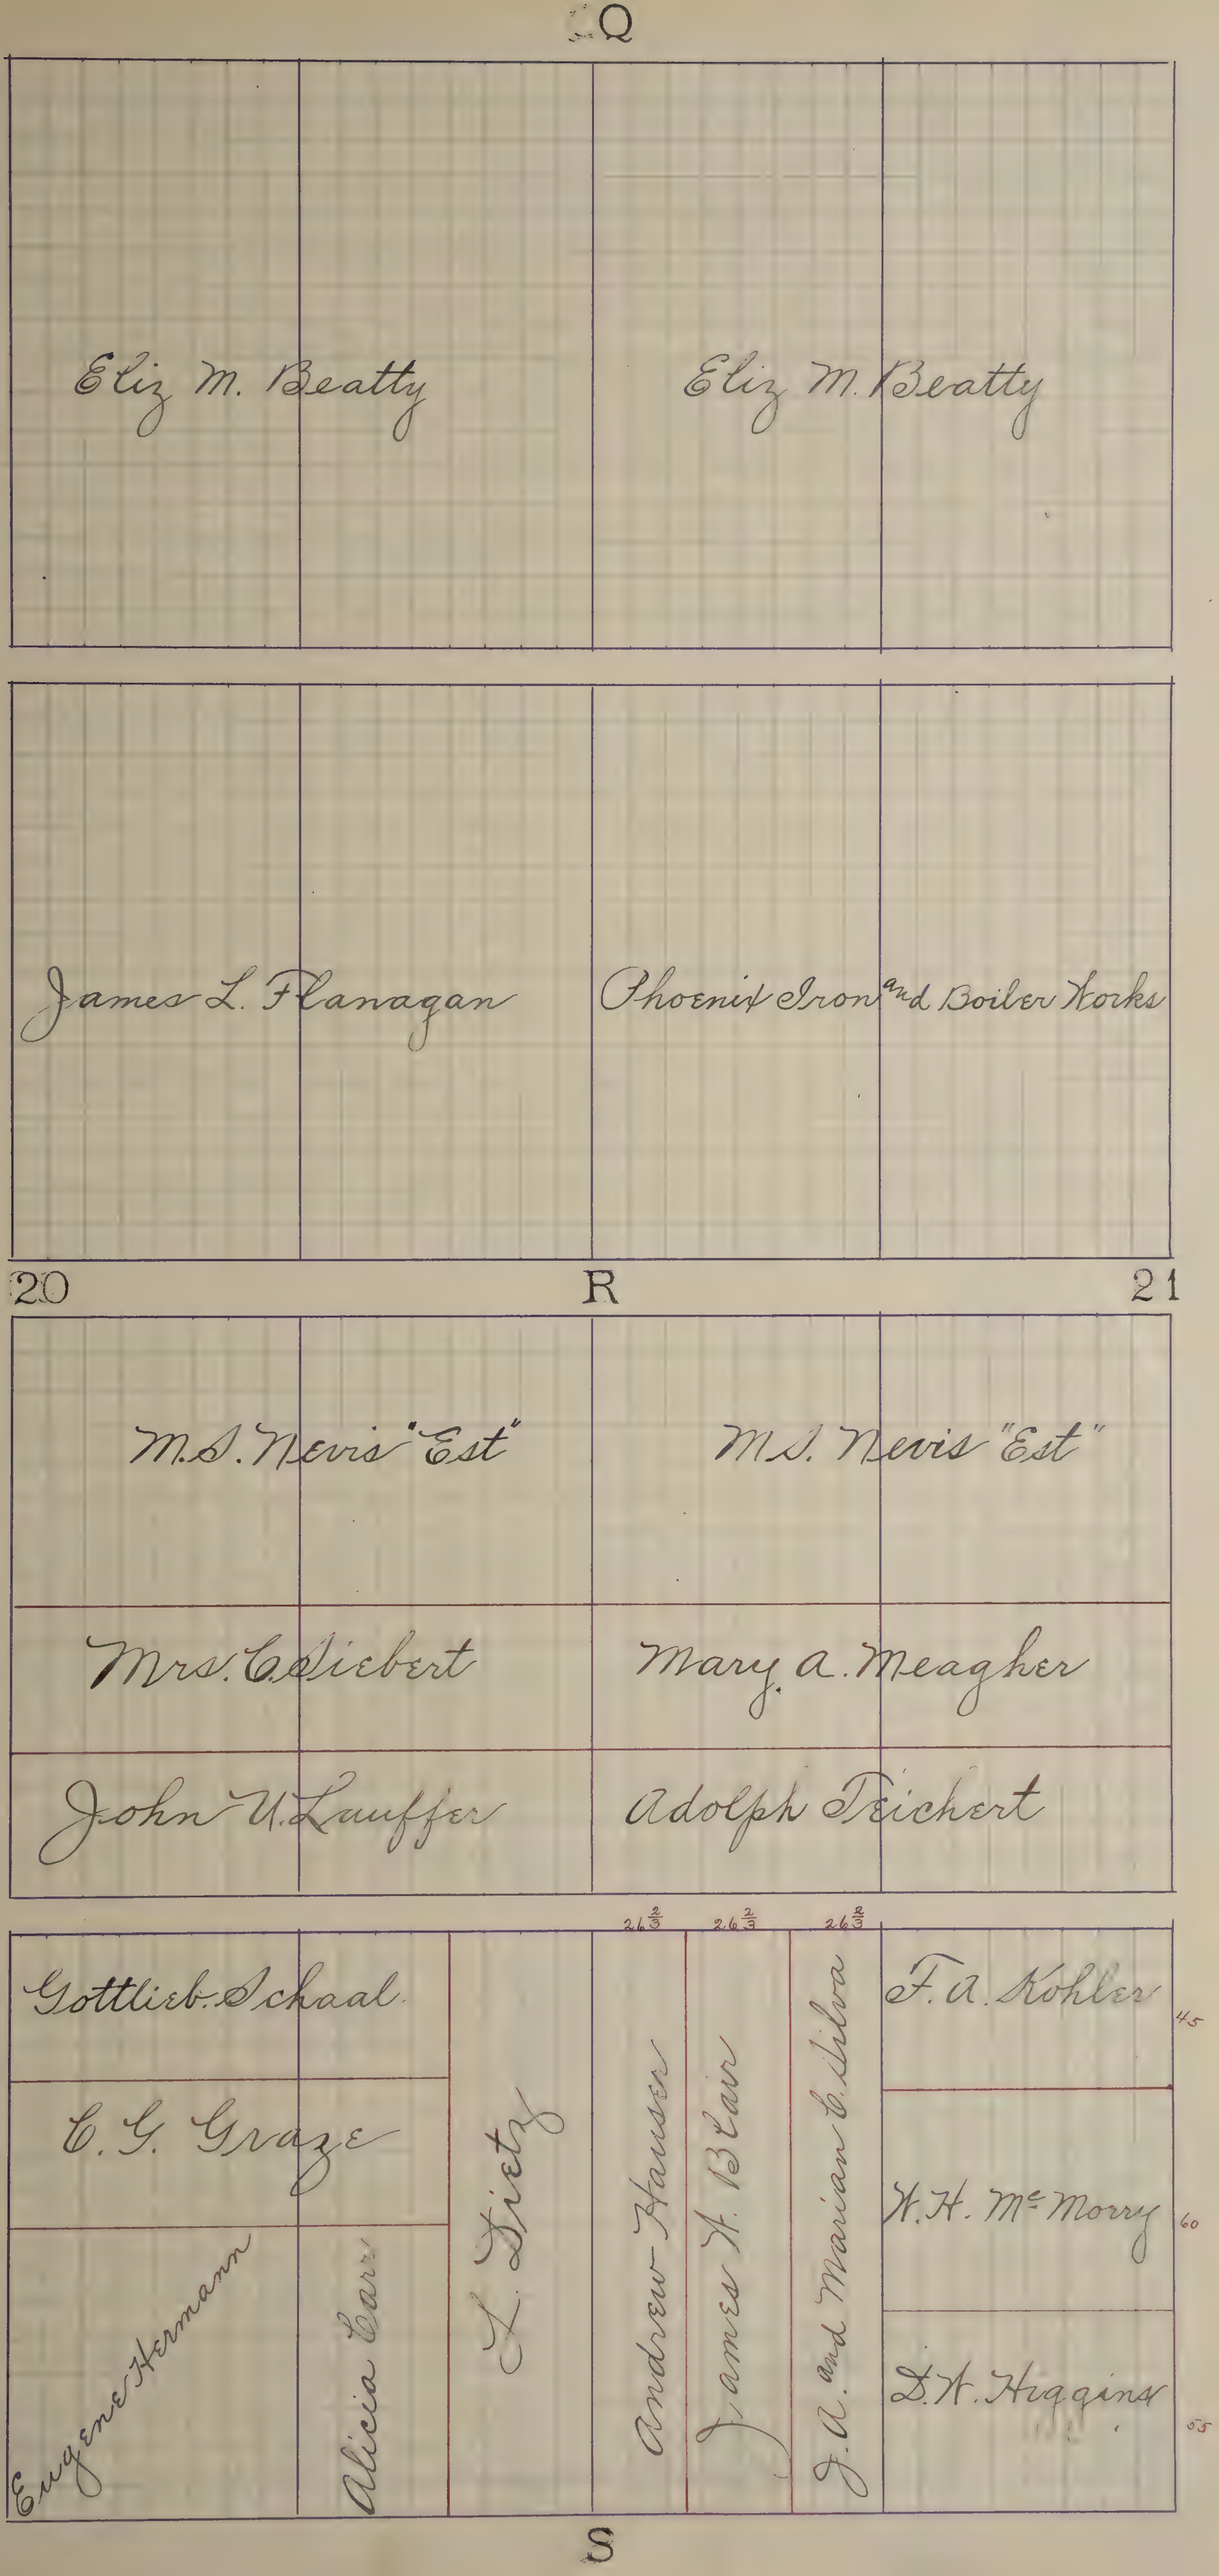
Q
Eliz M. Beatty
Eliz M. Beatty
James L. Flanagan
Phoenix Iron and Boiler Works
20
R
21
M.S. Nevis "Est"
M.S. Nevis "Est"
Mrs. C. Siebert
Mary A. Meagher
John U. Lauffer
Adolph Teichert
26 2/3
26 2/3
26 2/3
Gottlieb Schaal
C. G. Graze
Eugene Hermann
Alicia Carr
L. Dietz
Andrew Hauser
James H. Blair
J. A. and Marian C. Silva
F. A. Kohler
45
W. H. McMorry
60
D. H. Higgins
55
S

Q

Buffalo Brewing Co. Buffalo Brewing Co.

Buffalo Brewing Co Buffalo Brewing Co.

21 R 22

California Winery California Winery

California Winery California Winery.

S

Q

Buffalo Brewing Co.

Buffalo Brewing Co.

Sisters of Mercy

Sisters of Mercy

22

R

23

California Winery

California Winery

California Winery

California Winery

J. G. Black

G. A. White.

G. A. White.

S

Q

Johanna Wunder

Joseph M. Beeler.

L. E. Larke

Sarah Nye

Jennie E. Court

Eliz A. Shonander

Joseph Guth

C. L. and G. H. Burnett

Louise Sautter.

Burnett and Sons

23 R 24

A. P. Scheld.

A. P. Scheld.

A. P. Scheld.

A. P. Scheld

S

Q

August Geiger
Eliza A. Smith
Ruth M. Cox
G. A. White.
Lewis Winter
Mary L. Glacken
Geo. Schiehen.

Anna M. Schneider.
Charles A. Smith
W. S. Kendall
Mary Kreuzberger

Irma B. and John E. Wingard
George Strauch.

24 R 25

A. O. Scheld
A. O. Scheld

A. O. Scheld.
A. O. Scheld.

S

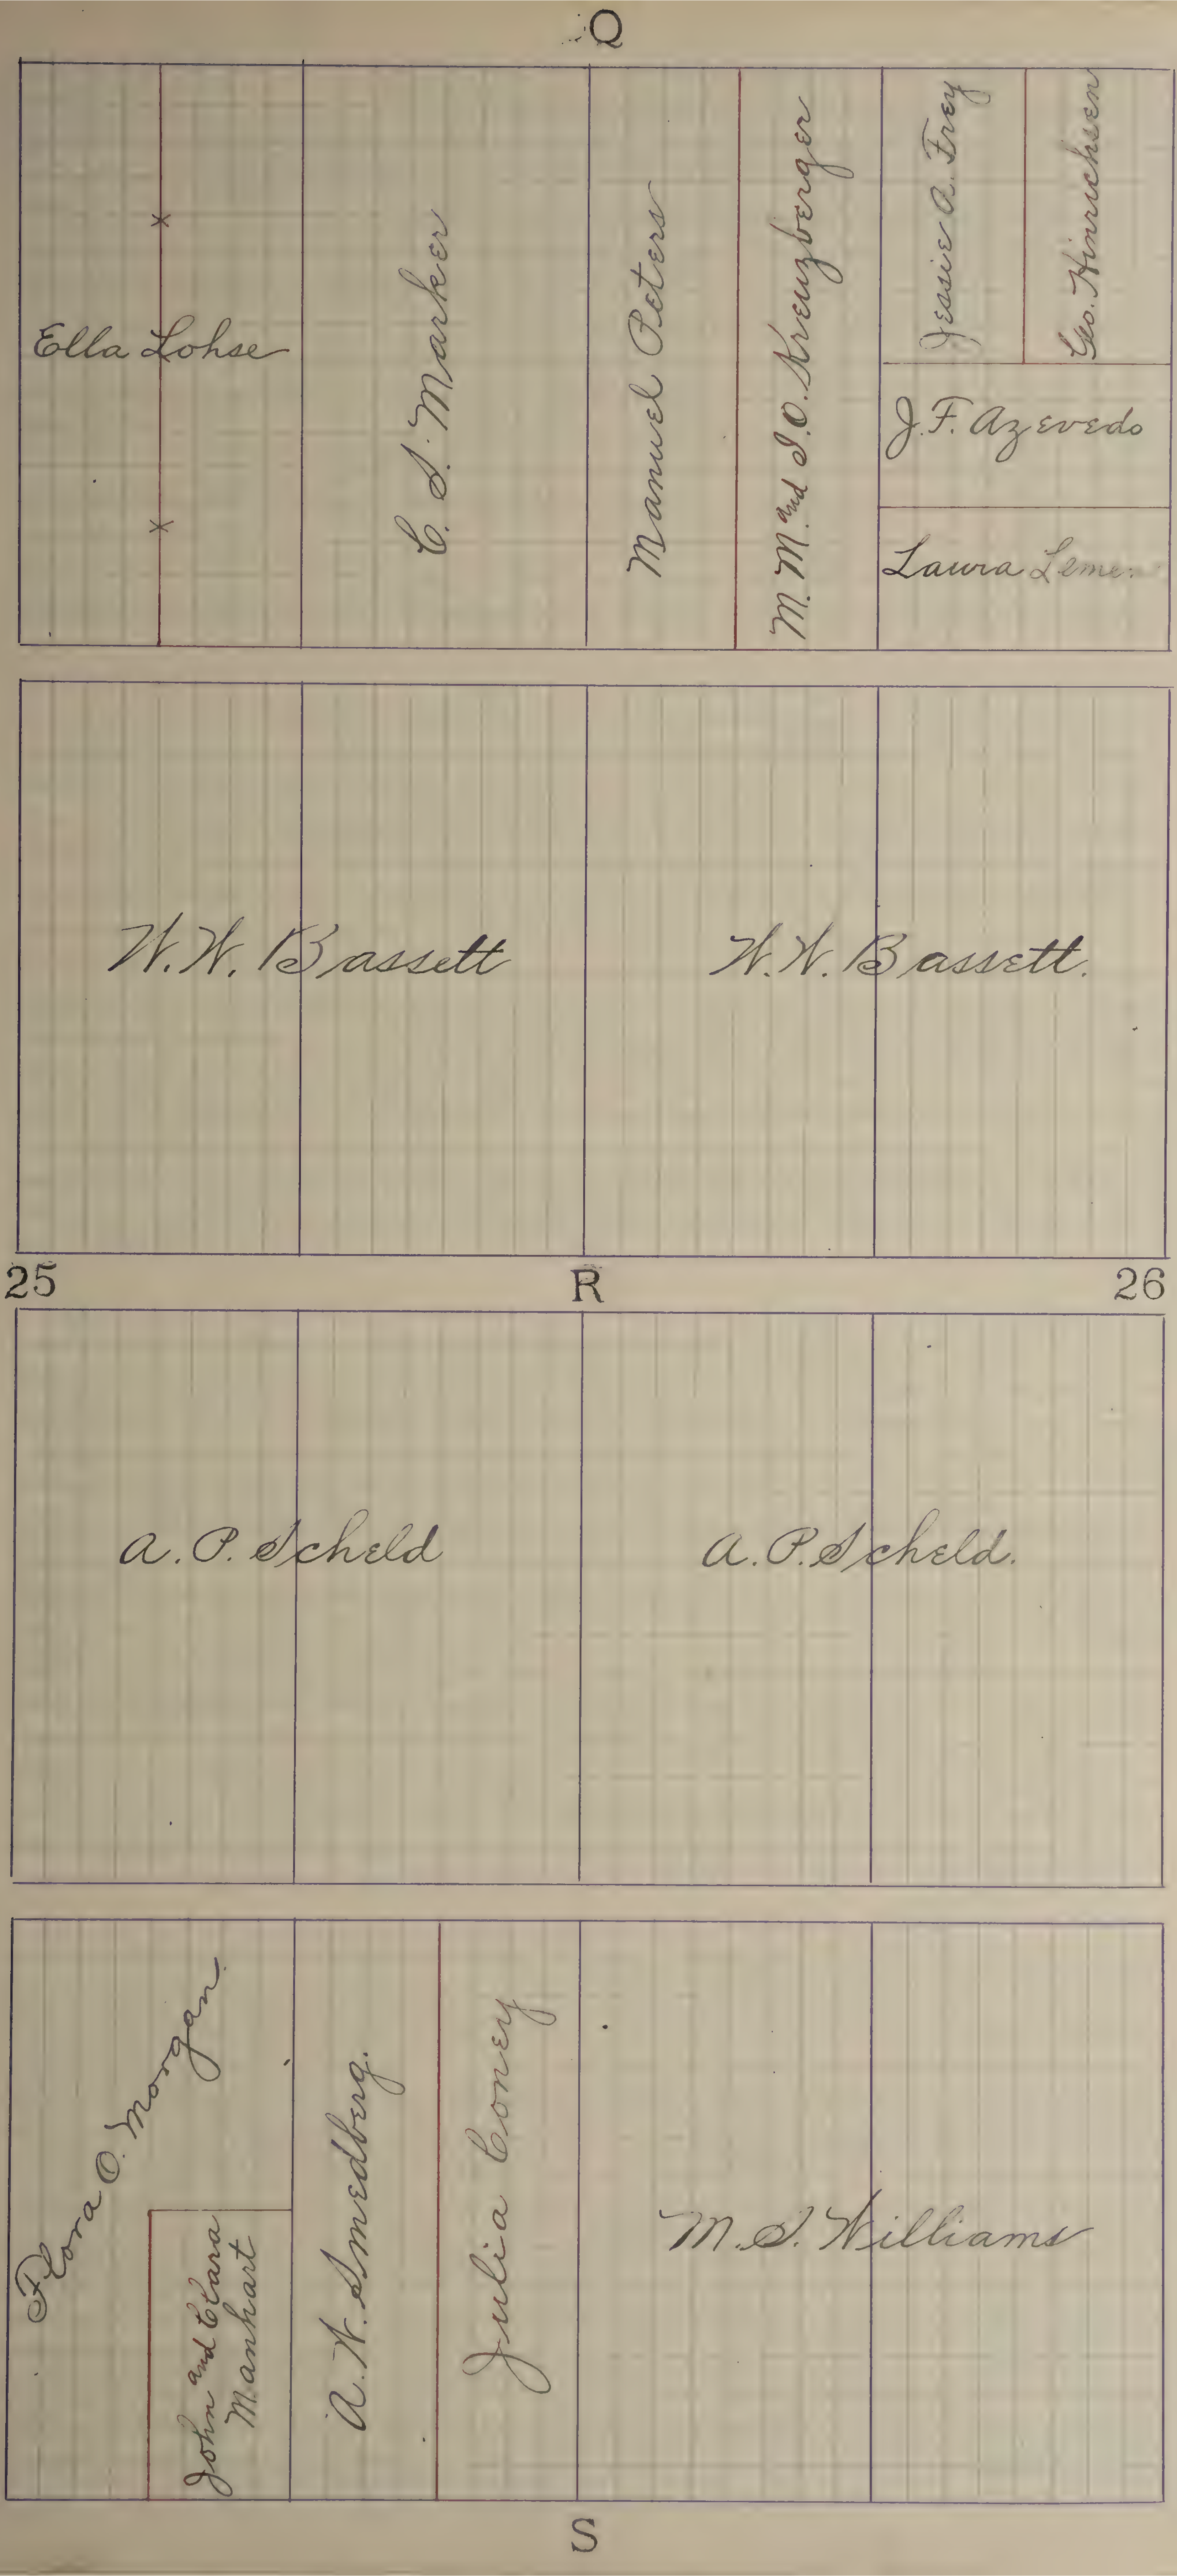
Q
Ella Lohse
C. S. Marker
Manuel Peters
M. M. and I. O. Kreuzberger
Jessie A. Frey
Geo. Hinrichsen
J. F. Azevedo
Laura Leme
W. W. Bassett
W. W. Bassett.
25
R
26
A. P. Scheld
A. P. Scheld.
Flora O. Morgan
John and Clara Manhart
A. W. Smedberg.
Julia Coney
M. S. Williams
S

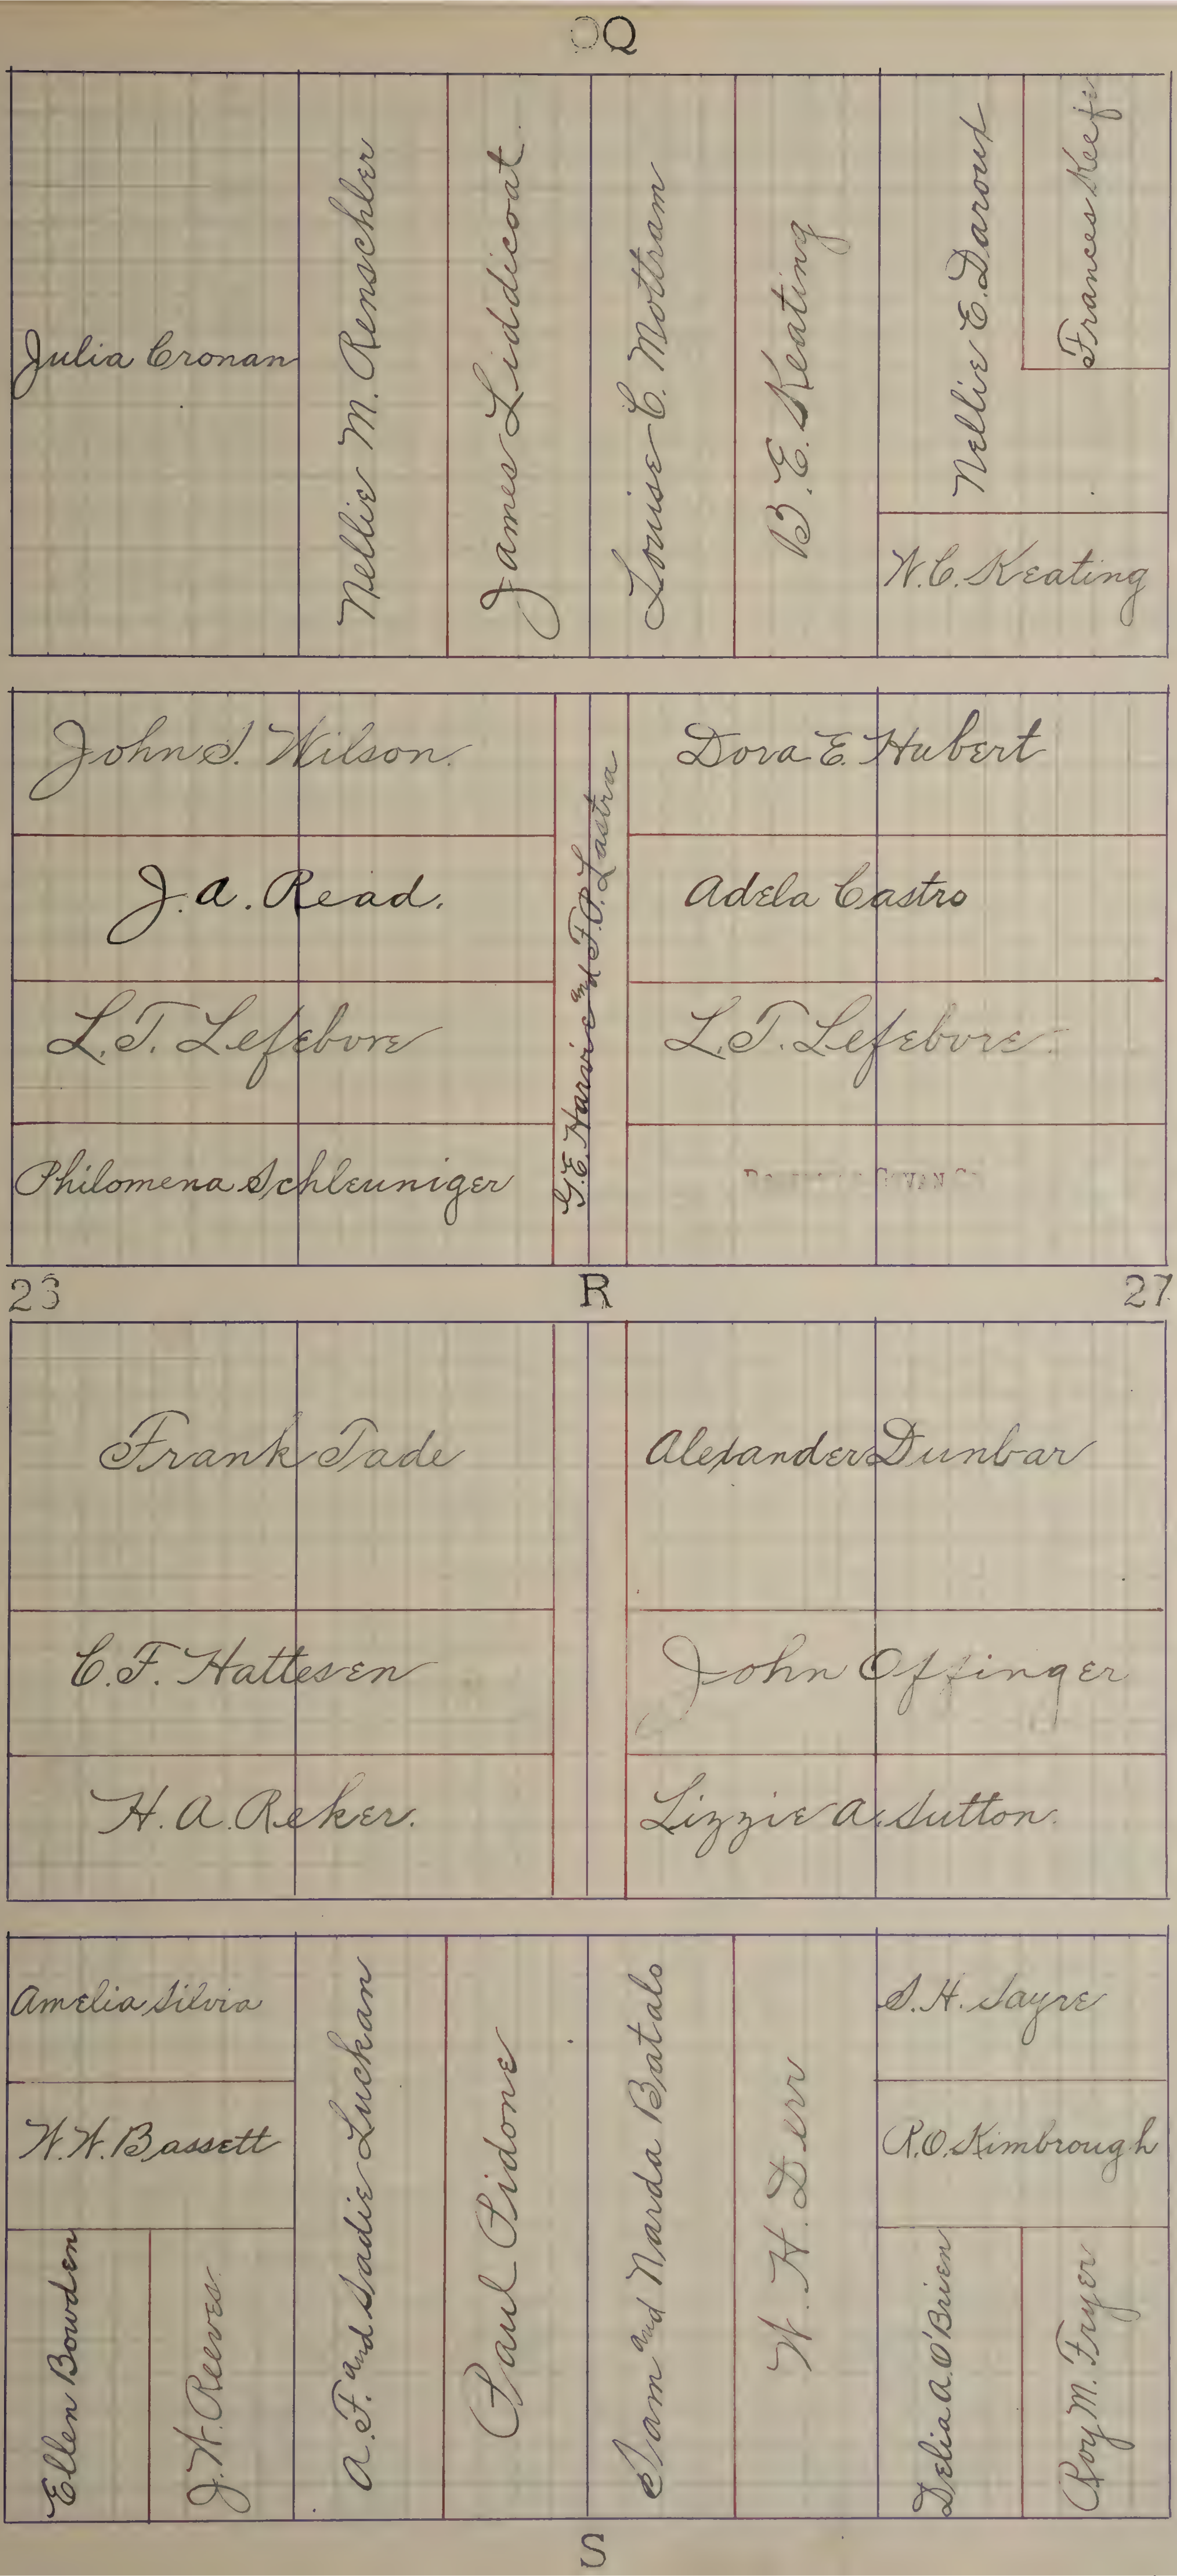
Q
Julia Cronan
Nellie M. Renschler
James Liddicoat
Louise C. Mottram
B. E. Keating
Nellie E. Darouf
Frances Keefe
W. C. Keating
John S. Wilson
J. A. Read.
L. T. Lefebvre
Philomena Schleuniger
G. E. Harris and F. O. Castro
Dora E. Hubert
Adela Castro
L. T. Lefebvre.
23
R
27
Frank Tade
Alexander Dunbar
C. F. Hattesen
John Offinger
H. A. Reker.
Lizzie A. Sutton.
Amelia Silvia
W. H. Bassett
Ellen Bowden
J. H. Reeves
A. F. and Sadie Luckan
Paul Sidone
Sam and Narda Batalo
W. H. Derr
S. H. Sayre
R. O. Kimbrough
Delia A. O'Brien
Roy M. Fryer
S

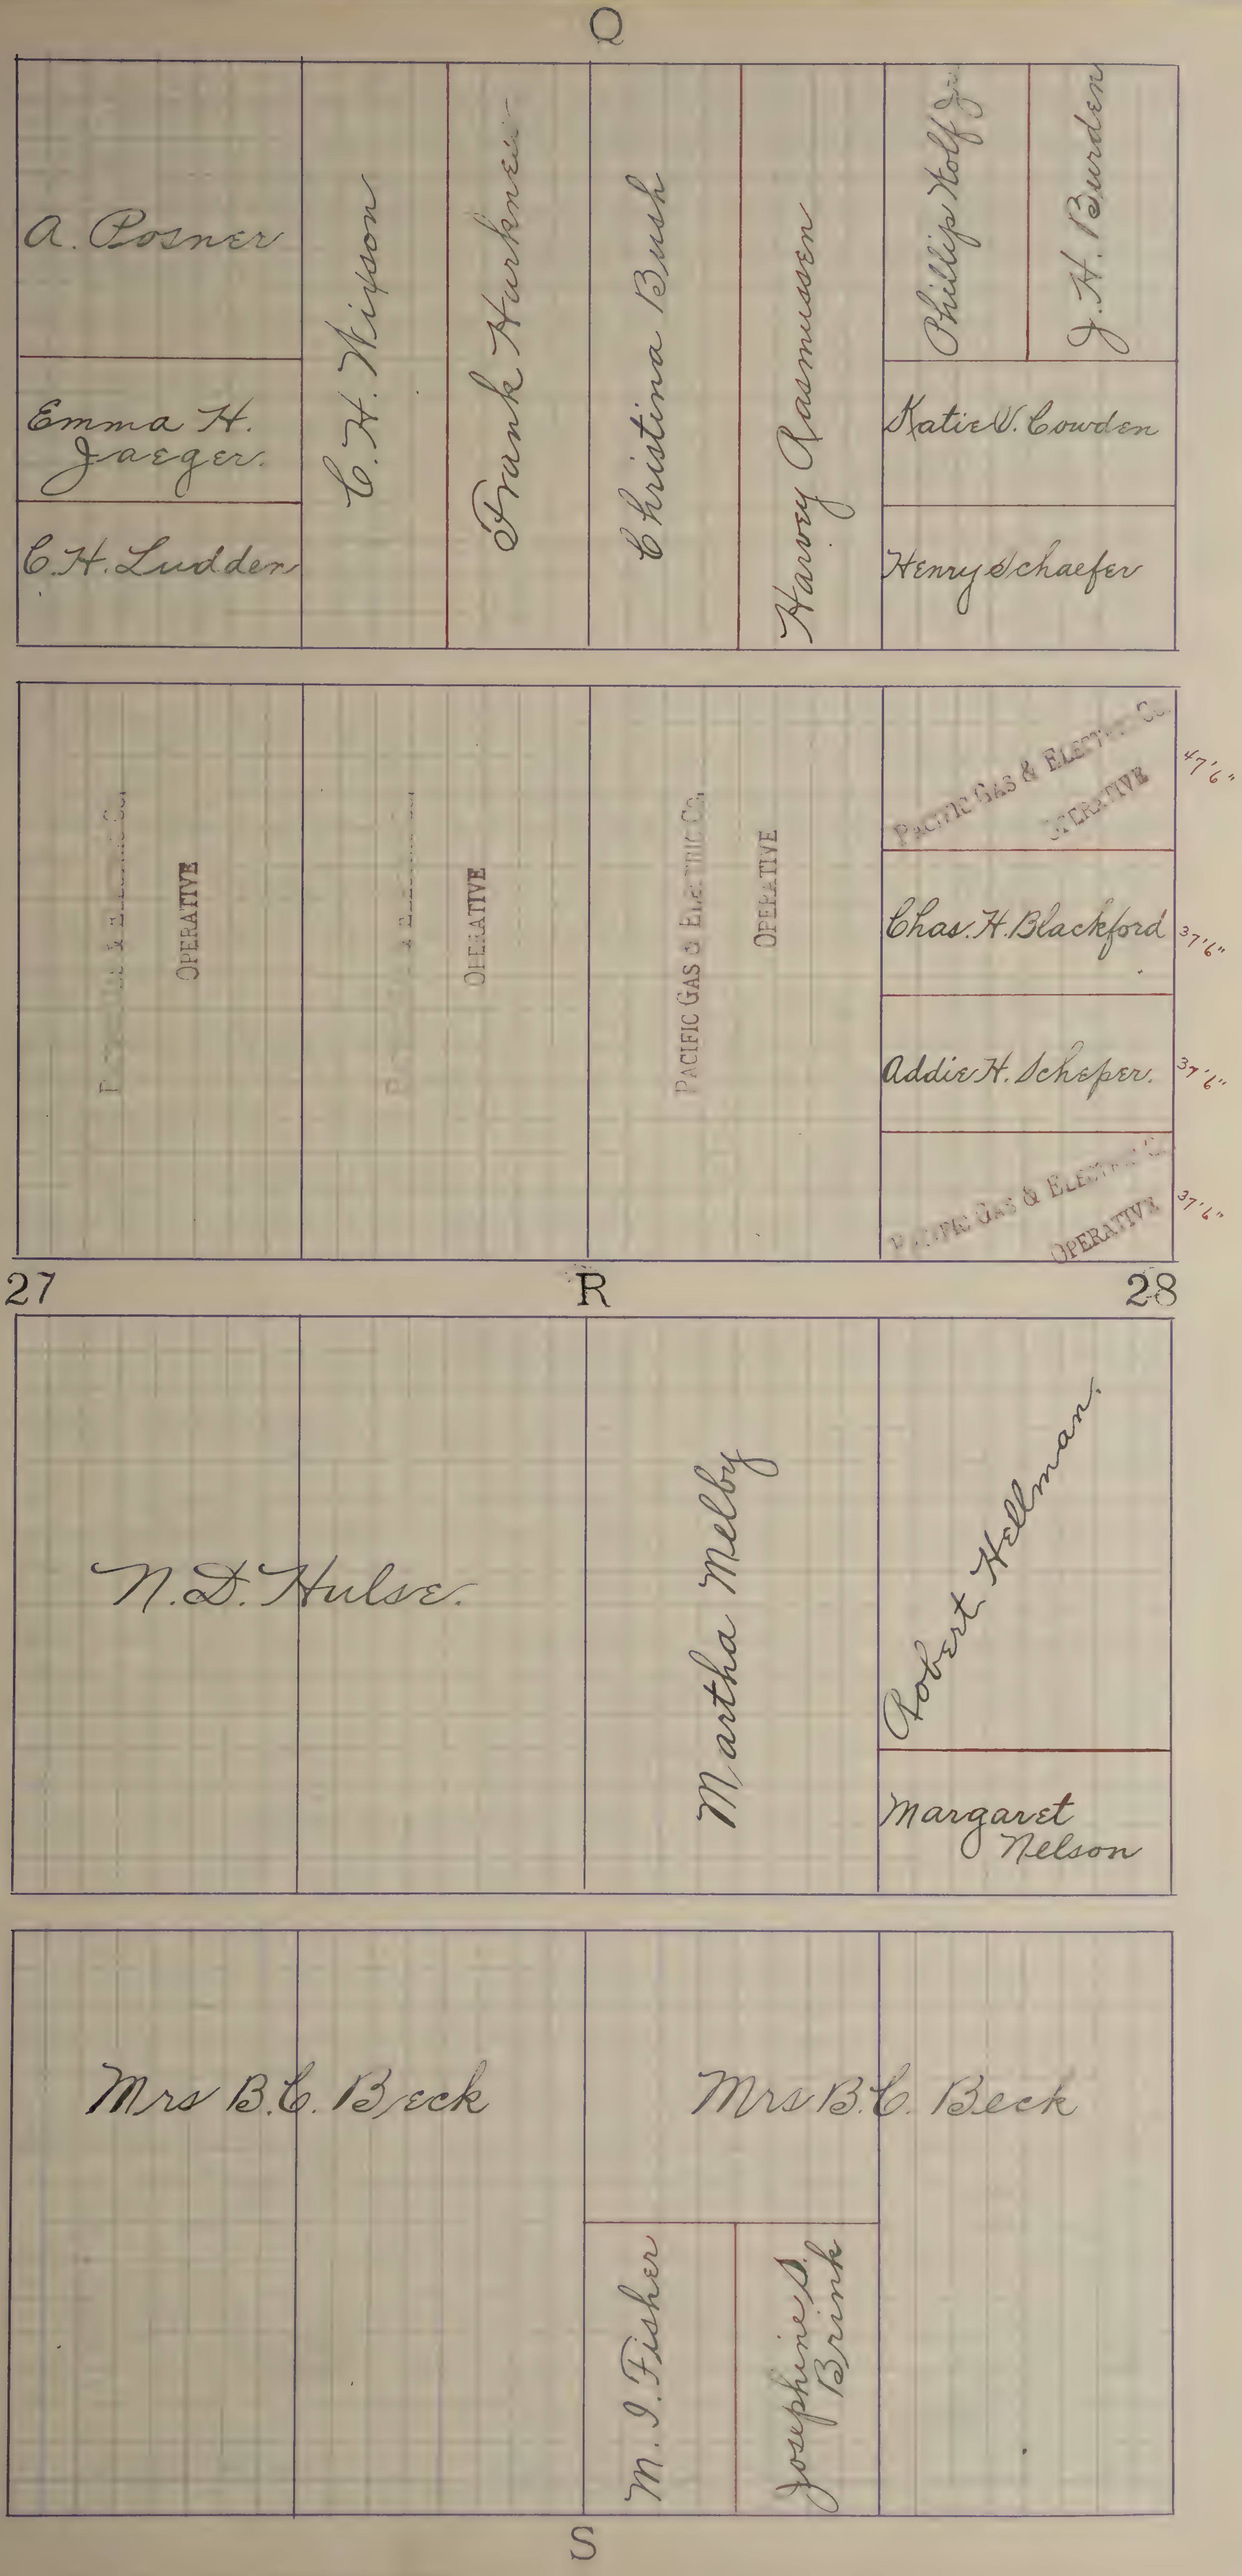
Q
A. Posner
Emma H. Jaeger.
C.H. Ludder
C.H. Hipson
Frank Harkness
Christina Bush
Harvey Rasmussen
Phillip Wolf Jr.
J.H. Burden
Katie V. Cowden
Henry Schaefer
P[illegible] & Electric Co.
OPERATIVE
P[illegible] & Electric Co.
OPERATIVE
PACIFIC GAS & ELECTRIC CO.
OPERATIVE
PACIFIC GAS & ELECTRIC CO.
OPERATIVE
47'6"
Chas. H. Blackford
37'6"
Addie H. Schaper.
37'6"
PACIFIC GAS & ELECTRIC CO.
OPERATIVE
37'6"
27
R
28
N.D. Hulse.
Martha Melby
Robert Hellman.
Margaret Nelson
Mrs B.C. Beck
Mrs B.C. Beck
M.I. Fisher
Josephine S. Brink
S

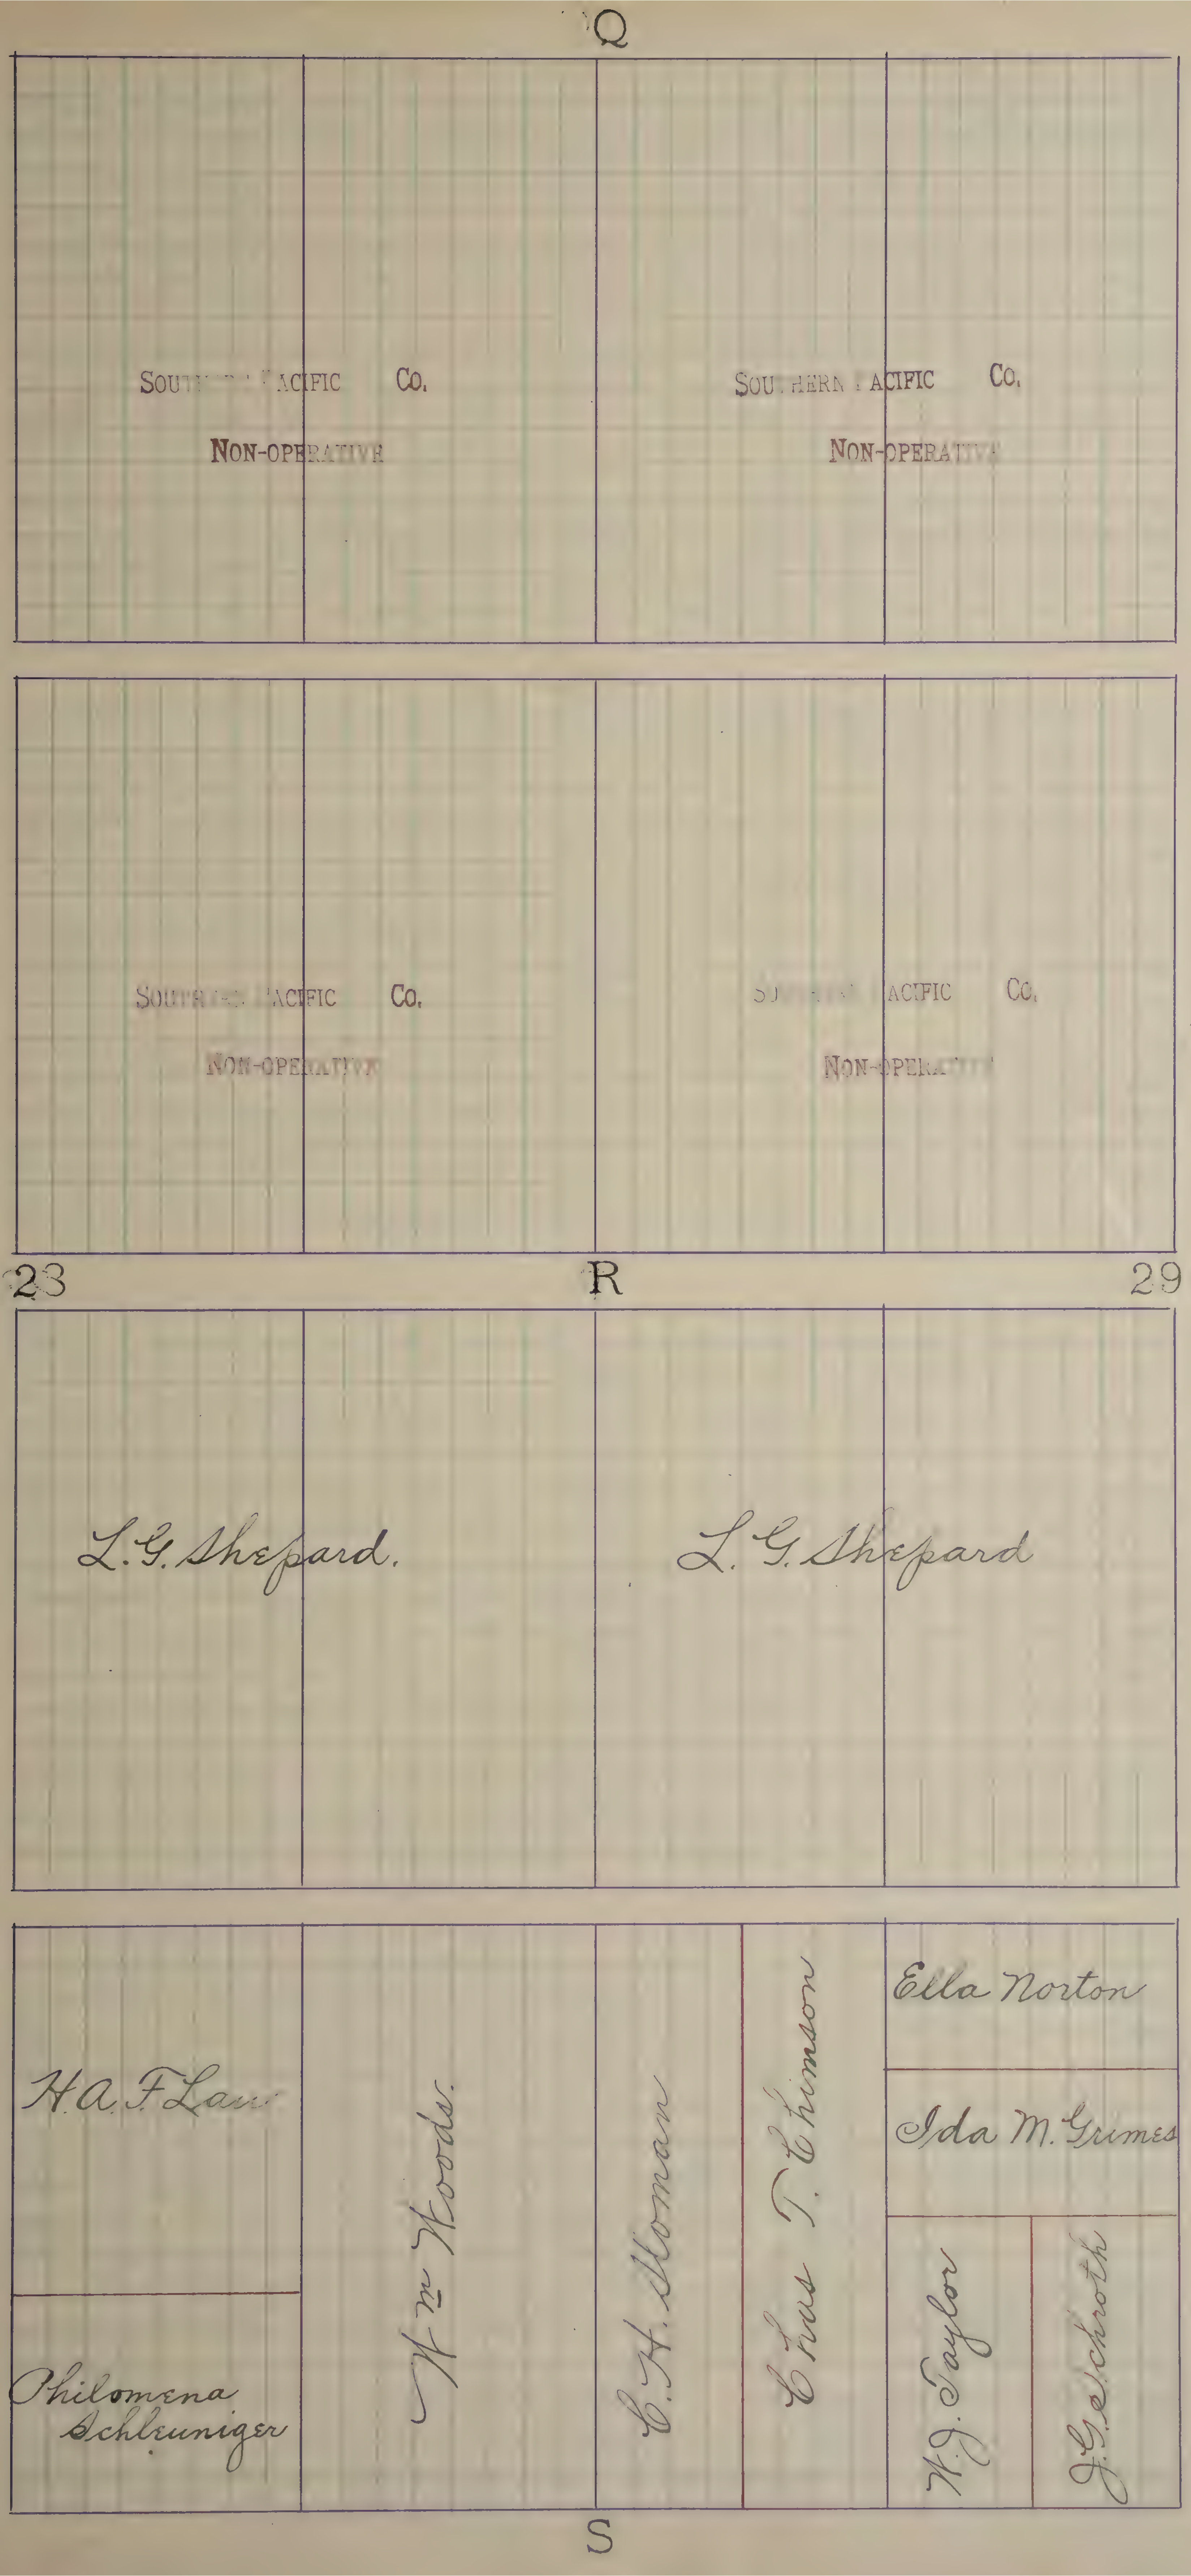
Q
Southern Pacific Co.
Non-operative
Southern Pacific Co.
Non-operative
Southern Pacific Co.
Non-operative
Southern Pacific Co.
Non-operative
23
R
29
L. G. Shepard.
L. G. Shepard
H. A. F. Law
Philomena Schleuniger
Wm Woods.
C. H. Sloman
Chas T. Chimson
Ella Norton
Ida M. Grimes
W. J. Taylor
J. G. Schroth
S

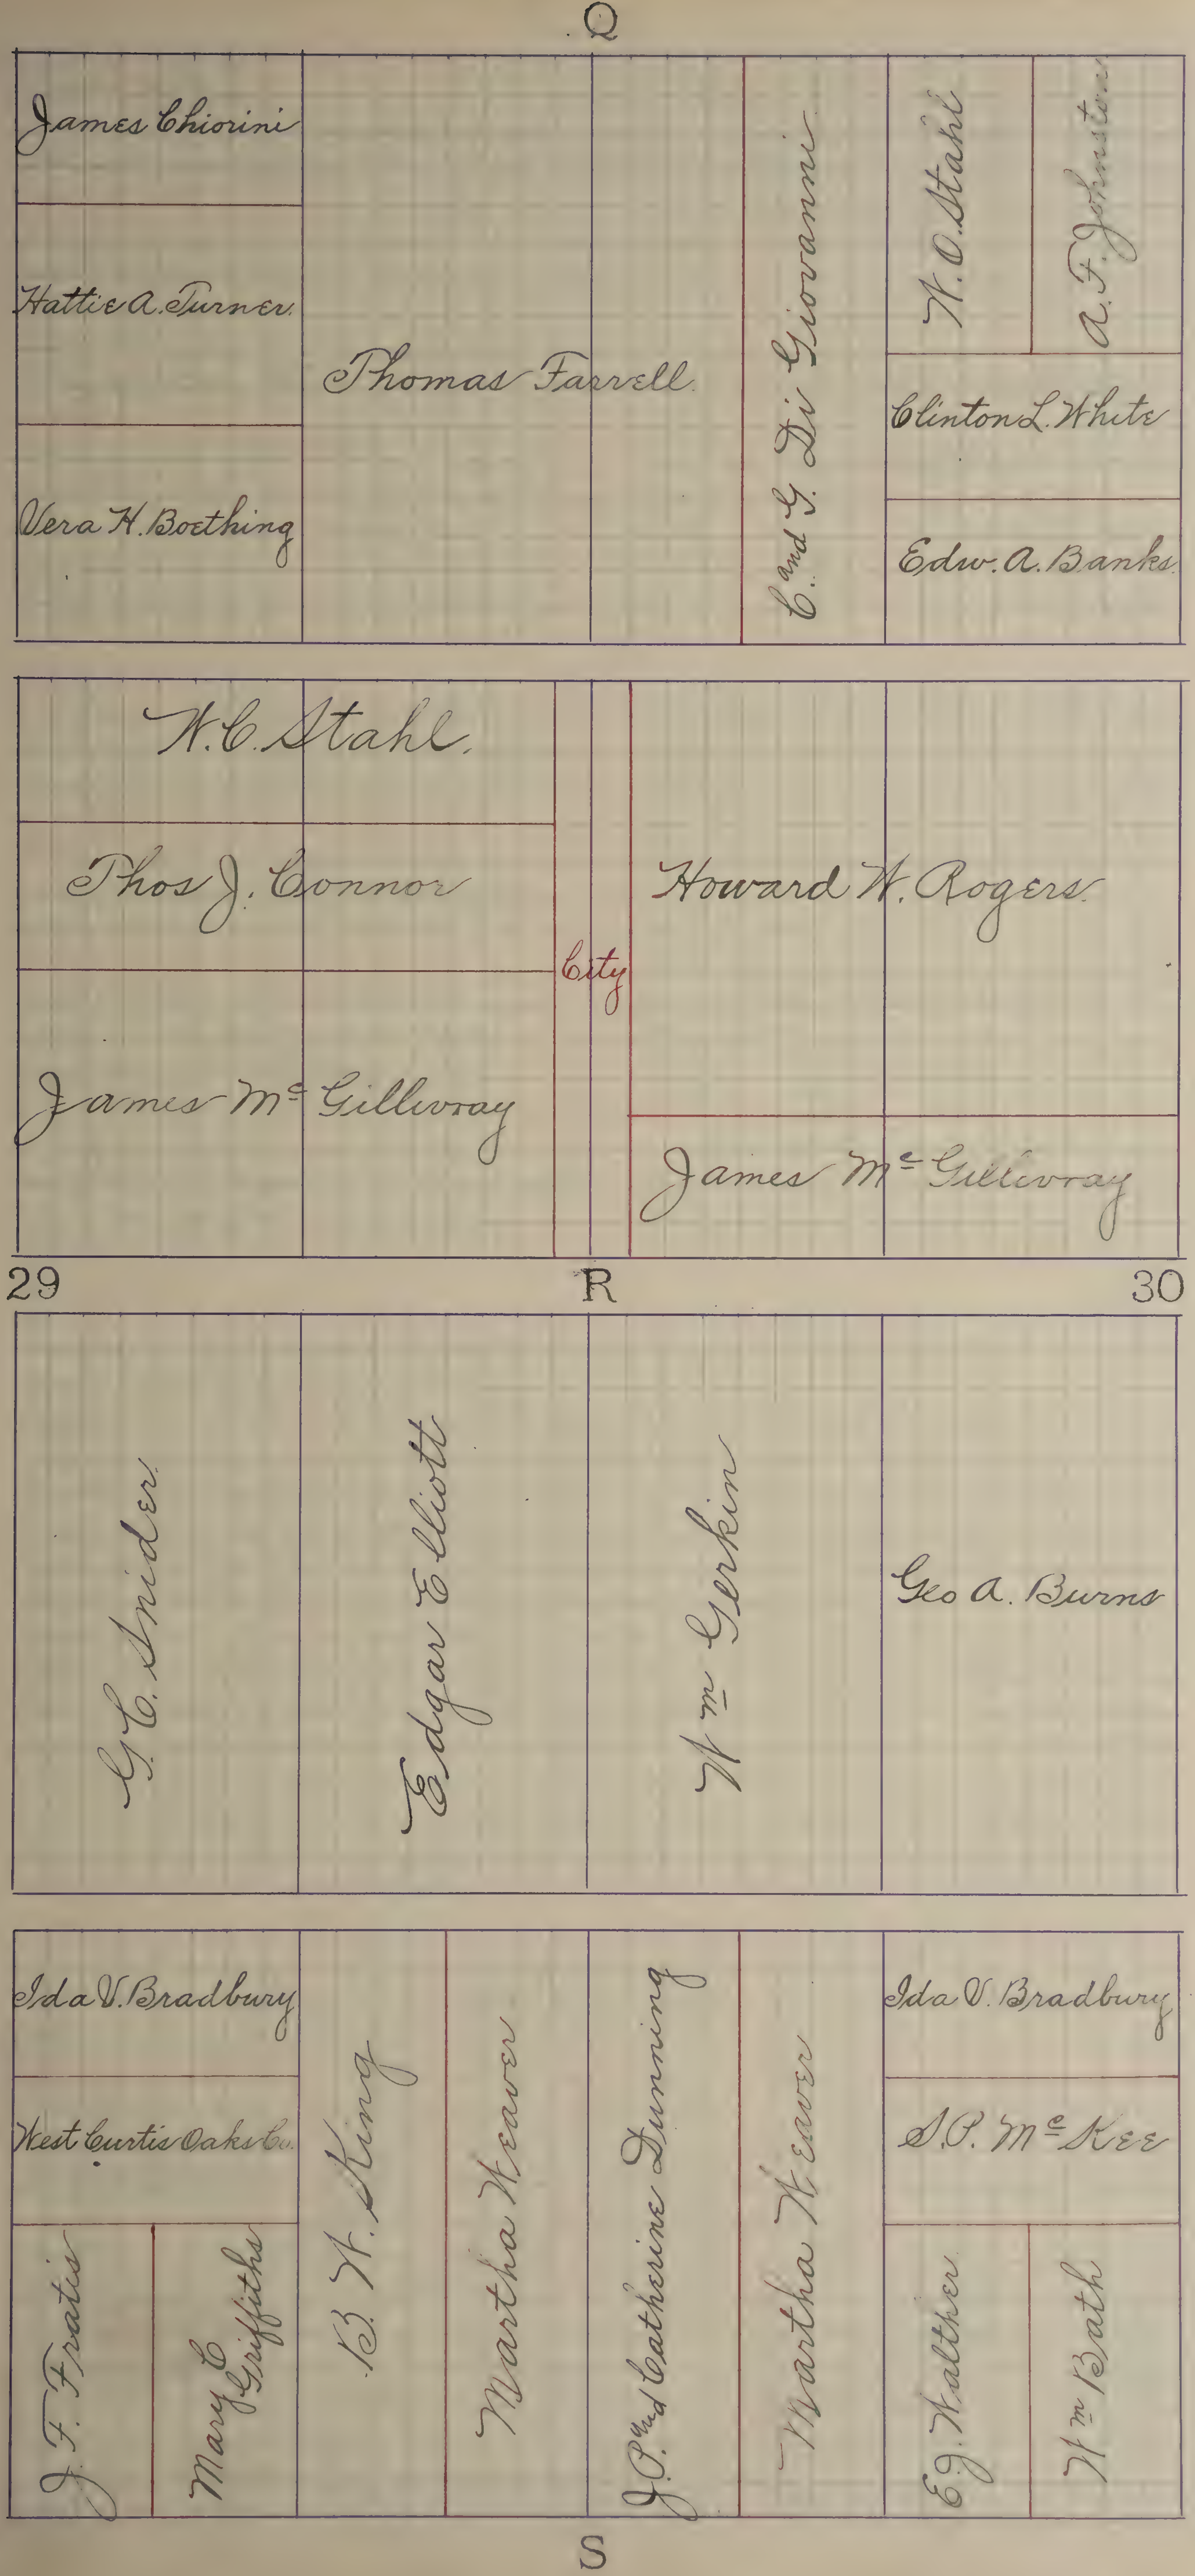
Q
James Chiorini
Hattie A. Turner
Vera H. Boething
Thomas Farrell
C. and G. Di Giovanni
W. O. Stahl
A. F. Johnston
Clinton L. White
Edw. A. Banks
W. C. Stahl
Thos J. Connor
City
Howard W. Rogers
James Mc Gillivray
James Mc Gillivray
29
R
30
G. C. Snider
Edgar Elliott
Wm Gerkin
Geo A. Burns
Ida V. Bradbury
West Curtis Oaks Co.
J. F. Fratis
Mary E. Griffiths
B. W. King
Martha Weaver
J. P. and Catherine Dunning
Martha Weaver
Ida V. Bradbury
S. O. Mc Kee
E. J. Walther
Wm Bath
S

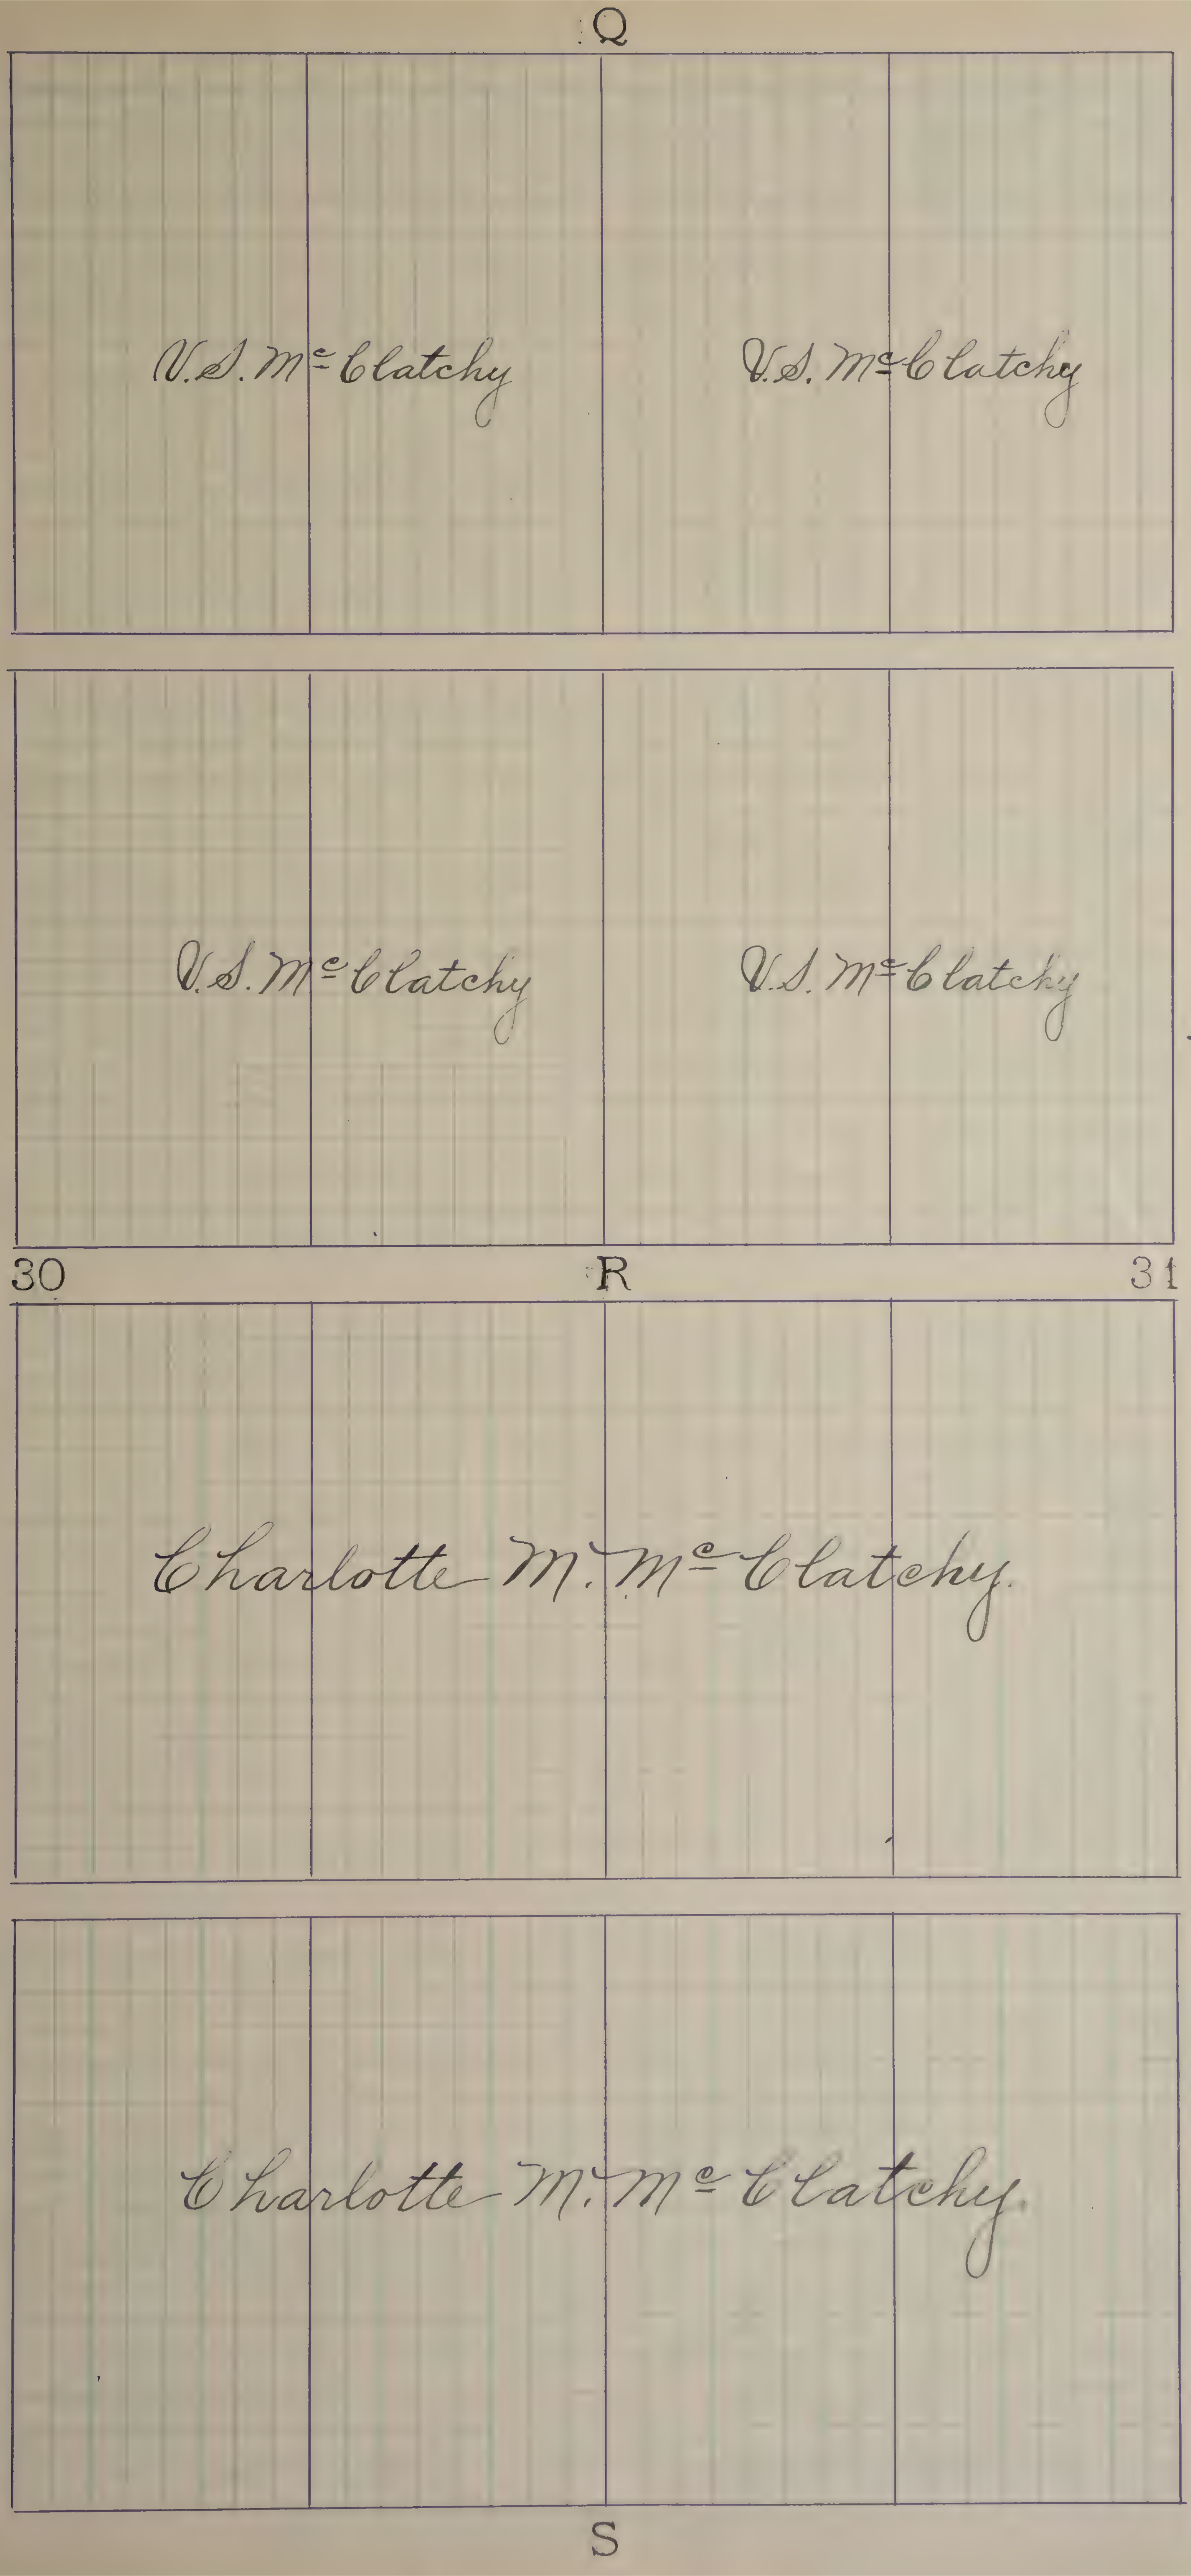
Q
V. S. Mc Clatchy
V. S. Mc Clatchy
V. S. Mc Clatchy
V. S. Mc Clatchy
30
R
31
Charlotte M. Mc Clatchy.
Charlotte M. Mc Clatchy.
S

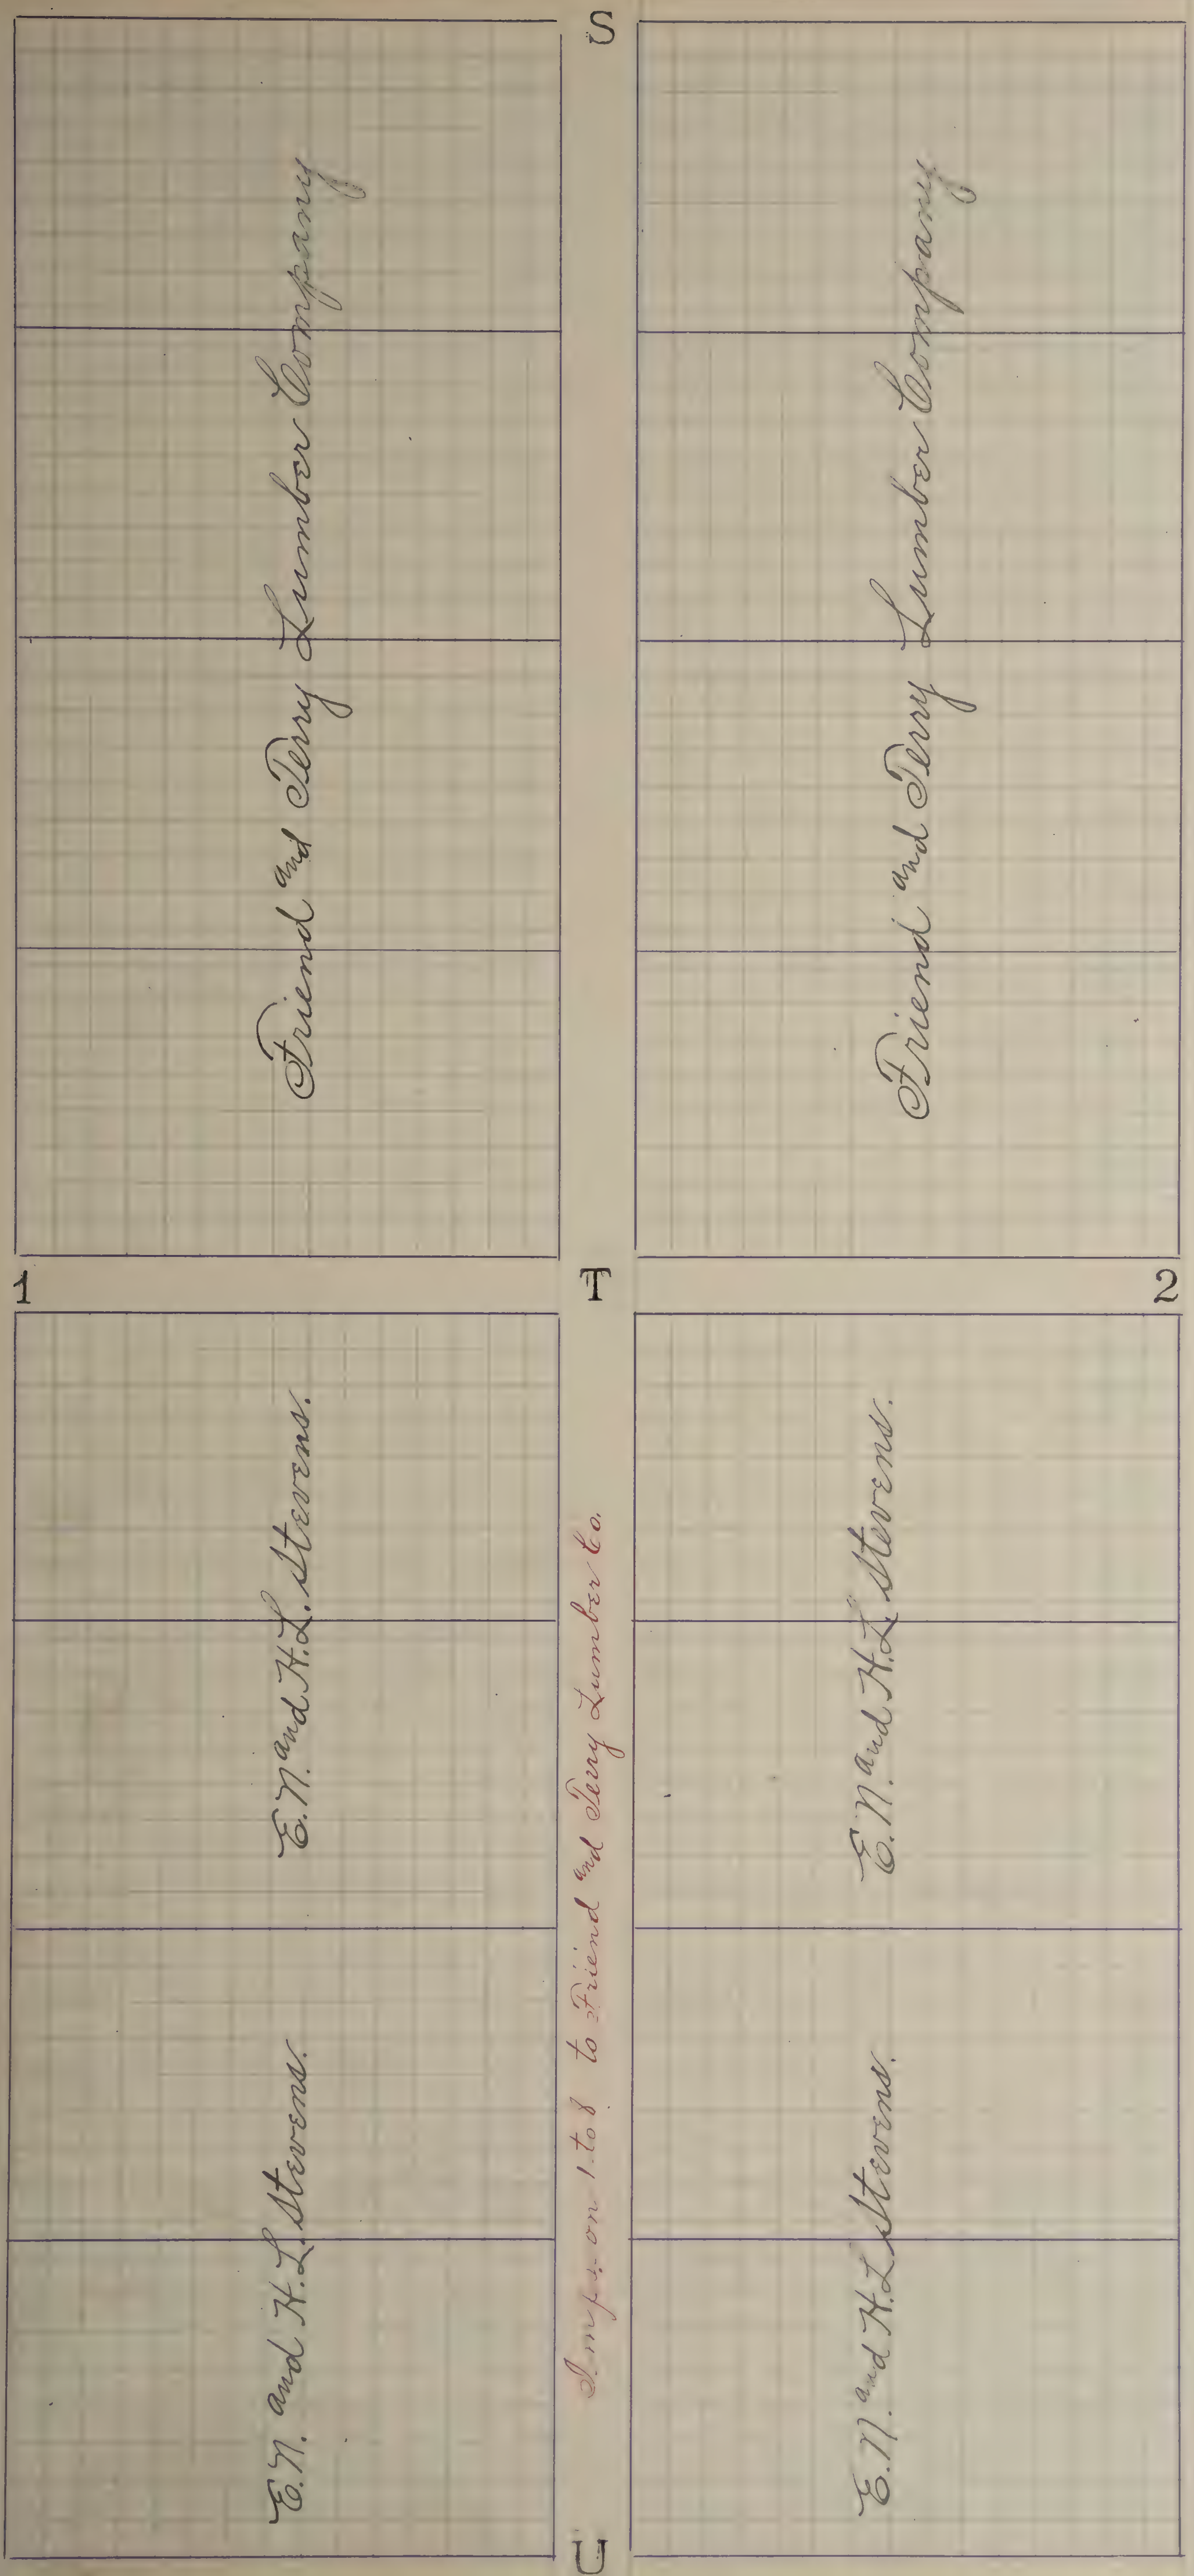
S
T
U
1
2
Friend and Perry Lumber Company
Friend and Perry Lumber Company
E. N. and H. L. Stevens.
E. N. and H. L. Stevens.
E. N. and H. L. Stevens.
E. N. and H. L. Stevens.
Imps. on 1 to 8 to Friend and Perry Lumber Co.

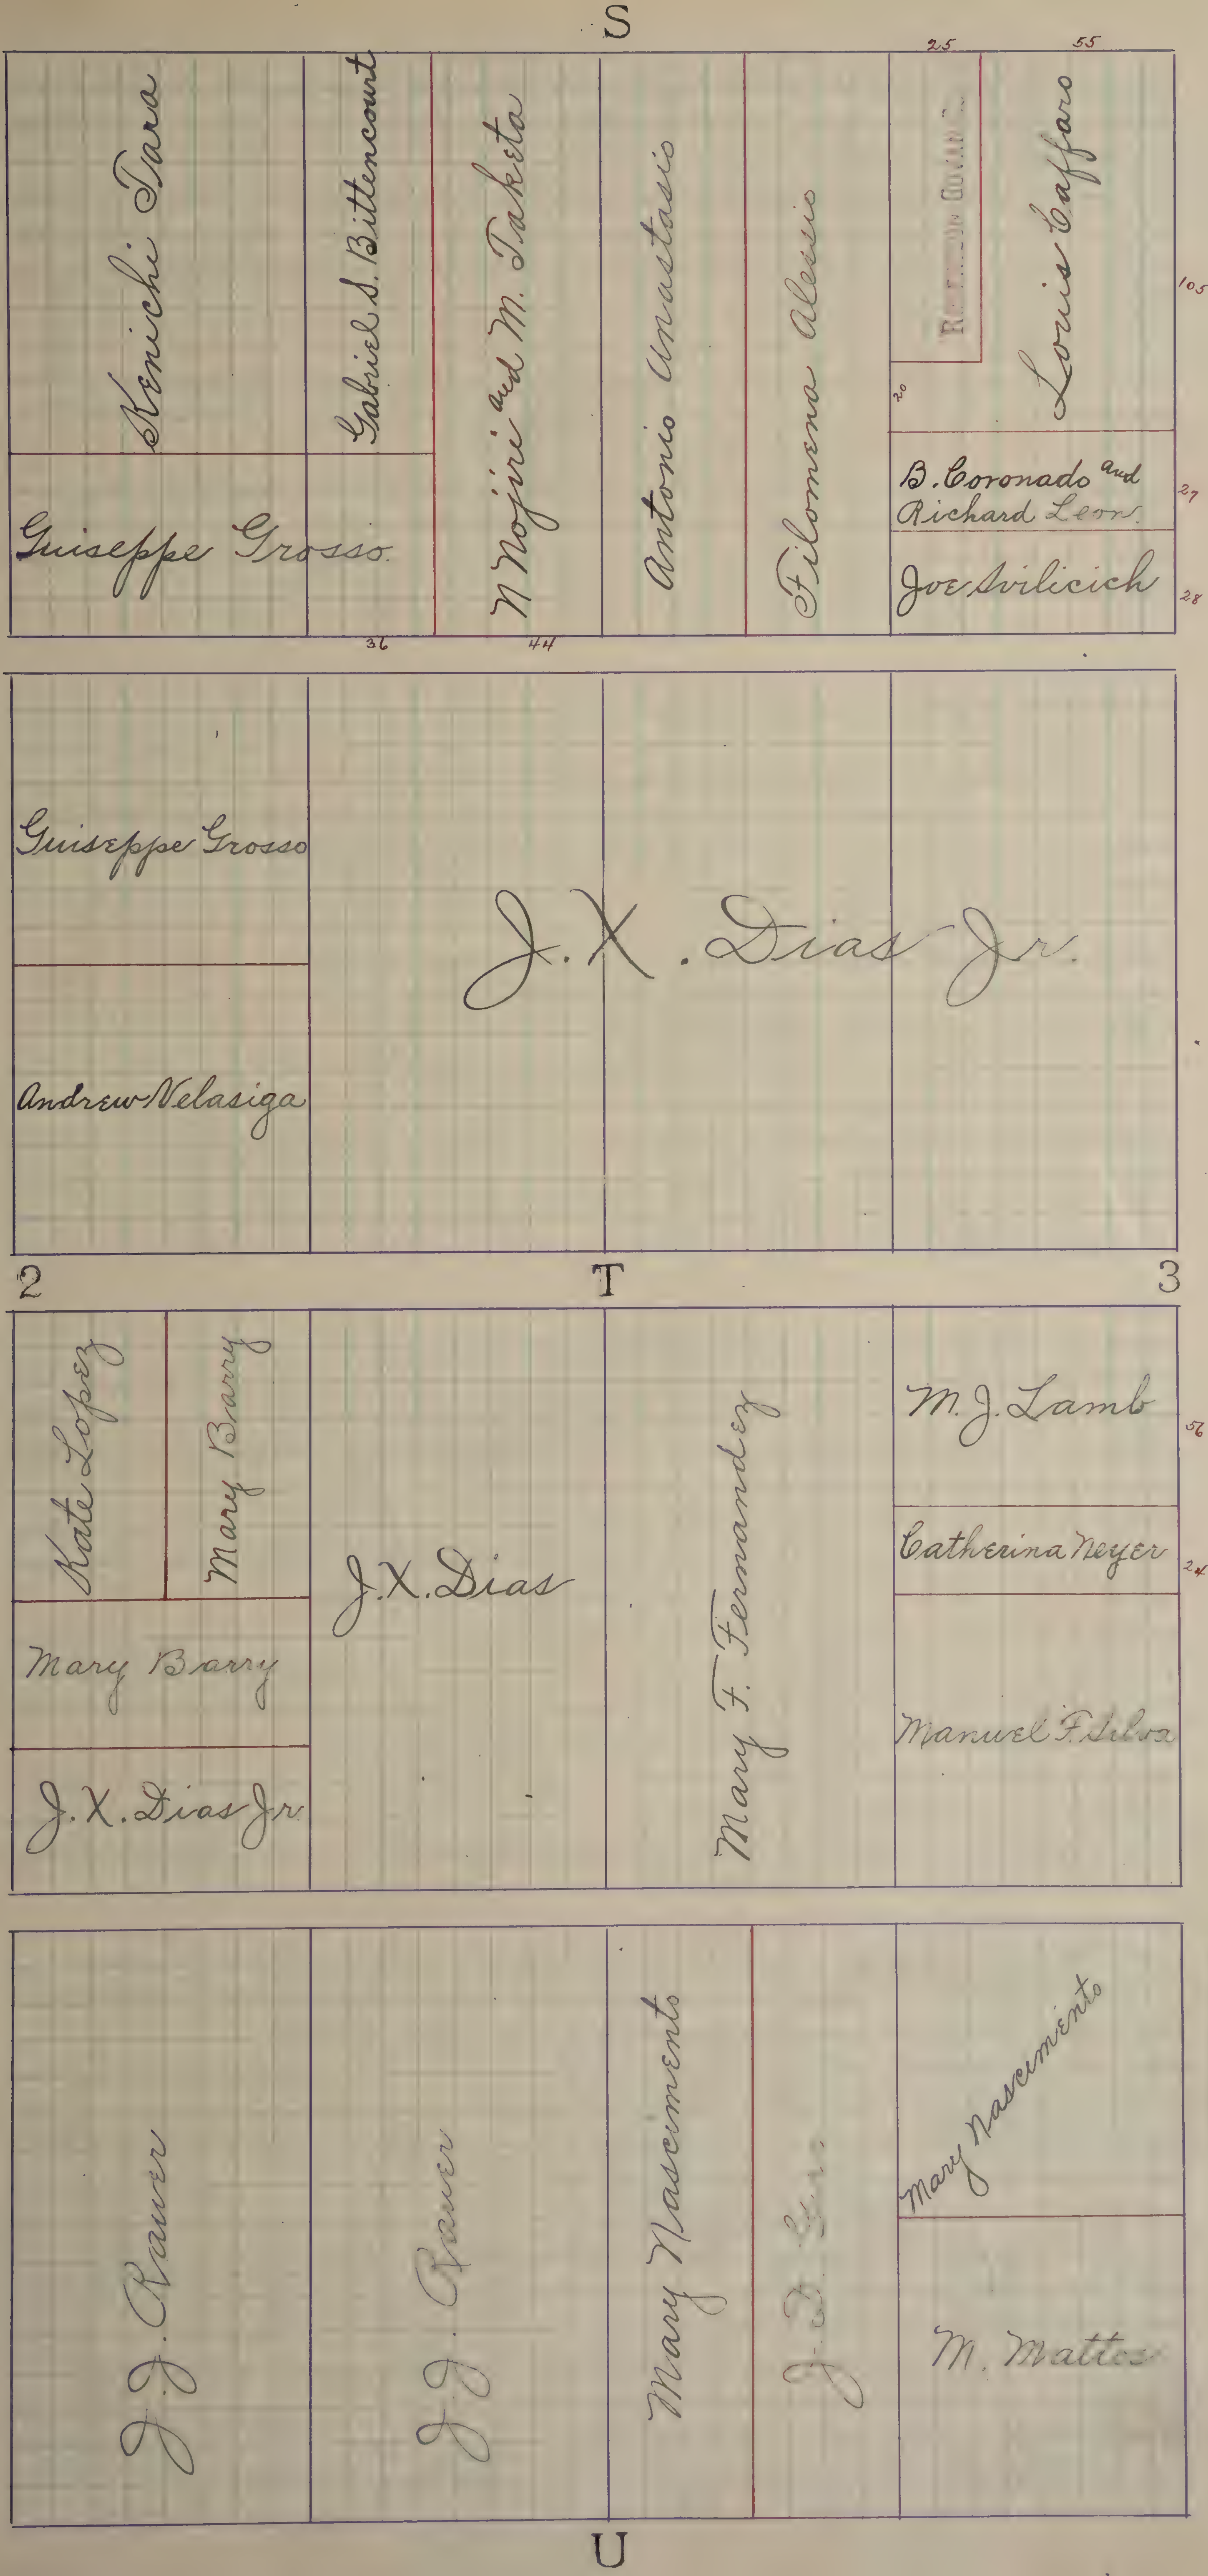
S
25
55
Kenichi Tara
Gabriel S. Bittencourt
N Nojiri and M. Taksta
Antonio Anastasio
Filomena Alessio
Louis Caffaro
105
20
Guiseppe Grosso.
B. Coronado and Richard Leon.
27
Joe Avilicich
28
36
44
Guiseppe Grosso
Andrew Nelasiga
J. X. Dias Jr.
2
T
3
Kate Lopez
Mary Barry
Mary Barry
J. X. Dias Jr.
J. X. Dias
Mary F. Fernandez
M. J. Lamb
56
Catherina Neyer
24
Manuel F. Silva
J. J. Rauer
J. J. Rauer
Mary Nascimento
J. J.
Mary Nascimento
M. Mattos
U

S-T
T-U

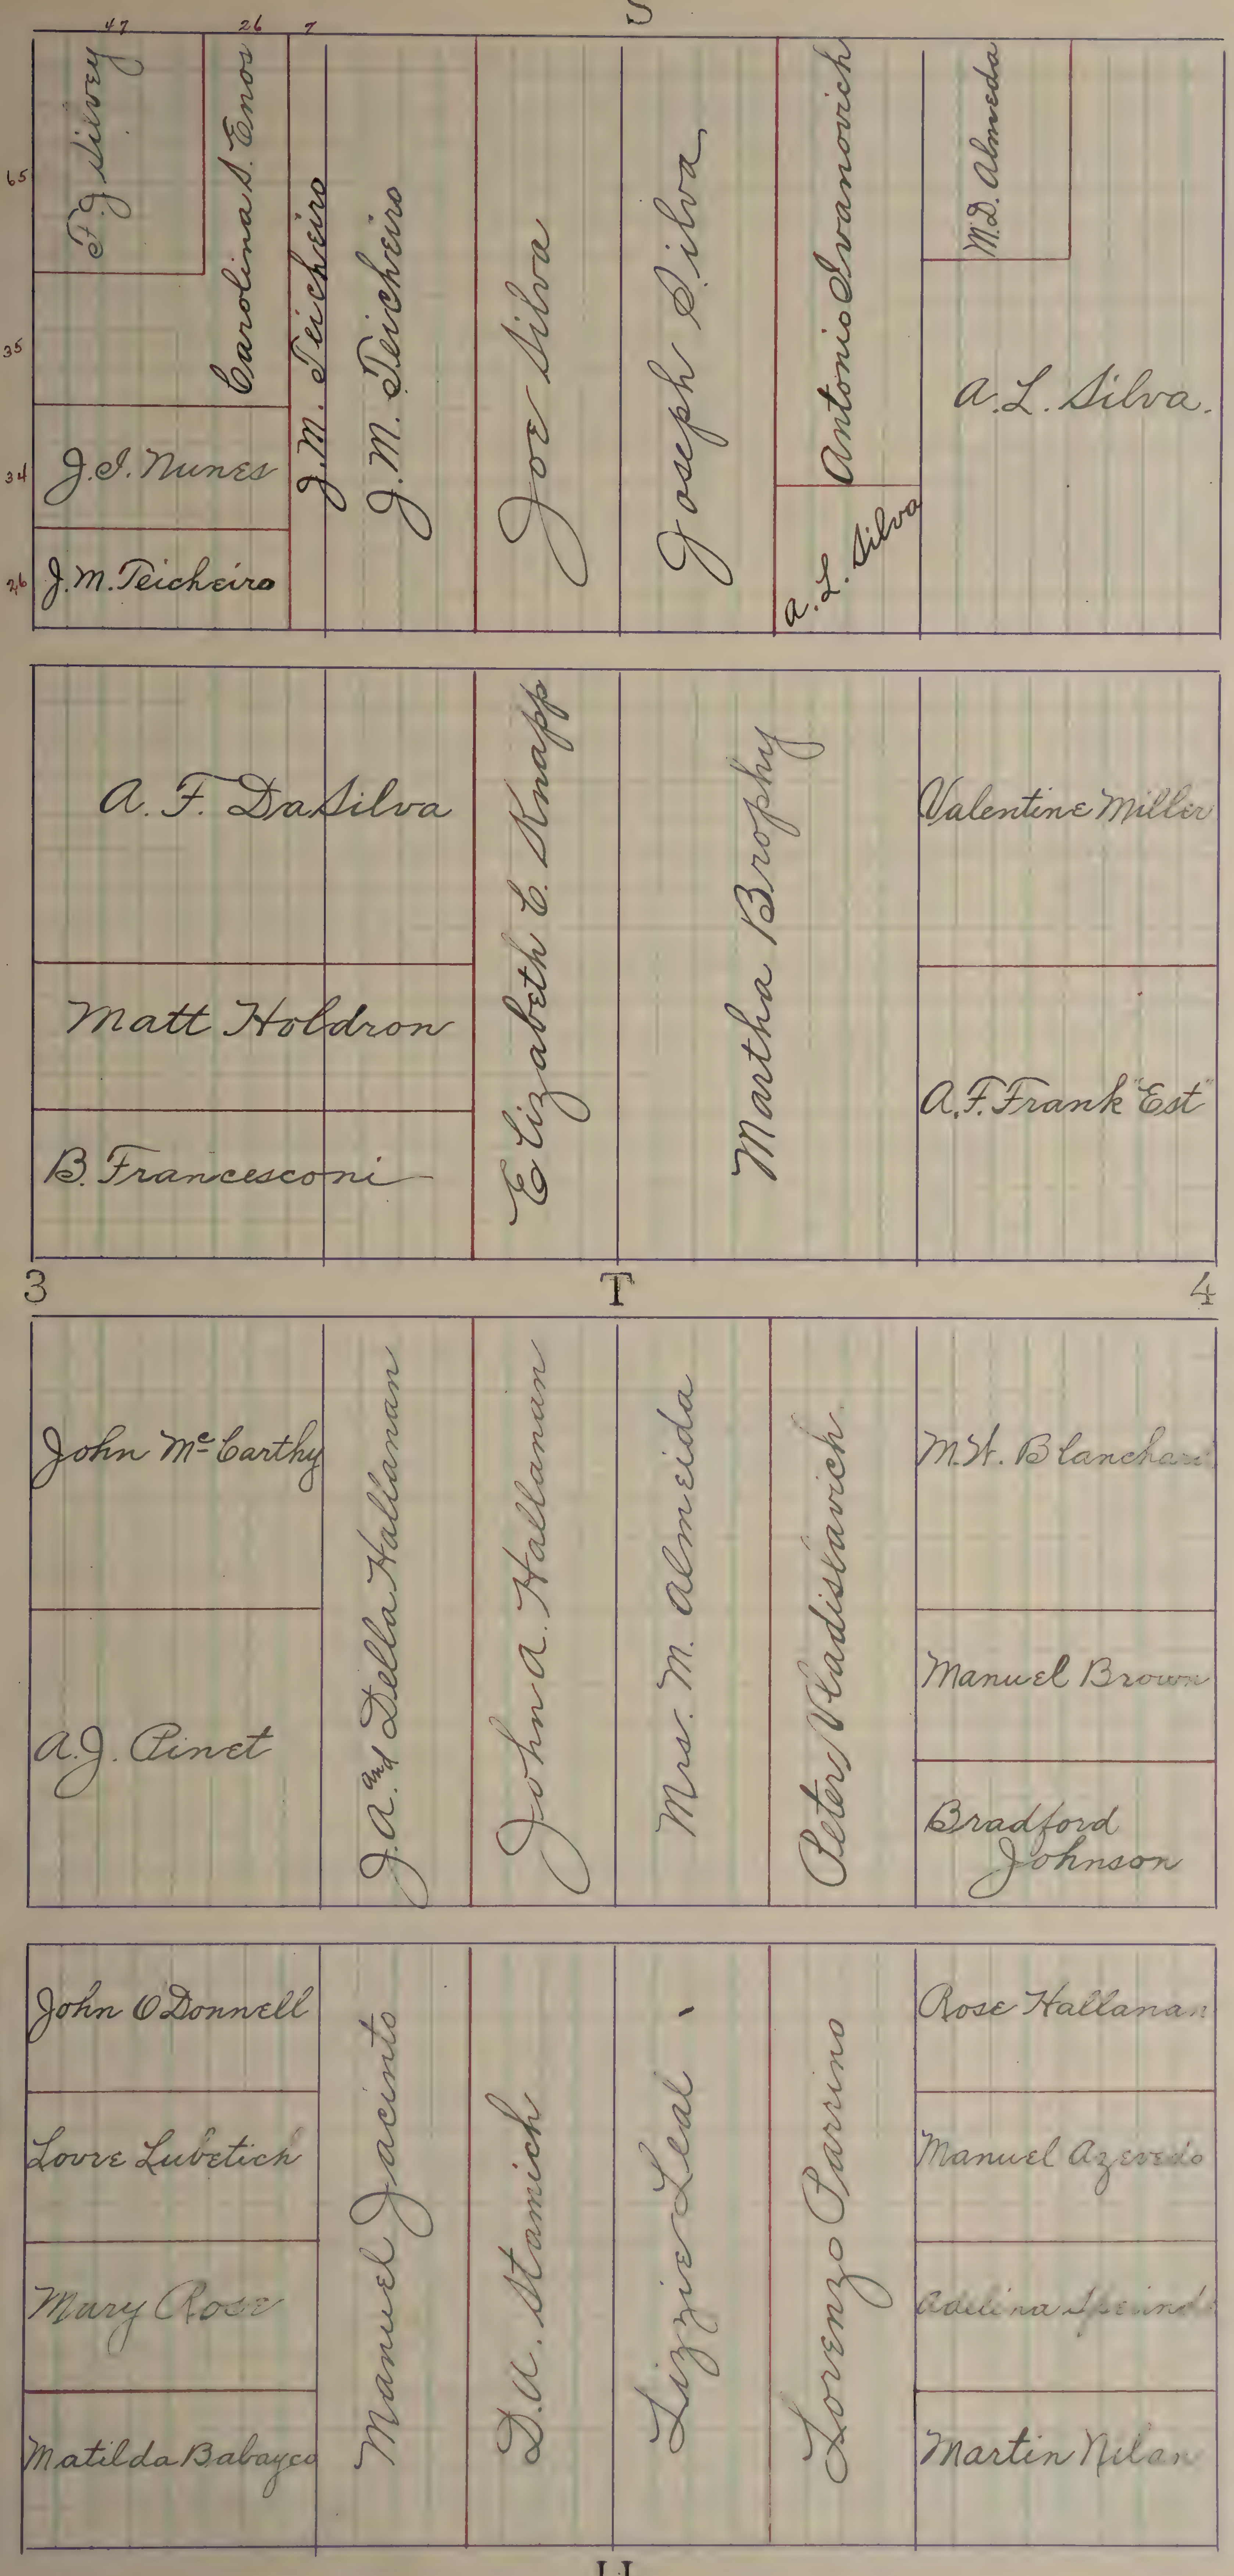
S
47
26
7
65
35
34
26
F. J. Silvey
Carolina S. Enos
J. M. Teichteiro
J. M. Teichteiro
J. J. Nunes
J. M. Teicheiro
Joe Silva
Joseph Silva
Antonio Ivanovich
A. L. Silva
M. D. Almeda
A. L. Silva.
A. F. DaSilva
Matt Holdron
B. Francesconi
Elizabeth E. Knapp
Martha Brophy
Valentine Miller
A. F. Frank "Est"
3
T
4
John McCarthy
A. J. Pinet
J. A. and Della Hallanan
John A. Hallanan
Mrs. M. Almeida
Peter Vladisavich
M.H. Blanchard
Manuel Brown
Bradford Johnson
John O'Donnell
Lovre Lubetich
Mary Rose
Matilda Babayco
Manuel Jacinto
J. A. Stanich
Lizzie Leal
Lorenzo Parrino
Rose Hallanan
Manuel Azevedo
Adelina Spinola
Martin Nilan
U

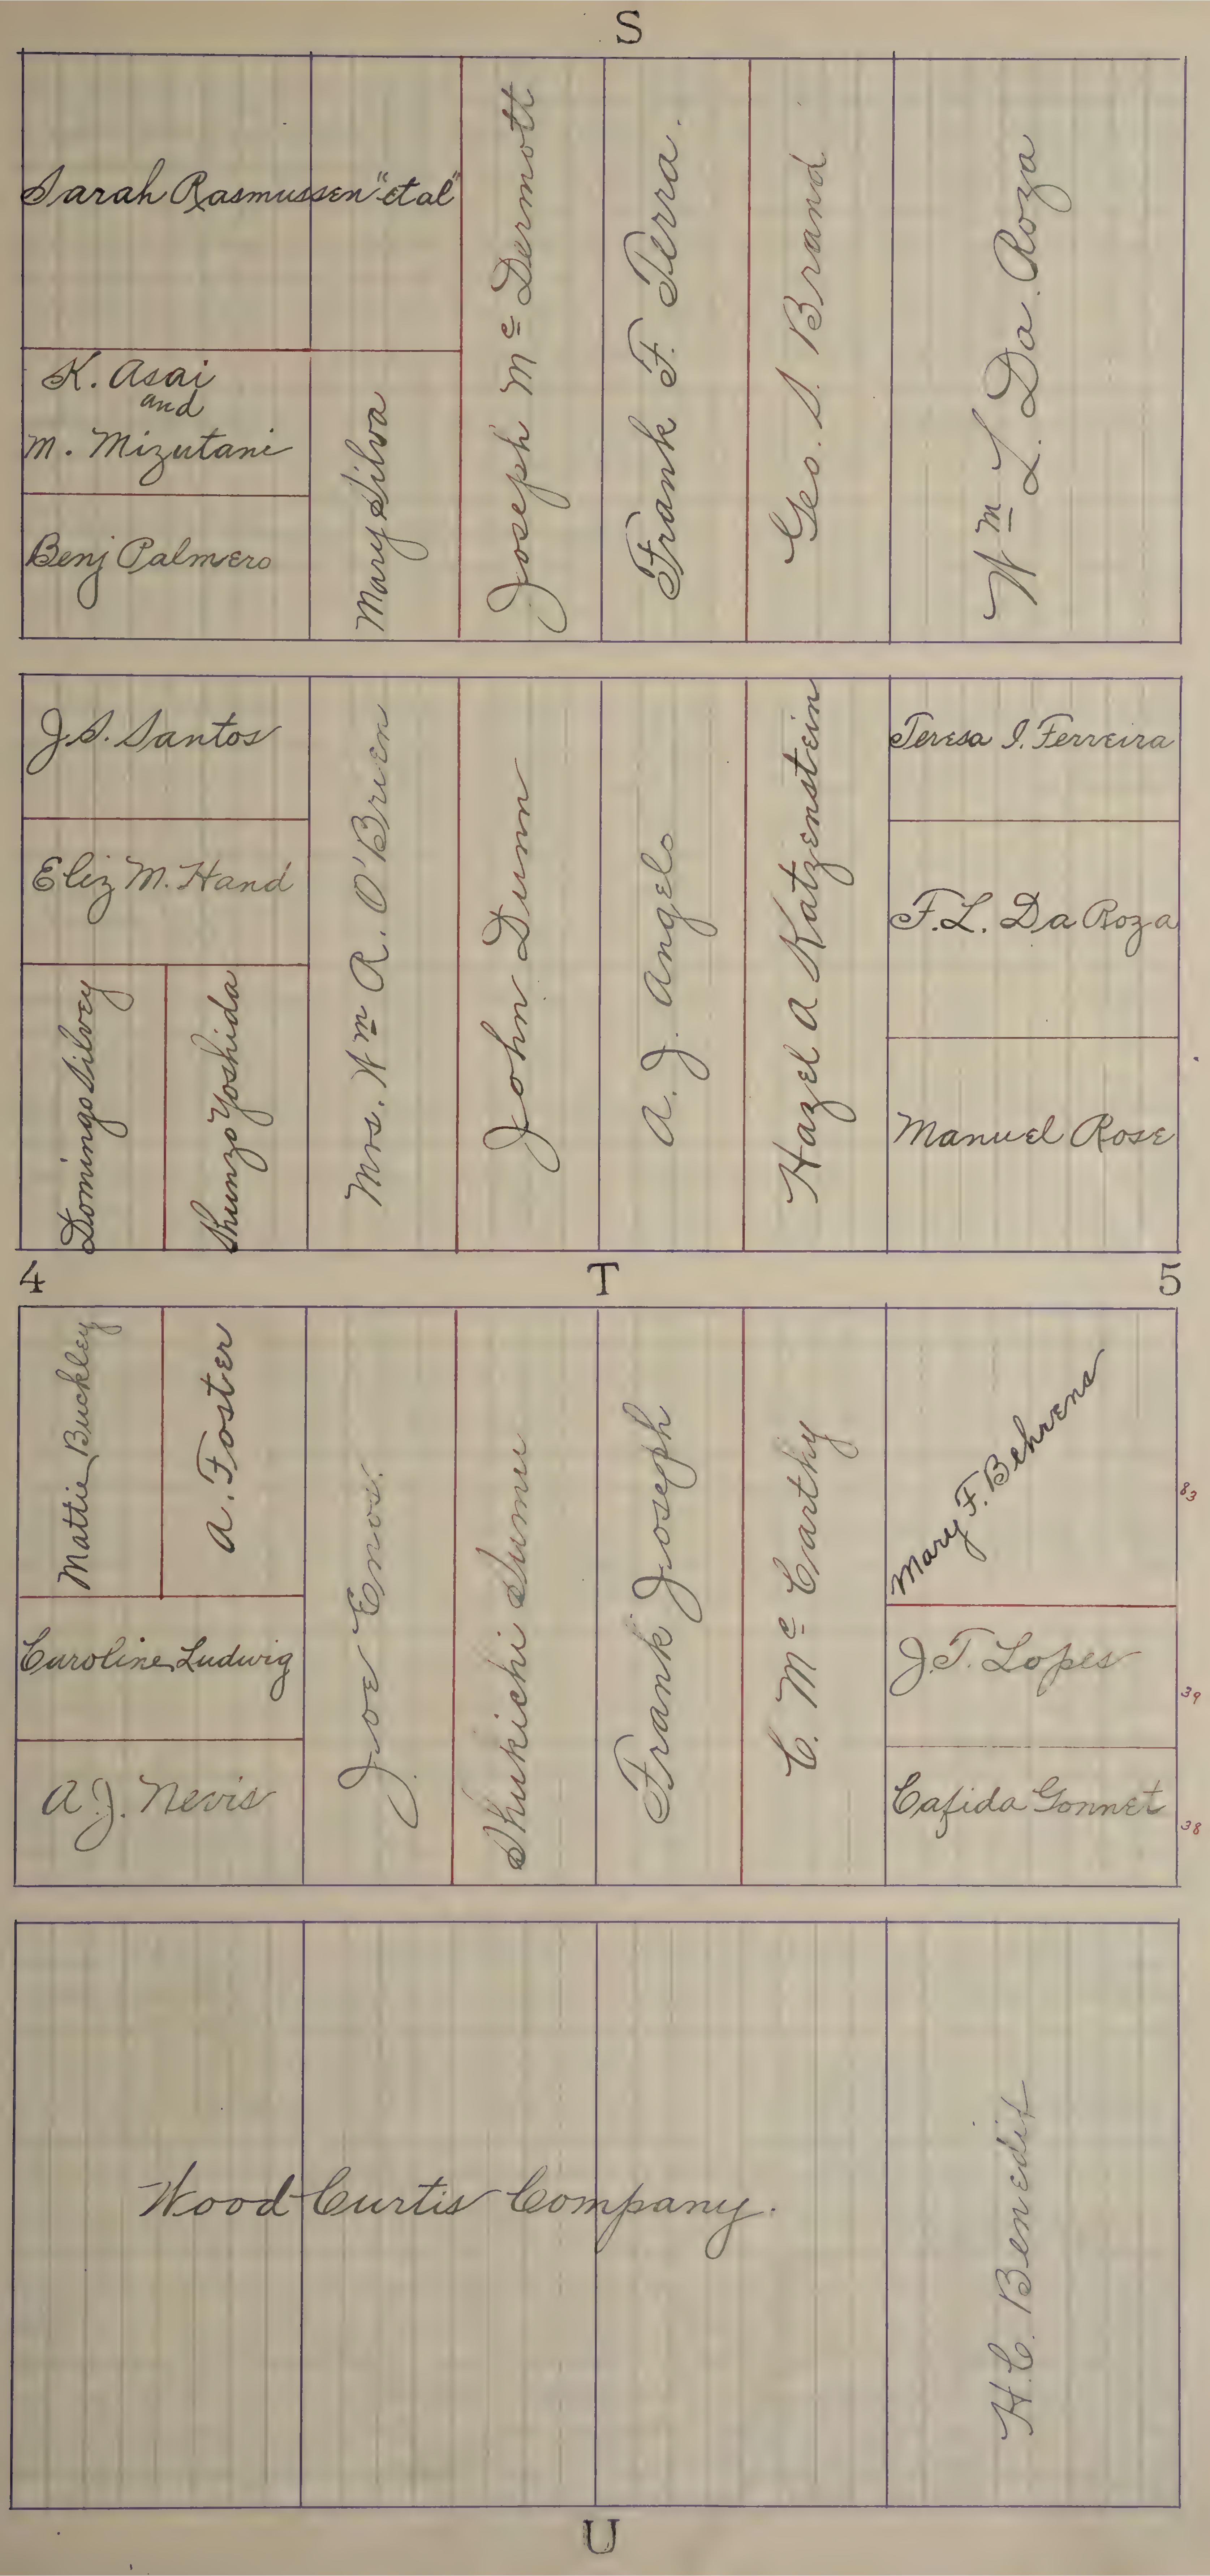
S
Sarah Rasmussen "et al"
K. Asai and M. Mizutani
Benj Palmero
Mary Silva
Joseph McDermott
Frank F. Serra.
Geo. S. Brand
Wm L. Da Roza
J. S. Santos
Eliz M. Hand
Domingo Silvey
Shunzo Yoshida
Mrs. Wm R. O'Brien
John Dunn
A. J. Angelo
Hazel A Katzenstein
Teresa I. Ferreira
F. L. Da Roza
Manuel Rose
4
T
5
Mattie Buckley
A. Foster
Caroline Ludwig
A. J. Nevis
Joe Enos
Shukichi Sumii
Frank Joseph
C. McCarthy
Mary F. Behrens
J. T. Lopes
Cafida Gomes
83
39
38
Wood Curtis Company.
H. C. Benedict
U

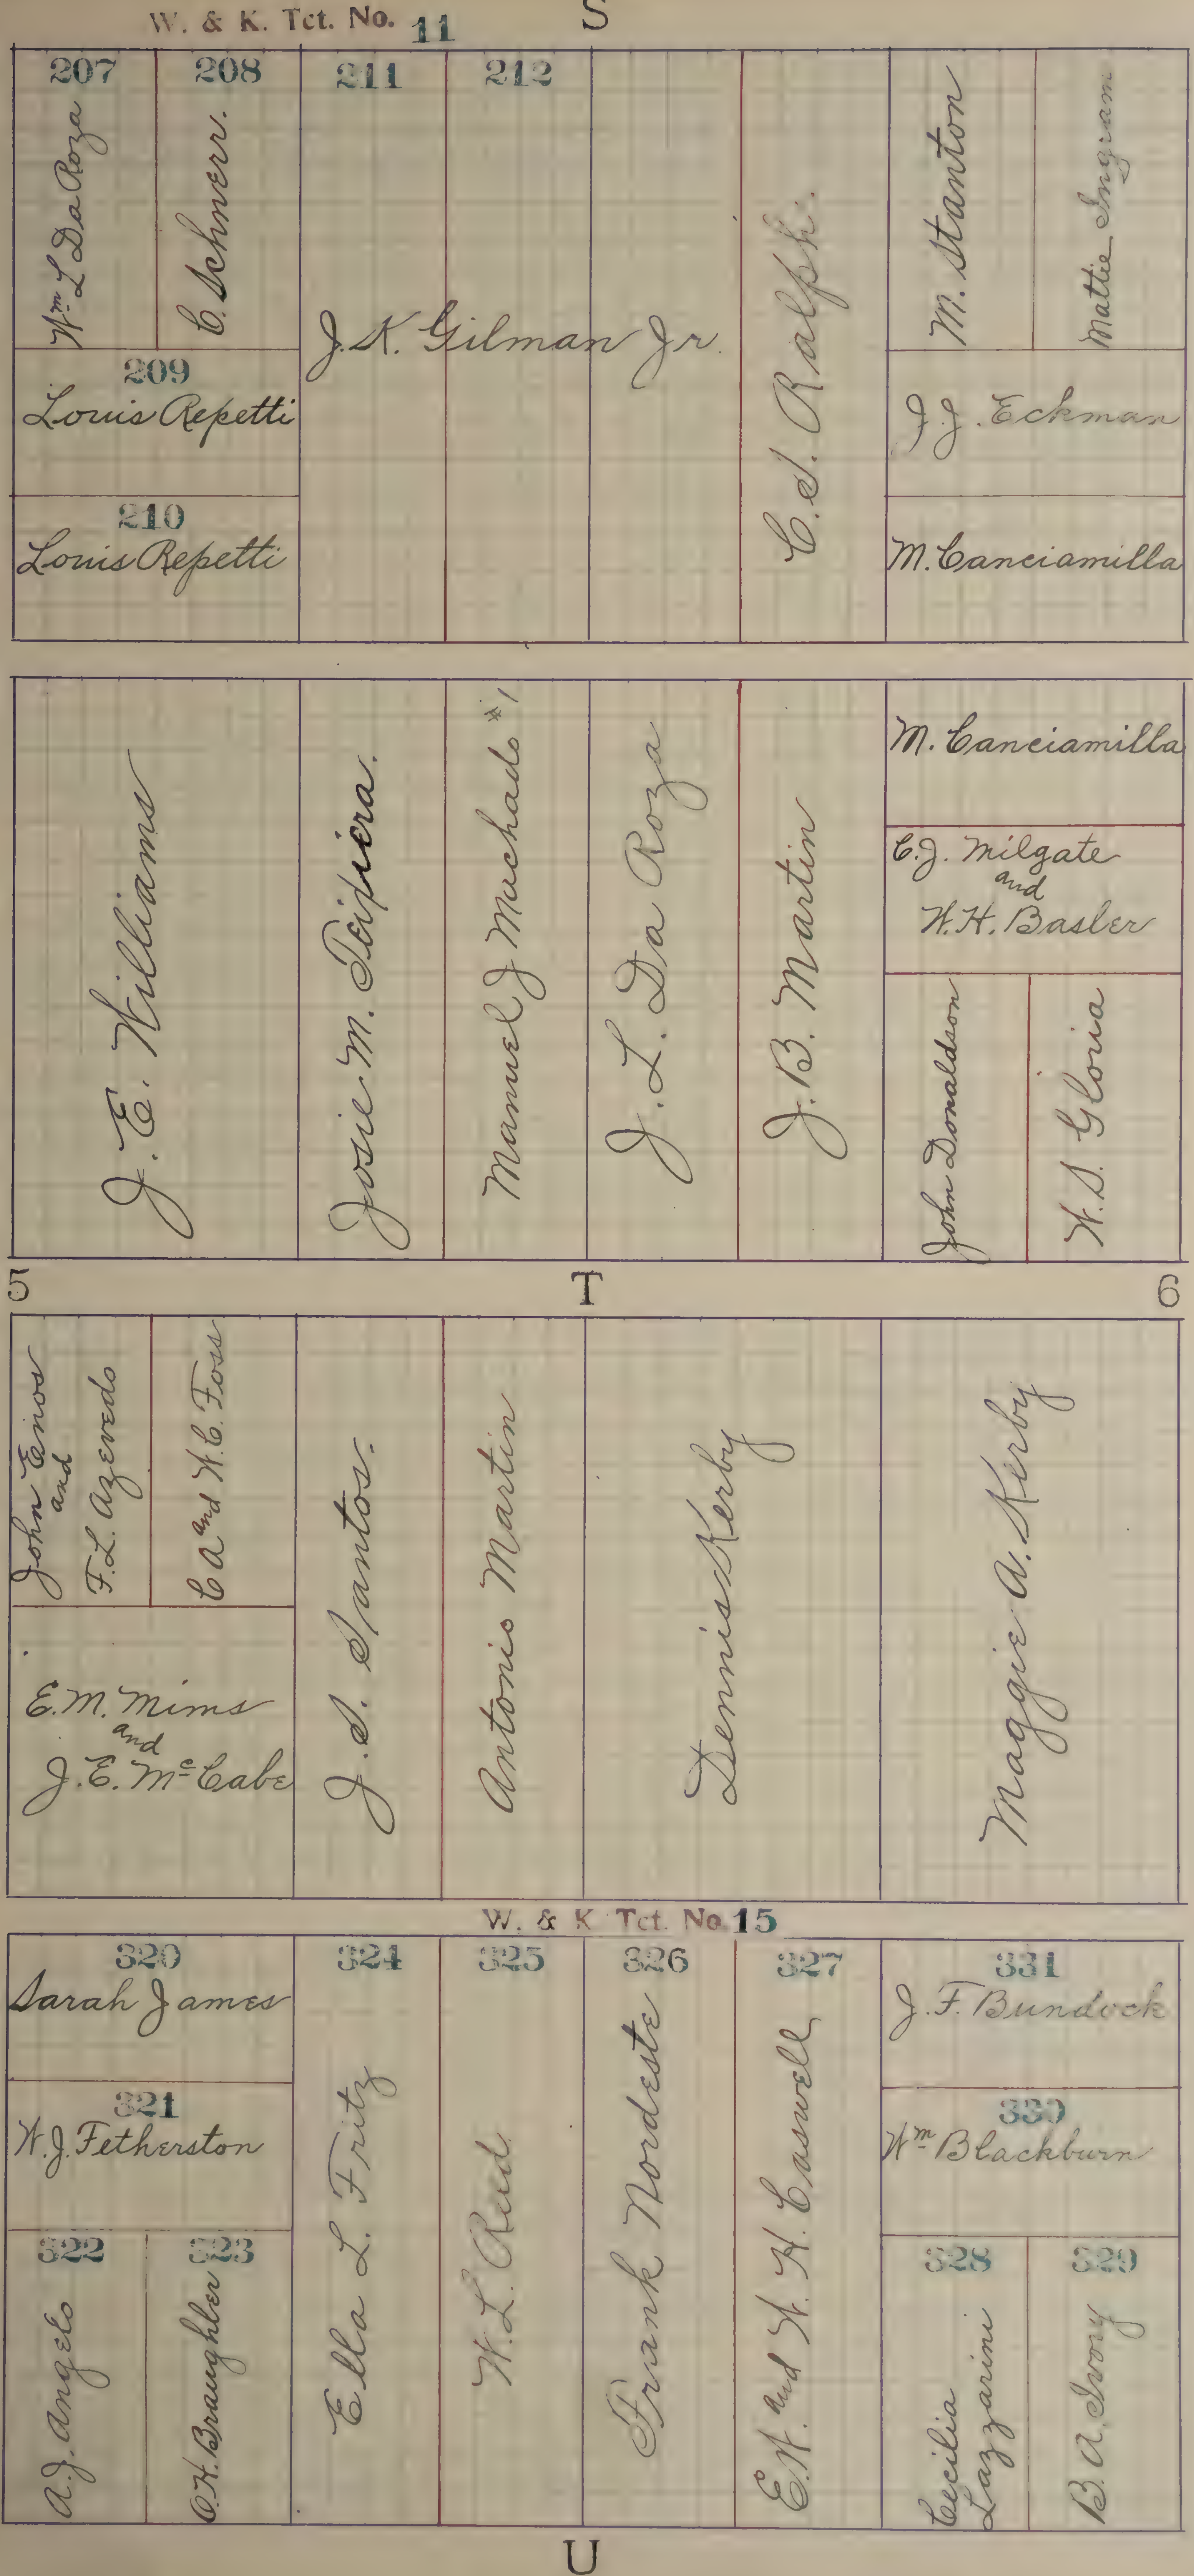
W. & K. Tct. No. 11
S
207
Wm L Da Roza
208
C. Schnerr.
209
Louis Repetti
210
Louis Repetti
211
212
J. K. Gilman Jr.
E. S. Ralph.
M. Stanton
Mattie Ingram
J. J. Eckman
M. Canciamilla
J. E. Williams
Josie M. Teixeira
Manuel J Machado *1
J. L. Da Roza
J. B. Martin
M. Canciamilla
C. J. Milgate and W. H. Basler
John Donaldson
W. S. Gloria
5
T
6
John Enos and F. L. Azevedo
C. A. and W. C. Foss
E. M. Mims and J. E. McCabe
J. S. Santos.
Antonio Martin
Dennis Kerby
Maggie A. Kerby
W. & K. Tct. No. 15
320
Sarah James
321
W. J. Fetherston
322
A. J. Angelo
323
C. H. Braughler
324
Ella L. Fritz
325
W. L. Reid
326
Frank Nordeste
327
E. H. and H. H. Caswell
331
J. F. Bundock
330
Wm Blackburn
328
Cecilia Lazzarini
329
B. A. Ivory
U

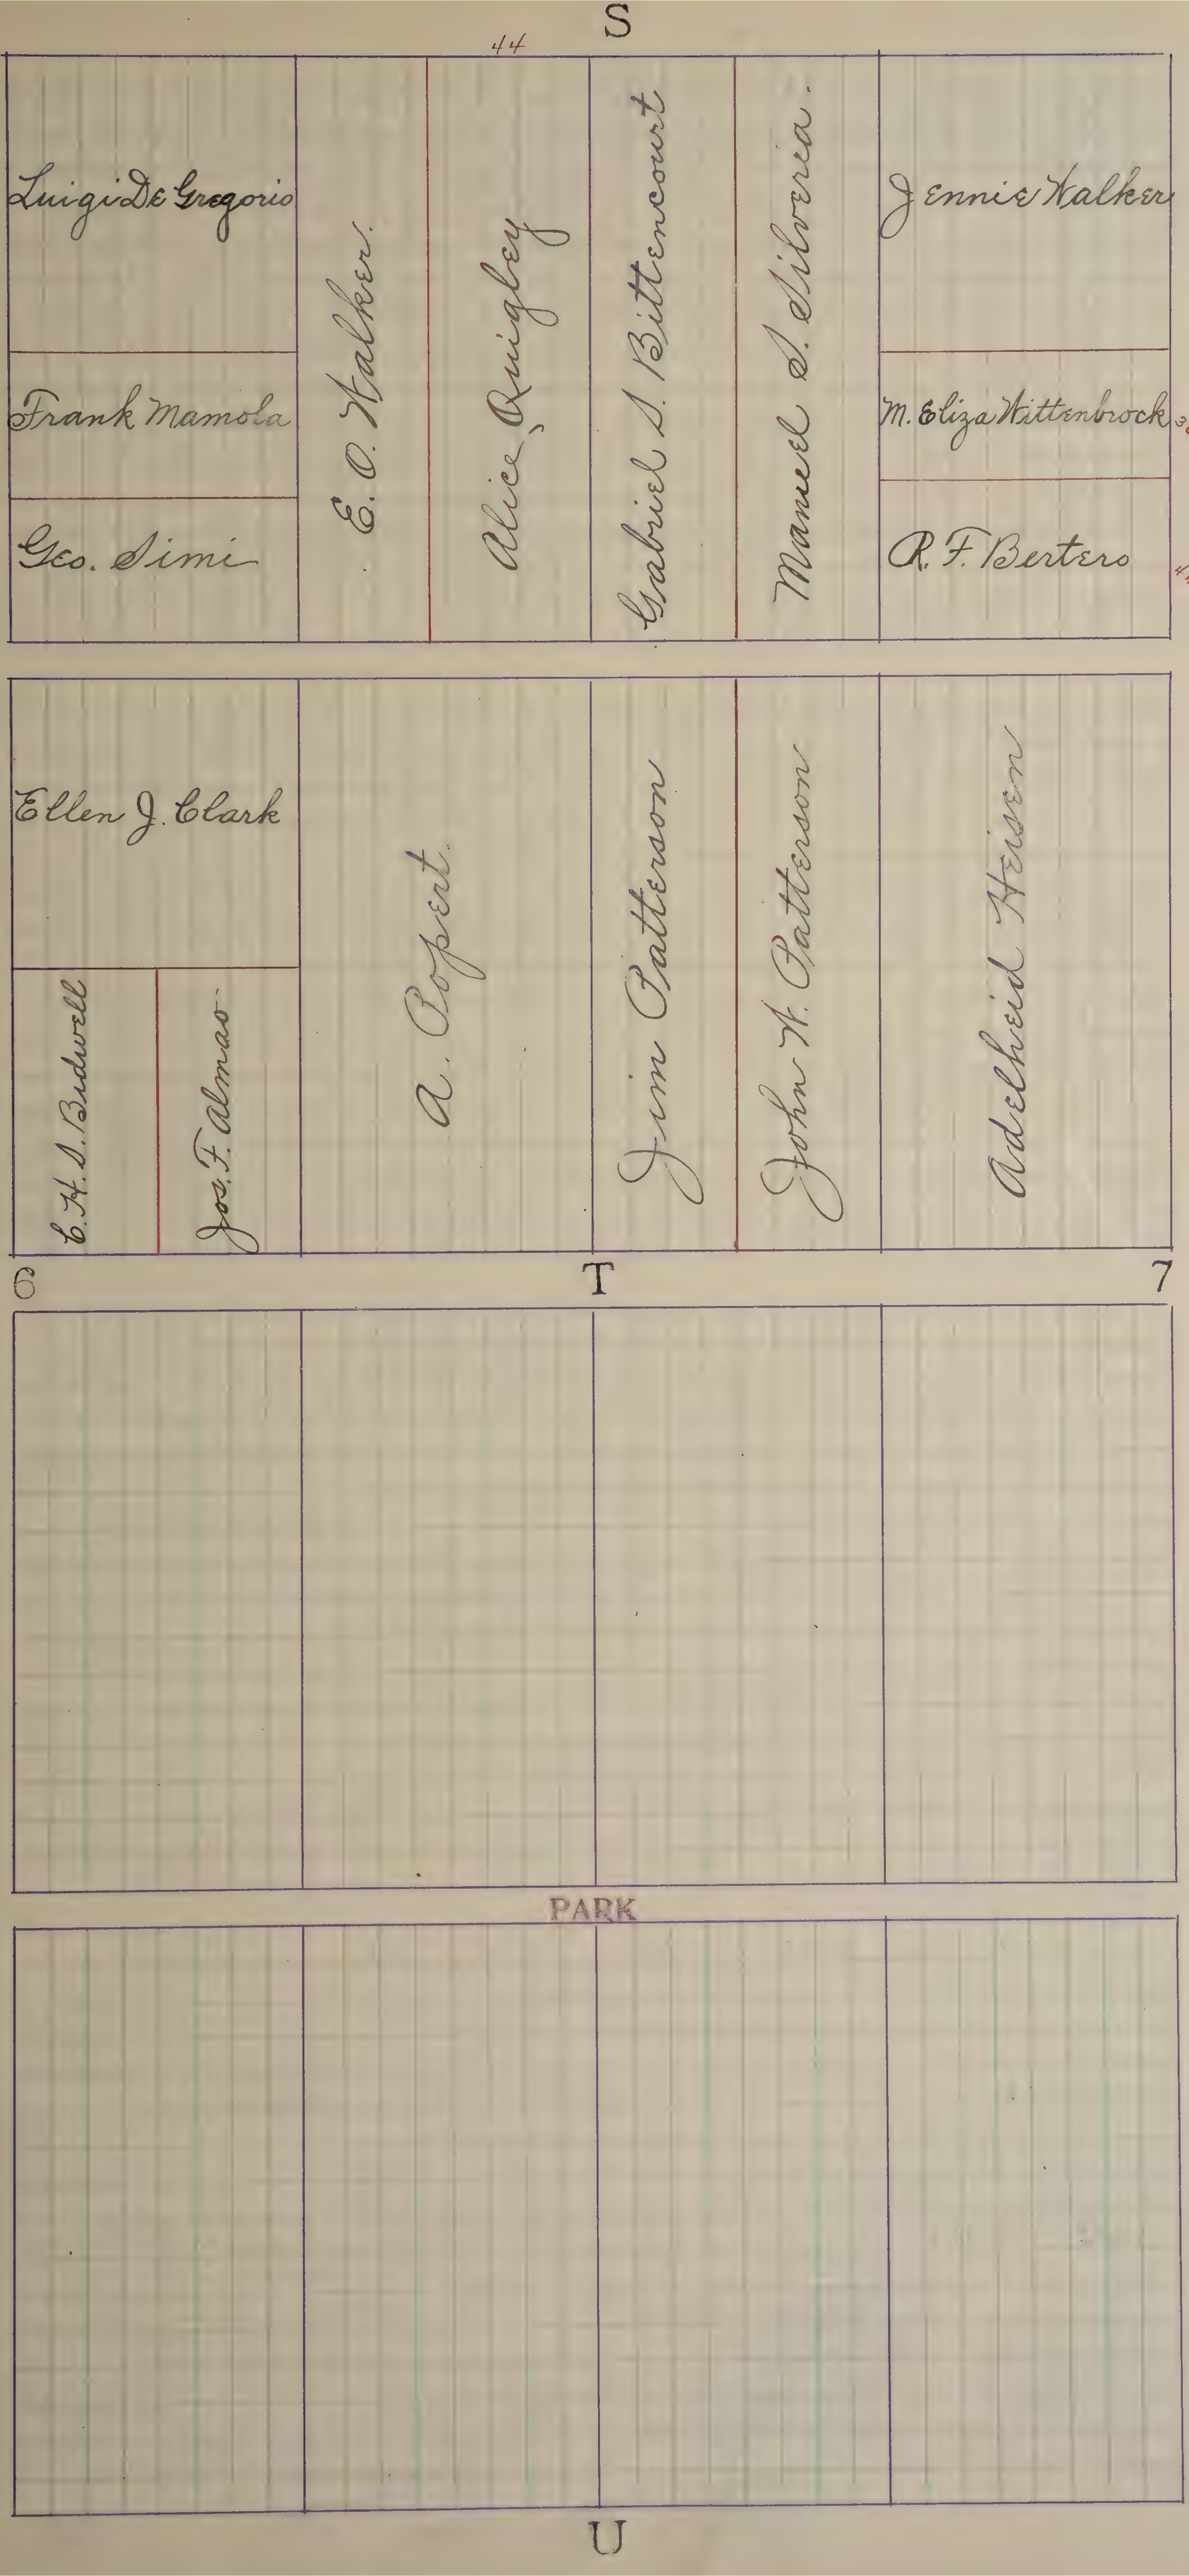
S
44
Luigi De Gregorio
Frank Mamola
Geo. Simi
E. O. Walker
Alice Quigley
Gabriel S. Bittencourt
Manuel S. Silveria
Jennie Walker
M. Eliza Wittenbrock
36
R. F. Bertero
44
Ellen J. Clark
E. H. S. Bidwell
Jos. F. Almao
A. Popert
Jim Patterson
John W. Patterson
Adelheid Heisen
6
T
7
PARK
U

S

Mary McCarthy #2

Mary A. Callahan

St Mary's Church

Eugene Mela

Mary A. Callahan

7

T

8

PARK

U

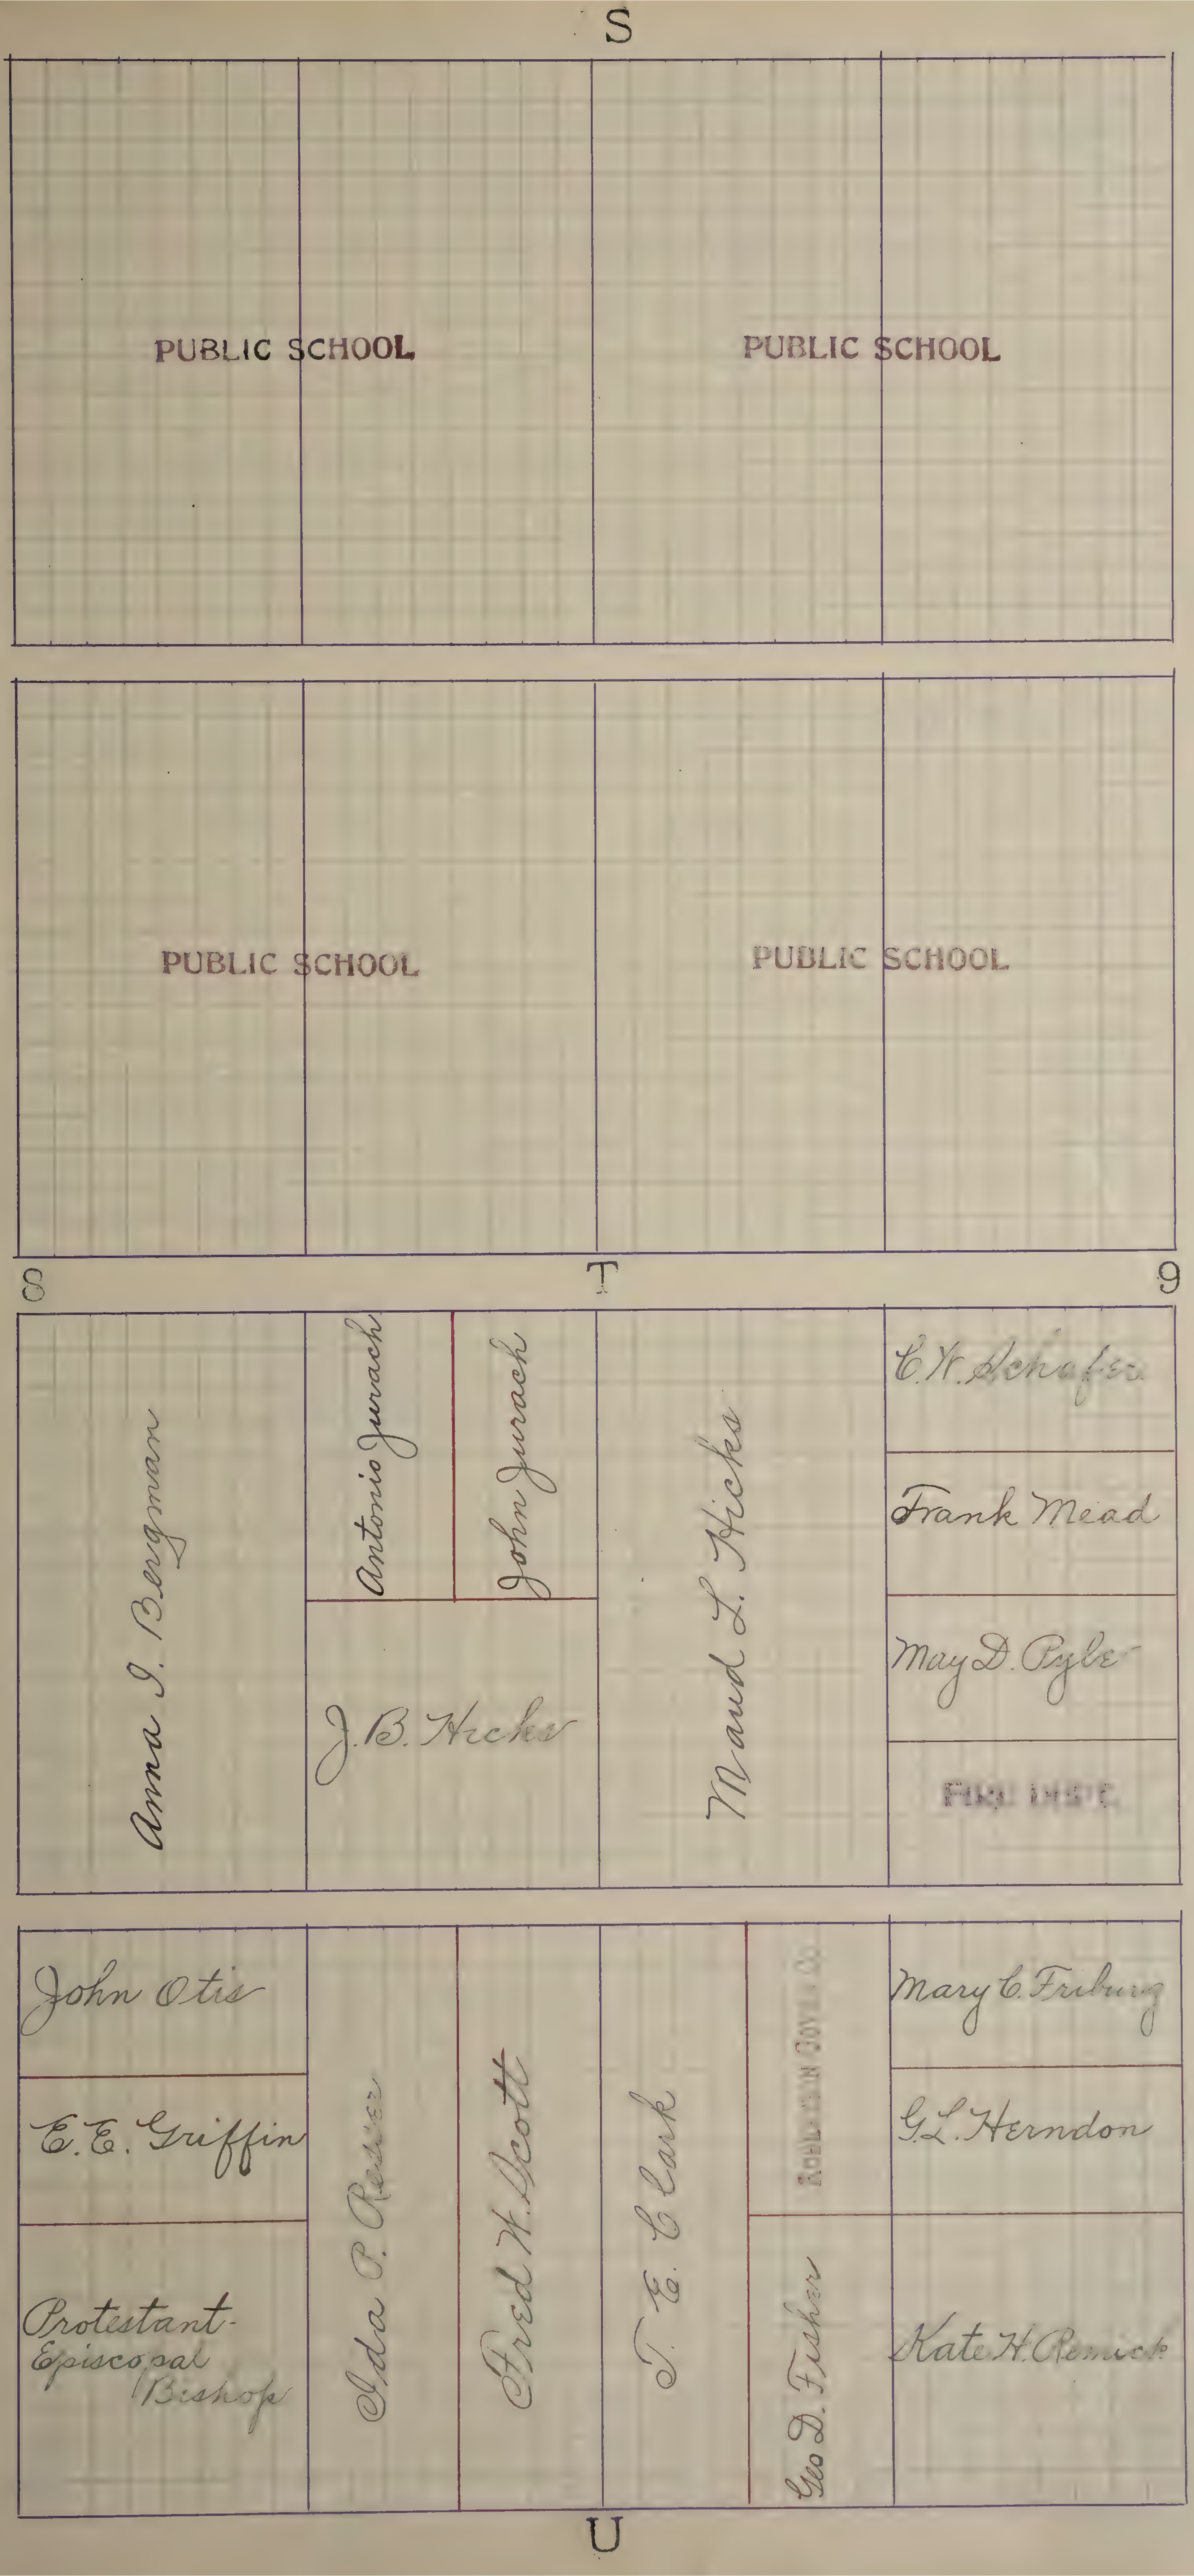
S
PUBLIC SCHOOL
PUBLIC SCHOOL
PUBLIC SCHOOL
PUBLIC SCHOOL
S
T
9
Anna I. Bergman
Antonio Jurach
John Jurach
J. B. Hicks
Maud L. Hicks
C. W. Schafer
Frank Mead
May D. Pyle
FIRE DEPT.
John Otis
E. E. Griffin
Protestant Episcopal Bishop
Ida P. Reiser
Fred W. Scott
T. E. Clark
ROBINSON COVE CO.
Geo D. Fisher
Mary C. Friburg
G. L. Herndon
Kate H. Remick
U

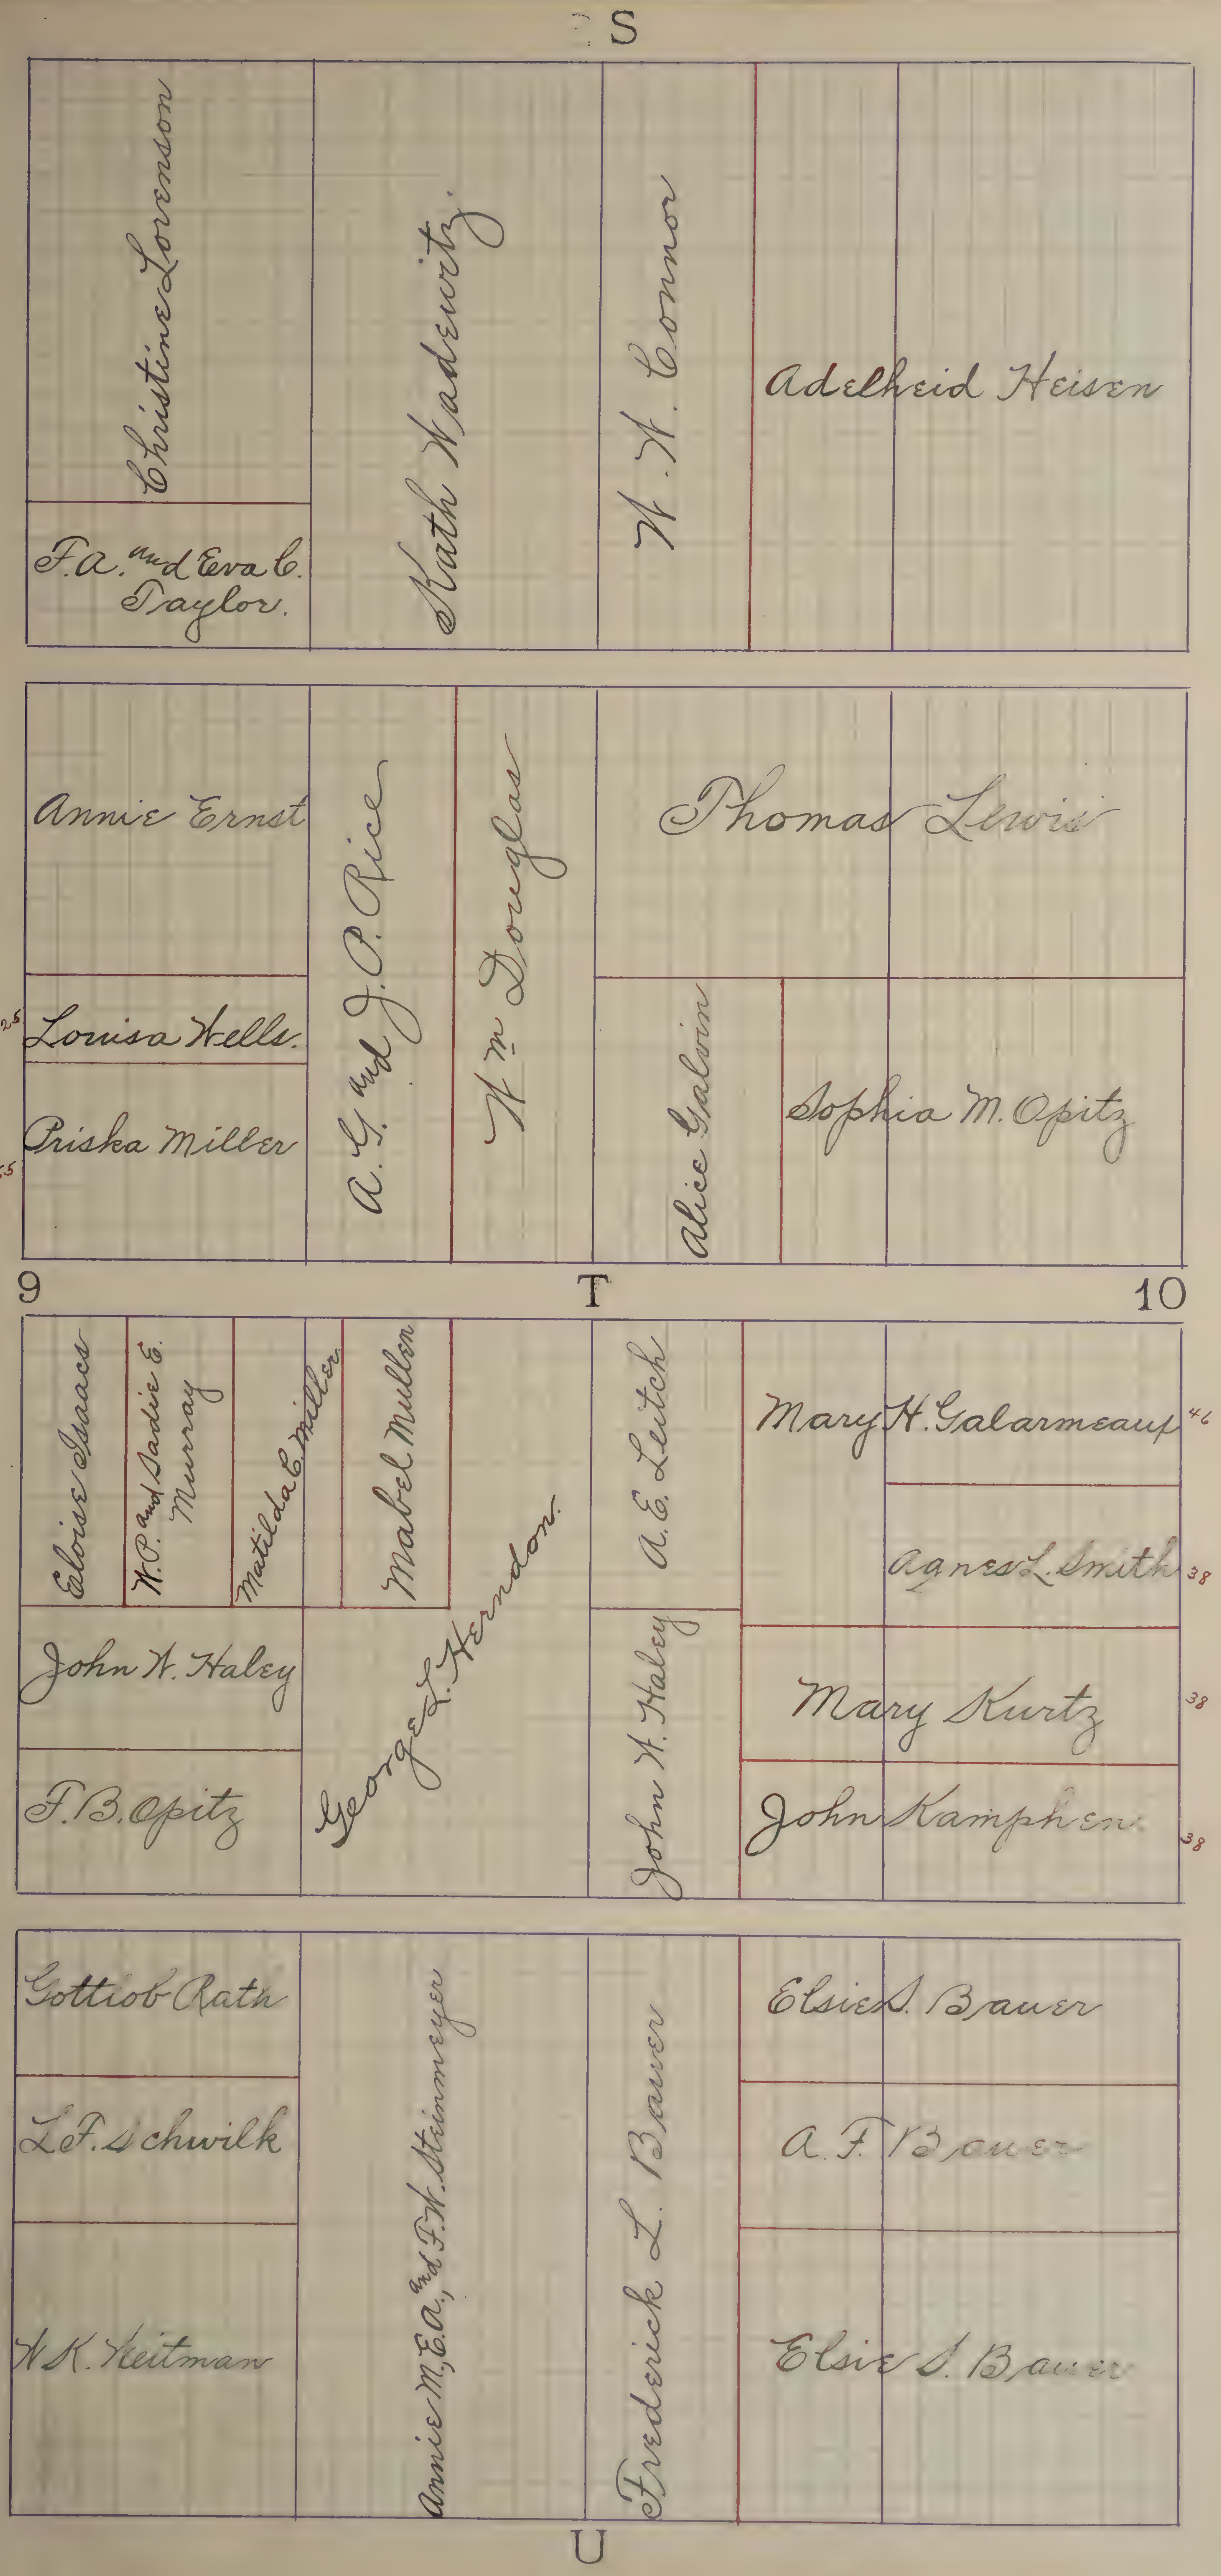
S
Christine Lorenson
F.A. and Eva C. Taylor
Kath Wadewitz
W. W. Connor
Adelheid Heisen
Annie Ernst
25
Louisa Wells
Priska Miller
55
A. G. and J. P. Rice
Wm Douglas
Thomas Lewis
Alice Galvin
Sophia M. Opitz
9
T
10
Eloise Isaacs
W. P. and Sadie E. Murray
Matilda E. Miller
Mabel Mullon
George L. Herndon
A. E. Leitch
John W. Haley
John W. Haley
F. B. Opitz
Mary H. Galarmeau
46
Agnes L. Smith
38
Mary Kurtz
38
John Kamphen
38
Gottlob Rath
L.F. Schwilk
H.K. Heitman
Annie M, E.A. and F.W. Steinmeyer
Frederick L. Bauer
Elsie L. Bauer
A. F. Bauer
Elsie L. Bauer
U

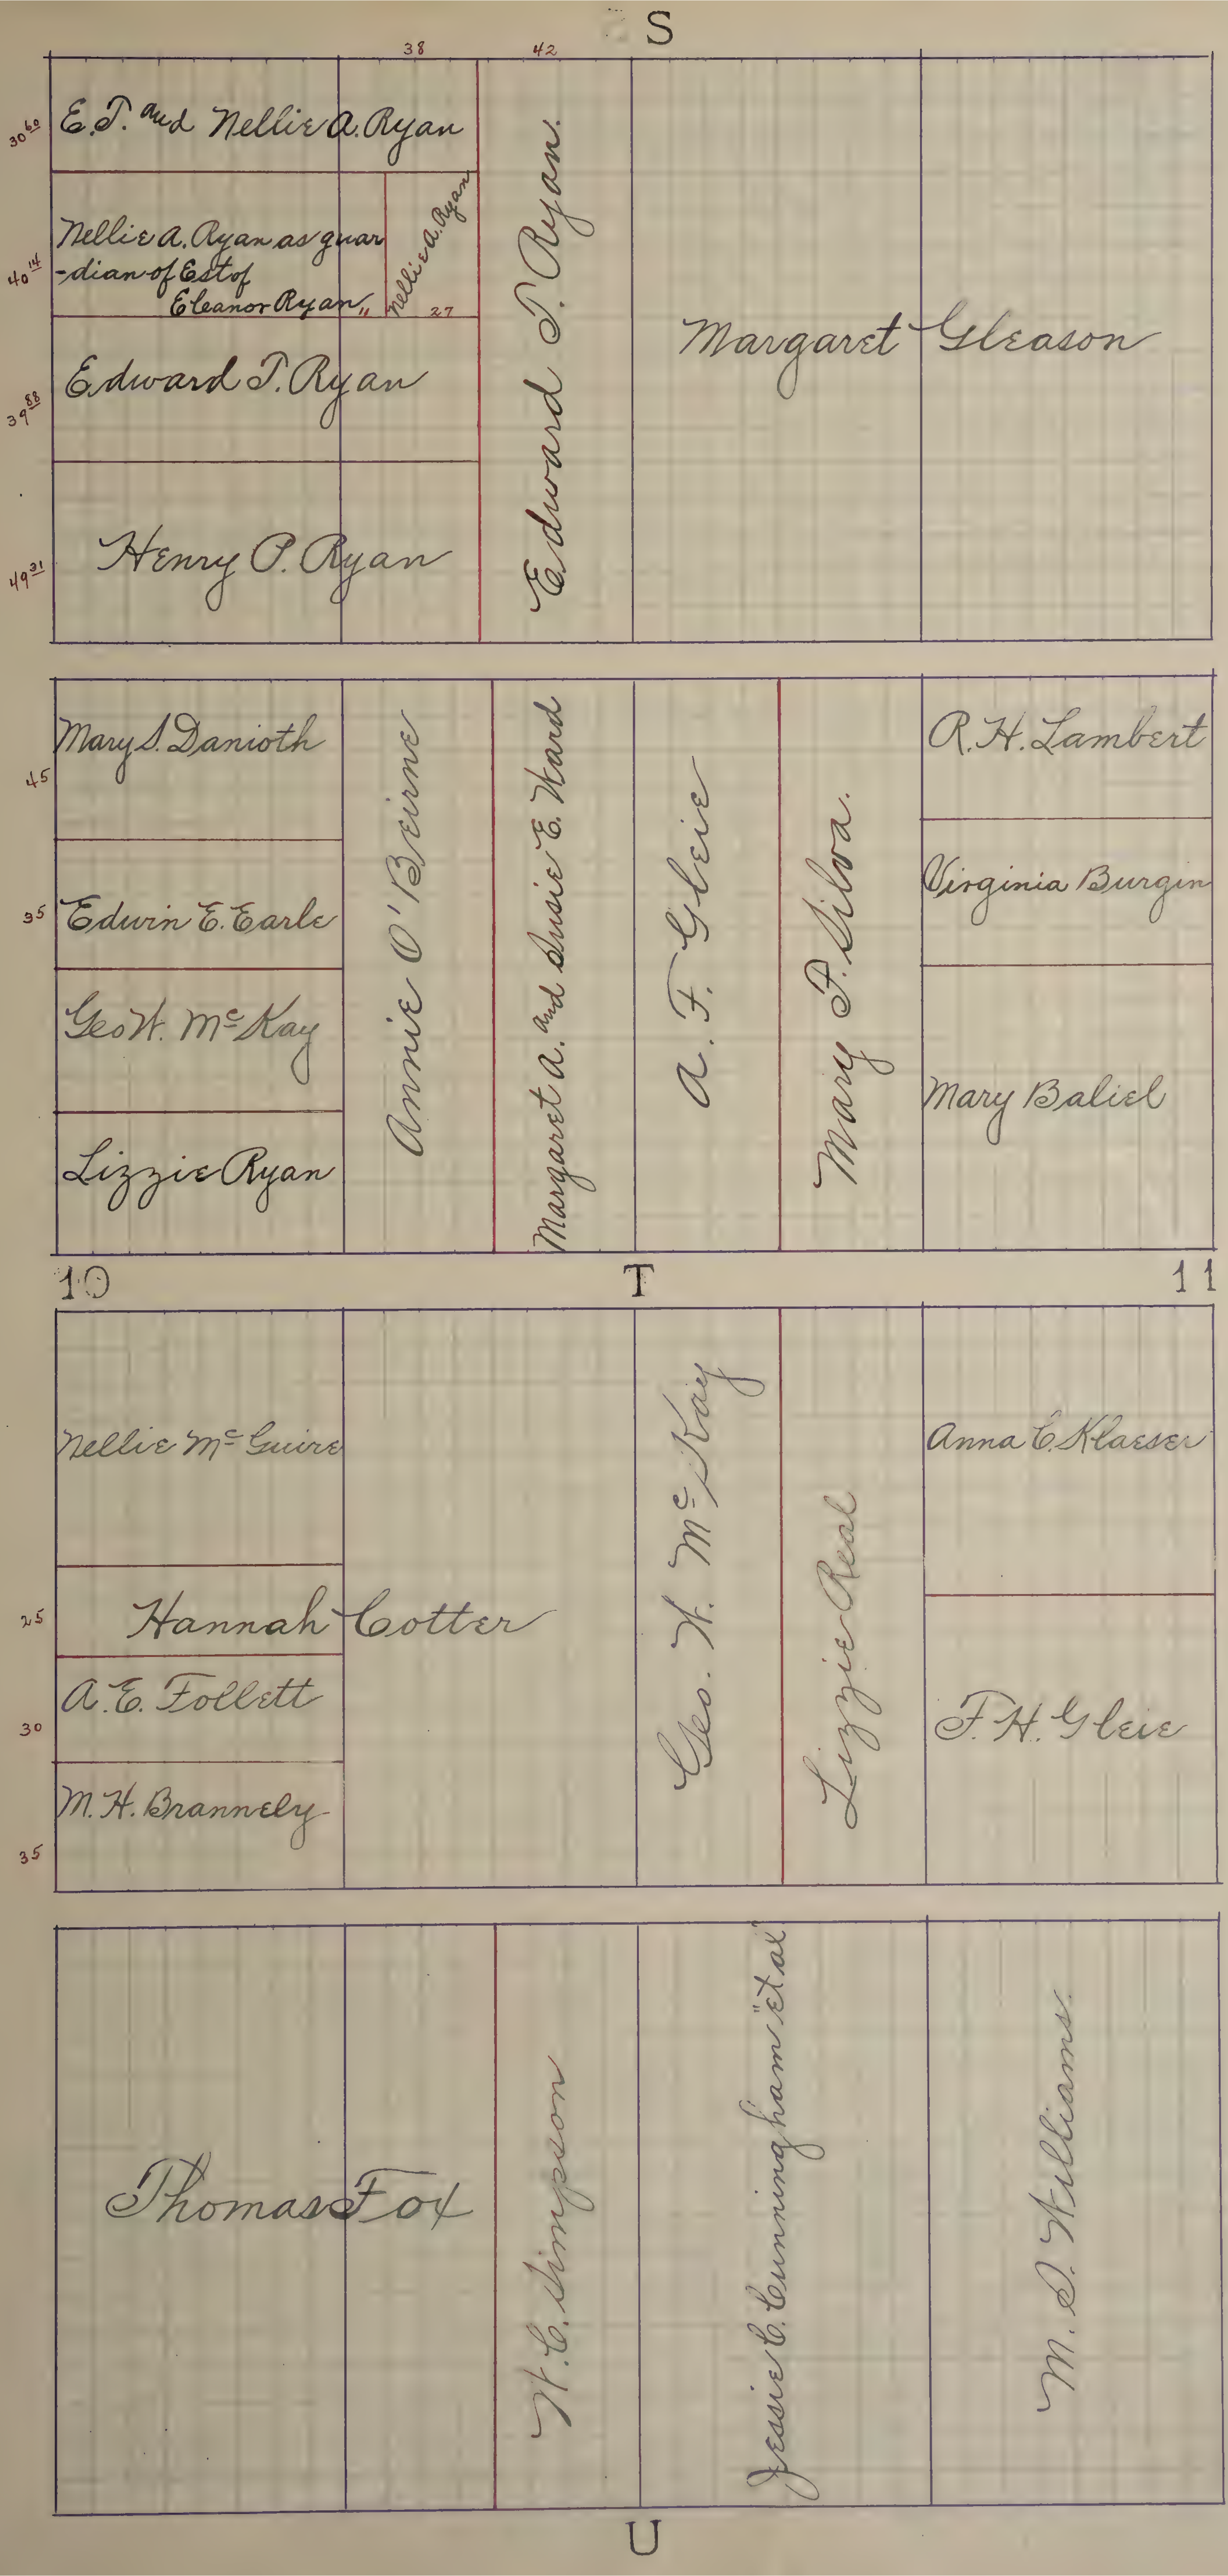
S
38
42
30 60
E. T. and Nellie A. Ryan
40 14
Nellie A. Ryan as guardian of Est of Eleanor Ryan
11
Nellie A. Ryan
27
39 88
Edward T. Ryan
49 31
Henry P. Ryan
Edward T. Ryan
Margaret Gleason
45
Mary S. Danioth
35
Edwin E. Earle
Geo W. McKay
Lizzie Ryan
Annie O'Beirne
Margaret A. and Susie E. Ward
A. F. Gleie
Mary F. Silva
R. H. Lambert
Virginia Burgin
Mary Baliel
10
T
11
Nellie McGuire
25
Hannah Cotter
30
A. E. Follett
M. H. Brannelly
35
Geo. W. McKay
Lizzie Real
Anna C. Klaeser
F. H. Gleie
Thomas Fox
W. C. Simpson
Jessie C. Cunningham "et al"
M. D. Williams
U

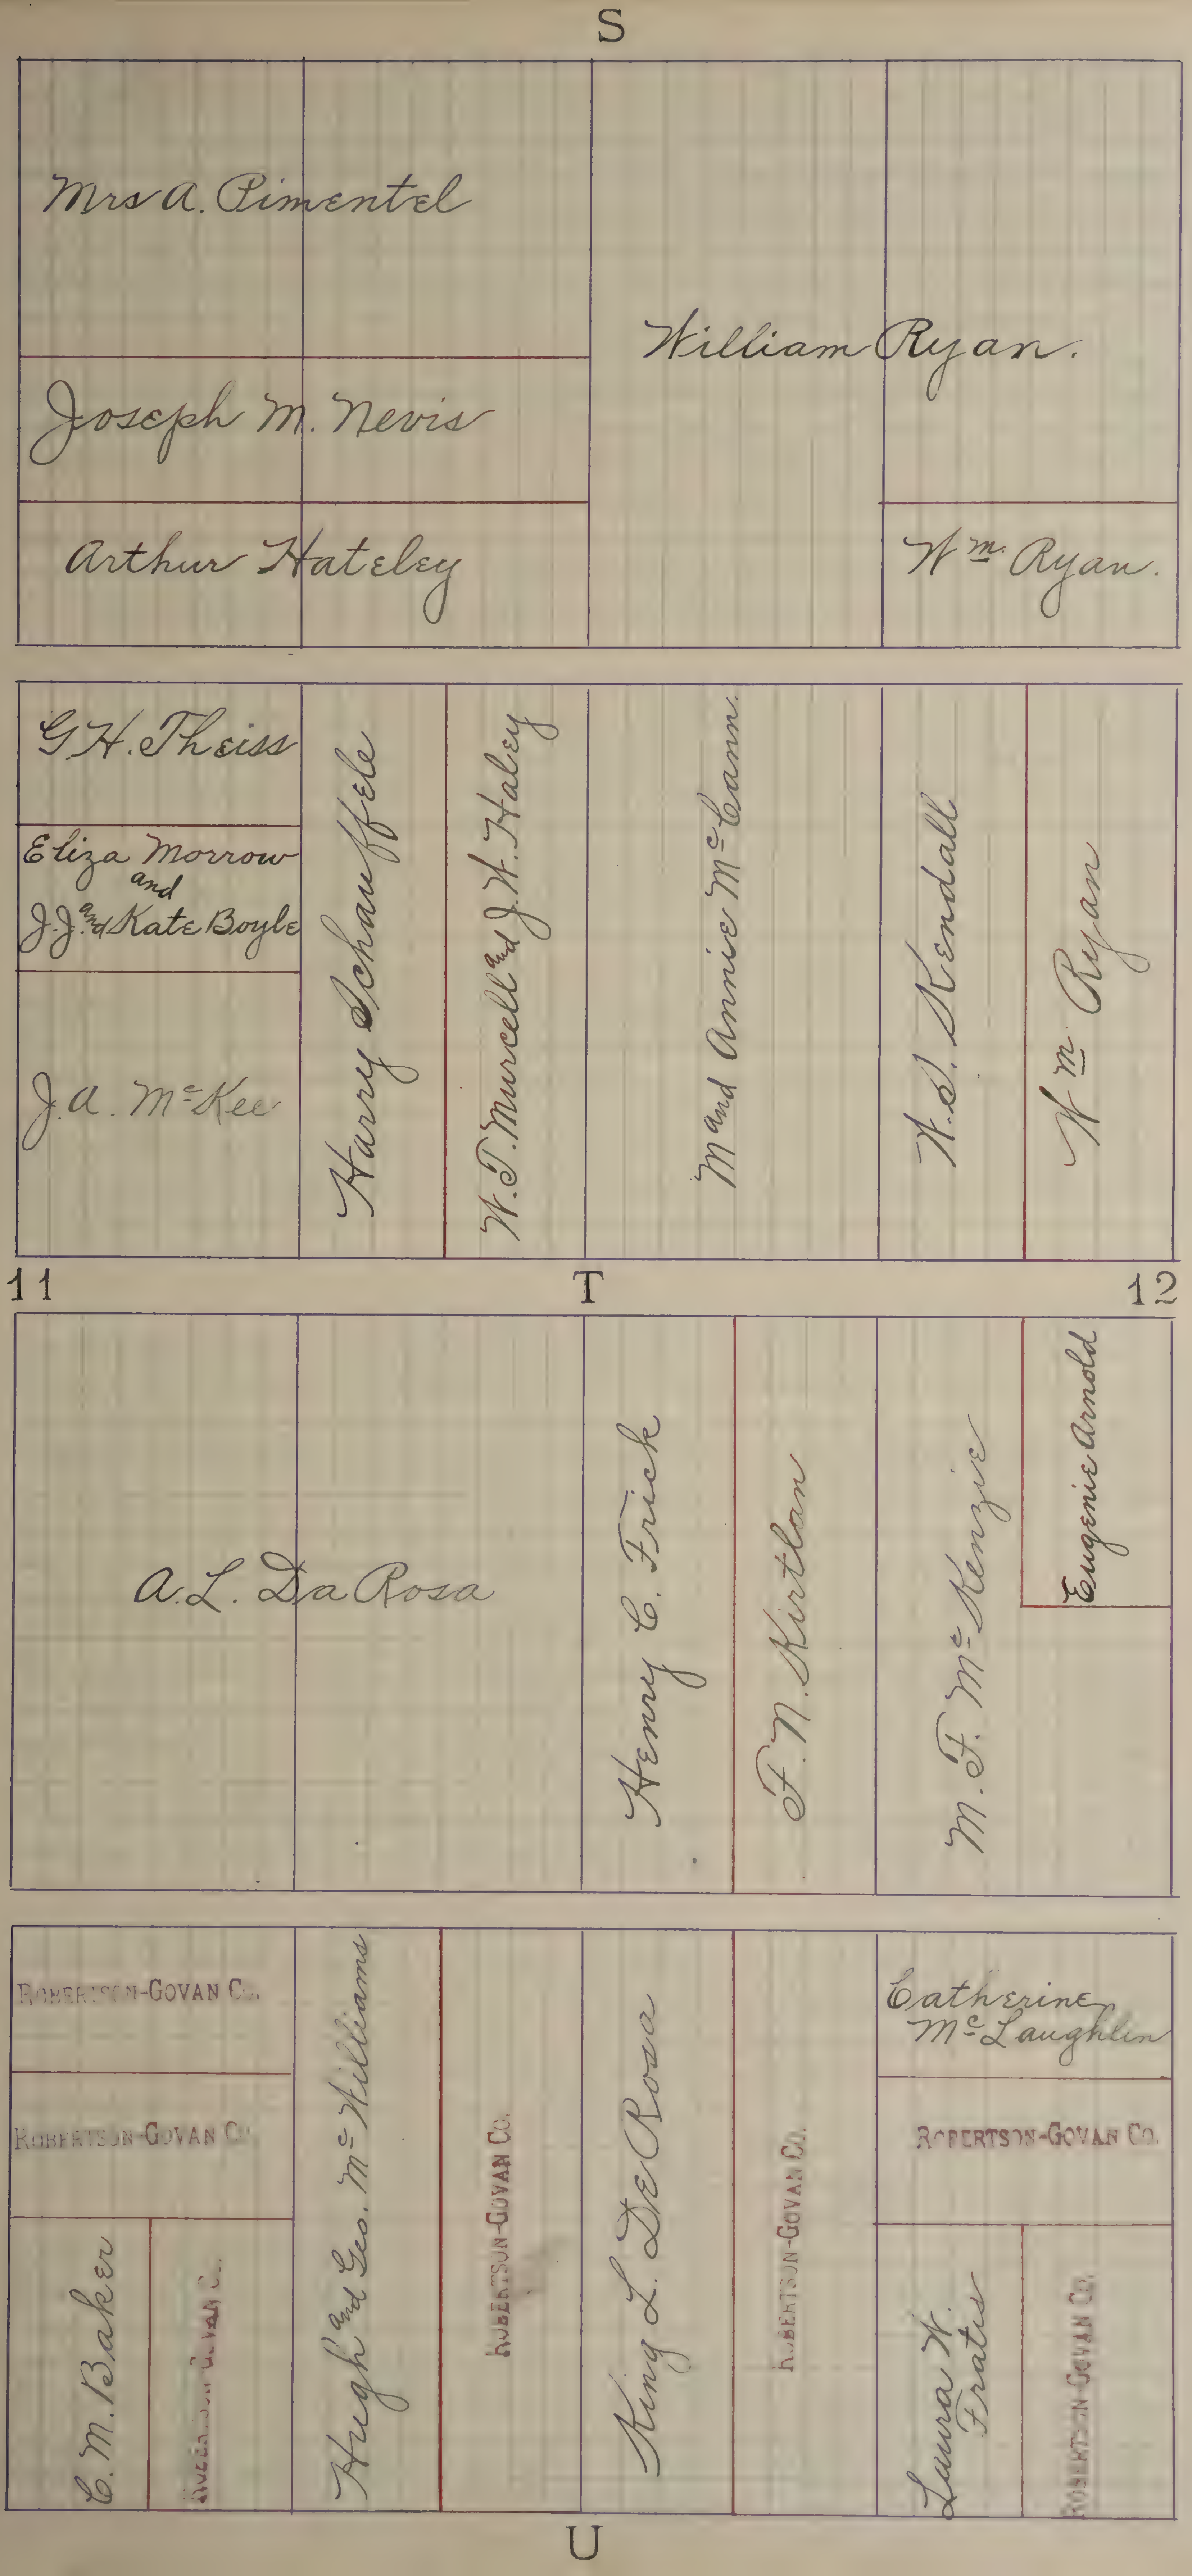
S
Mrs A. Pimentel
Joseph M. Nevis
Arthur Hateley
William Ryan.
Wm Ryan.
G.H. Theiss
Eliza Morrow and J.J. and Kate Boyle
J.A. McKee
Harry Schauffele
W.T. Murcell and J.H. Haley
M and Annie McCann.
W.S. Kendall
Wm Ryan
11
T
12
A.L. Da Rosa
Henry C. Frick
F.N. Kirtlan
M.F. McKenzie
Eugenie Arnold
Robertson-Govan Co.
Robertson-Govan Co.
C.M. Baker
Robertson-Govan Co.
Hugh and Geo. McWilliams
Robertson-Govan Co.
King L. DeRosa
Robertson-Govan Co.
Catherine McLaughlin
Robertson-Govan Co.
Laura W. Fratis
Robertson-Govan Co.
U

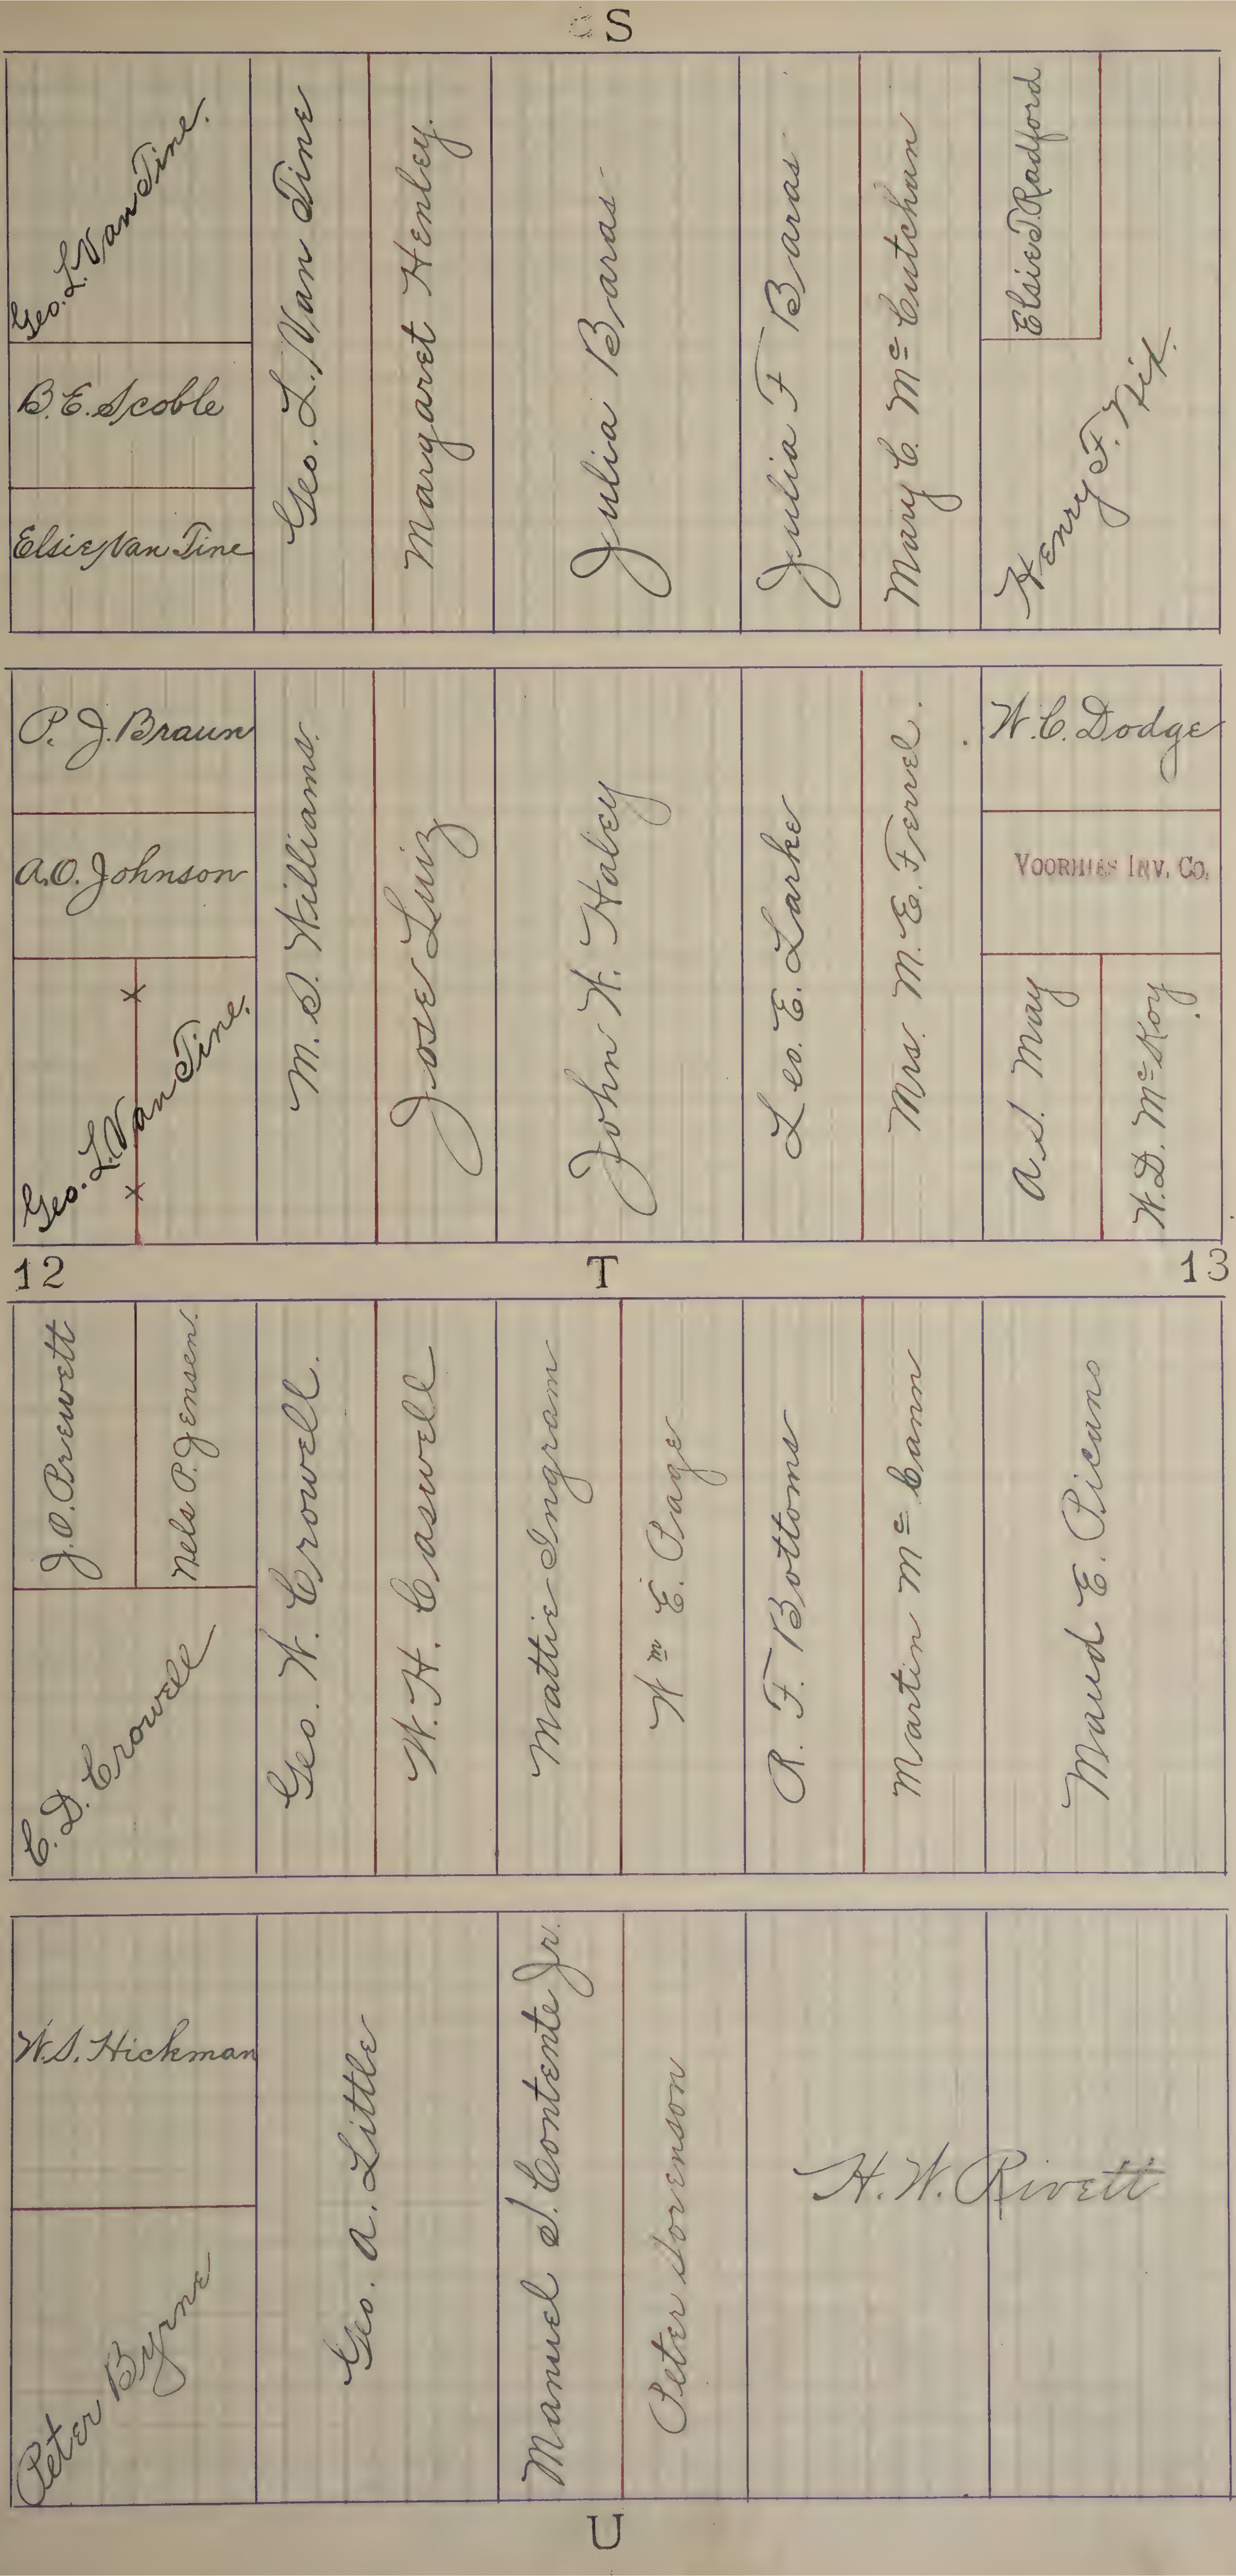
S
Geo. L. Van Tine.
B. E. Scoble
Elsie Van Tine
Geo. L. Van Tine
Margaret Henley
Julia Baras
Julia F Baras
Mary E. Mc Cutchan
Elsie J Radford
Henry F. Fix
P. J. Braun
A. O. Johnson
Geo. L. Van Tine.
M. S. Williams
Jose Luiz
John H. Haley
Leo. E. Larke
Mrs. M. E. Ferrel.
W. C. Dodge
VOORHIES INV. CO.
A. S. May
W. D. McKoy.
12
T
13
J. O. Prewett
Nels P. Jensen.
C. D. Crowell
Geo. W. Crowell.
W. H. Caswell
Mattie Ingram
Wm E. Page
R. F. Bottoms
Martin Mc Cann
Maud E. Picano
W. S. Hickman
Peter Byrne
Geo. A. Little
Manuel S. Contente Jr.
Peter Sorenson
H. W. Rivett
U

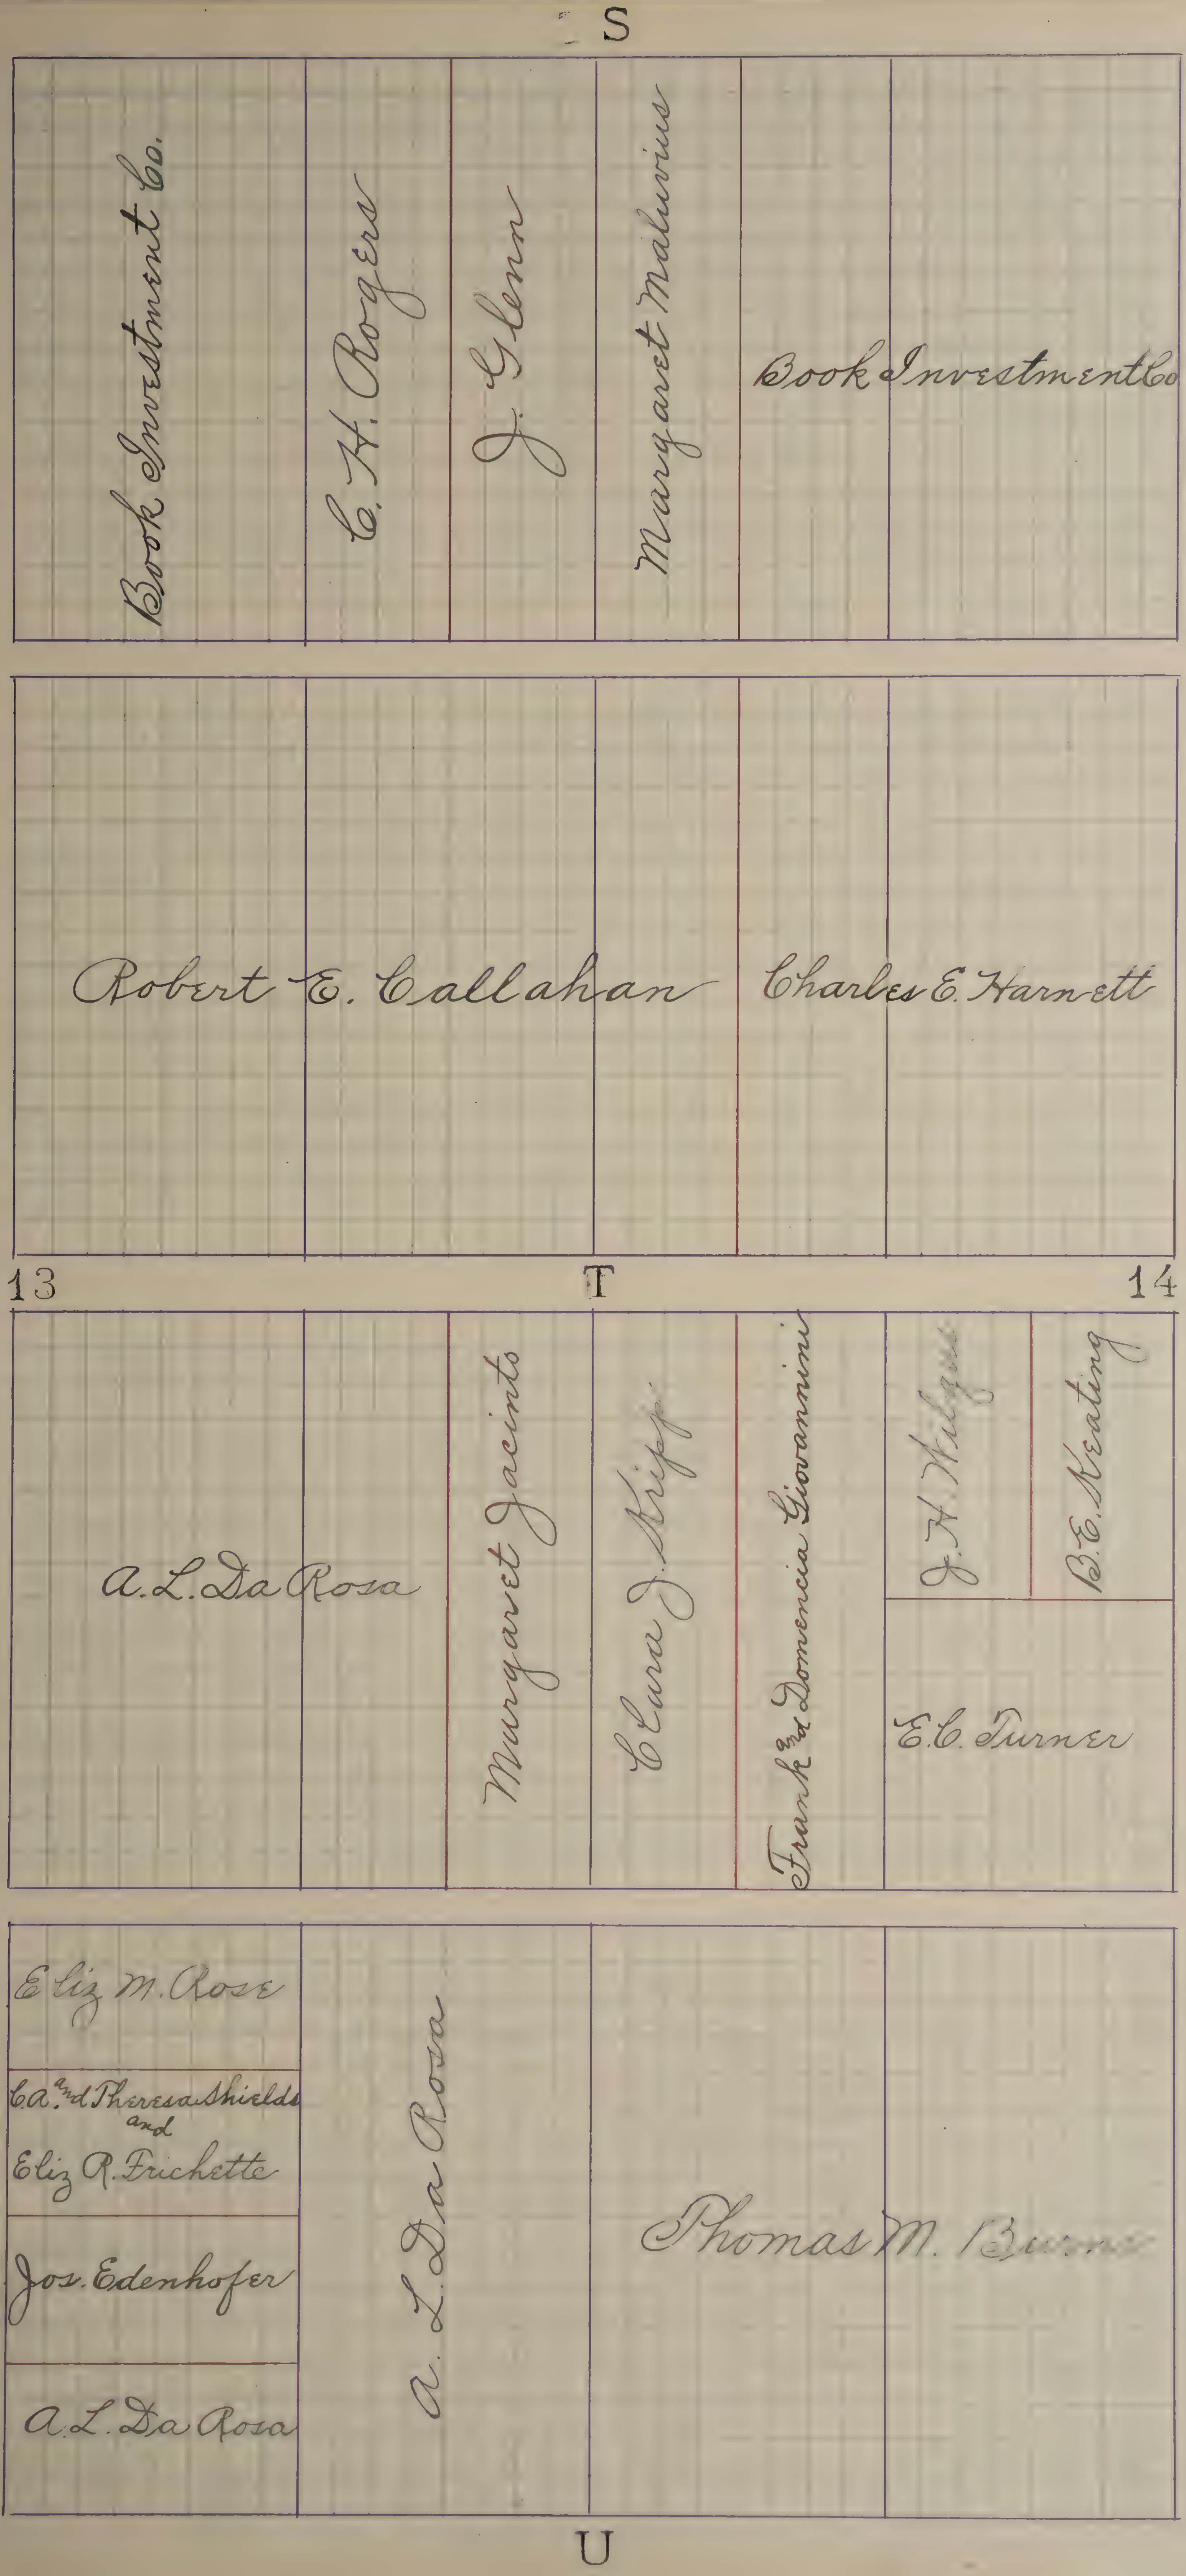
S
Book Investment Co.
C. H. Rogers
J. Glenn
Margaret Mahurin
Book Investment Co
Robert E. Callahan
Charles E. Harnett
13
T
14
A. L. Da Rosa
Margaret Jacinto
Clara J. Kipp
Frank and Domencia Giovannini
J. H. Wilgus
B. E. Keating
E. C. Turner
Eliz M. Rose
C. A. and Theresa Shields and Eliz R. Frichette
Jos. Edenhofer
A. L. Da Rosa
A. L. Da Rosa
Thomas M. Burns
U

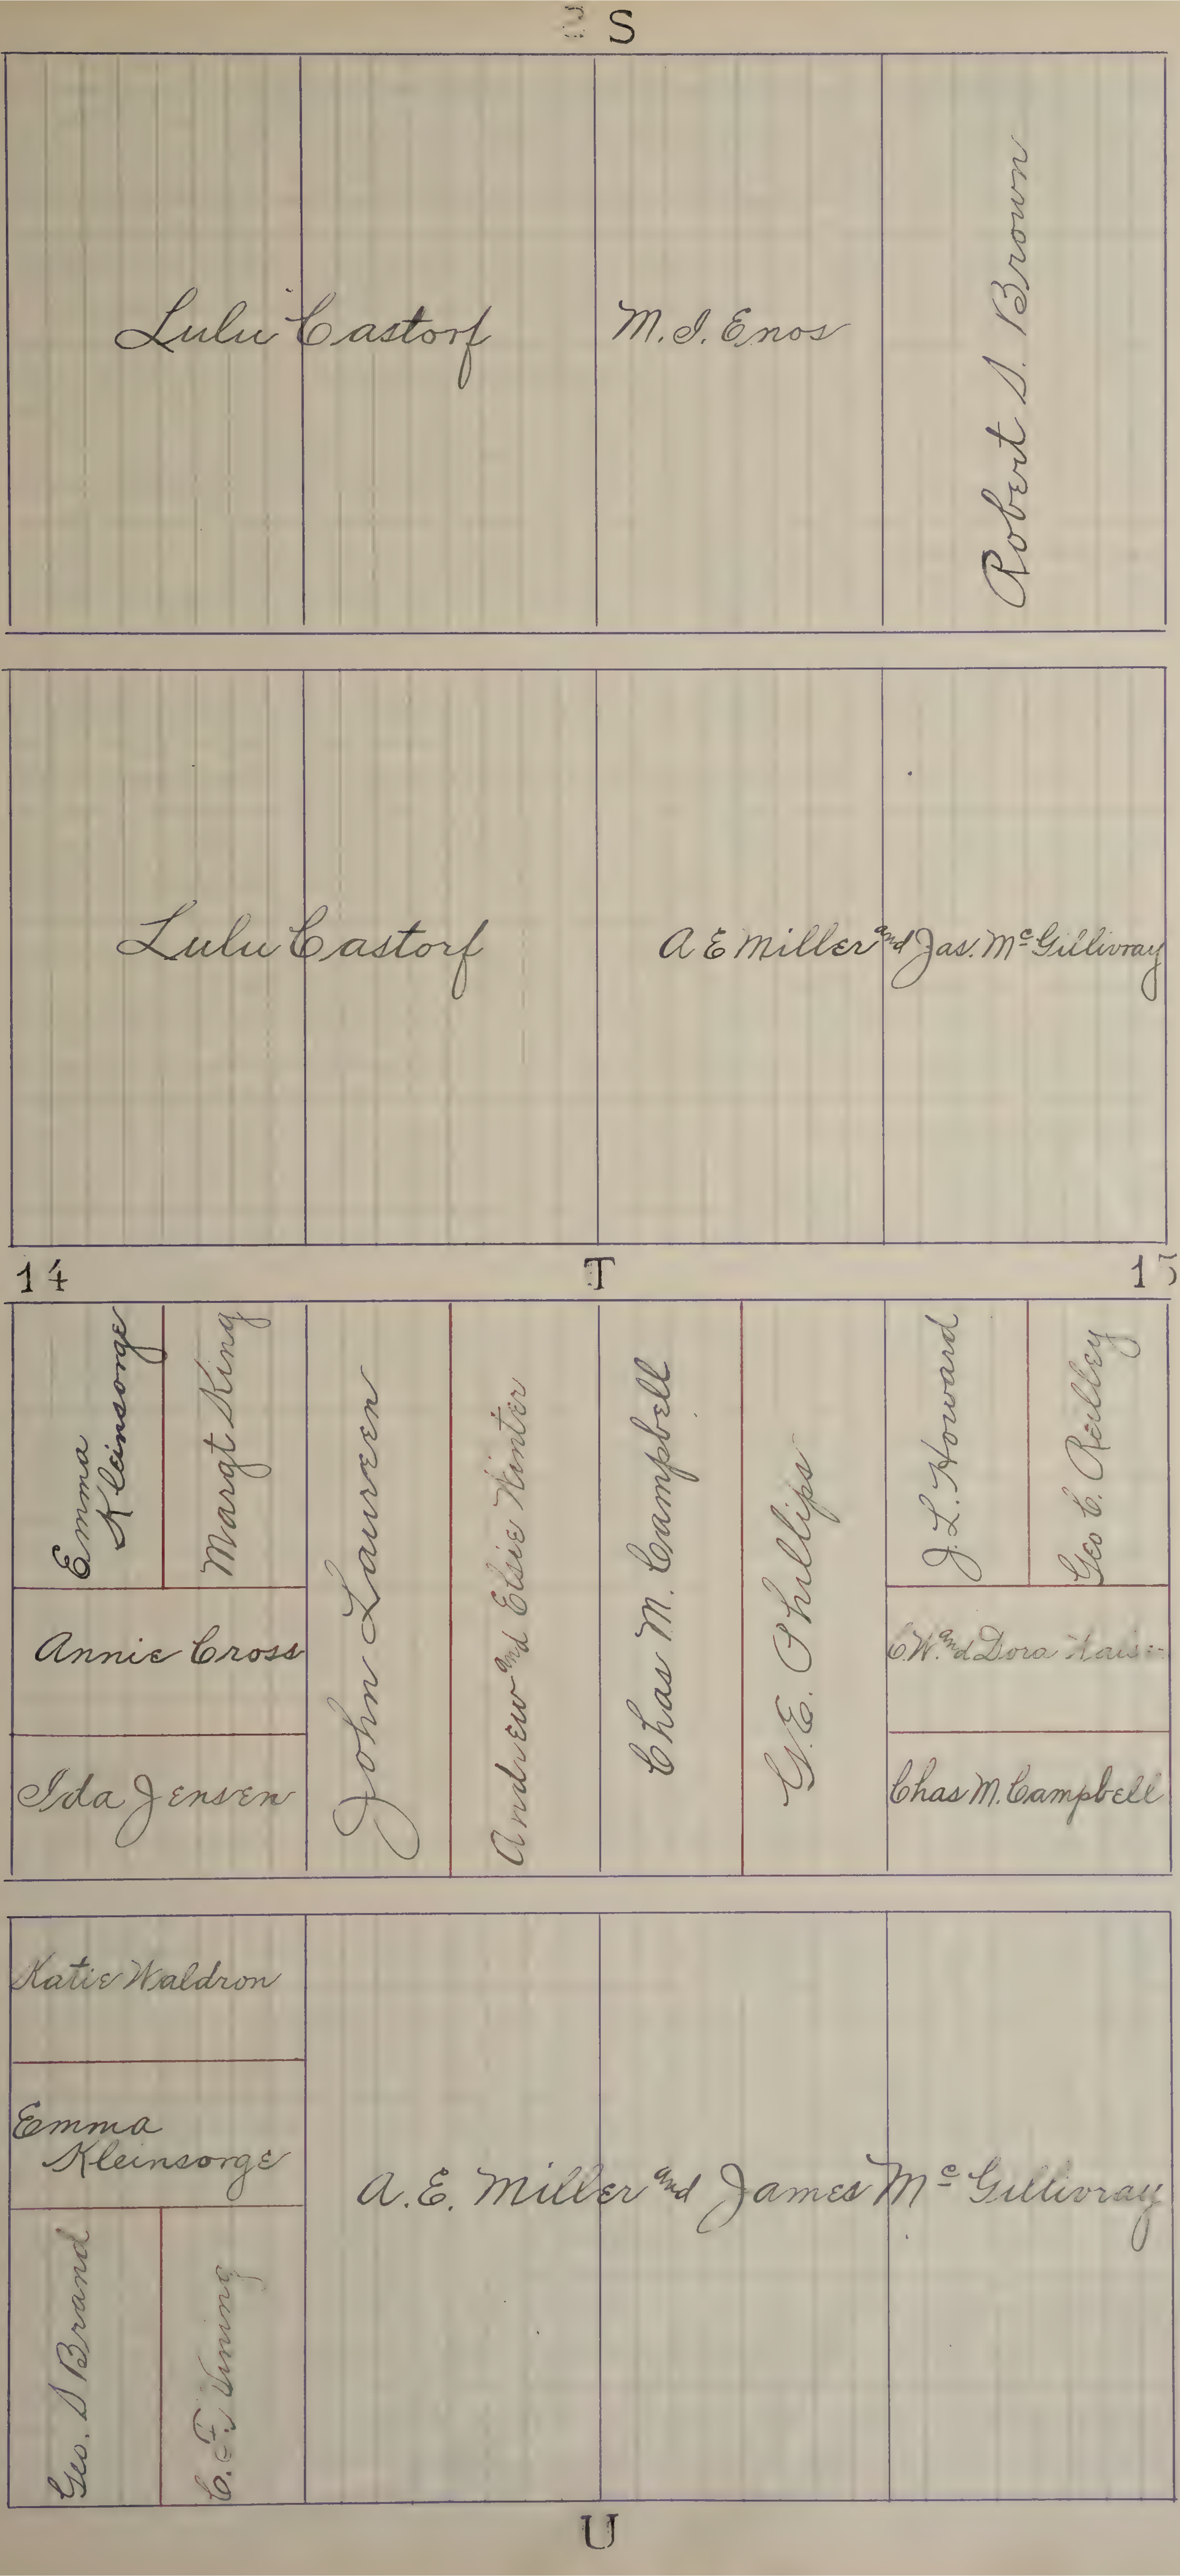
3 S
Lulu Castorf
M. J. Enos
Robert S. Brown
Lulu Castorf
A. E. Miller and Jas. Mc Gillivray
14
T
15
Emma Kleinsorge
Margt King
Annie Cross
Ida Jensen
John Lauren
Andrew and Elsie Winter
Chas M. Campbell
G. E. Phillips
J. L. Howard
Geo C. Reilley
C. W. and Dora Kais
Chas M. Campbell
Katie Waldron
Emma Kleinsorge
Geo. S Brand
C. F. Vining
A. E. Miller and James Mc Gillivray
U

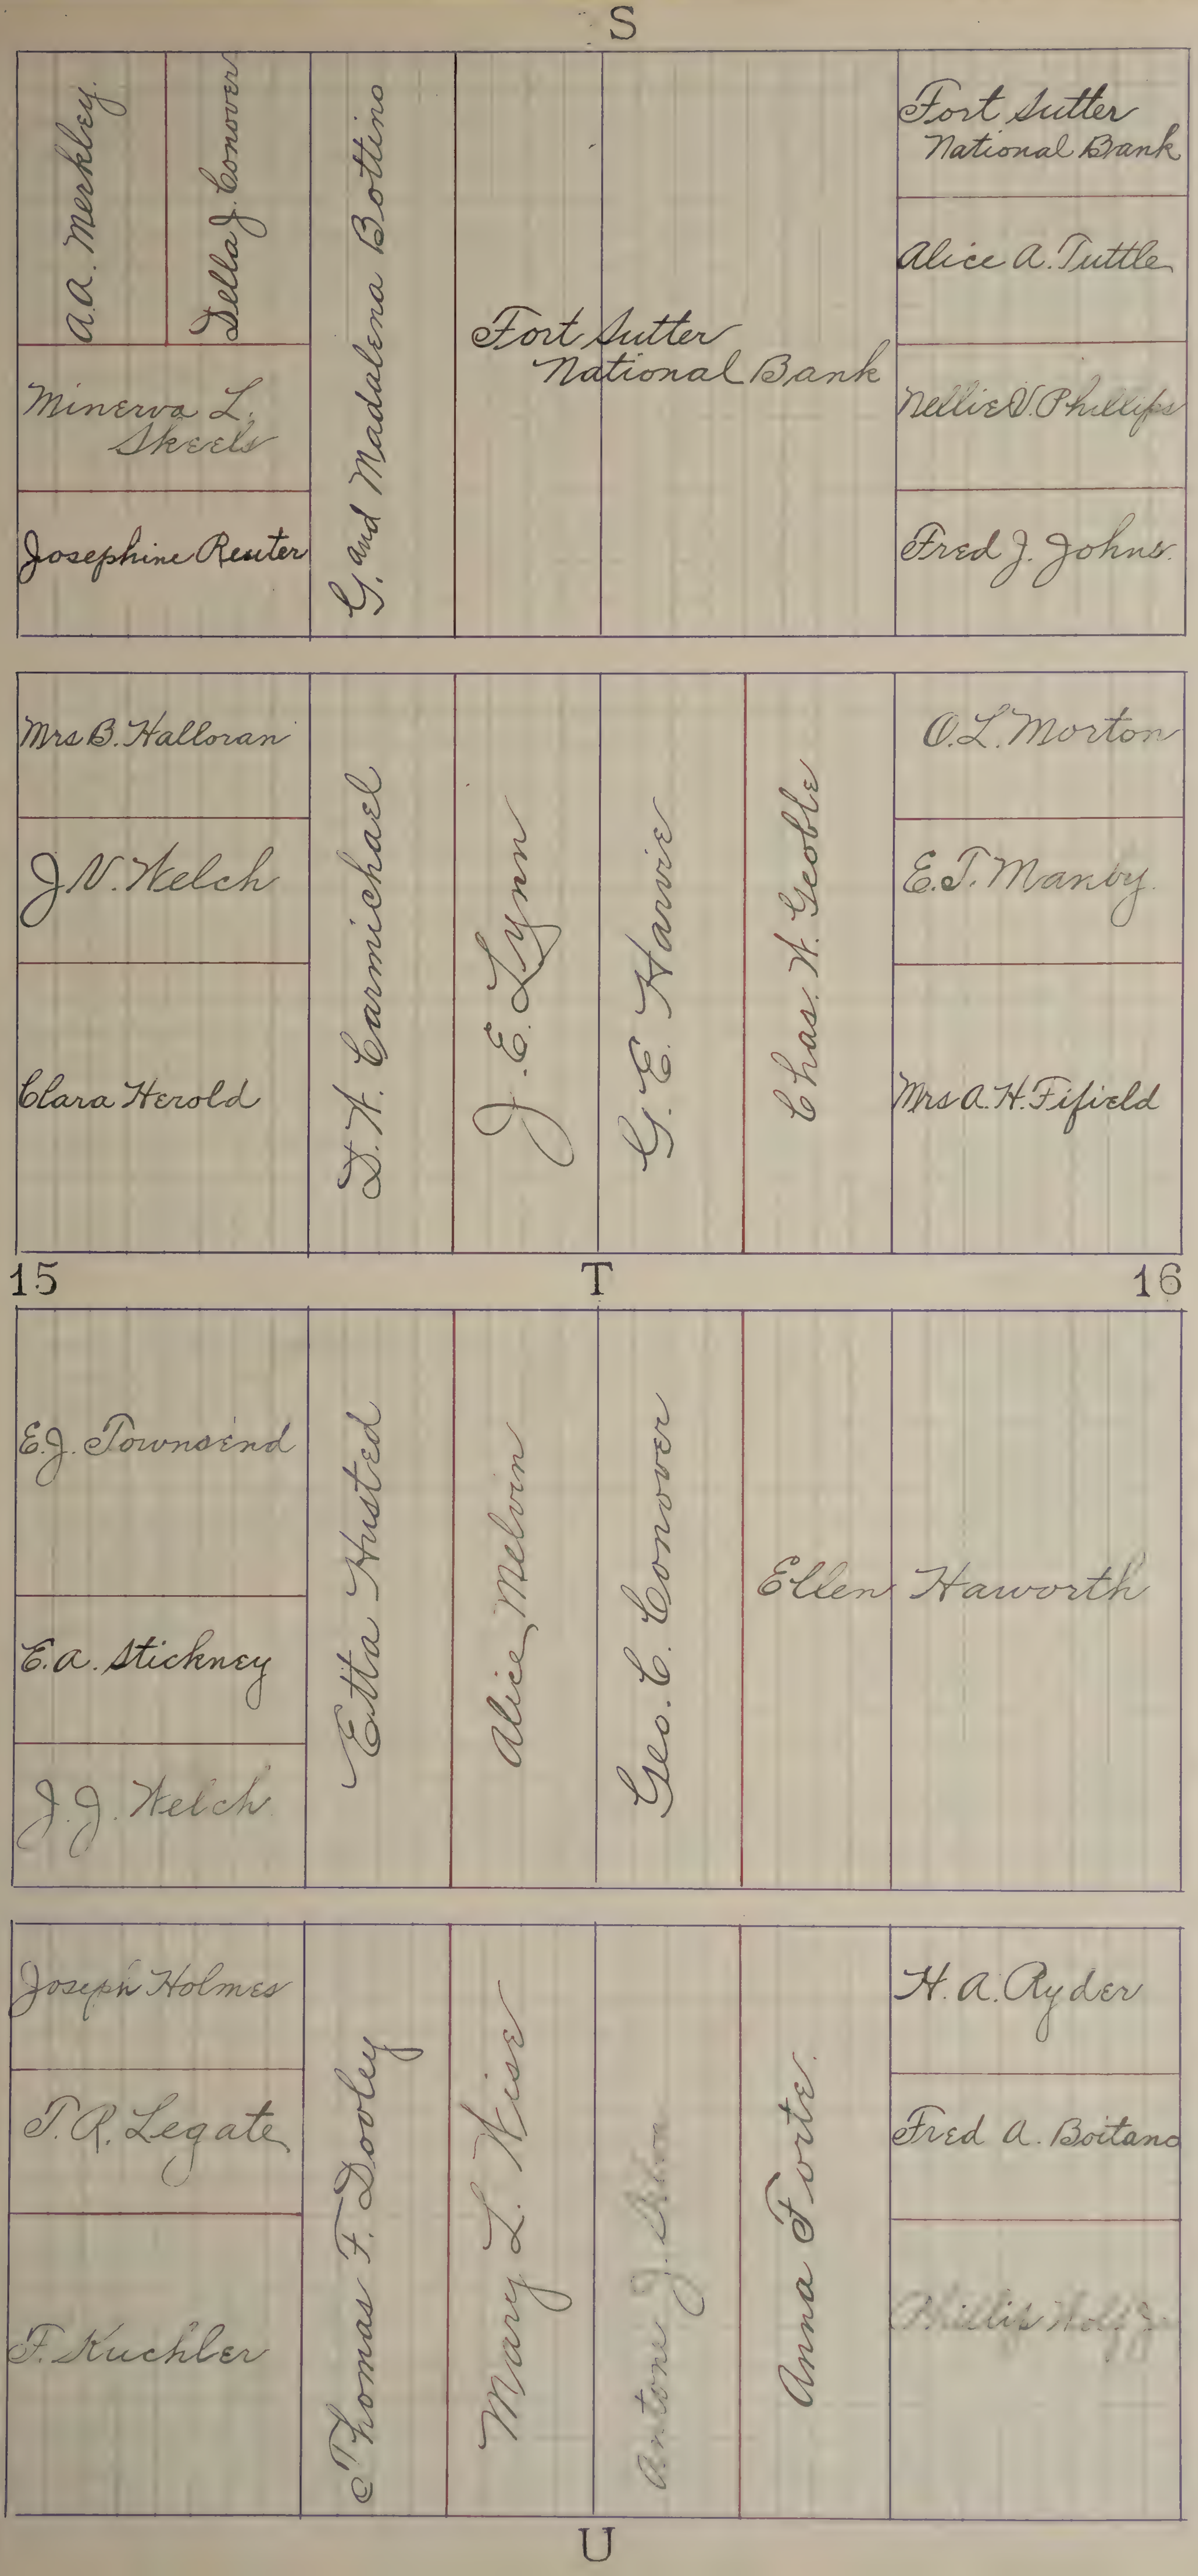
S
A.A. Merkley
Della J. Conover
Minerva L. Skeels
Josephine Reuter
G. and Madalena Bottino
Fort Sutter National Bank
Fort Sutter National Bank
Alice A. Tuttle
Nellie V. Phillips
Fred J. Johns
Mrs B. Halloran
J.N. Welch
Clara Herold
L.A. Carmichael
J.E. Lynn
G.E. Harris
Chas. W. Geoble
O.L. Morton
E.T. Manby
Mrs A.H. Fifield
15
T
16
E.J. Townsend
E.A. Stickney
J.J. Welch
Etta Husted
Alice Melvin
Geo. C. Conover
Ellen Haworth
Joseph Holmes
T.R. Legate
F. Kuchler
Thomas F. Dooley
Mary L. Wise
Antone J.
Anna Forte
H.A. Ryder
Fred A. Boitano
Phillips Holt Jr.
U

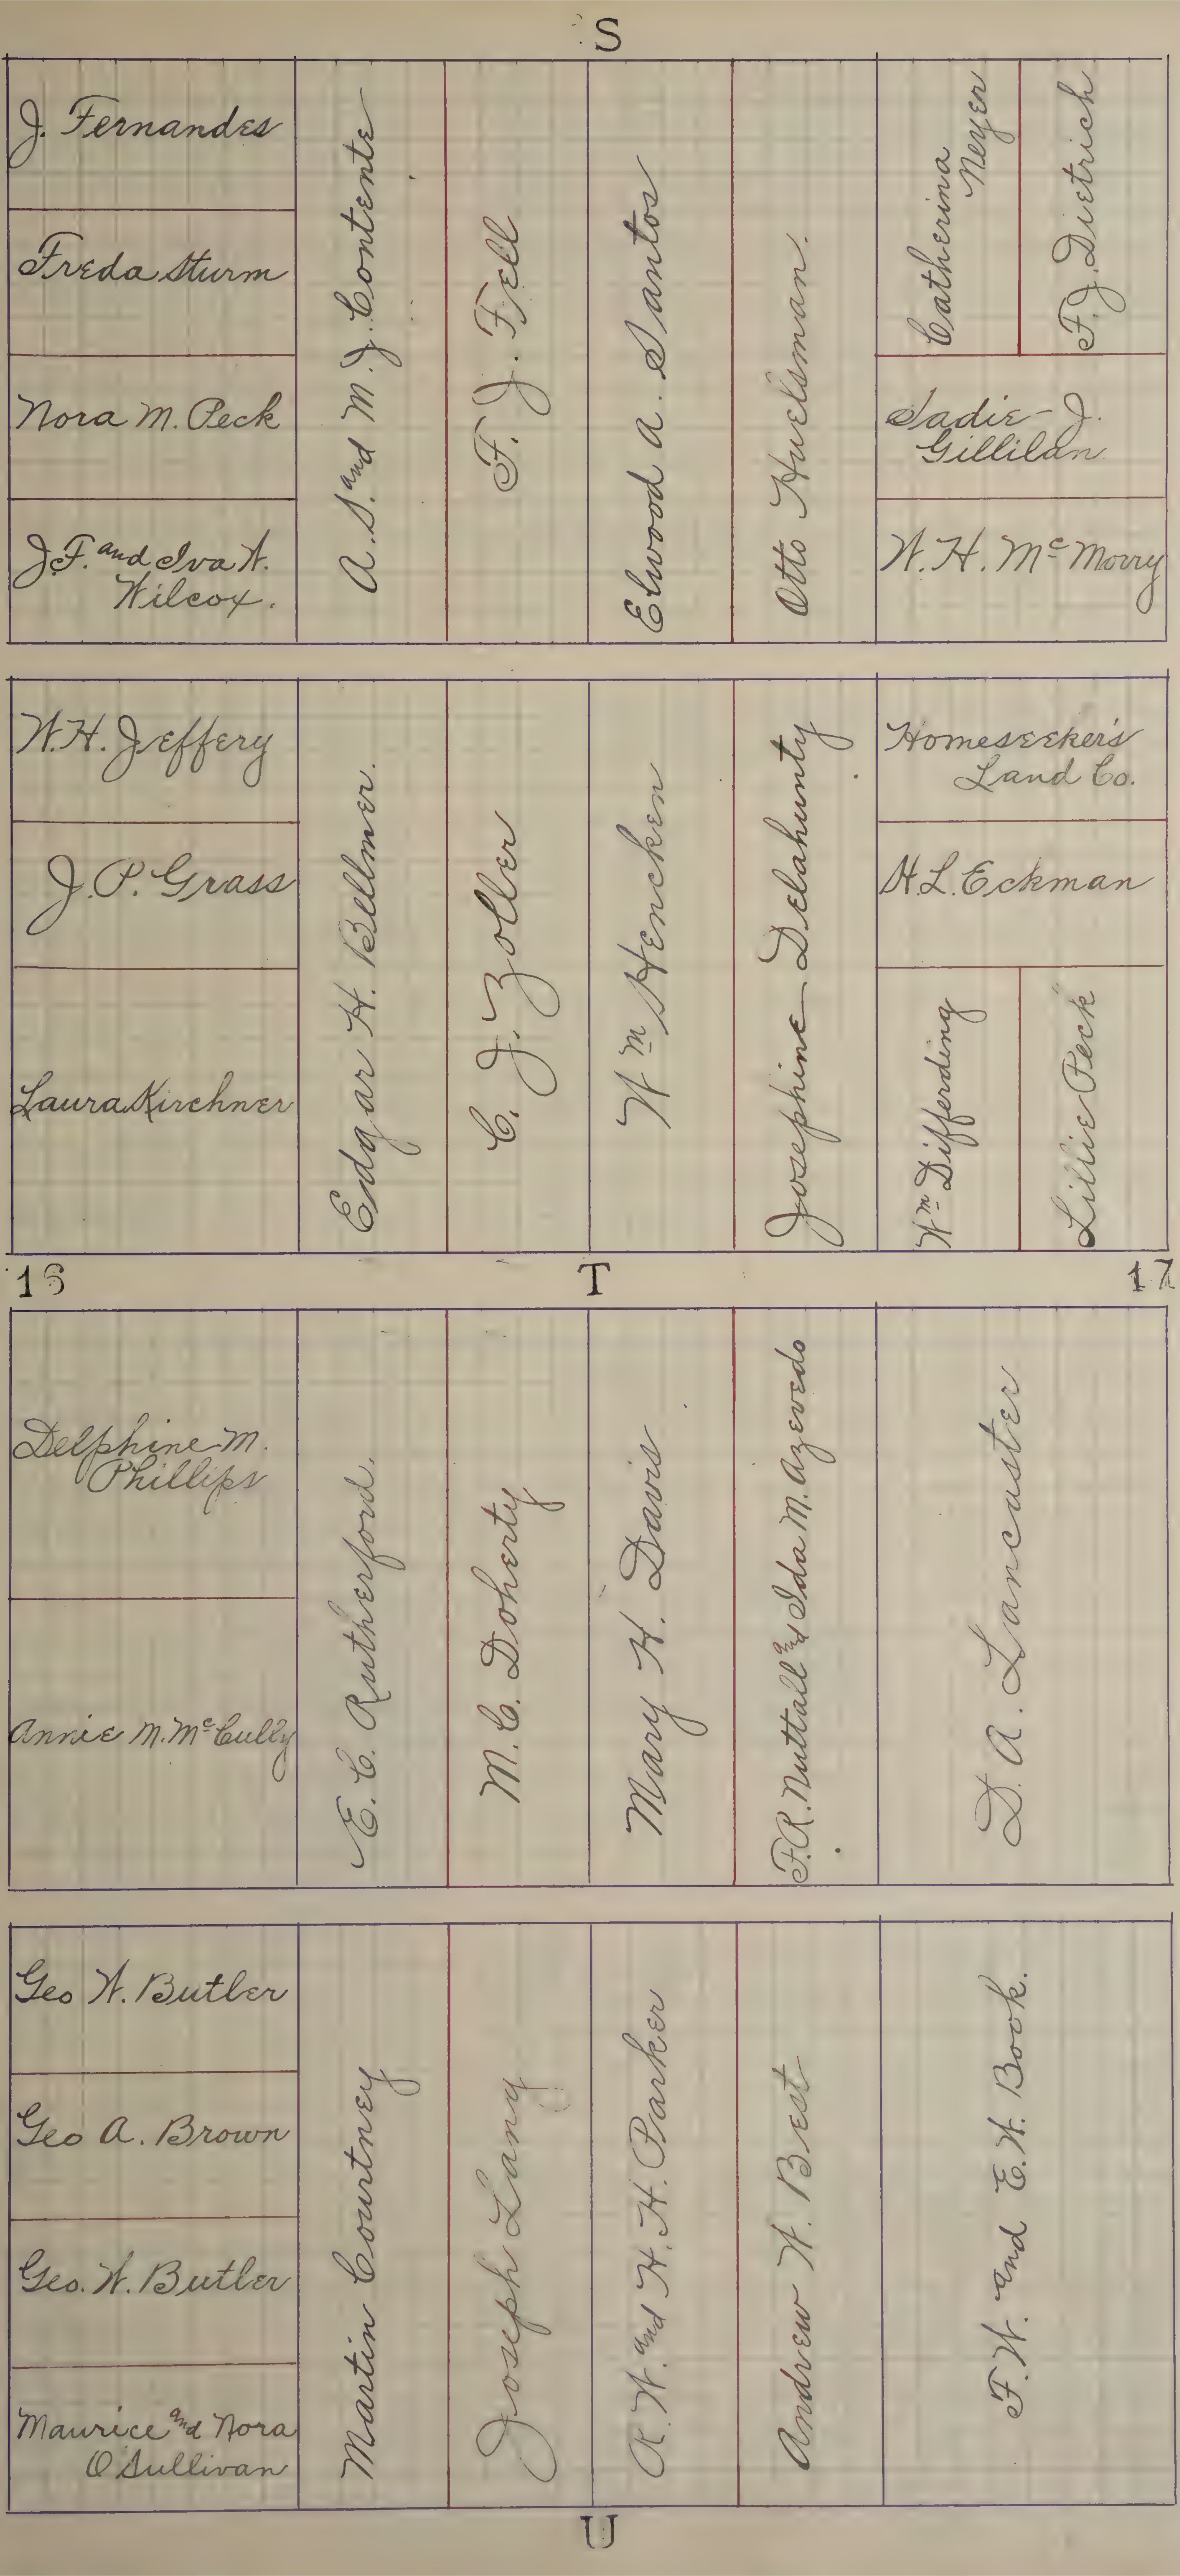
S
J. Fernandes
Freda Sturm
Nora M. Peck
J.F. and Iva H. Wilcox.
A. S. and M. J. Contente
F. J. Fell
Elwood A. Santos
Otto Huelsman
Catherina Meyer
F. J. Dietrich
Sadie J. Gillilan
W. H. McMorry
W.H. Jeffery
J.P. Grass
Laura Kirchner
Edgar H. Bellmer
C. J. Zoller
Wm Hencken
Josephine Delahunty
Homeseeker's Land Co.
H.L. Eckman
Wm Differding
Lillie Peck
16
T
17
Delphine M. Phillips
Annie M. McCully
E. E. Rutherford
M. E. Doherty
Mary H. Davis
F.R. Nuttall and Idda M. Azevedo
J. A. Lancaster
Geo H. Butler
Geo A. Brown
Geo. H. Butler
Maurice and Nora O'Sullivan
Martin Courtney
Joseph Lang
R. H. and H. H. Parker
Andrew H. Best
F. H. and E. H. Book.
U

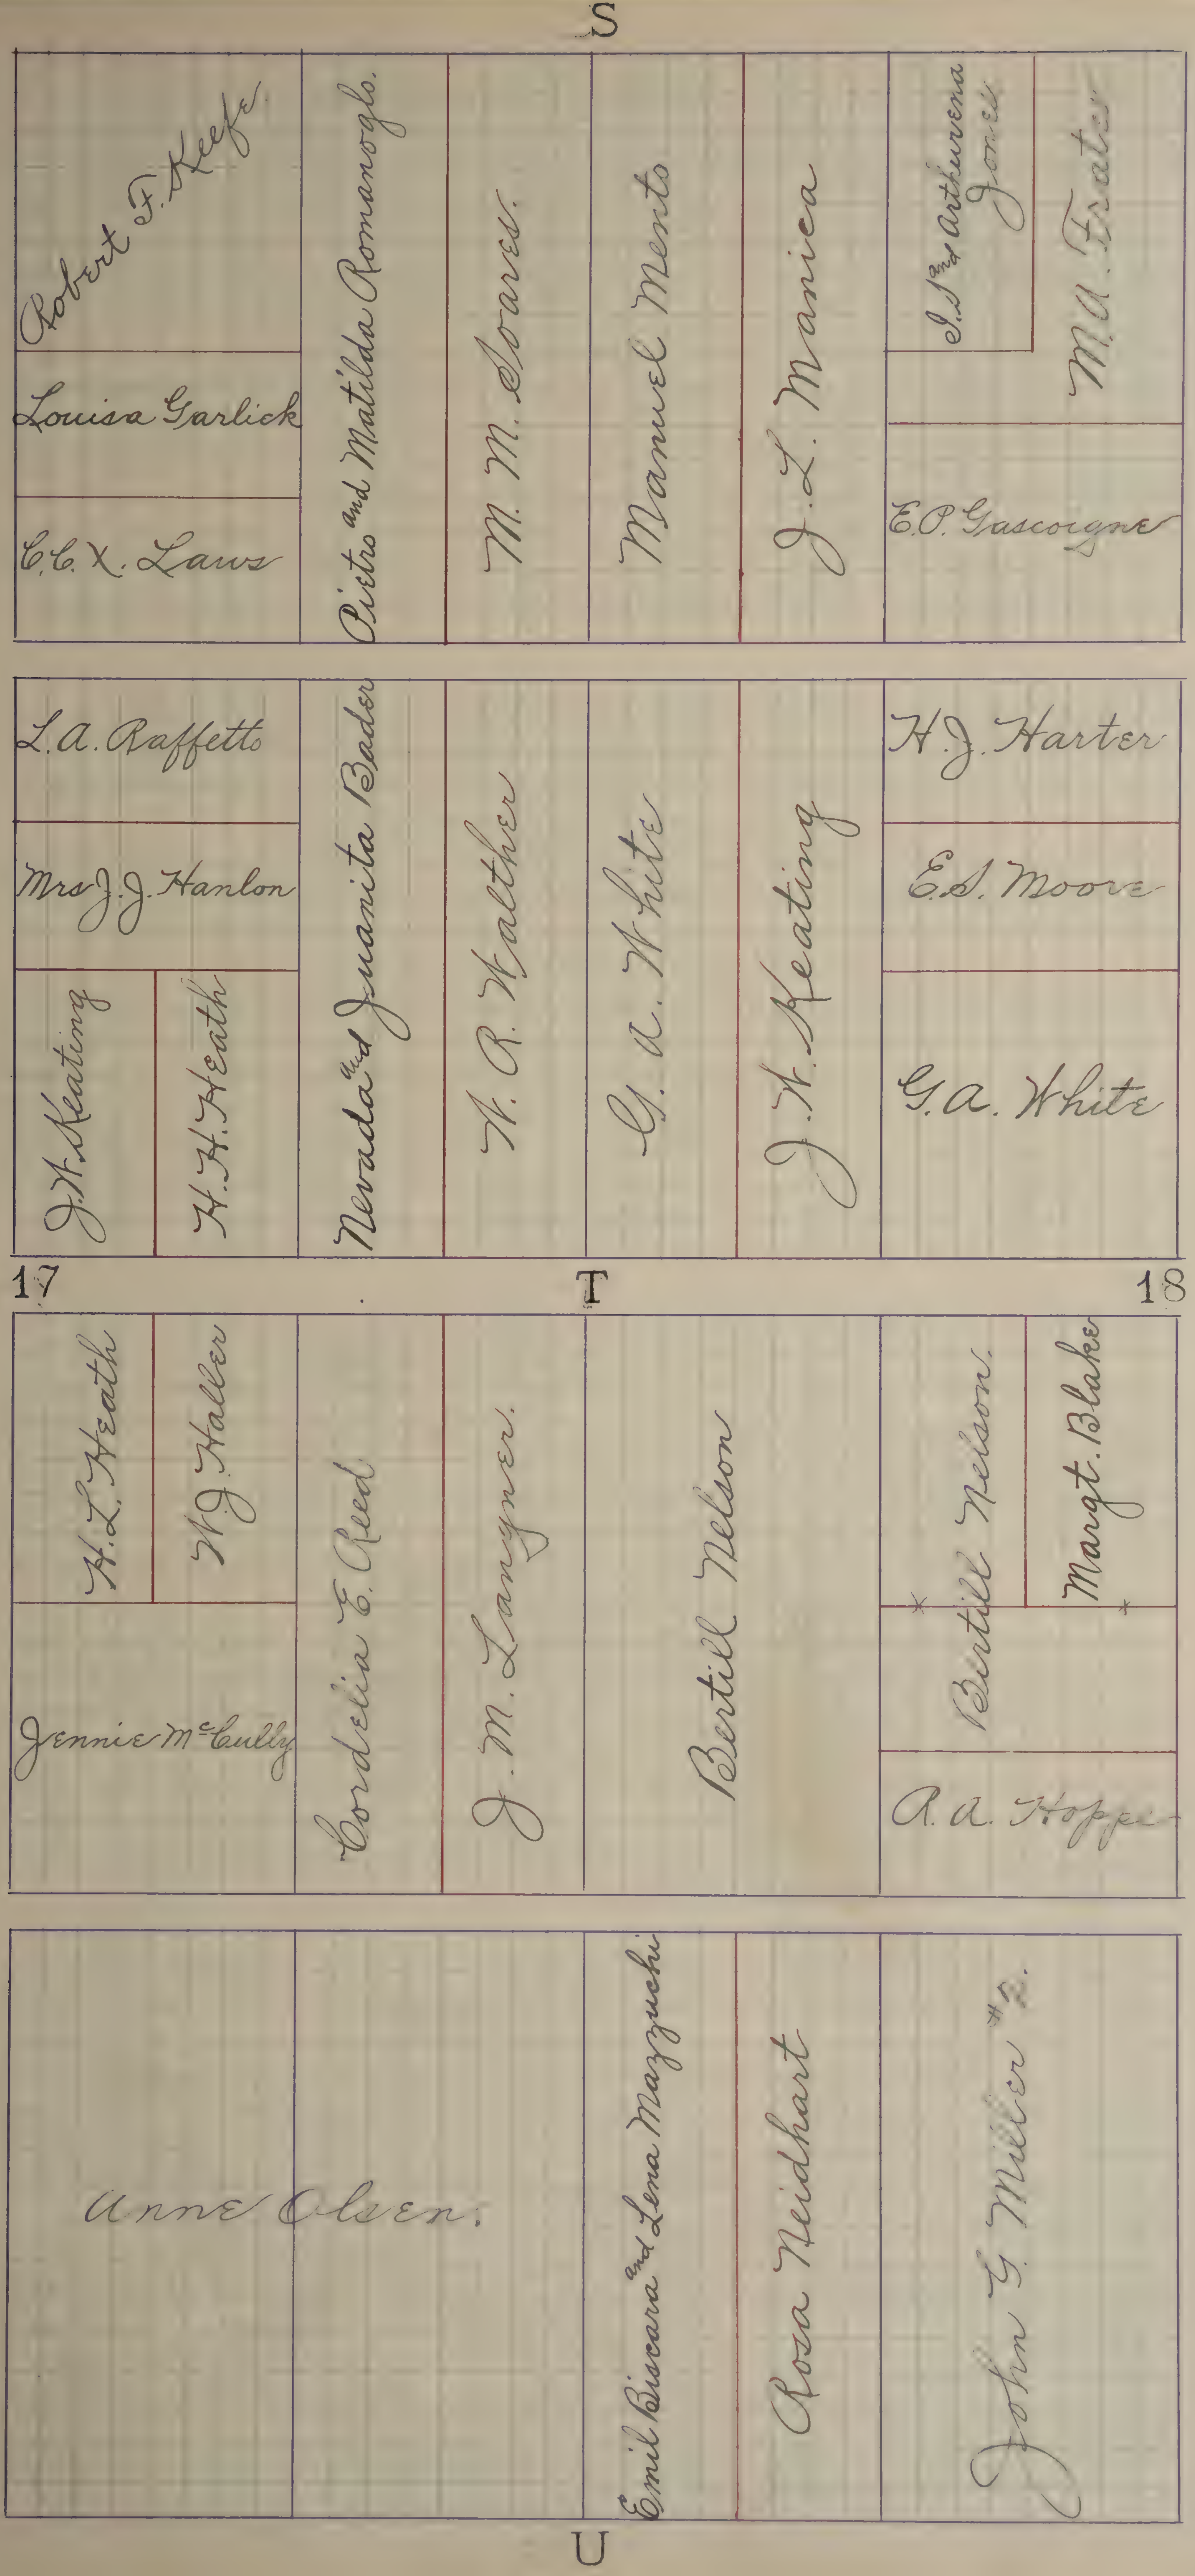
S
Robert F. Keefe
Louisa Garlick
C.C.X. Laws
Pietro and Matilda Romanoglo
M. M. Soares
Manuel Mento
J. L. Manica
I. S. and Arthurvena Jones
M. A. Frates
E. P. Gascoigne
L. A. Raffetto
Mrs J. J. Hanlon
J. H. Keating
H. H. Heath
Nevada and Juanita Bader
H. R. Walther
G. A. White
J. H. Keating
H. J. Harter
E. S. Moore
G. A. White
17
T
18
H. L. Heath
W. J. Haller
Jennie McCully
Cordelia E. Reed
J. M. Langner
Bertill Nelson
Bertill Nelson
Margt. Blake
A. A. Hoppe
Anne Olsen
Emil Biscara and Lena Mazzuchi
Roza Neidhart
John G. Miller #2
U

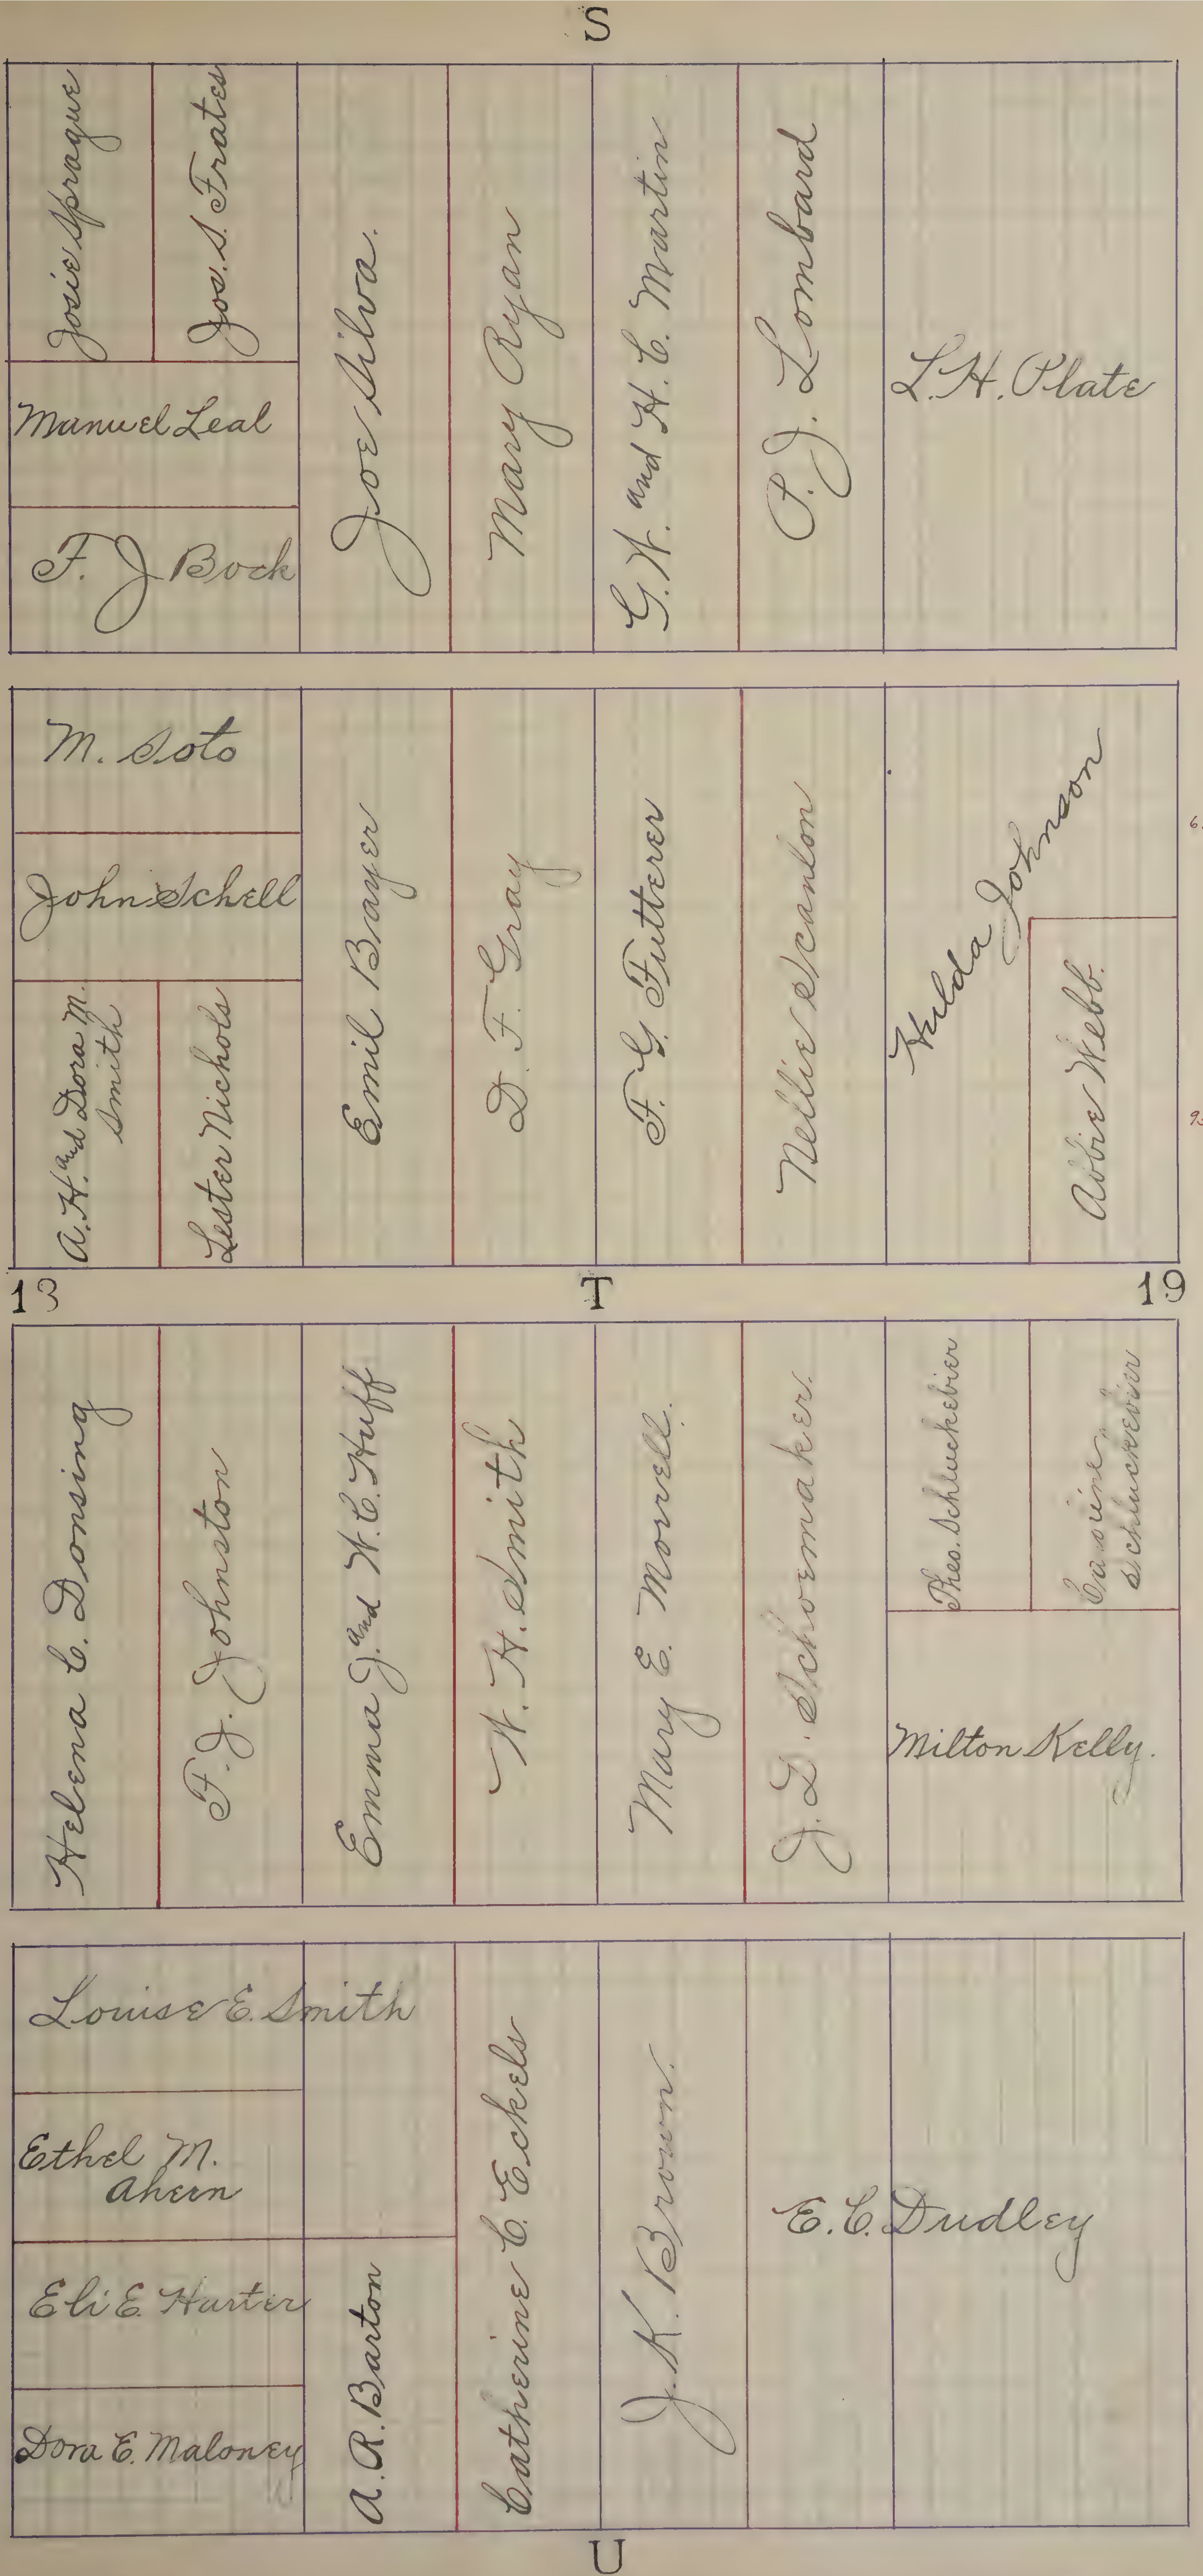
S
Josie Sprague
Jos. S. Frates
Manuel Leal
F. J. Bock
Joe Silva
Mary Ryan
G. W. and H. C. Martin
P. J. Lombard
L. H. Plate
M. Soto
John Schell
A. H. and Dora M. Smith
Lester Nichols
Emil Brayer
D. F. Gray
F. G. Futterer
Nellie Scanlon
Hulda Johnson
Abbie Webb
65
95
13
T
19
Helena C. Donsing
F. J. Johnston
Emma J. and W. C. Huff
W. H. Smith
Mary E. Morrell
J. L. Schoemaker
Theo. Schluckebier
Caroline Schluckebier
Milton Kelly
Louise E. Smith
Ethel M. Ahern
Eli E. Harter
Dora E. Maloney
A. R. Barton
Catherine C. Eckels
J. K. Brown
E. C. Dudley
U

S

| | | | |
|---|---|---|---|
| Western Pacific Ry. Co.<br>Non-operative | Western Pacific Ry. Co.<br>Non-operative | Western Pacific Ry. Co.<br>Operative<br>Non Assessable | Western Pacific Ry. Co.<br>Operative<br>Non Assessable. |

| | | | |
|---|---|---|---|
| Western Pacific Ry. Co.<br>Non-operative | Western Pacific Ry. Co.<br>Non-operative | Western Pacific Ry. Co.<br>Operative<br>Non Assessable | Western Pacific Ry. Co.<br>Operative<br>Non Assessable |

19 T 20

| | | | |
|---|---|---|---|
| Western Pacific Ry. Co.<br>Non-operative | Western Pacific Ry. Co.<br>Non-operative | Western Pacific Ry. Co.<br>Operative<br>Non Assessable | Western Pacific Ry. Co.<br>Operative<br>Non Assessable |

| | | | |
|---|---|---|---|
| Western Pacific Ry. Co.<br>Non-operative | Western Pacific Ry. Co.<br>Non-operative | Western Pacific Ry. Co.<br>Operative<br>Non Assessable | Western Pacific Ry. Co.<br>Operative<br>Non Assessable |

U

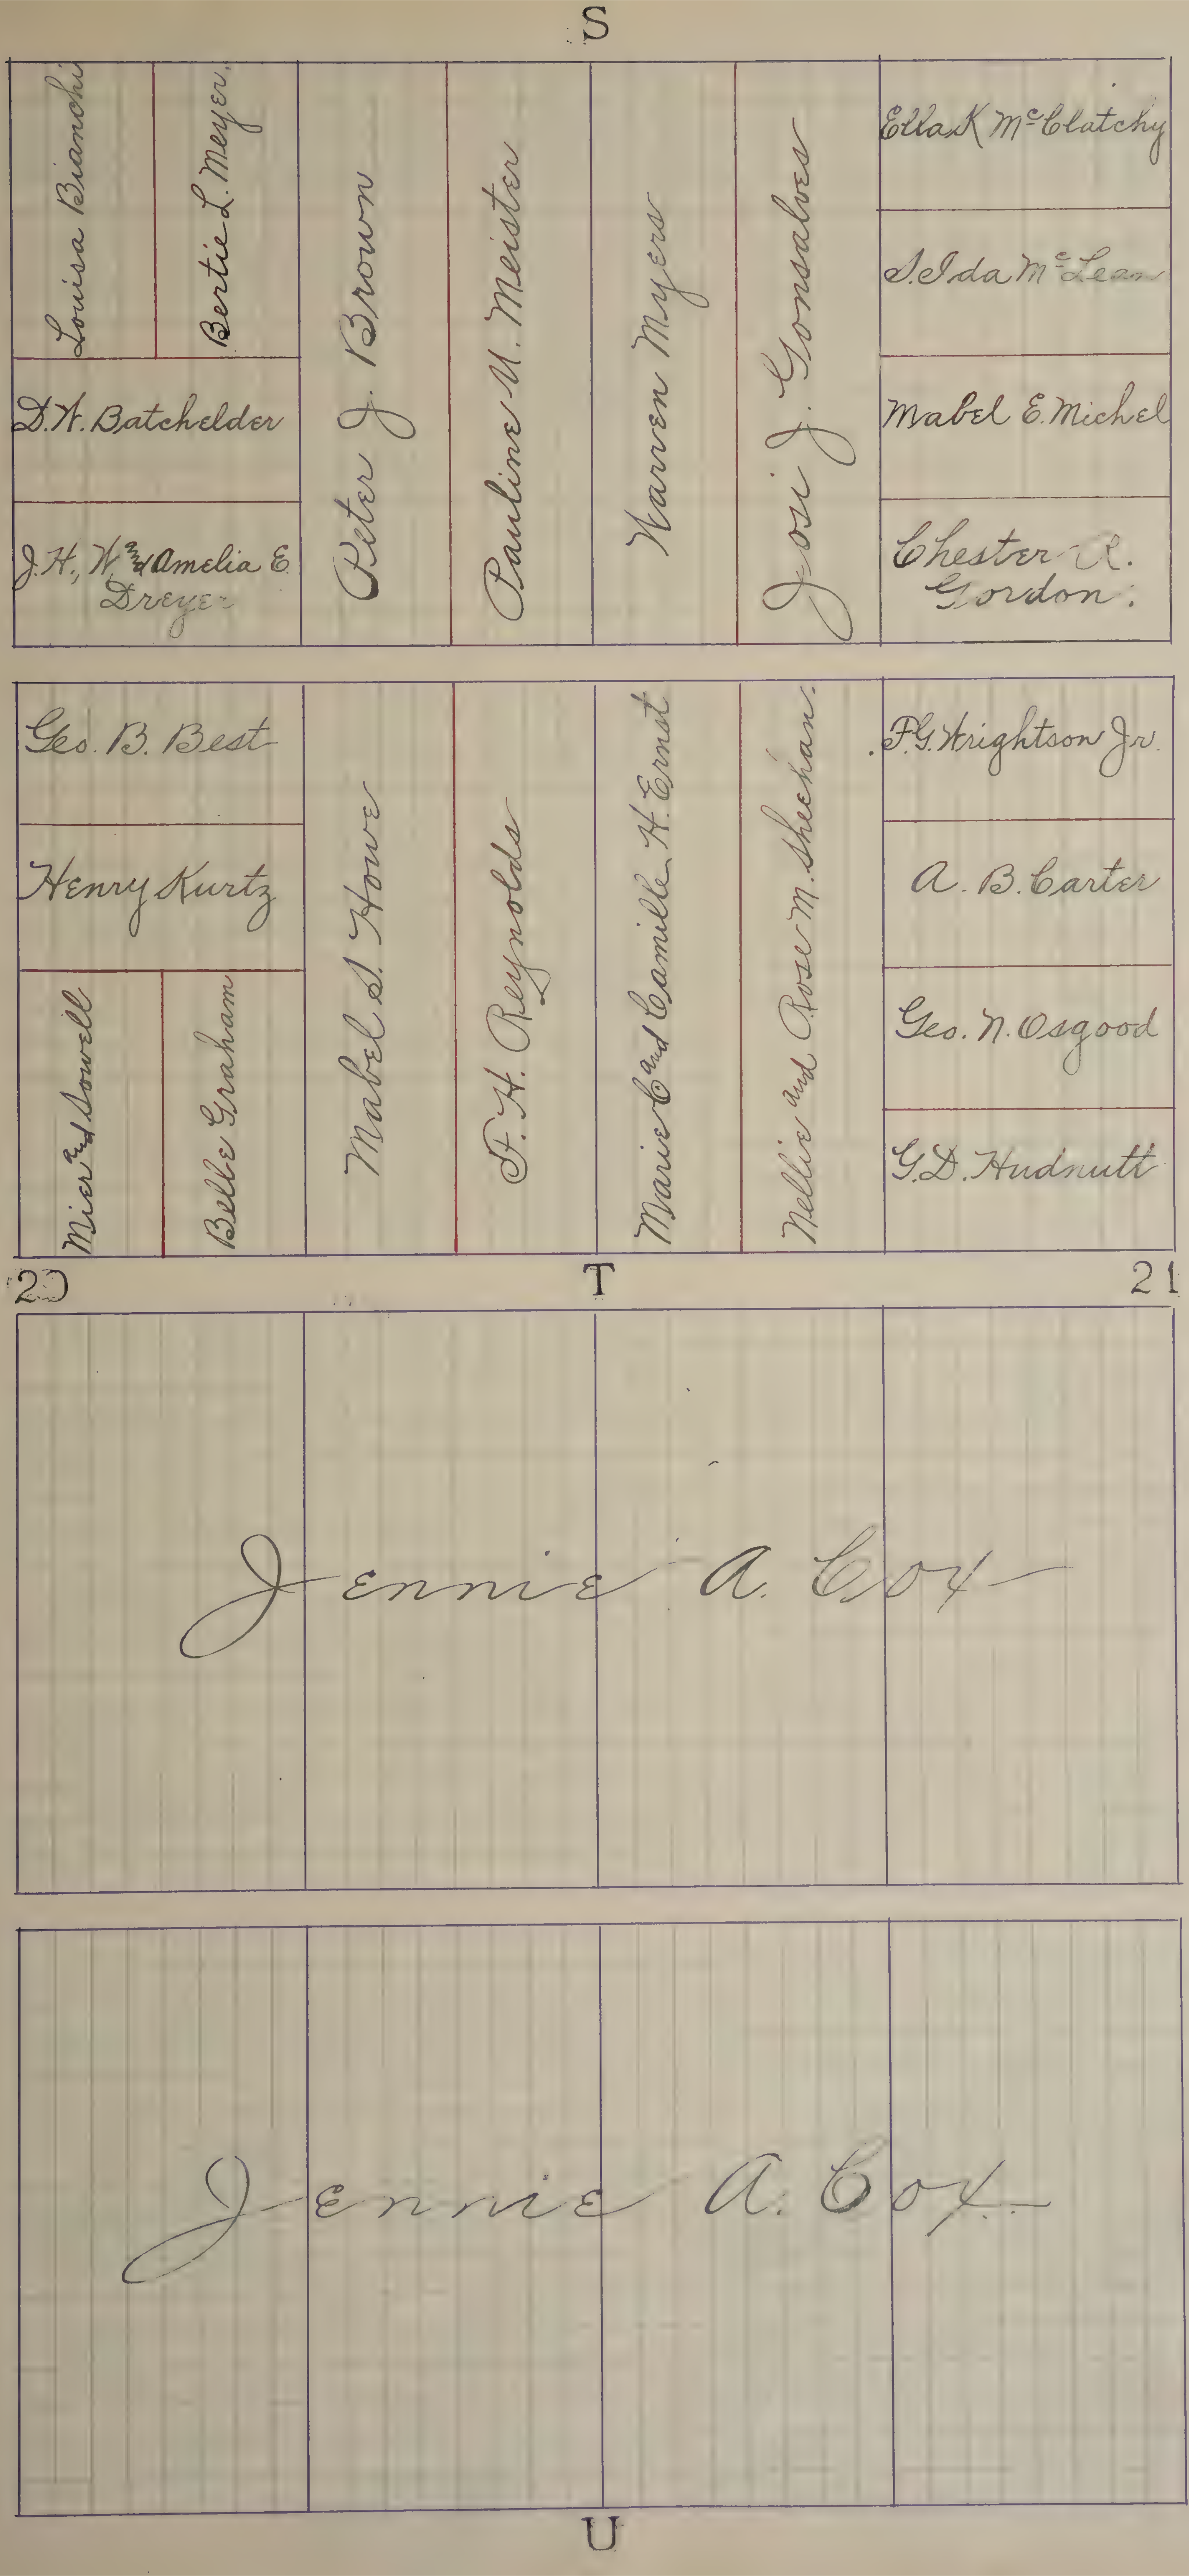
S
Louisa Bianchi
Bertie L. Meyer
D.H. Batchelder
J.H., Wm and Amelia E. Dreyer
Peter J. Brown
Pauline U. Meister
Warren Myers
Jose J. Gonsalves
Ella K McClatchy
S. Ida McLean
Mabel E. Michel
Chester R. Gordon
Geo. B. Best
Henry Kurtz
Mier and Dowell
Belle Graham
Mabel S. Howe
F. H. Reynolds
Marie C. and Camille H. Ernst
Nellie and Rose M. Sheehan
F.G. Wrightson Jr.
A. B. Carter
Geo. N. Osgood
G.D. Hudnutt
20
T
21
Jennie A. Coy
Jennie A. Coy
U

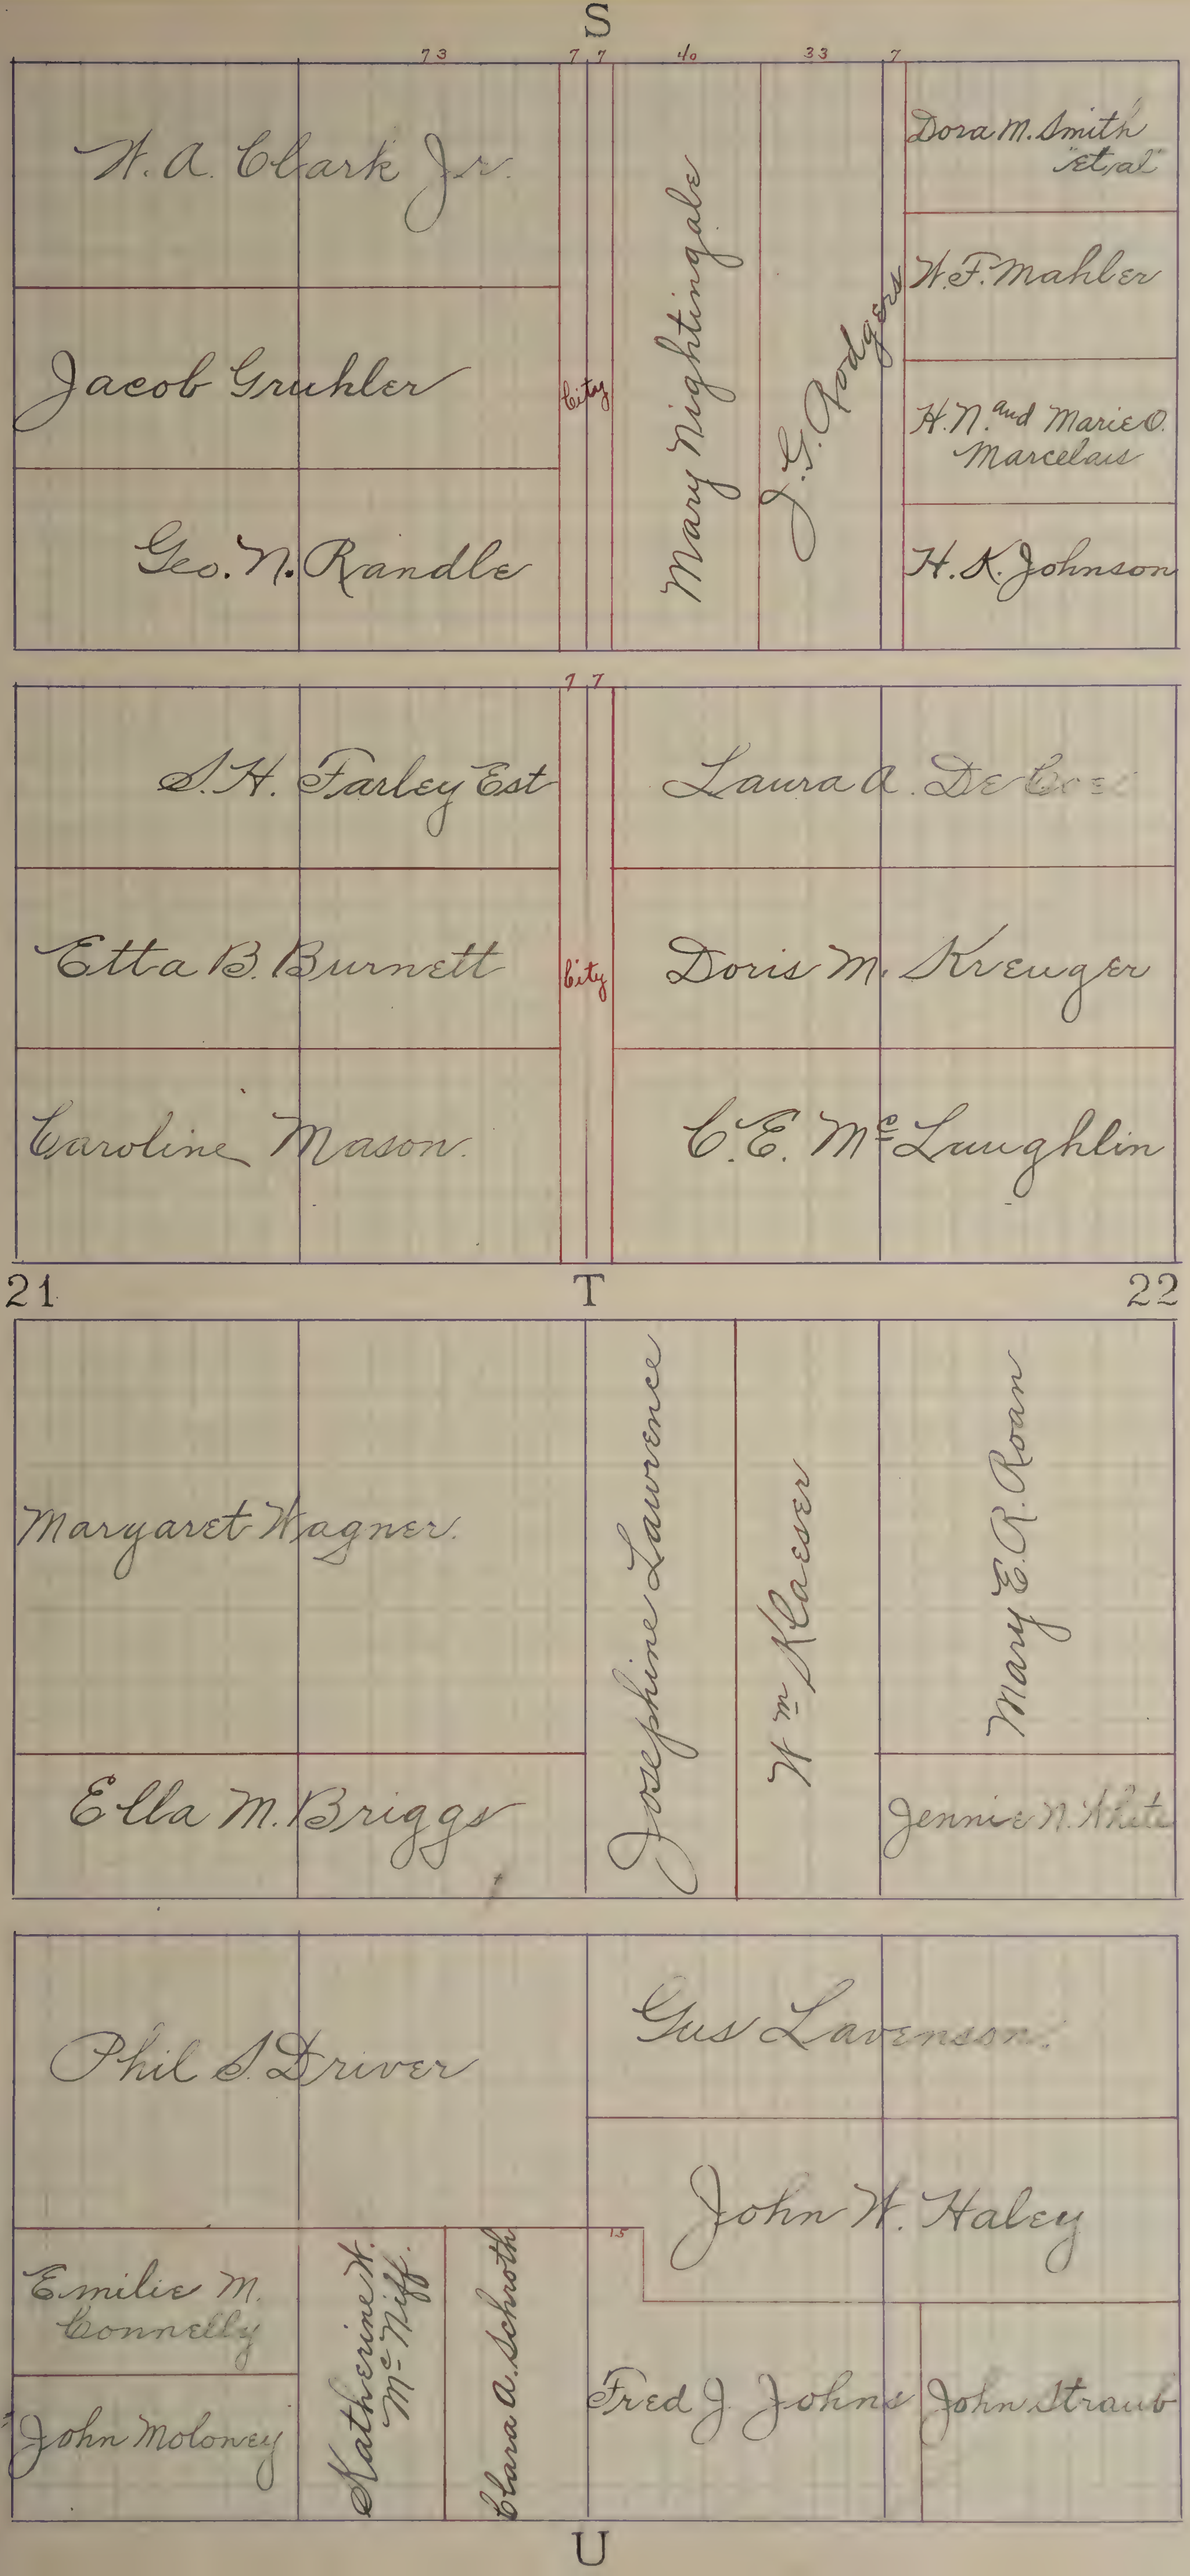
S
73
7
7
40
33
7
W. A. Clark Jr.
Jacob Gruhler
Geo. N. Randle
City
Mary Nightingale
J. G. Rodgers
Dora M. Smith "et al"
W. F. Mahler
H. N. and Marie O. Marcelais
H. K. Johnson
7
7
S. H. Farley Est
City
Laura A. De Cree
Etta B. Burnett
Doris M. Kreuger
Caroline Mason
C. E. McLaughlin
21
T
22
Margaret Wagner
Ella M. Briggs
Josephine Lawrence
Wm Klaeser
Mary E. R. Roan
Jennie N. White
Phil S. Driver
Gus Lavensson
John W. Haley
15
Emilie M. Connelly
John Moloney
Katherine H. McNiff
Clara A. Schroth
Fred J. Johns
John Straub
U

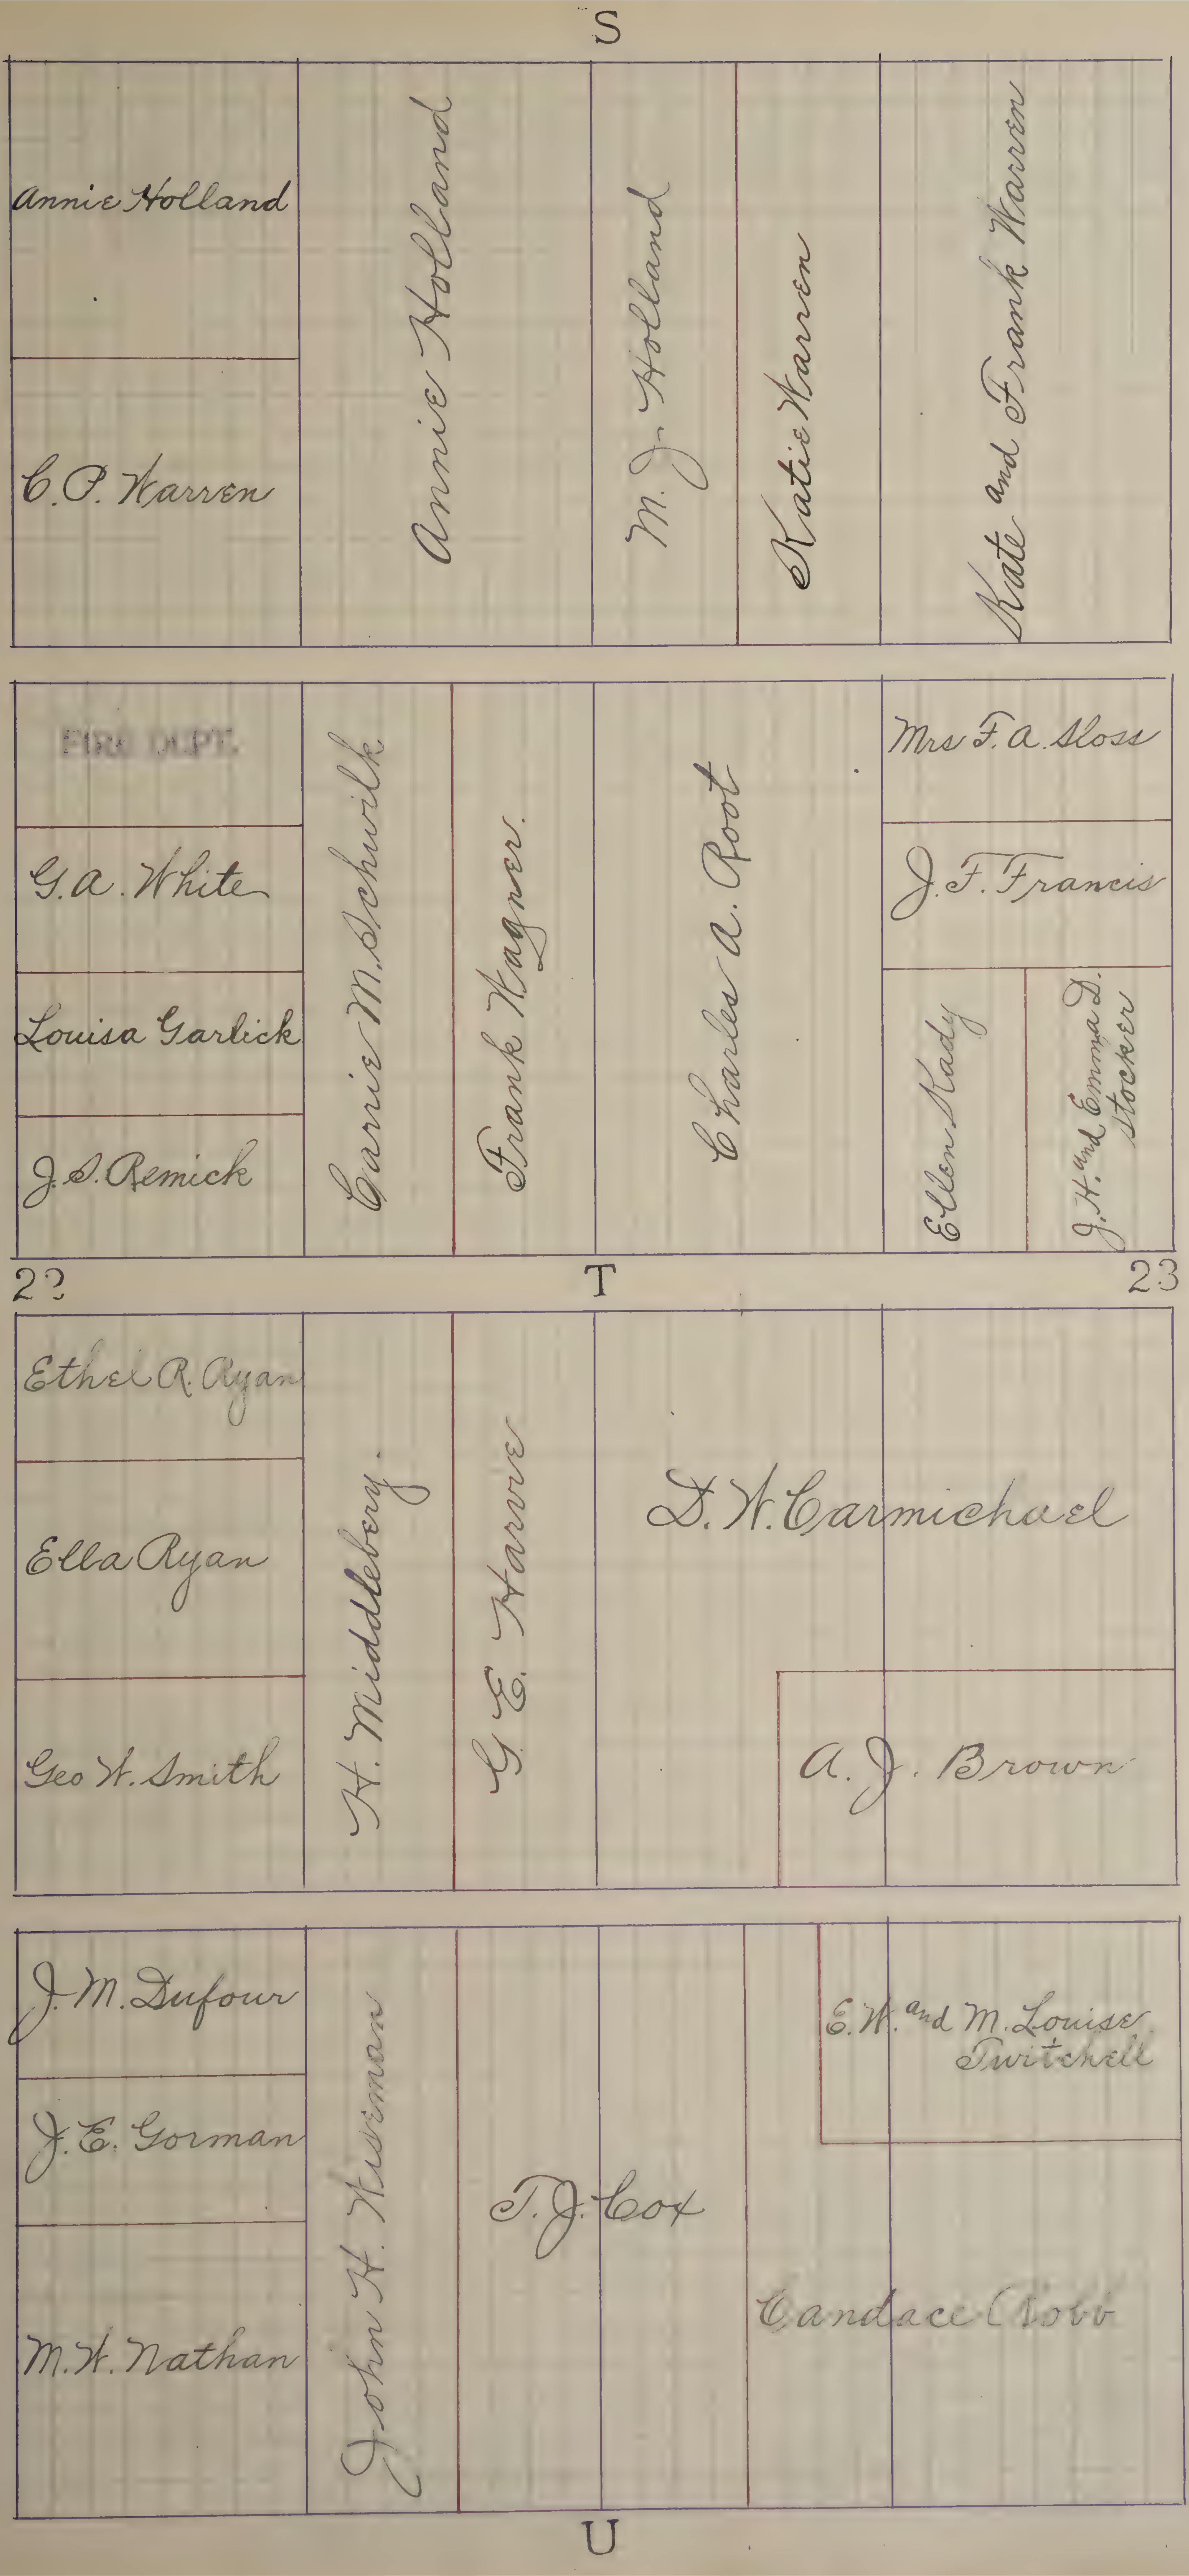
S
Annie Holland
C. P. Warren
Annie Holland
M. J. Holland
Katie Warren
Kate and Frank Warren
FIRE DEPT.
G. A. White
Louisa Garlick
J. S. Remick
Carrie M. Schwilk
Frank Wagner.
Charles A. Root
Mrs F. A. Sloss
J. F. Francis
Ellen Kady
J. H. and Emma D. Stocker
22
T
23
Ethel R. Ryan
Ella Ryan
Geo H. Smith
H. Middleberg.
G. E. Harris
D. H. Carmichael
A. J. Brown
J. M. Dufour
J. E. Gorman
M. H. Nathan
John H. Hueman
T. J. Cox
E. W. and M. Louise Twitchell
Candace Robb
U

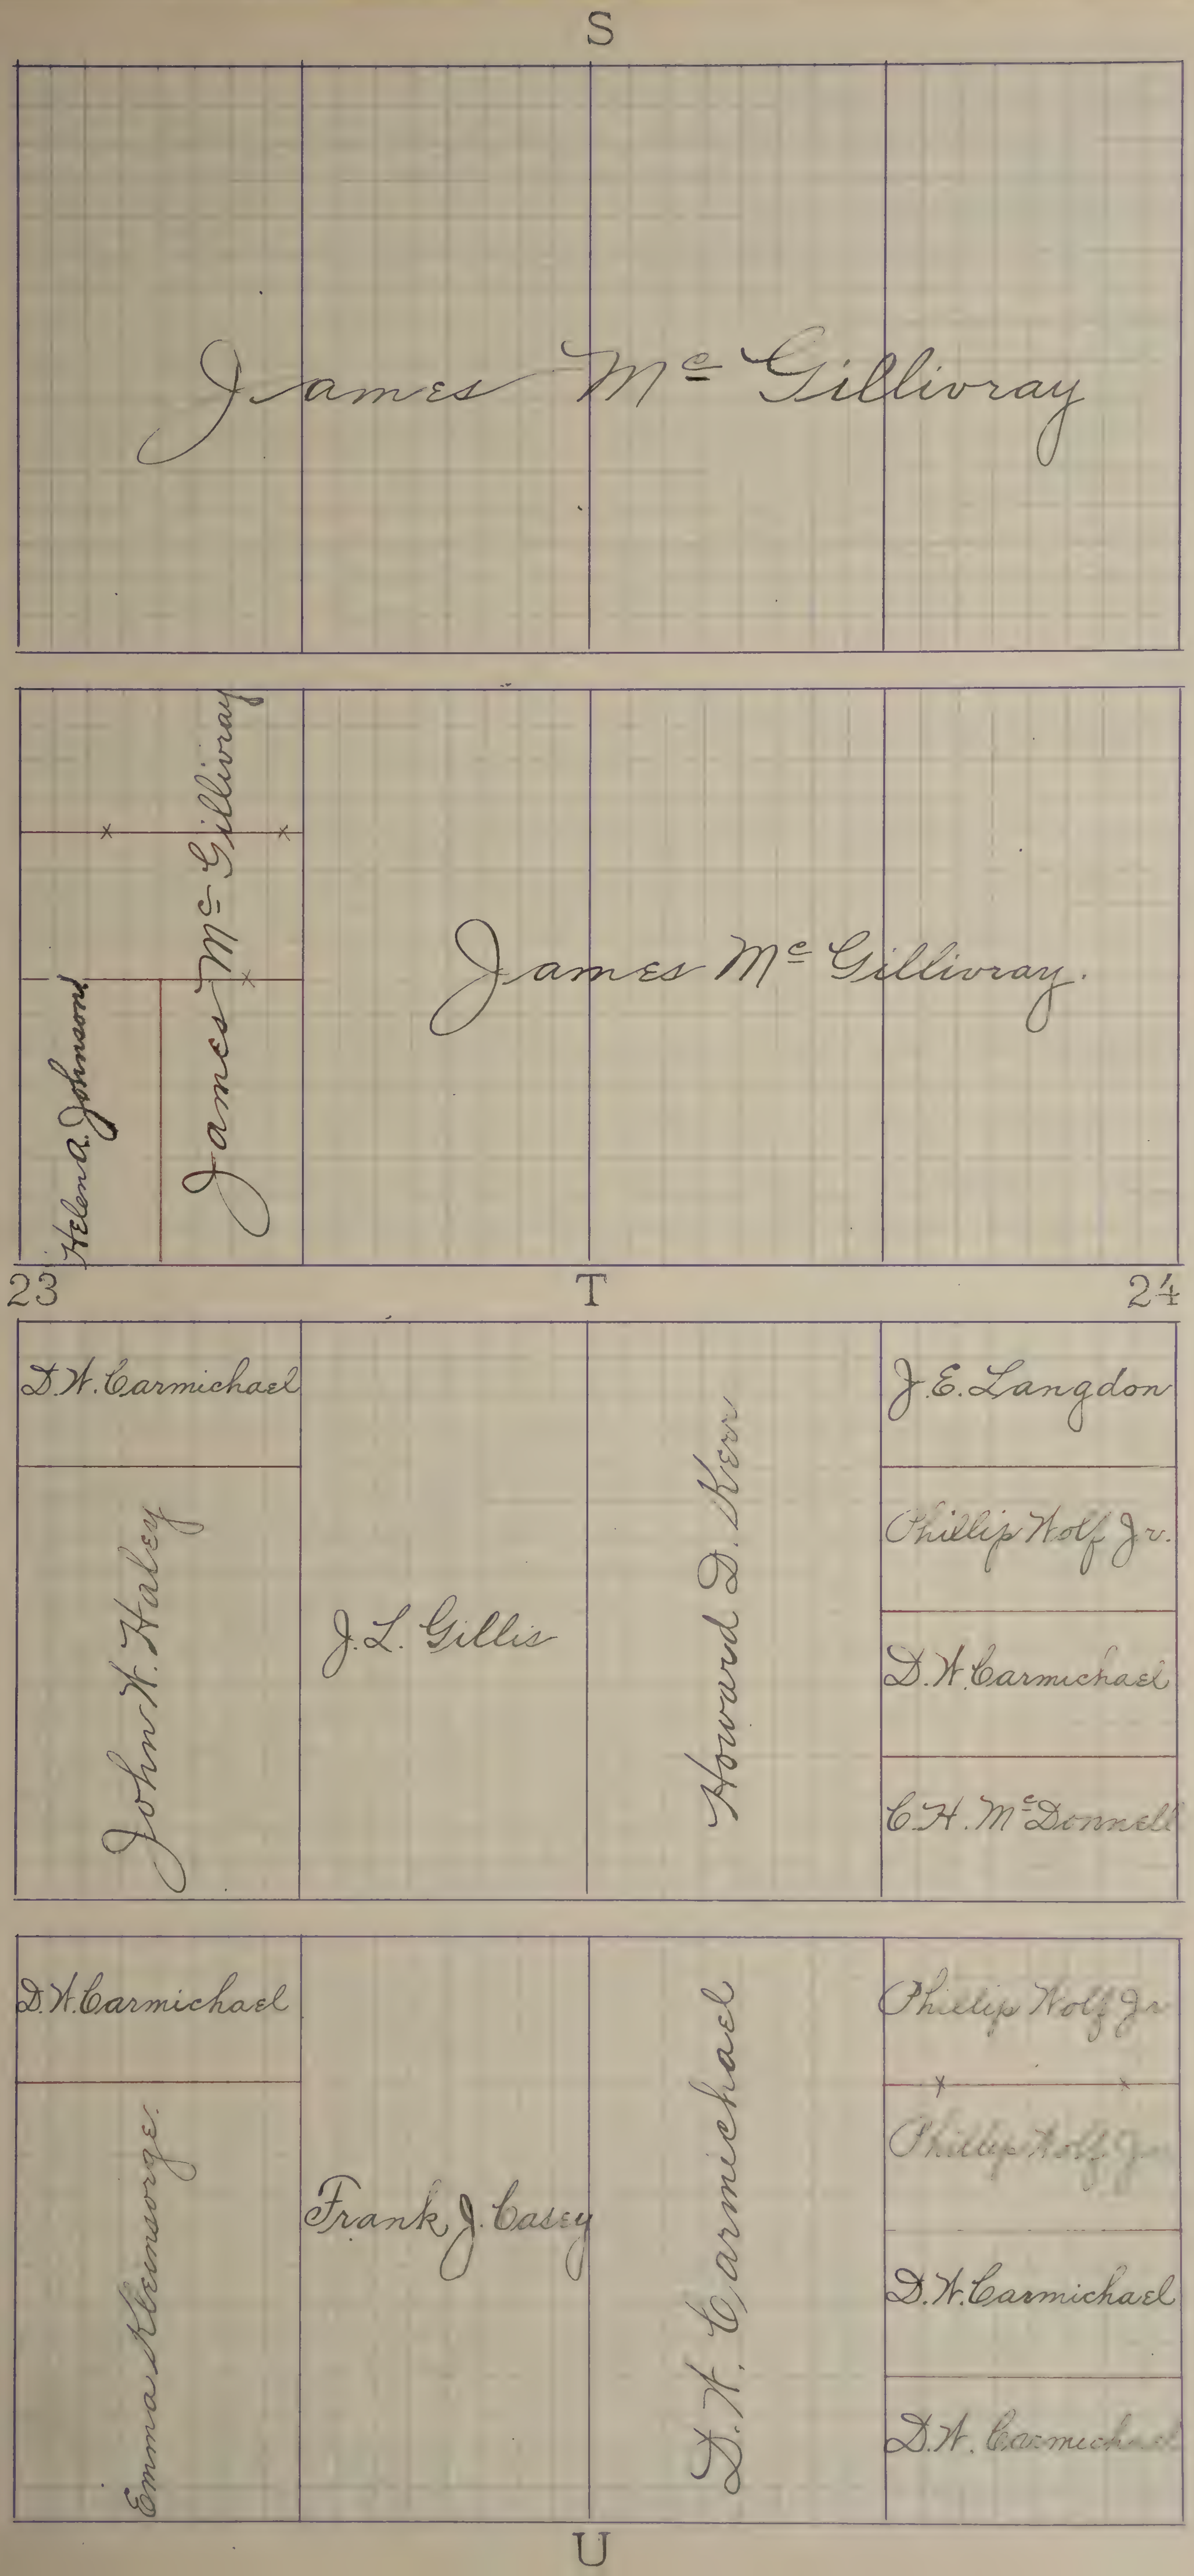
S
James McGillivray
Helen A. Johnson
James McGillivray
James McGillivray
James McGillivray.
23
T
24
D.W. Carmichael
John W. Haley
J.L. Gillis
Howard D. Kerr
J.E. Langdon
Phillip Wolf Jr.
D.W. Carmichael
C.H. McDonnell
D.W. Carmichael
Emma Kleinsorge
Frank J. Casey
D.W. Carmichael
Phillip Wolf Jr.
Phillip Wolf Jr.
D.W. Carmichael
D.W. Carmichael
U

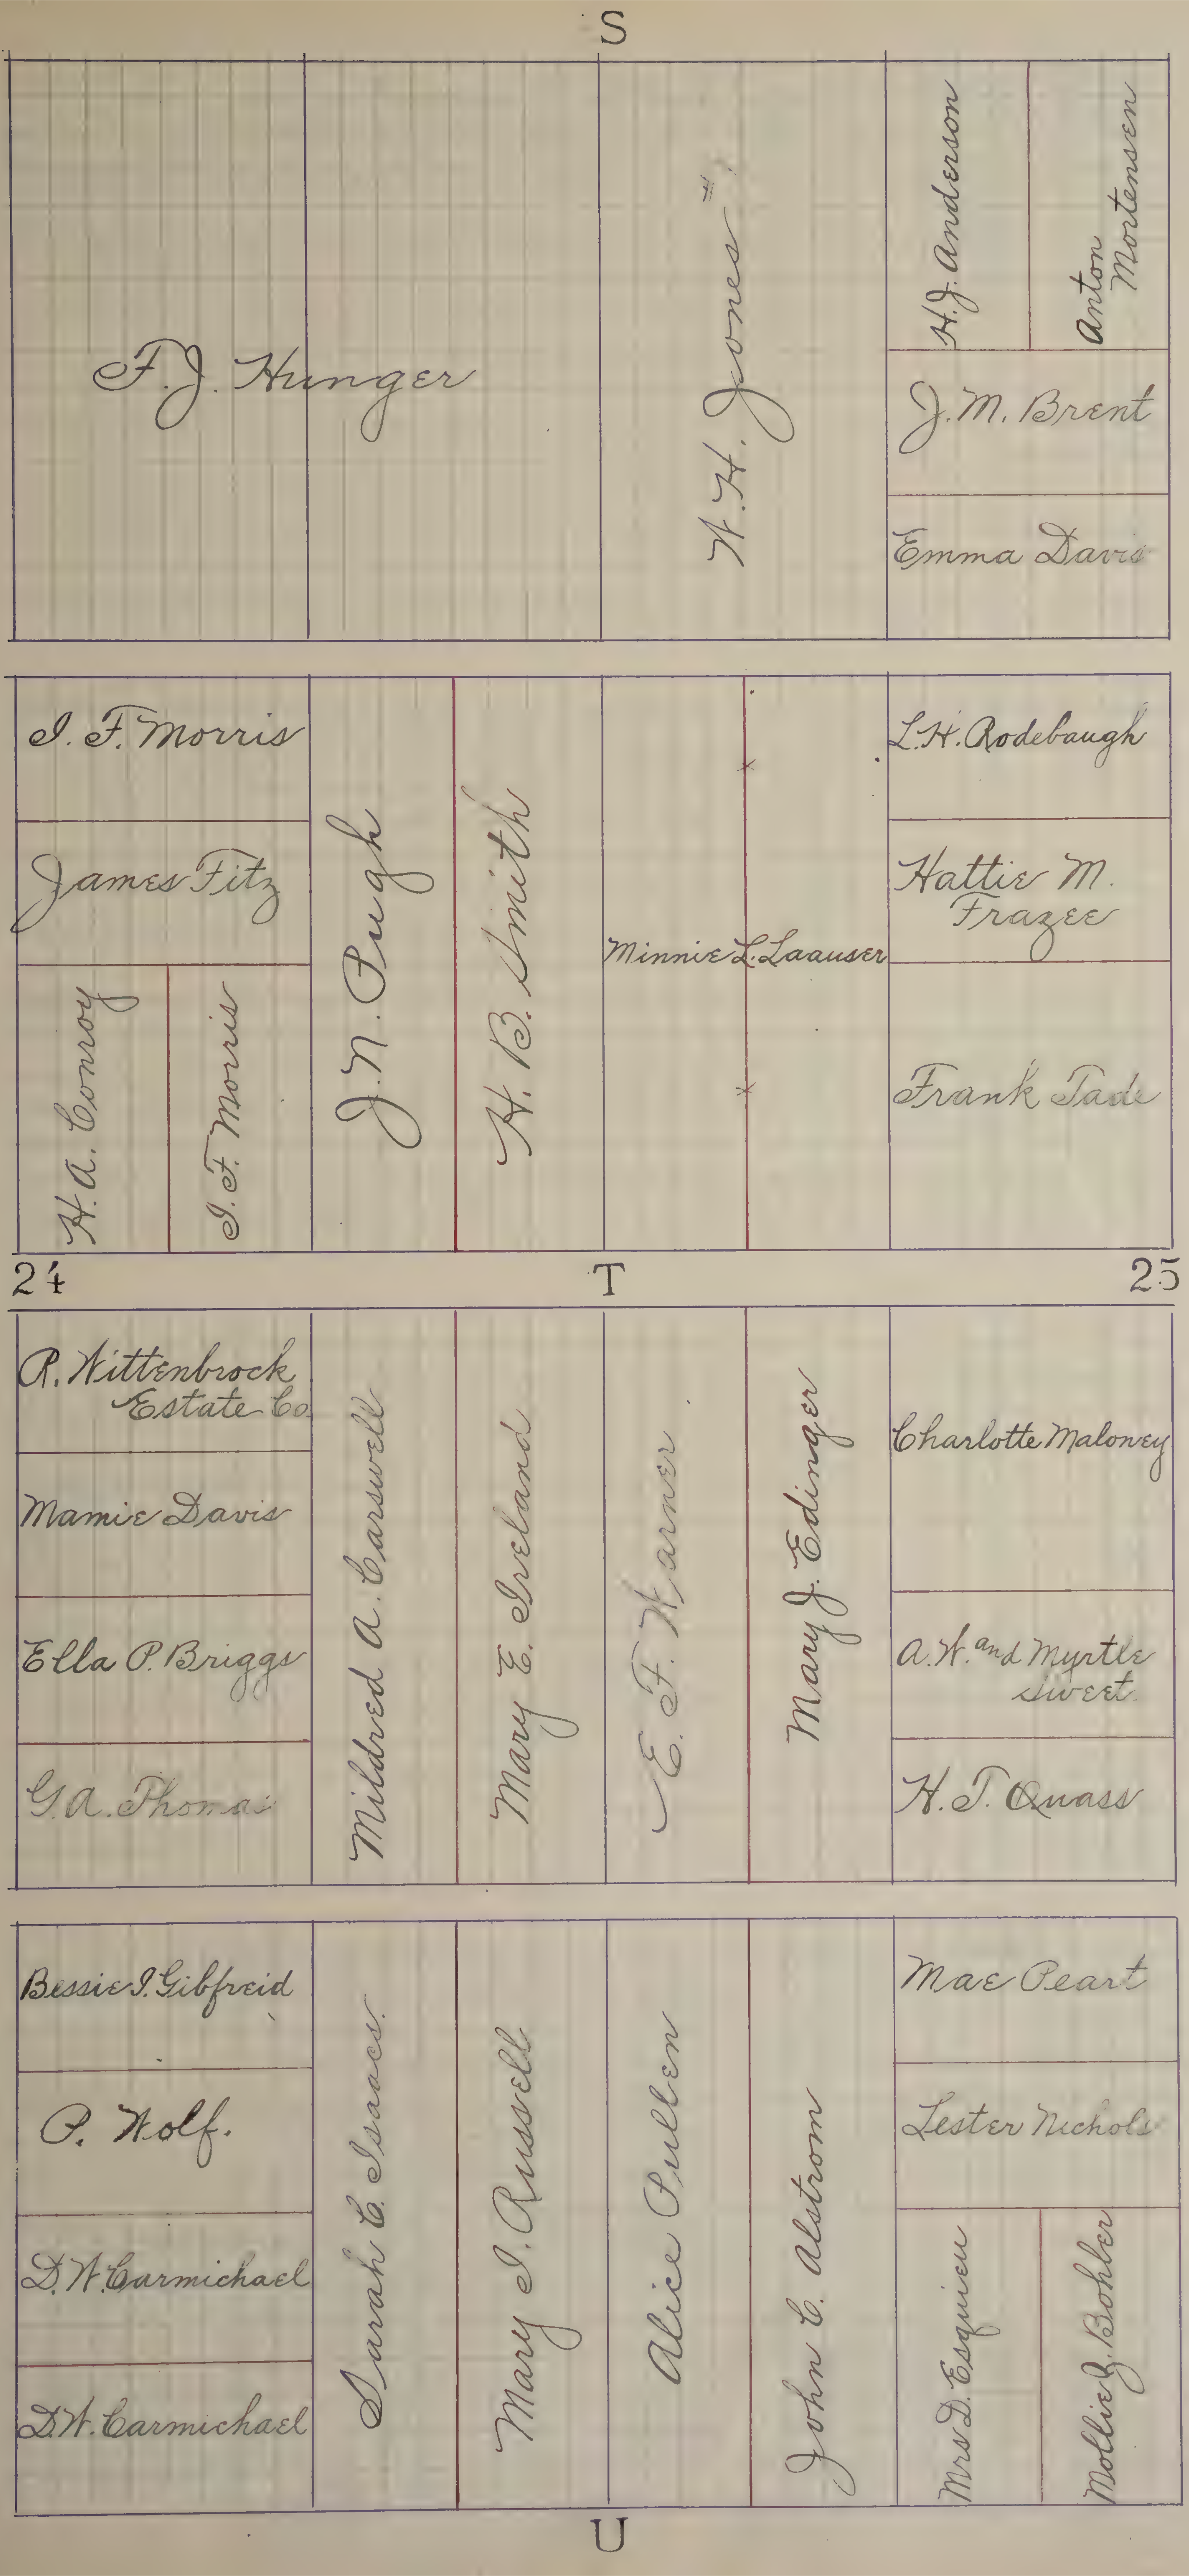
S
F. J. Hunger
H. H. Jones
A. J. Anderson
Anton Mortensen
J. M. Brent
Emma Davis
I. F. Morris
James Fitz
H. A. Conroy
I. F. Morris
J. N. Pugh
H. B. Smith
Minnie L. Laauser
L. H. Rodebaugh
Hattie M. Frazee
Frank Tade
24
T
25
R. Wittenbrock Estate Co.
Mamie Davis
Ella P. Briggs
G. A. Thomas
Mildred A. Carswell
Mary E. Ireland
E. F. Warner
Mary J. Edinger
Charlotte Maloney
A. W. and Myrtle Sweet
H. T. Quass
Bessie I. Gibfreid
P. Wolf.
D. W. Carmichael
D. W. Carmichael
Sarah C. Isaacs
Mary I. Russell
Alice Pullen
John C. Alstrom
Mae Peart
Lester Nichols
Mrs D. Esquieu
Mollie J. Bohler
U

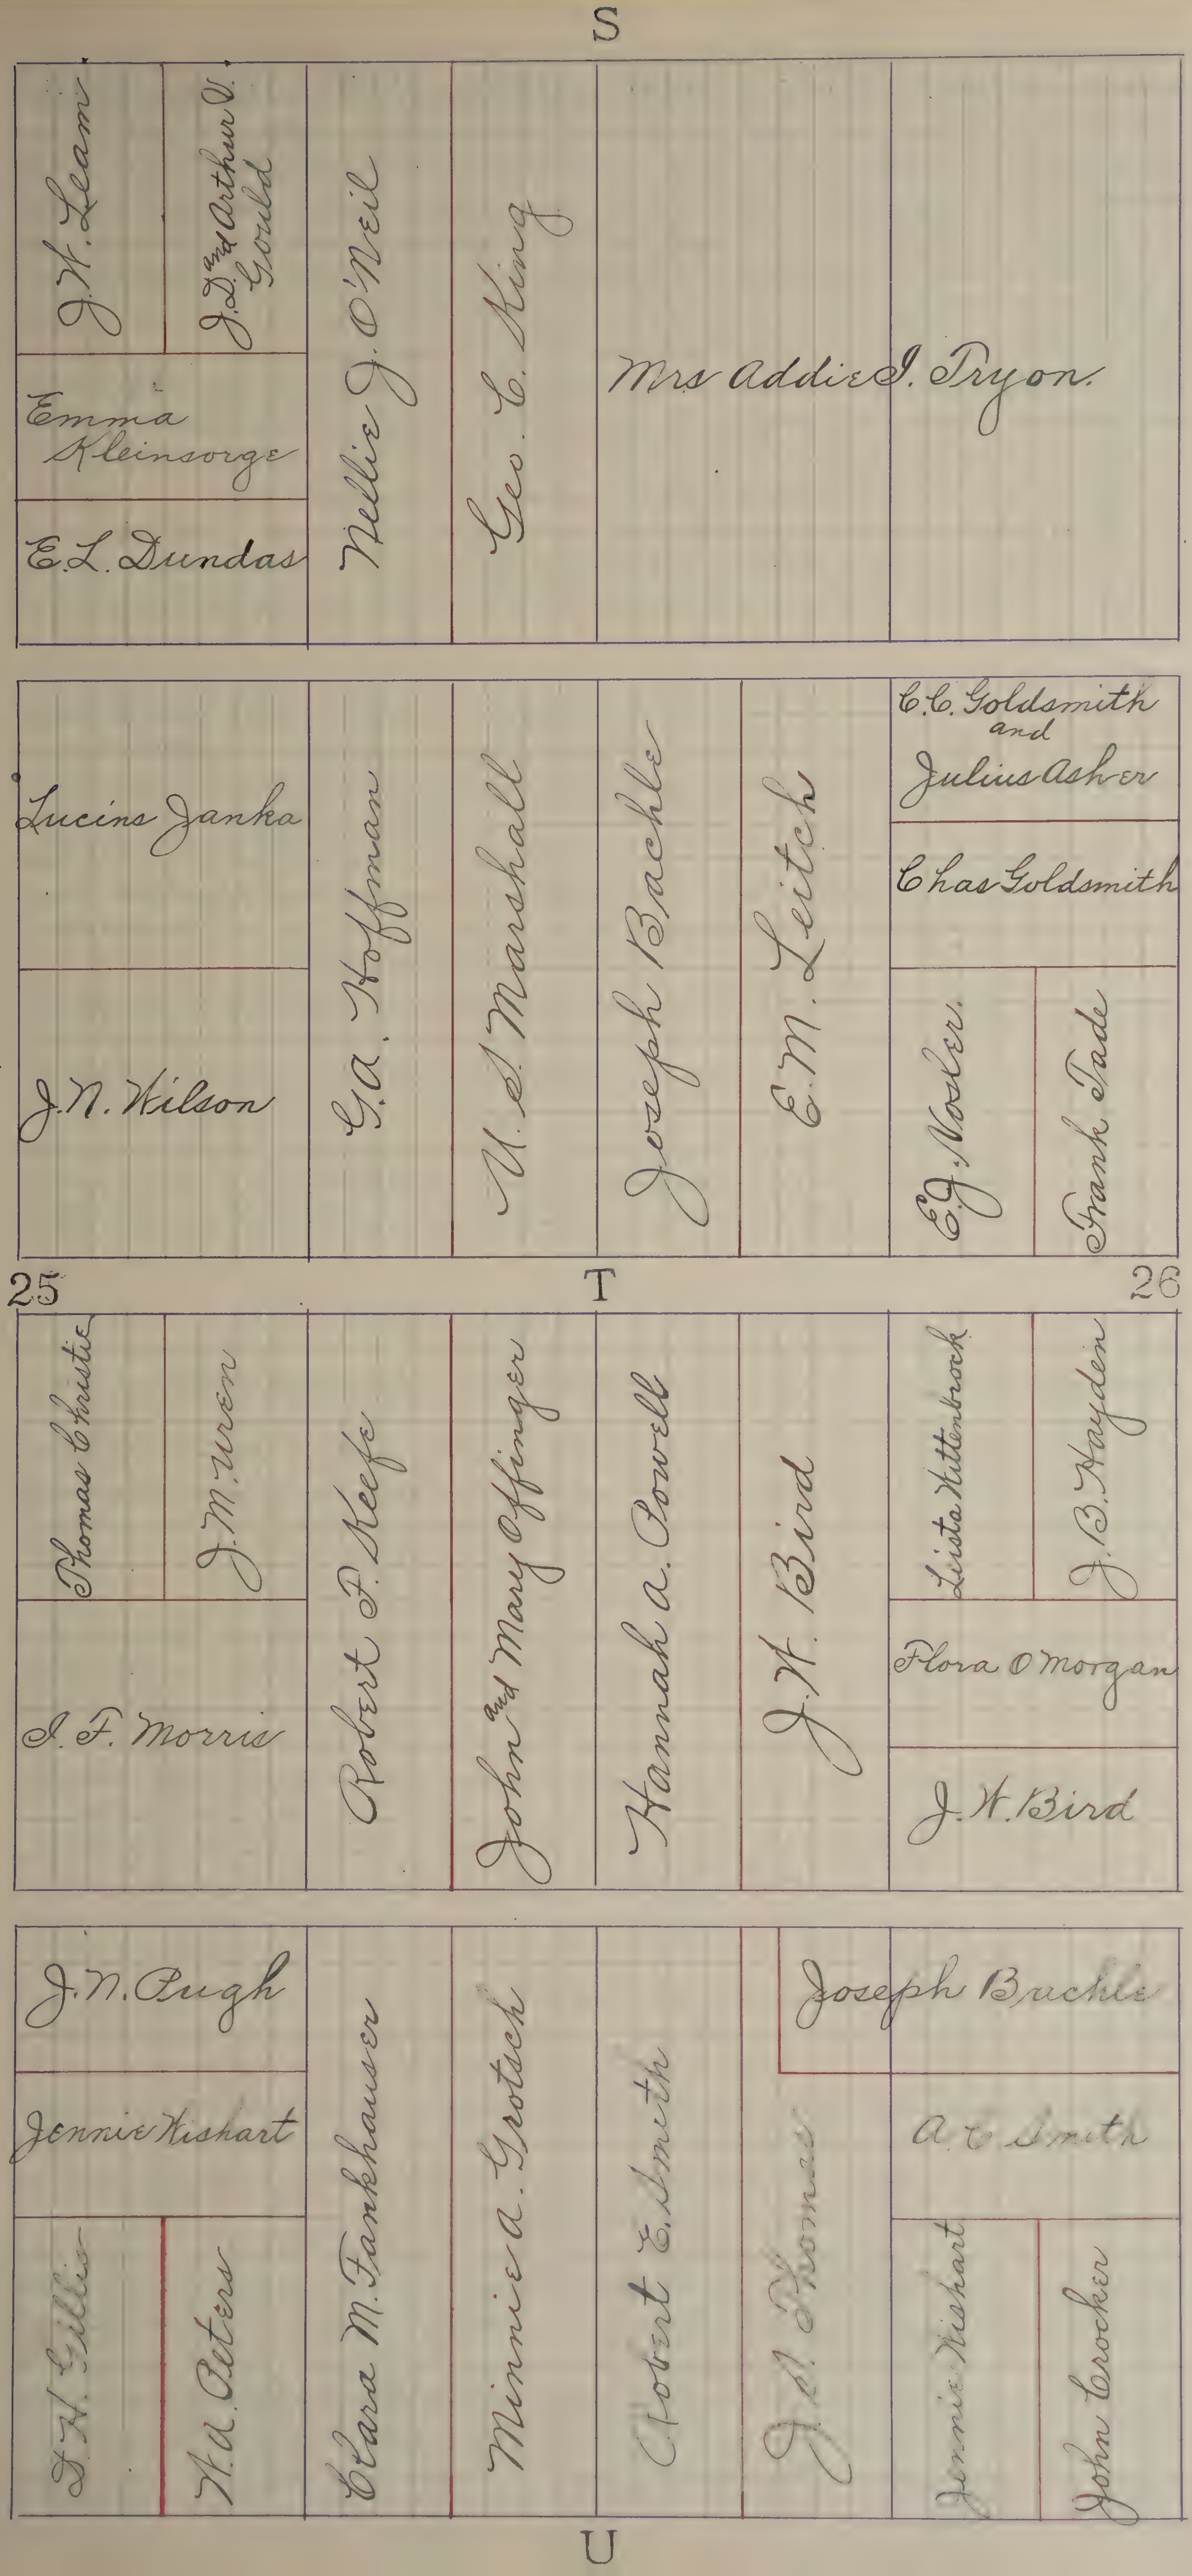
S
J.W. Leam
J.D. and Arthur V. Gould
Emma Kleinsorge
E.L. Dundas
Nellie J. O'Neil
Geo. C. King
Mrs Addie I. Tryon.
Lucins Janka
J.N. Wilson
G.A. Hoffman
U.S. Marshall
Joseph Bachle
E.M. Leitch
C.C. Goldsmith and Julius Asher
Chas Goldsmith
E.J. Nosler.
Frank Tade
25
T
26
Thomas Christie
J.M. Urren
I.F. Morris
Robert F. Keefe
John and Mary Offinger
Hannah A. Powell
J.W. Bird
Lista Kittenbrook
J.B. Hayden
Flora O Morgan
J.W. Bird
J.N. Pugh
Jennie Kishart
I.H. Gillis
W.A. Peters
Clara M. Funkhauser
Minnie A. Grotsch
Robert E. Smith
J.A. Thomas
Joseph Buchle
A.C. Smith
Jennie Kishart
John Crocker
U

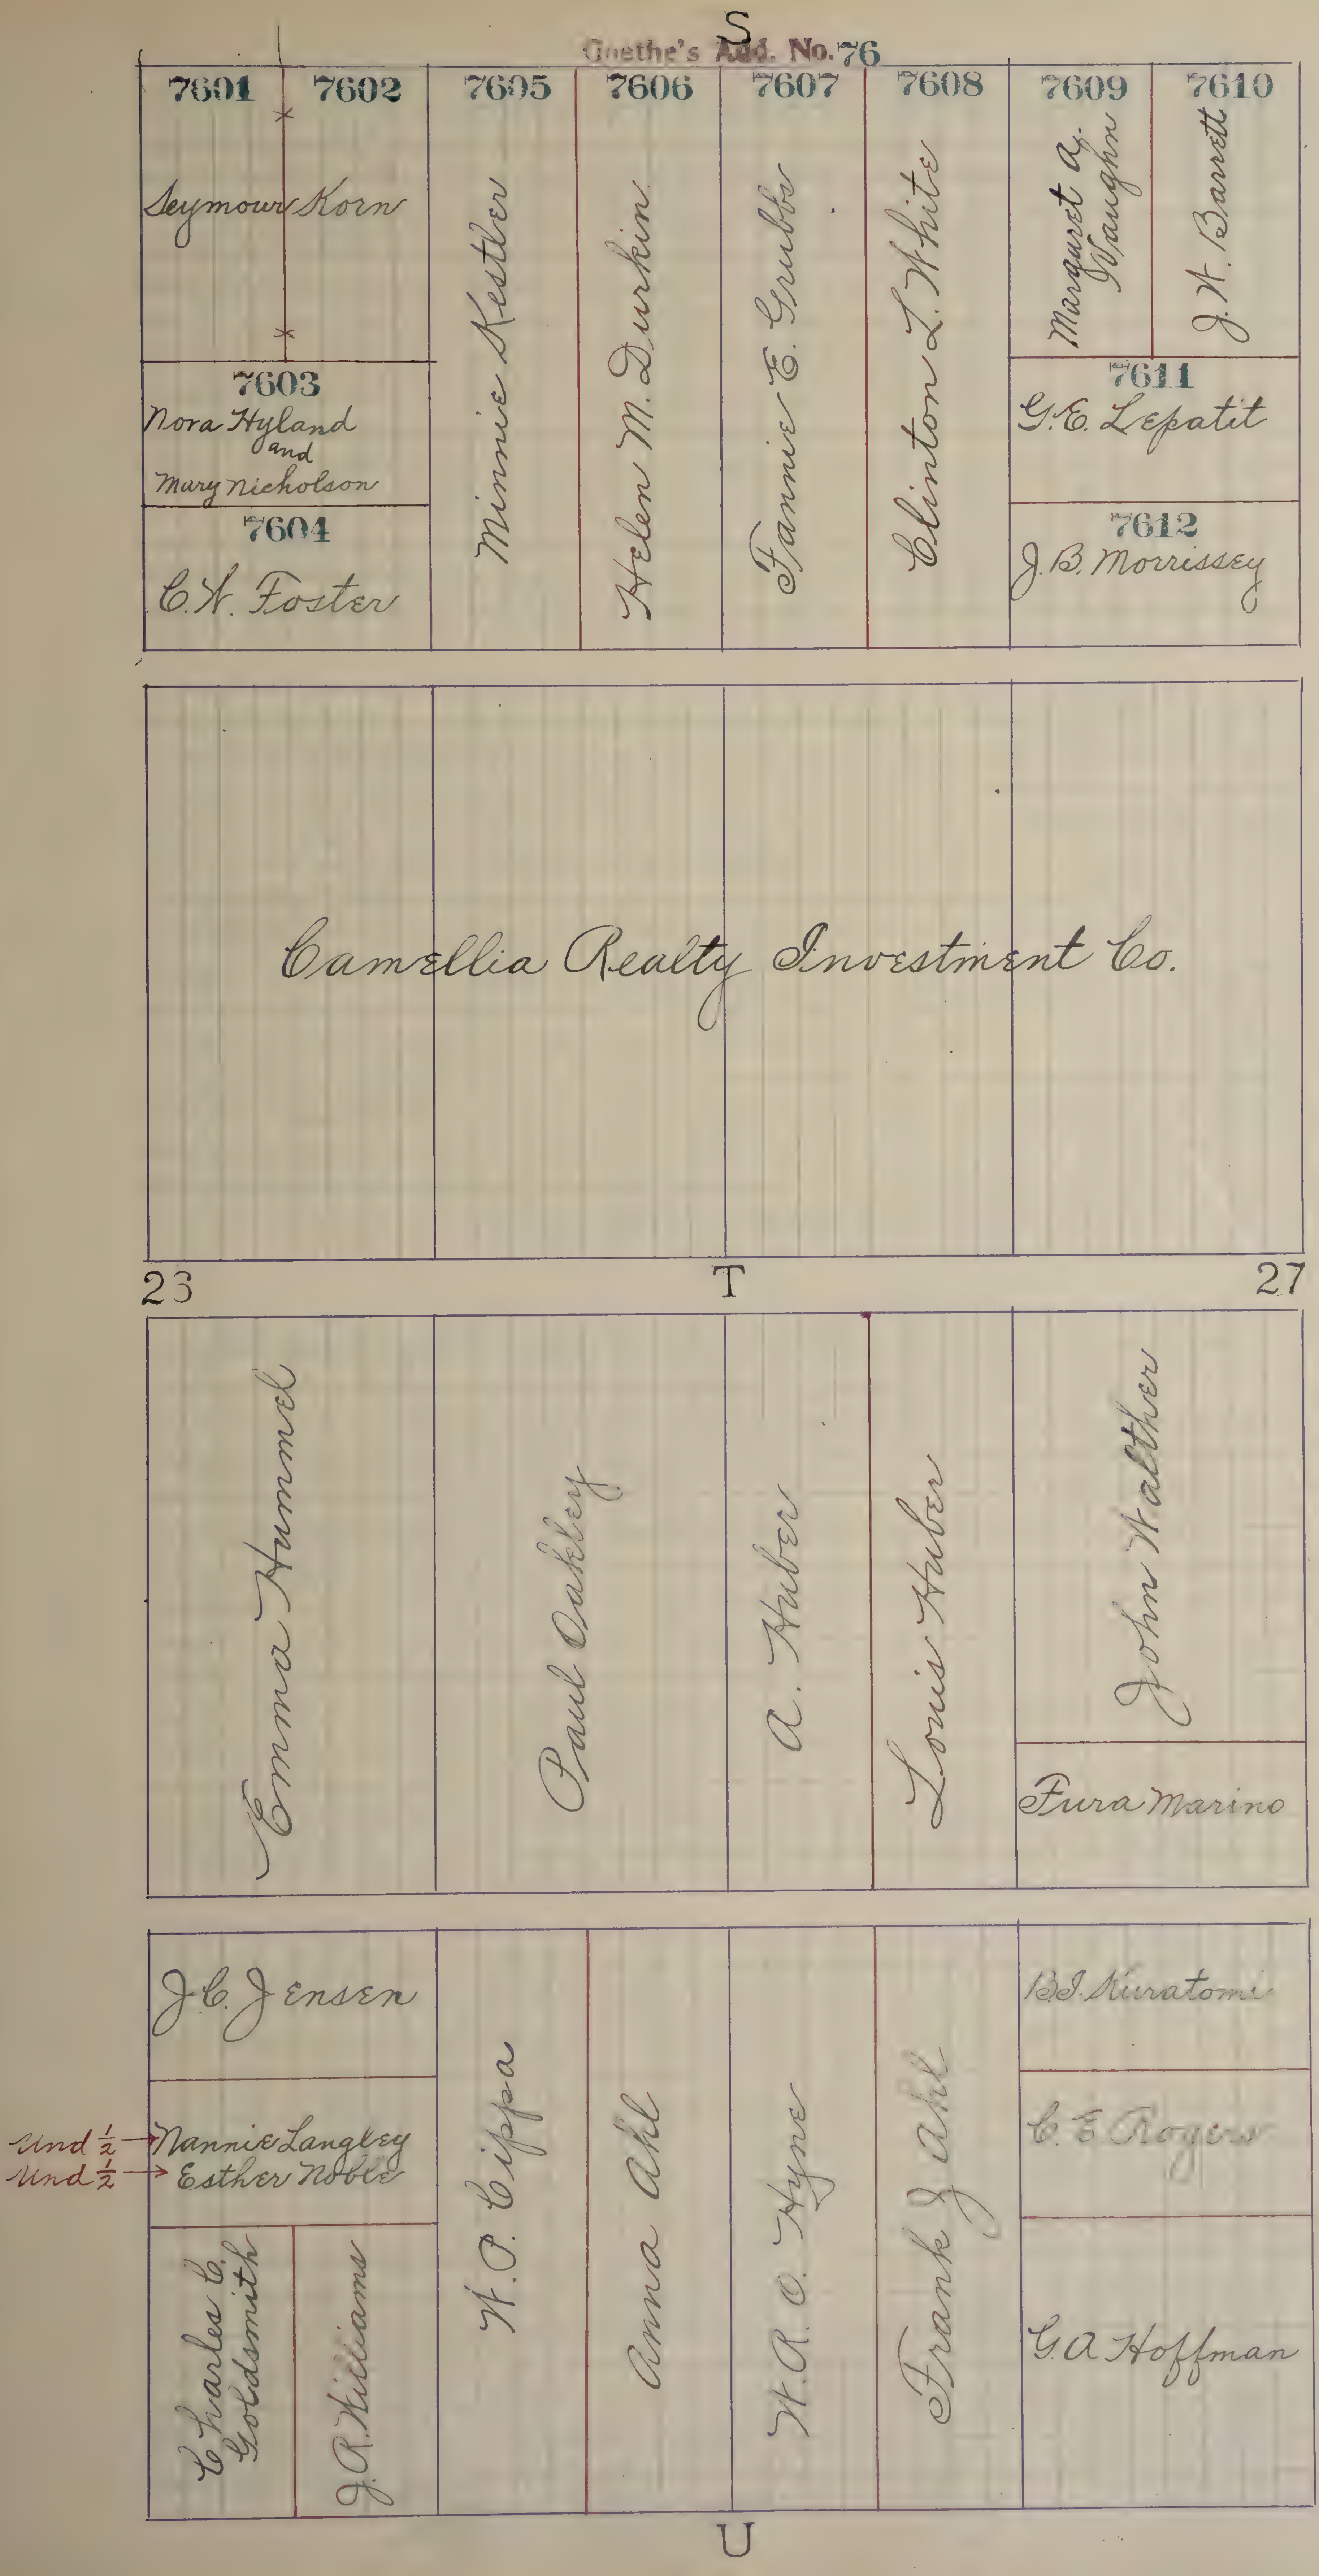
S
Goethe's Add. No. 76
7601
7602
Seymour Korn
7605
Minnie Kestler
7606
Helen M. Durkin
7607
Fannie E. Grubbs
7608
Clinton L. White
7609
Margaret A. Vaughn
7610
J. H. Barrett
7603
Nora Hyland and Mary Nicholson
7611
G.E. Lepatit
7604
C.N. Foster
7612
J.B. Morrissey
Camellia Realty Investment Co.
23
T
27
Emma Hummel
Paul Oakley
A. Huber
Louis Huber
John Walther
Fura Marino
J.C. Jensen
Und ½
Nannie Langley
Und ½
Esther Noble
Charles C. Goldsmith
J.A. Williams
W.O. Cippa
Anna Ahl
W.R.O. Hyne
Frank J. Ahl
B.I. Kuratomi
C.E. Rogers
G.A. Hoffman
U

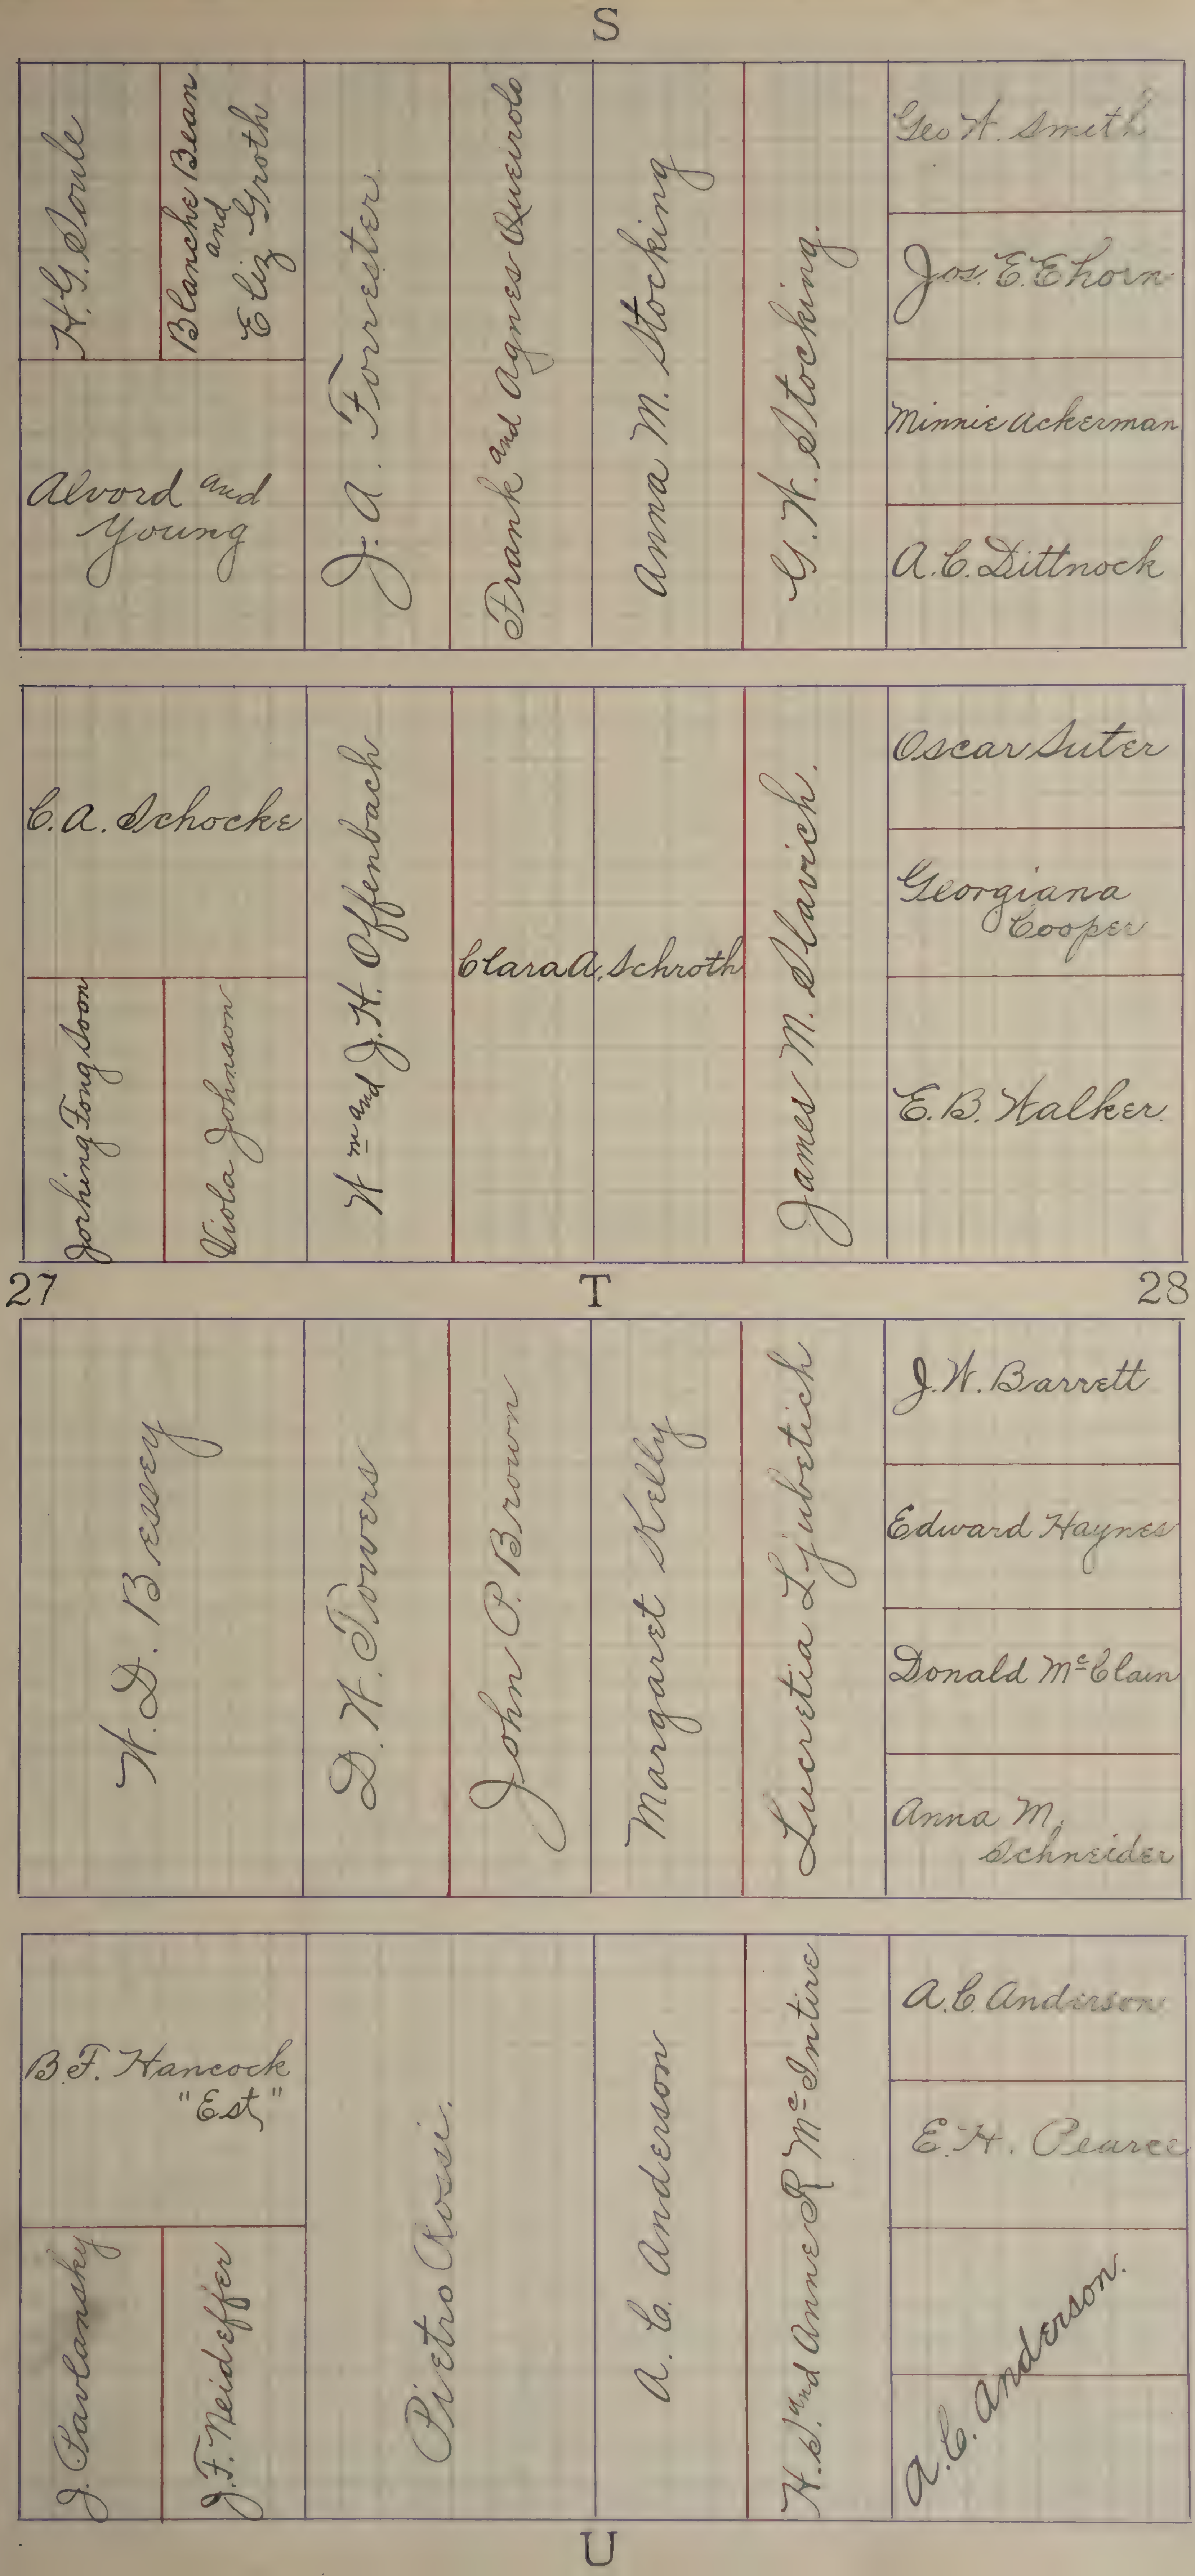
S
H.G. Soule
Blanche Bean and Eliz Groth
Alvord and Young
J. A. Forrester
Frank and Agnes Queirolo
Anna M. Stocking
G. W. Stocking
Geo A. Smith
Jos. E. Ehorn
Minnie Ackerman
A.C. Dittnock
C. A. Schocke
Jorhing Fong Soon
Viola Johnson
W. and J. H. Offenbach
Clara A. Schroth
James M. Slavich
Oscar Suter
Georgiana Cooper
E.B. Walker
27
T
28
W. D. Brewey
D. W. Powers
John P. Brown
Margaret Kelly
Lucretia Ljubetich
J. W. Barrett
Edward Haynes
Donald McClain
Anna M. Schneider
B.F. Hancock "Est"
J. Pavlansky
J.F. Neideffer
Pietro Rossi
A. C. Anderson
H.S. and Anne R. McIntire
A.C. Anderson
E.H. Pearce
A.C. Anderson
U

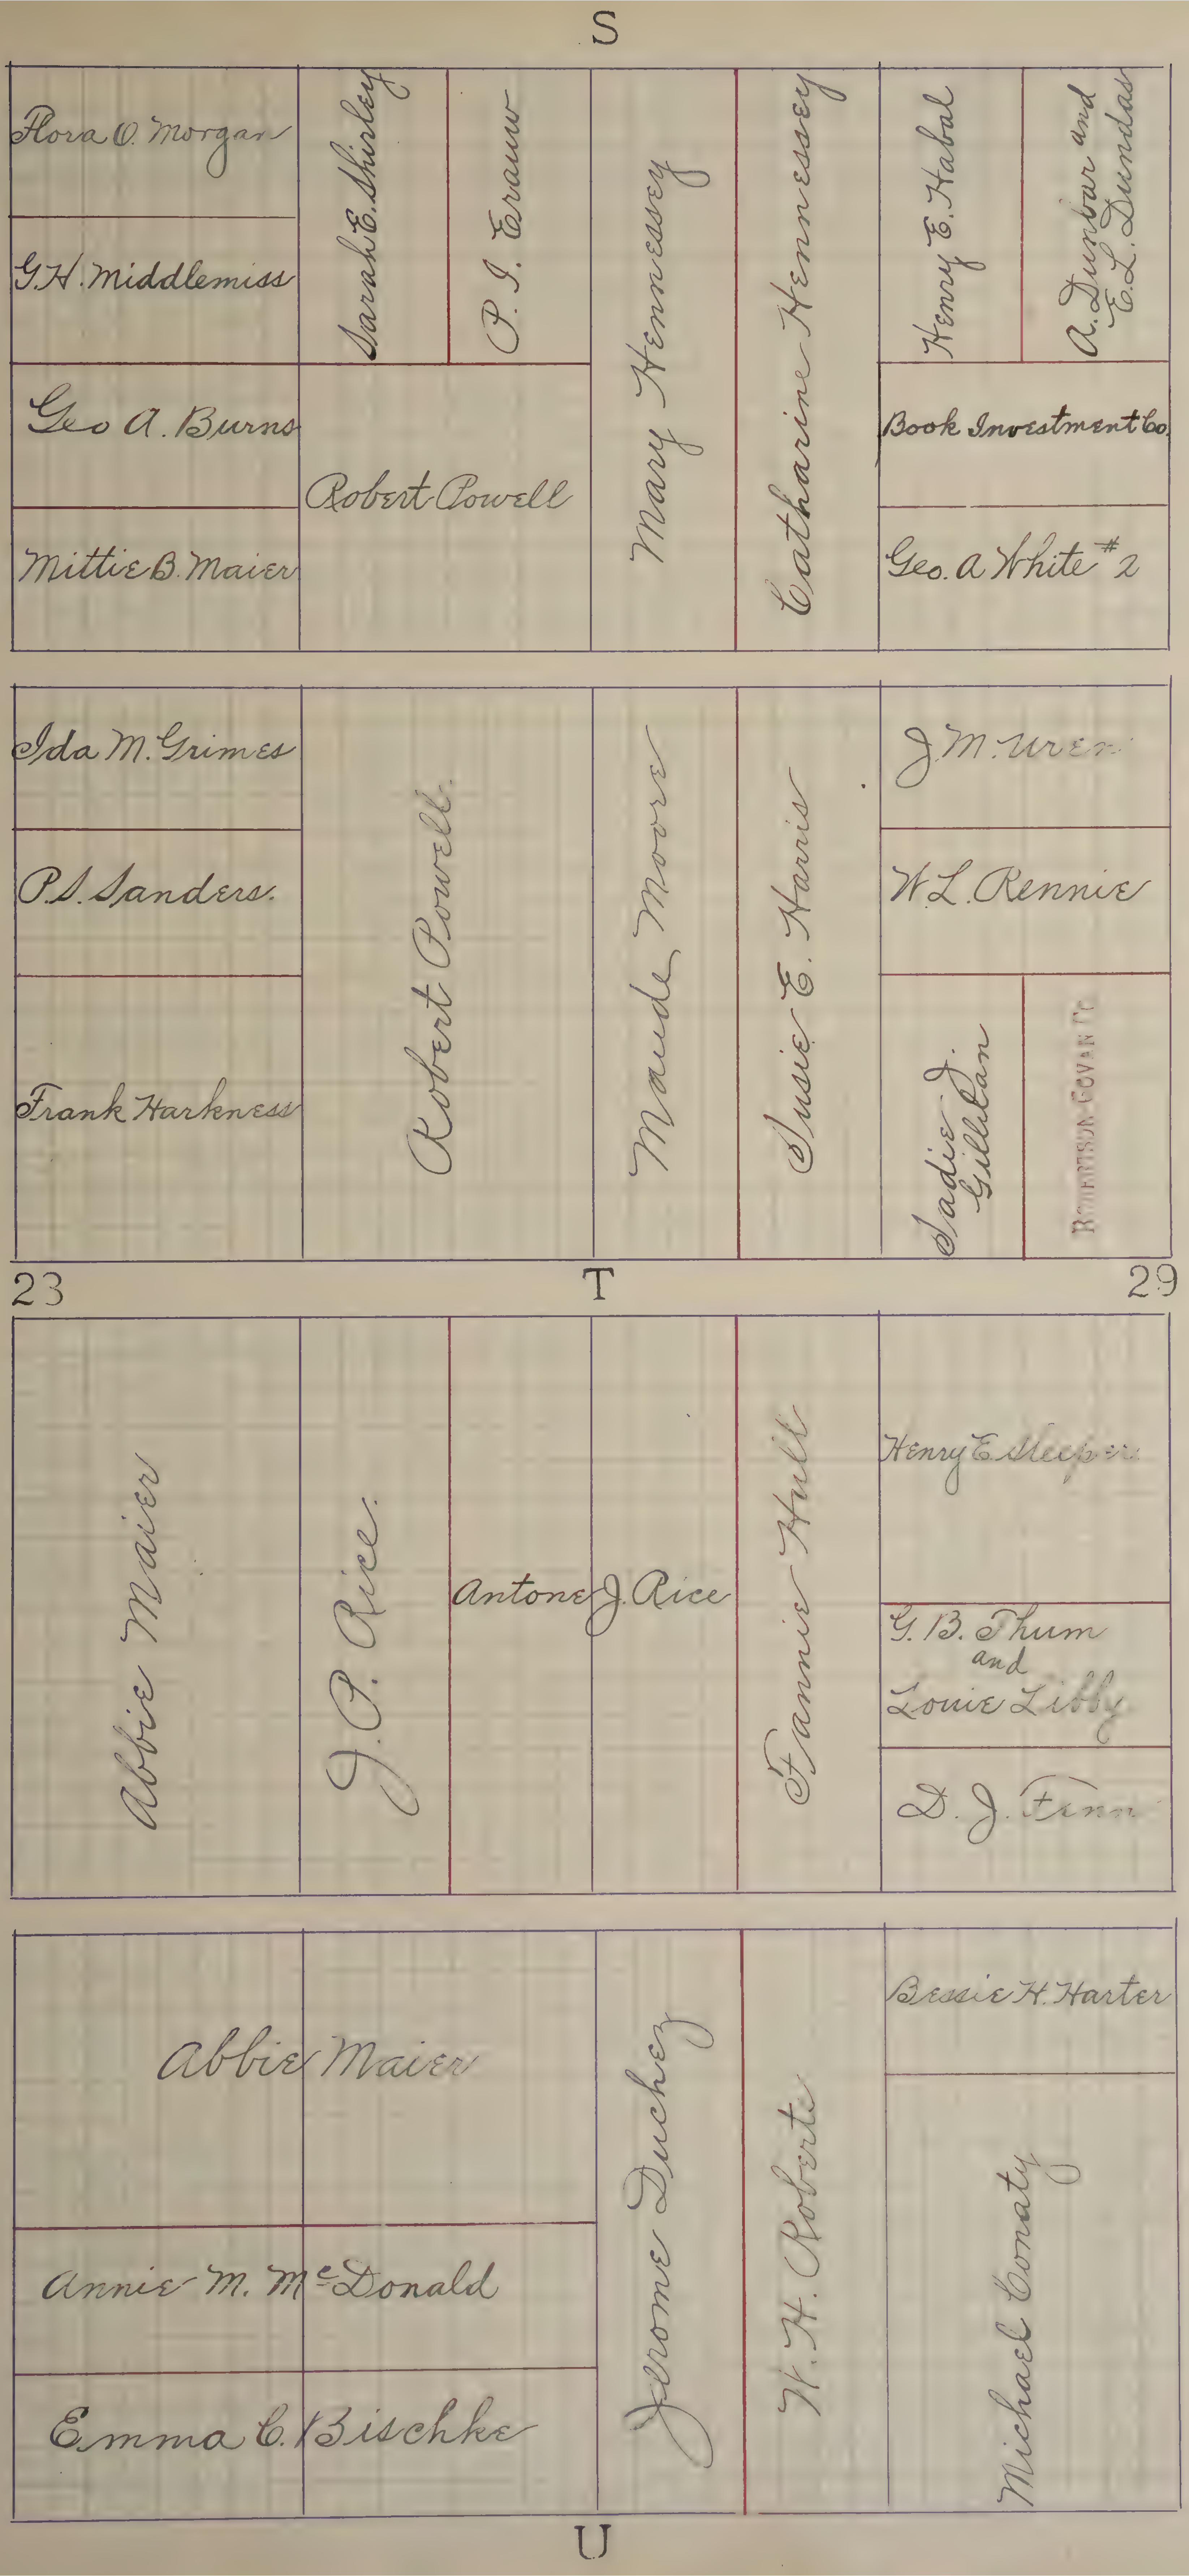
S
Flora O. Morgan
G. H. Middlemiss
Sarah E. Shirley
P. J. Crauw
Mary Hennessey
Catharine Hennessey
Henry E. Habal
A. Dunbar and E. L. Dundas
Geo A. Burns
Robert Powell
Book Investment Co.
Mittie B. Maier
Geo. A White #2
Ida M. Grimes
P. S. Sanders.
Frank Harkness
Robert Powell.
Maude Moore
Susie E. Harris
J. M. Uren
W. L. Rennie
Sadie J. Gillilan
ROBERTSON-COVAN CO
23
T
29
Abbie Maier
J. P. Rice.
Antone J. Rice
Fannie Hult
Henry E. Sleeper
G. B. Thum and Louie Libby
D. J. Finn
Abbie Maier
Jerome Duchez
W. H. Roberts
Bessie H. Harter
Michael Conaty
Annie M. McDonald
Emma C. Bischke
U

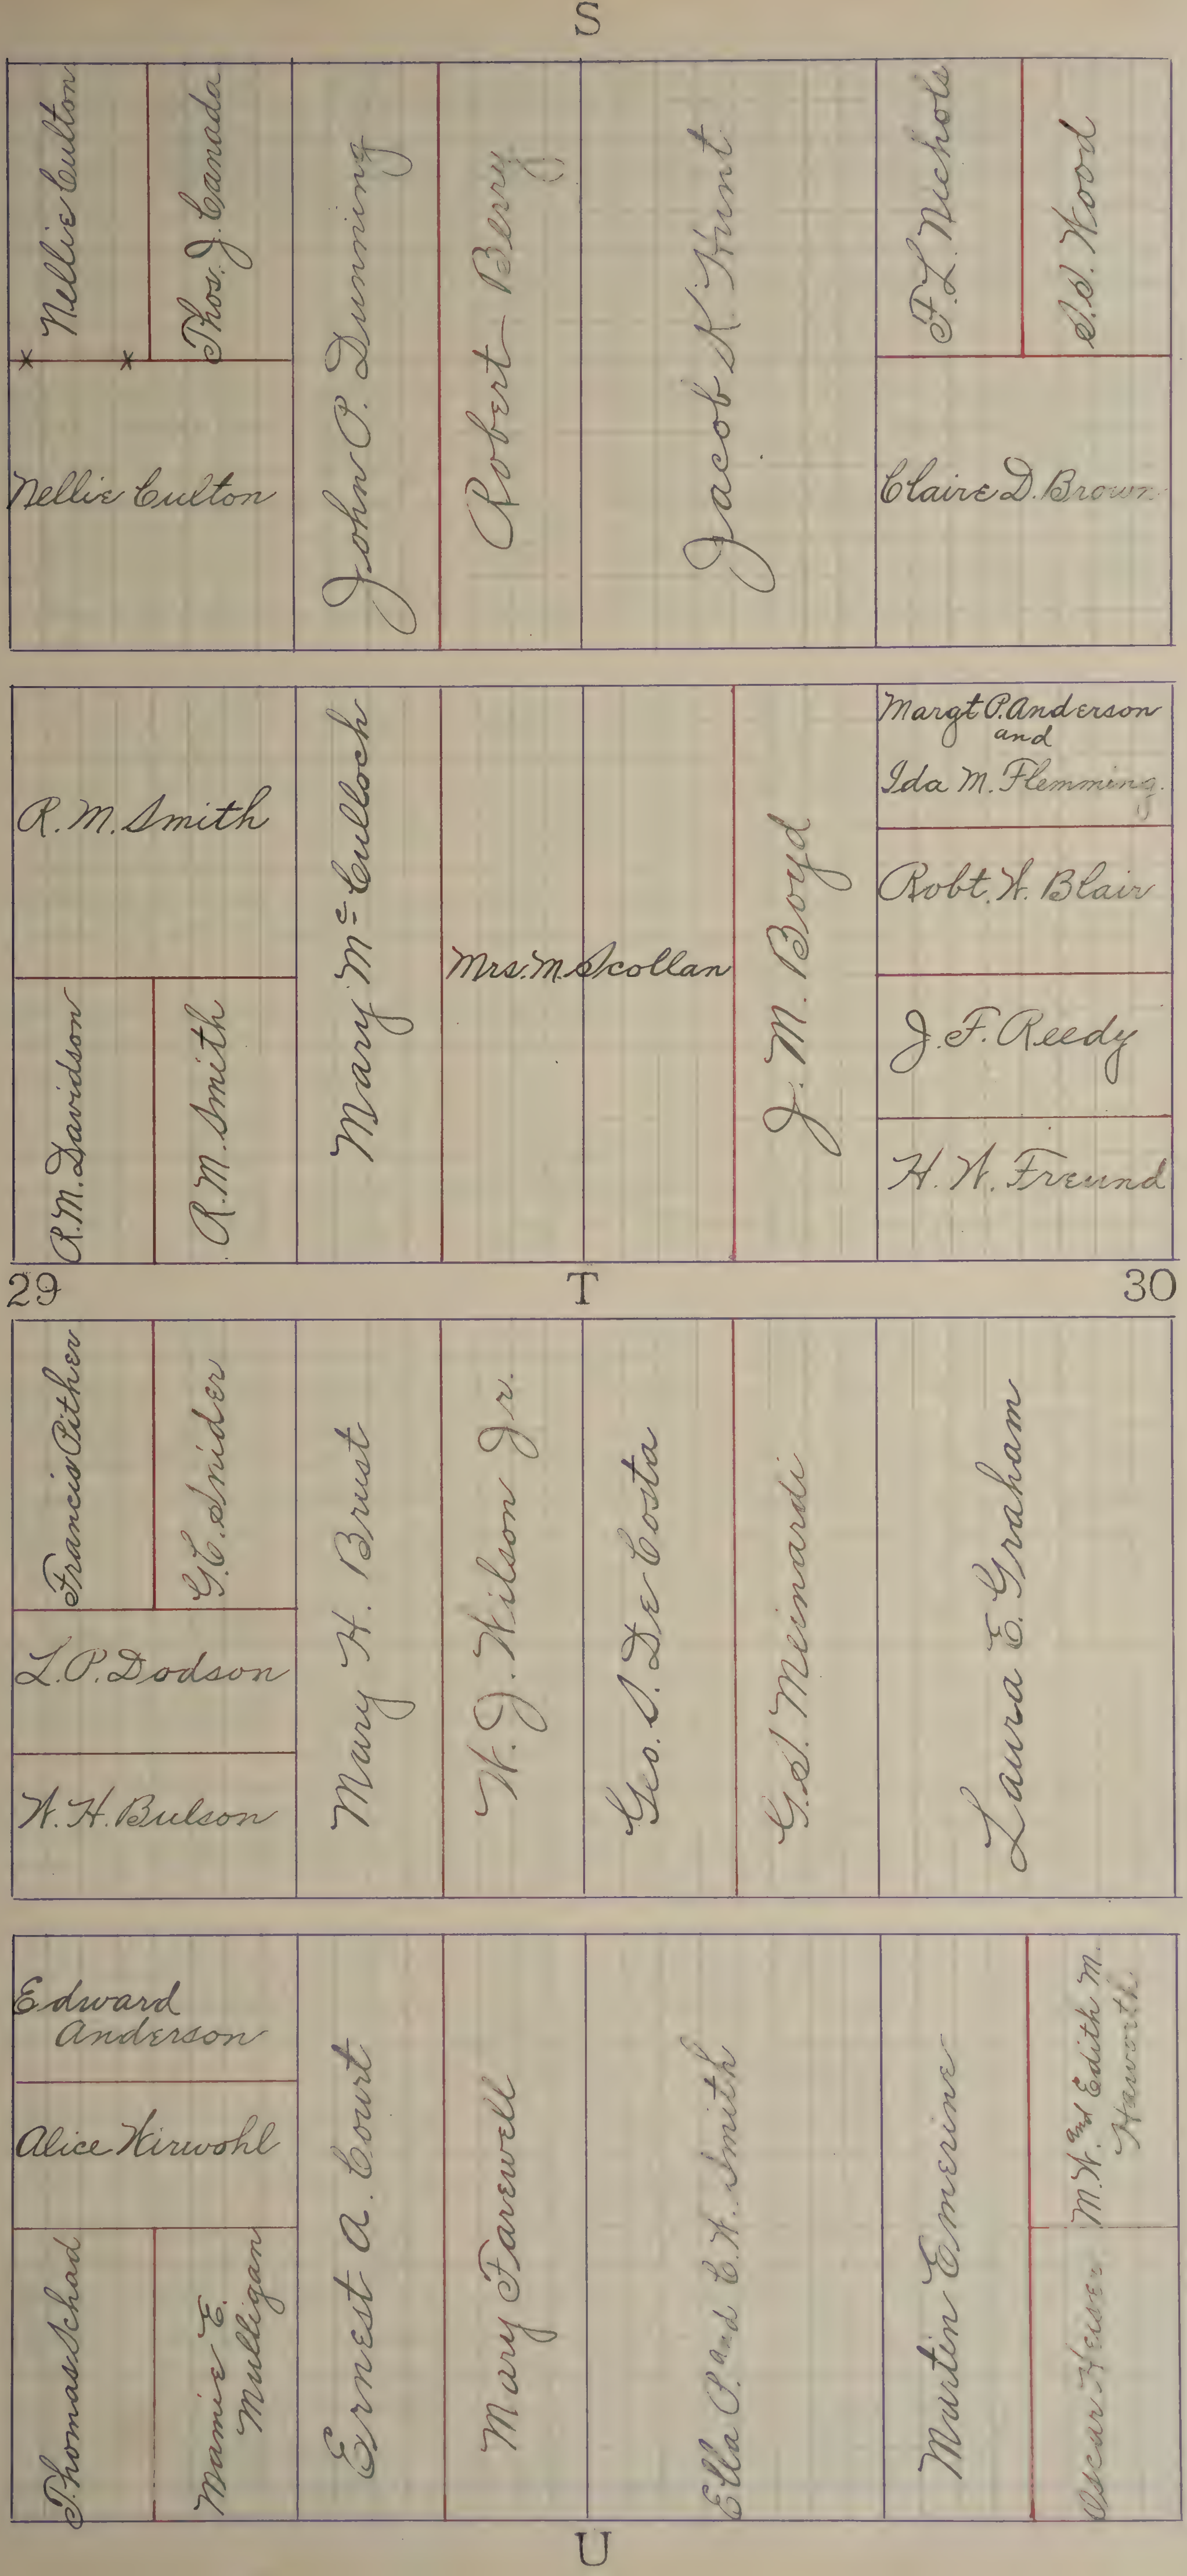
S
Nellie Culton
Thos. J. Canada
Nellie Culton
John P. Dunning
Robert Berry
Jacob K. Hunt
F. L. Nichols
S. S. Wood
Claire D. Brown
R. M. Smith
R. M. Davidson
R. M. Smith
Mary McCulloch
Mrs. M. Scollan
J. M. Boyd
Margt P. Anderson and Ida M. Flemming
Robt. W. Blair
J. F. Reedy
H. W. Freund
29
T
30
Francis Pither
G. C. Snider
L. P. Dodson
W. H. Bulson
Mary H. Brust
W. J. Wilson Jr.
Geo. S. De Costa
G. S. Meinardi
Laura E. Graham
Edward Anderson
Alice Hirwohl
Thomas Schad
Mamie E. Mulligan
Ernest A. Court
Mary Farewell
Ella P. and E. W. Smith
Martin Emerine
M. W. and Edith M. Haworth
Oscar Heiser
U

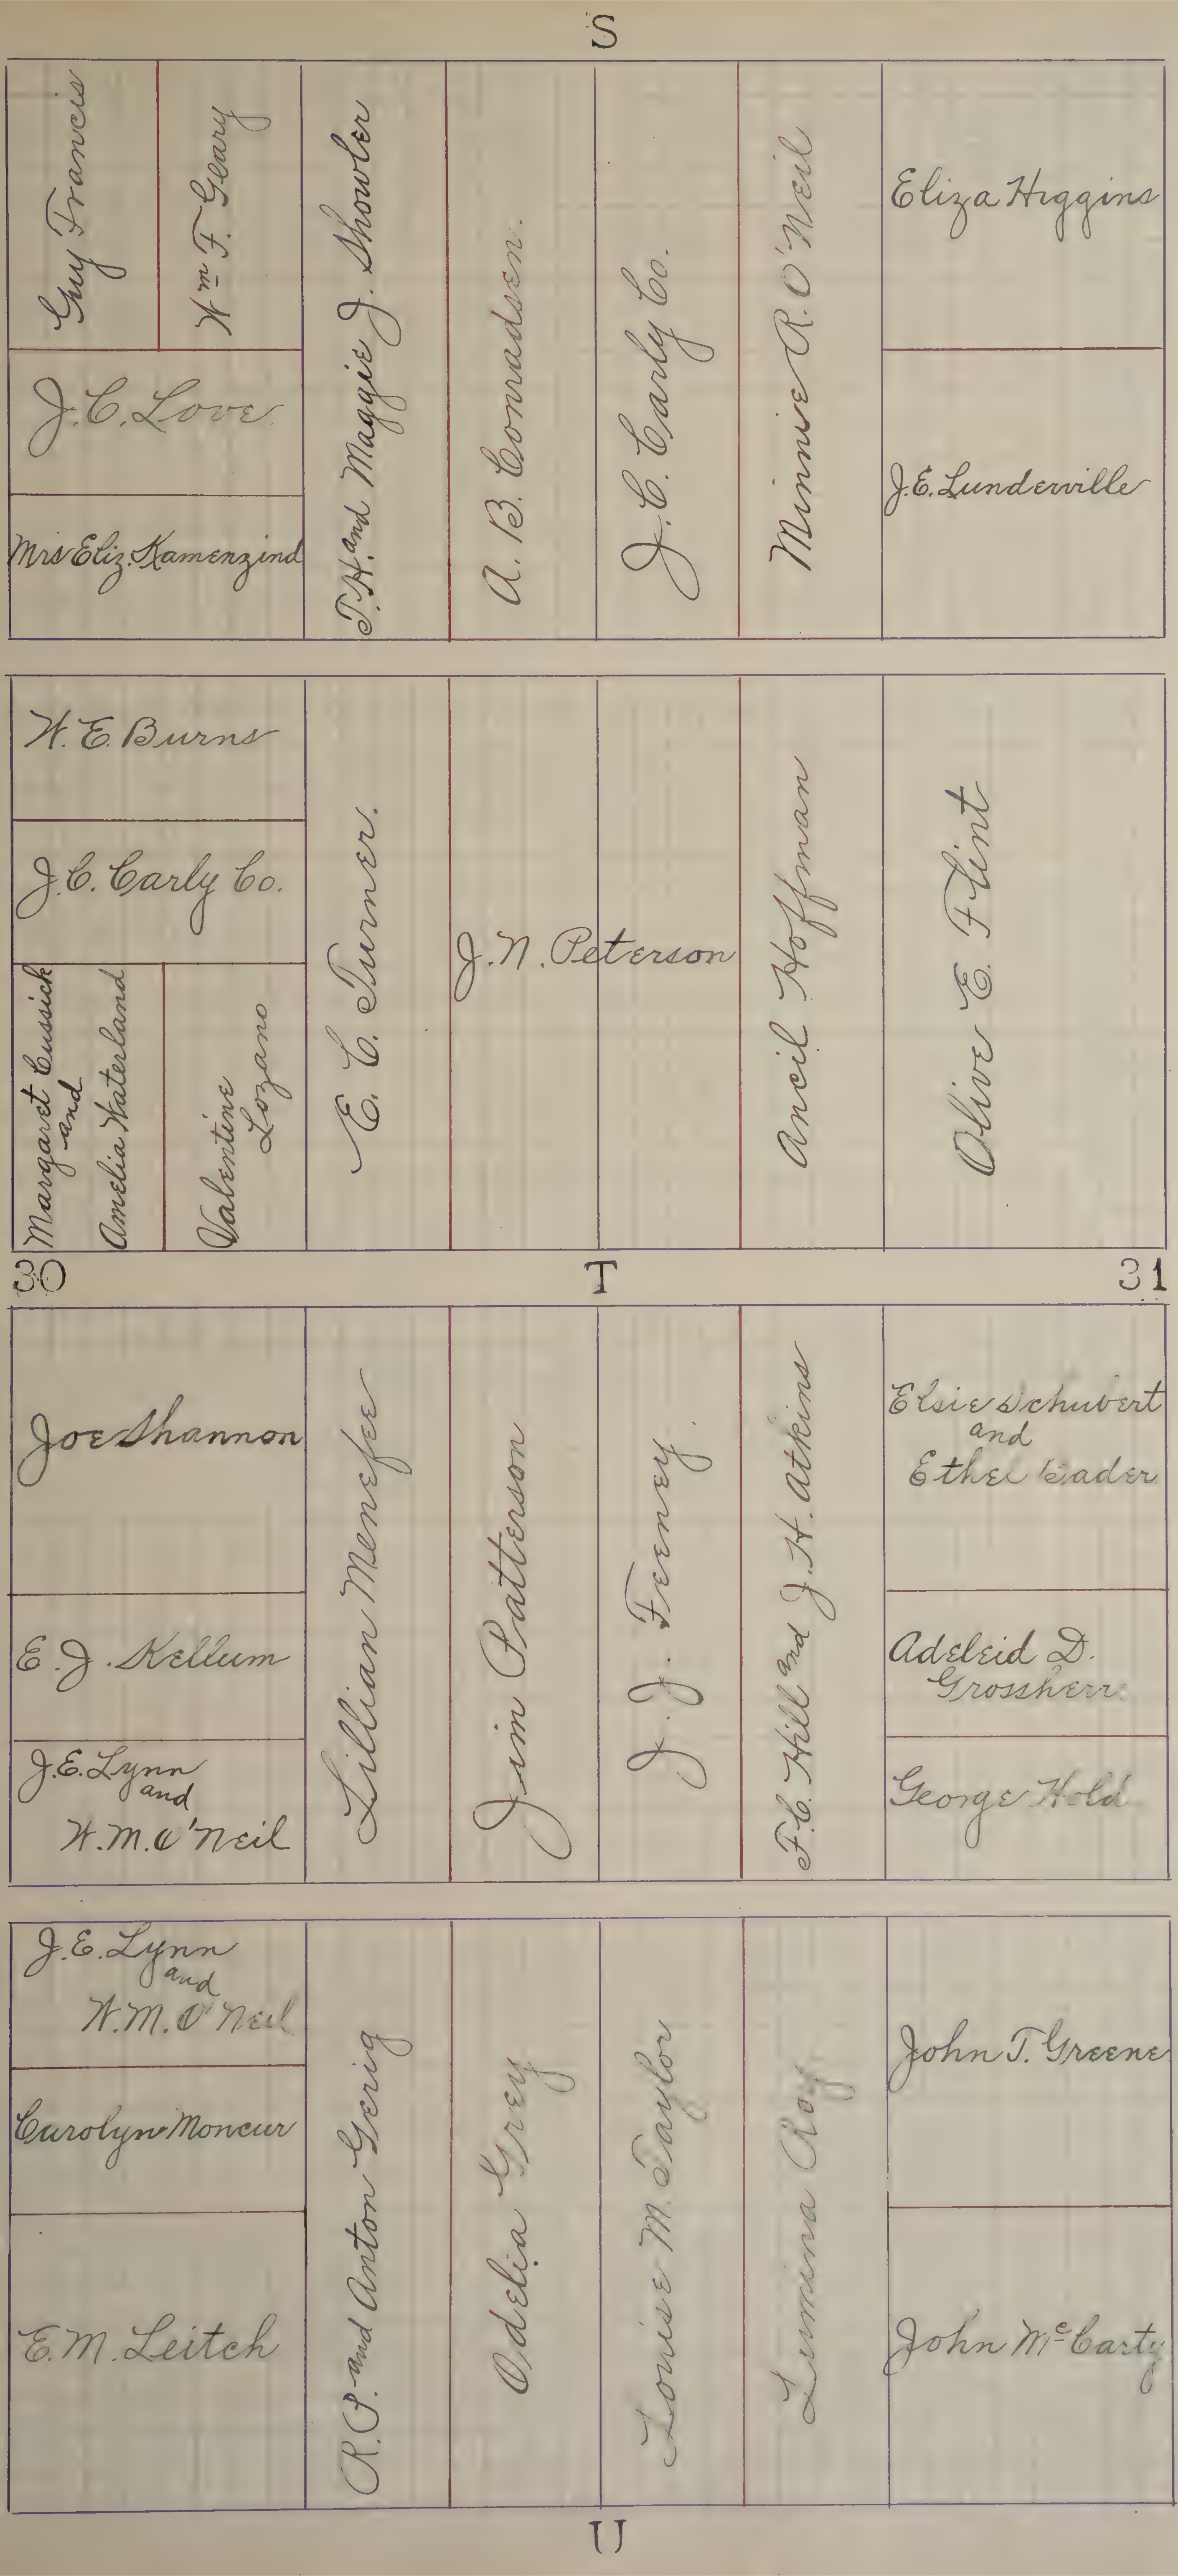
S
Guy Francis
Wm F. Geary
J.C. Love
Mrs Eliz. Kamenzind
T.H. and Maggie J. Showler
A.B. Conradsen
J.C. Carly Co.
Minnie R. O'Neil
Eliza Higgins
J.E. Lunderville
W.E. Burns
J.C. Carly Co.
Margaret Cussick and Amelia Waterland
Valentine Lozano
E.C. Turner
J.N. Peterson
Ancil Hoffman
Olive E. Flint
30
T
31
Joe Shannon
E.J. Kellum
J.E. Lynn and W.M. O'Neil
Lillian Menefee
Jim Patterson
J.J. Ferney
F.C. Hill and J.H. Atkins
Elsie Schubert and Ethel Bader
Adeleid D. Grossherr
George Hold
J.E. Lynn and W.M. O'Neil
Carolyn Moncur
E.M. Leitch
R.F. and Anton Gerig
Odelia Grey
Louise M. Taylor
Lumina Ross
John T. Greene
John McCarty
U

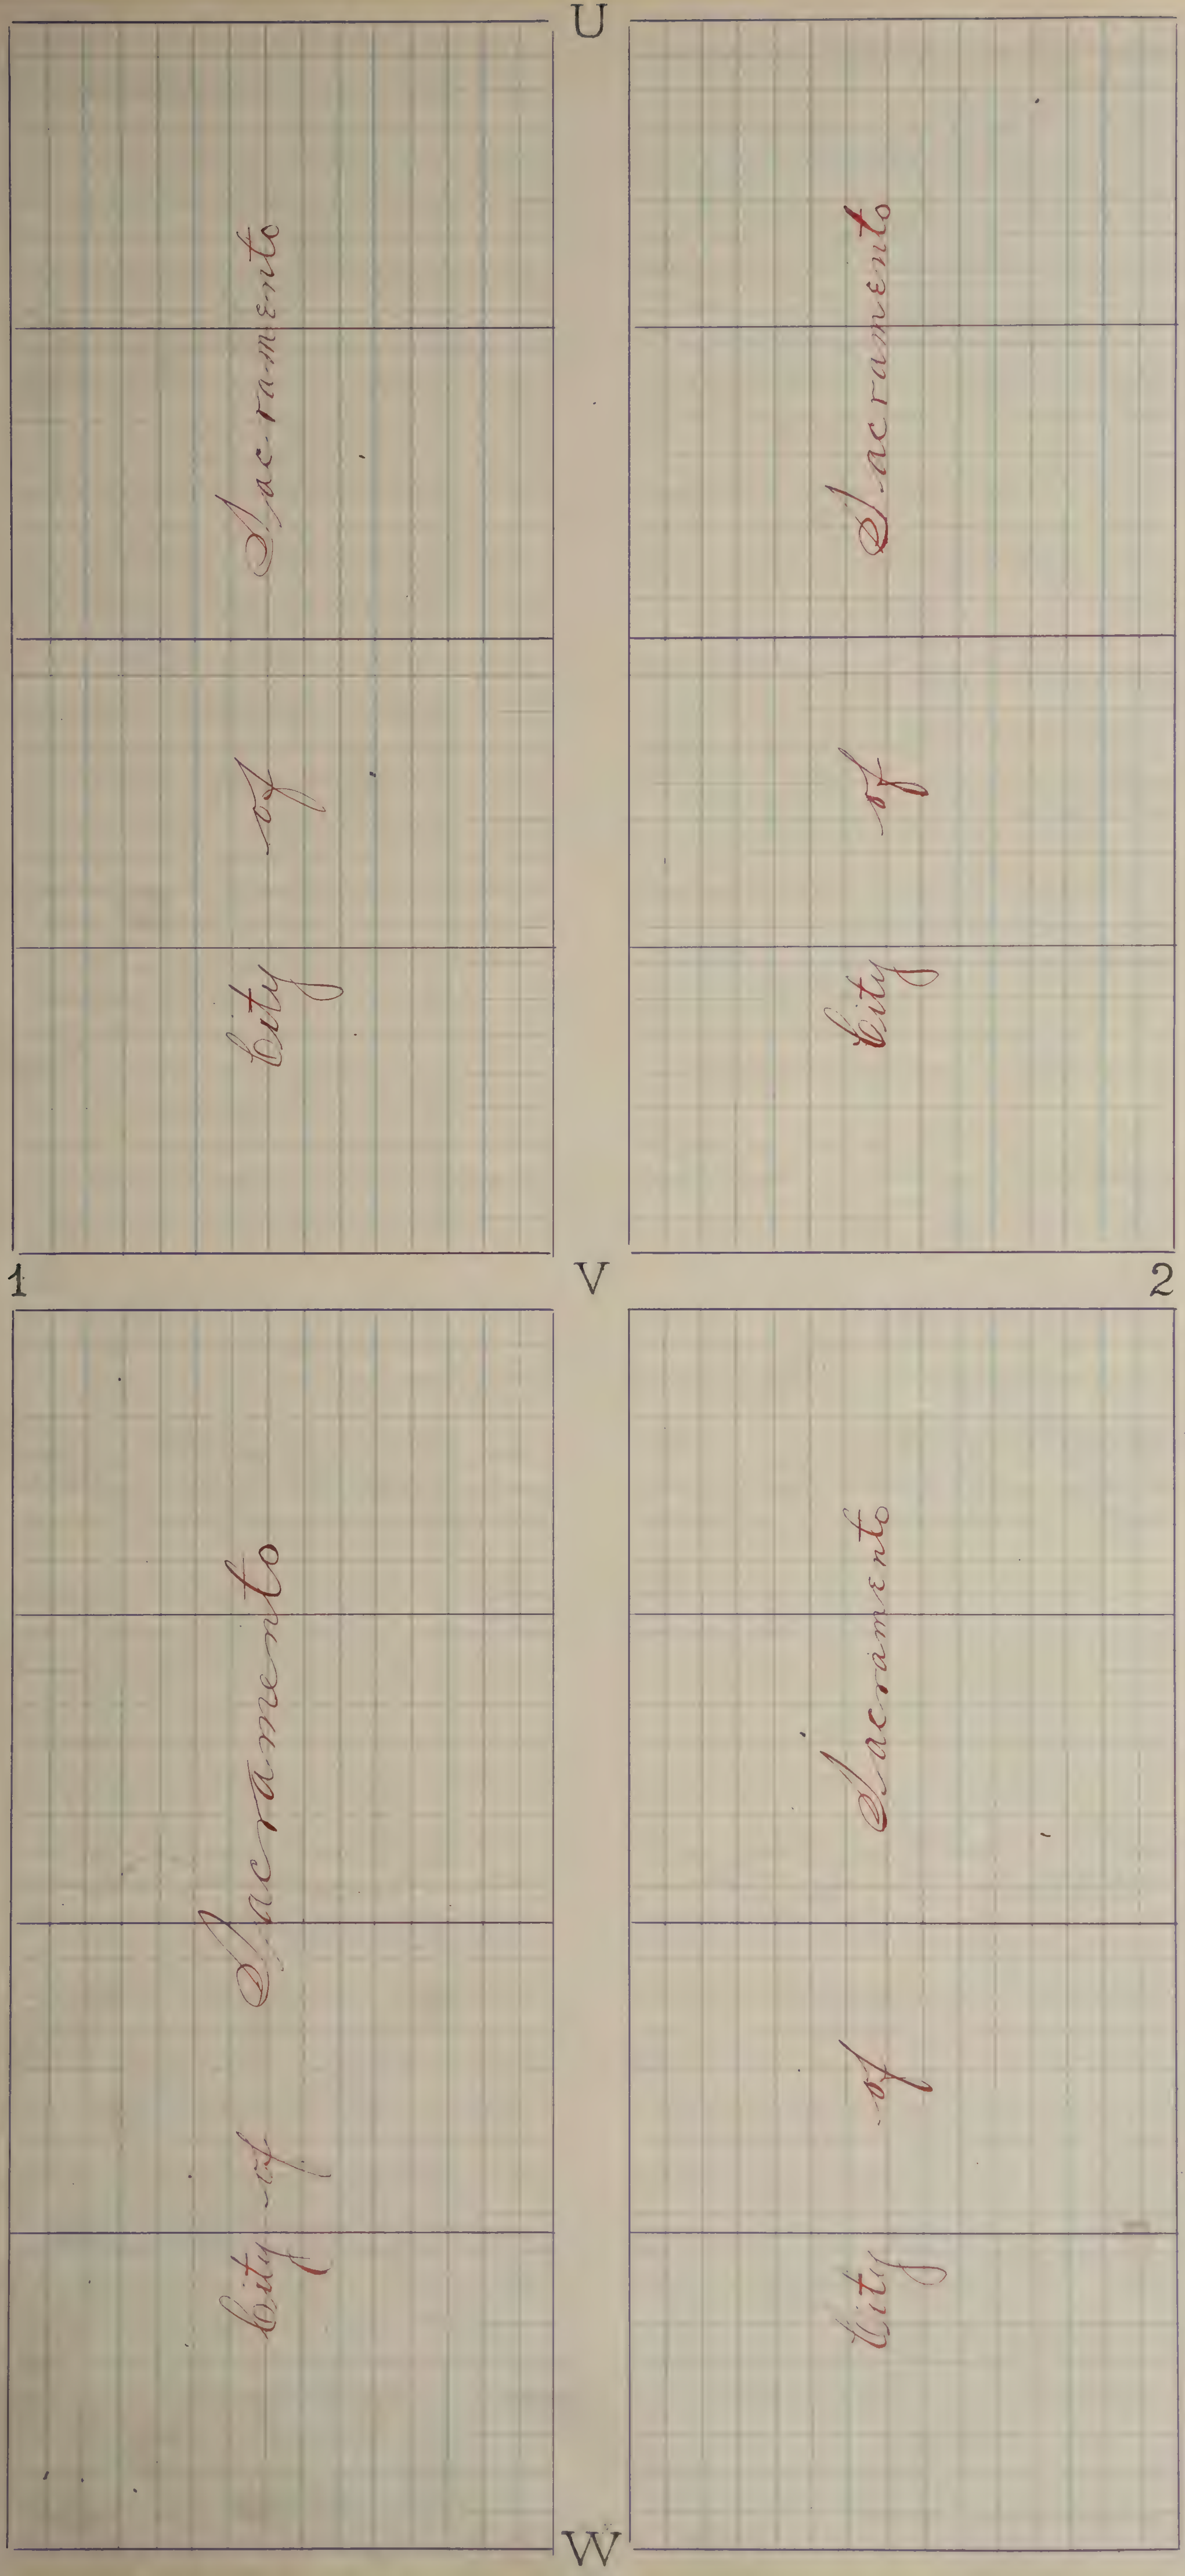
U
1
V
2
W
City of Sacramento
City of Sacramento
City of Sacramento
City of Sacramento

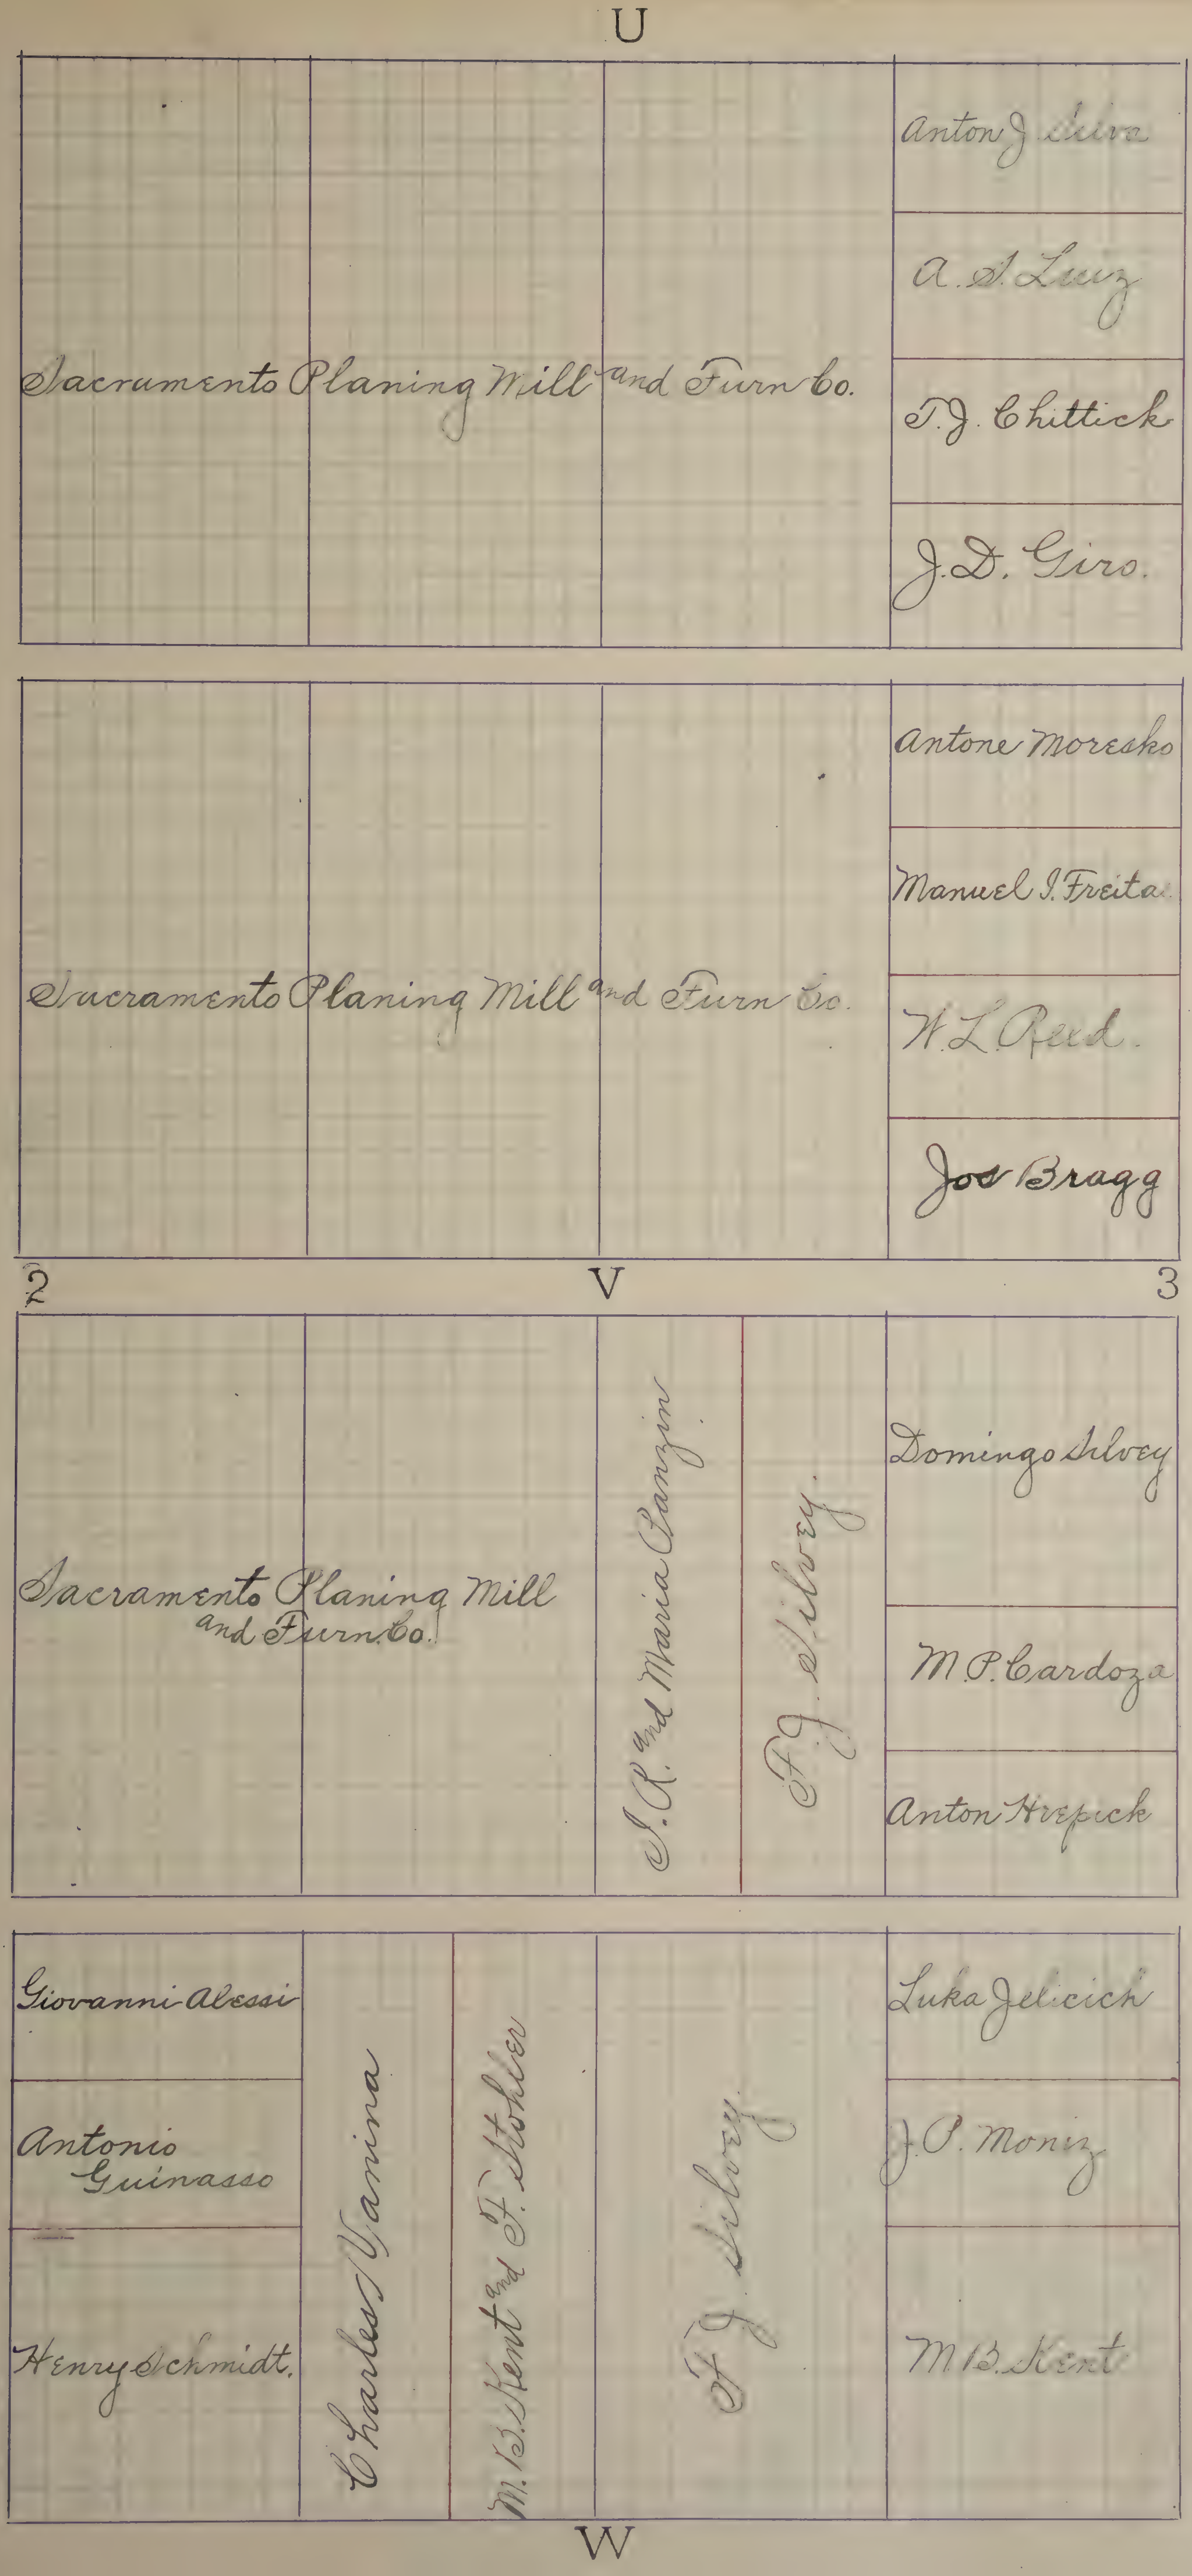
U
Anton J. Silva
A. S. Luiz
Sacramento Planing Mill and Furn. Co.
T. J. Chittick
J. D. Giro.
Antone Moresko
Manuel I. Freitas
Sacramento Planing Mill and Furn. Co.
W. L. Reed.
Jos Bragg
2
V
3
Domingo Silvey
Sacramento Planing Mill and Furn. Co.
J. R. and Maria Canzin
F. J. Silvey
M. P. Cardoza
Anton Hrepick
Giovanni Alessi
Antonio Guinasso
Henry Schmidt.
Charles Vanina
M. B. Kent and F. Stohler
F. J. Silvey
Luka Jelicich
J. P. Moniz
M. B. Kent
W

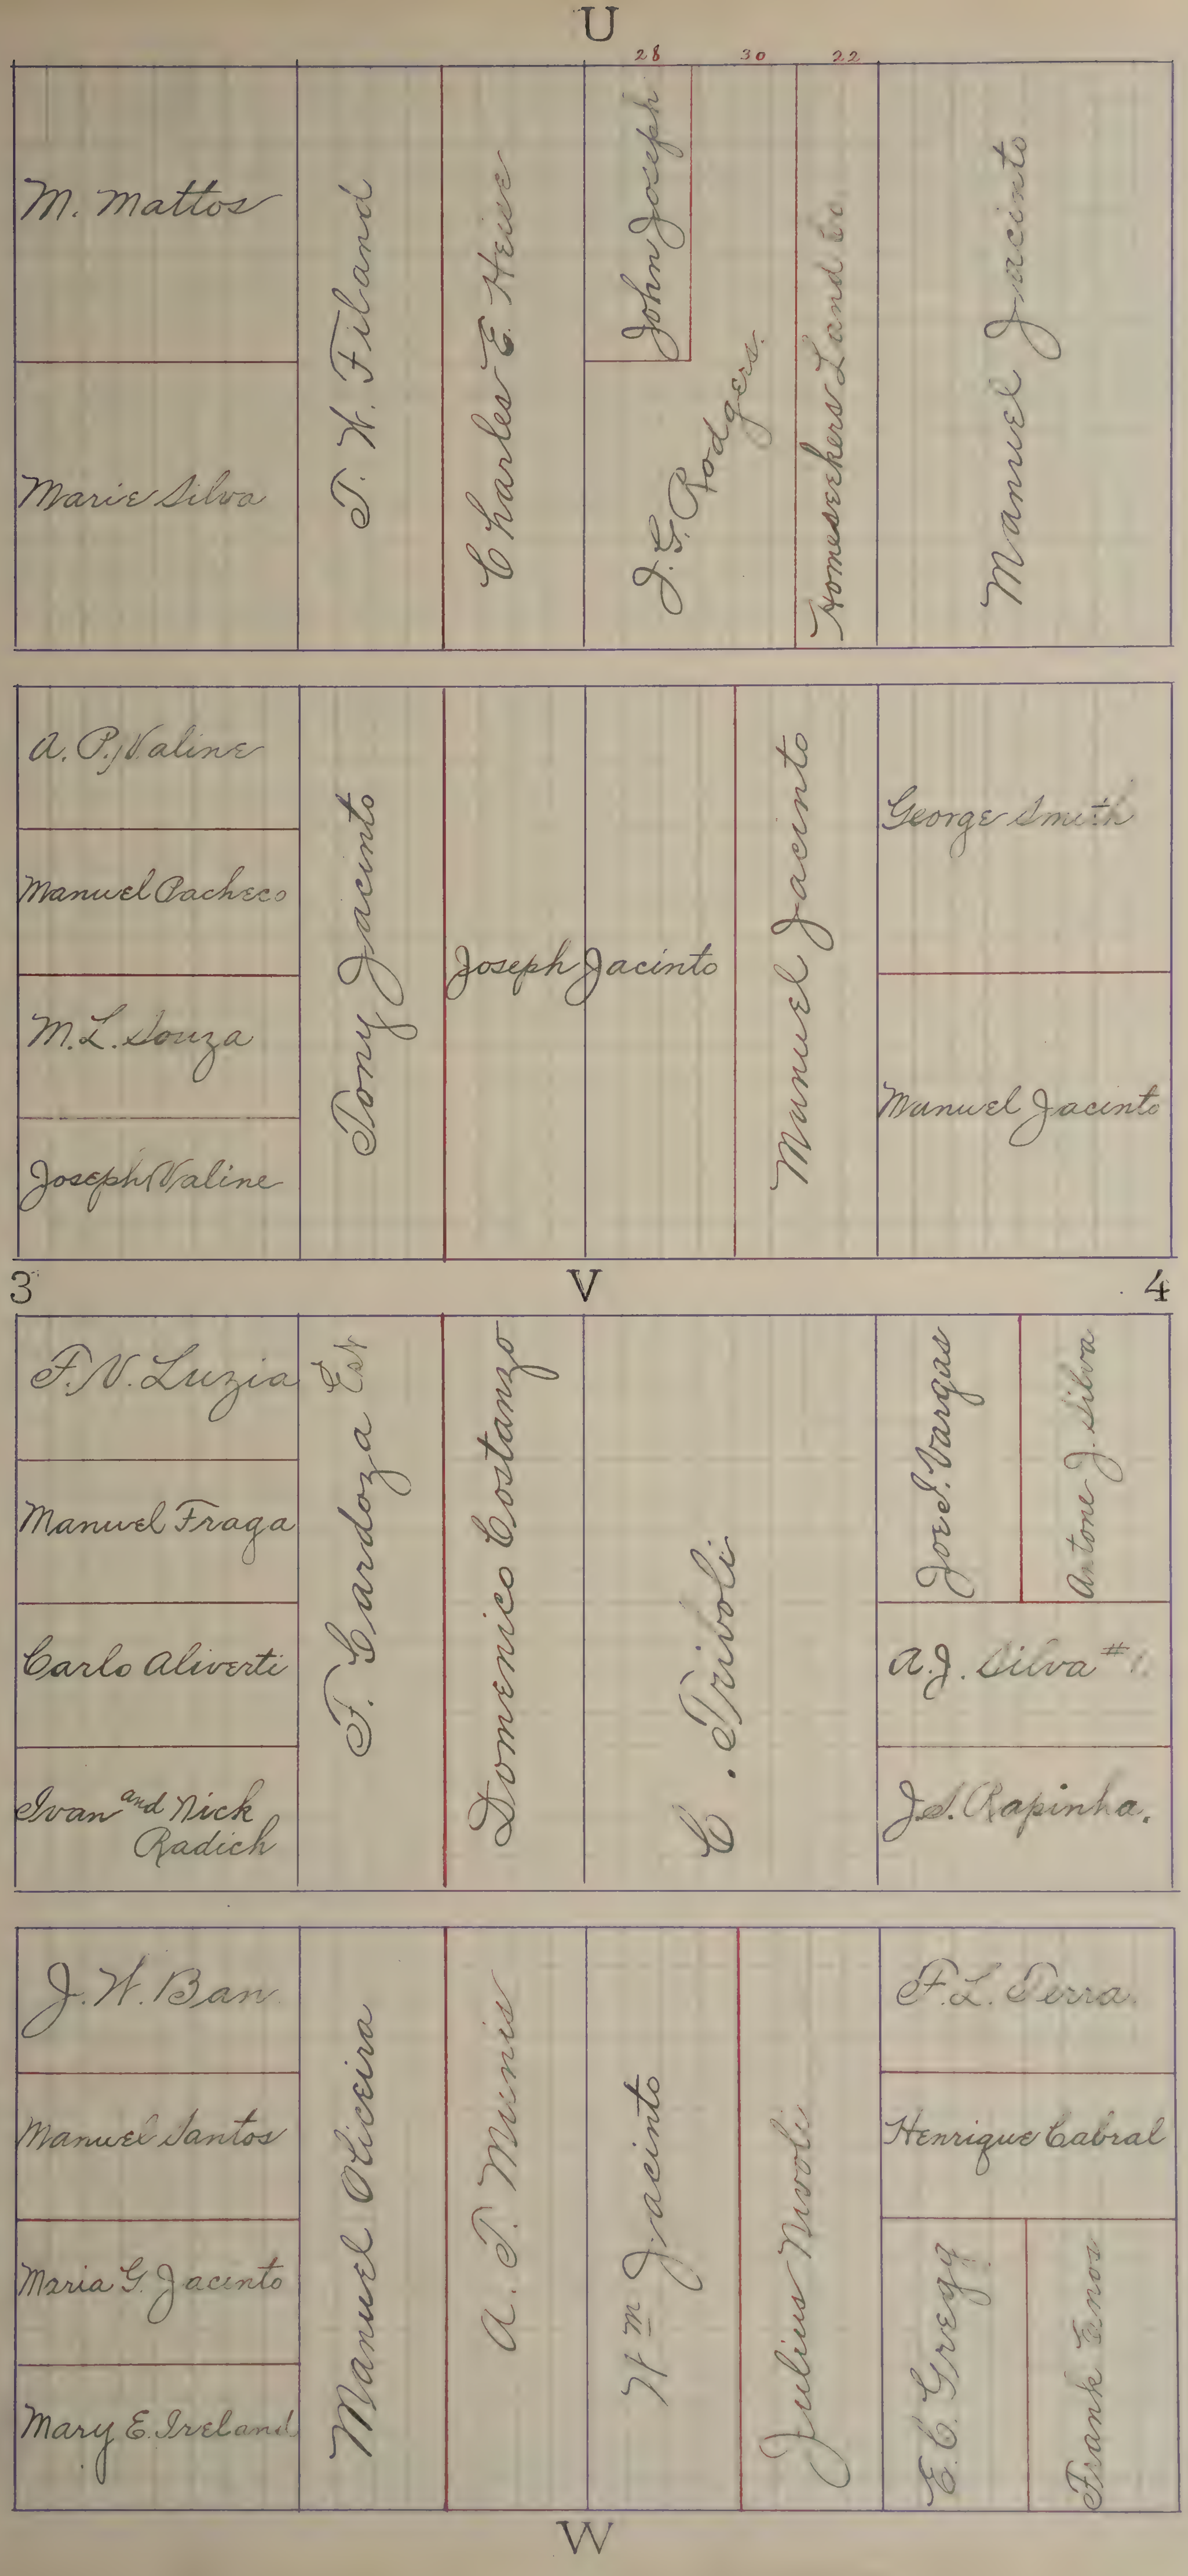
U
28
30
22
M. Mattos
Marie Silva
T. W. Filand
Charles E. Heise
John Joseph
J. G. Rodgers
Homeseekers Land Co
Manuel Jacinto
A. P. Valine
Manuel Pacheco
M. L. Souza
Joseph Valine
Tony Jacinto
Joseph Jacinto
Manuel Jacinto
George Smith
Manuel Jacinto
3
V
4
F. V. Luzia
Manuel Fraga
Carlo Aliverti
Ivan and Nick Radich
T. Cardoza Est
Domenico Costanzo
C. Trivoli
Jose J. Vargas
Antone J. Silva
A. J. Silva #1
J. S. Rapinha.
J. W. Barr
Manuel Santos
Maria G. Jacinto
Mary E. Ireland
Manuel Oliveira
A. T. Minnis
Wm J. Jacinto
Julius Nivoli
F. L. Terra
Henrique Cabral
E. C. Gregg
Frank Enos
W

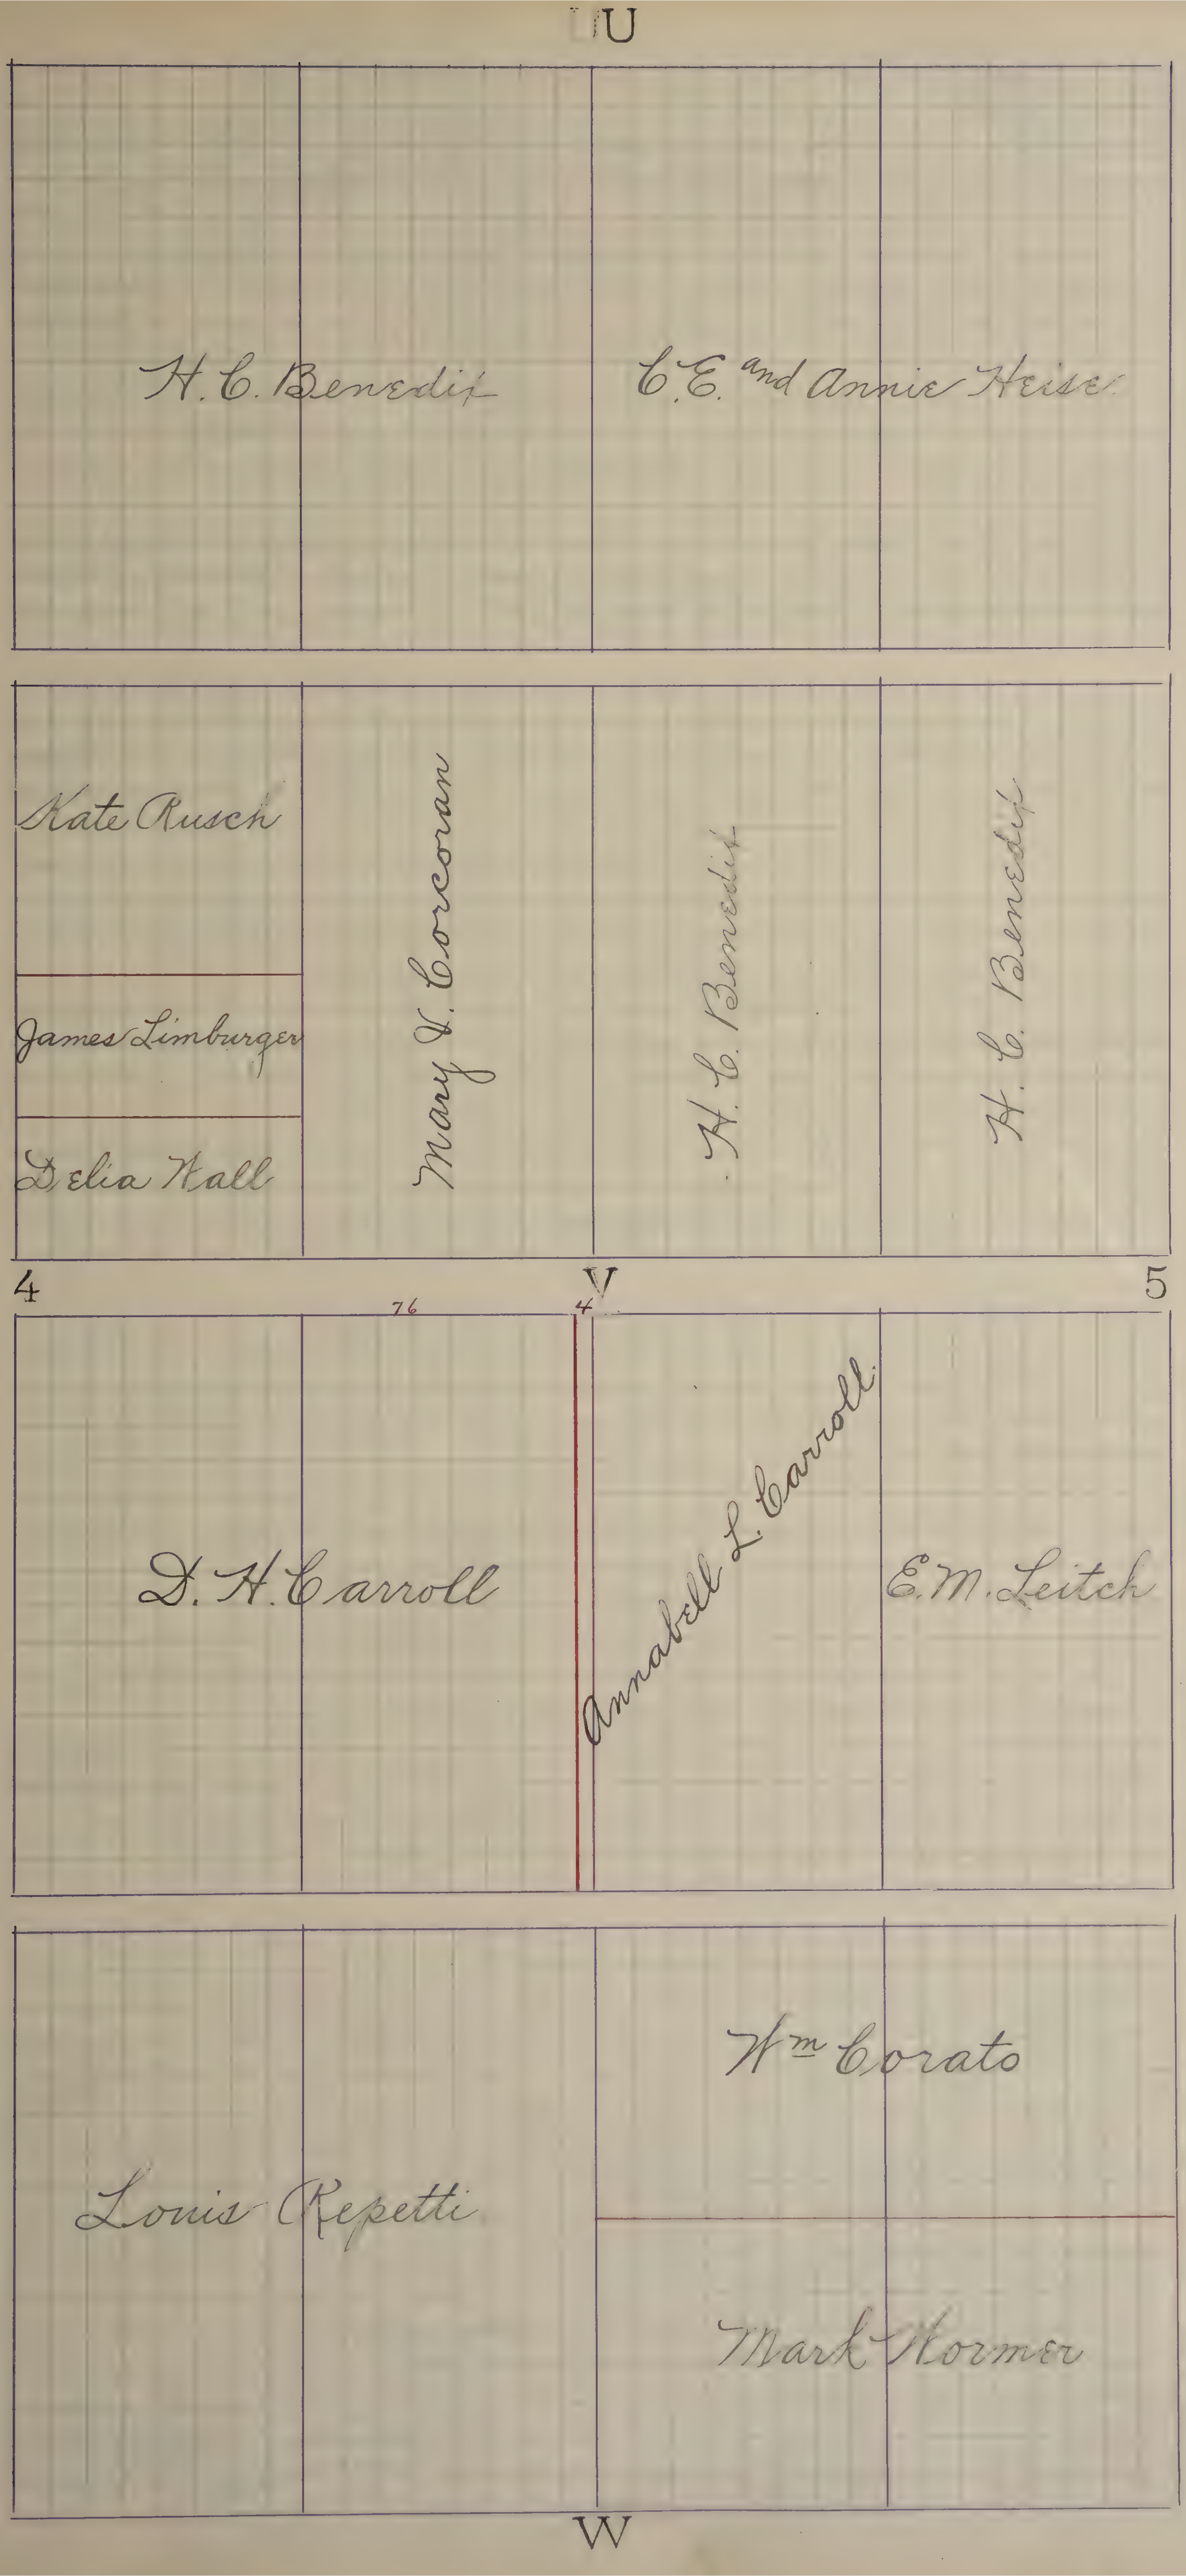
U
H. C. Benedict
C. E. and Annie Heise
Kate Rusch
James Limburger
Delia Hall
Mary V. Corcoran
H. C. Benedict
H. C. Benedict
4
76
4
V
5
D. H. Carroll
Annabell L. Carroll
E. M. Leitch
Wm Corato
Louis Repetti
Mark Hormer
W

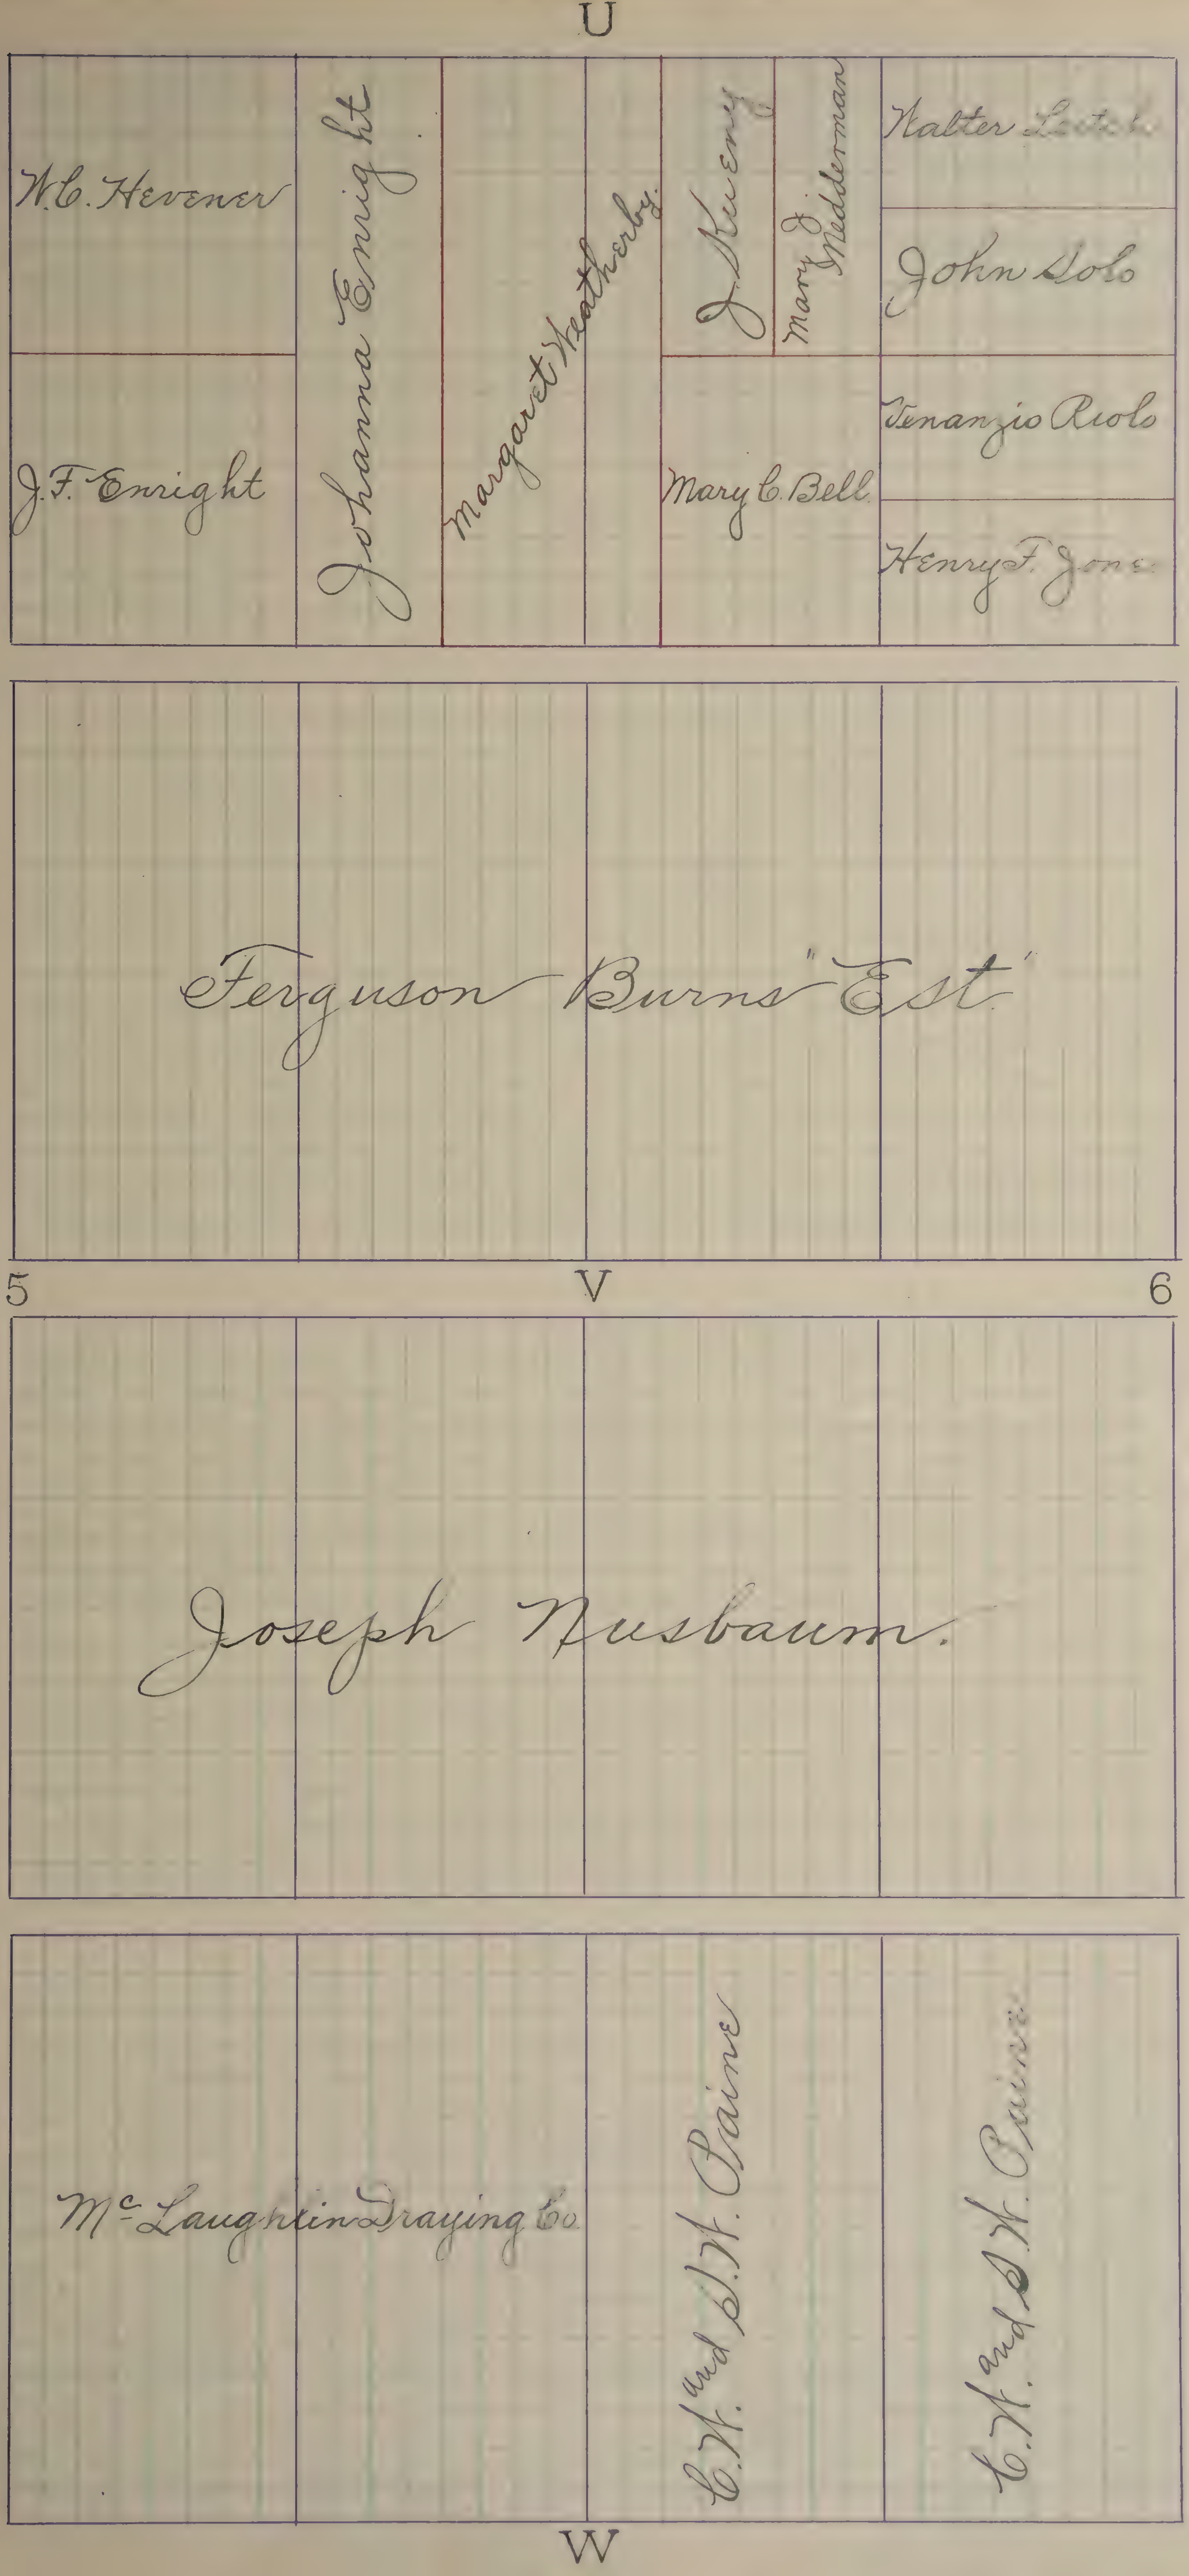
U
W.C. Hevener
J.F. Enright
Johanna Enright
Margaret Weatherby
J. Kierny
Mary J. Nedderman
Walter Lootch
John Solo
Mary C. Bell
Venanzio Riolo
Henry F. Jones
Ferguson Burns "Est."
5
V
6
Joseph Nusbaum.
McLaughlin Draying Co.
C.H. and S.H. Paine
C.H. and S.H. Paine
W

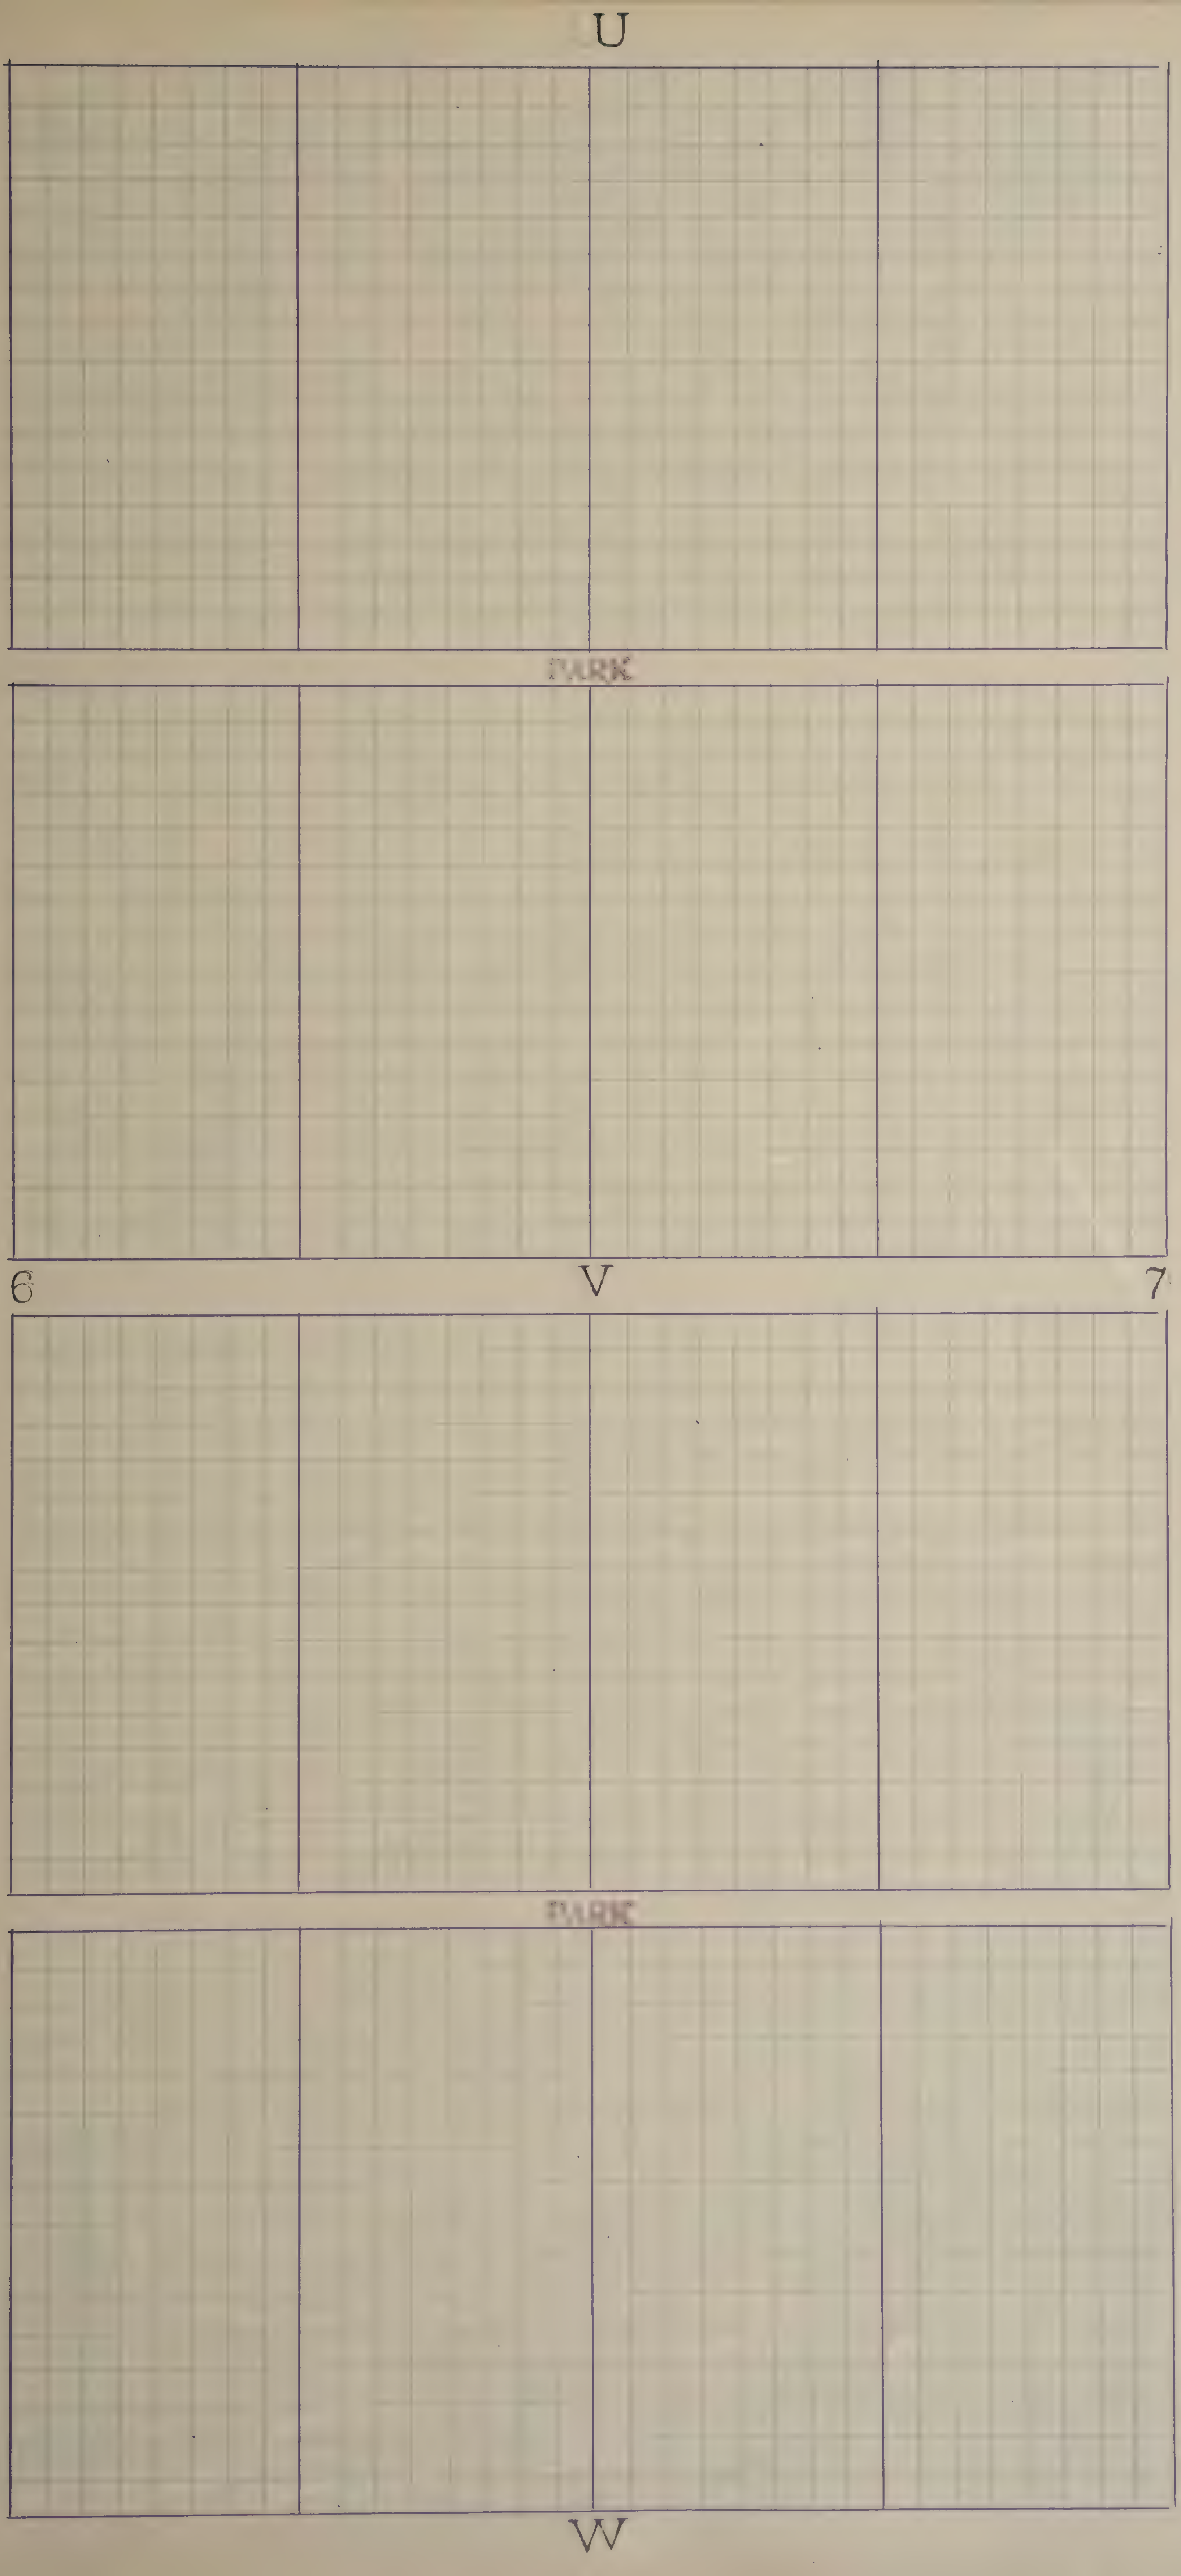
U
PARK
6
V
7
PARK
W

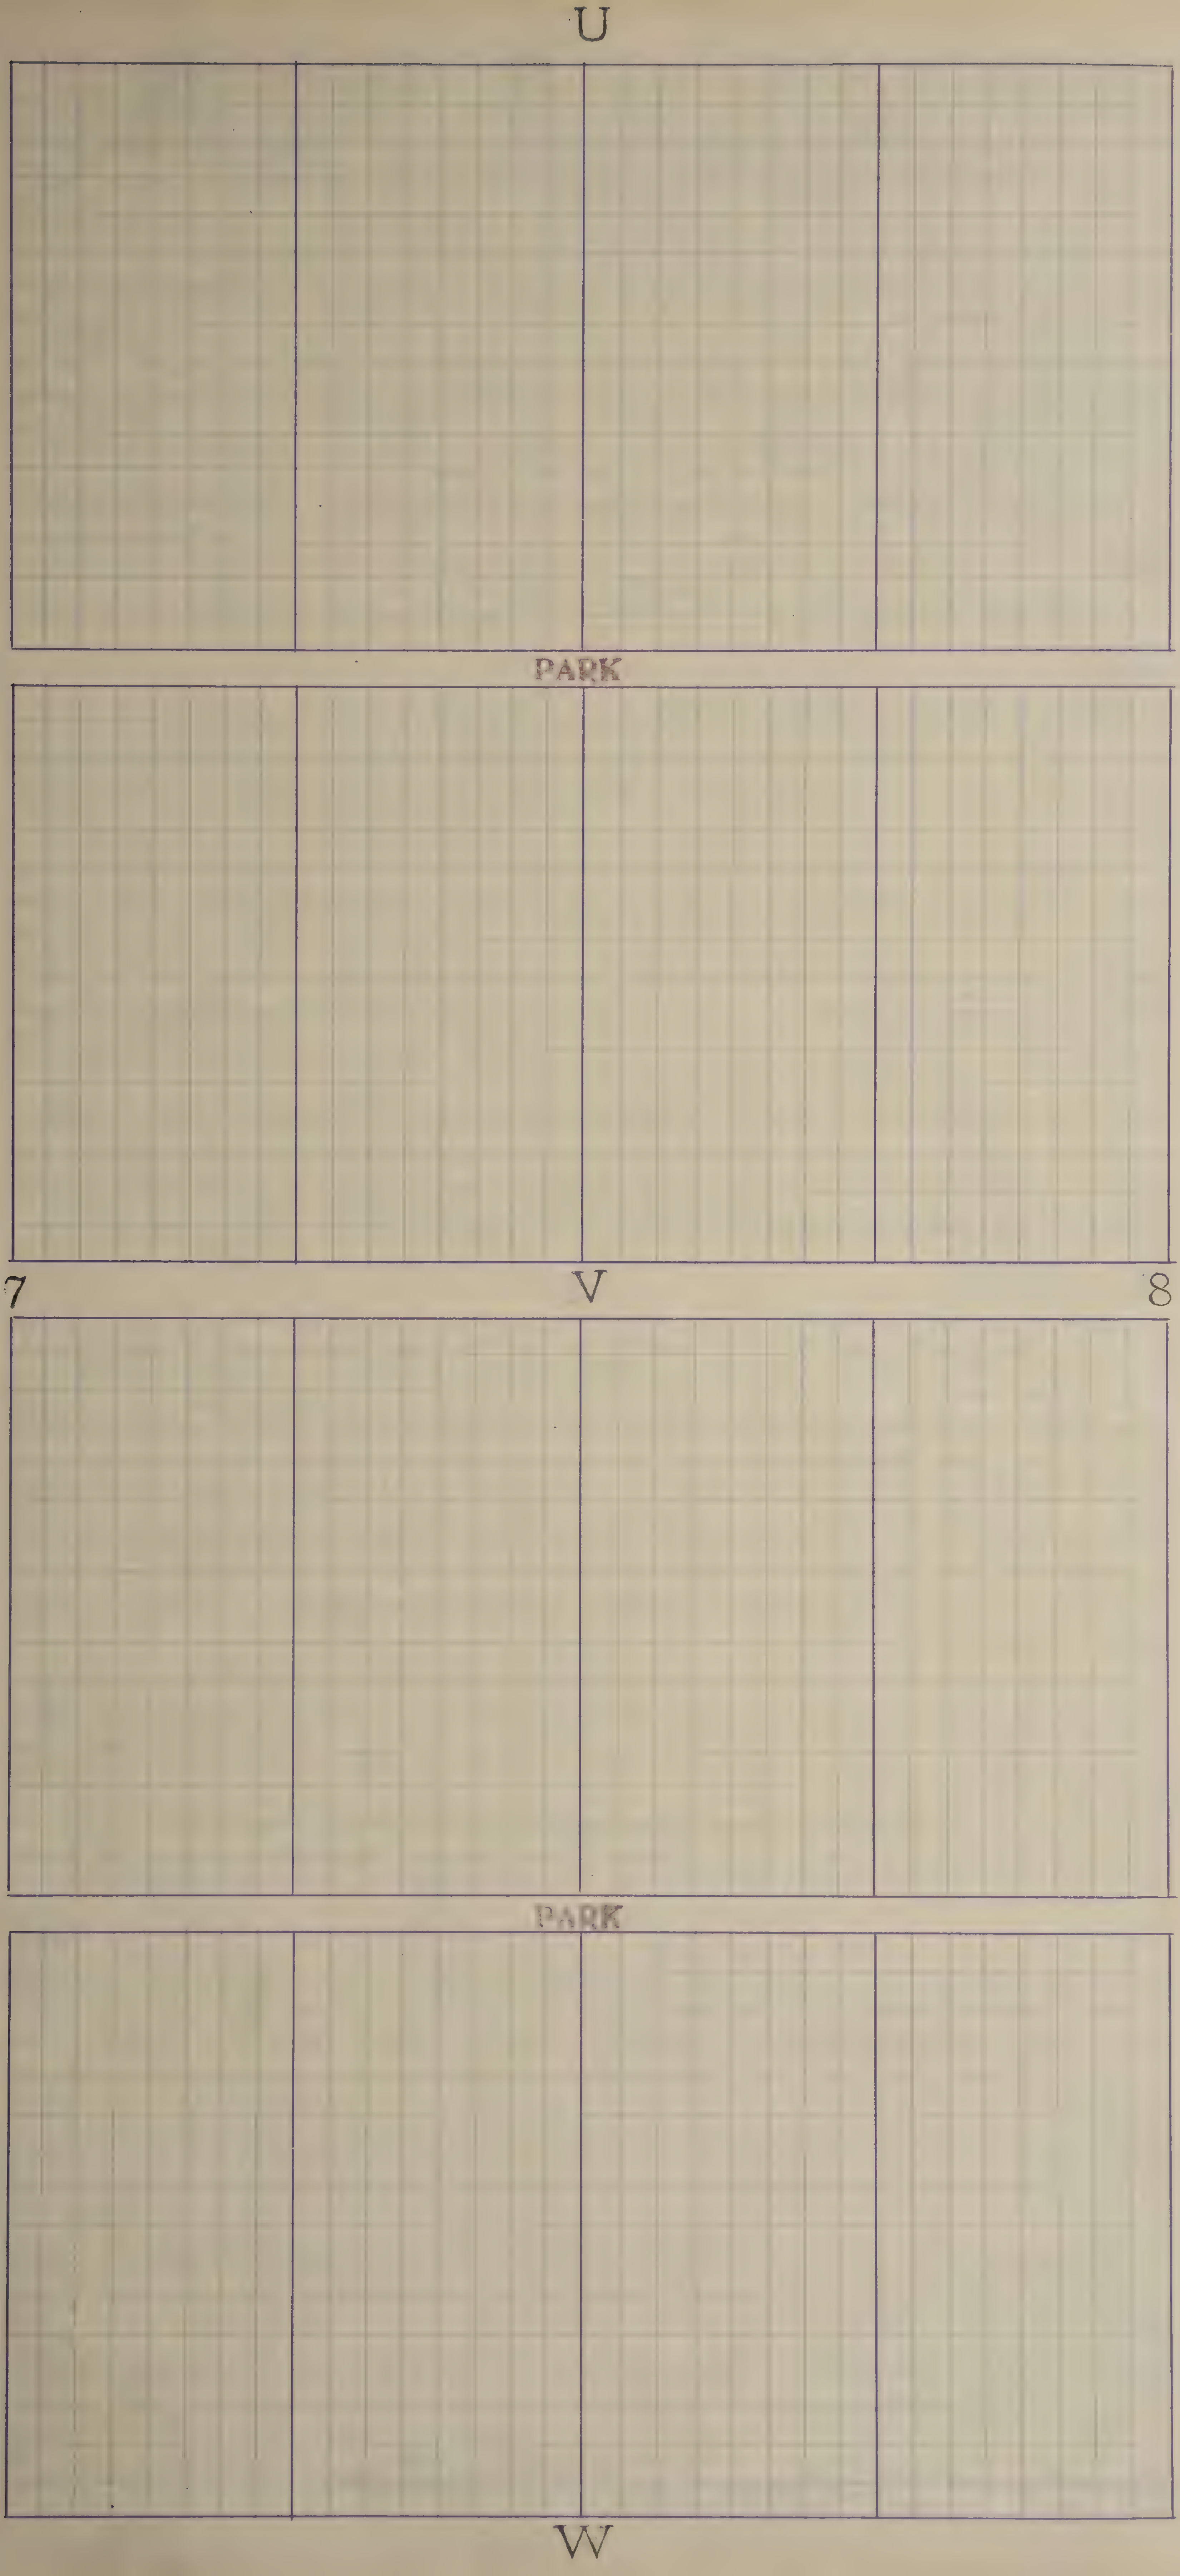
U
PARK
7
V
8
PARK
W

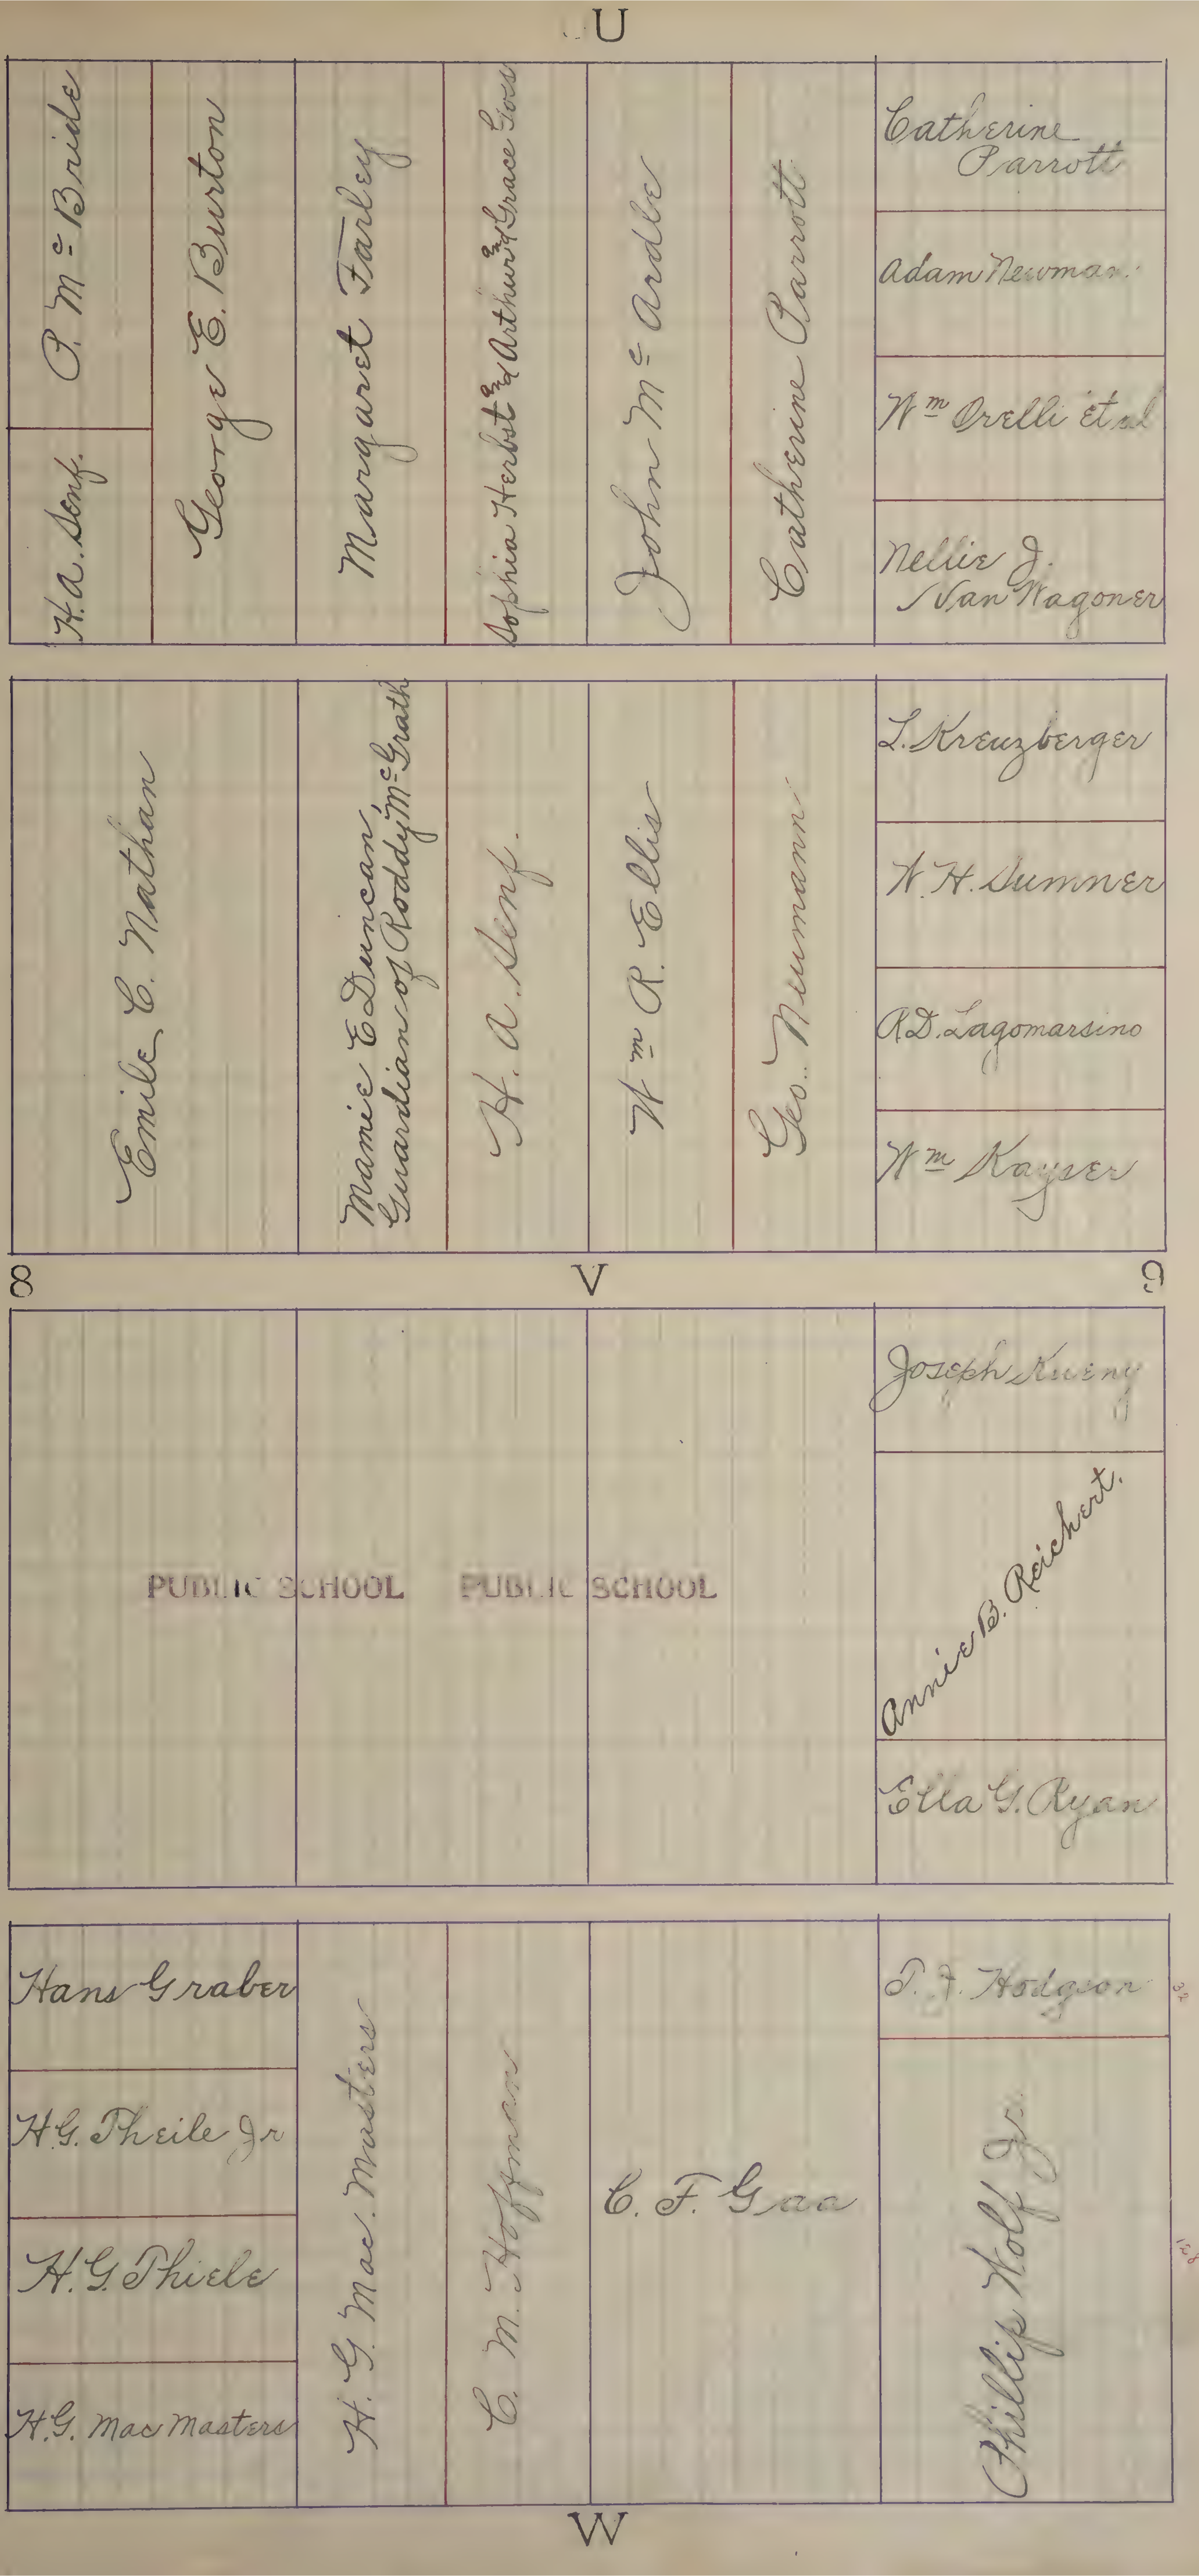
U
H.A. Senf.
P. Mc Bride
George E. Burton
Margaret Farley
Sophia Herbst and Arthur and Grace Goss
John Mc Ardle
Catherine Parrott
Catherine Parrott
Adam Newman
Wm Orelli et al
Nellie J. Van Wagoner
Emile C. Nathan
Mamie E. Duncan Guardian of Roddy Mc Grath
H. A. Senf.
Wm R. Ellis
Geo. Neumann
L. Kreuzberger
W. H. Sumner
A.D. Lagomarsino
Wm Kayser
8
V
9
PUBLIC SCHOOL
PUBLIC SCHOOL
Joseph Kueny
Annie B. Reichert.
Ella G. Ryan
Hans Graber
H.G. Theile Jr
H.G. Thiele
H.G. MacMasters
H. G. Mac Masters
C. M. Hoffman
C. F. Graa
T. J. Hodgson
32
Phillip Wolf Jr.
128
W

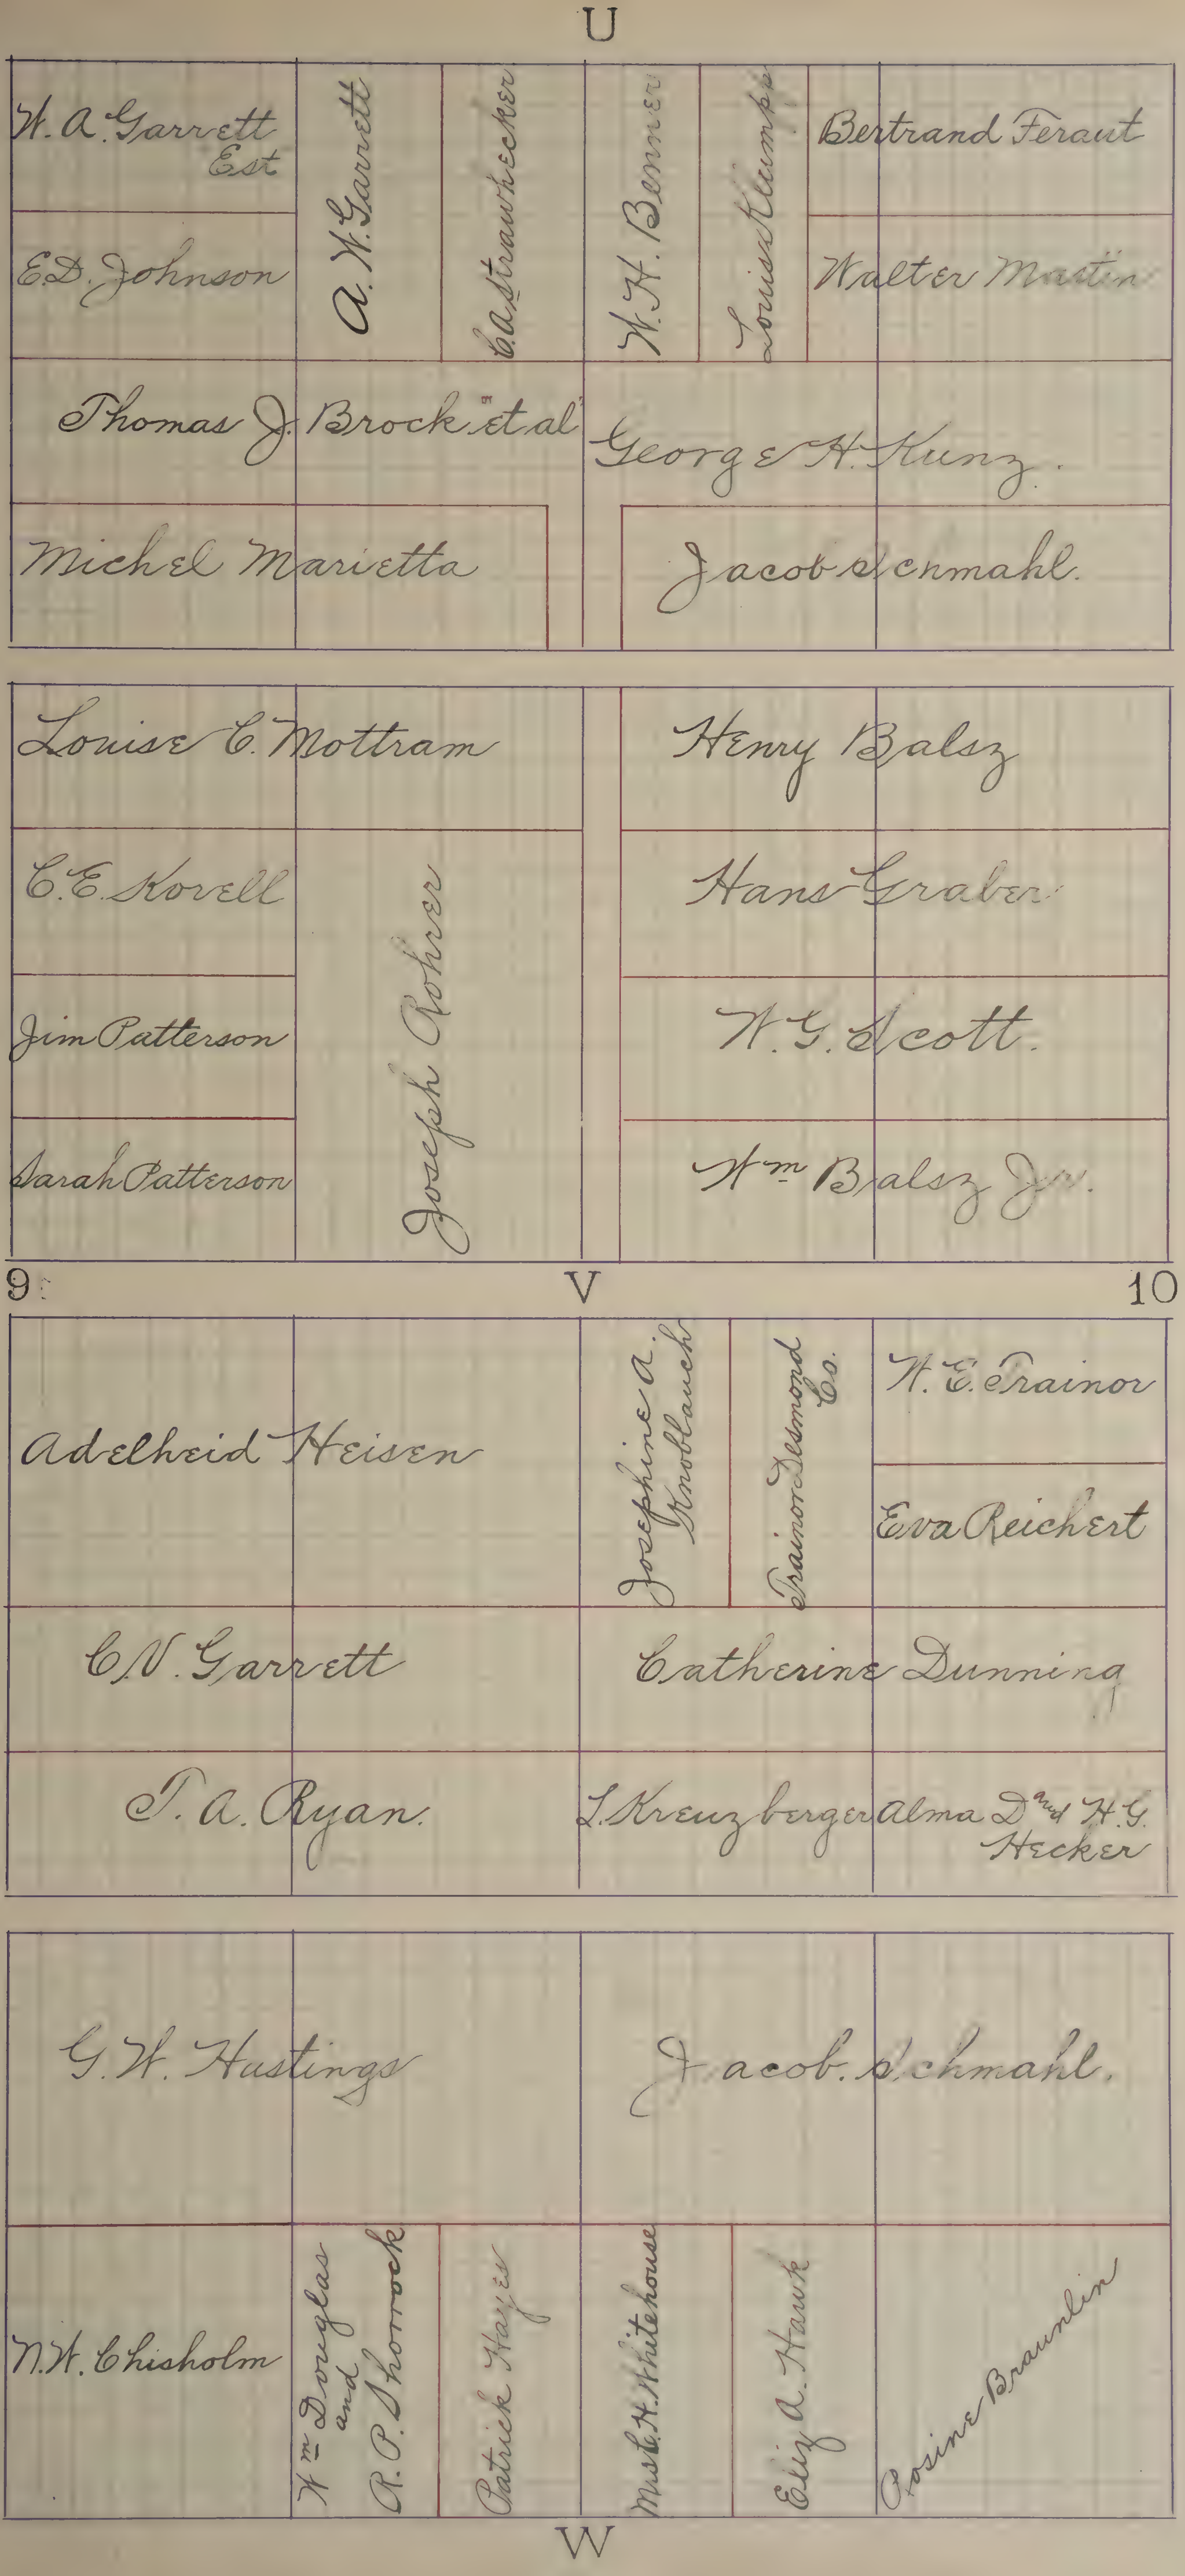
U
W. A. Garrett Est
E. D. Johnson
A. W. Garrett
C. A. Strawhecker
W. H. Benner
Louisa Klumpp
Bertrand Feraut
Walter Martin
Thomas J. Brock et al
George H. Kunz.
Michel Marietta
Jacob Schmahl.
Louise C. Mottram
Henry Balsz
C. E. Kovell
Hans Graber
Jim Patterson
Joseph Rohrer
W. G. Scott.
Sarah Patterson
Wm Balsz Jr.
9
V
10
Adelheid Heisen
Josephine A. Knoblauch
Trainor Desmond Co.
W. E. Trainor
Eva Reichert
C. V. Garrett
Catherine Dunning
T. A. Ryan.
L. Kreuzberger
Alma D. and H. G. Hecker
G. W. Hastings
Jacob Schmahl.
N. W. Chisholm
Wm Douglas and R. P. Thorrock
Patrick Hayes
Mrs E. H. Whitehouse
Eliz A. Hawk
Rosine Braunlin
W

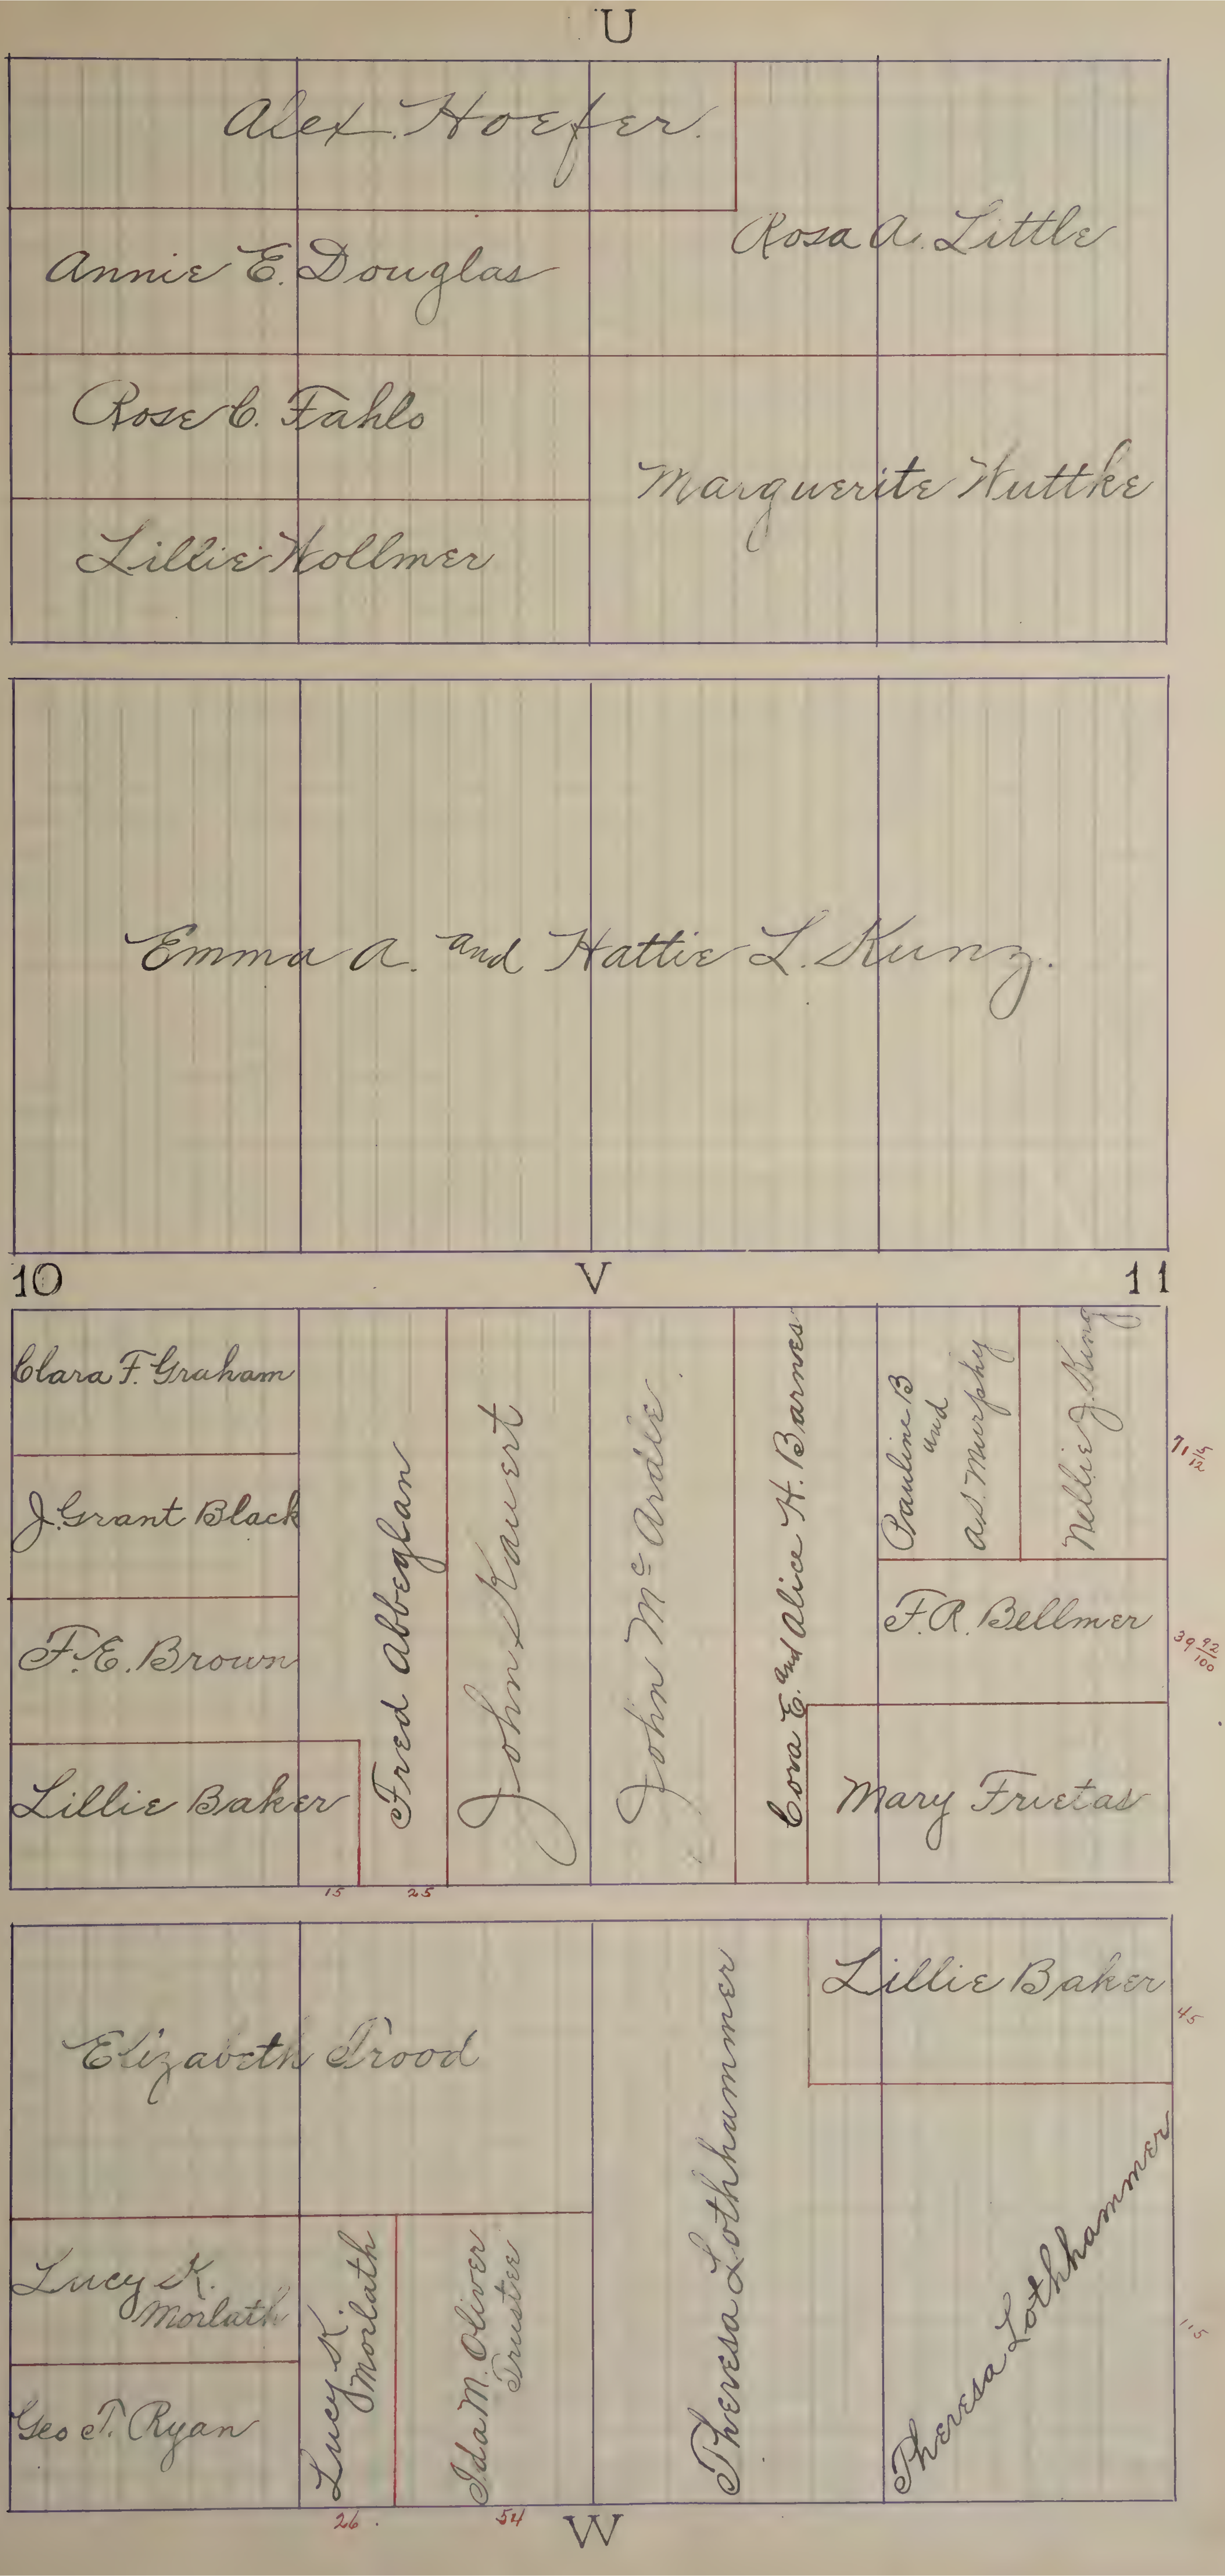
U
Alex. Hoefer.
Rosa A. Little
Annie E. Douglas
Rose C. Fahls
Marguerite Huttke
Lillie Hollmer
Emma A. and Hattie L. Kunz.
10
V
11
Clara F. Graham
J. Grant Black
F. E. Brown
Lillie Baker
Fred Abbeglan
John Kauert
John McArdle
Cora E. and Alice H. Barnes
Pauline B and A.S. Murphy
Nellie J. King
71 5/12
F. R. Bellmer
39 92/100
Mary Freitas
15
25
Elizabeth Trood
Lillie Baker
45
Theresa Lothhammer
Theresa Lothhammer
115
Lucy K. Morlath
Geo T. Ryan
Lucy K. Morlath
Ida M. Oliver Trustee
26
54
W

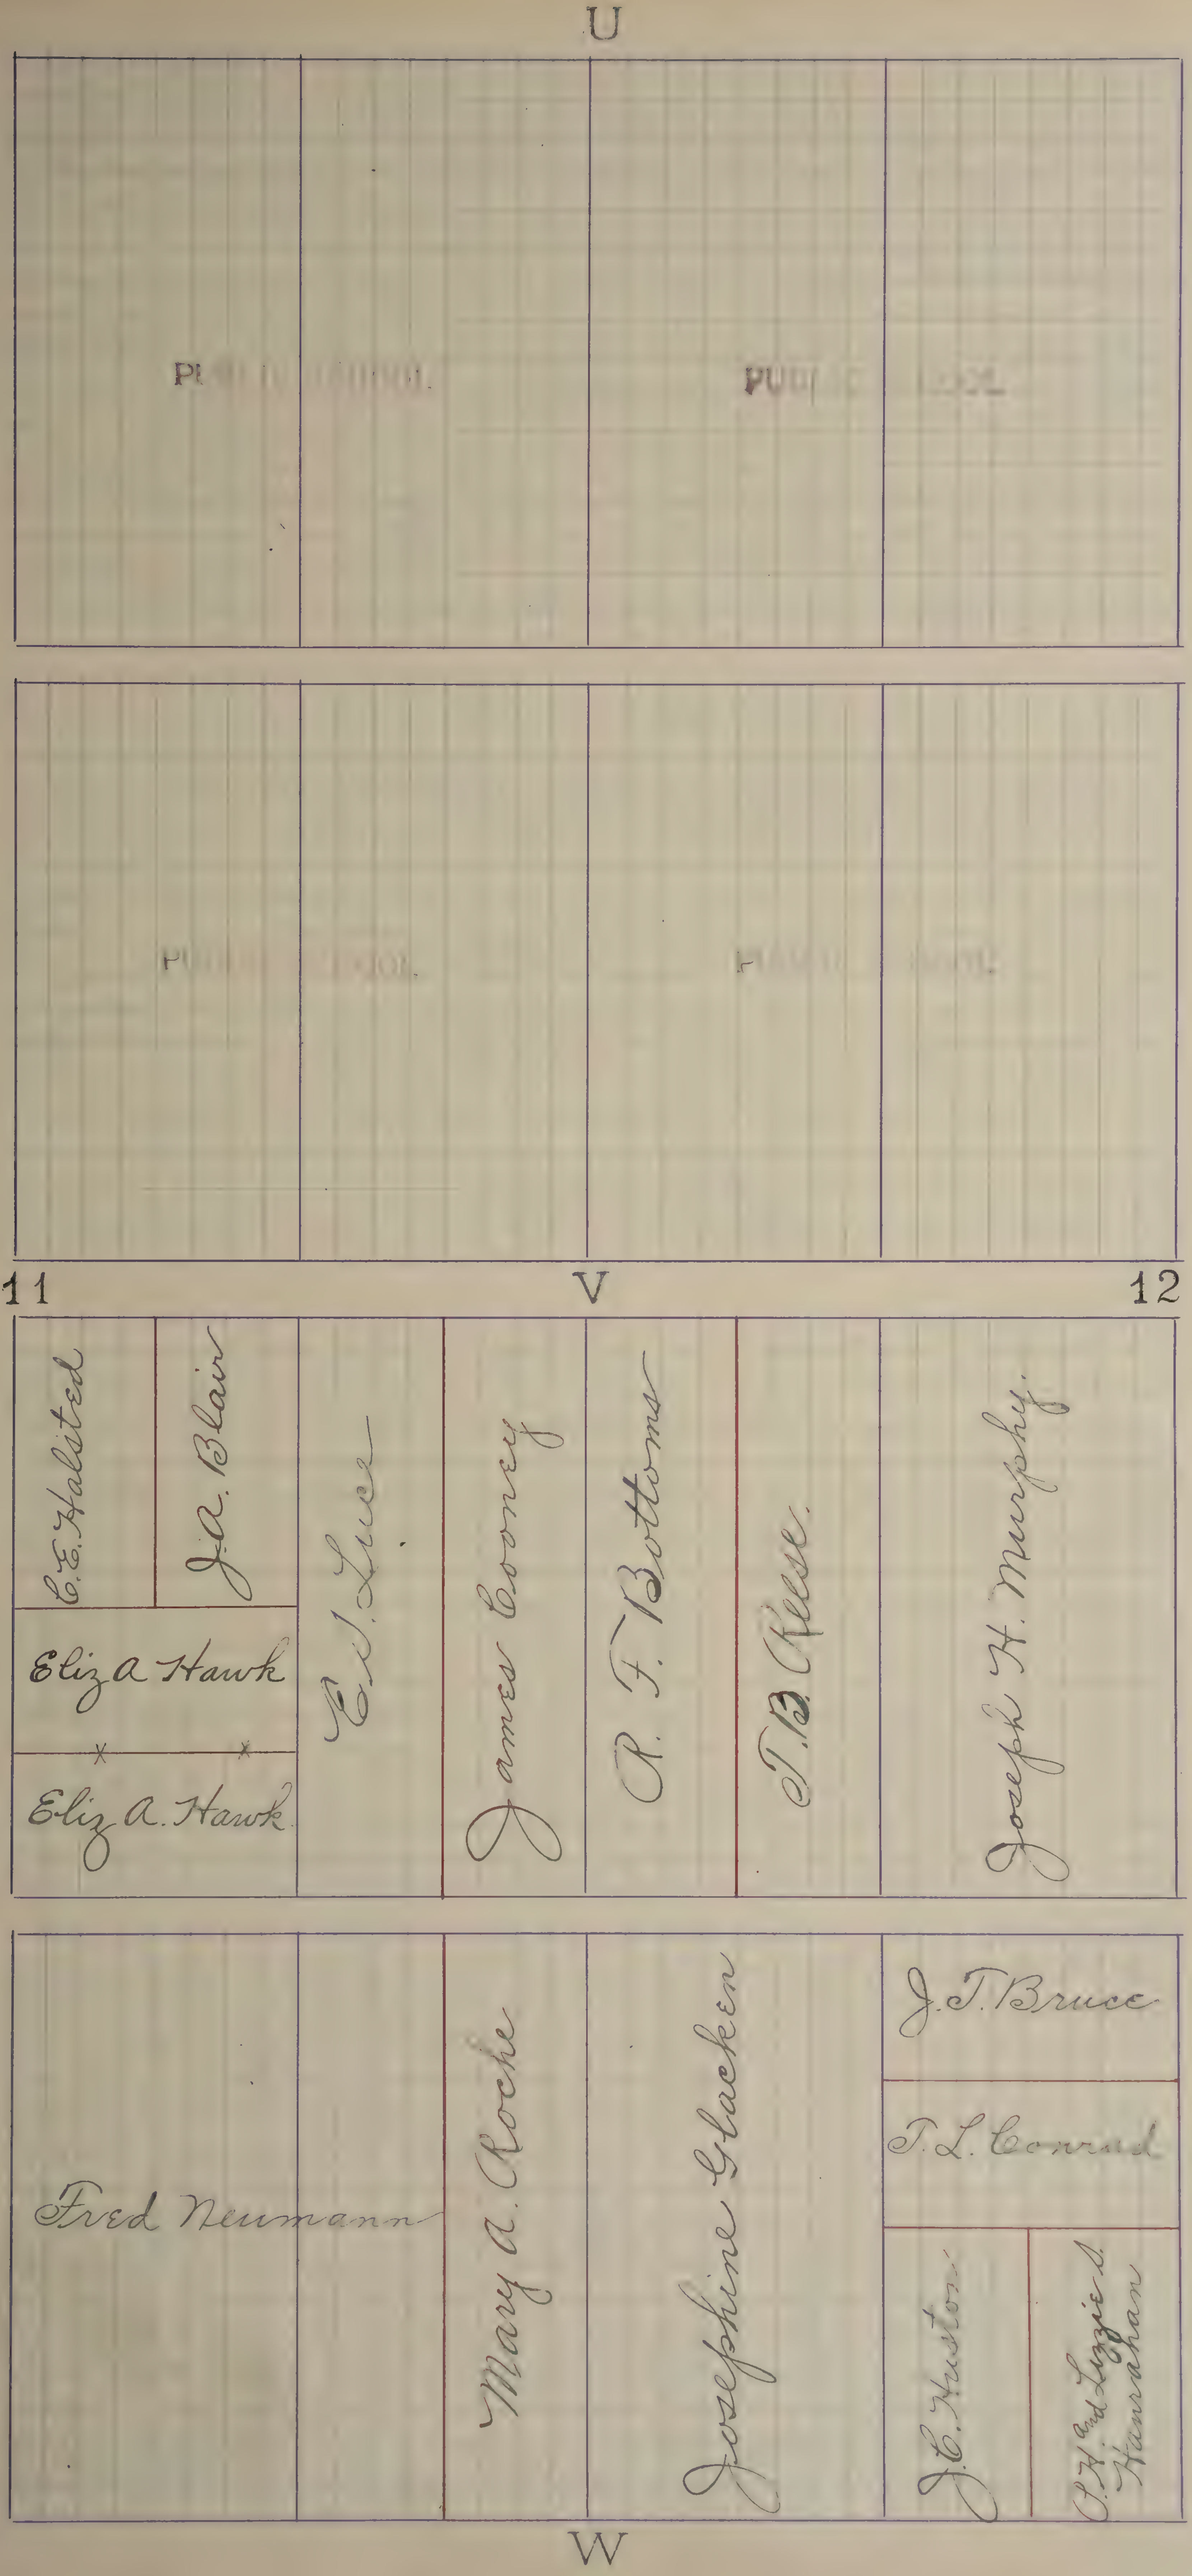
U
PUBLIC SCHOOL
PUBLIC SCHOOL
PUBLIC SCHOOL
PUBLIC SCHOOL
11
V
12
E.E. Halsted
J.A. Blair
Eliz A. Hawk
Eliz A. Hawk
E.S. Luce
James Cooney
R.F. Bottoms
T.B. Reese.
Joseph H. Murphy.
Fred Neumann
Mary A. Roche
Josephine Glacken
J.T. Bruce
T.L. Conrad
J.E. Huston
J.H. and Lizzie L. Hanrahan
W

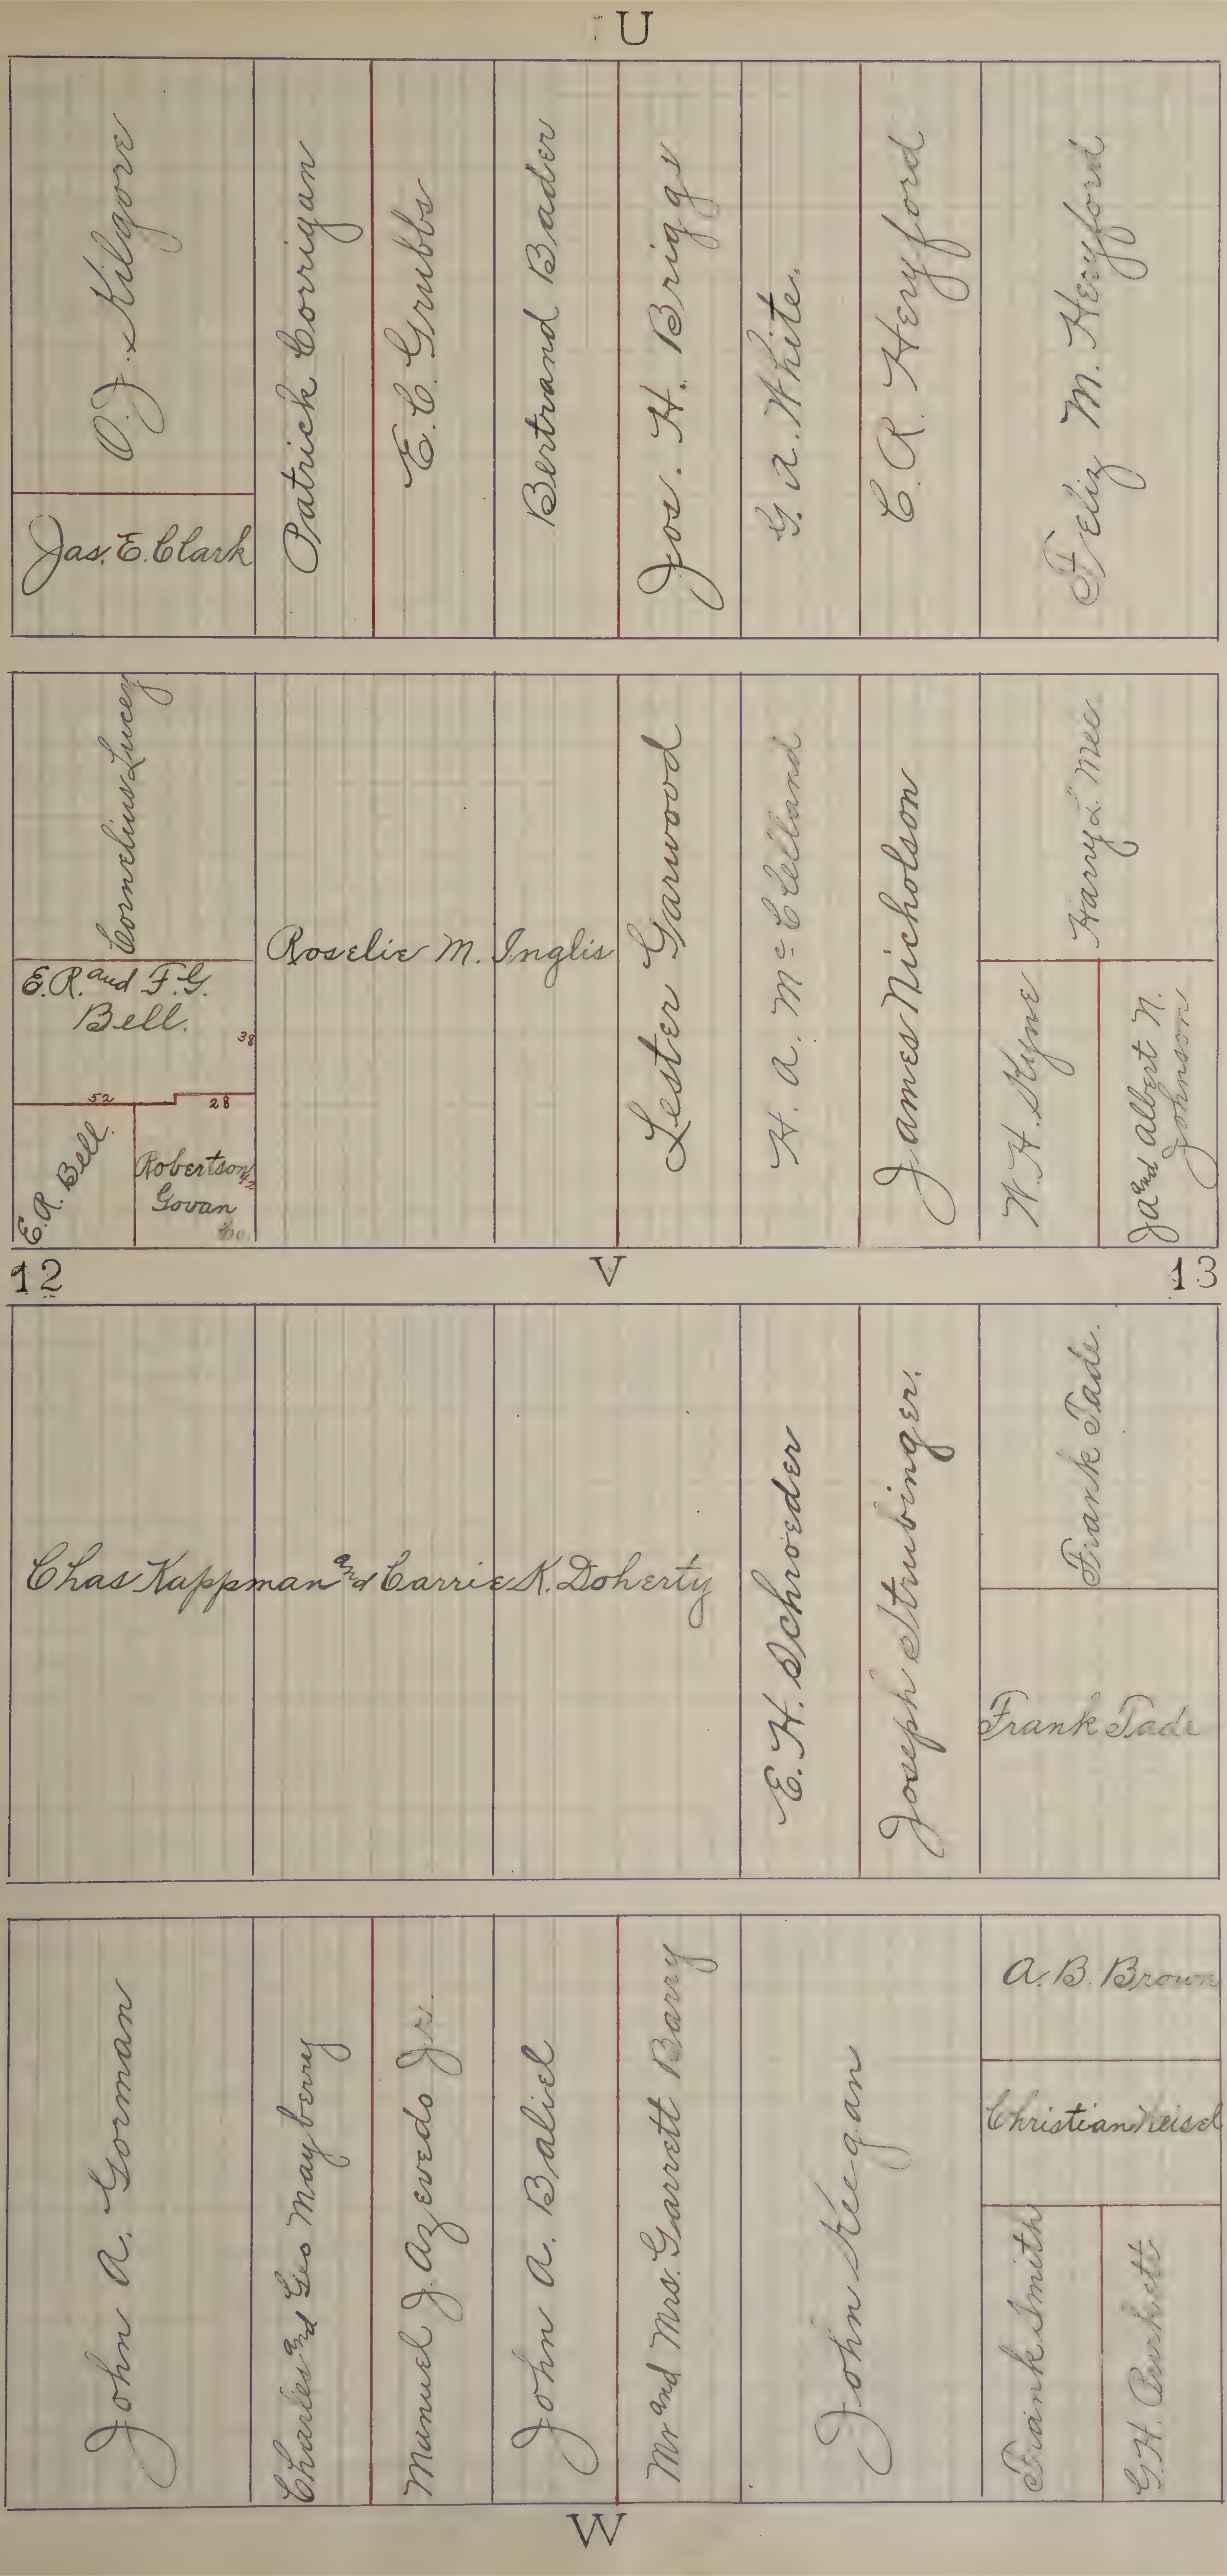
U
Jas. E. Clark
O. J. Kilgore
Patrick Corrigan
E. C. Grubbs
Bertrand Bader
Jos. H. Briggs
G. A. White.
E. R. Heryford
Felix M. Heryford
Cornelius Lucey
E. R. and F. G. Bell.
38
52
28
E. R. Bell
Robertson Govan Co
42
Roselie M. Inglis
Lester Garwood
H. A. McClelland
James Nicholson
Harry L. Mee
W. H. Hyne
Ja and Albert N. Johnson
12
V
13
Chas Kappman and Carrie K. Doherty
E. H. Schroeder
Joseph Strubinger.
Frank Tade.
Frank Tade
John A. Gorman
Charles and Geo Mayberry
Manuel J. Azevedo Jr.
John A. Baliel
Mr and Mrs. Garrett Barry
John Keegan
A. B. Brown
Christian Keisel
Frank Smith
G. H. Burkett
W

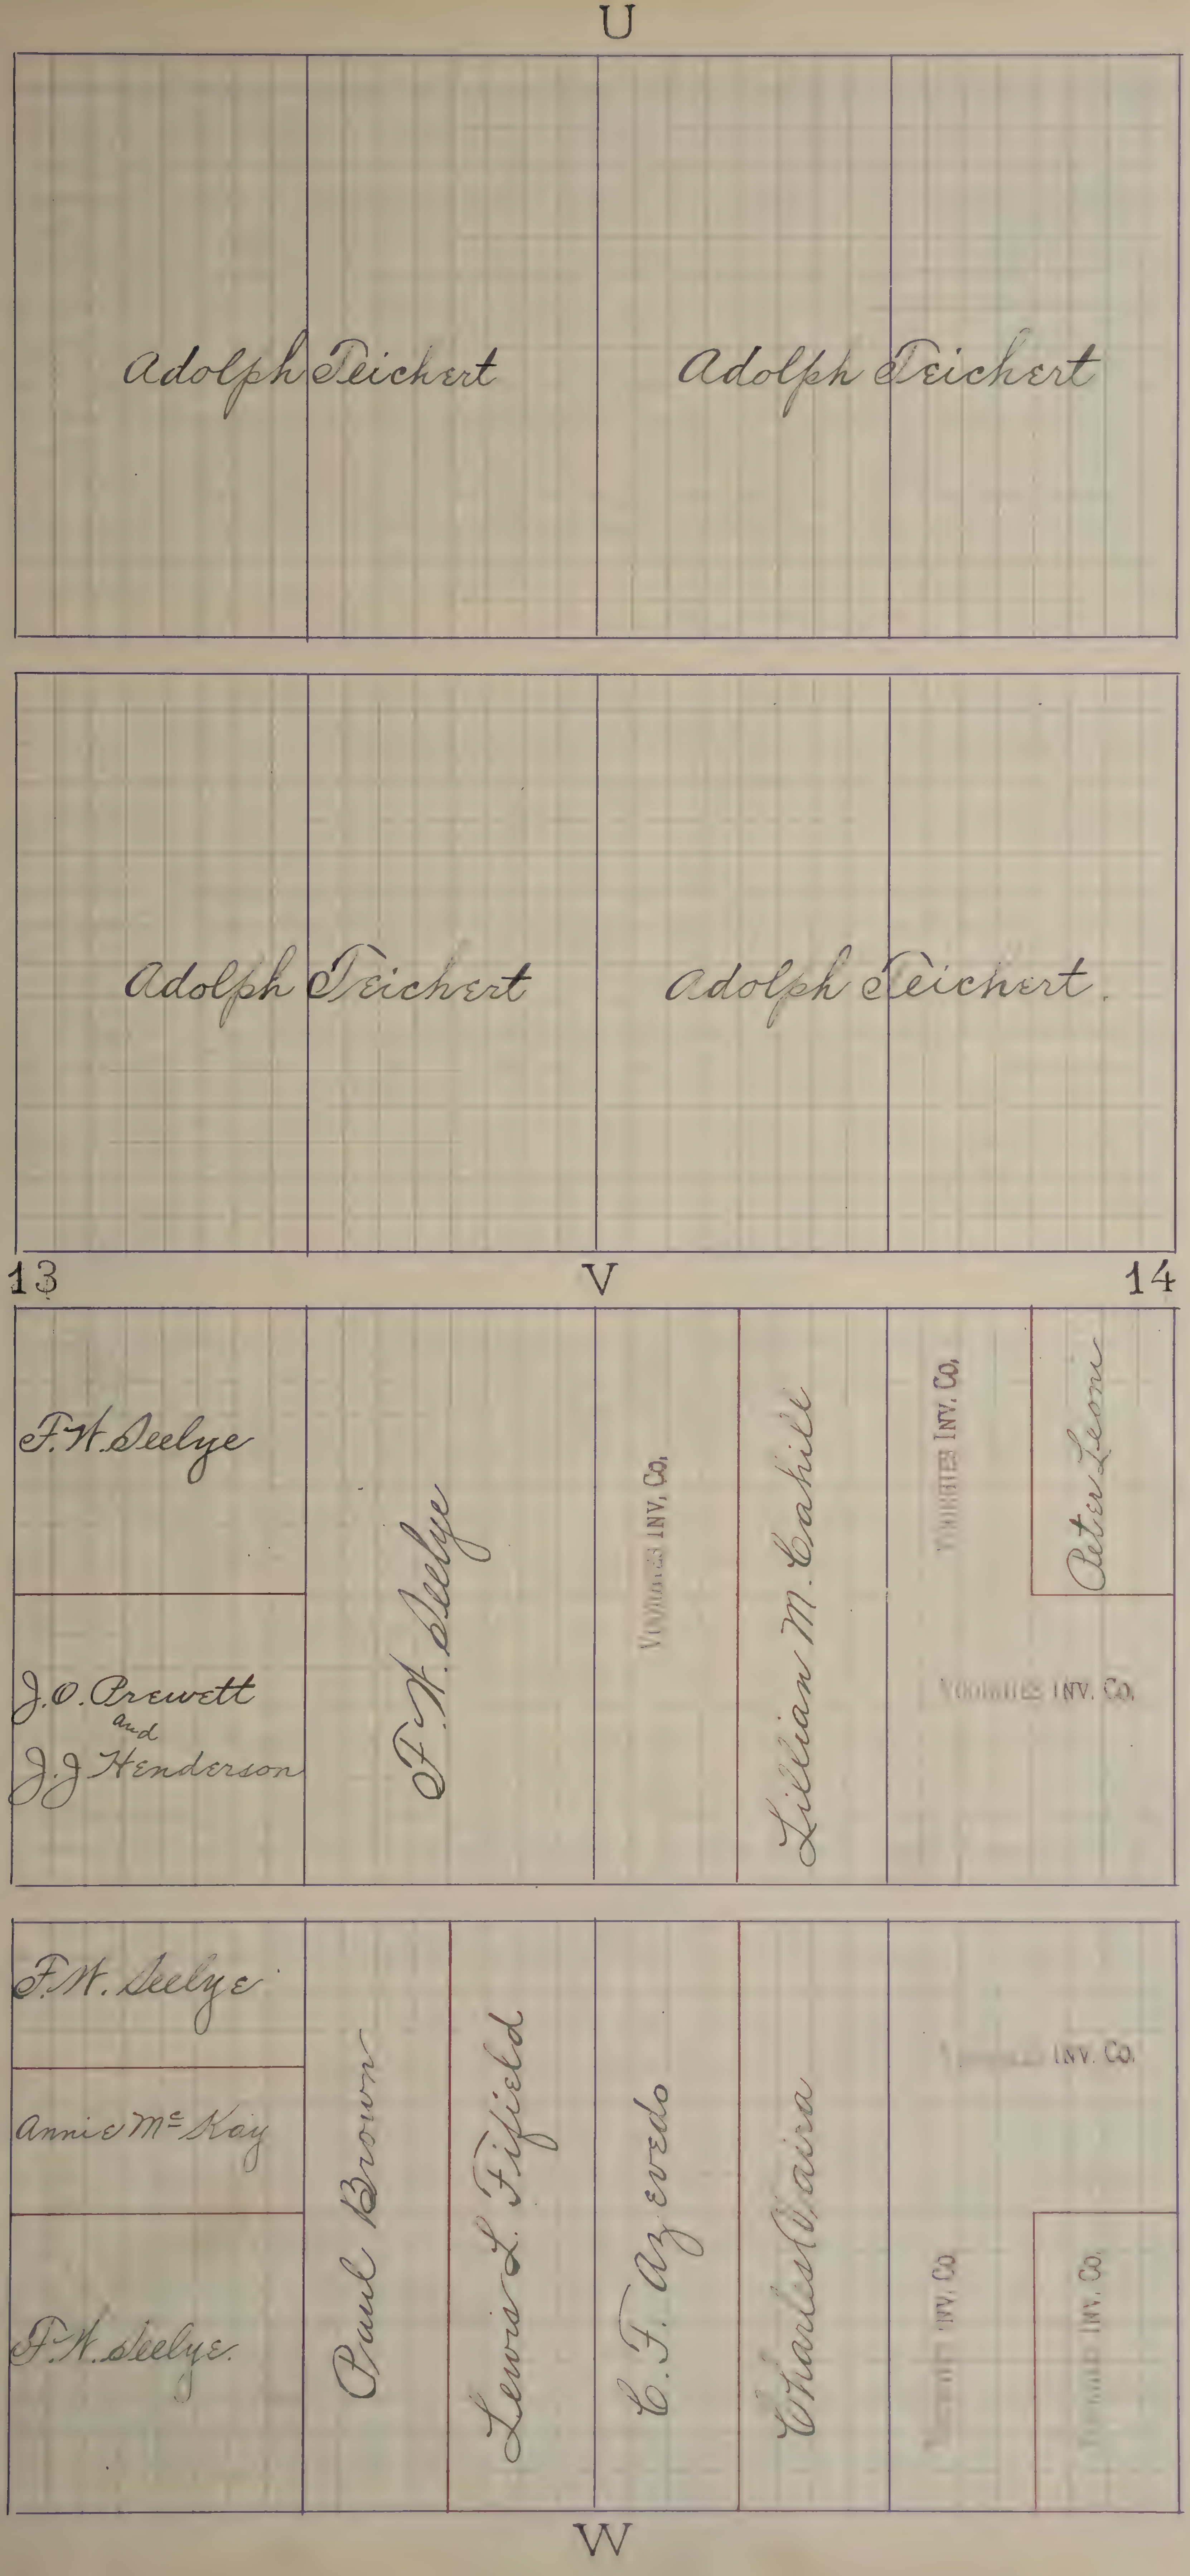
U
Adolph Teichert
Adolph Teichert
Adolph Teichert
Adolph Teichert
13
V
14
F.W. Seelye
J.O. Prewett
and
J.J. Henderson
F.W. Seelye
VOORHIES INV. Co.
Lillian M. Cahill
VOORHIES INV. Co.
Peter Leoni
VOORHIES INV. Co.
F.W. Seelye
Annie McKay
F.W. Seelye
Paul Brown
Lewis L. Fifield
C.F. Azevedo
Charles Oaira
INV. Co.
INV. Co.
INV. Co.
W

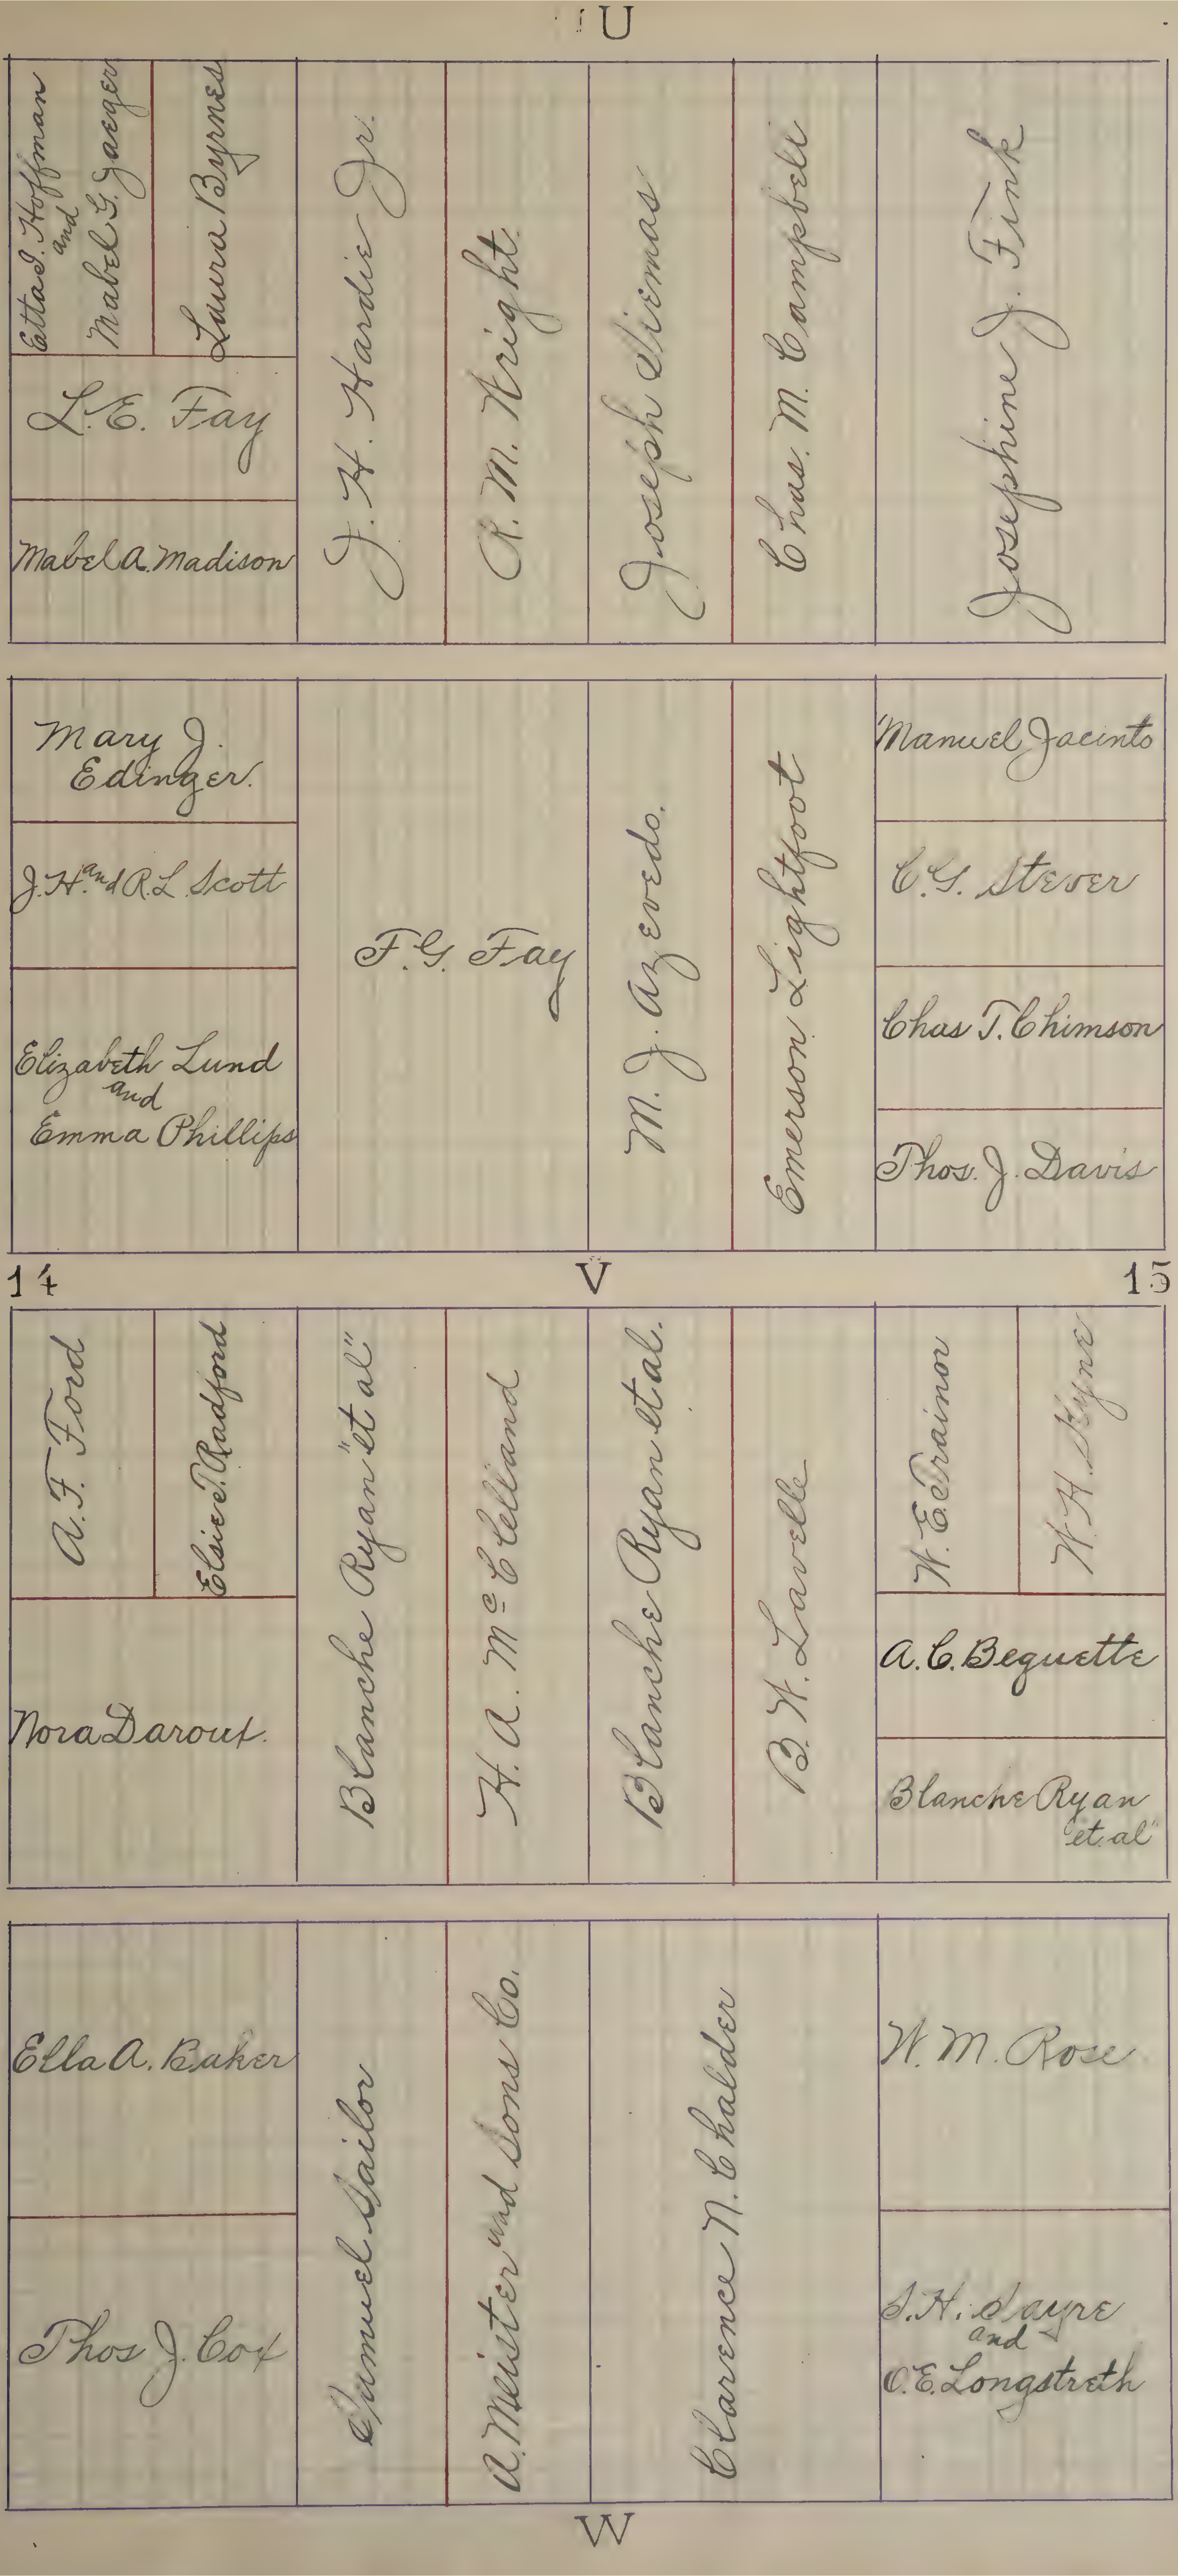
U
Etta J. Hoffman and Mabel G. Jaeger
Laura Byrnes
L. E. Fay
Mabel A. Madison
J. H. Hardie Jr.
R. M. Wright
Joseph Sirmas
Chas. M. Campbell
Josephine J. Fink
Mary J. Edinger.
J. H. and R. L. Scott
Elizabeth Lund and Emma Phillips
F. G. Fay
M. J. Azevedo.
Emerson Lightfoot
Manuel Jacinto
C. G. Stever
Chas T. Chimson
Thos. J. Davis
14
V
15
A. F. Ford
Elsie E. Radford
Nora Darout.
Blanche Ryan "et al"
H. A. McClelland
Blanche Ryan et al.
B. W. Lavelle
W. E. Drainor
W. A. Hyne
A. C. Bequette
Blanche Ryan "et al"
Ella A. Baker
Thos J. Cox
Samuel Sailor
A. Meister and Sons Co.
Clarence N. Chalder
W. M. Rose
S. H. Sayre and O. E. Longstreth
W

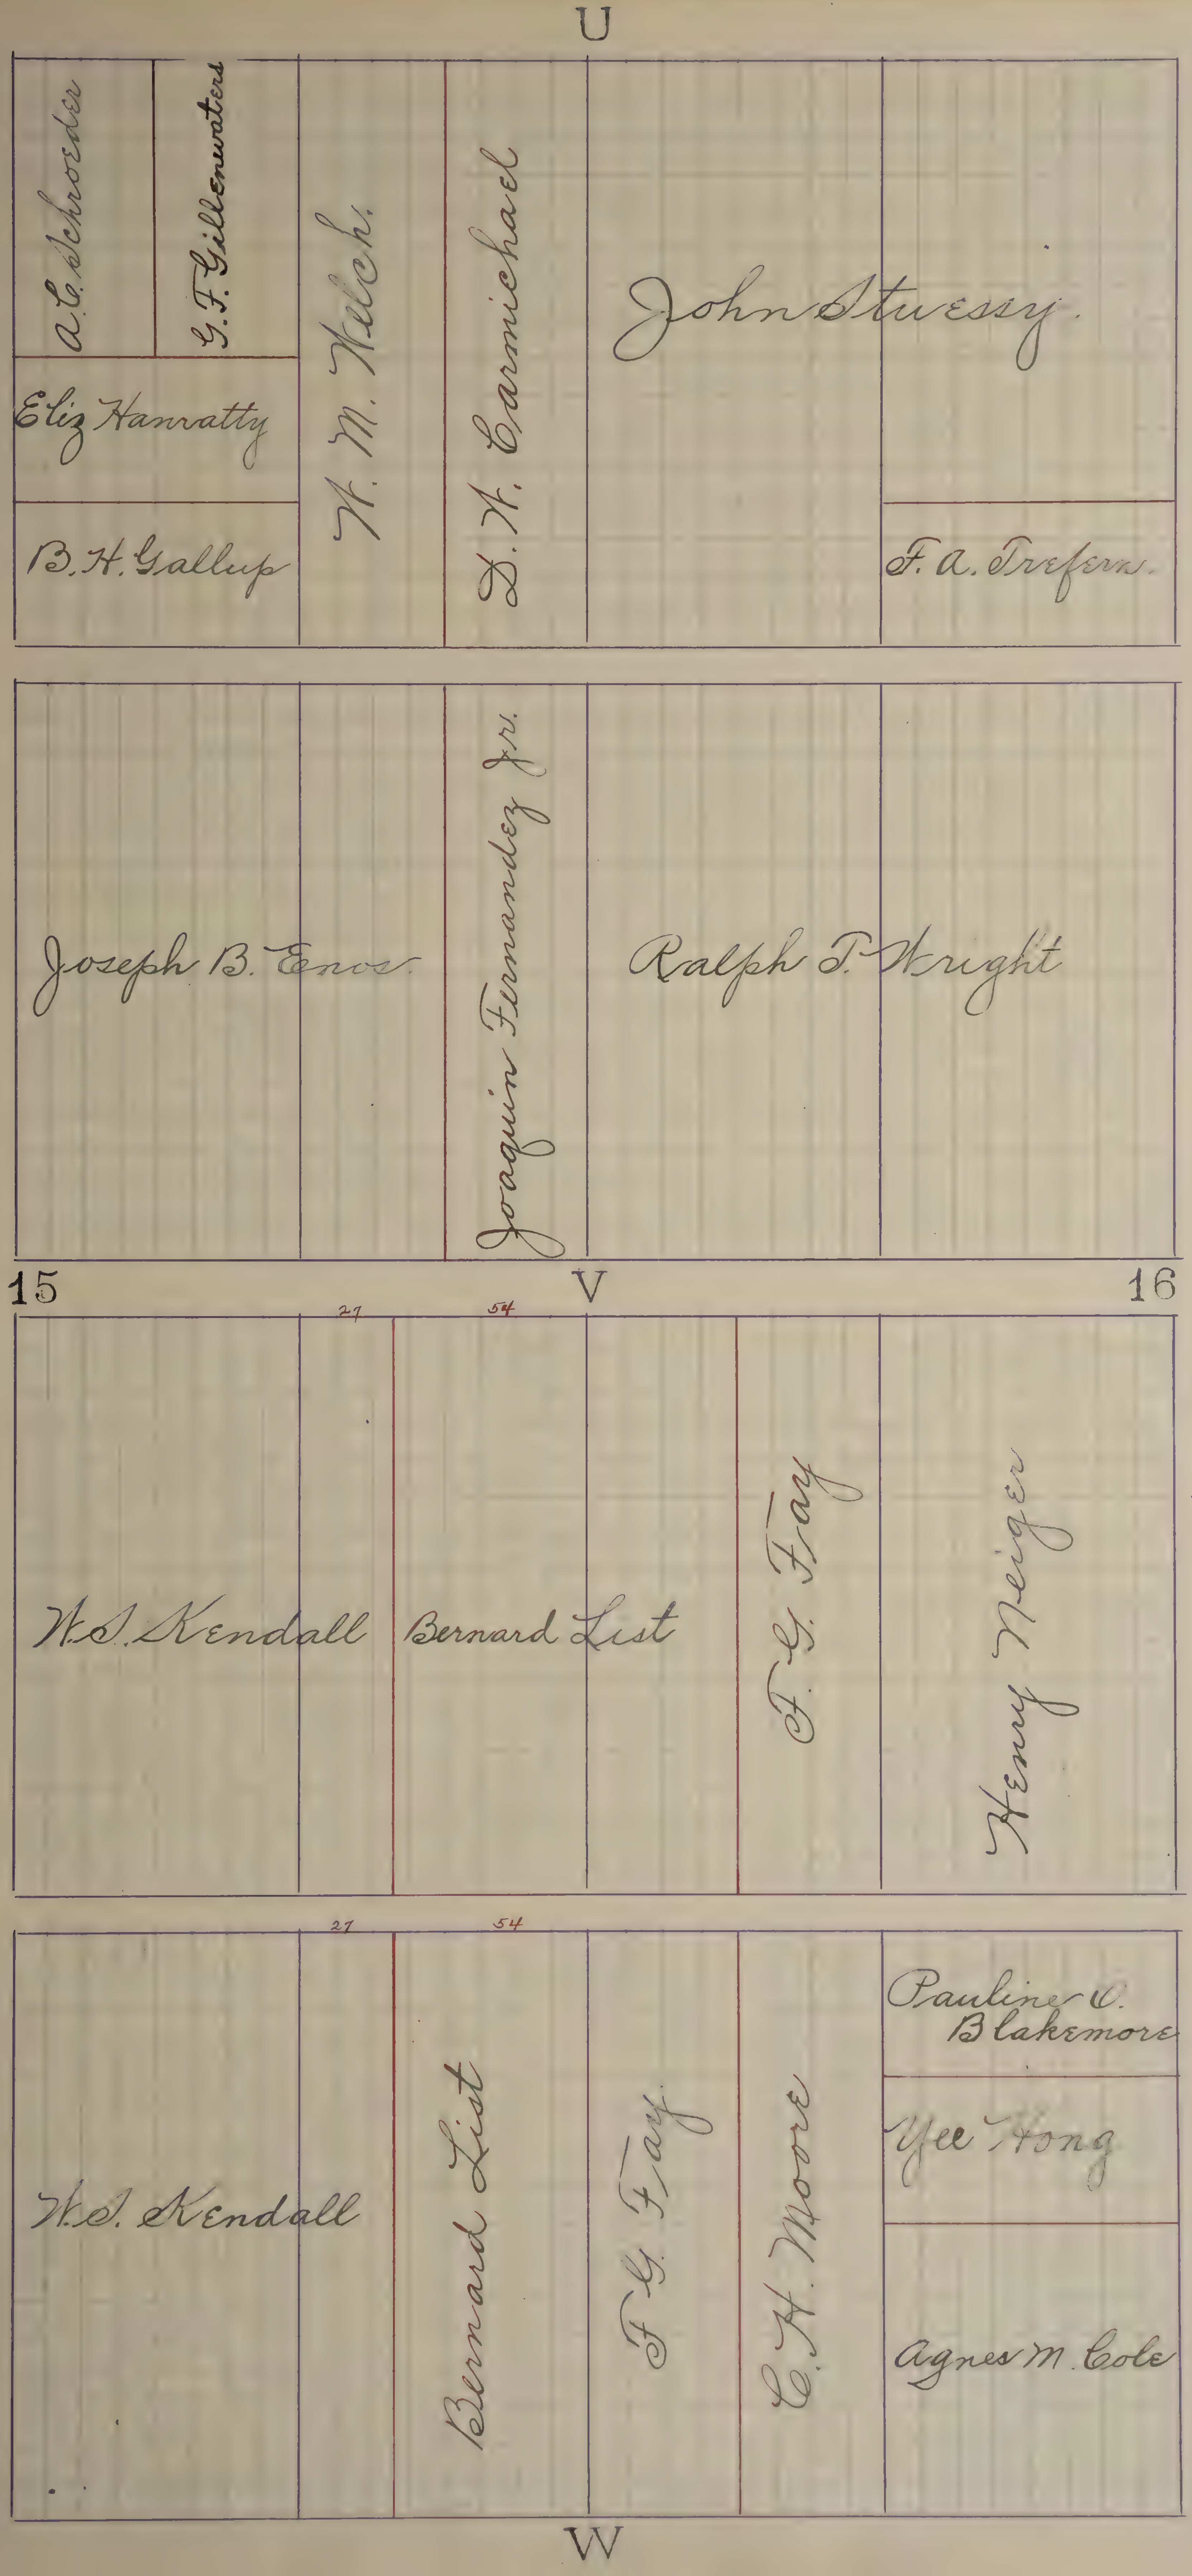
U
A.C. Schroeder
G.F. Gillenwaters
Eliz Hanratty
B.H. Gallup
W.M. Welch.
D.W. Carmichael
John Stuessy.
F.A. Trefern.
Joseph B. Enos.
Joaquin Fernandez Jr.
Ralph T. Wright
15
V
16
27
54
W.S. Kendall
Bernard List
F.G. Fay
Henry Meiger
27
54
W.S. Kendall
Bernard List
F.G. Fay
C.H. Moore
Pauline O. Blakemore
Yee Hong
Agnes M. Cole
W

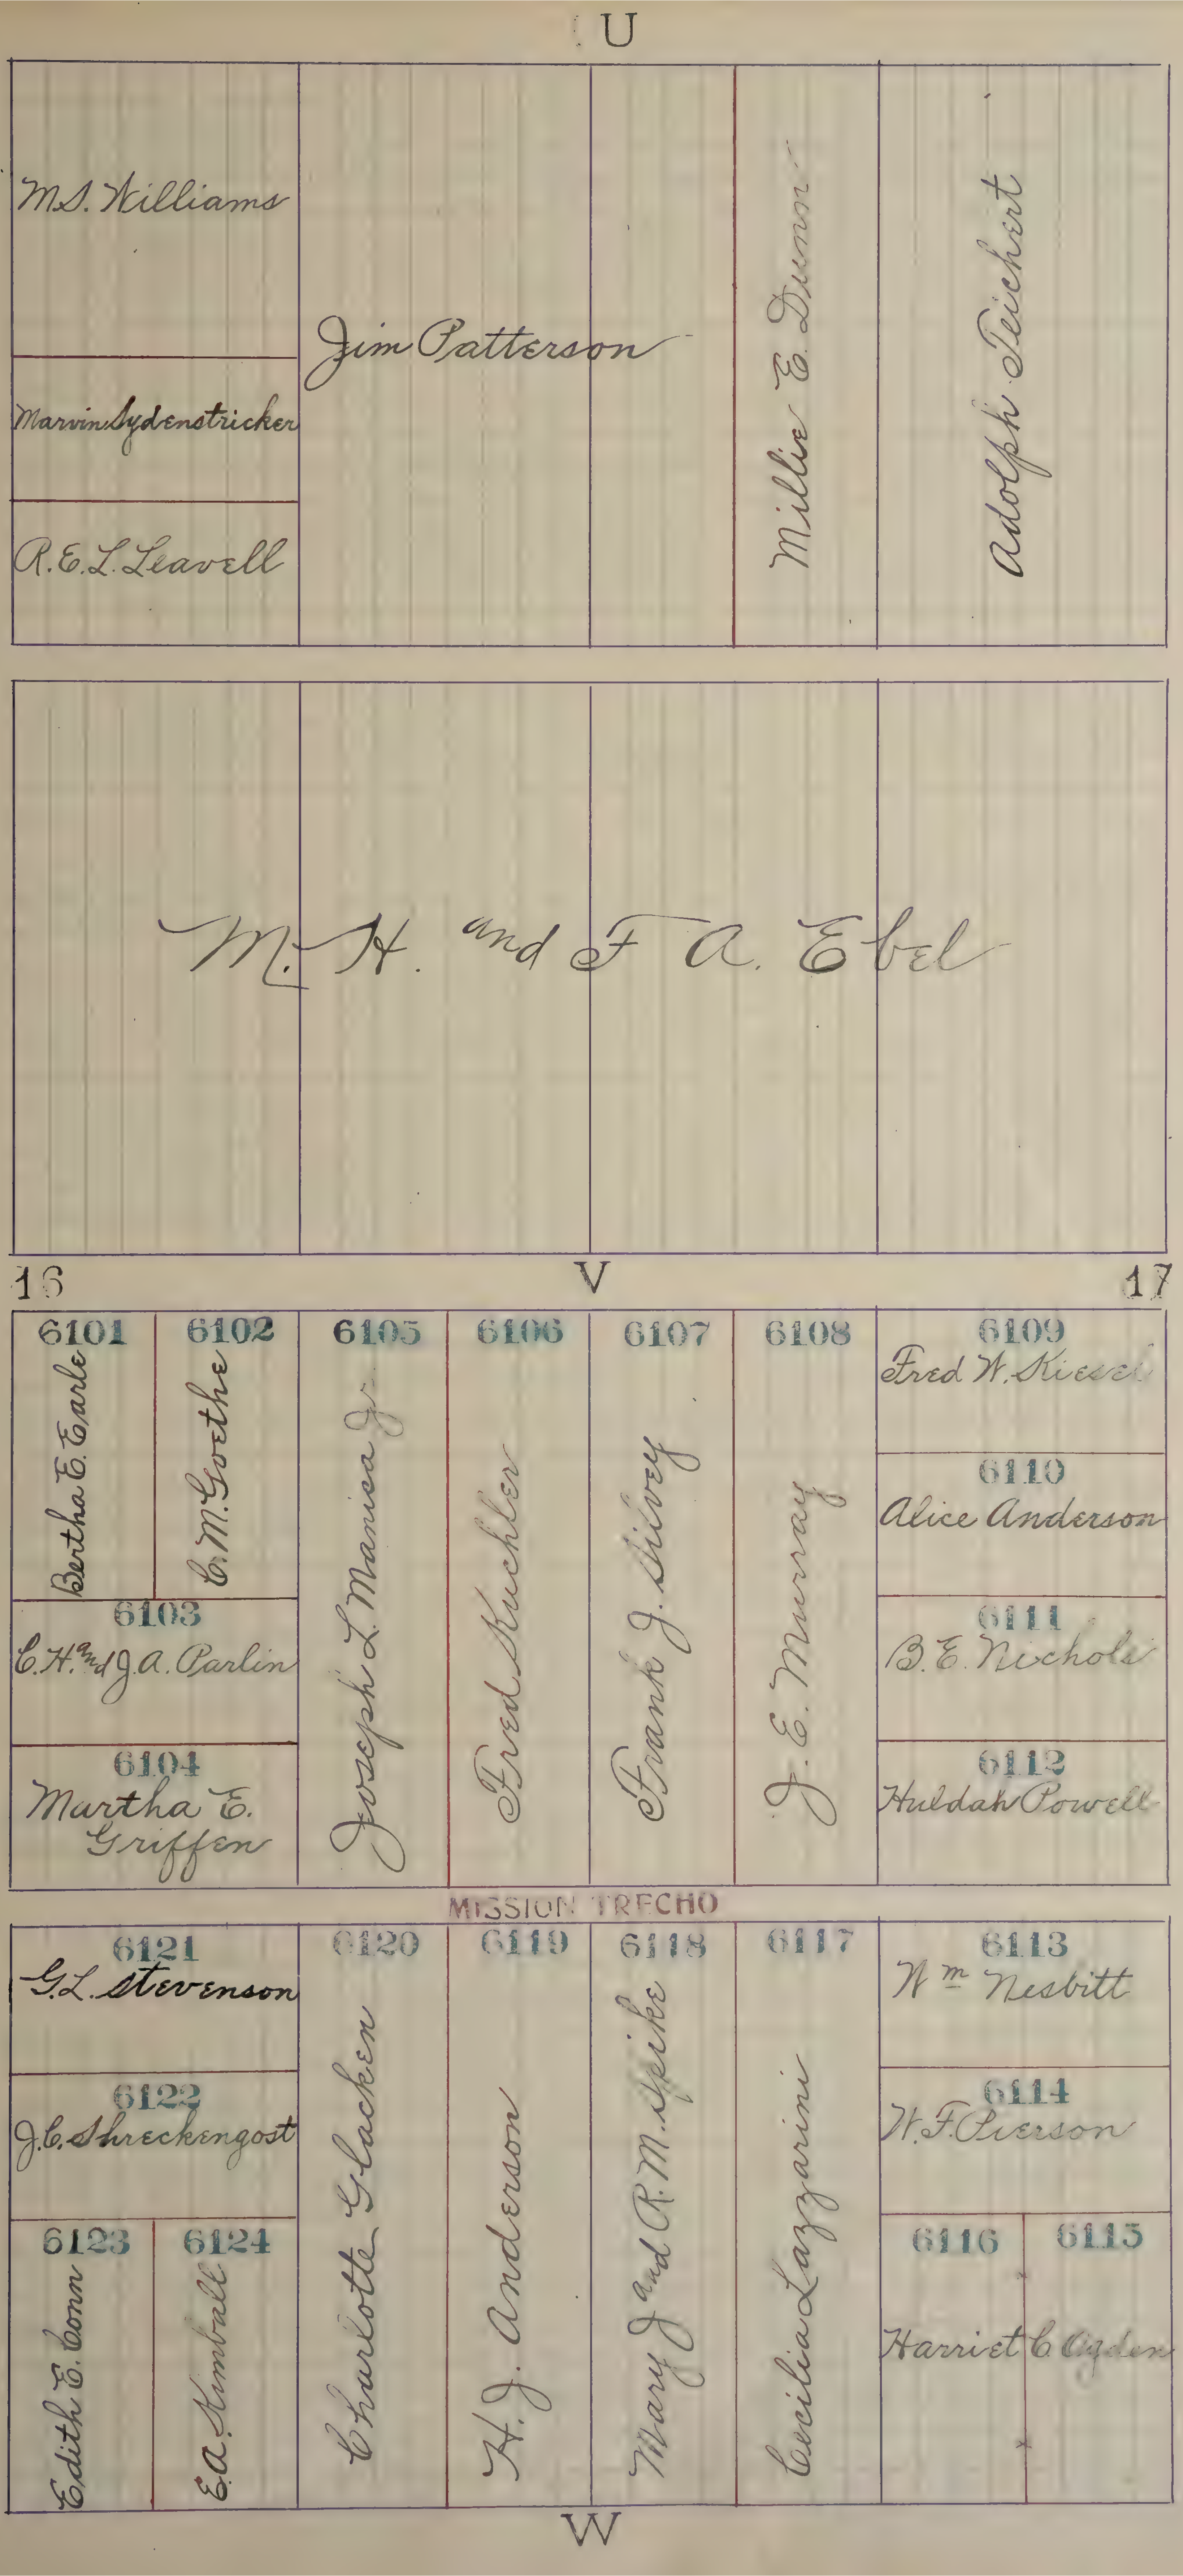
U
M.S. Williams
Marvin Sydenstricker
R.E.L. Leavell
Jim Patterson
Millie E. Dunn
Adolph Teichert
M. H. and F. A. Ebel
16
V
17
6101
Bertha E. Earle
6102
C.M. Goethe
6103
C.H. and J.A. Parlin
6104
Martha E. Griffen
6105
Joseph L. Manica Jr.
6106
Fred Kuchler
6107
Frank J. Silvey
6108
J. E. Murray
6109
Fred W. Kiesel
6110
Alice Anderson
6111
B.E. Nichols
6112
Huldah Powell
MISSION TRECHO
6121
G.L. Stevenson
6122
J.C. Shreckengost
6123
Edith E. Conn
6124
E.A. Kimball
6120
Charlotte Glacken
6119
H.J. Anderson
6118
Mary J and R.M. Spike
6117
Cecilia Lazzarini
6113
Wm Nesbitt
6114
W.F. Pierson
6116
6115
Harriet C. Ogden
W

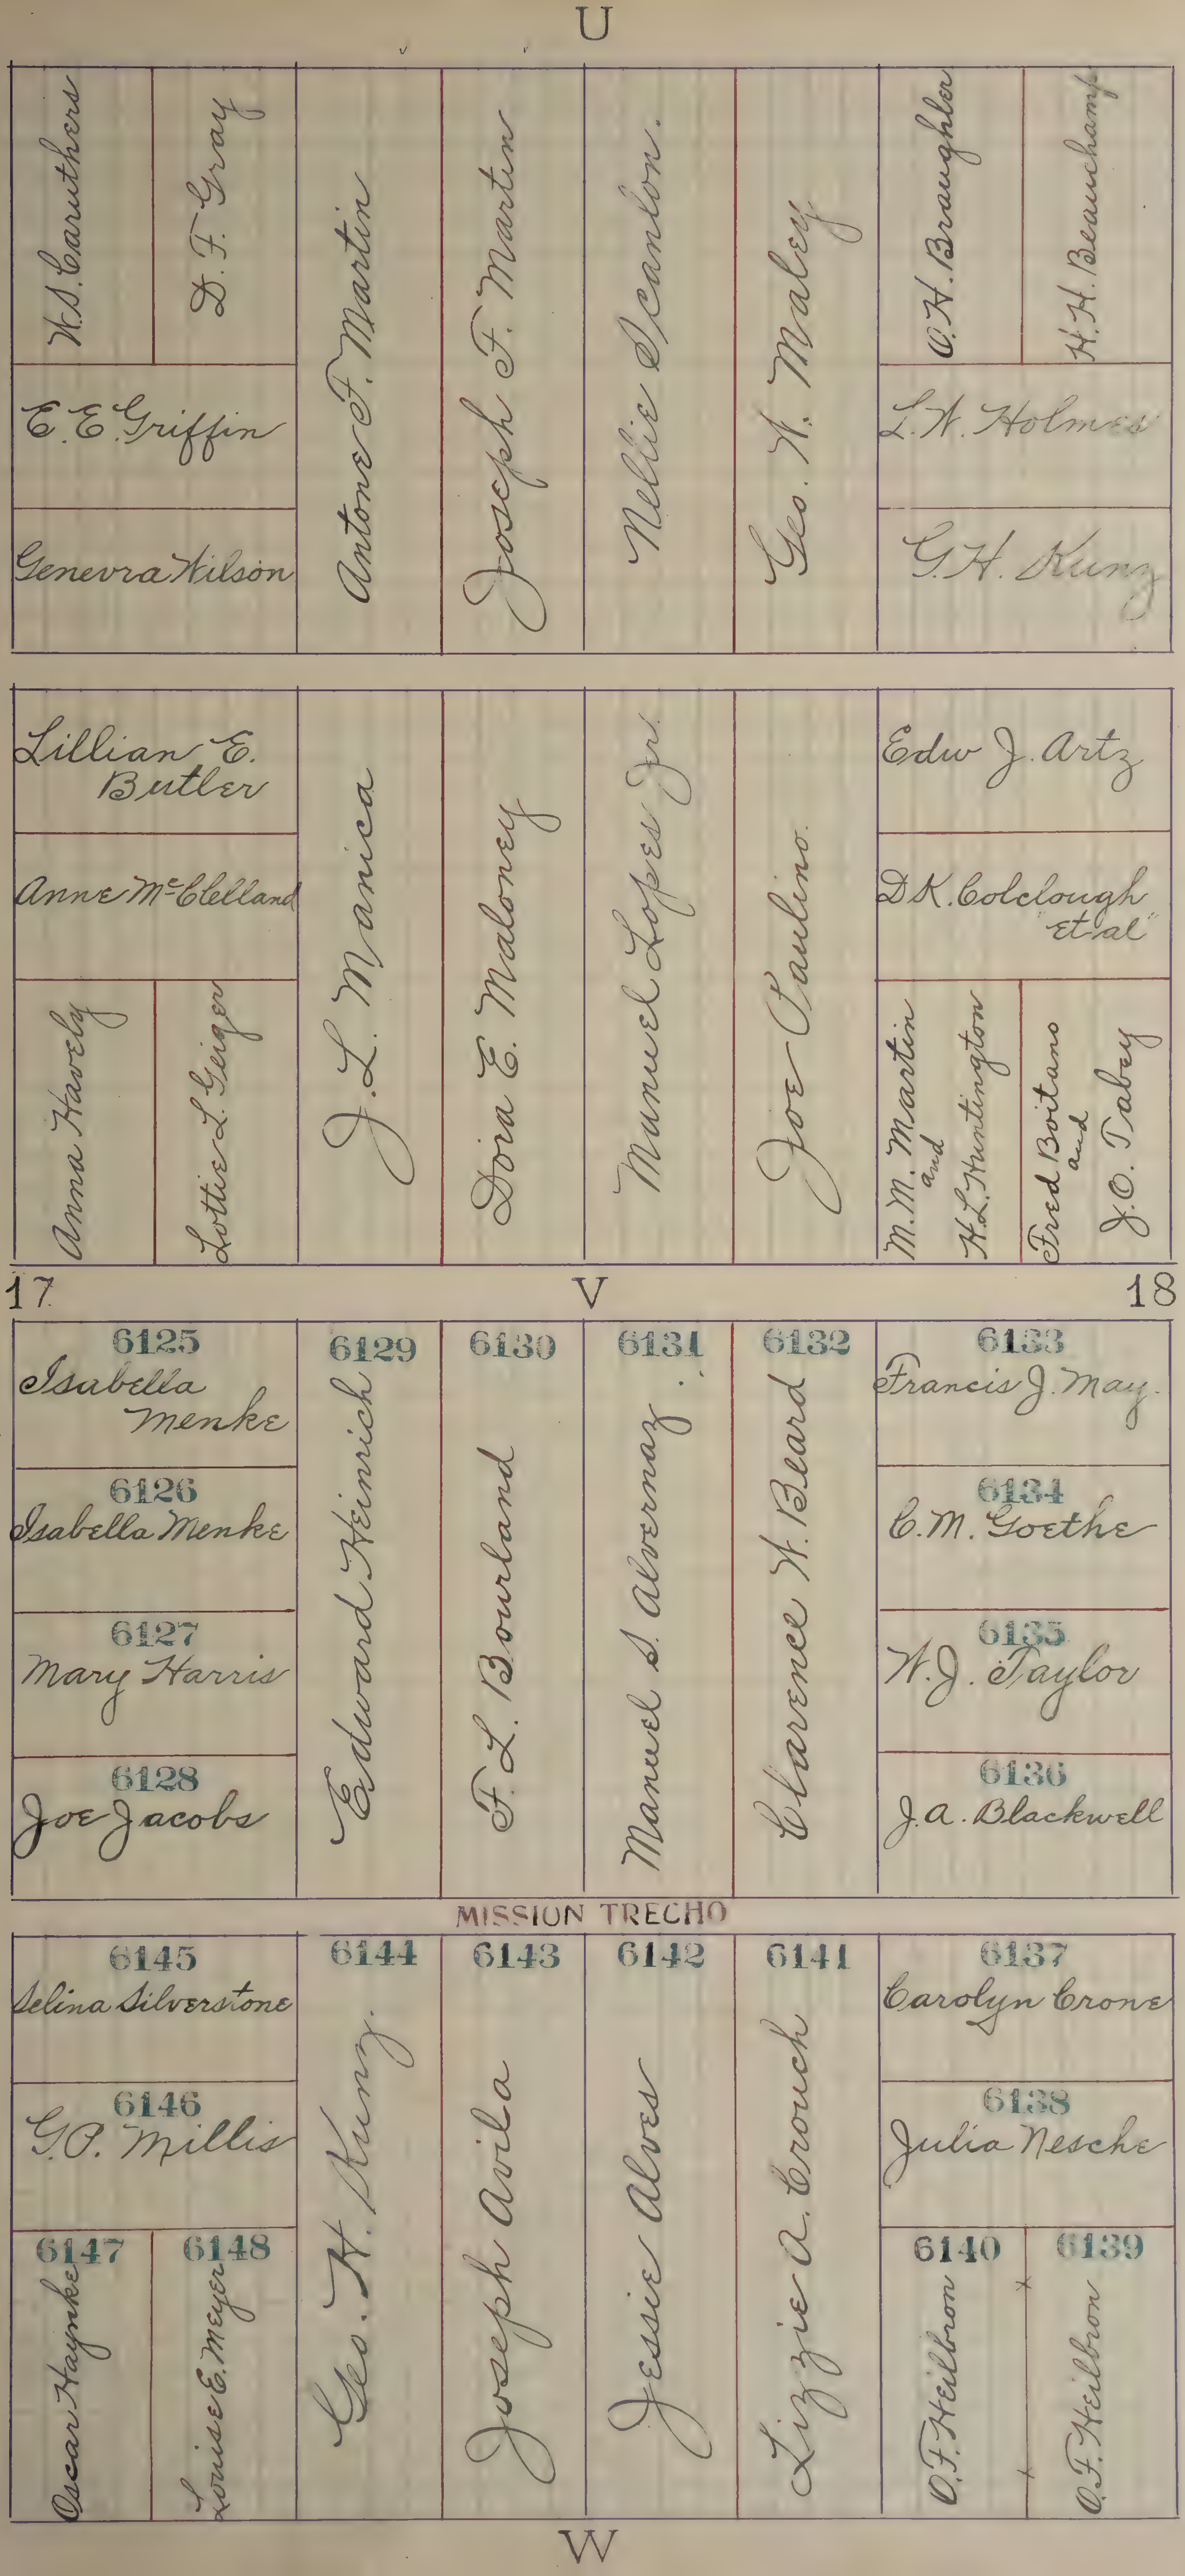
U
W.S. Caruthers
D.F. Gray
E.E. Griffin
Genevra Wilson
Antone F. Martin
Joseph F. Martin
Nellie Scanlon.
Geo. W. Maley
O.H. Braughler
H.H. Beauchamp
L.W. Holmes
G.H. Kunz
Lillian E. Butler
Anne McClelland
Anna Havely
Lottie L. Geiger
J.L. Manica
Dora E. Maloney
Manuel Lopes Jr
Joe Paulino
Edw J. Artz
D.K. Colclough "et al"
M.M. Martin and H.L. Huntington
Fred Boitano and J.O. Tabey
17
V
18
6125 Isabella Menke
6126 Isabella Menke
6127 Mary Harris
6128 Joe Jacobs
6129 Edward Heinrich
6130 F.L. Bourland
6131 Manuel S. Alvernaz
6132 Clarence W. Beard
6133 Francis J. May
6134 C.M. Goethe
6135 W.J. Taylor
6136 J.A. Blackwell
MISSION TRECHO
6145 Selina Silverstone
6146 G.O. Millis
6147 Oscar Haynke
6148 Louise E. Meyer
6144 Geo. H. Kunz
6143 Joseph Avila
6142 Jessie Alves
6141 Lizzie A. Crouch
6137 Carolyn Crone
6138 Julia Nesche
6140 O.F. Heilbron
6139 O.F. Heilbron
W

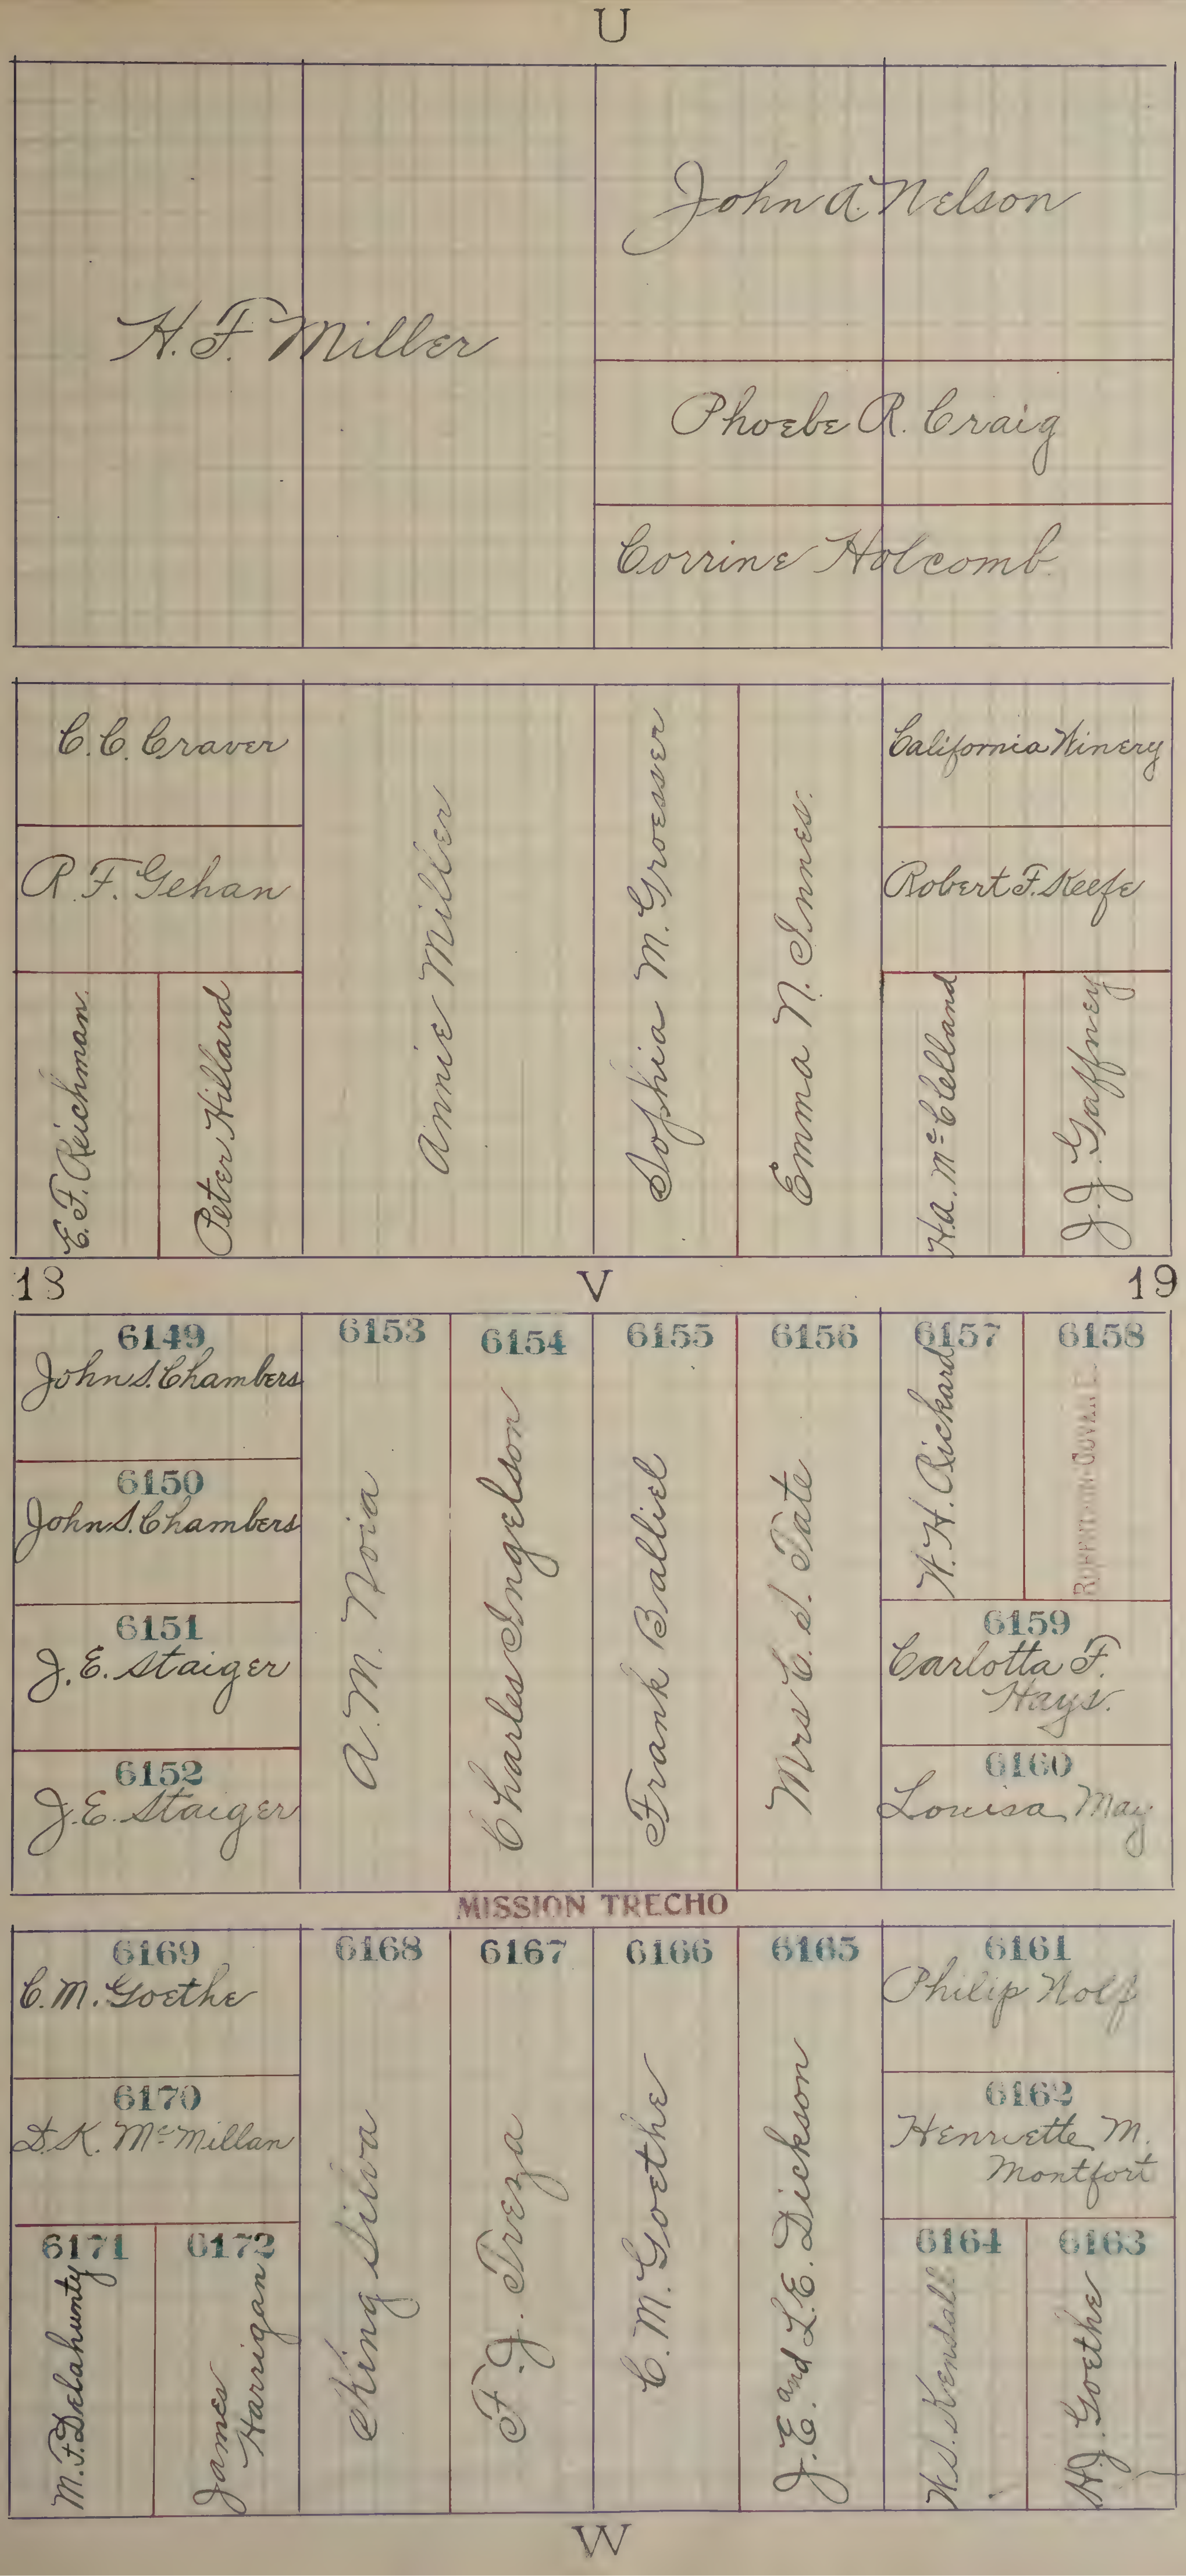
U
H. F. Miller
John A. Nelson
Phoebe R. Craig
Corrine Holcomb
C. C. Craver
R. F. Gehan
E. F. Reichman
Peter Hillard
Annie Miller
Sophia M. Groesser
Emma N. Innes
California Winery
Robert F. Keefe
H. A. McClelland
J. J. Gaffney
18
V
19
6149
John S. Chambers
6150
John S. Chambers
6151
J. E. Staiger
6152
J. E. Staiger
6153
A. M. Noia
6154
Charles Ingelson
6155
Frank Balliel
6156
Mrs E. S. Pate
6157
W. H. Rickard
6158
6159
Carlotta F. Hays
6160
Louisa May
MISSION TRECHO
6169
C. M. Goethe
6170
D. K. McMillan
6171
M. F. Delahunty
6172
James Harrigan
6168
King Silva
6167
F. J. Treza
6166
C. M. Goethe
6165
J. E. and L. E. Dickson
6161
Philip Wolf
6162
Henriette M. Montfort
6164
W. S. Kendall
6163
H. J. Goethe
W

W

| | | | |
|---|---|---|---|
| WESTERN PACIFIC RY. CO.<br>NON-OPERATIVE |
| WESTERN PACIFIC RY. CO.<br>NON-OPERATIVE |
| WESTERN PACIFIC RY. CO.<br>OPERATIVE<br>Non assessable |
| WESTERN PACIFIC RY. CO.<br>OPERATIVE<br>Non Assessable | WESTERN PACIFIC RY. CO.<br>OPERATIVE<br>Non Assessable | WESTERN PACIFIC RY. CO.<br>OPERATIVE<br>Non Assessable | WESTERN PACIFIC RY. CO.<br>OPERATIVE<br>Non Assessable. |

19

V

20

U

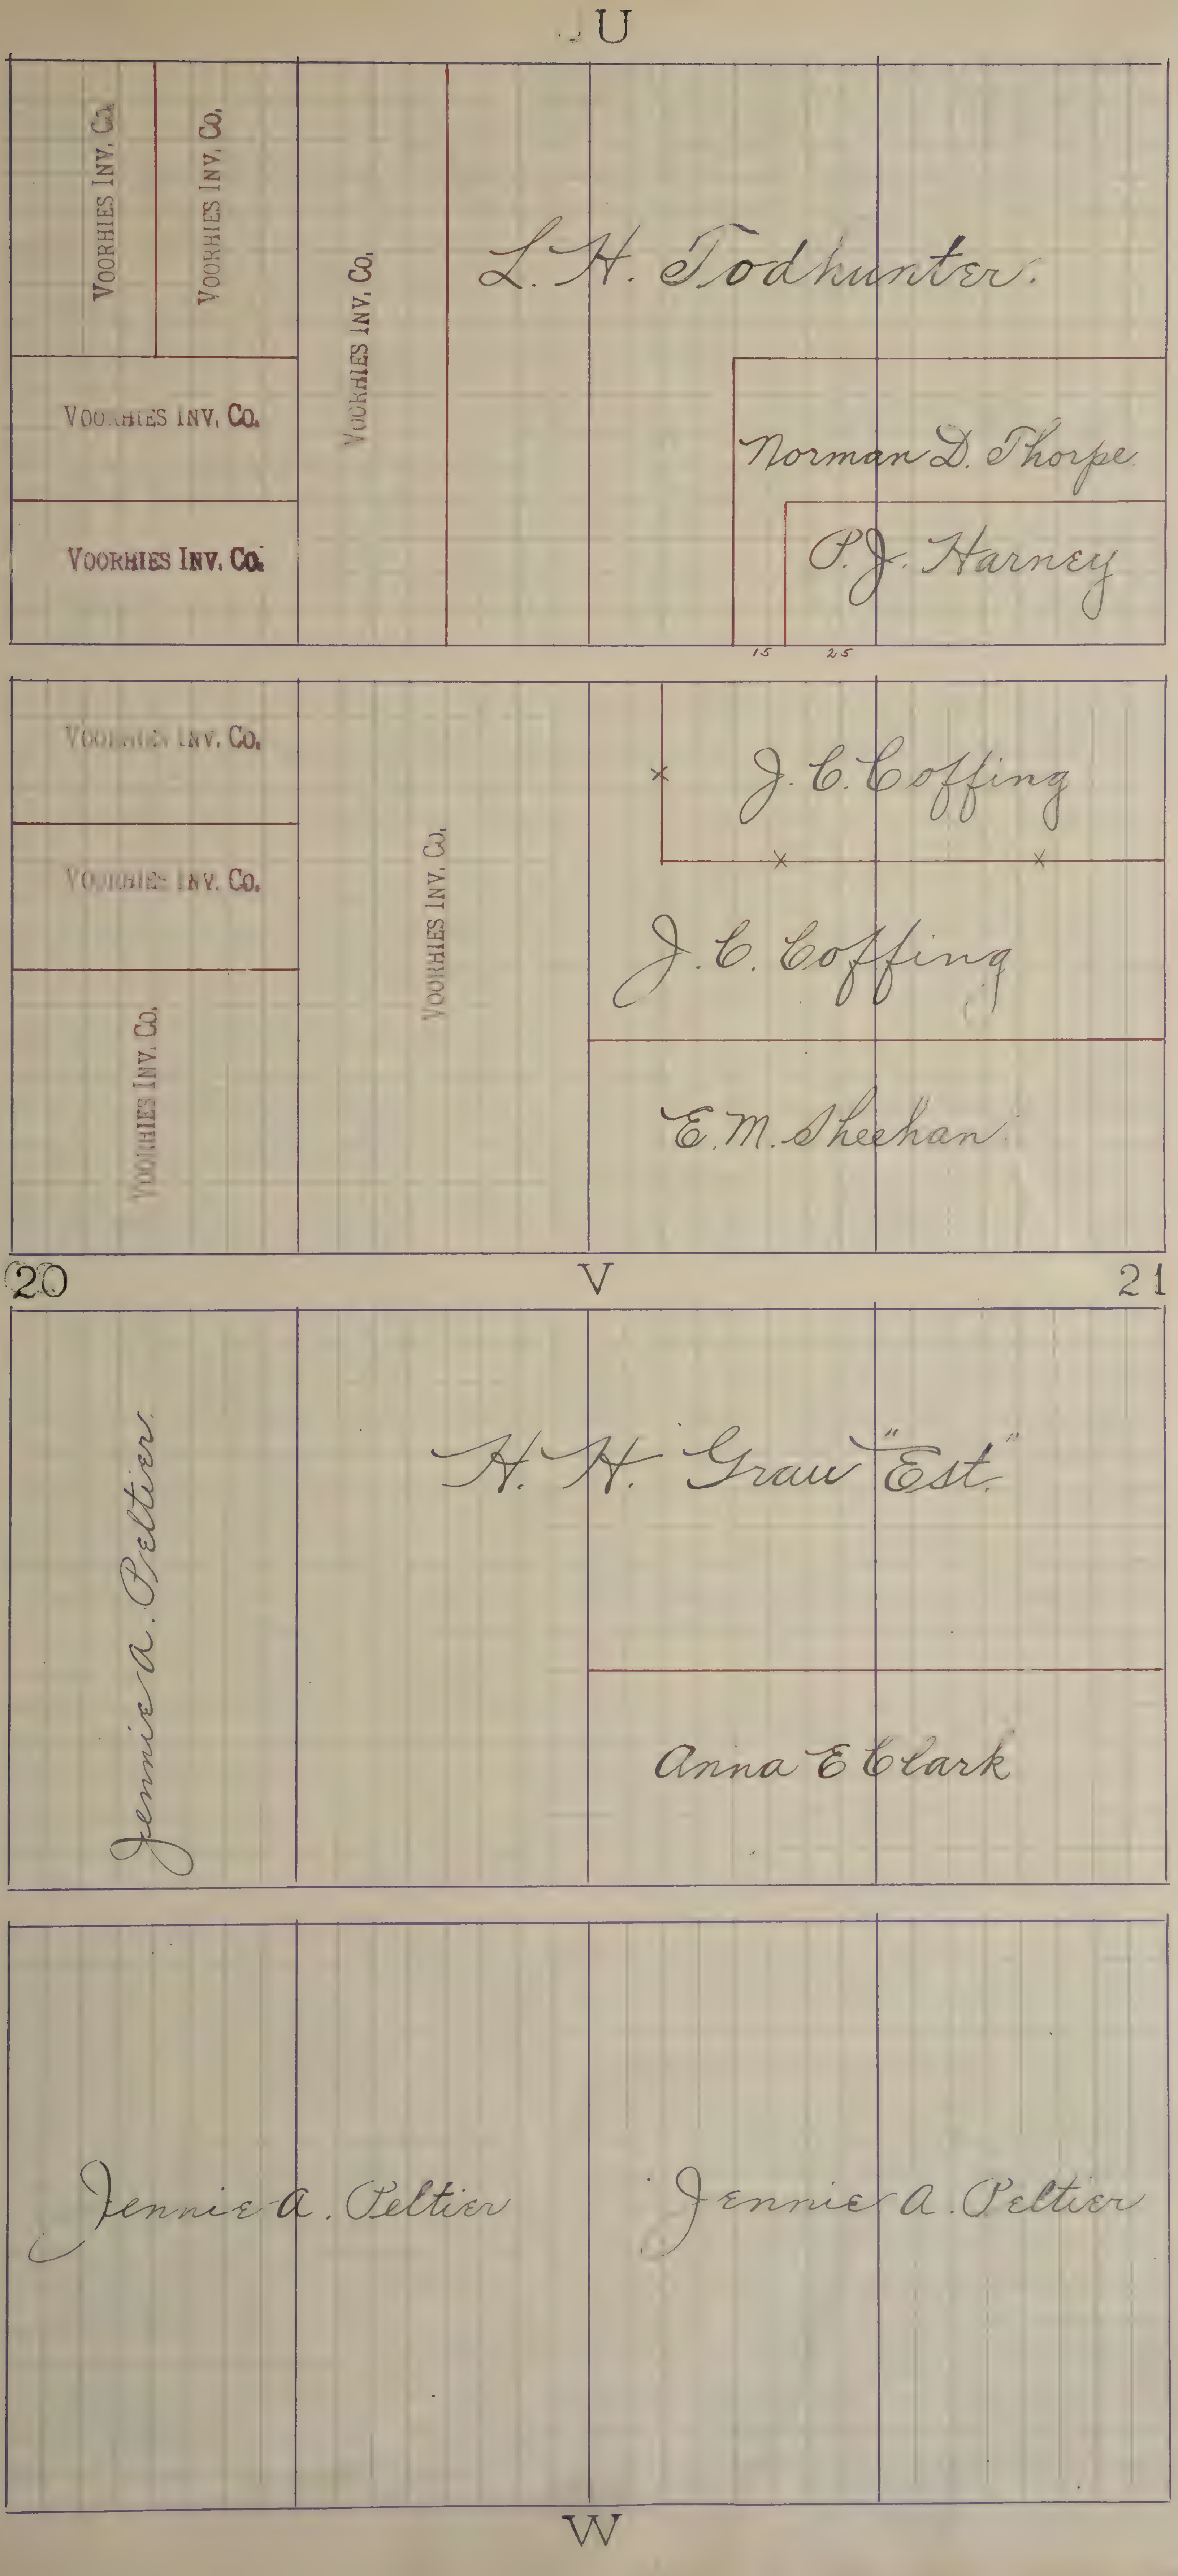
U
Voorhies Inv. Co.
Voorhies Inv. Co.
Voorhies Inv. Co.
Voorhies Inv. Co.
Voorhies Inv. Co.
L. H. Todhunter.
Norman D. Thorpe
P. J. Harney
15
25
Voorhies Inv. Co.
Voorhies Inv. Co.
Voorhies Inv. Co.
Voorhies Inv. Co.
J. C. Coffing
J. C. Coffing
E. M. Sheehan
20
V
21
Jennie A. Peltier
H. H. Grau "Est."
Anna E Clark
Jennie A. Peltier
Jennie A. Peltier
W

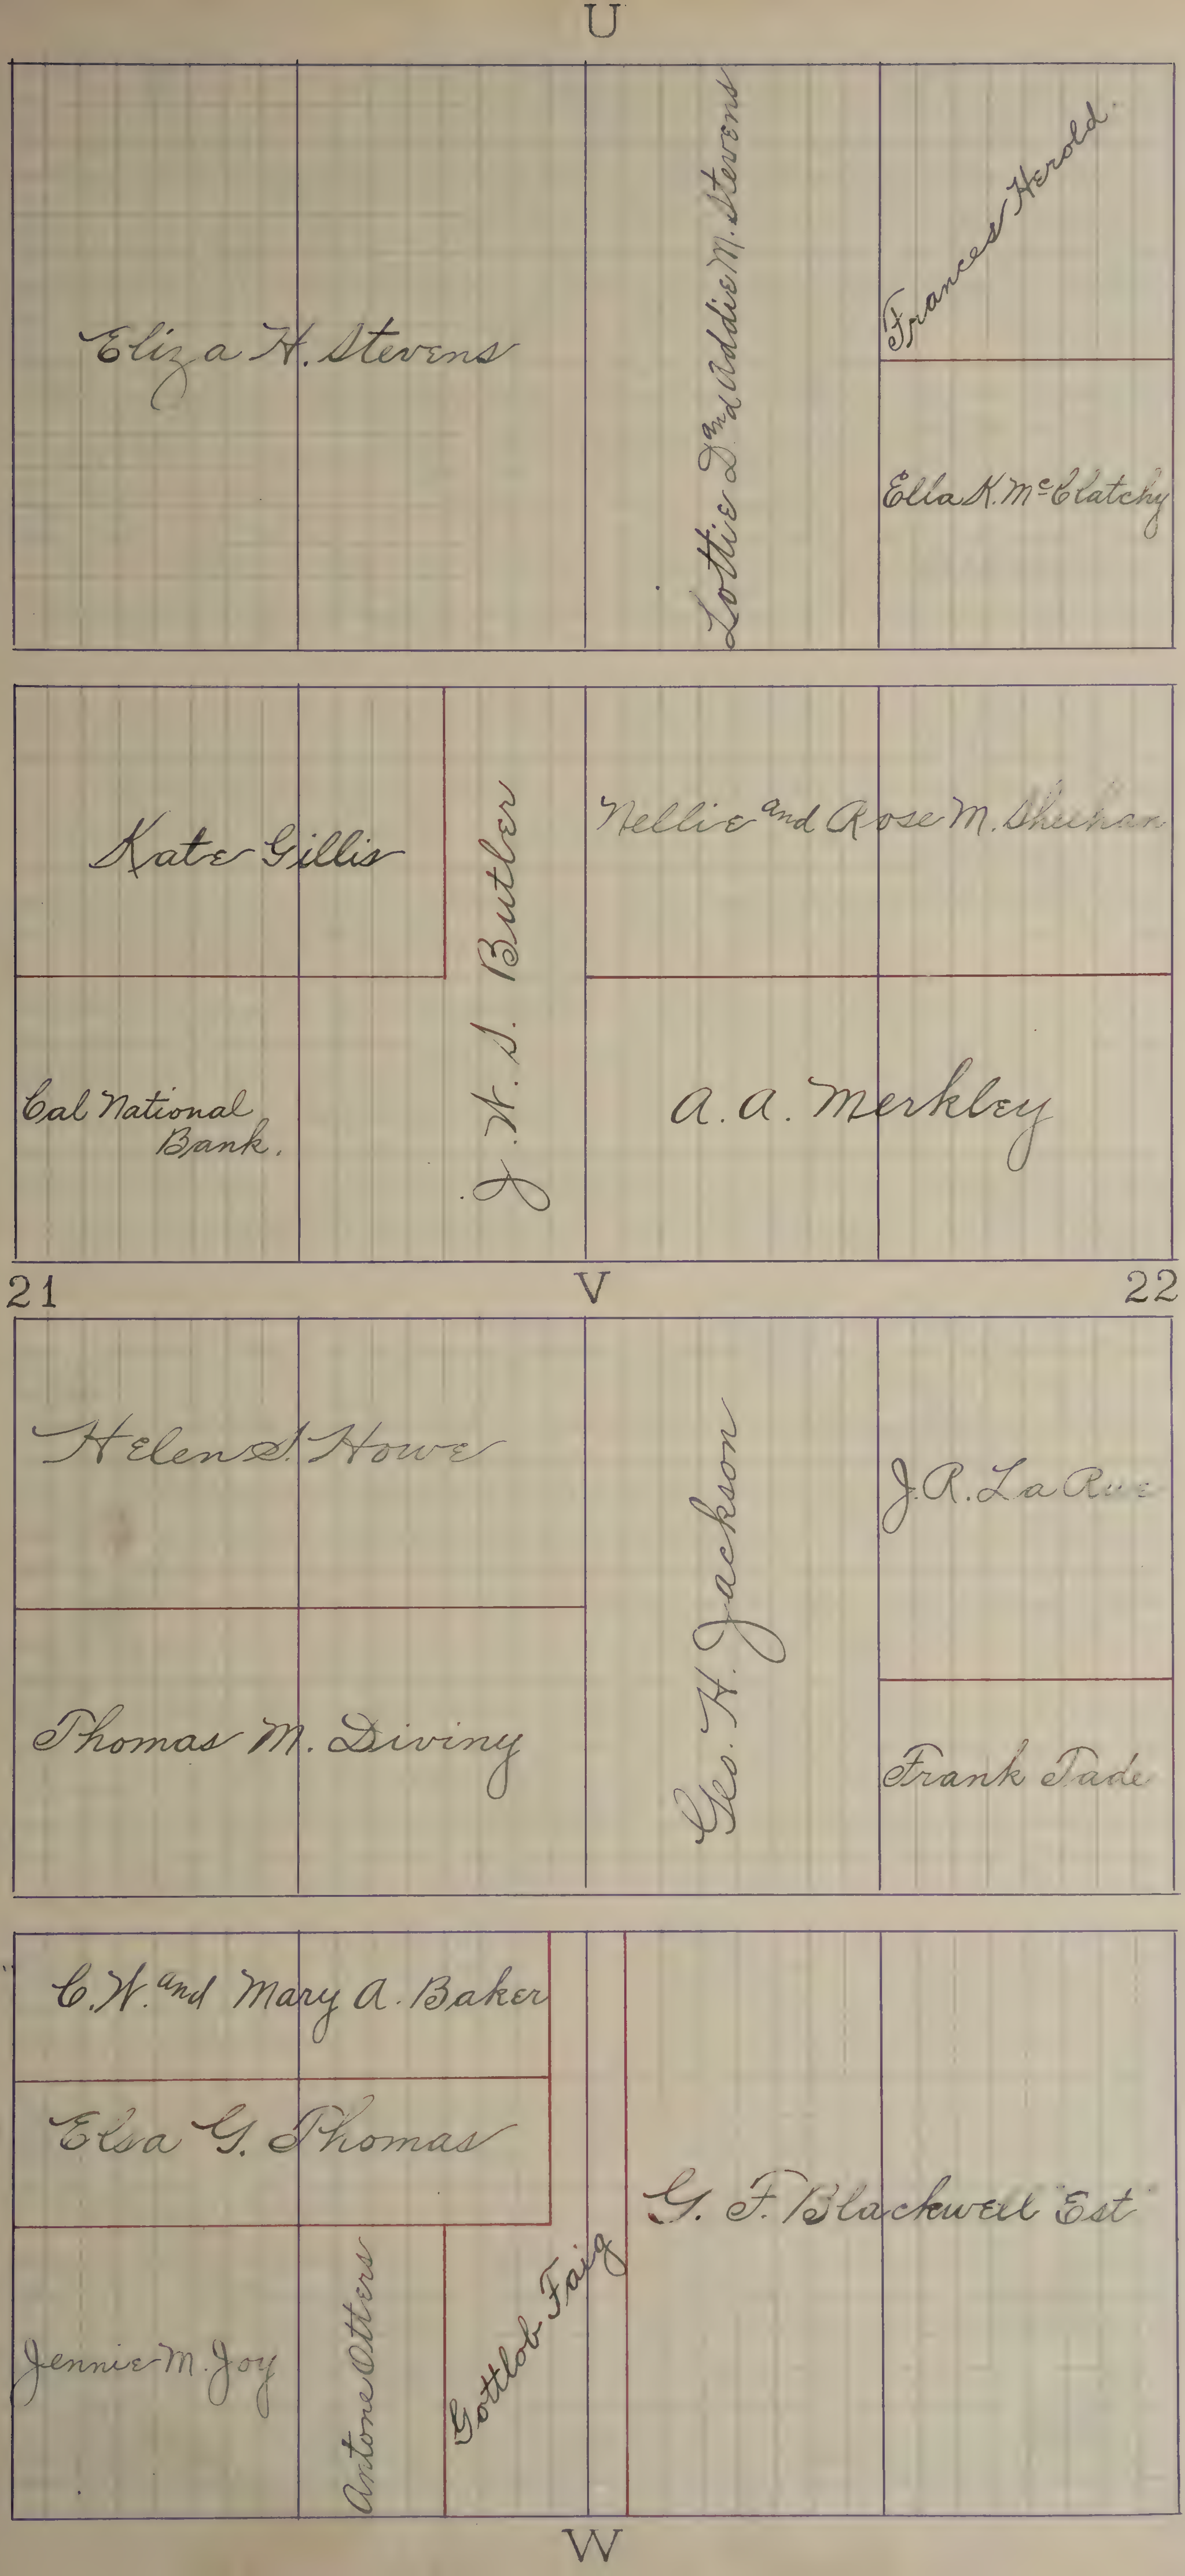
U
Eliza H. Stevens
Lottie J. and Addie M. Stevens
Frances Herold.
Ella K. McClatchy
Kate Gillis
J. H. S. Butler
Nellie and Rose M. Sheehan
Cal National Bank.
A. A. Merkley
21
V
22
Helen S. Howe
Geo. H. Jackson
J. R. La Rue
Thomas M. Diviny
Frank Tade
C. H. and Mary A. Baker
Elsa G. Thomas
G. F. Blackwell "Est"
Jennie M. Joy
Antone Otters
Gottlob Faig
W

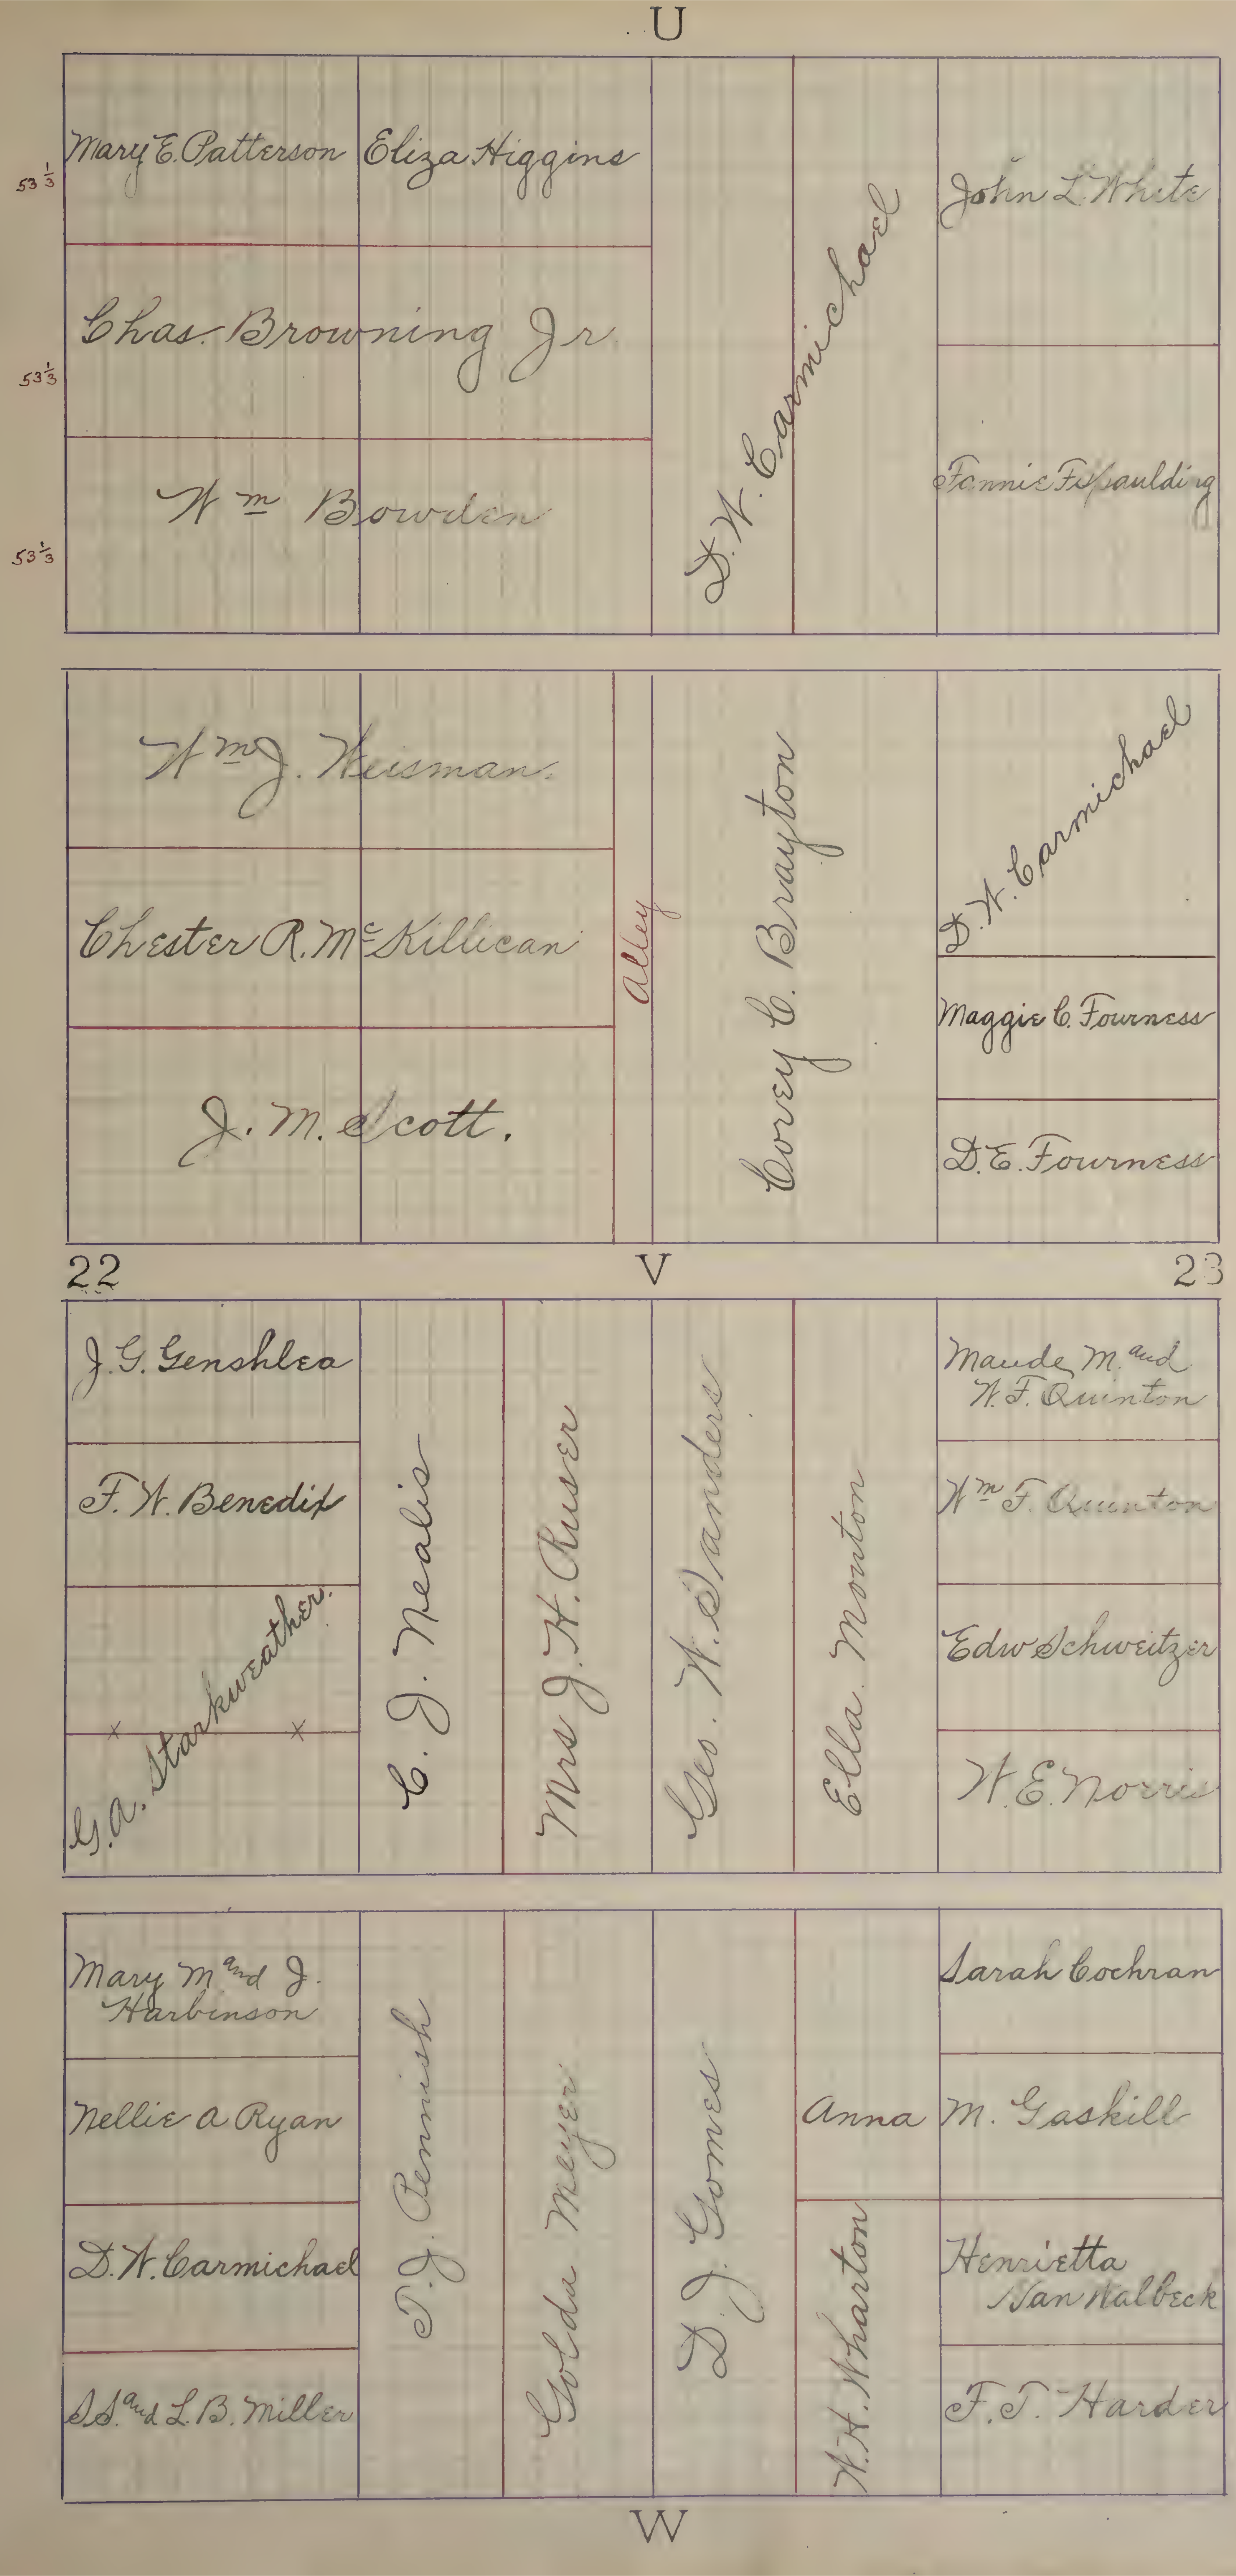
U
53 1/3
53 1/3
53 1/3
Mary E. Patterson
Eliza Higgins
Chas. Browning Jr.
Wm Bowden
D. W. Carmichael
John L. White
Fannie F. Spaulding
Wm J. Weisman.
Chester R. McKillican
J. M. Scott.
Alley
Corey C. Brayton
D. W. Carmichael
Maggie C. Fourness
D. E. Fourness
22
V
23
J. G. Genshlea
F. W. Benedict
G. A. Starkweather.
C. J. Nealis
Mrs J. H. Kruser
Geo. W. Sanders
Ella Morton
Maude M. and W. F. Quinton
Wm F. Quinton
Edw Schweitzer
W. E. Norris
Mary M. and J. Harbinson
Nellie A. Ryan
D. W. Carmichael
S. S. and L. B. Miller
T. J. Pennish
Golda Meyer
T. J. Gomes
Anna M. Gaskill
W. H. Wharton
Sarah Cochran
Henrietta VanWalbeck
F. T. Harder
W

U

| | | | | |
|---|---|---|---|---|
| D.W. Carmichael | D.W. Carmichael | Katherine Herget | D.W. Carmichael | D.W. Carmichael |
| E.F. Hermann | | | | J. Hickey and H. Ogden. |
| Christina Pennish | | | | P. Wolf Jr. |
| Martha Schreiber | | | | P. Wolf Jr. |

| | | | | | |
|---|---|---|---|---|---|
| D.W. Carmichael | Vincent Calligori | D.W. Carmichael | Annie Rodgers. | R.L. Scott and John Staunton | Emma L. McKee |
| Ella E. J. Remick | | | | | P.T. and Alice B. Rogers. |
| S.P. Lionberger | | | | | D.W. Carmichael |
| Lester and Lotta R. Wilkinson | | | | | |

23 V 24

| | | | | | |
|---|---|---|---|---|---|
| D.W. Carmichael | D.W. Carmichael | Ora B. Sullivan | E.M. and Emma S. Sawtelle | H.B. Bradford | J.A. Lindsay |
| T.J. Pennish | | | | | W.J. Ludwig |
| Geo. W. Artz | | | | | D.W. Carmichael |
| Frank Hickman | | | | | S.P. Lionberger |

| | | | | | |
|---|---|---|---|---|---|
| D.W. Carmichael | Walter J. Taylor | F.W. and Robert Watters | W.A. Beattie | Walter J. Taylor | |
| J.A. Campbell | | | | | |
| | | | | | |
| D.W. Carmichael | | | | | V.E. Kohler |

W

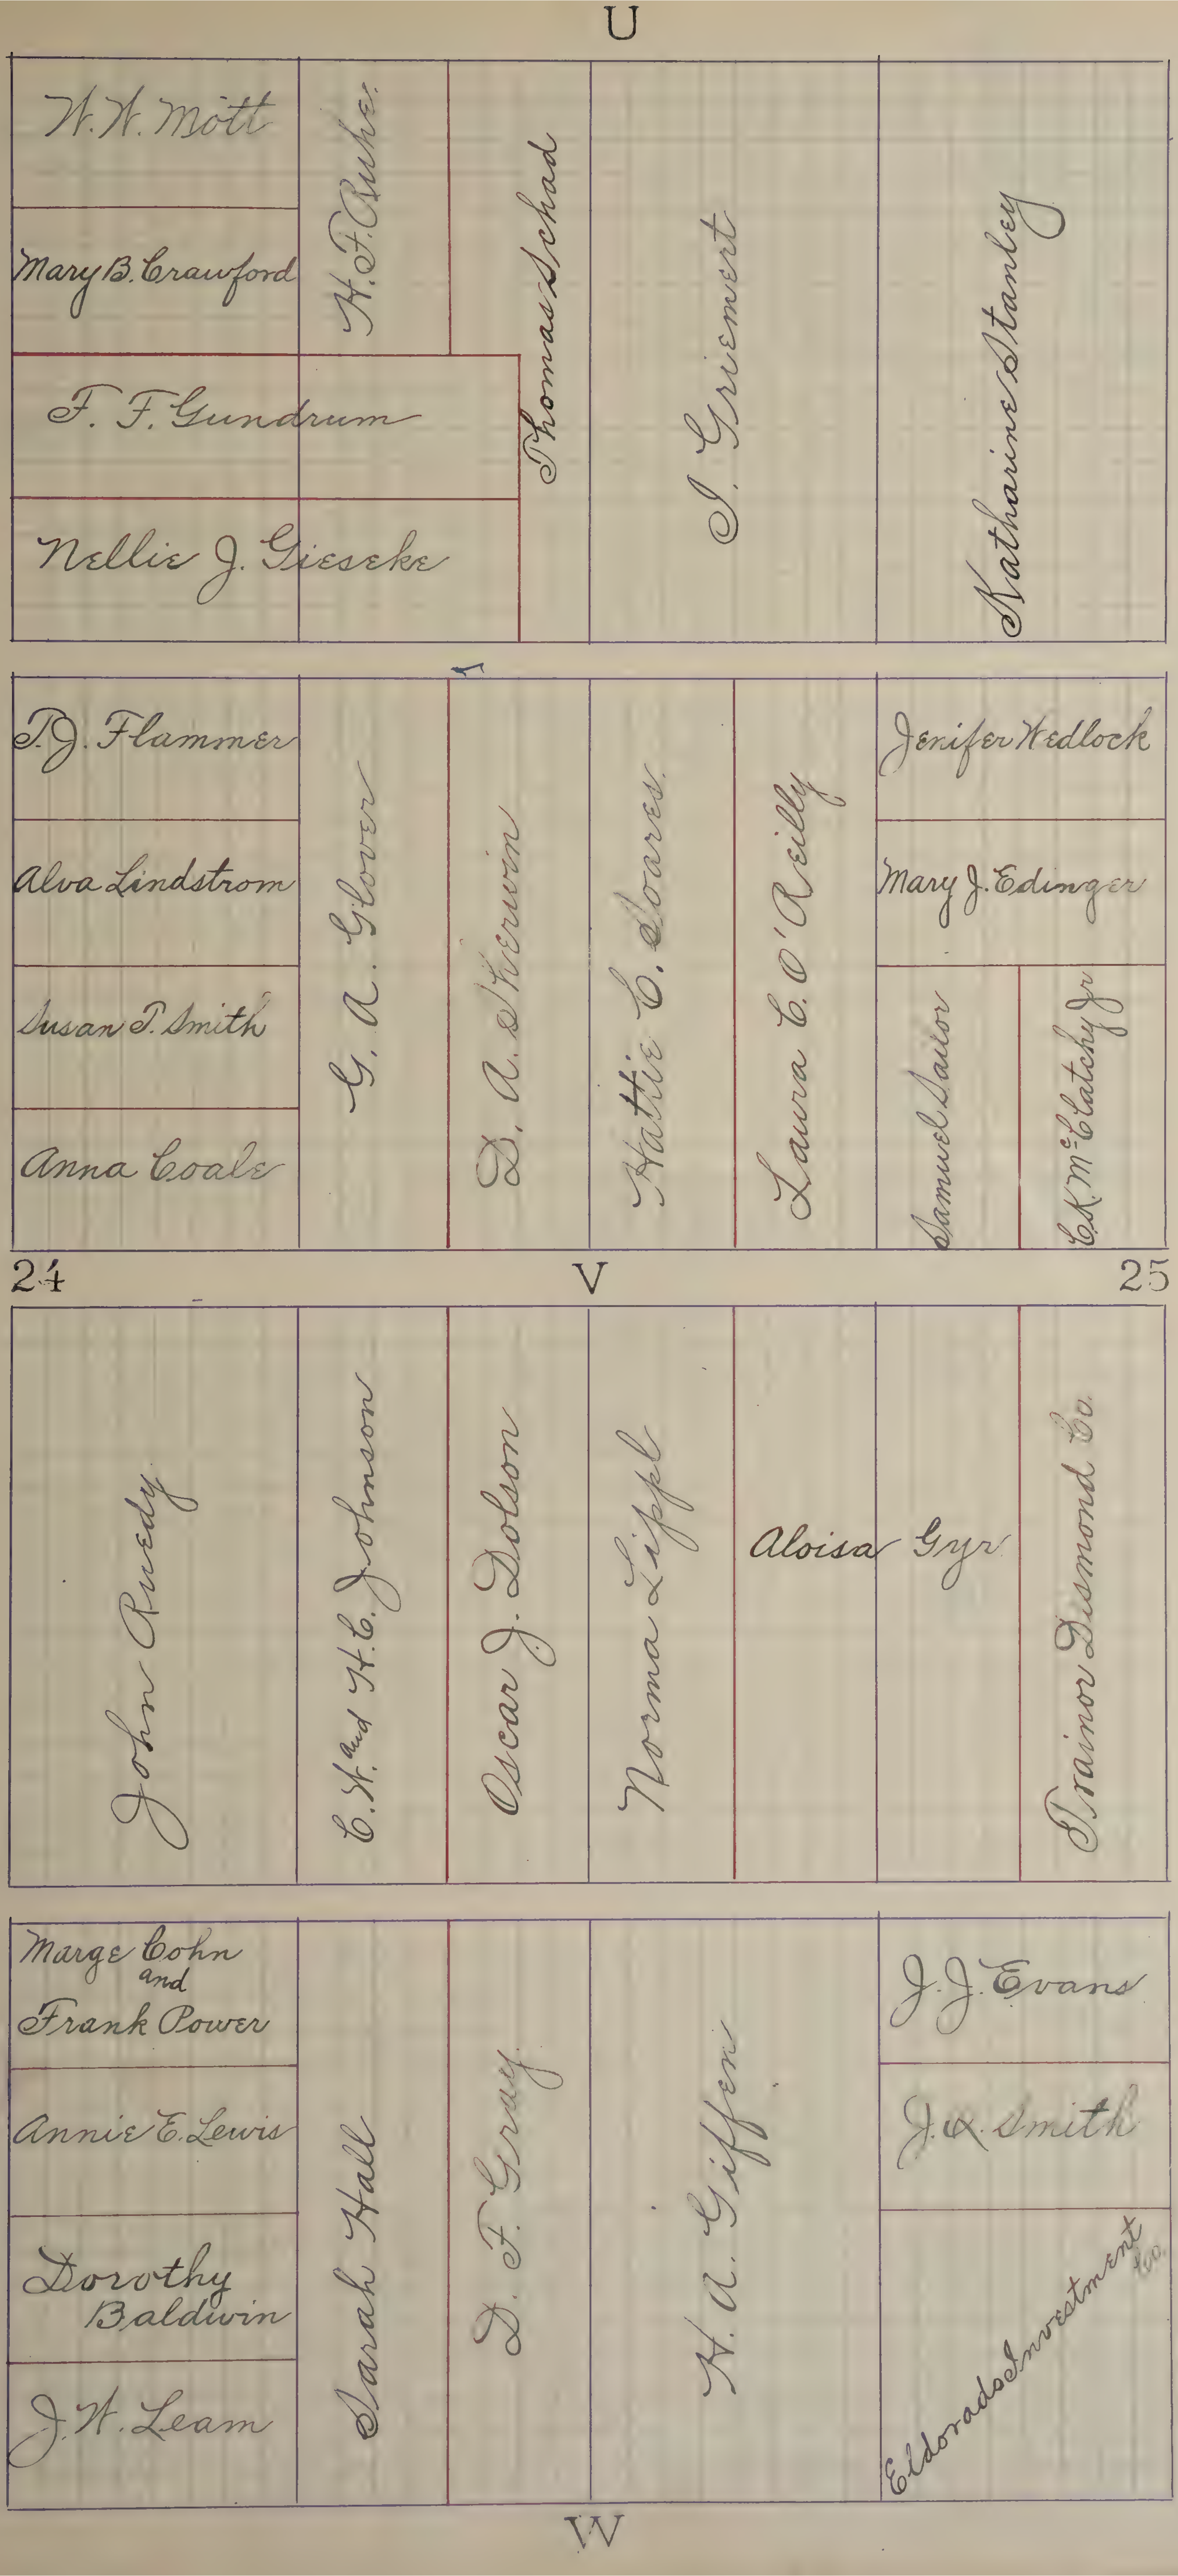
U
W. H. Mott
Mary B. Crawford
F. F. Gundrum
Nellie J. Gieseke
H. F. Buhe
Thomas Schad
I. Griemert
Katharine Stanley
T. J. Flammer
Alva Lindstrom
Susan T. Smith
Anna Coale
G. A. Glover
D. A. Stierwin
Hattie C. Soares
Laura C. O'Reilly
Jenifer Hedlock
Mary J. Edinger
Samuel Sailor
C. K. McClatchy Jr
24
V
25
John Ruedy
C. H. and H. C. Johnson
Oscar J. Dolson
Norma Lippl
Aloisa Gyr
Trainor Desmond Co.
Marge Cohn and Frank Power
Annie E. Lewis
Dorothy Baldwin
J. H. Leam
Sarah Hall
D. F. Gray
H. A. Giffen
J. J. Evans
J. A. Smith
Eldorado Investment Co.
W

U

W. H. Trainor

H. J. Roche Jr.

Minnie R. O'Neil

Myrta S. Jones

J. H. Welsh

B. F. Colton

Philip Johnson

Edna M. Finnerty

Jessie C. [illegible]

Mary [illegible]

Geo and Mary Lentz

Simeon Brown

J. J. Kaminsky

Henriette M. Montfort

J. E. Knapp

Florence Lamb

Ernest E. Sowell

Vera I. Ronan

C. G. Young

Rosamond A. Lamb

25 V 26

Annie Day

Mrs. A. H. Packard

A. D. Smith

A. A. Richards

Joseph Gonzalez

Lucy L. Trainor

C. L. Kramer

G. H. Purkett

Lil [illegible]

H. F. Pohl

Estella Pohl

Ottilia B. Cronan

Martin P. Arenz

Wm Bath

Adella Haedrich

W

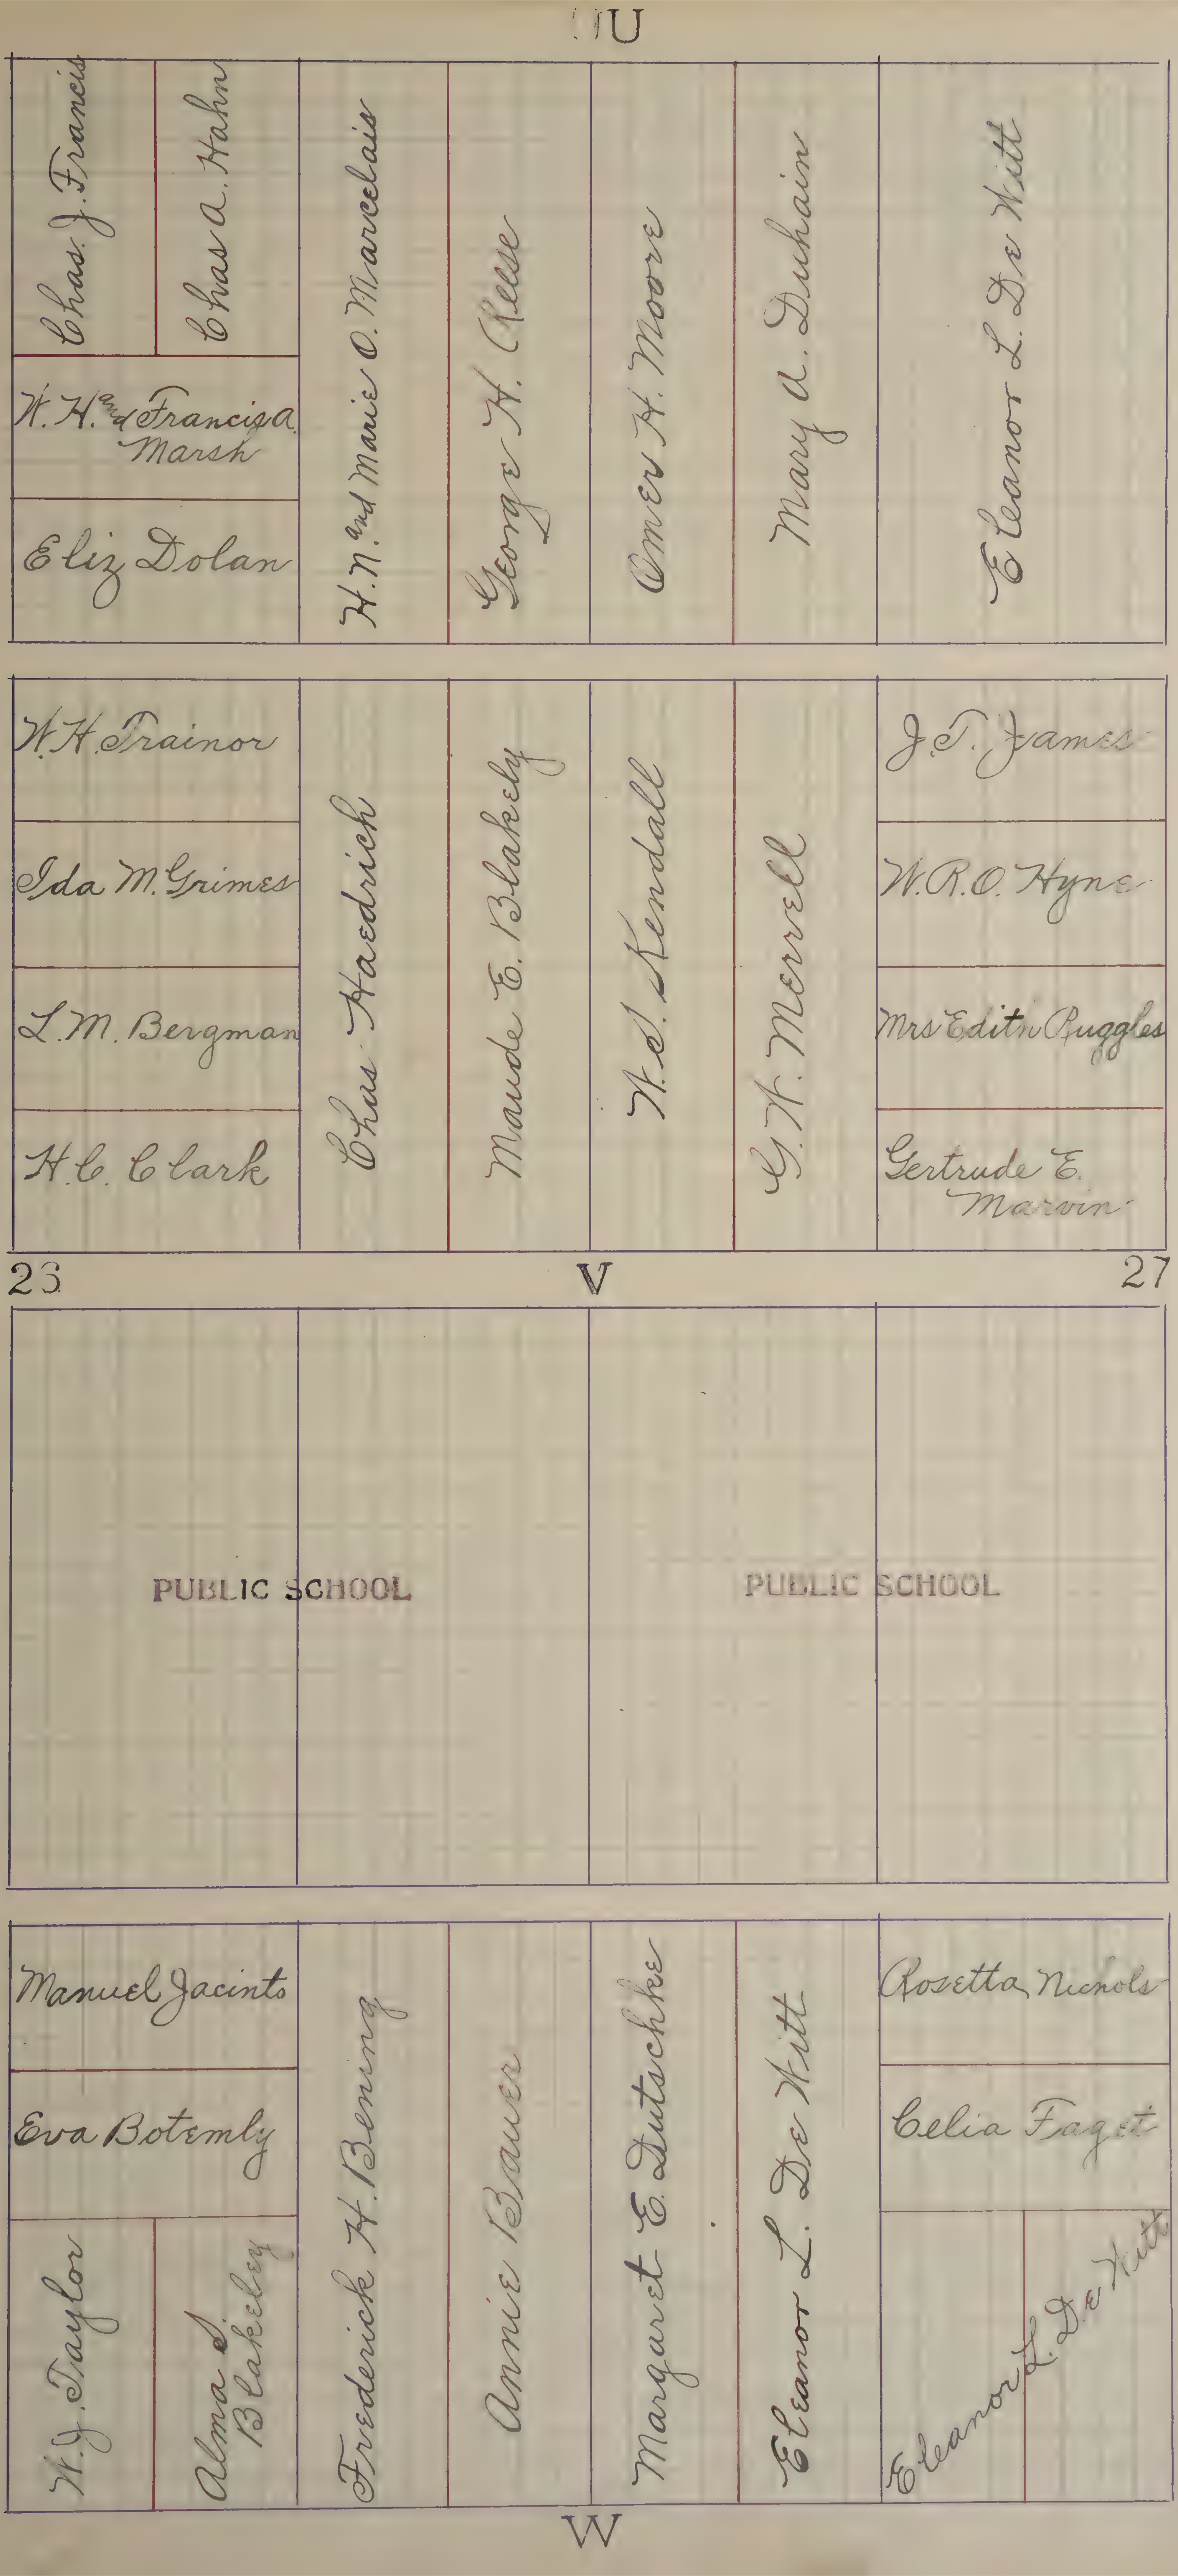
U
Chas. J. Francis
Chas A. Hahn
W. H. and Francis A. Marsh
Eliz Dolan
H. N. and Marie O. Marcelais
George H. Reese
Omer H. Moore
Mary A. Duhain
Eleanor L. De Witt
W. H. Trainor
Ida M. Grimes
L. M. Bergman
H. C. Clark
Chas Haedrich
Maude E. Blakely
H. S. Kendall
G. H. Merrell
J. T. James
W. R. O. Hyne
Mrs Edith Ruggles
Gertrude E. Marvin
23
V
27
PUBLIC SCHOOL
PUBLIC SCHOOL
Manuel Jacinto
Eva Botemly
W. J. Taylor
Alma S. Blakeley
Frederick H. Bening
Annie Bauer
Margaret E. Dutschke
Eleanor L. De Witt
Rosetta Nichols
Celia Faget
Eleanor L. De Witt
W

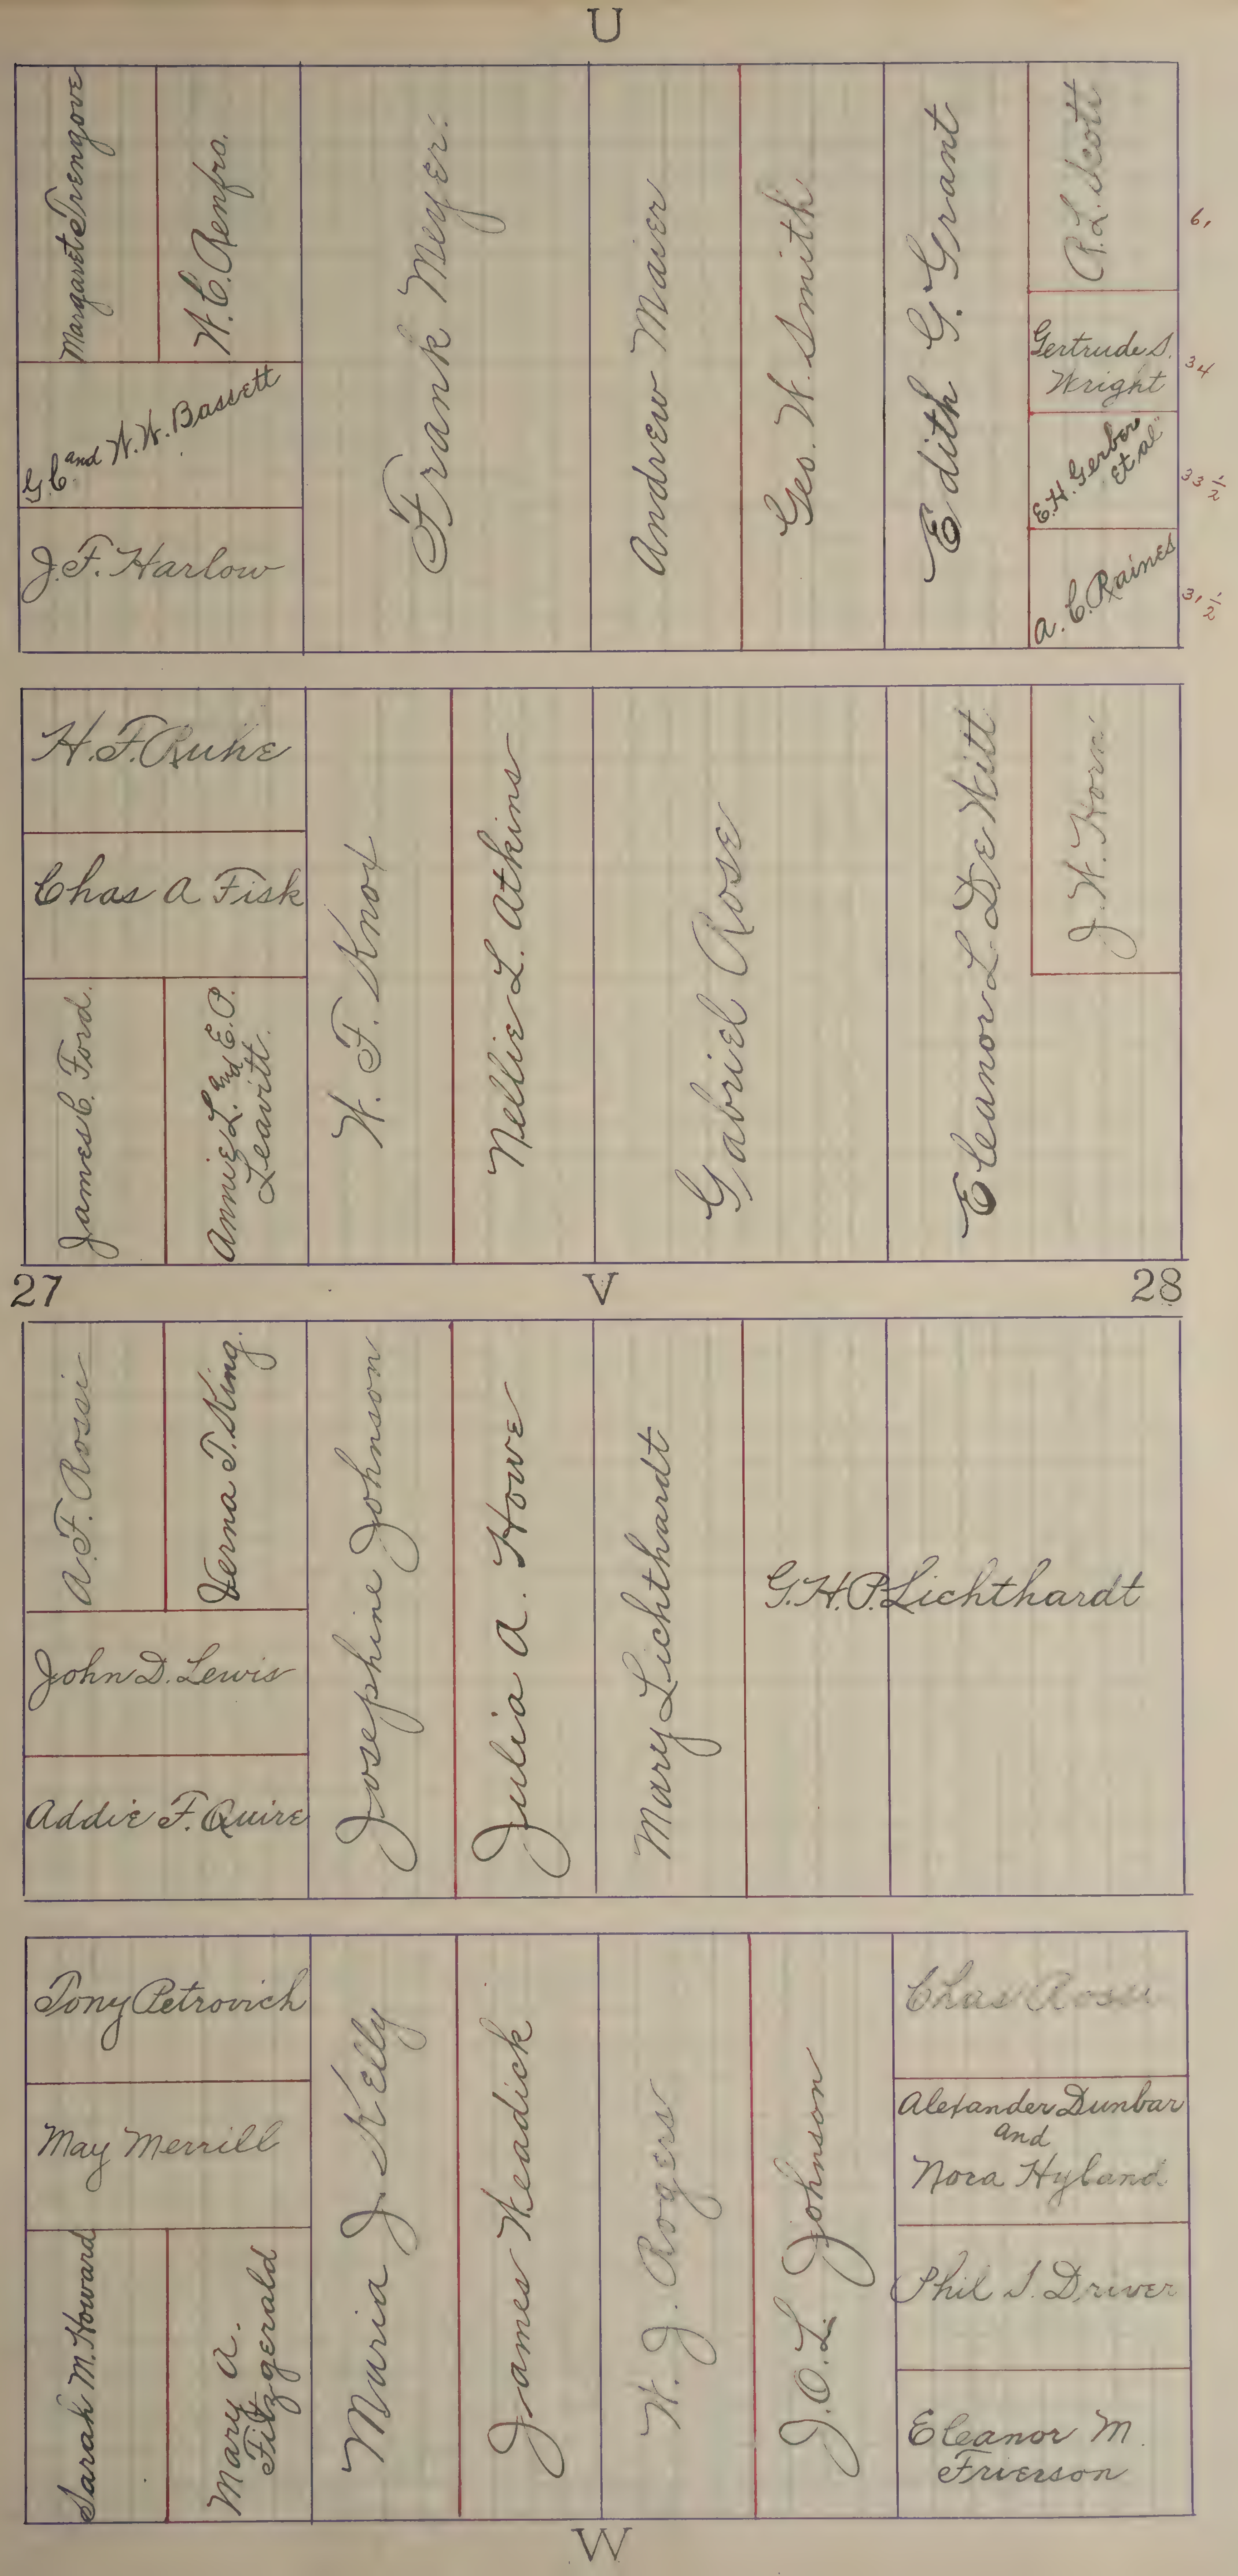
U
Margaret Trengove
W. E. Renfro
G. E. and W. W. Bassett
J. F. Harlow
Frank Meyer
Andrew Maier
Geo. W. Smith
Edith G. Grant
R. L. Scott
61
Gertrude S. Wright
34
E. H. Gerbor et al
33 1/2
A. C. Raines
31 1/2
H. F. Ruhe
Chas A. Fisk
James E. Ford
Annie L. and E. O. Leavitt
W. F. Knot
Nellie L. Atkins
Gabriel Rose
Eleanor L. DeWitt
J. W. Horn
27
V
28
A. F. Rossi
Verna S. King
John D. Lewis
Addie F. Quire
Josephine Johnson
Julia A. Howe
Mary Lichthardt
G. H. P. Lichthardt
Tony Petrovich
May Merrill
Sarah M. Howard
Mary A. Fitzgerald
Maria J. Kelly
James Headick
W. J. Rogers
J. O. L. Johnson
Chas Rossi
Alexander Dunbar and Nora Hyland
Phil S. Driver
Eleanor M. Frierson
W

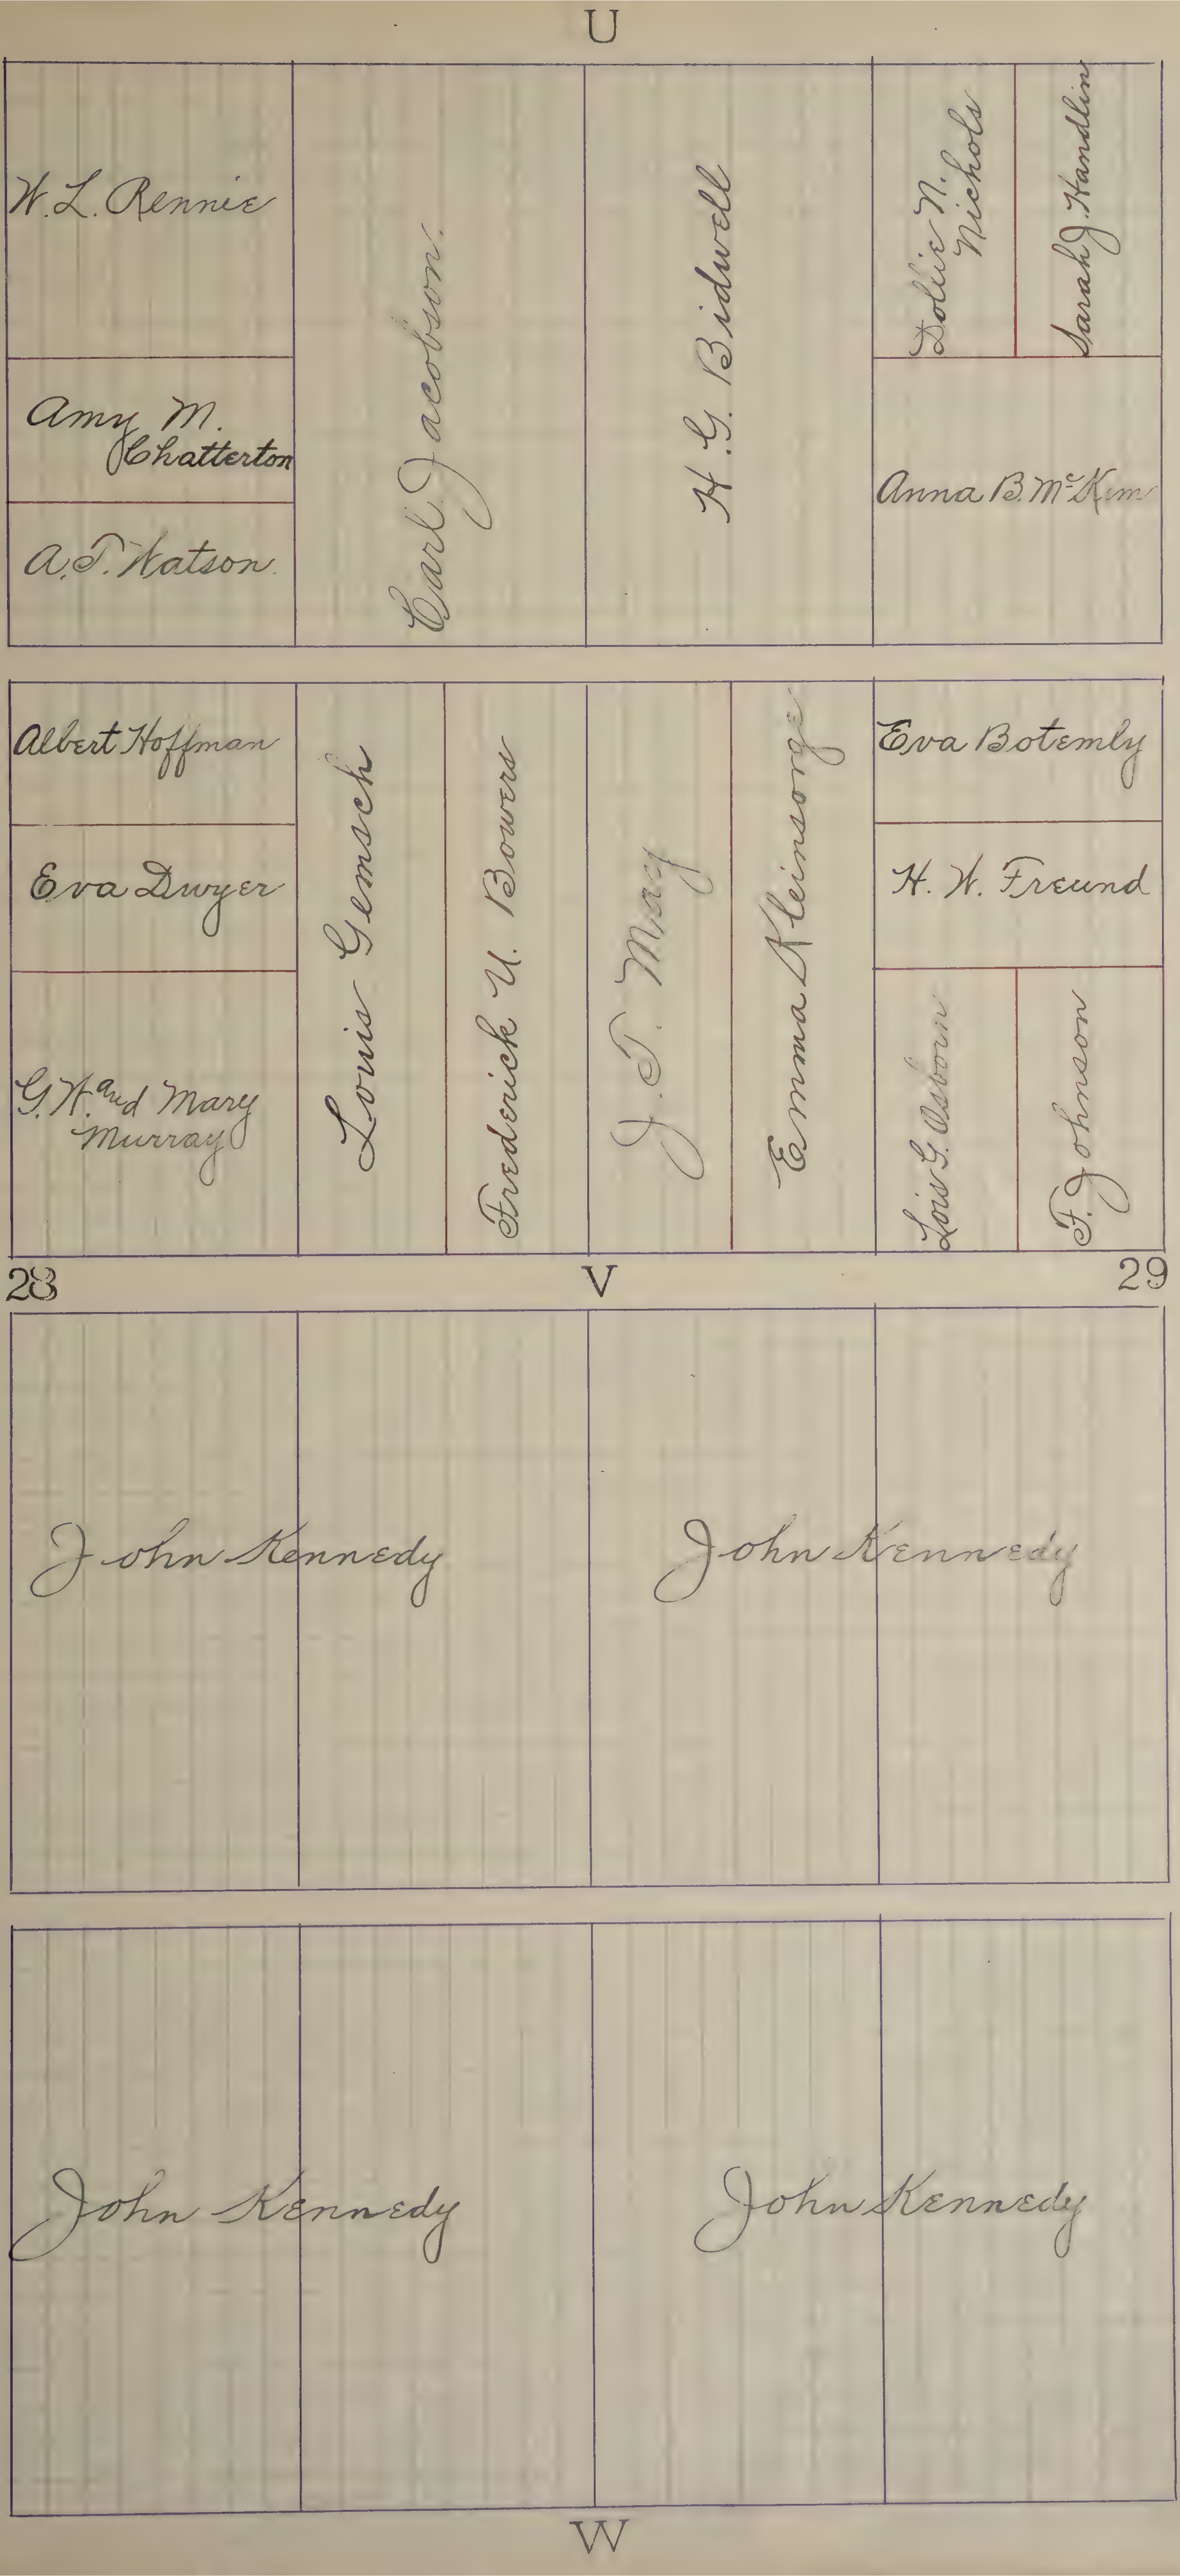
U
W. L. Rennie
Amy M. Chatterton
A. T. Watson
Carl Jacobson
H. G. Bidwell
Dollie N. Nichols
Sarah J. Handlin
Anna B. McKim
Albert Hoffman
Eva Dwyer
G. W. and Mary Murray
Louis Gemsch
Frederick U. Bowers
J. T. May
Emma Kleinsorge
Eva Botemly
H. W. Freund
Lois G. Osborn
F. Johnson
28
V
29
John Kennedy
John Kennedy
John Kennedy
John Kennedy
W

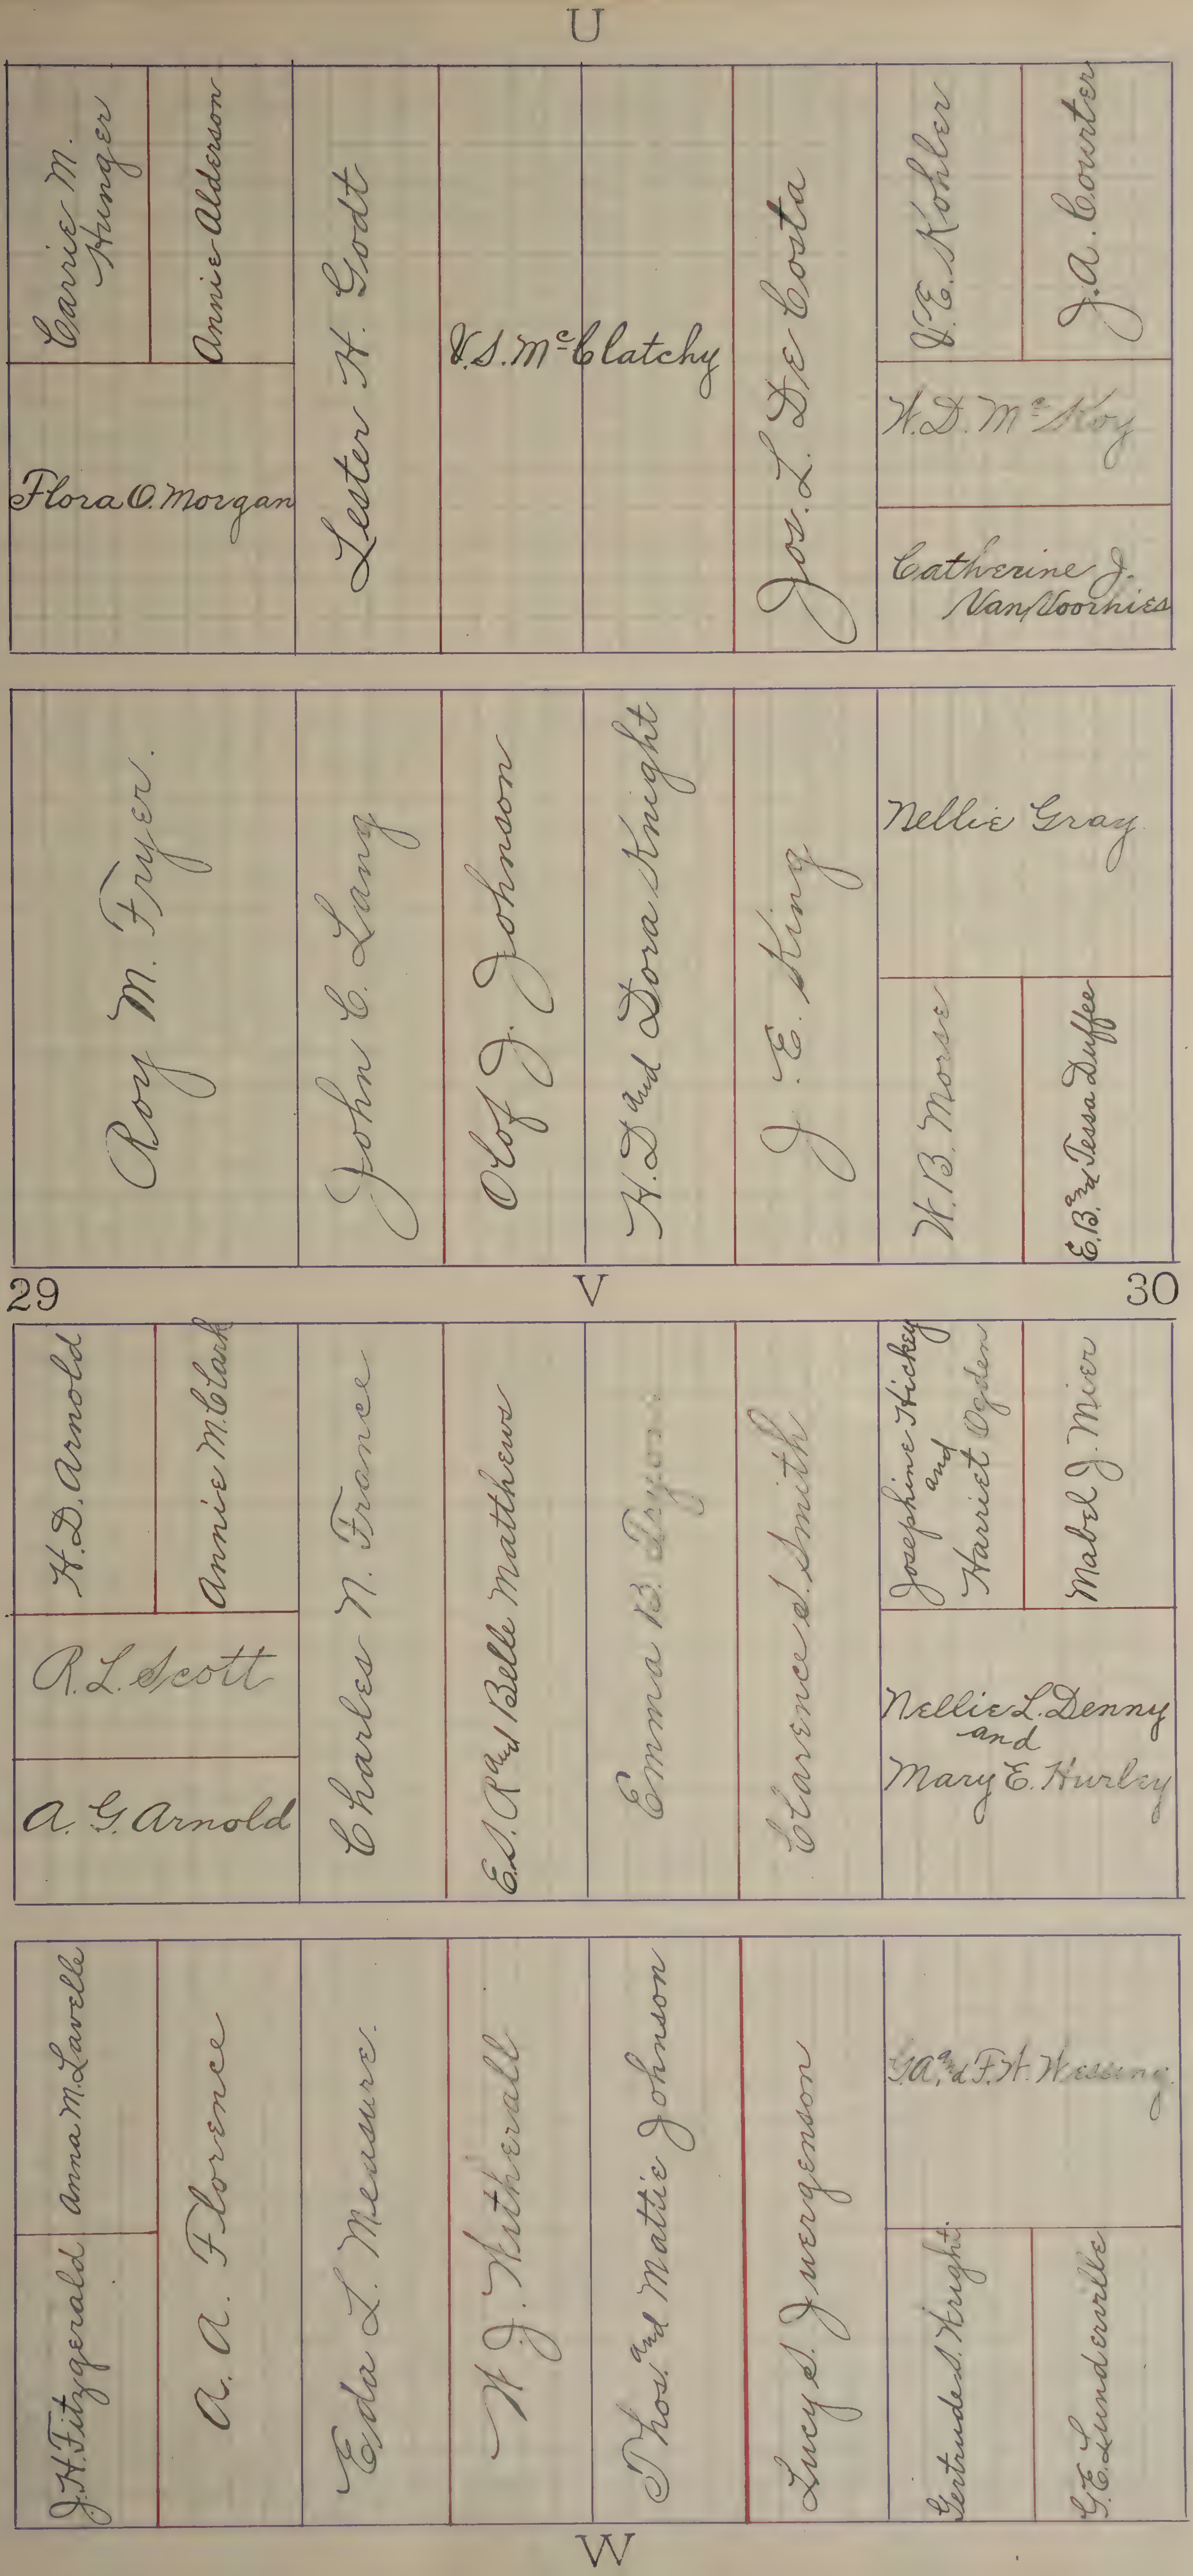
U
Carrie M. Hinger
Annie Alderson
Flora O. Morgan
Lester H. Godt
V.S. McClatchy
Jos. L. De Costa
J.E. Kohler
J.A. Courter
W.D. McKoy
Catherine J. Van Voorhies
Roy M. Fryer.
John C. Lang
Olof J. Johnson
H.D. and Dora Knight
J. E. King
Nellie Gray
W.B. Morse
E.B. and Tessa Duffee
29
V
30
H.D. Arnold
Annie M. Clark
R.L. Scott
A. G. Arnold
Charles N. France
E.L. Paul Belle Mathews
Emma B. Pryor.
Clarence S. Smith
Josephine Hickey and Harriet Ogden
Mabel J. Mier
Nellie L. Denny and Mary E. Hurley
J.H. Fitzgerald
Anna M. Lavelle
A. A. Florence
Eda L. Measure.
W. J. Witherall
Thos. and Mattie Johnson
Lucy S. Juergenson
G.A. and F.H. Wessing.
Gertrude S. Knight.
G.E. Lunderville
W

U

G.H. Roberts
J.F. Mispley
C.E. Phipps and S.H. McKim
Geo. G. Meyer
Edmund L. Alderson
Annie Alderson
J. H. Smith
C.B. Martin and J.E. Tade

Jos. Bachle
Annie Alderson
Margaret Cussick and Amelia Waterland
Mary C. Crocker
Lizzie E. Cannon
Frank Burton
L. O. Nyeson
R.J. Cox

30

V

31

T.J. Williams
Ella C. Braughler
W.S. Kendall
Andrew Carlaw
V.S. McClatchy
Louise R. Heilbron

32
32
32
32
32

F.C. Hady and F.B. Lord
Eva Botemly
Fred H. Dickson
Albert T. Bliss
A.L. Hunter

W

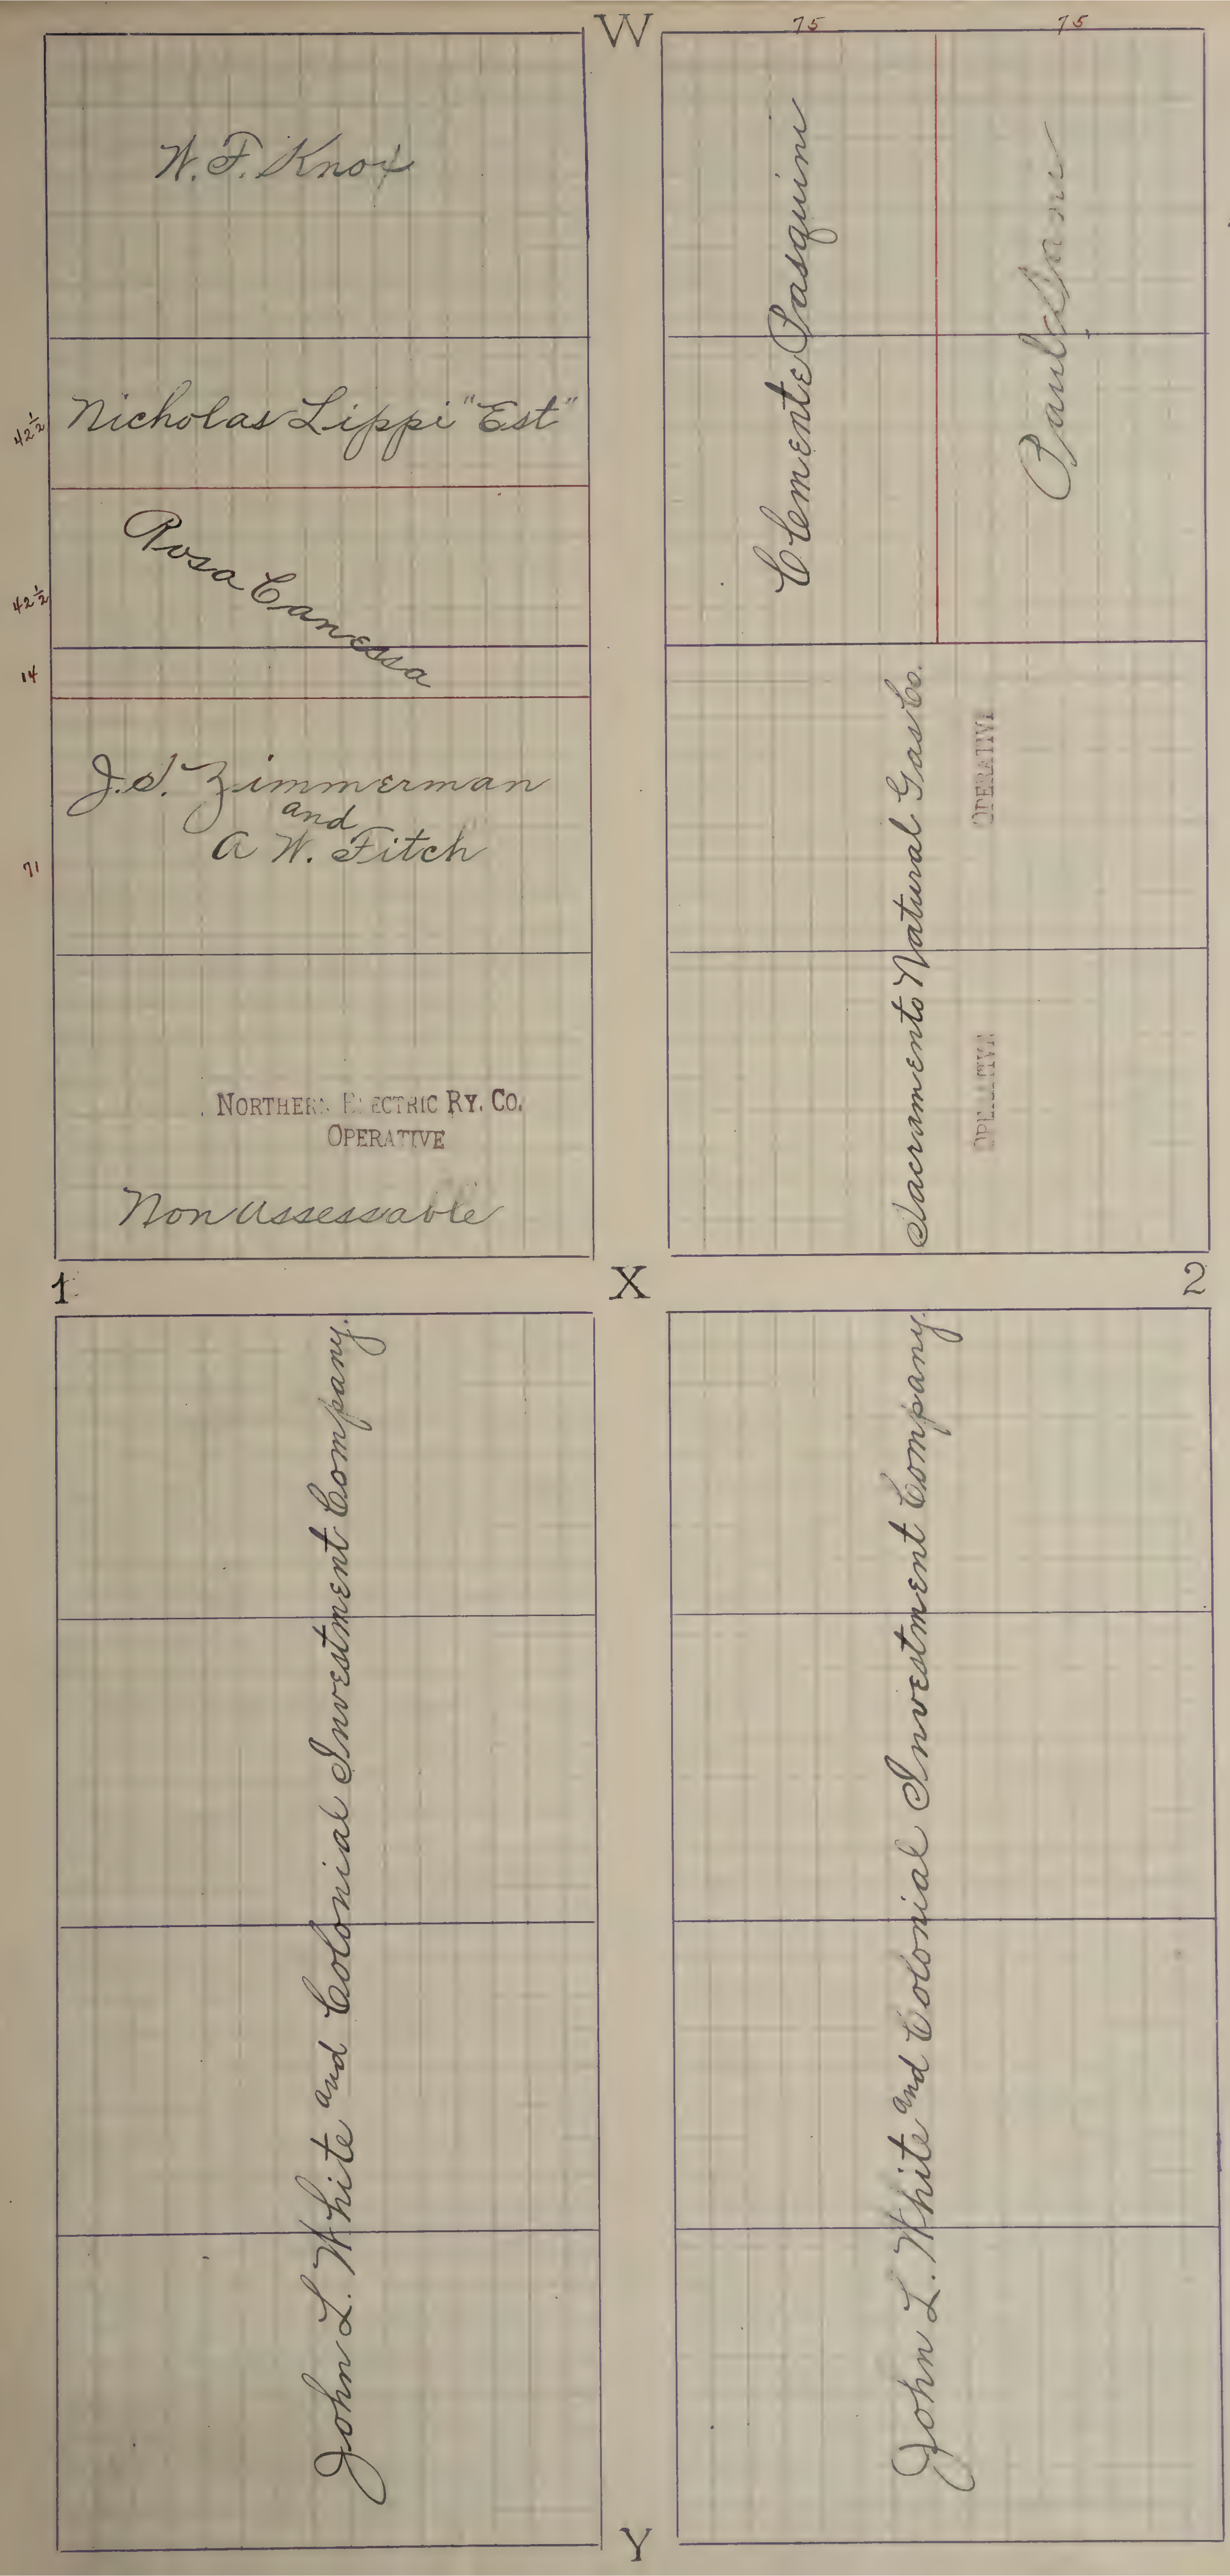
W
75
75
W. F. Knof
Clemente Pasquini
Paul Lanini
42½
Nicholas Lippi "Est"
42½
Rosa Canessa
14
J. S. Zimmerman
and
A. W. Fitch
71
Sacramento Natural Gas Co.
OPERATIVE
OPERATIVE
NORTHERN ELECTRIC RY. CO.
OPERATIVE
Non Assessable
1
X
2
John L. White and Colonial Investment Company.
John L. White and Colonial Investment Company.
Y

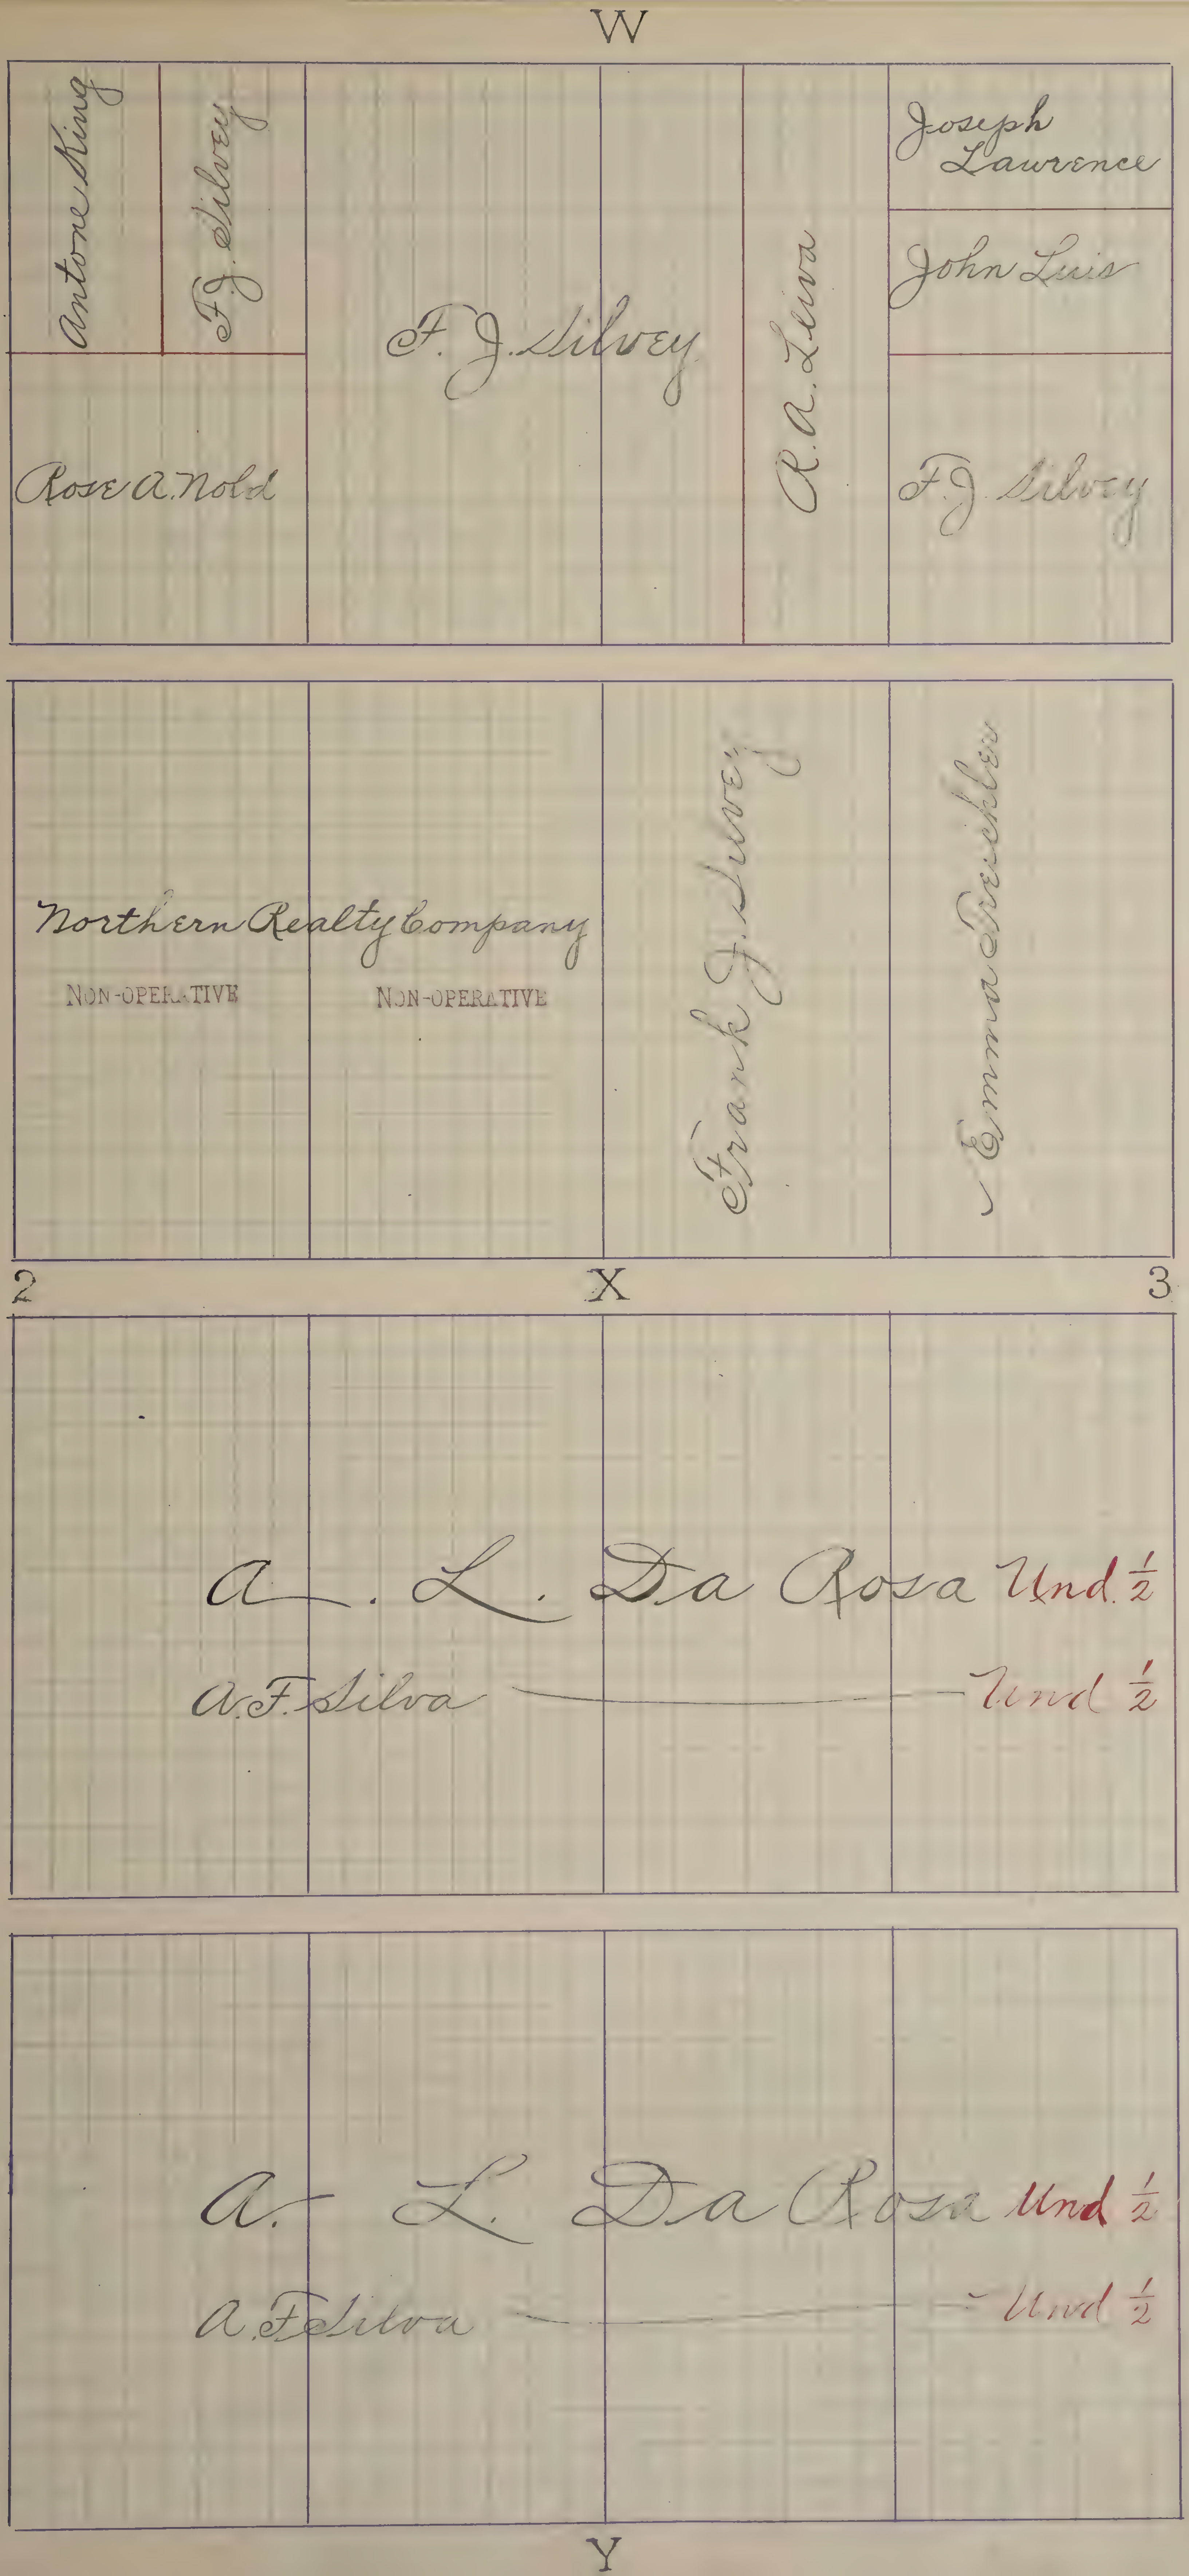
W
Antone King
F. J. Silvey
Rose A. Nold
F. J. Silvey
R. A. Leiva
Joseph Lawrence
John Luis
F. J. Silvey
Northern Realty Company
NON-OPERATIVE
NON-OPERATIVE
Frank J. Silvey
Emma Brickley
2
X
3
A. L. Da Rosa Und. ½
A. F. Silva Und ½
A. L. Da Rosa Und ½
A. F. Silva Und ½
Y

W

Frank Vargas

J. Q. Leandro

Angele Daray

Emma Sprogis

Jerry Jakisch

Louis Charogin

Guilio Costa

Enrico Loria

H. G. Trumpler

Sacramento Soap Co.

Sacramento Soap Co.

3 X 4

Charles Van Hall

G. H. Kishi.

G. H. Kishi.

G. H. Kishi

Y

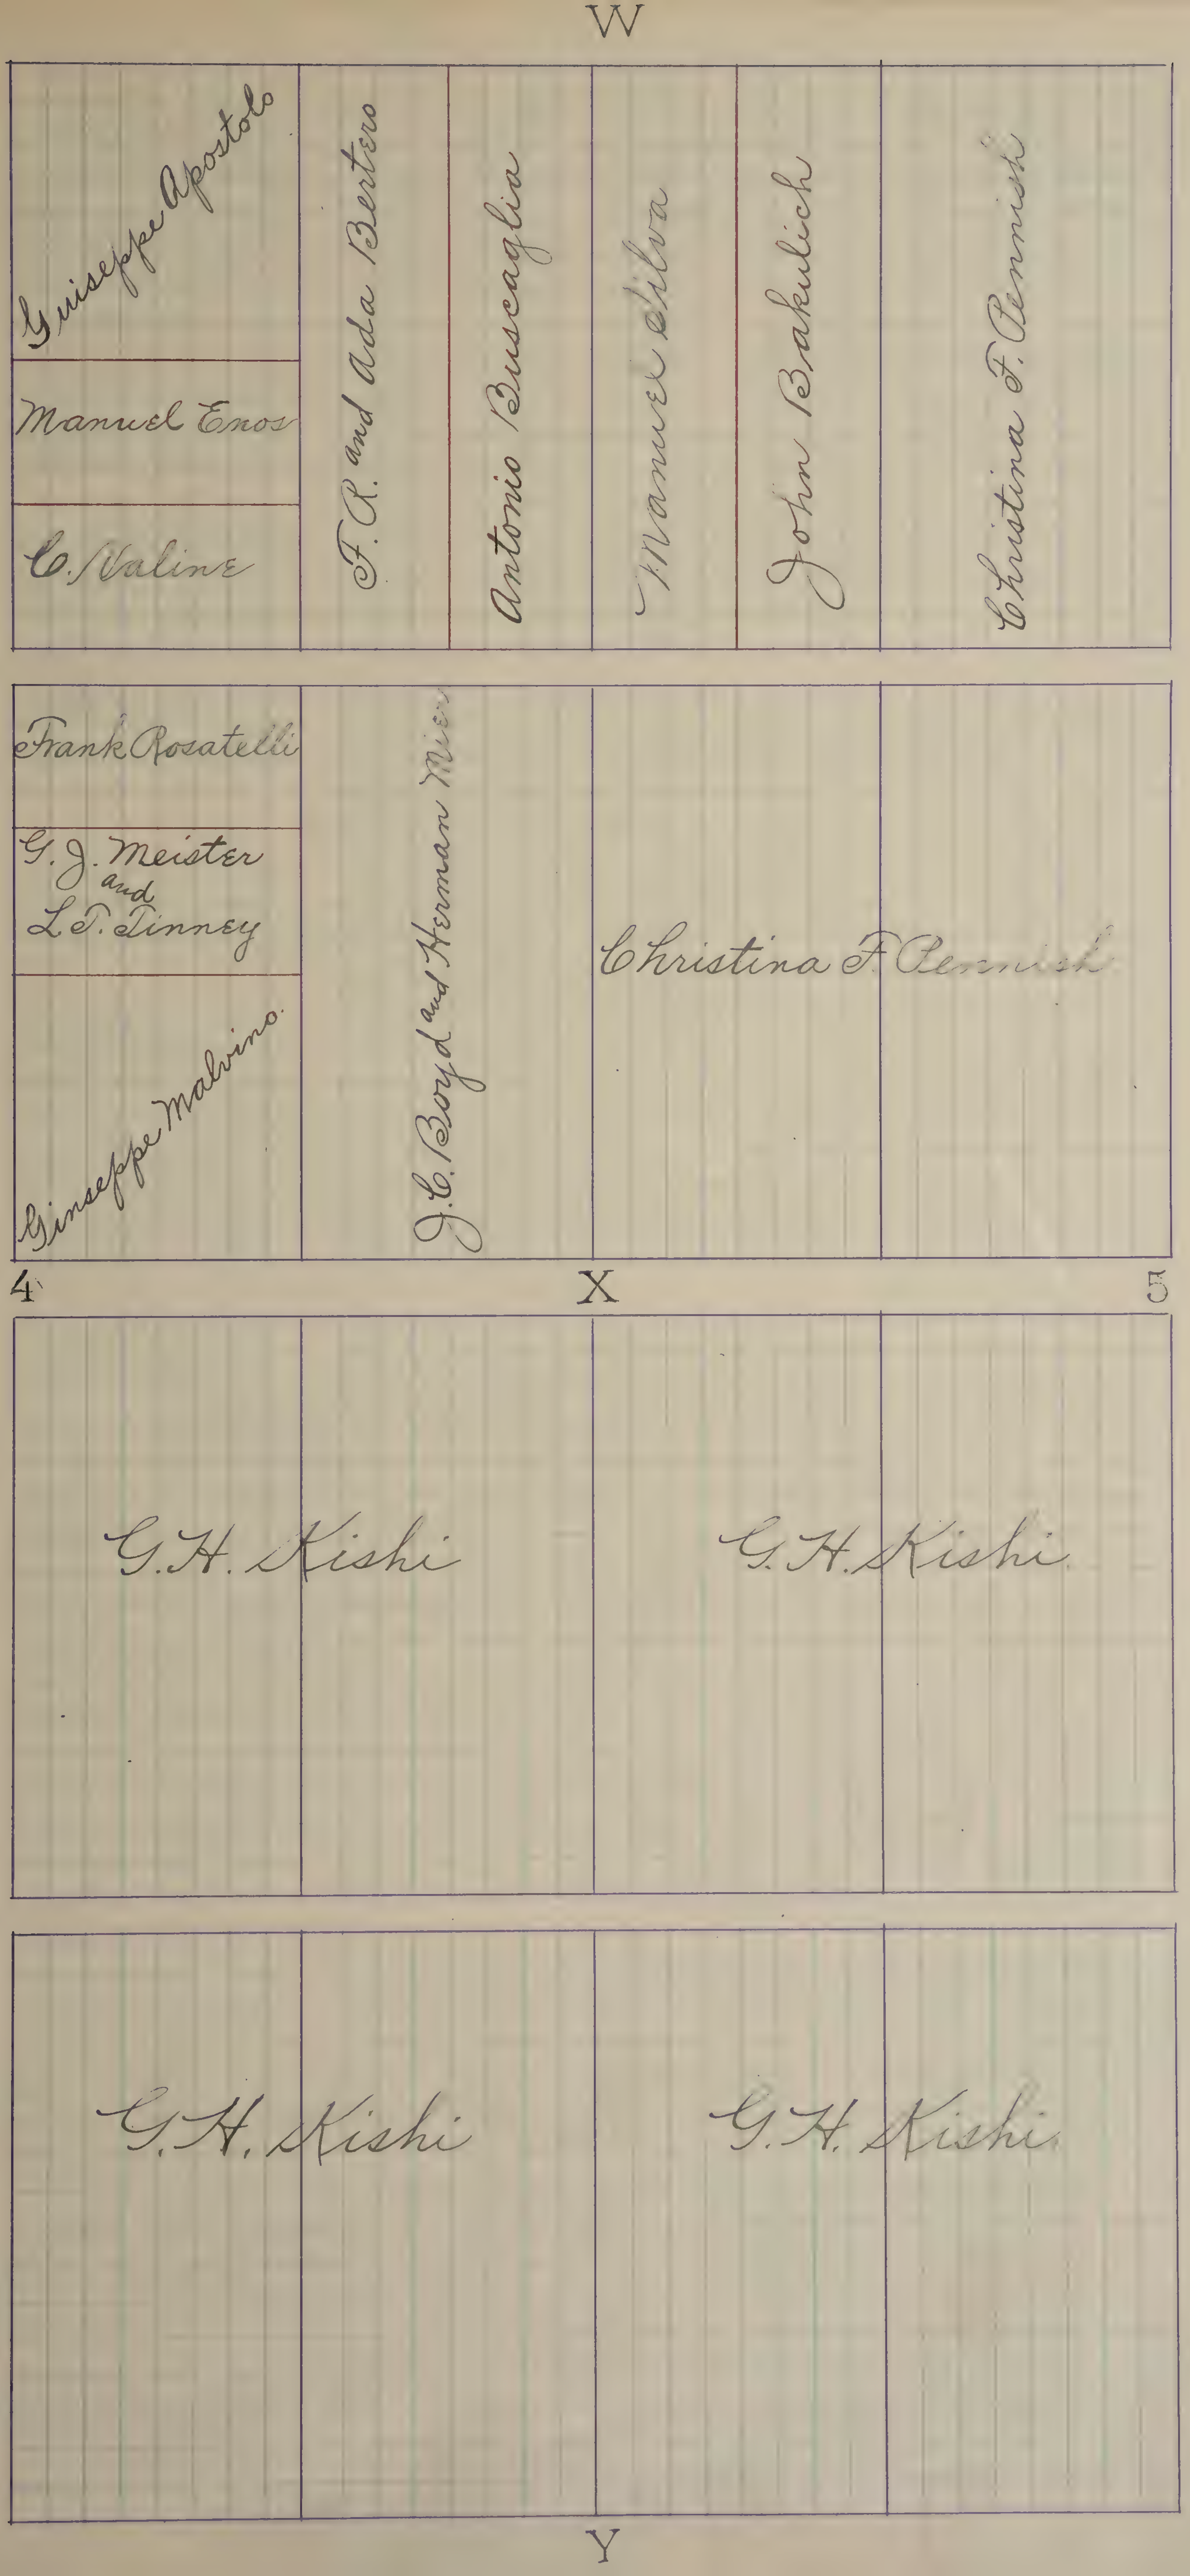
W
Guiseppe Apostolo
Manuel Enos
C. Valine
F. R. and Ada Bertero
Antonio Buscaglia
Manuel Silva
John Bakulich
Christina F. Pennish
Frank Rosatelli
G. J. Meister and L. T. Tinney
Ginseppe Malvino
J. C. Boyd and Herman Mier
Christina F. Pennish
4
X
5
G. H. Kishi
G. H. Kishi
G. H. Kishi
G. H. Kishi
Y

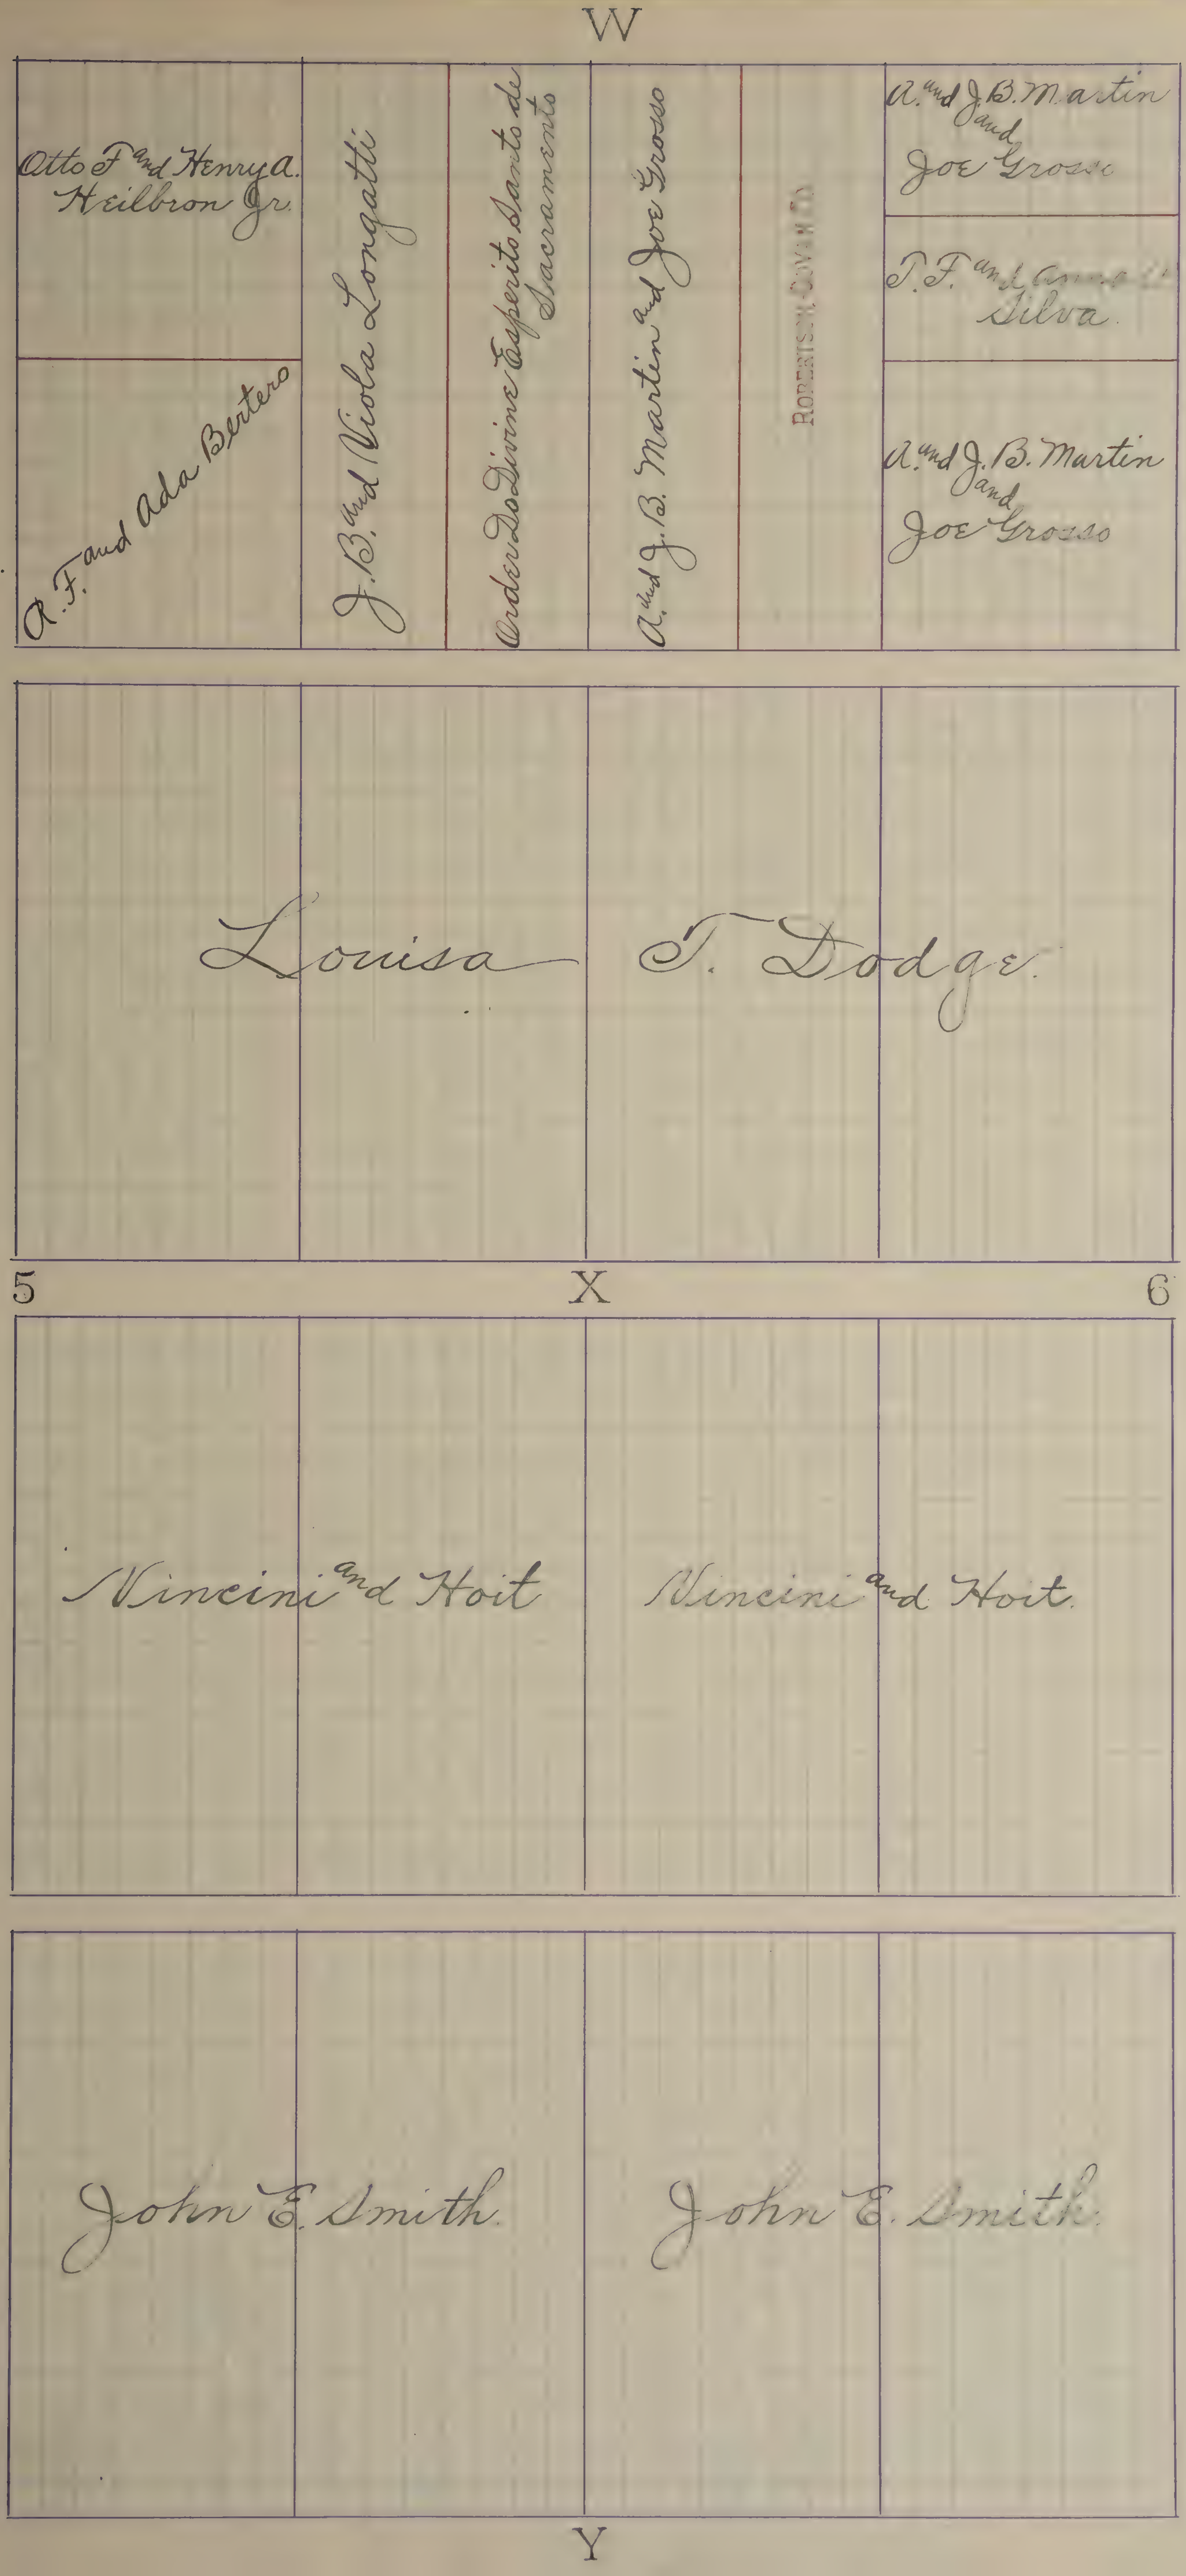
W
Otto F. and Henry A. Heilbron Jr.
A. F. and Ada Bertero
J. B. and Viola Longatti
Order Do Divine Esperito Santo de Sacramento
A. and J. B. Martin and Joe Grosso
ROBERTSON, COWAN & CO.
A. and J. B. Martin and Joe Grosso
T. F. and Anna [illegible] Silva
A. and J. B. Martin and Joe Grosso
Louisa T. Dodge
5
X
6
Vincini and Hoit
Vincini and Hoit
John E. Smith
John E. Smith
Y

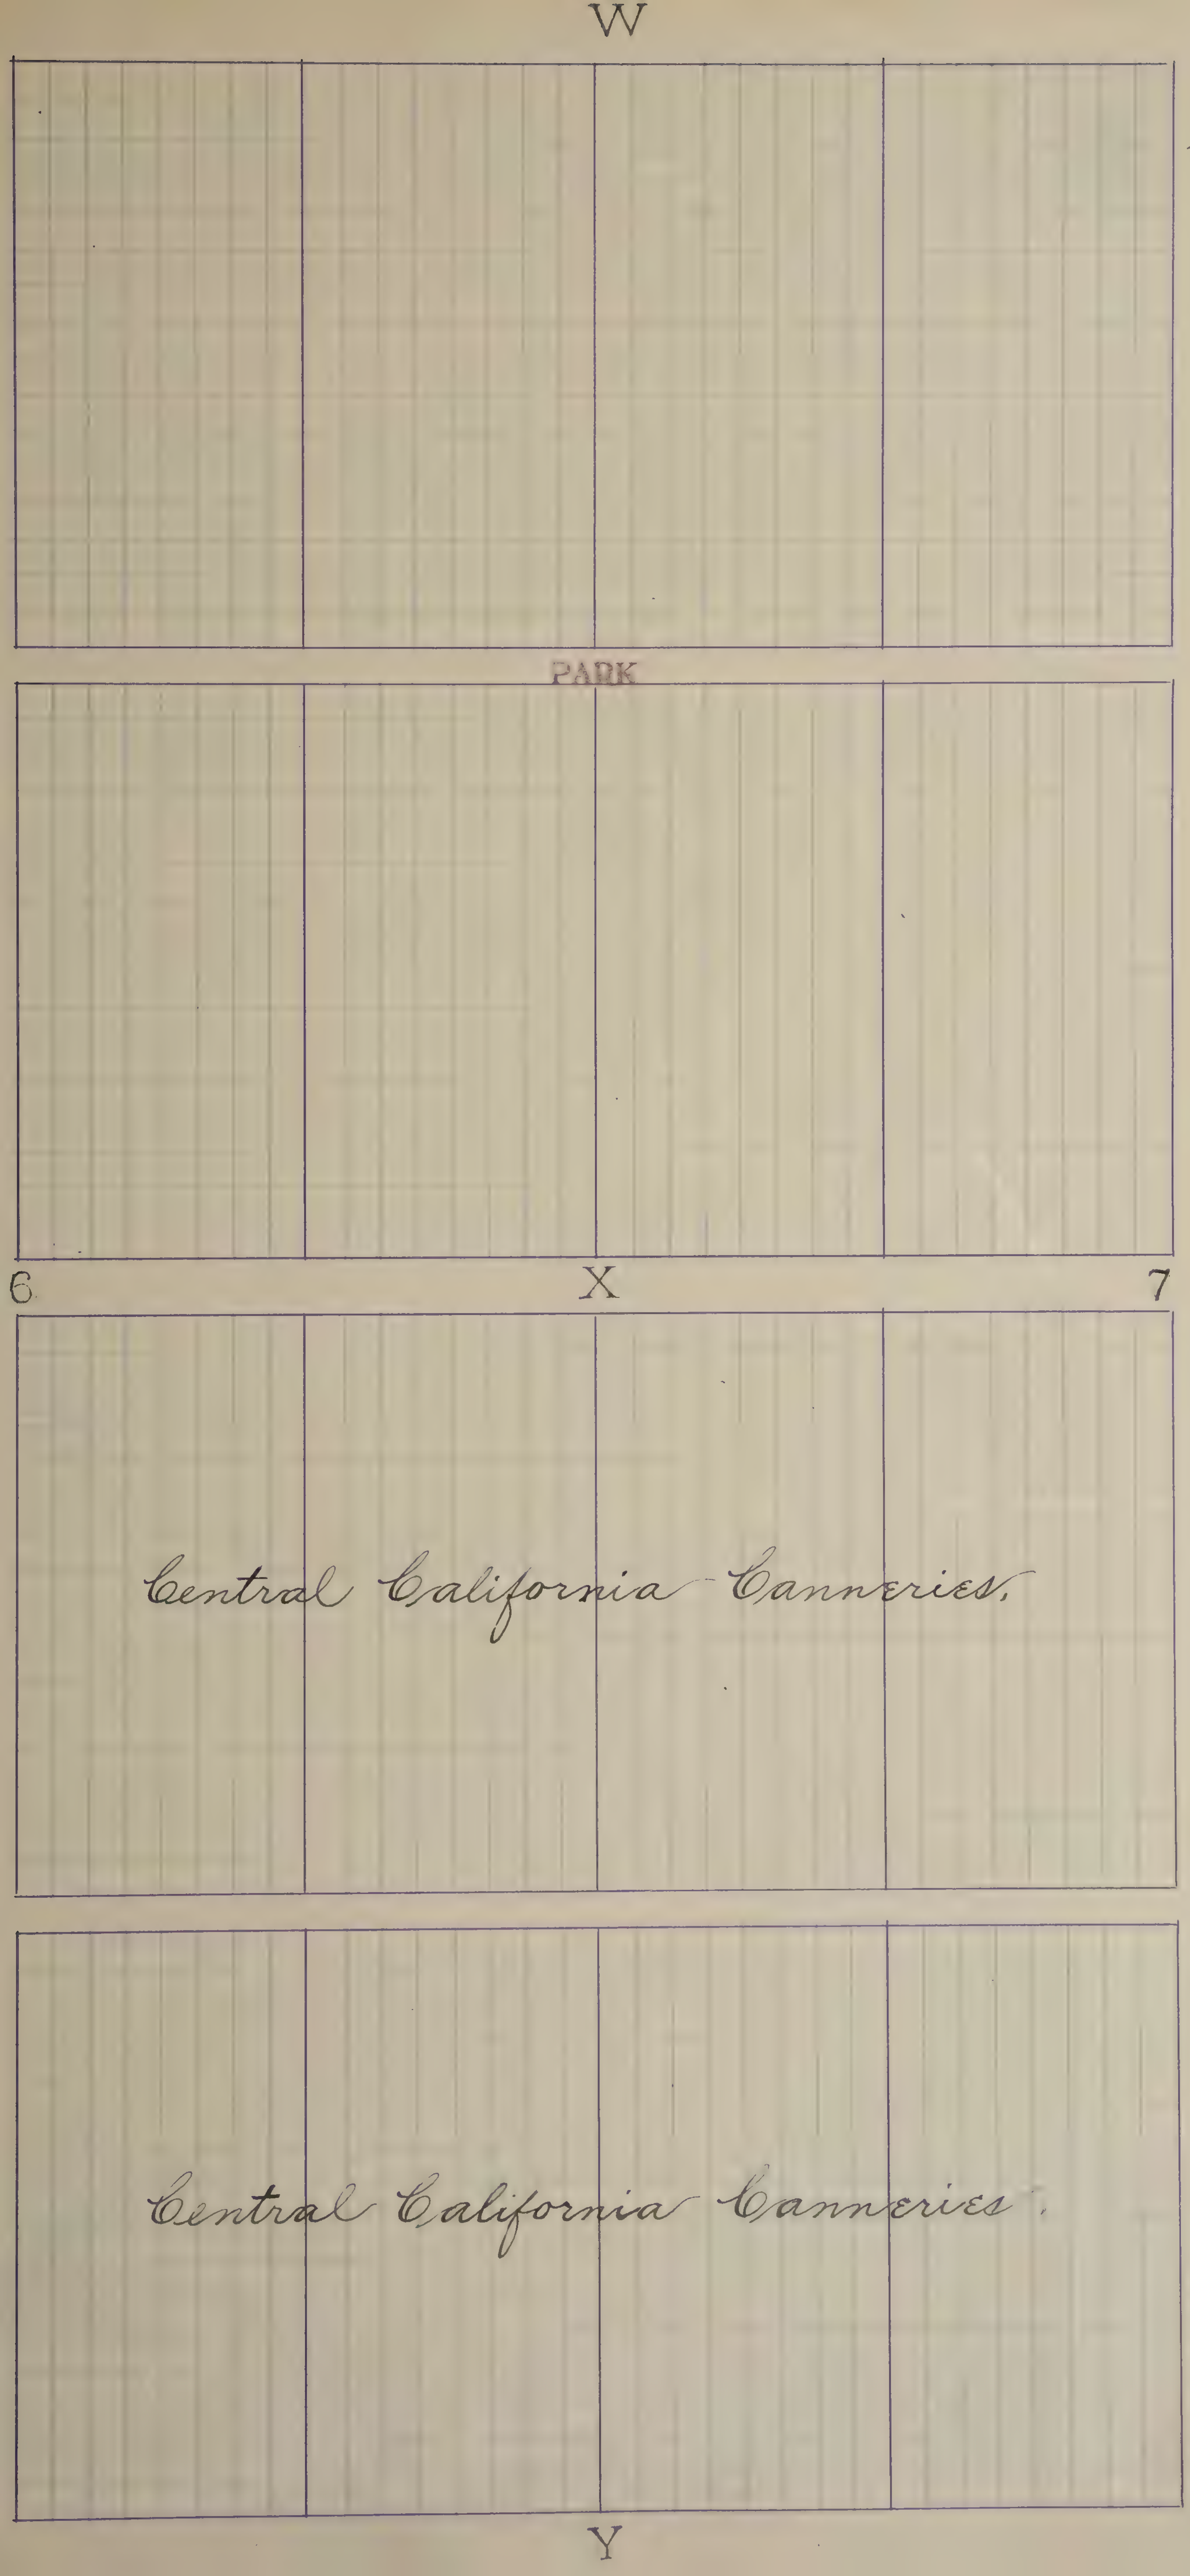
W
PARK
6
X
7
Central California Canneries.
Central California Canneries.
Y

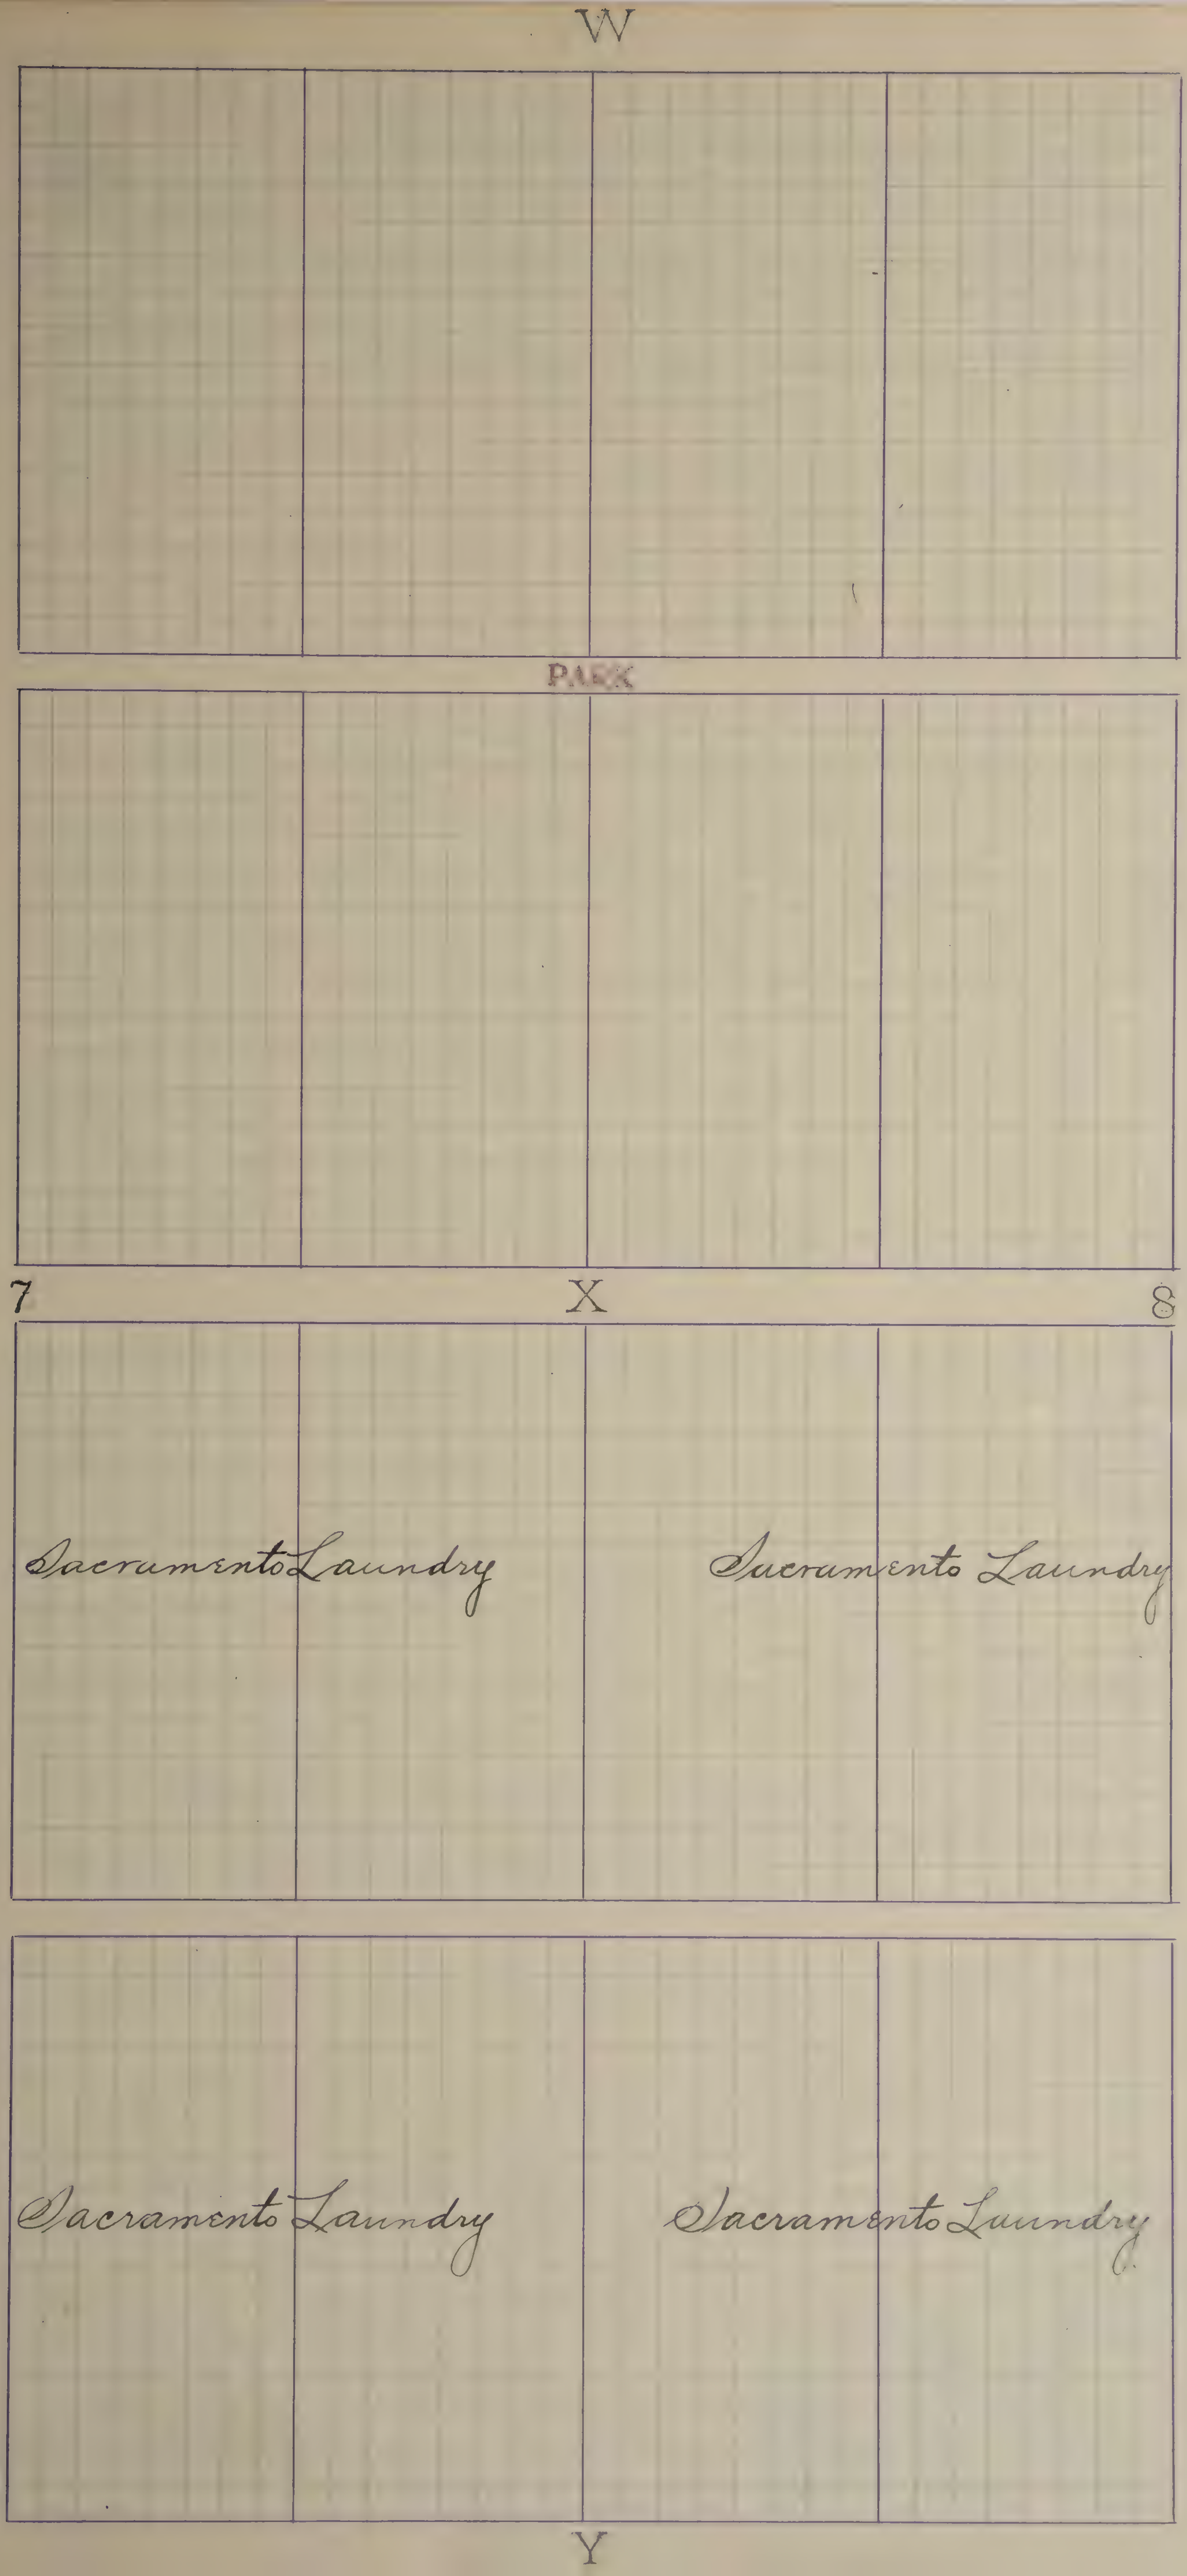
W
PARK
7
X
8
Sacramento Laundry
Sacramento Laundry
Sacramento Laundry
Sacramento Laundry
Y

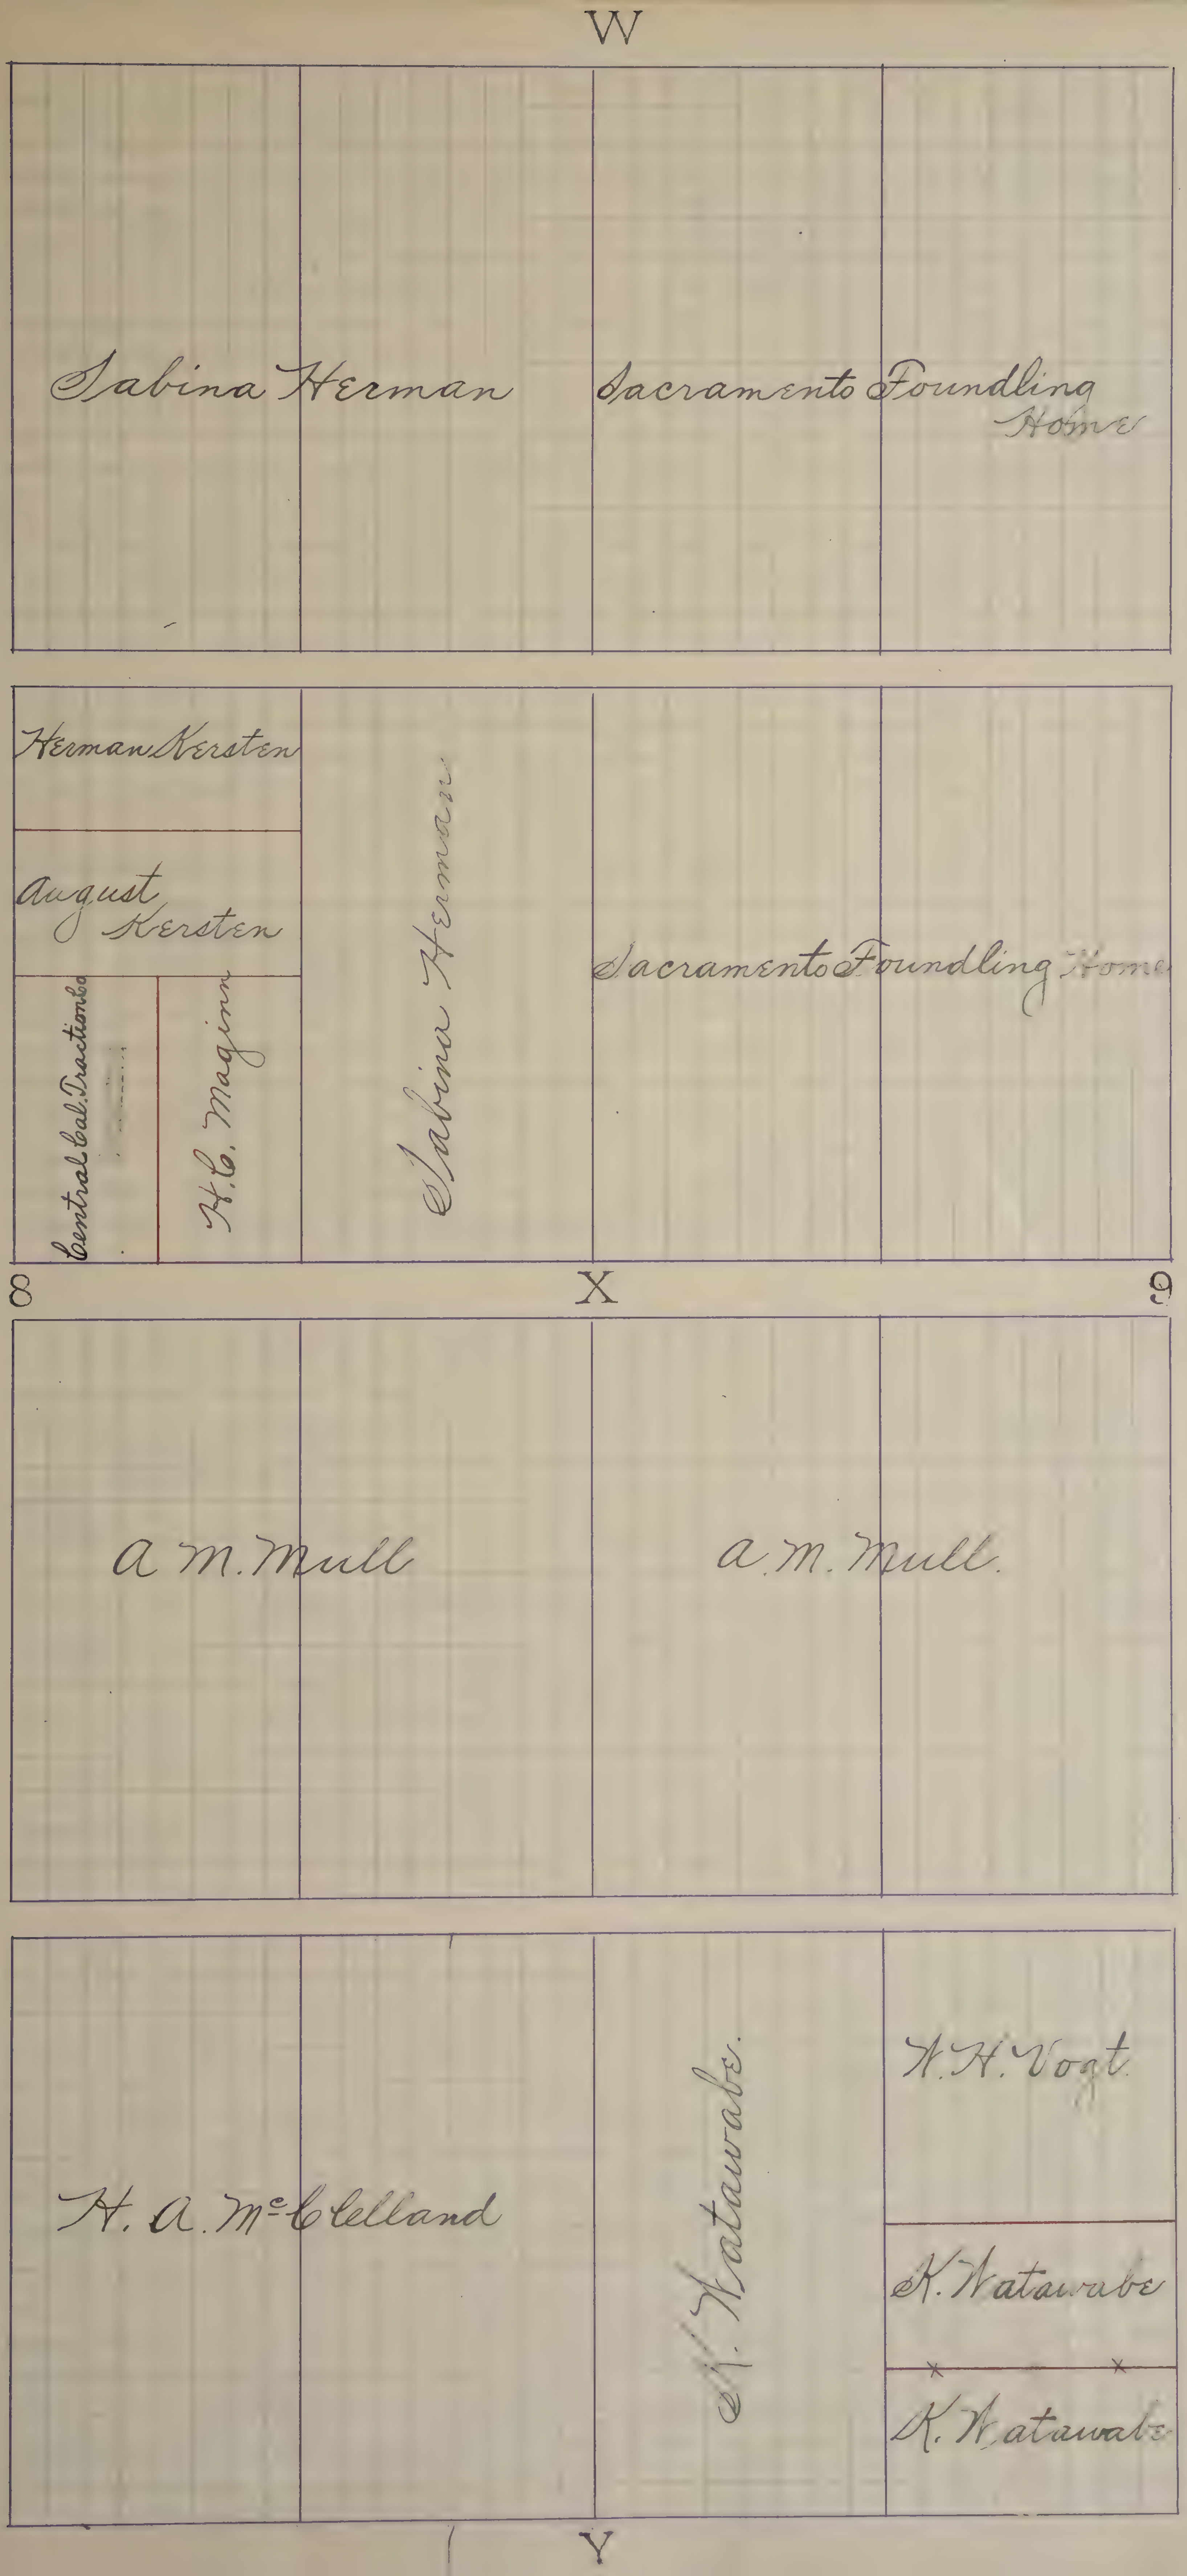
W
Sabina Herman
Sacramento Foundling Home
Herman Kersten
August Kersten
Central Cal. Traction Co
H. C. Maginn
Sabina Herman
Sacramento Foundling Home
8
X
9
A. M. Mull
A. M. Mull
H. A. McClelland
K. Watawabe
W. H. Vogt
K. Watawabe
K. Watawabe
Y

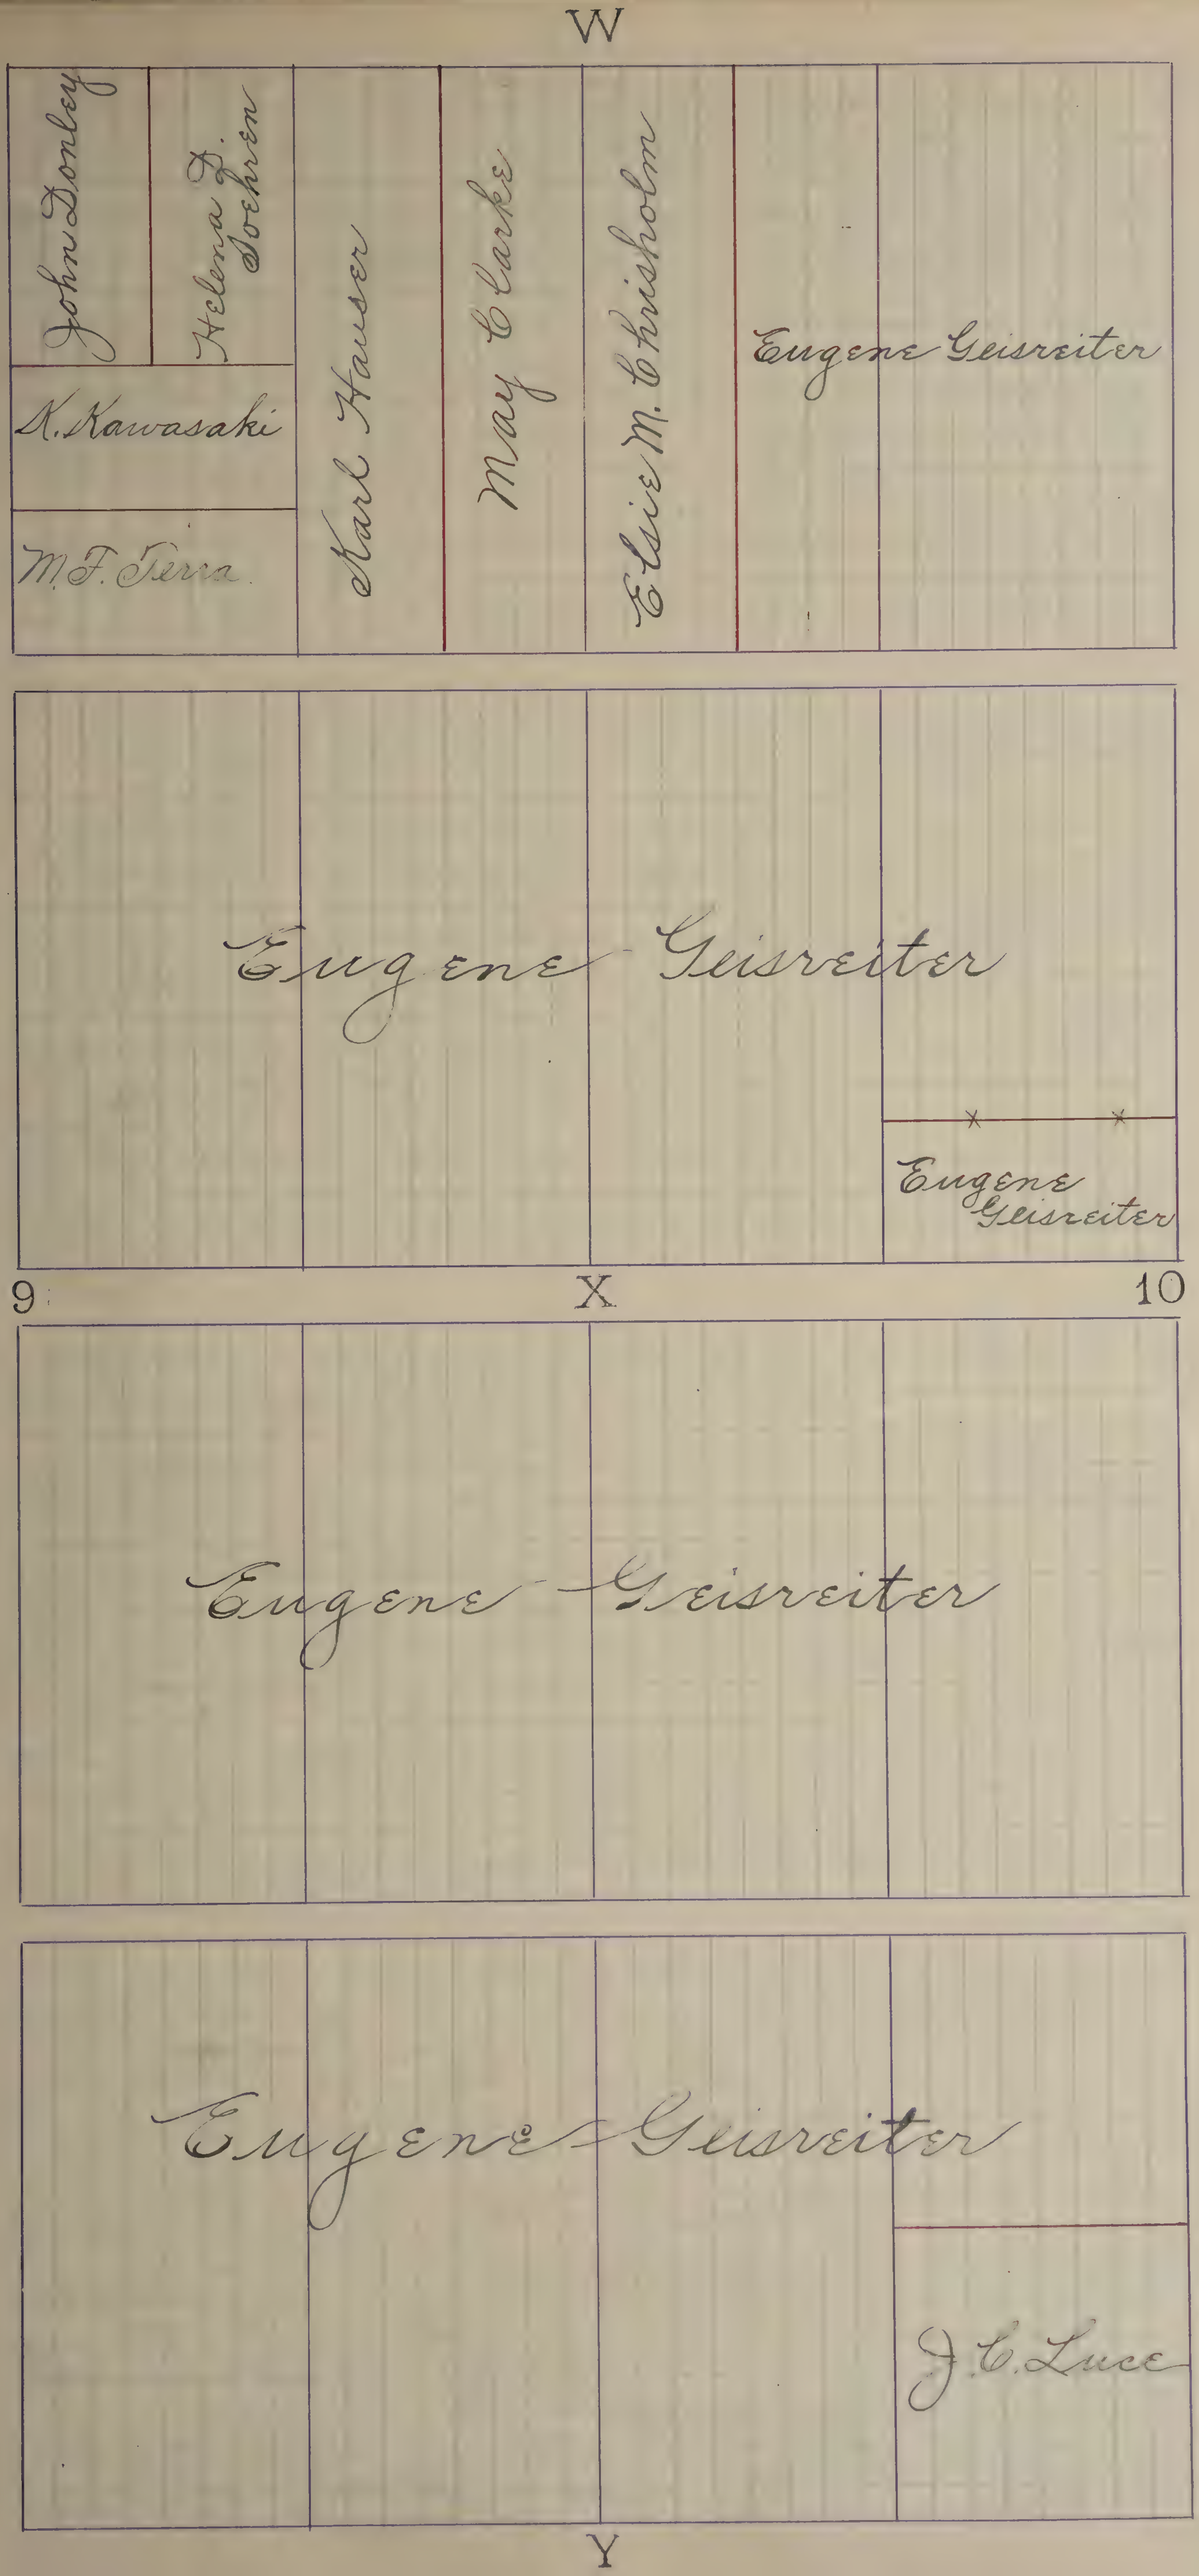
W
John Donley
Helena J. Soehren
K. Kawasaki
M. F. Terra
Karl Hauser
May Clarke
Elsie M. Chrisholm
Eugene Geisreiter
Eugene Geisreiter
Eugene Geisreiter
9
X
10
Eugene Geisreiter
Eugene Geisreiter
J. C. Luce
Y

# HOWELL CLARK TRACT

Located In
Sacramento City
Scale 1" = 80'

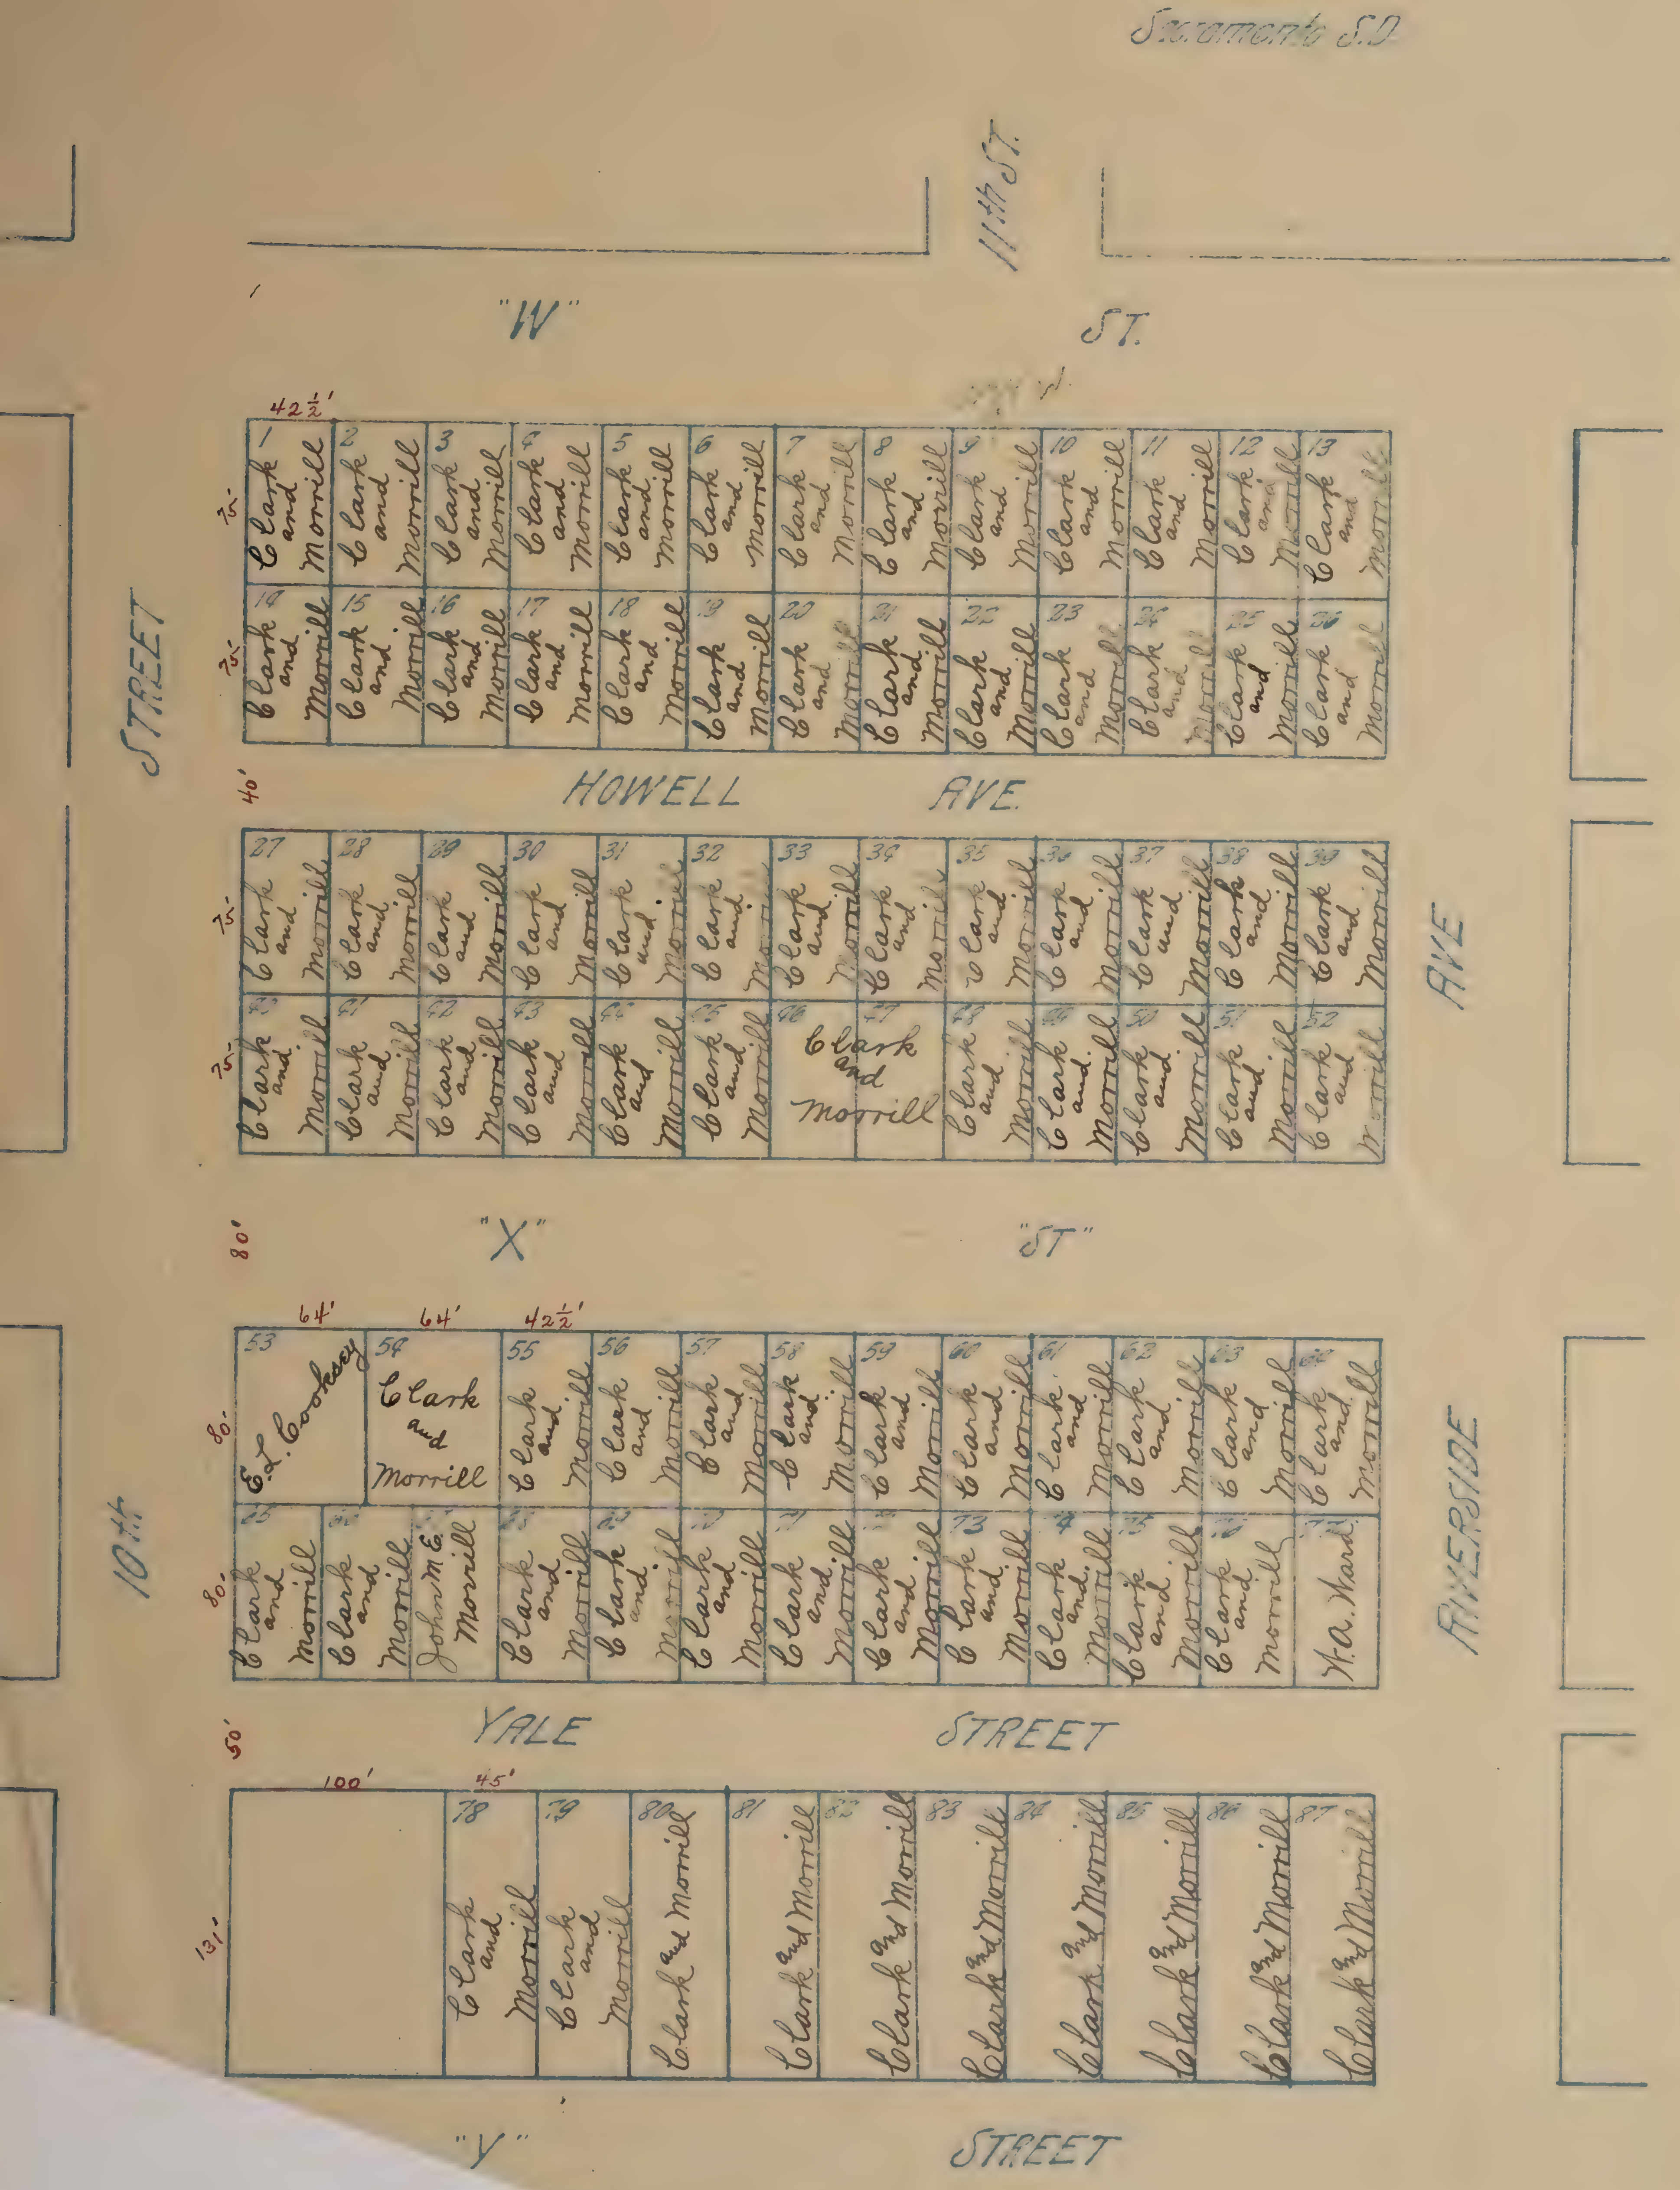

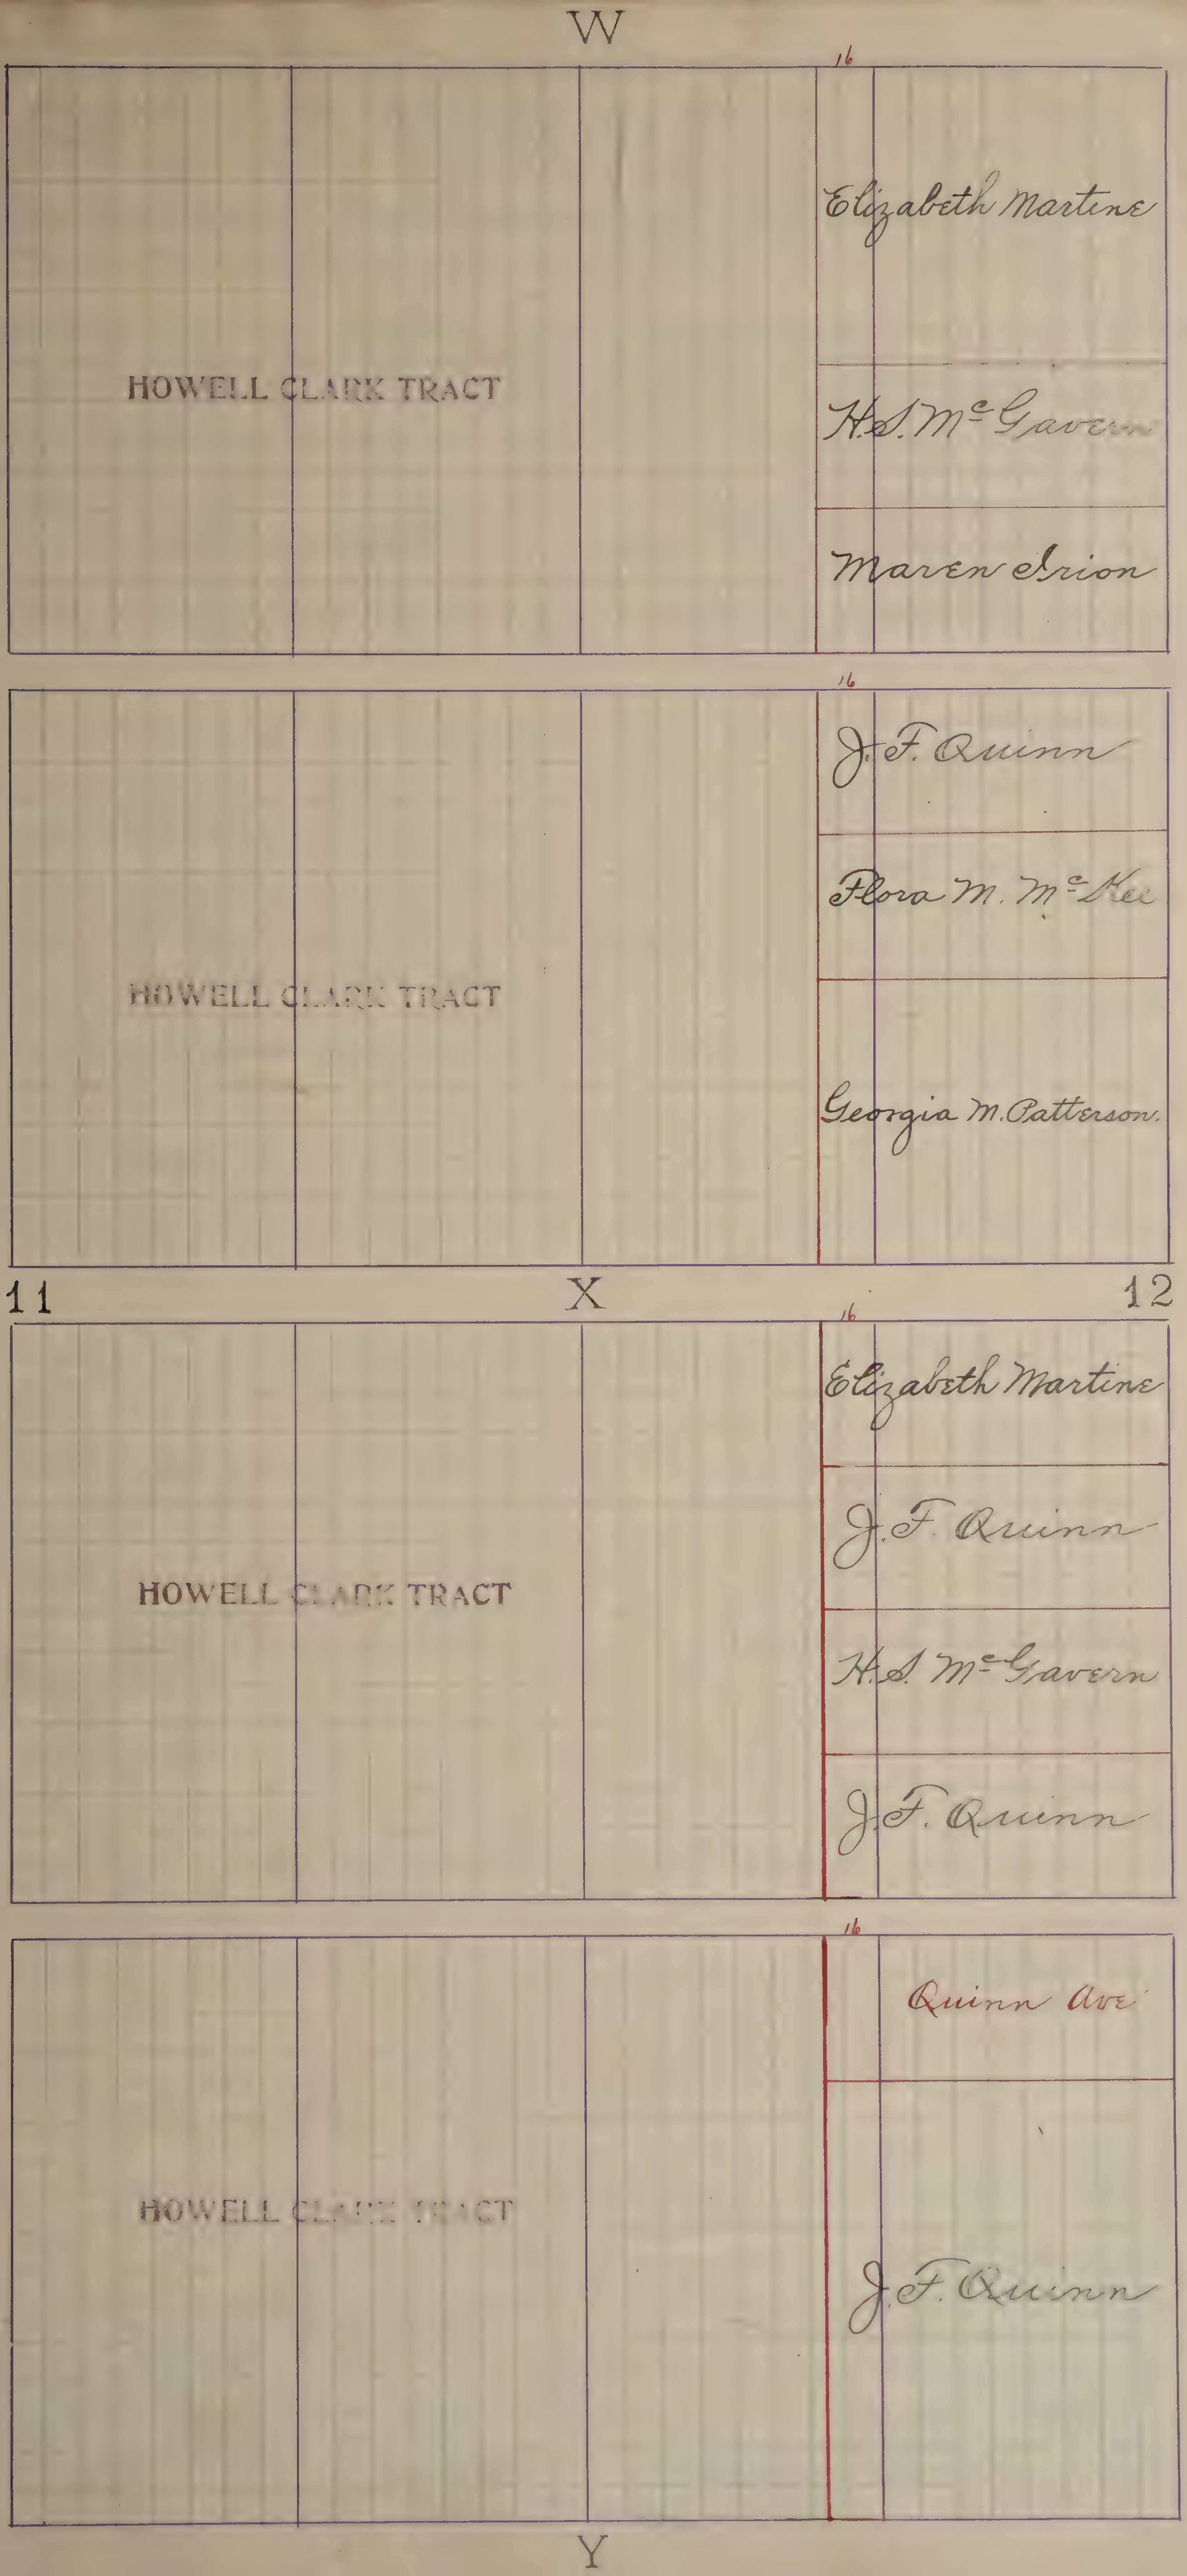
W
16
Elizabeth Martine
H.S. McGavern
Maren Irion
HOWELL CLARK TRACT
16
J. F. Quinn
Flora M. McKee
Georgia M. Patterson.
HOWELL CLARK TRACT
11
X
12
16
Elizabeth Martine
J. F. Quinn
H.S. McGavern
J. F. Quinn
HOWELL CLARK TRACT
16
Quinn Ave
J. F. Quinn
HOWELL CLARK TRACT
Y

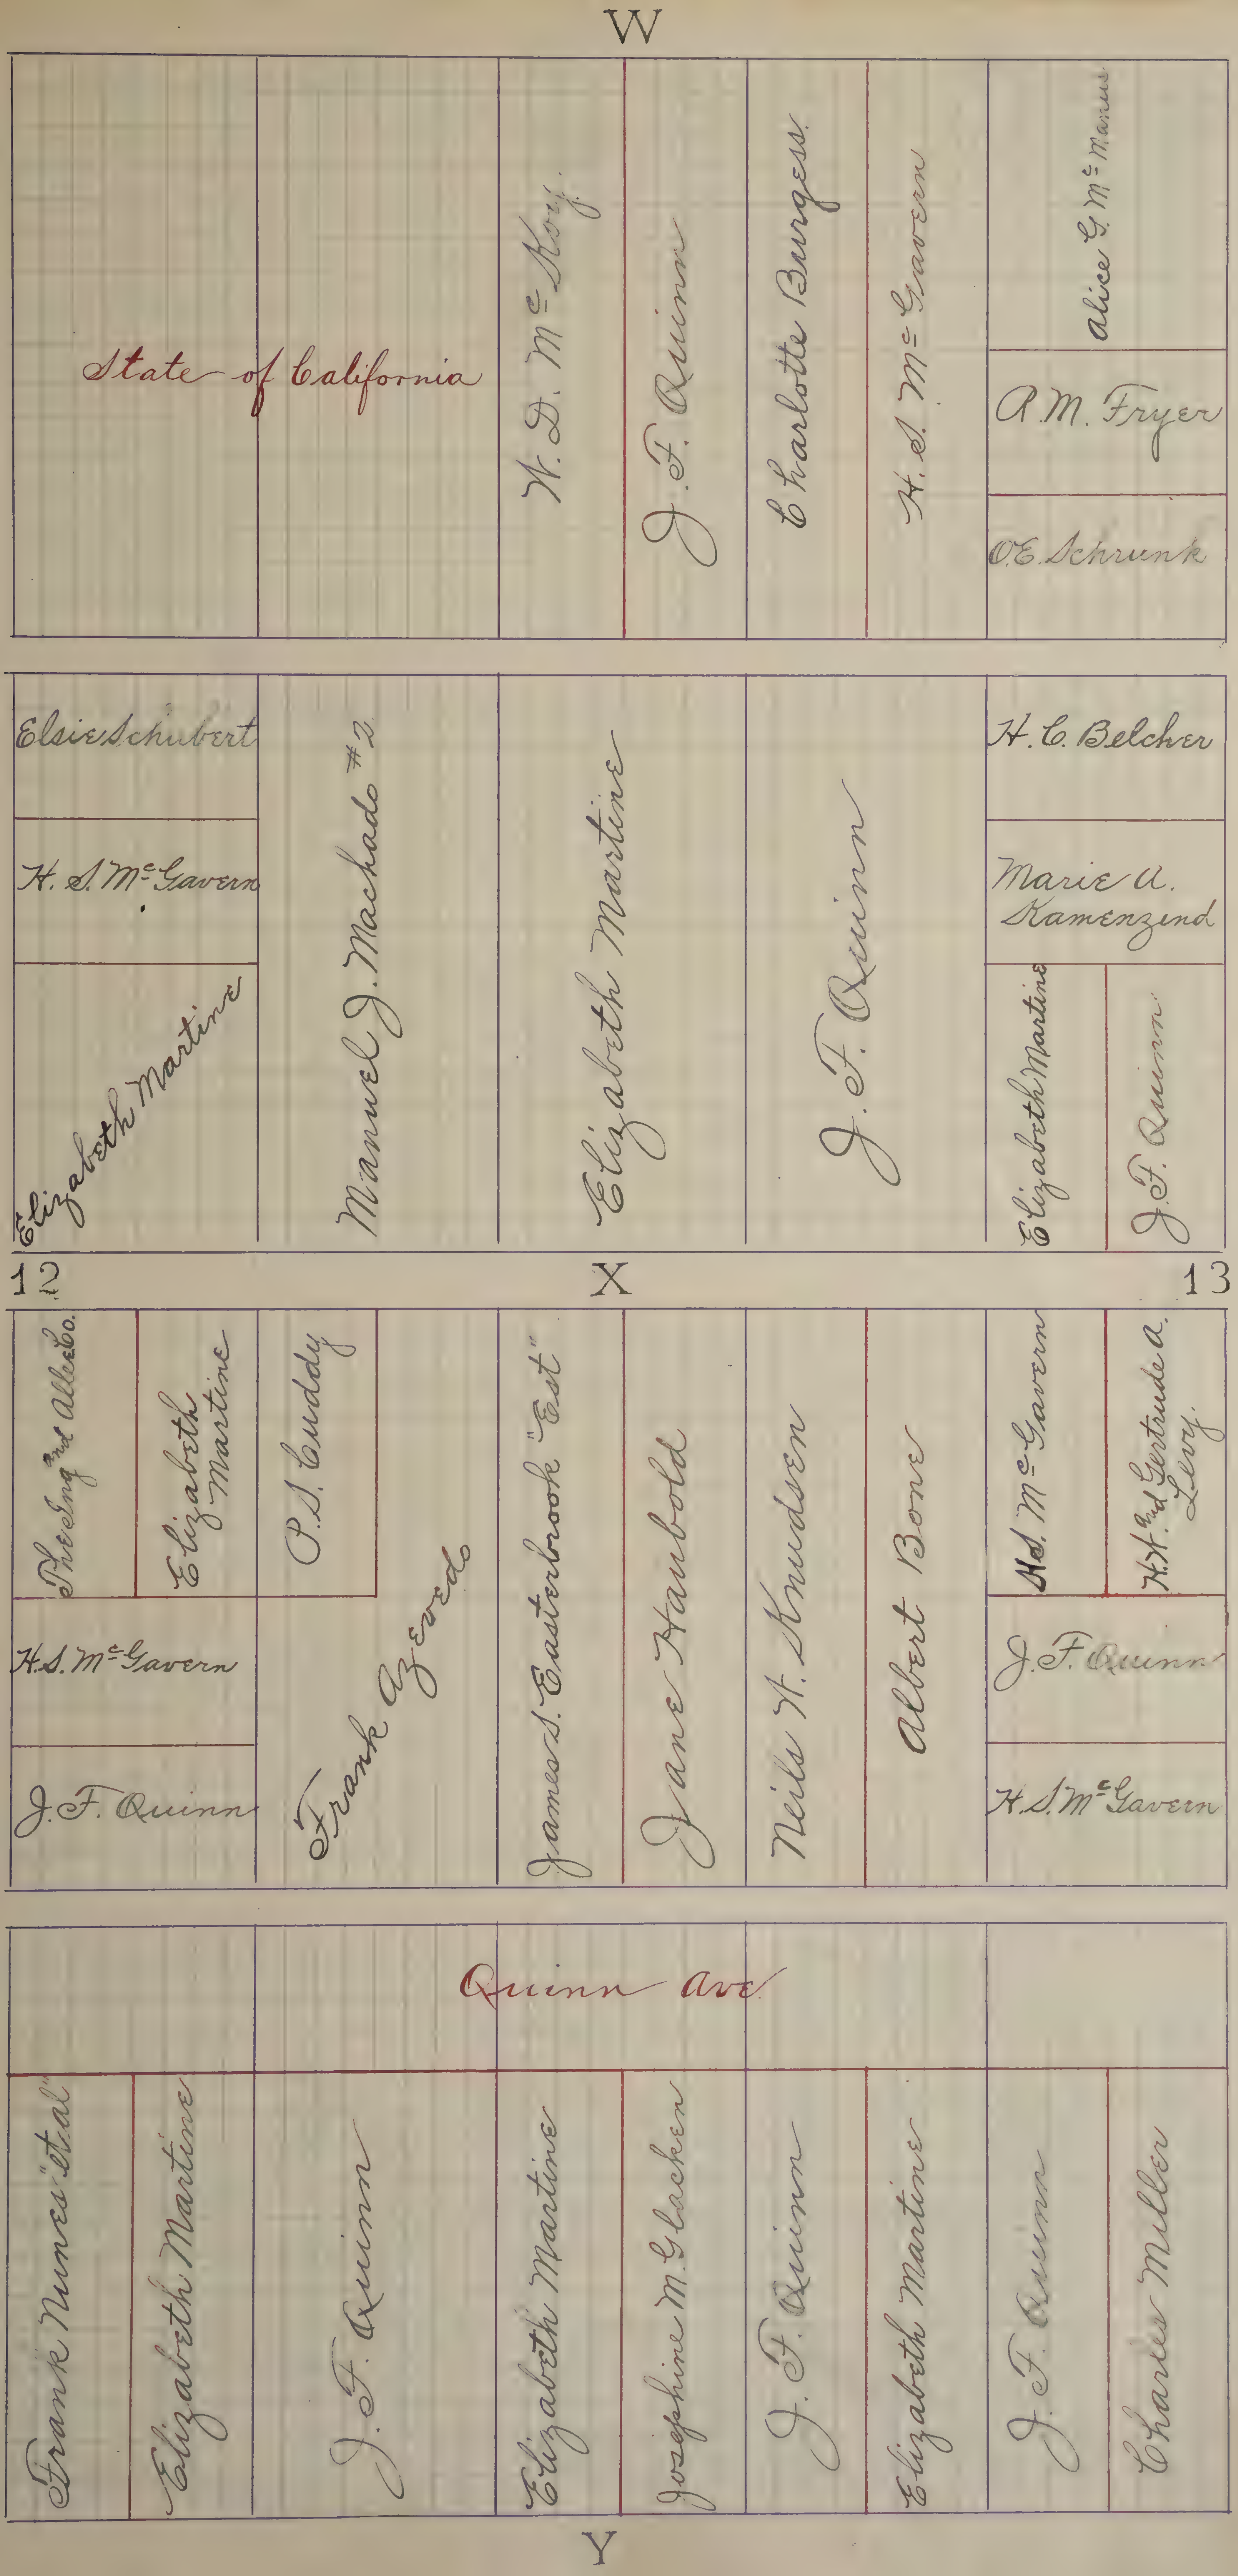
W
State of California
W. D. McKoy
J. F. Quinn
Charlotte Burgess
H. S. McGavern
Alice G. McManus
A. M. Fryer
O. E. Schrunk
Elsie Schubert
H. S. McGavern
Elizabeth Martine
Manuel J. Machado #2
Elizabeth Martine
J. F. Quinn
H. C. Belcher
Marie A. Kamenzind
Elizabeth Martine
J. F. Quinn
12
X
13
The Ing and Alle Co.
Elizabeth Martine
P. S. Cuddy
H. S. McGavern
J. F. Quinn
Frank Azevedo
James S. Easterbrook "Est"
Jane Haubold
Neils H. Knudsen
Albert Bone
H. S. McGavern
H. H. and Gertrude A. Levy
J. F. Quinn
H. S. McGavern
Quinn Ave.
Frank Nunes "et al"
Elizabeth Martine
J. F. Quinn
Elizabeth Martine
Josephine M. Glacken
J. F. Quinn
Elizabeth Martine
J. F. Quinn
Charles Miller
Y

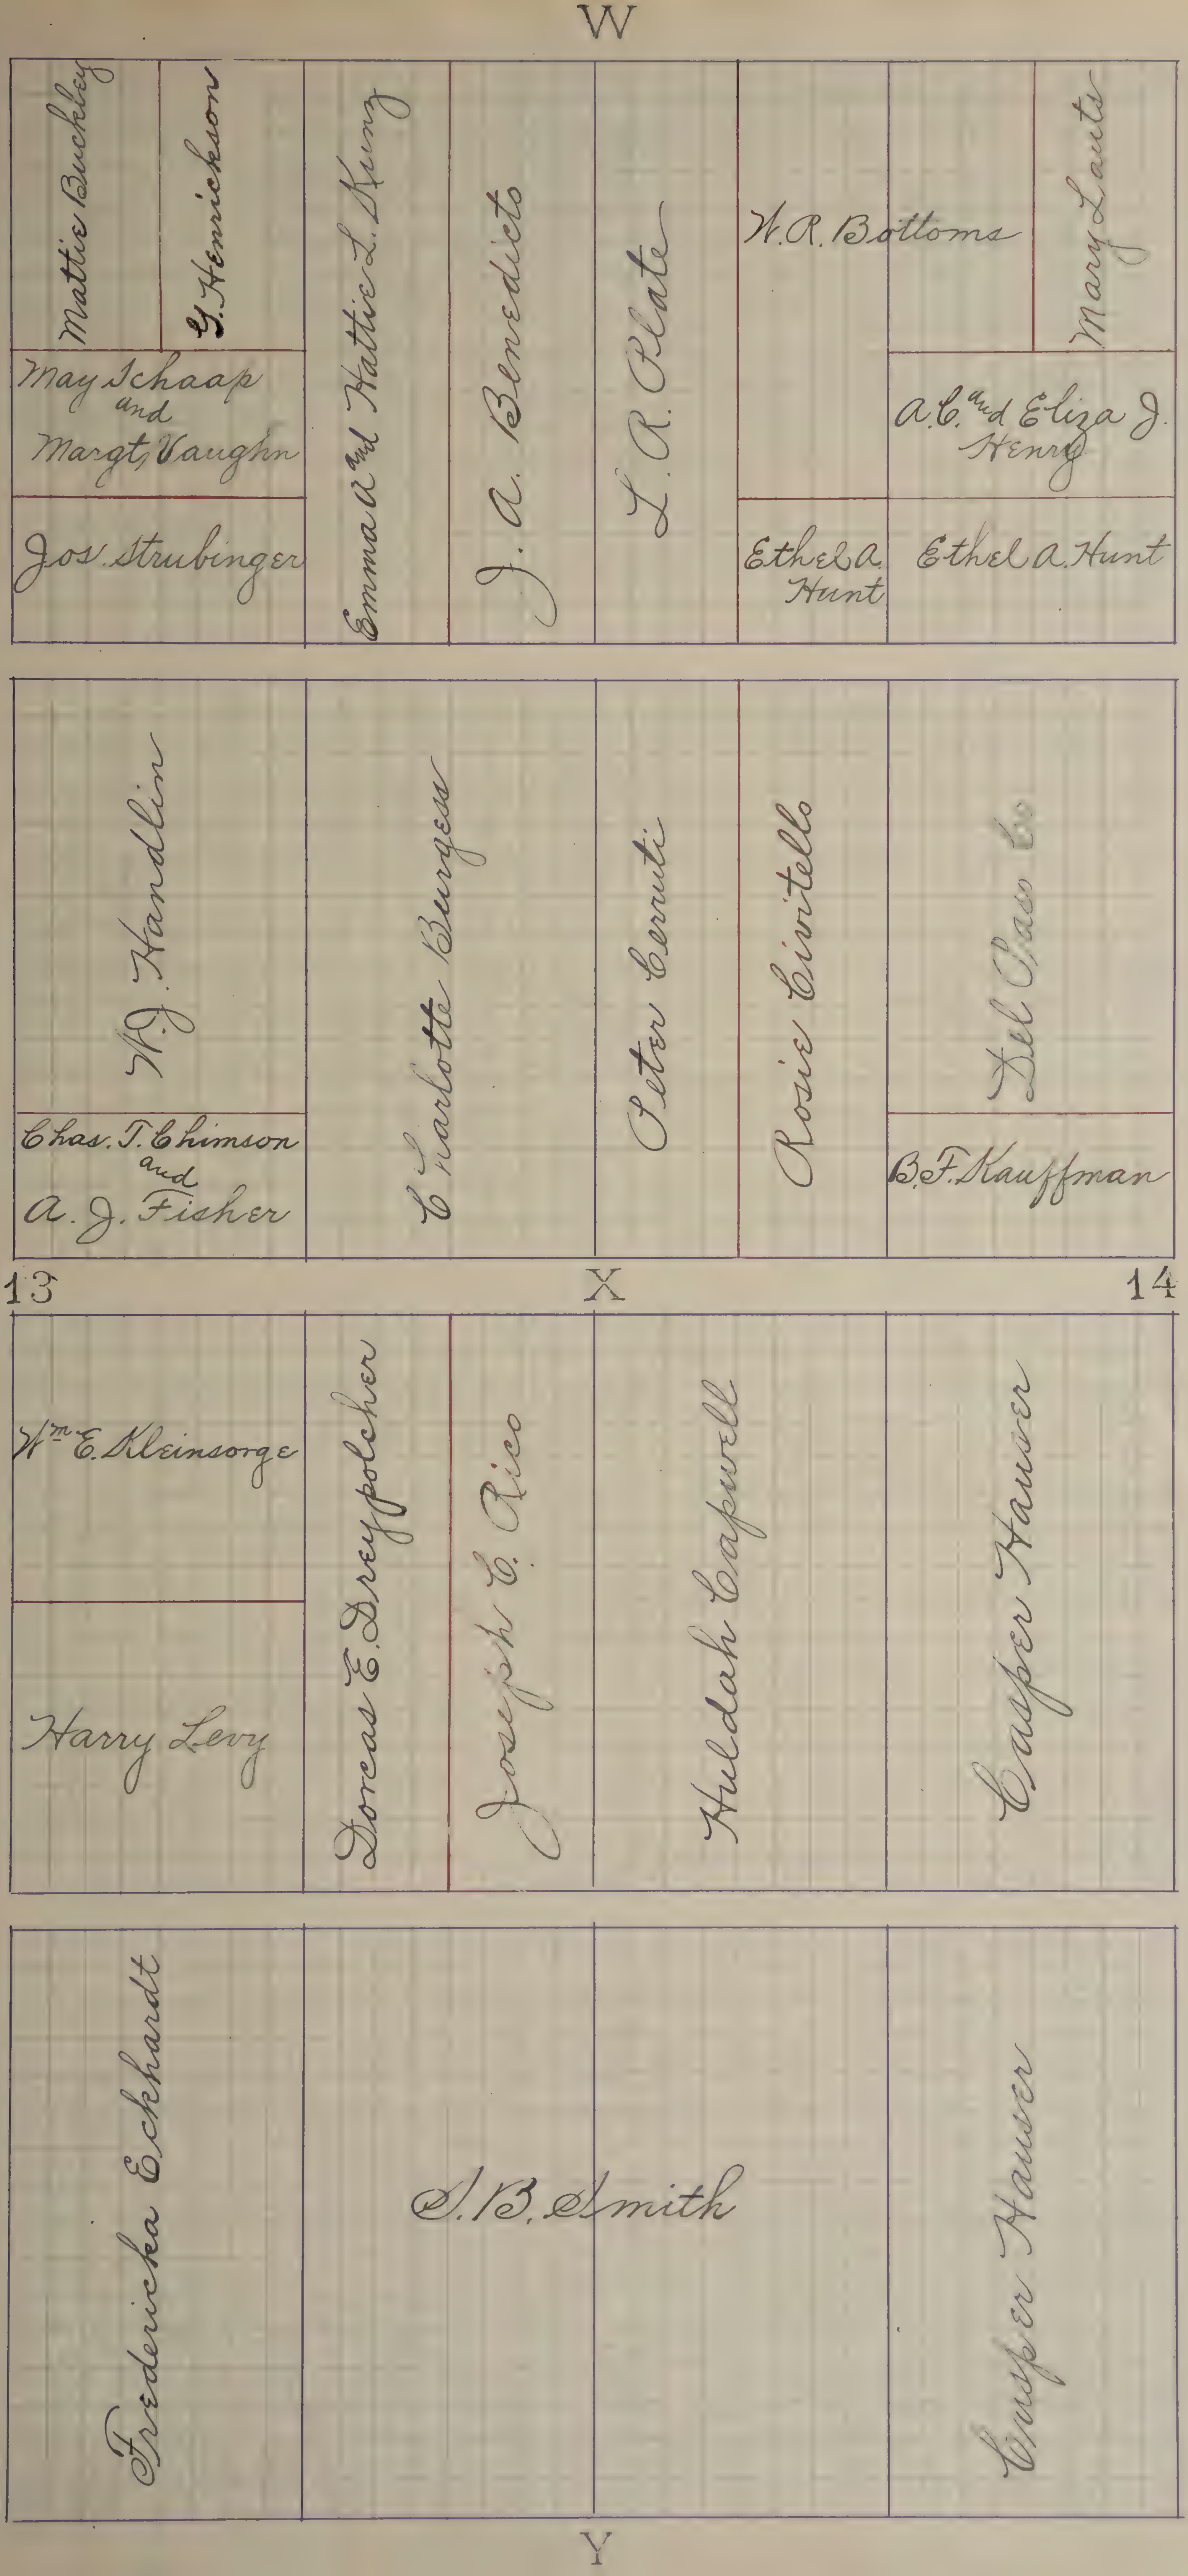
W
Mattie Buckley
G. Henrickson
May Schaap and Margt. Vaughn
Jos. Strubinger
Emma A. and Hattie L. King
J. A. Benedicto
L. R. Plate
W. R. Bottoms
Mary Lauts
A. C. and Eliza J. Henry
Ethel A. Hunt
Ethel A. Hunt
R. J. Handlin
Chas. T. Chimson and A. J. Fisher
Charlotte Burgess
Peter Cerruti
Rosie Civitello
Del Paso Co
B. F. Kauffman
13
X
14
Wm. E. Kleinsorge
Harry Levy
Dorcas E. Dreypolcher
Joseph C. Rico
Huldah Capwell
Casper Hauser
Fredericka Eckhardt
S. B. Smith
Casper Hauser
Y

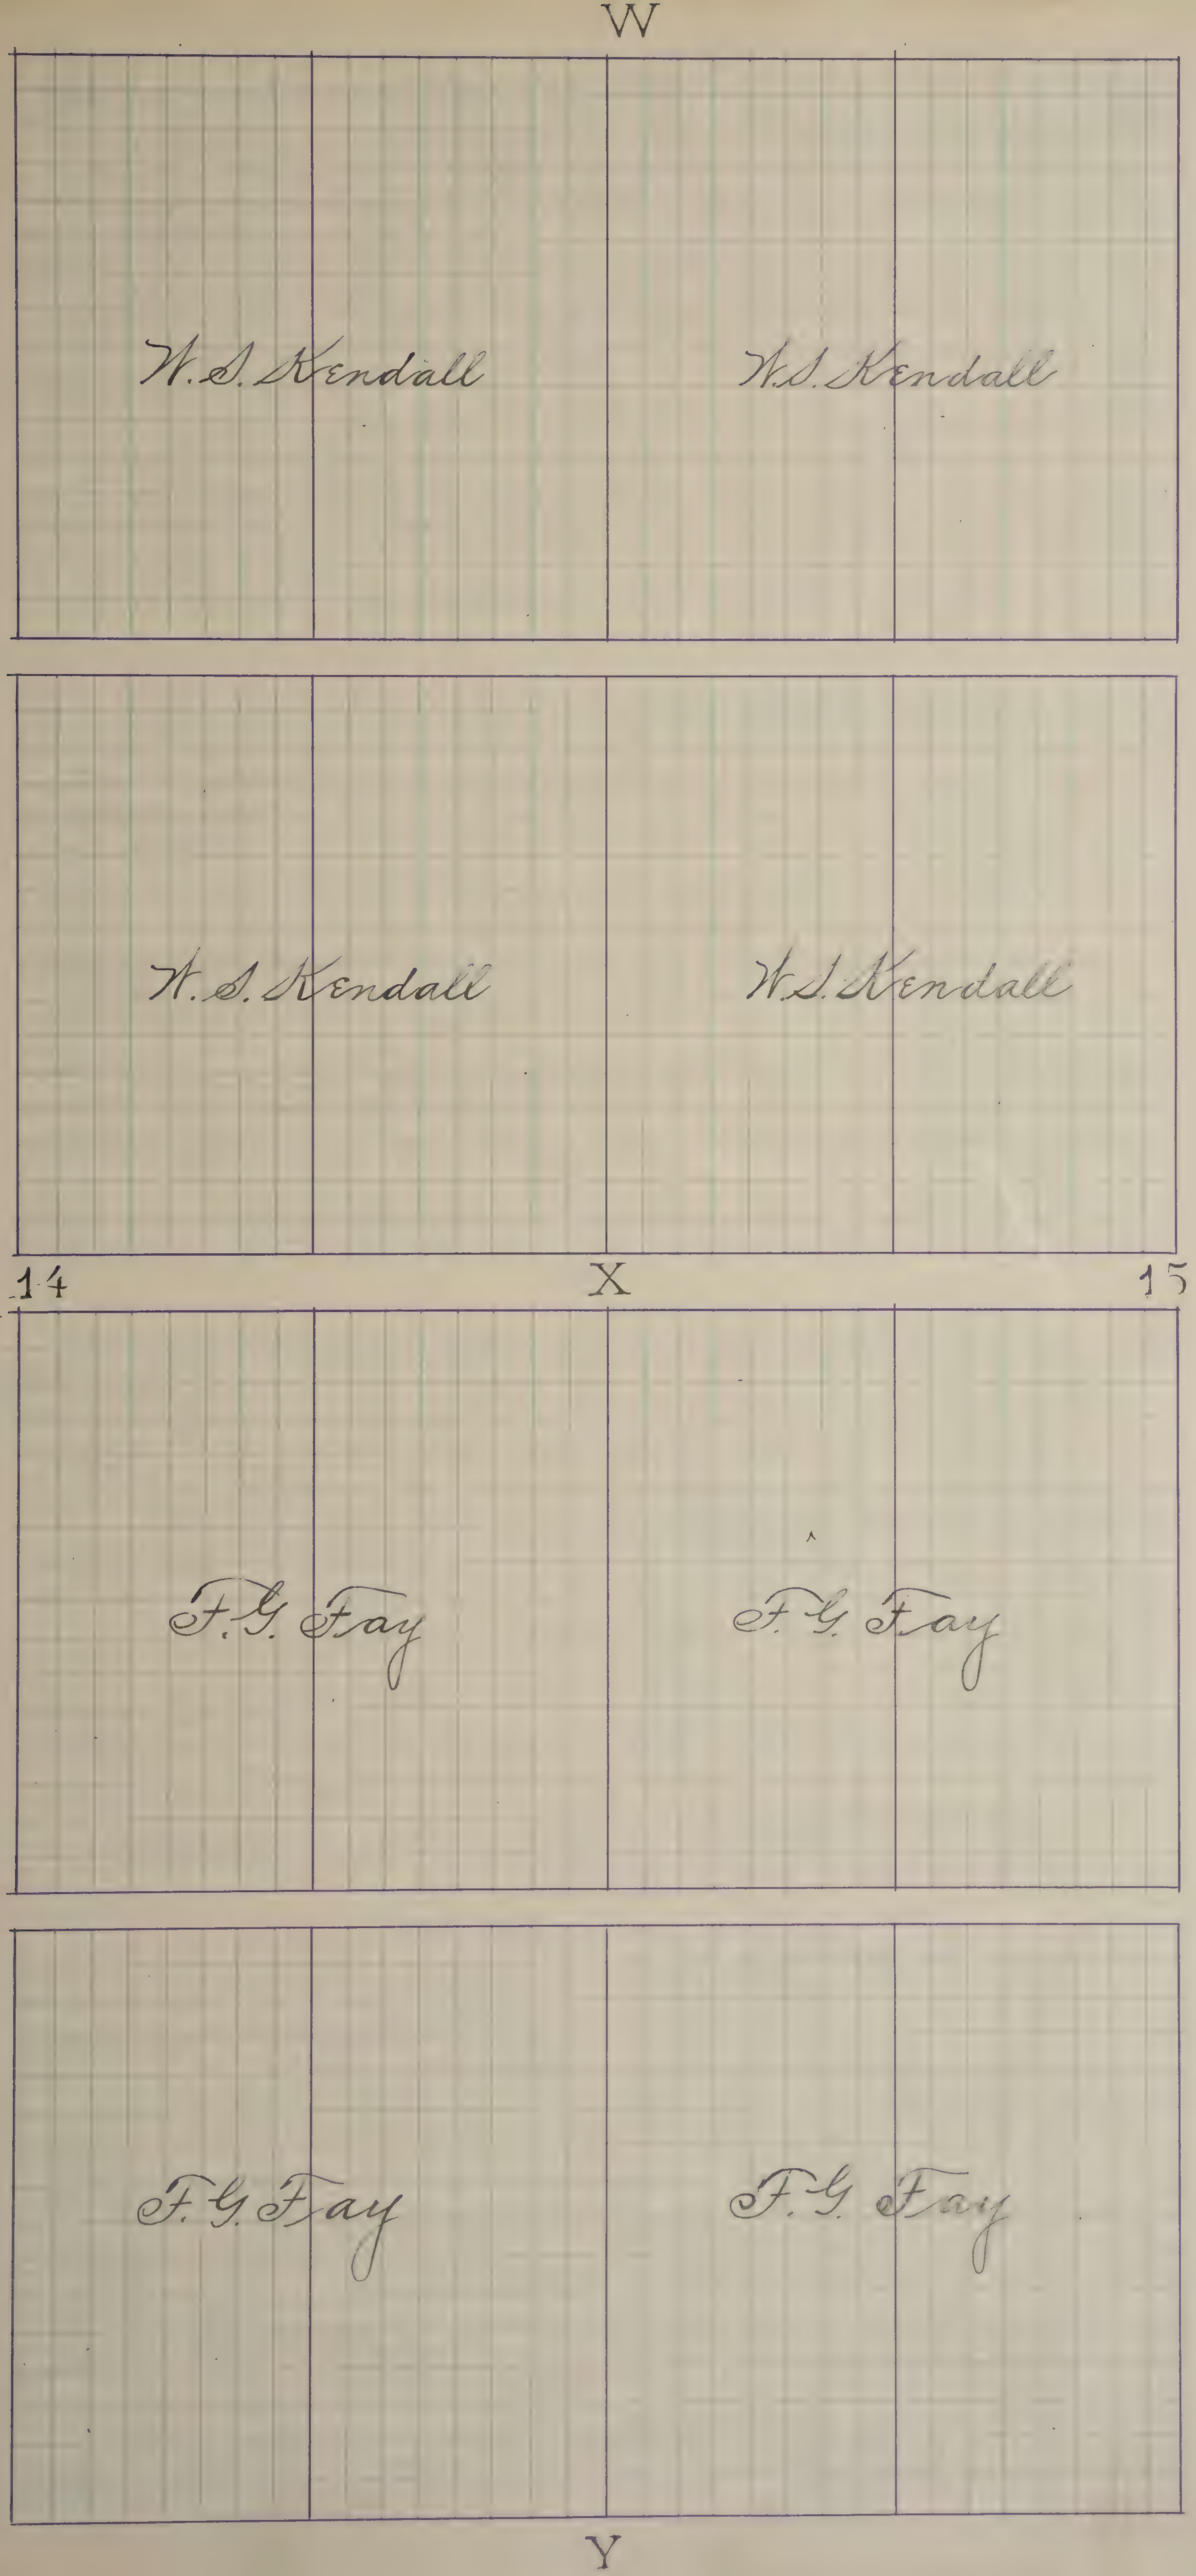
W
W. S. Kendall
W. S. Kendall
W. S. Kendall
W. S. Kendall
14
X
15
F. G. Fay
F. G. Fay
F. G. Fay
F. G. Fay
Y

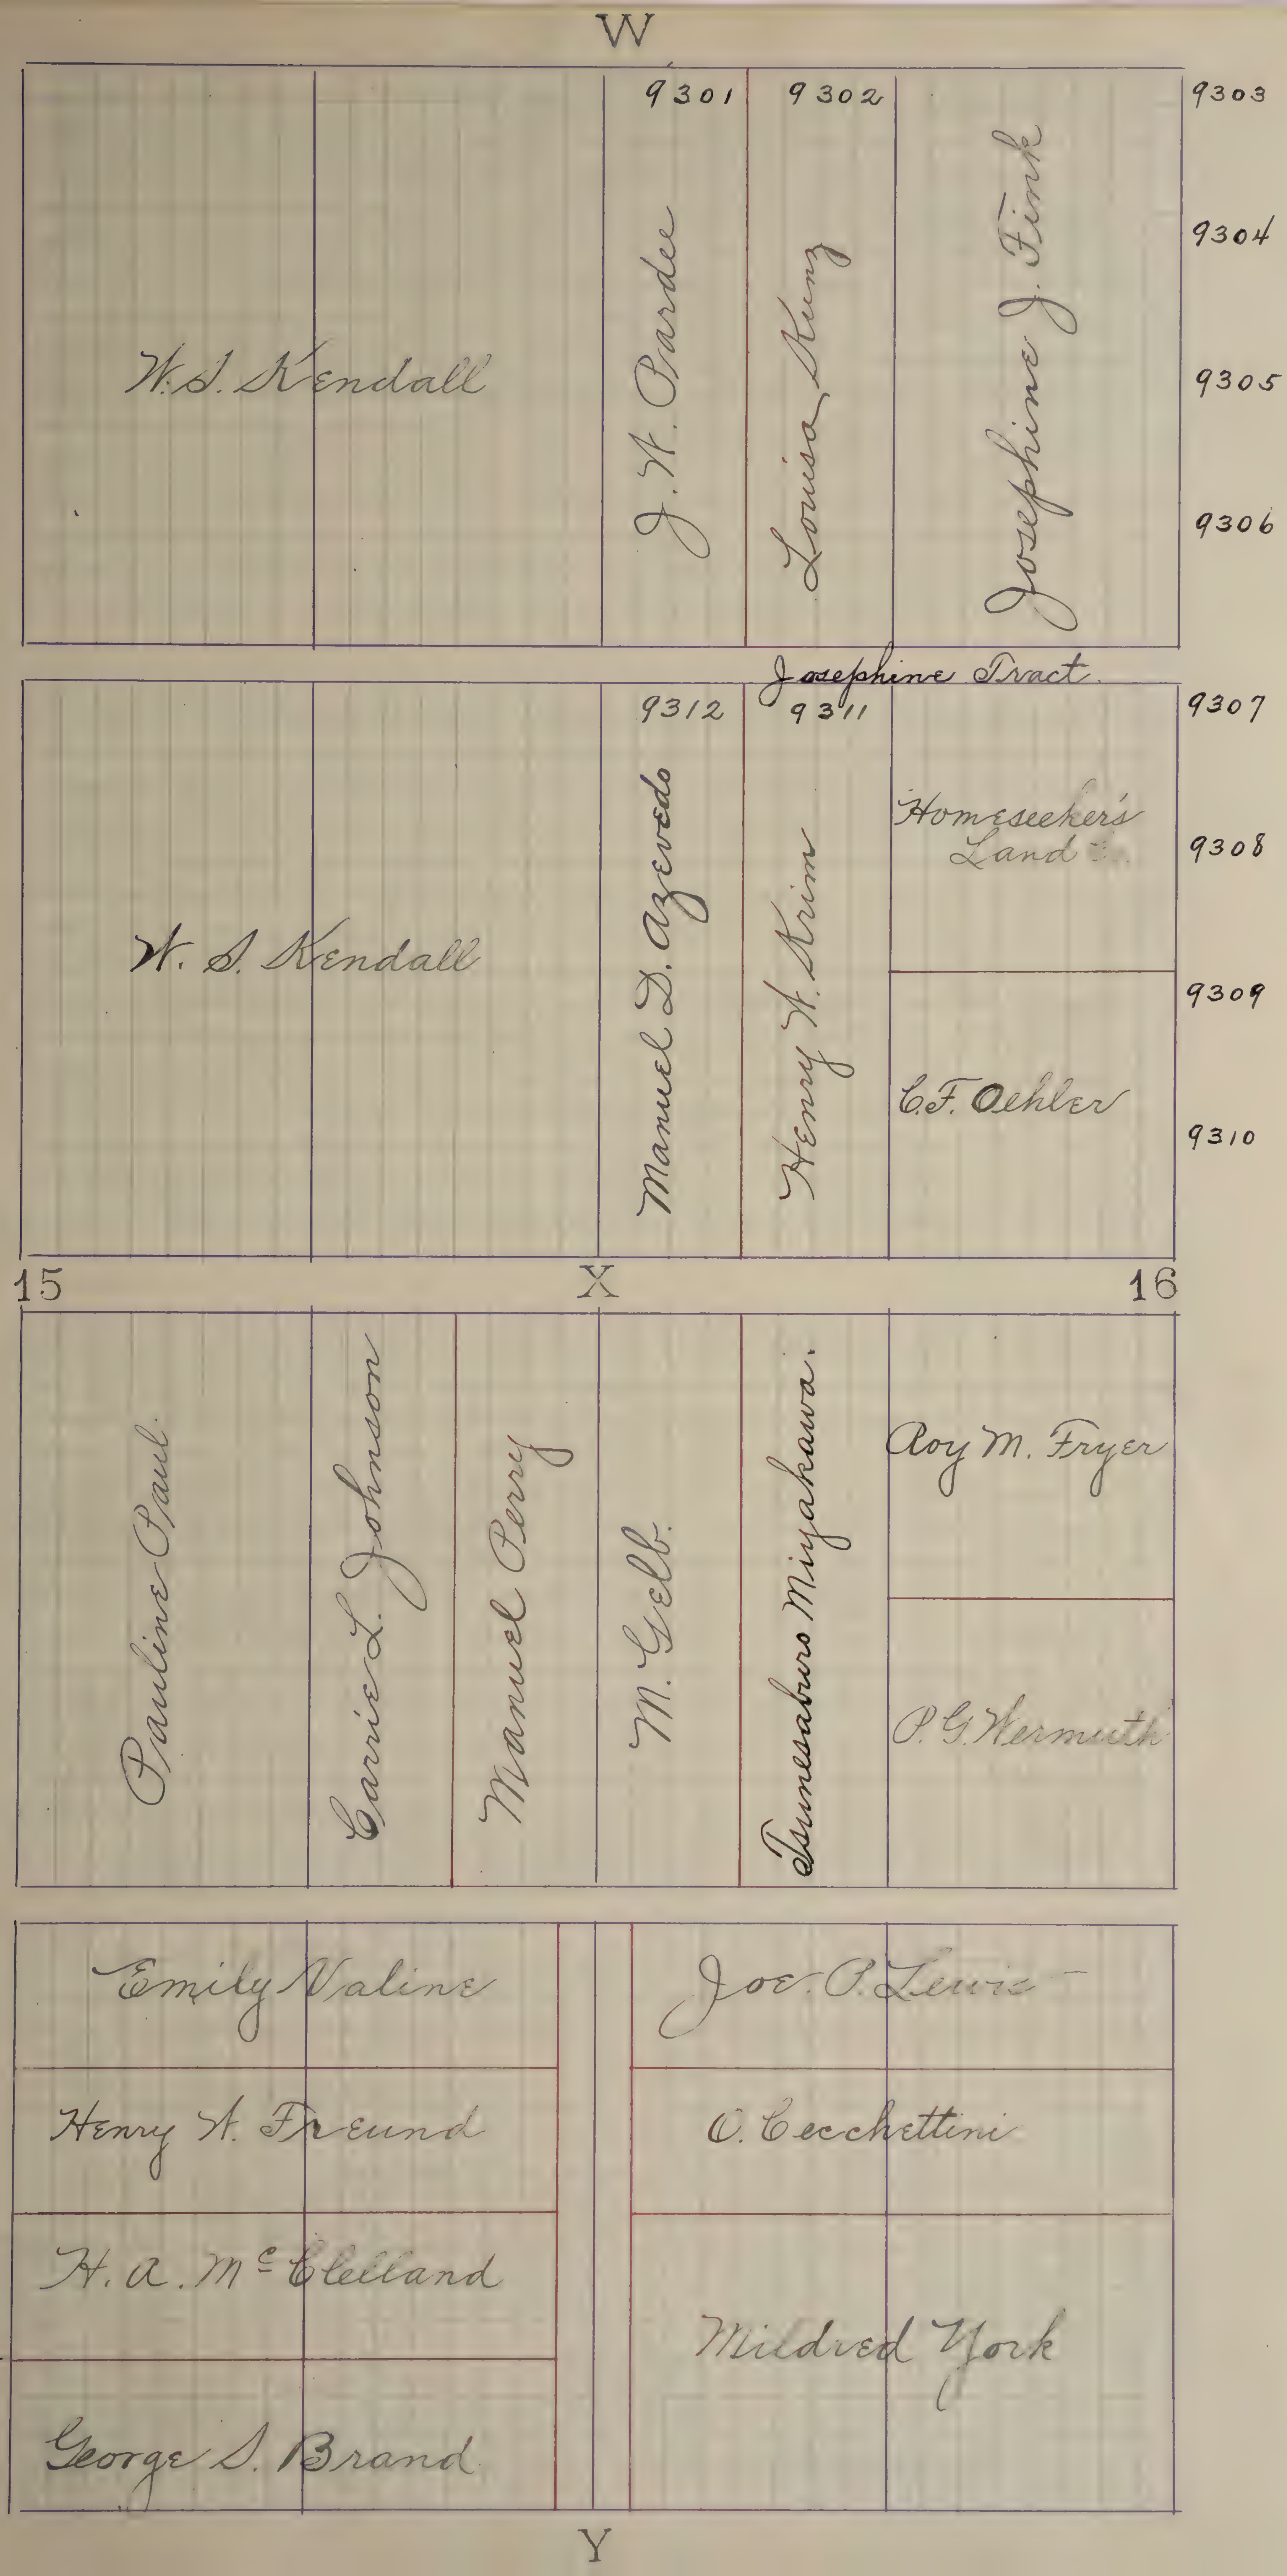
W
9301
9302
9303
9304
9305
9306
W.S. Kendall
J. H. Pardee
Louisa King
Josephine J. Fink
Josephine Tract.
9312
9311
9307
9308
9309
9310
W. S. Kendall
Manuel D. Azevedo
Henry H. Krim
Homeseeker's Land
C.F. Oehler
15
X
16
Pauline Paul
Carrie L. Johnson
Manuel Perry
M. Gelb
Tsunesaburo Miyakawa
Roy M. Fryer
P. G. Wermuth
Emily Valine
Joe O. Lewis
Henry H. Freund
O. Cecchettini
H. A. McClelland
Mildred York
George S. Brand
Y

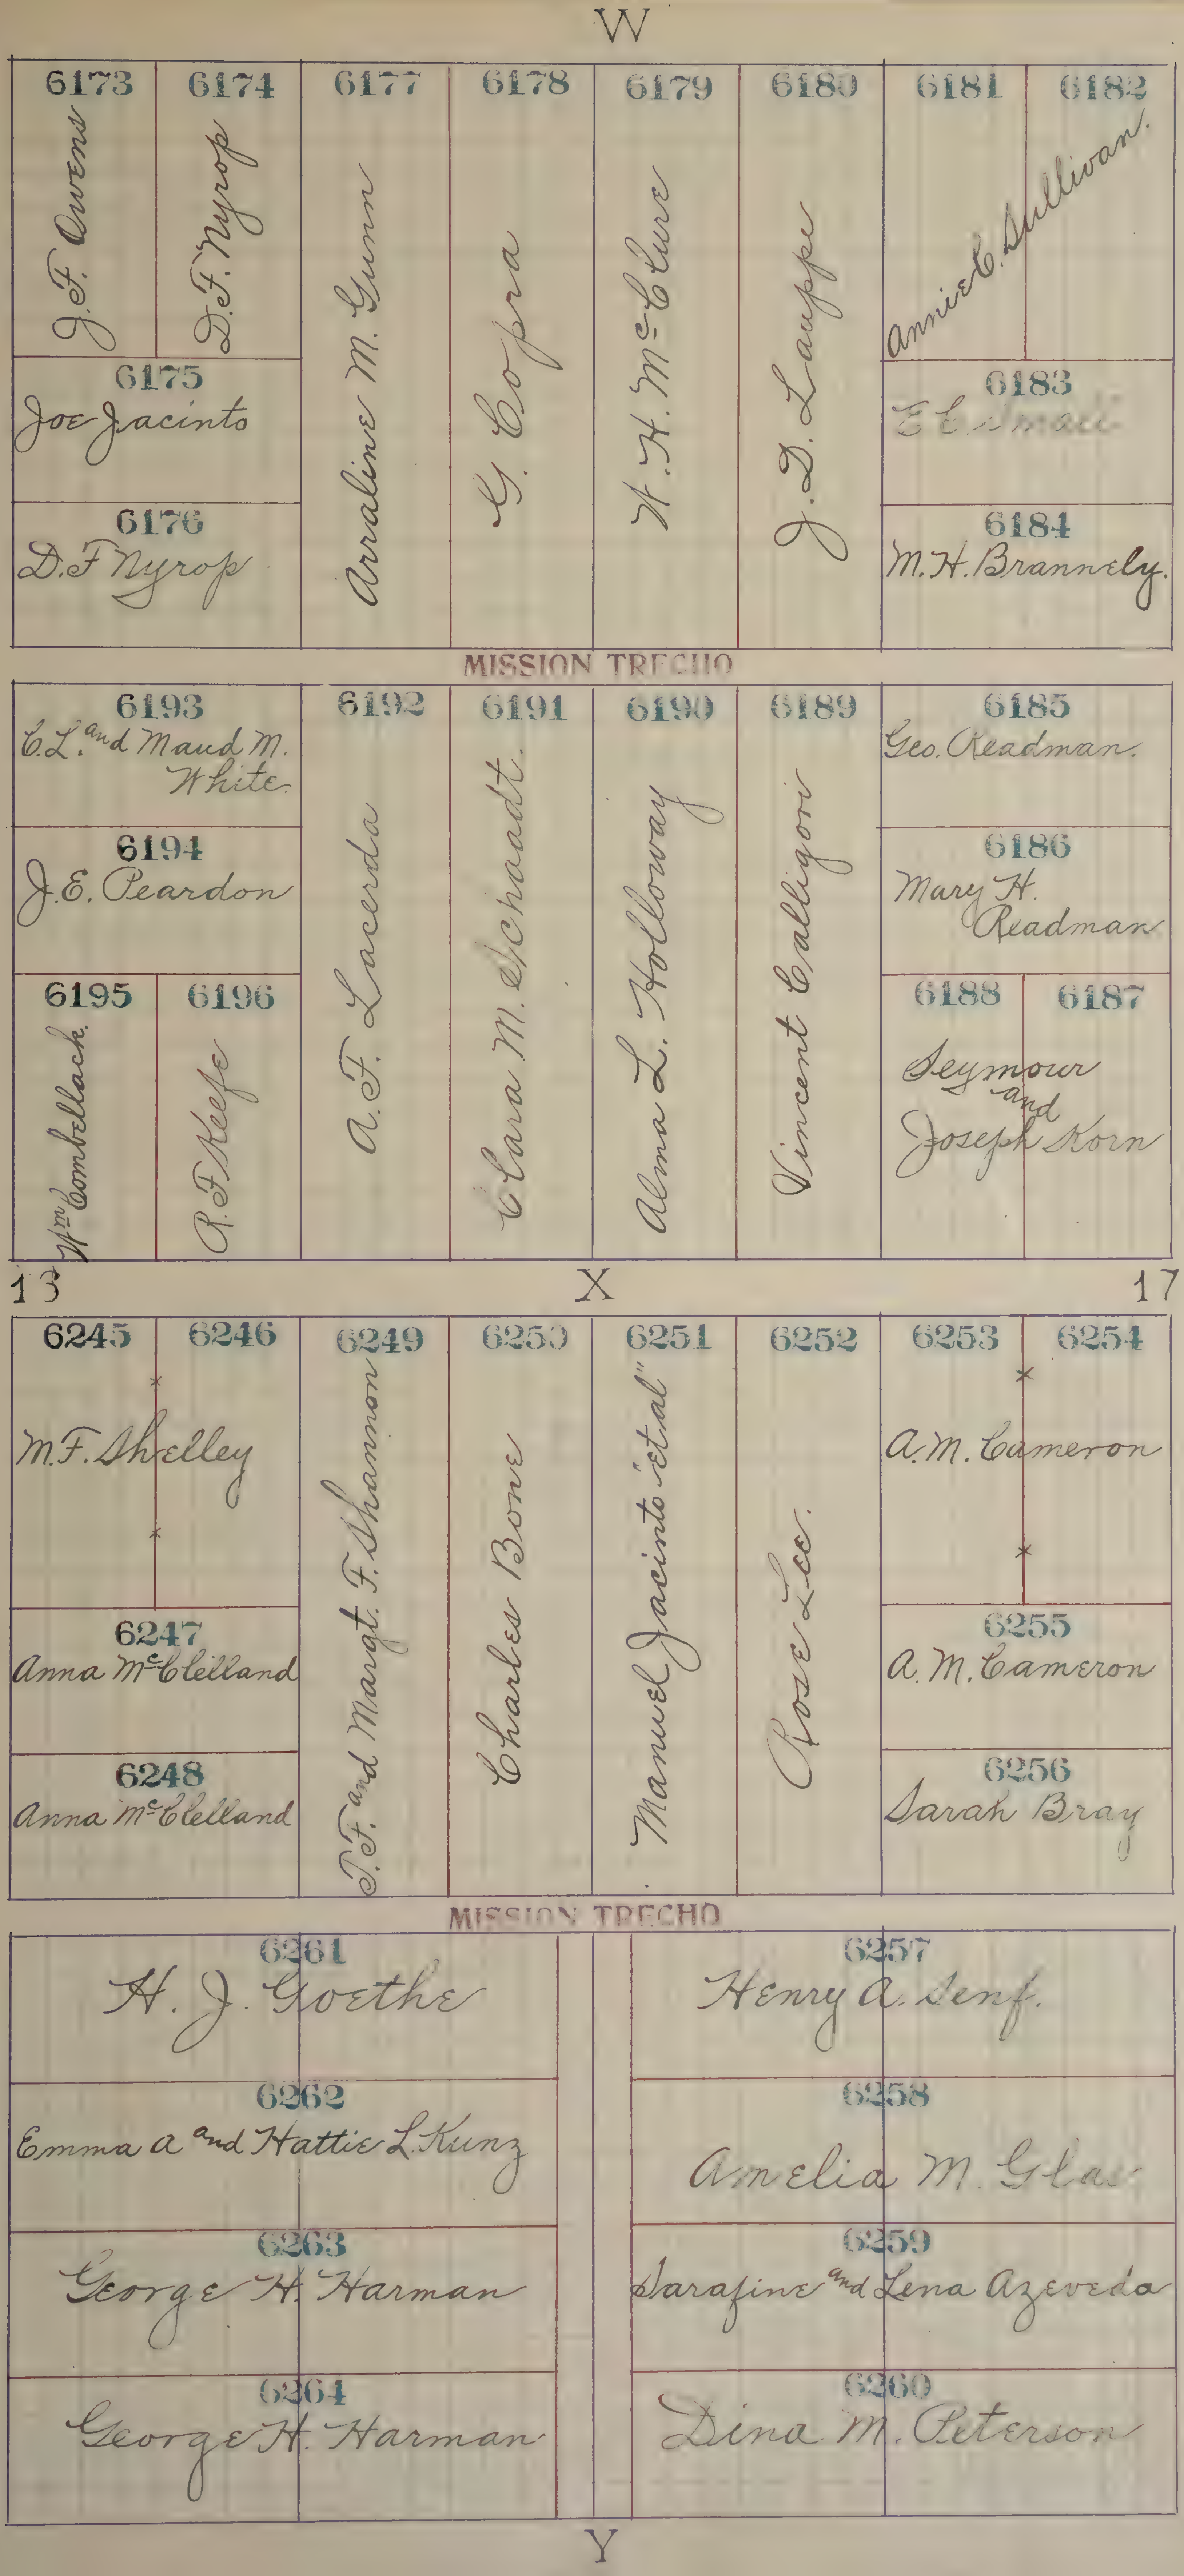
W
6173
J. F. Owens
6174
D. F. Nyrop
6175
Joe Jacinto
6176
D. F. Nyrop
6177
Arraline M. Gunn
6178
G. Copra
6179
W. H. McClure
6180
J. D. Lauppe
6181
6182
Annie C. Sullivan.
6183
E. E. Small
6184
M. H. Brannely.
MISSION TRECHO
6193
C. L. and Maud M. White
6194
J. E. Peardon
6195
Wm Combellack
6196
R. F. Keefe
6192
A. F. Lacerda
6191
Clara M. Schaadt.
6190
Alma L. Holloway
6189
Vincent Calligori
6185
Geo. Readman.
6186
Mary H. Readman
6188
6187
Seymour and Joseph Korn
13
X
17
6245
6246
M. F. Shelley
6247
Anna McClelland
6248
Anna McClelland
6249
P. F. and Margt. F. Shannon
6250
Charles Bone
6251
Manuel Jacinto "et al"
6252
Rose Lee.
6253
6254
A. M. Cameron
6255
A. M. Cameron
6256
Sarah Bray
MISSION TRECHO
6261
H. J. Goethe
6262
Emma A. and Hattie L. Kunz
6263
George H. Harman
6264
George H. Harman
6257
Henry A. Senf.
6258
Amelia M. Glas
6259
Sarafine and Lena Azeveda
6260
Dina M. Peterson
Y

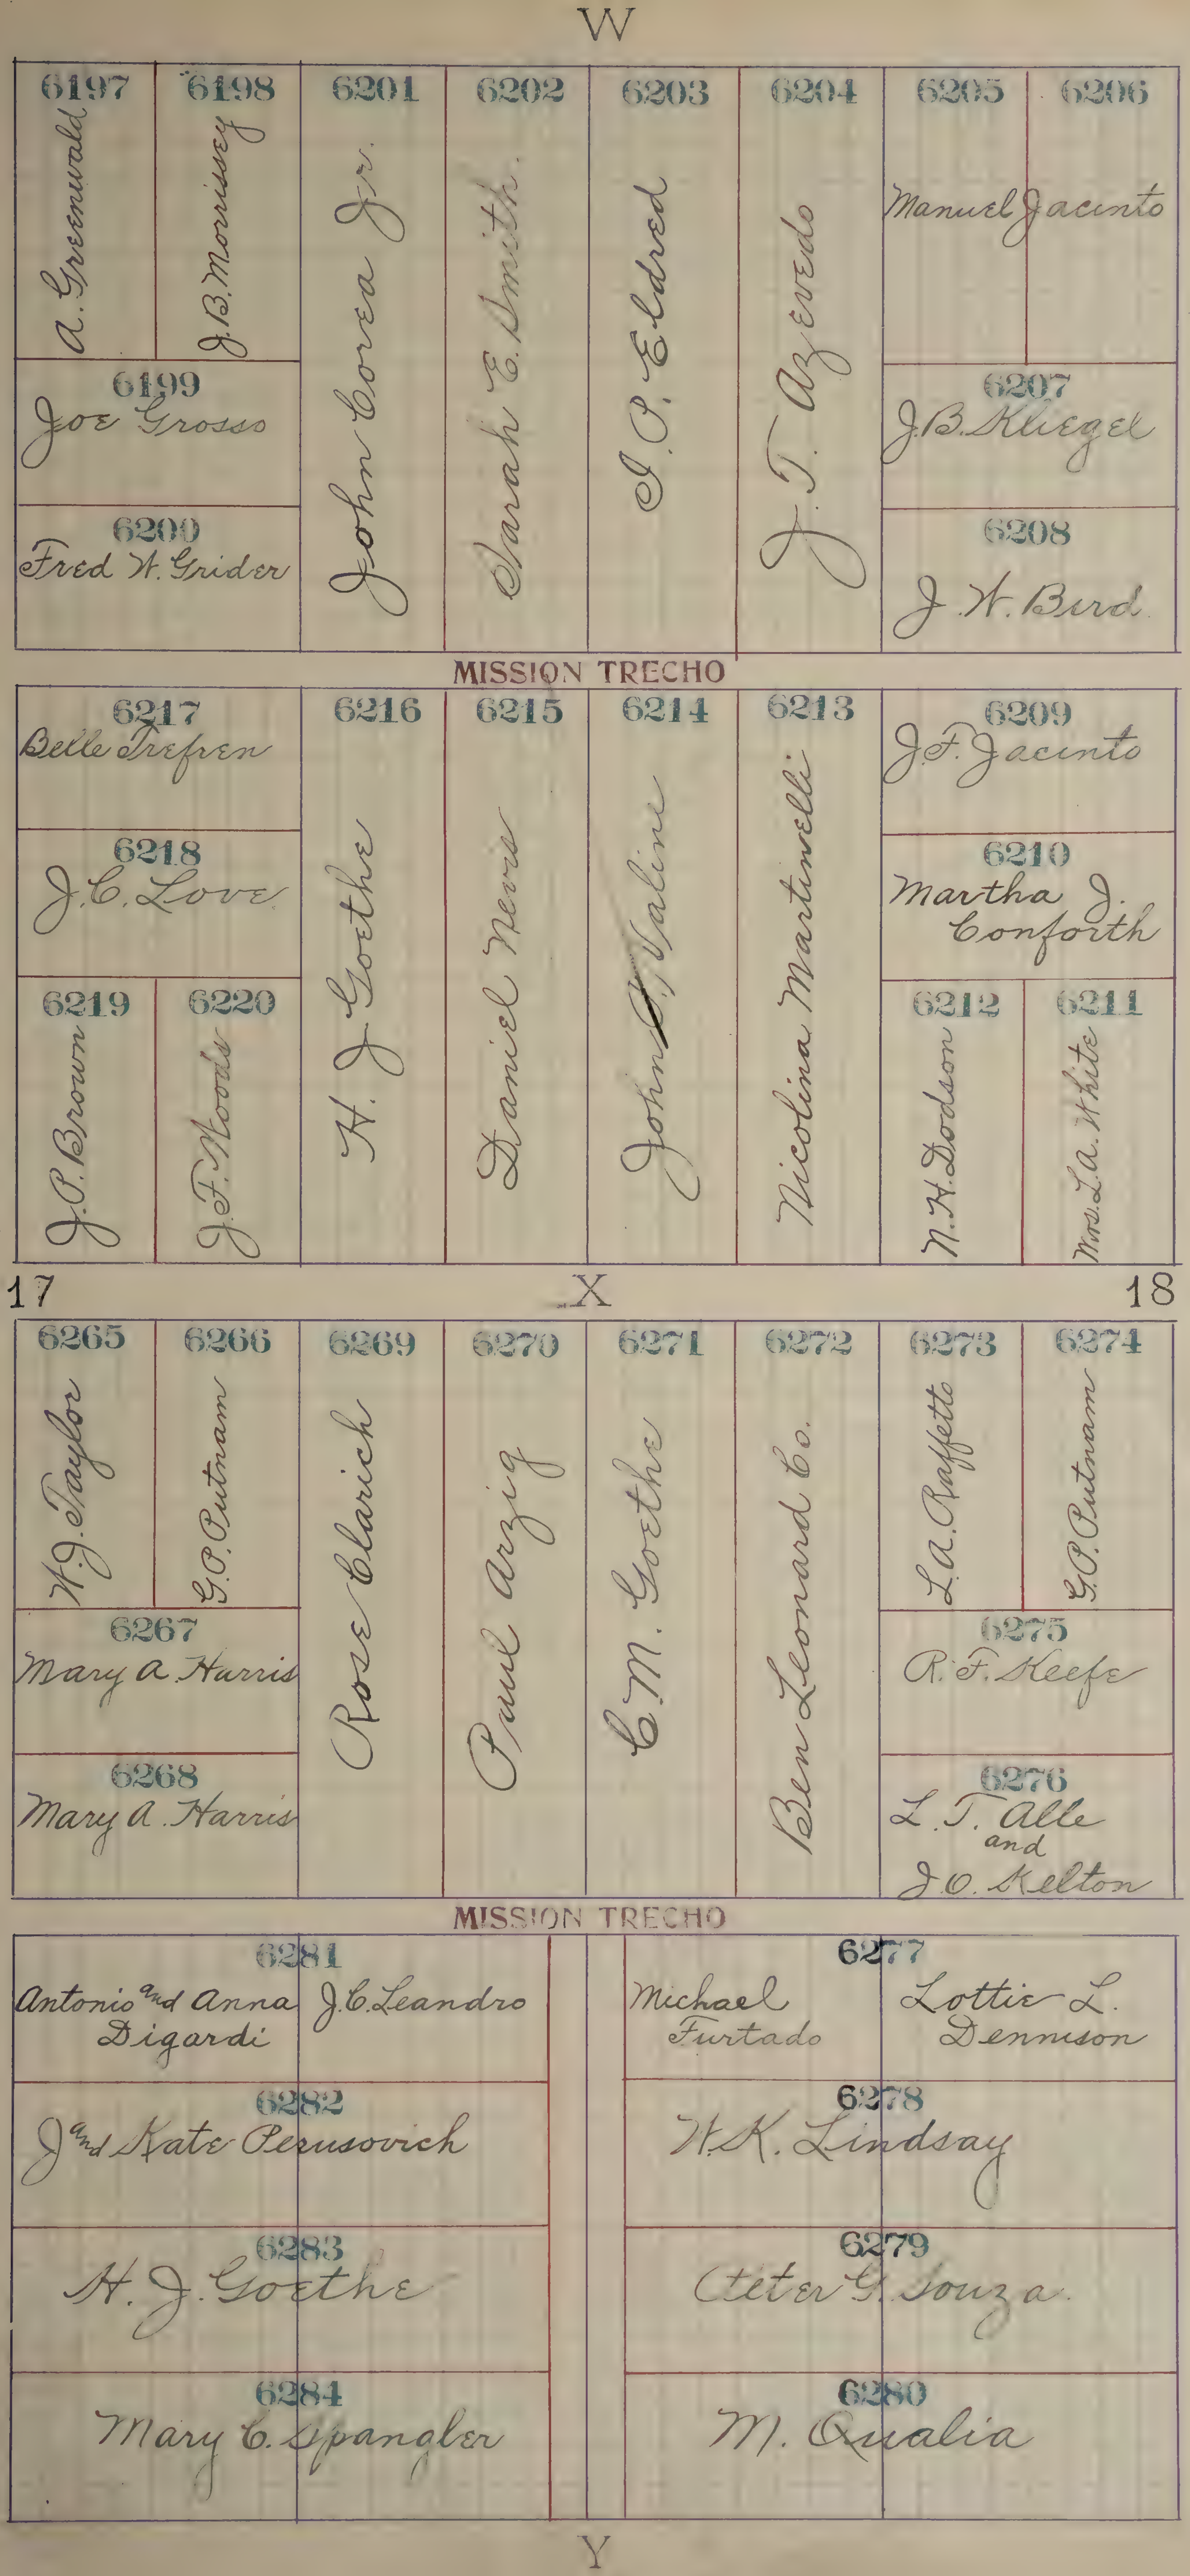

| | |
|---|---|
| 6197 | A. Greenwald |
| 6198 | J.B. Morrissey |
| 6199 | Joe Grosso |
| 6200 | Fred W. Grider |
| 6201 | John Corea Jr. |
| 6202 | Sarah E. Smith |
| 6203 | I.O. Eldred |
| 6204 | J.T. Azevedo |
| 6205 | Manuel Jacinto |
| 6206 | Manuel Jacinto |
| 6207 | J.B. Kliegel |
| 6208 | J.W. Bird |
| 6217 | Belle Trefren |
| 6218 | J.C. Love |
| 6219 | J.O. Brown |
| 6220 | J.F. Woods |
| 6216 | H.J. Goethe |
| 6215 | Daniel Neves |
| 6214 | John ~~J.~~ Valine |
| 6213 | Nicolina Martinelli |
| 6209 | J.F. Jacinto |
| 6210 | Martha J. Conforth |
| 6212 | N.H. Dodson |
| 6211 | Mrs. L.A. White |
| 6265 | W.J. Taylor |
| 6266 | G.O. Putnam |
| 6269 | Rose Clarich |
| 6270 | Paul Arzig |
| 6271 | C.M. Goethe |
| 6272 | Ben Leonard Co. |
| 6273 | L.A. Raffetto |
| 6274 | G.O. Putnam |
| 6267 | Mary A. Harris |
| 6268 | Mary A. Harris |
| 6275 | R.F. Keefe |
| 6276 | L.T. Alle and J.O. Kelton |
| 6281 | Antonio and Anna Digardi<br>J.C. Leandro |
| 6282 | J and Kate Perusovich |
| 6283 | H.J. Goethe |
| 6284 | Mary C. Spangler |
| 6277 | Michael Furtado<br>Lottie L. Dennison |
| 6278 | W.K. Lindsay |
| 6279 | Peter G. Souza |
| 6280 | M. Qualia |

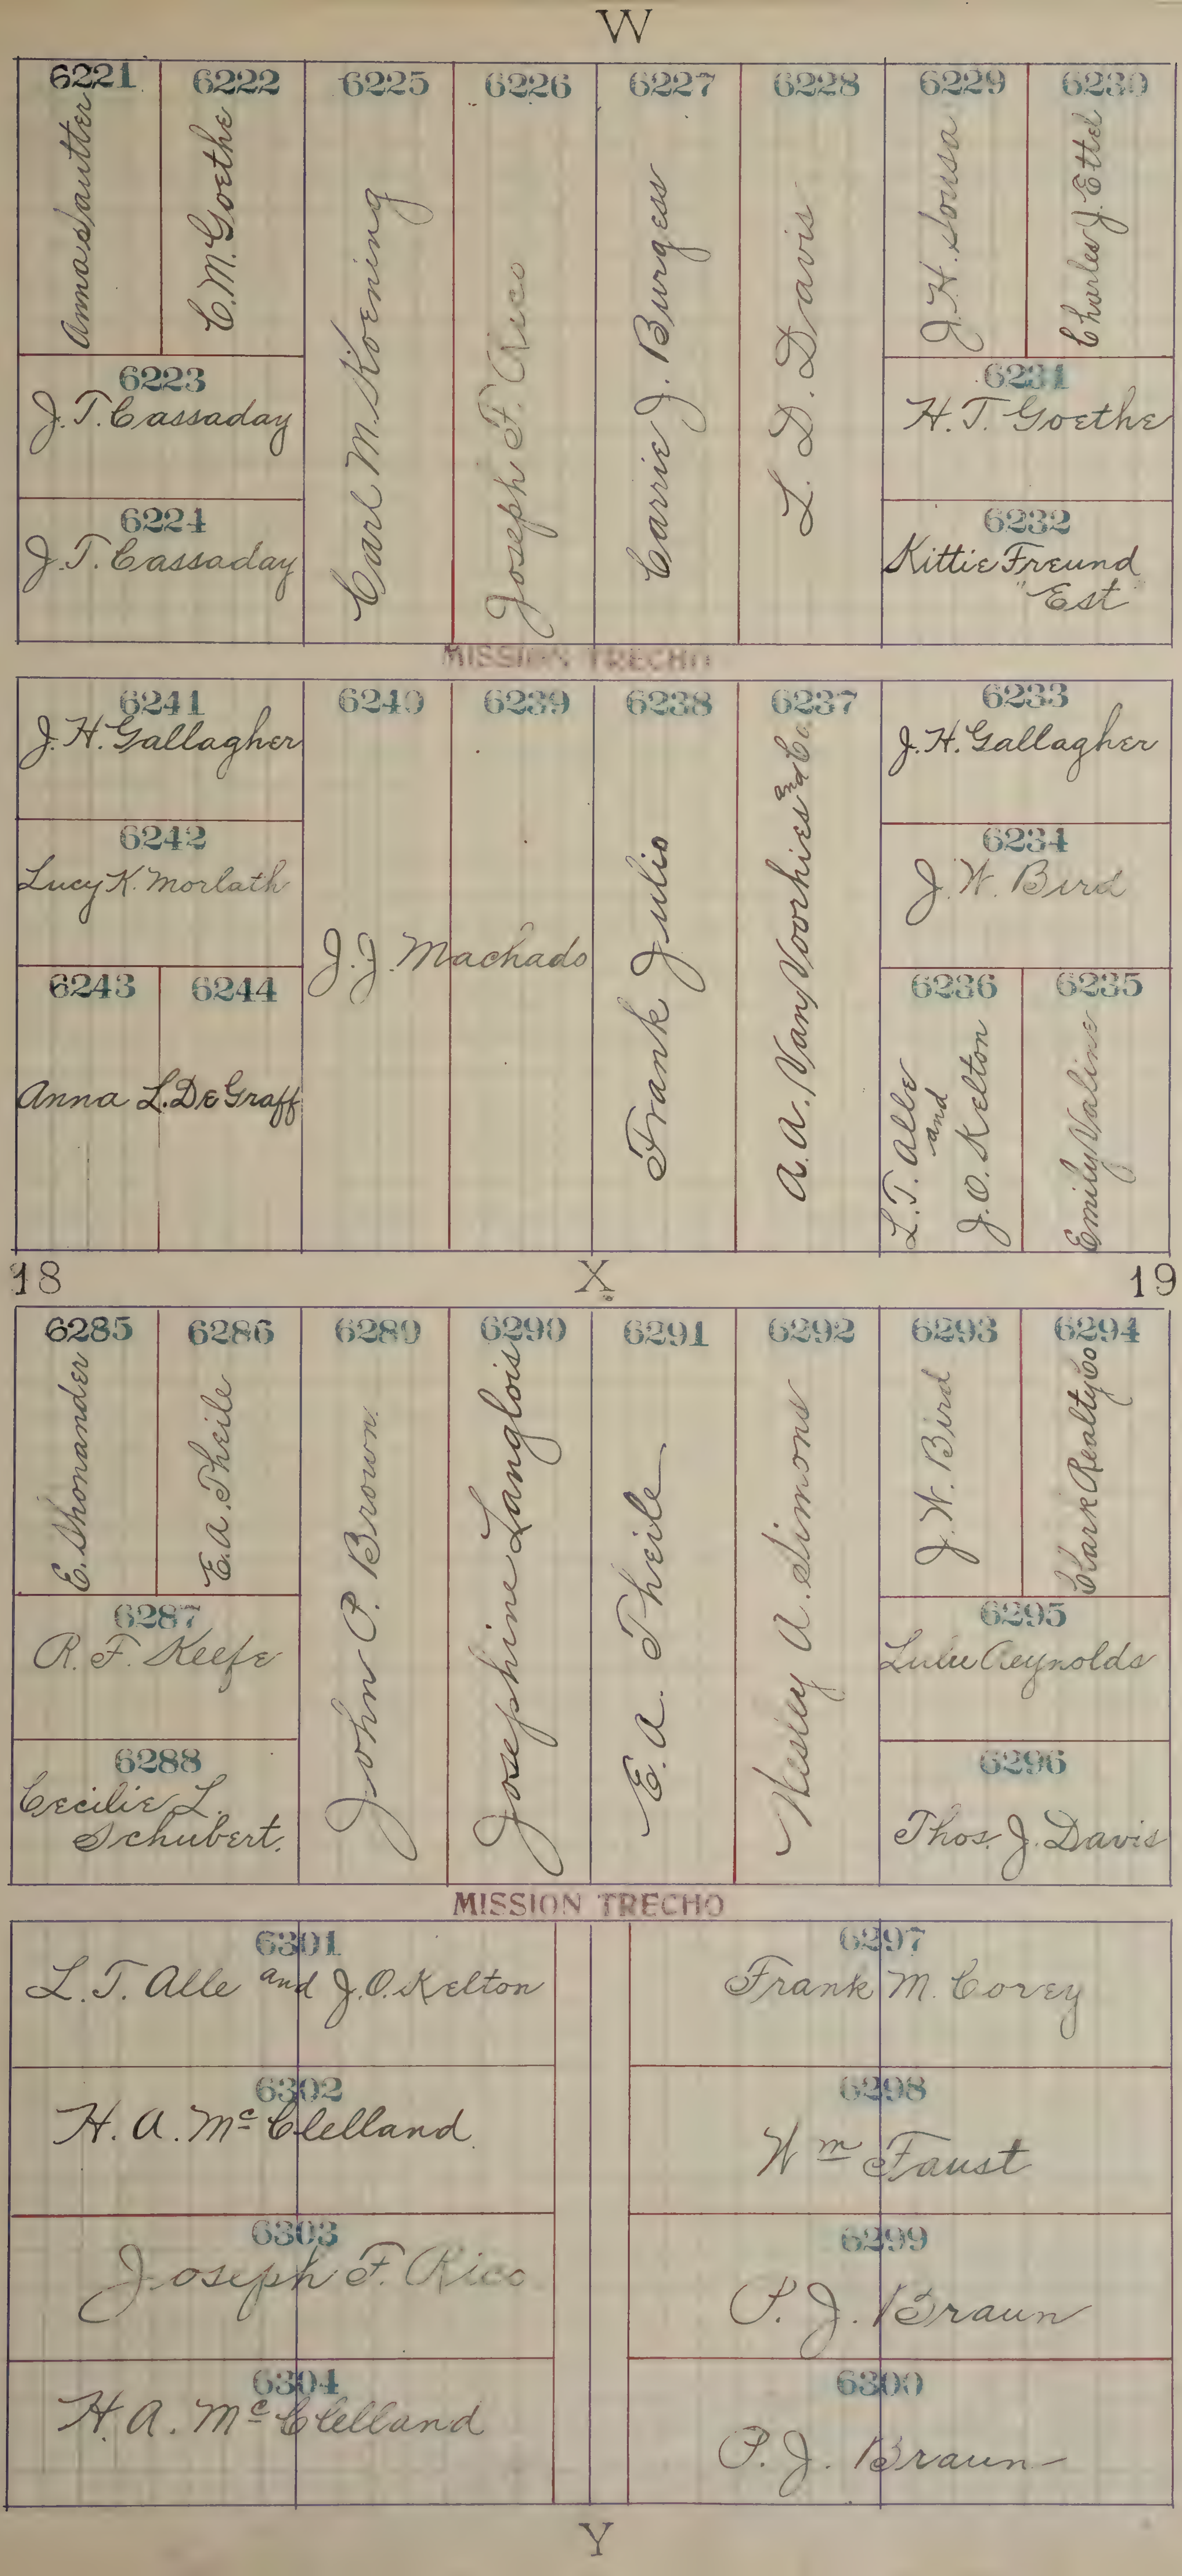
W
6221
Anna Sautter
6222
C. M. Goethe
6223
J. T. Cassaday
6224
J. T. Cassaday
6225
Carl M. Koening
6226
Joseph F. Rico
6227
Carrie J. Burgess
6228
L. D. Davis
6229
J. H. Sousa
6230
Charles J. Ettel
6231
H. T. Goethe
6232
Kittie Freund "Est
MISSION TRECHO
6241
J. H. Gallagher
6242
Lucy K. Morlath
6243
6244
Anna L. De Graff
6240
6239
J. J. Machado
6238
Frank Julio
6237
A. A. Van Voorhies and Co
6233
J. H. Gallagher
6234
J. W. Bird
6236
L. T. Alle and J. O. Kelton
6235
Emily Valine
18
X
19
6285
E. Thonander
6286
E. A. Theile
6287
R. F. Keefe
6288
Cecilie L. Schubert.
6289
John P. Brown
6290
Josephine Langlois
6291
E. A. Theile
6292
Wesley A. Simons
6293
J. W. Bird
6294
Clark Realty Co
6295
Lulu Reynolds
6296
Thos. J. Davis
MISSION TRECHO
6301
L. T. Alle and J. O. Kelton
6302
H. A. McClelland
6303
Joseph F. Rico
6304
H. A. McClelland
6297
Frank M. Corey
6298
Wm Faust
6299
P. J. Braun
6300
P. J. Braun
Y

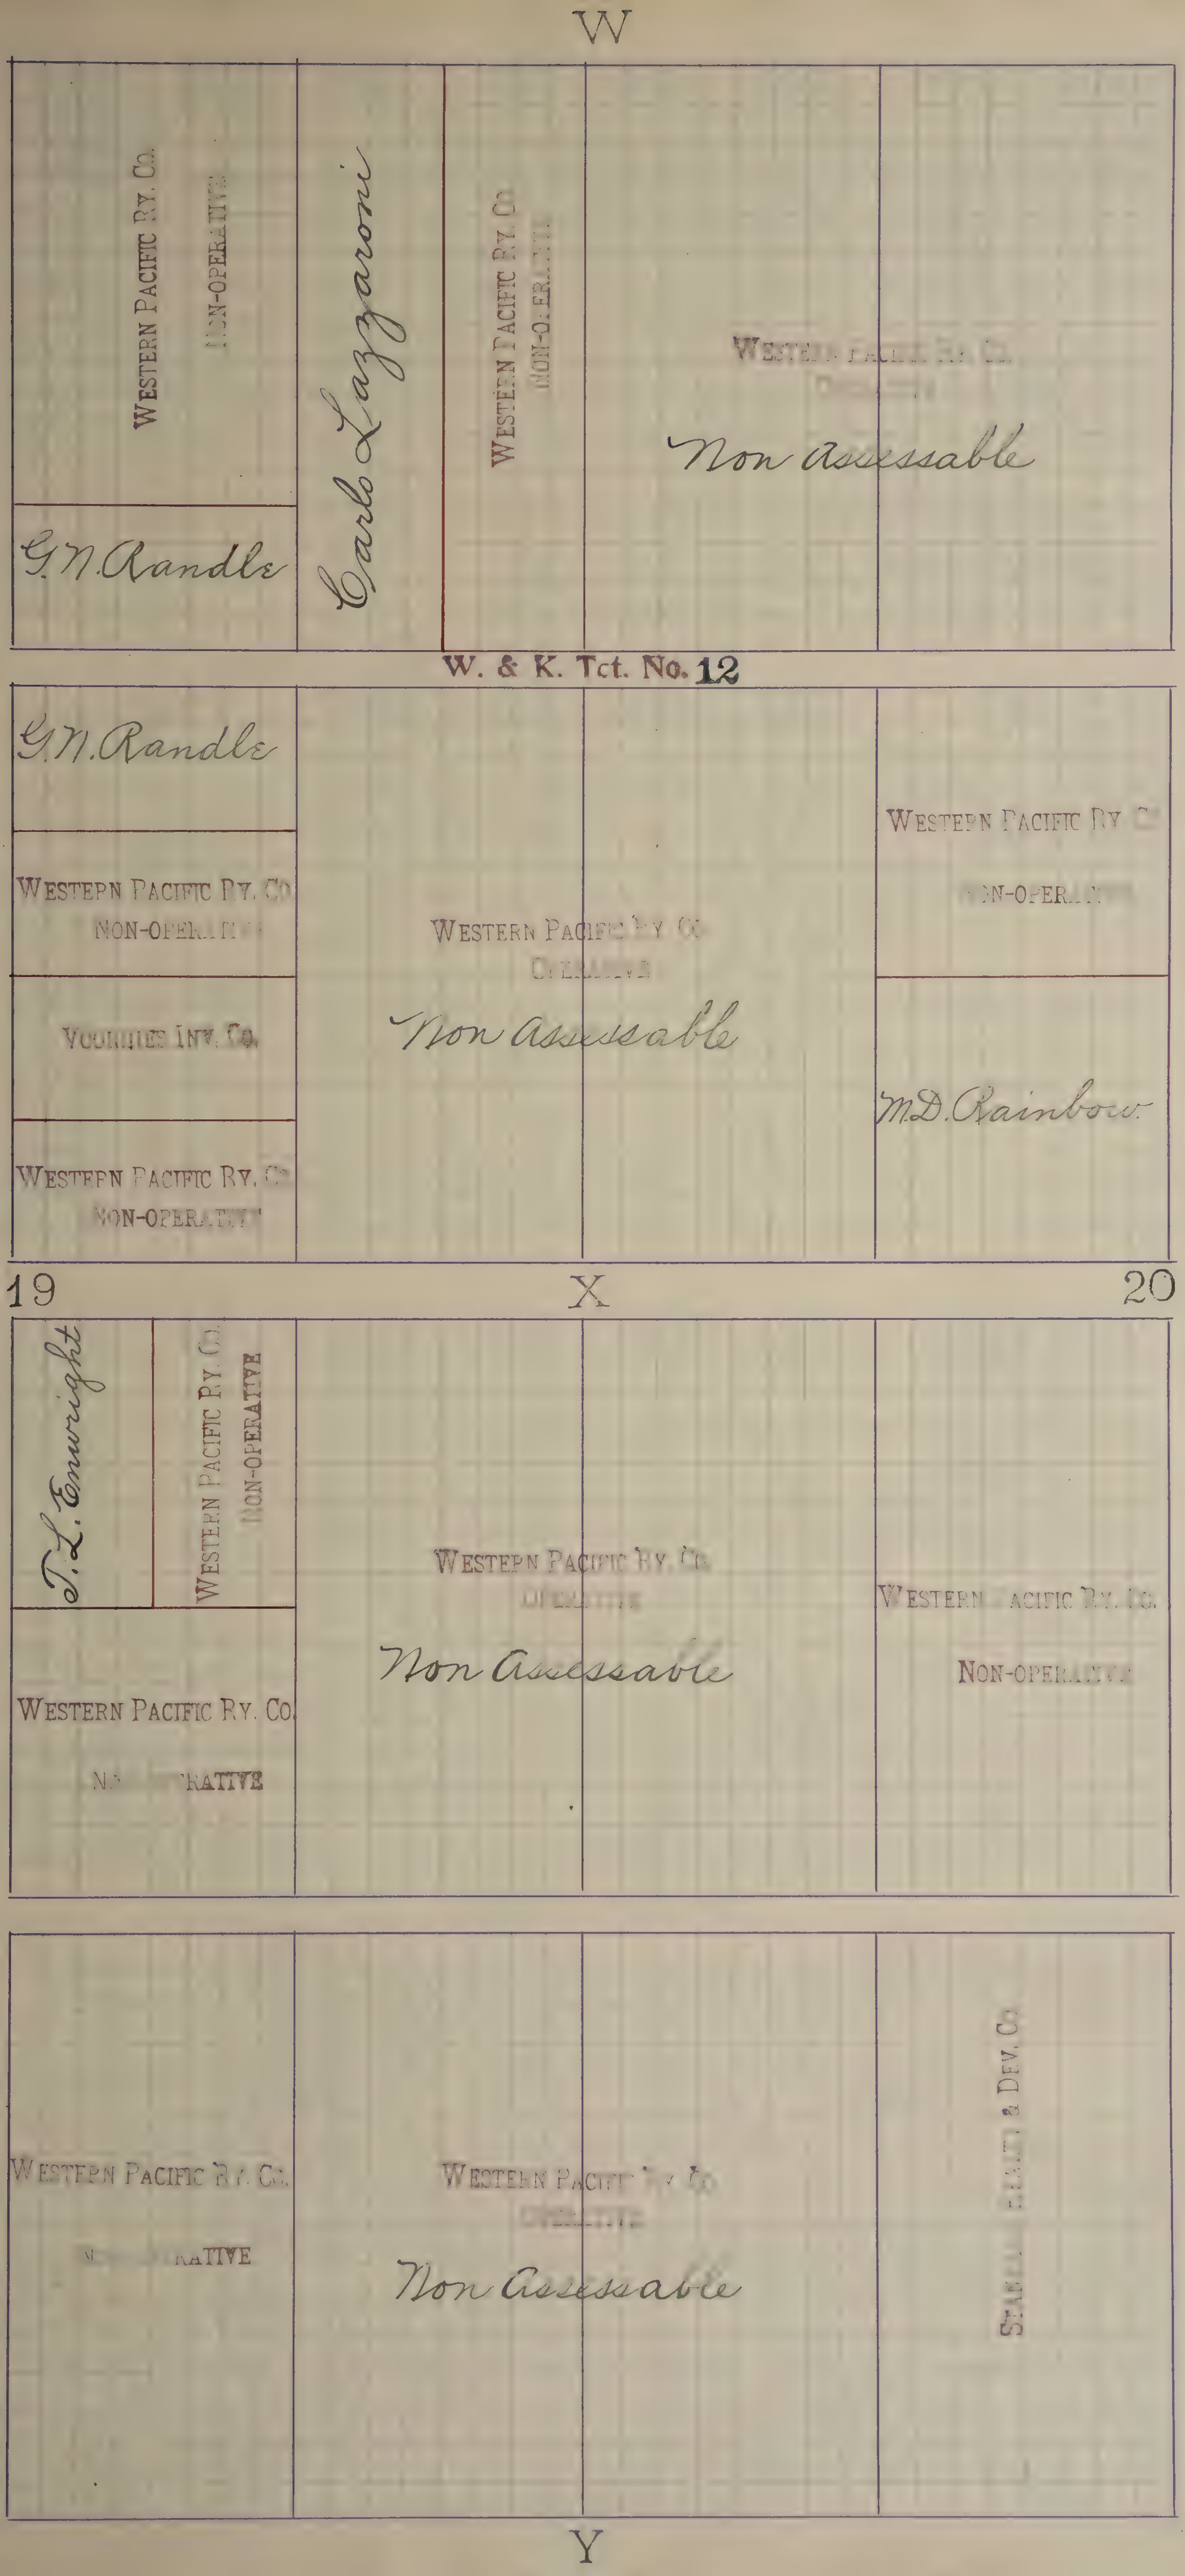
W
Western Pacific Ry. Co.
Non-operative
G. N. Randle
Carlo Lazzaroni
Western Pacific Ry. Co.
Non-operative
Western Pacific Ry. Co.
Operative
Non Assessable
W. & K. Tct. No. 12
G. N. Randle
Western Pacific Ry. Co.
Non-operative
Voorhies Inv. Co.
Western Pacific Ry. Co.
Non-operative
Western Pacific Ry. Co.
Operative
Non Assessable
Western Pacific Ry. Co.
Non-operative
M. D. Rainbow
19
X
20
T. L. Enwright
Western Pacific Ry. Co.
Non-operative
Western Pacific Ry. Co.
Non-operative
Western Pacific Ry. Co.
Operative
Non Assessable
Western Pacific Ry. Co.
Non-operative
Western Pacific Ry. Co.
Non-operative
Western Pacific Ry. Co.
Operative
Non Assessable
Standard Realty & Dev. Co.
Y

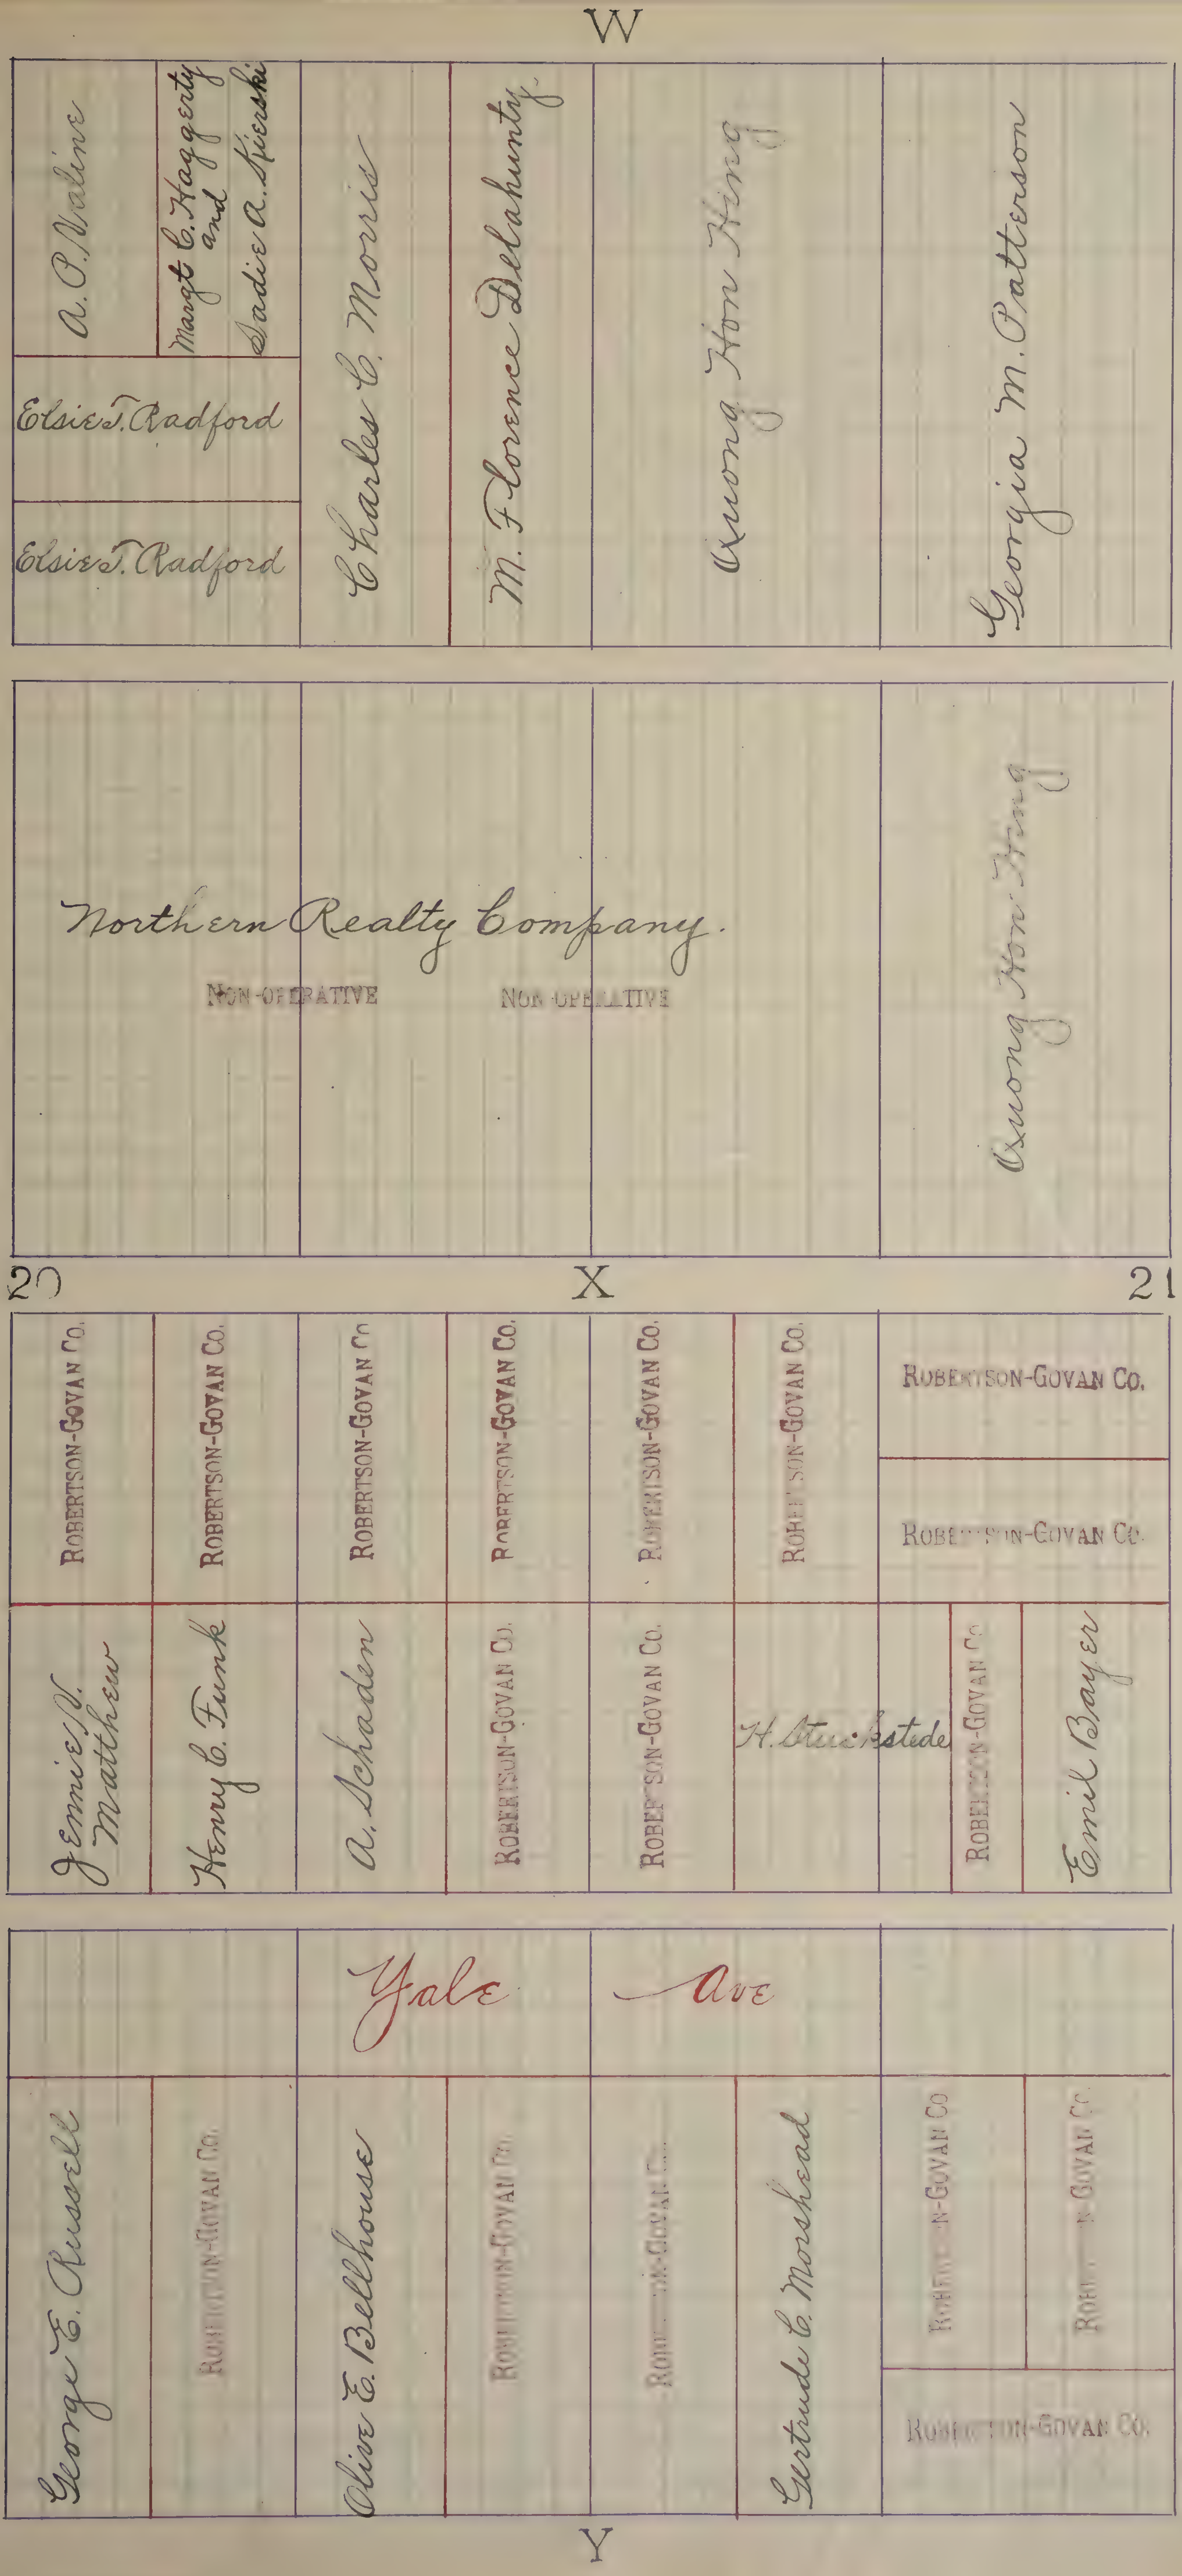
W
A. O. Valine
Margt C. Haggerty and Sadie A. Kierski
Elsie T. Radford
Elsie T. Radford
Charles C. Morris
M. Florence Delahunty
Quong Hon Hing
Georgia M. Patterson
Northern Realty Company.
NON-OPERATIVE
NON-OPERATIVE
Quong Hon Hing
20
X
21
ROBERTSON-GOVAN CO.
ROBERTSON-GOVAN CO.
ROBERTSON-GOVAN CO.
ROBERTSON-GOVAN CO.
ROBERTSON-GOVAN CO.
ROBERTSON-GOVAN CO.
ROBERTSON-GOVAN CO.
ROBERTSON-GOVAN CO.
Jennie N. Matthew
Henry C. Funk
A. Schaden
ROBERTSON-GOVAN CO.
ROBERTSON-GOVAN CO.
H. Stuckstede
ROBERTSON-GOVAN CO.
Emil Bayer
Yale Ave
George E. Russell
ROBERTSON-GOVAN CO.
Olive E. Bellhouse
ROBERTSON-GOVAN CO.
ROBERTSON-GOVAN CO.
Gertrude C. Morshead
ROBERTSON-GOVAN CO.
ROBERTSON-GOVAN CO.
ROBERTSON-GOVAN CO.
Y

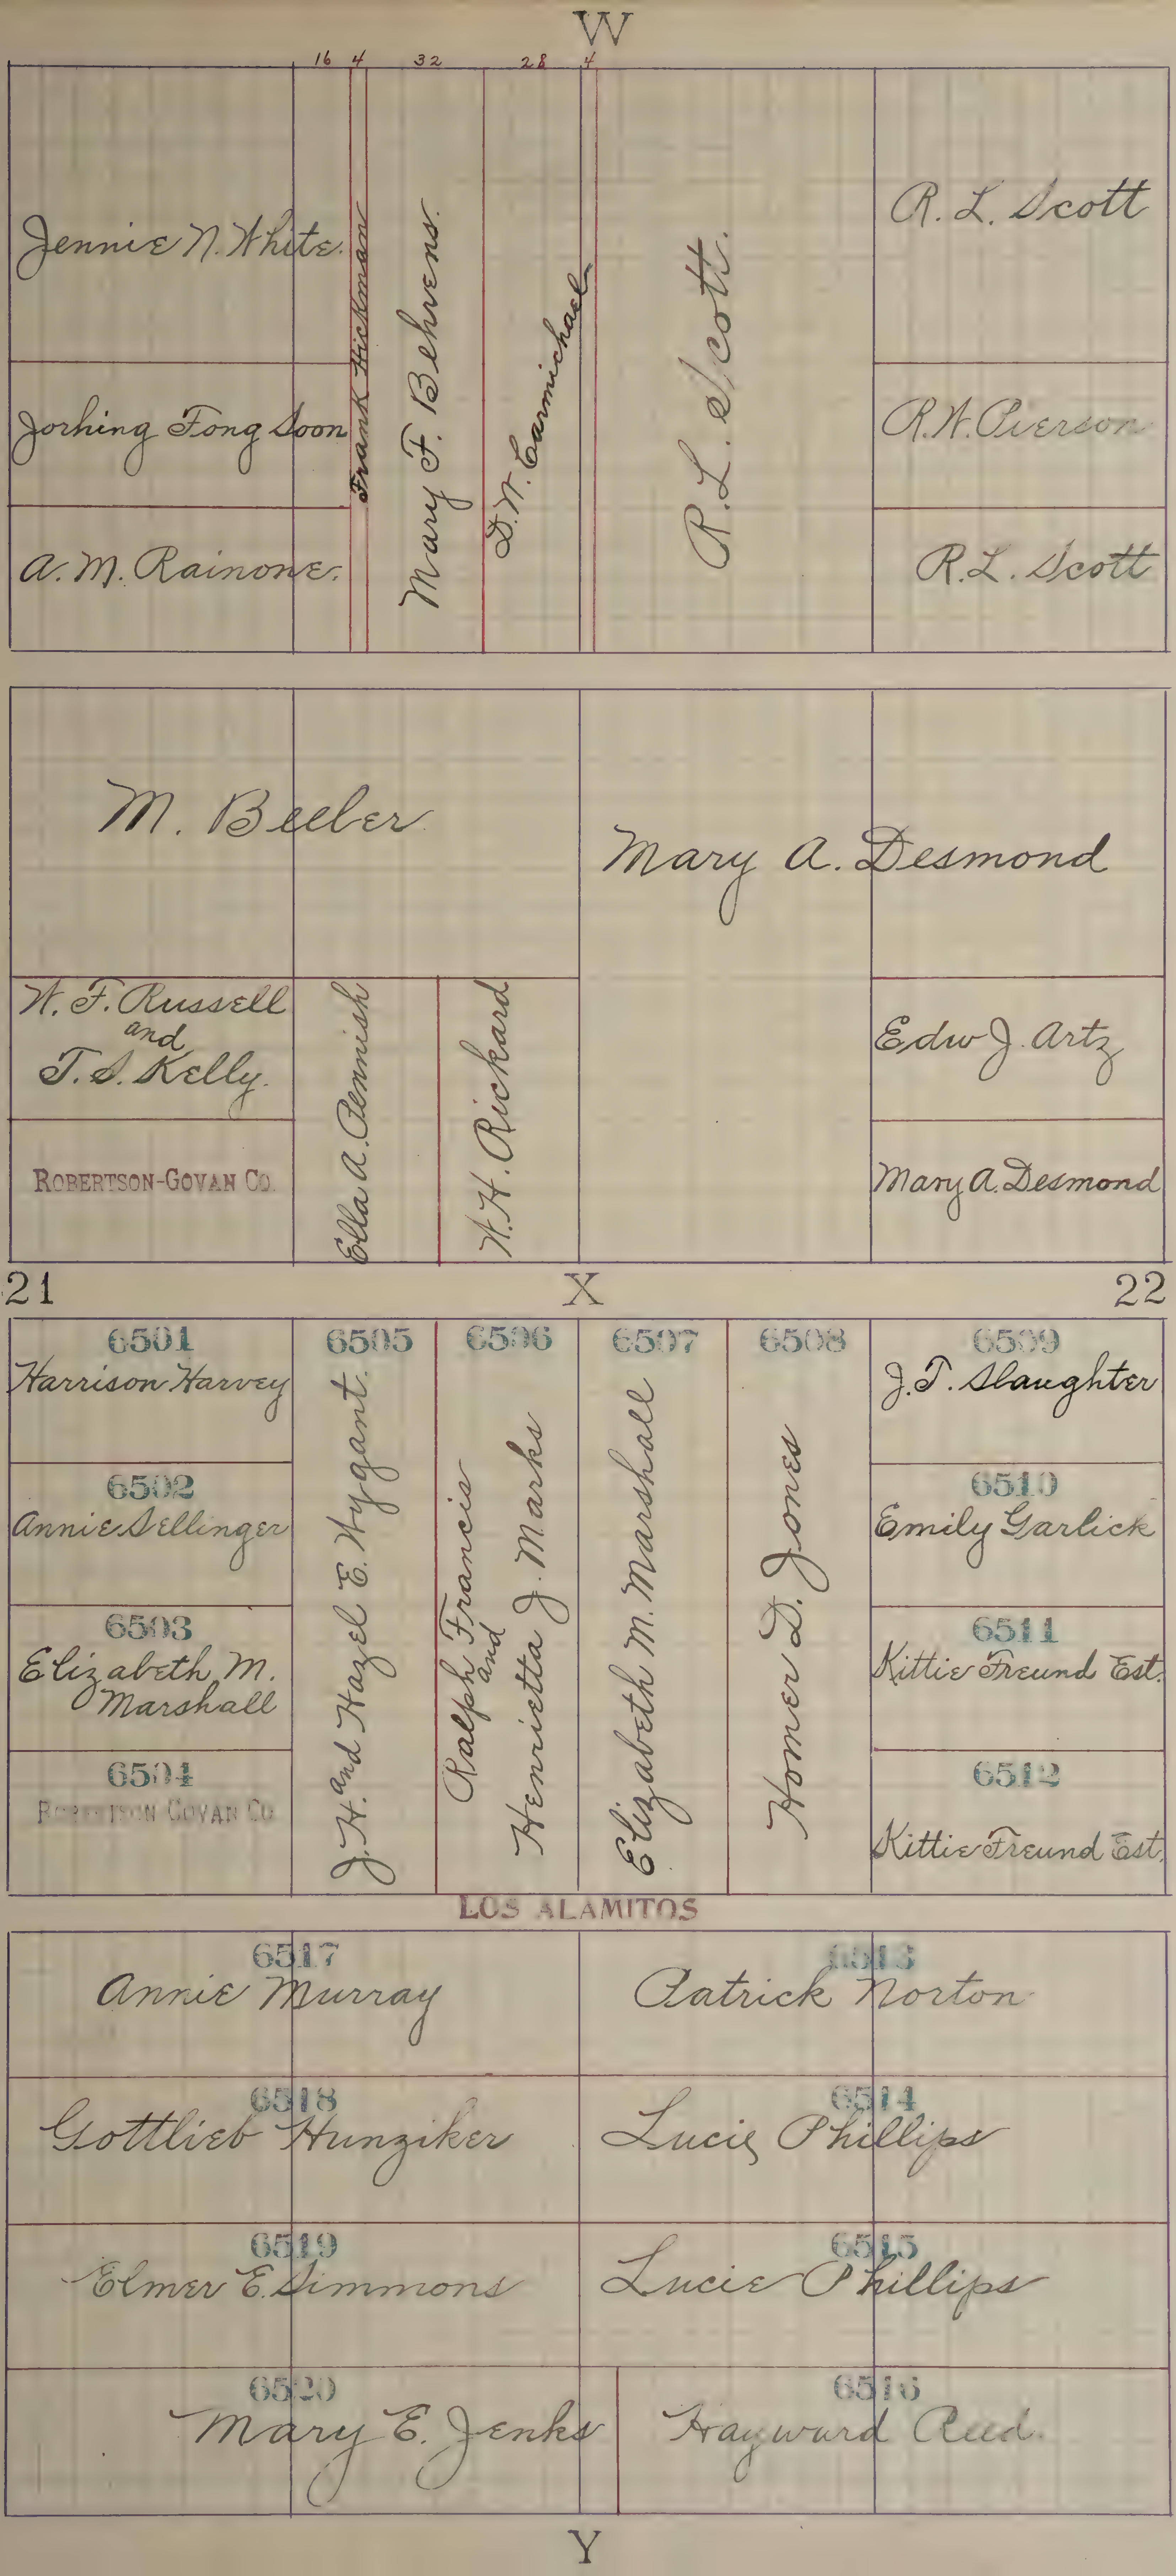
W
16
4
32
28
4
Jennie N. White
Jorhing Fong Soon
A. M. Rainone
Frank Hickman
Mary F. Behrens
D. W. Carmichael
R. L. Scott
R. L. Scott
R. W. Pierson
R. L. Scott
M. Beeber
Mary A. Desmond
W. F. Russell and T. S. Kelly
Robertson-Govan Co.
Ella A. Pennish
W. H. Rickard
Edw J. Artz
Mary A. Desmond
21
X
22
6501
Harrison Harvey
6502
Annie Sellinger
6503
Elizabeth M. Marshall
6504
Robertson-Govan Co
6505
J. H. and Hazel E. Wygant
6506
Ralph Francis and Henrietta J. Marks
6507
Elizabeth M. Marshall
6508
Homer D. Jones
6509
J. T. Slaughter
6510
Emily Garlick
6511
Kittie Freund Est.
6512
Kittie Freund Est.
LOS ALAMITOS
6517
Annie Murray
6513
Patrick Norton
6518
Gottlieb Hunziker
6514
Lucie Phillips
6519
Elmer E. Simmons
6515
Lucie Phillips
6520
Mary E. Jenks
6516
Hayward Reed
Y

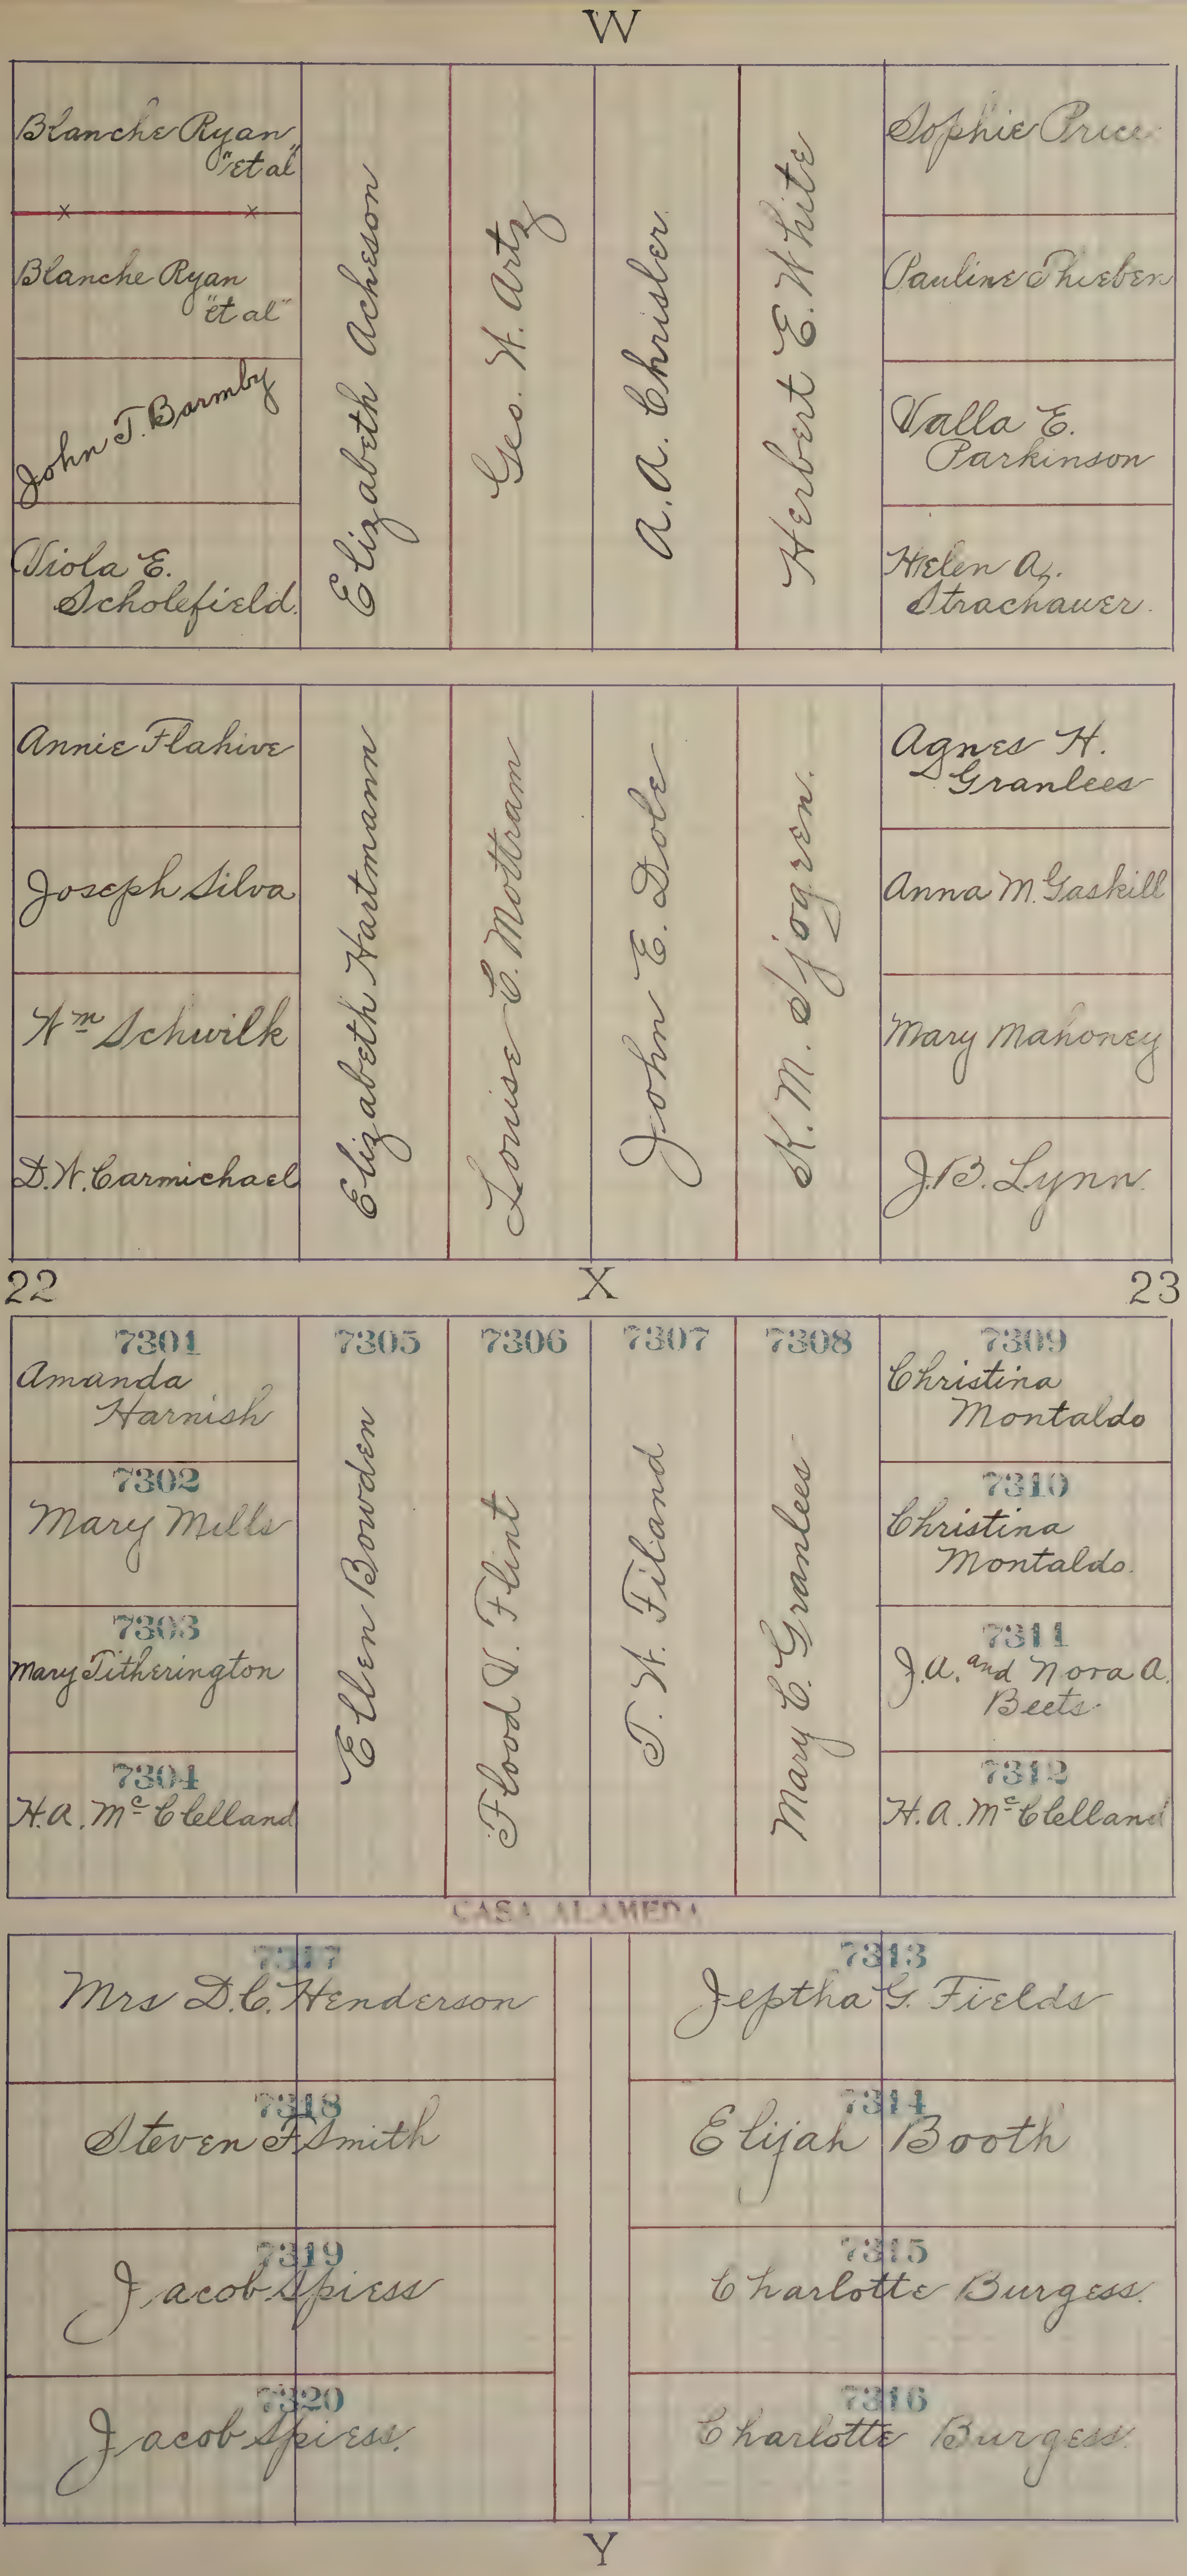
W
Blanche Ryan "et al"
Blanche Ryan "et al"
John T. Barmby
Viola E. Scholefield.
Elizabeth Acheson
Geo. W. Artz
A. A. Chrisler
Herbert E. White
Sophie Price
Pauline Thieben
Valla E. Parkinson
Helen A. Strachauer.
Annie Flahive
Joseph Silva
Wm Schwilk
D. W. Carmichael
Elizabeth Hartmann
Louise E. Mottram
John E. Dole
K. M. Sjogren.
Agnes H. Granlees
Anna M. Gaskill
Mary Mahoney
J. B. Lynn.
22
X
23
7301 Amanda Harnish
7302 Mary Mills
7303 Mary Titherington
7304 H. A. McClelland
7305 Ellen Bowden
7306 Flood V. Flint
7307 T. H. Filand
7308 Mary E. Granlees
7309 Christina Montaldo
7310 Christina Montaldo.
7311 J. A. and Nora A. Beets.
7312 H. A. McClelland
CASA ALAMEDA
7317 Mrs D. C. Henderson
7318 Steven F. Smith
7319 Jacob Spiess
7320 Jacob Spiess.
7313 Jeptha G. Fields
7314 Elijah Booth
7315 Charlotte Burgess.
7316 Charlotte Burgess.
Y

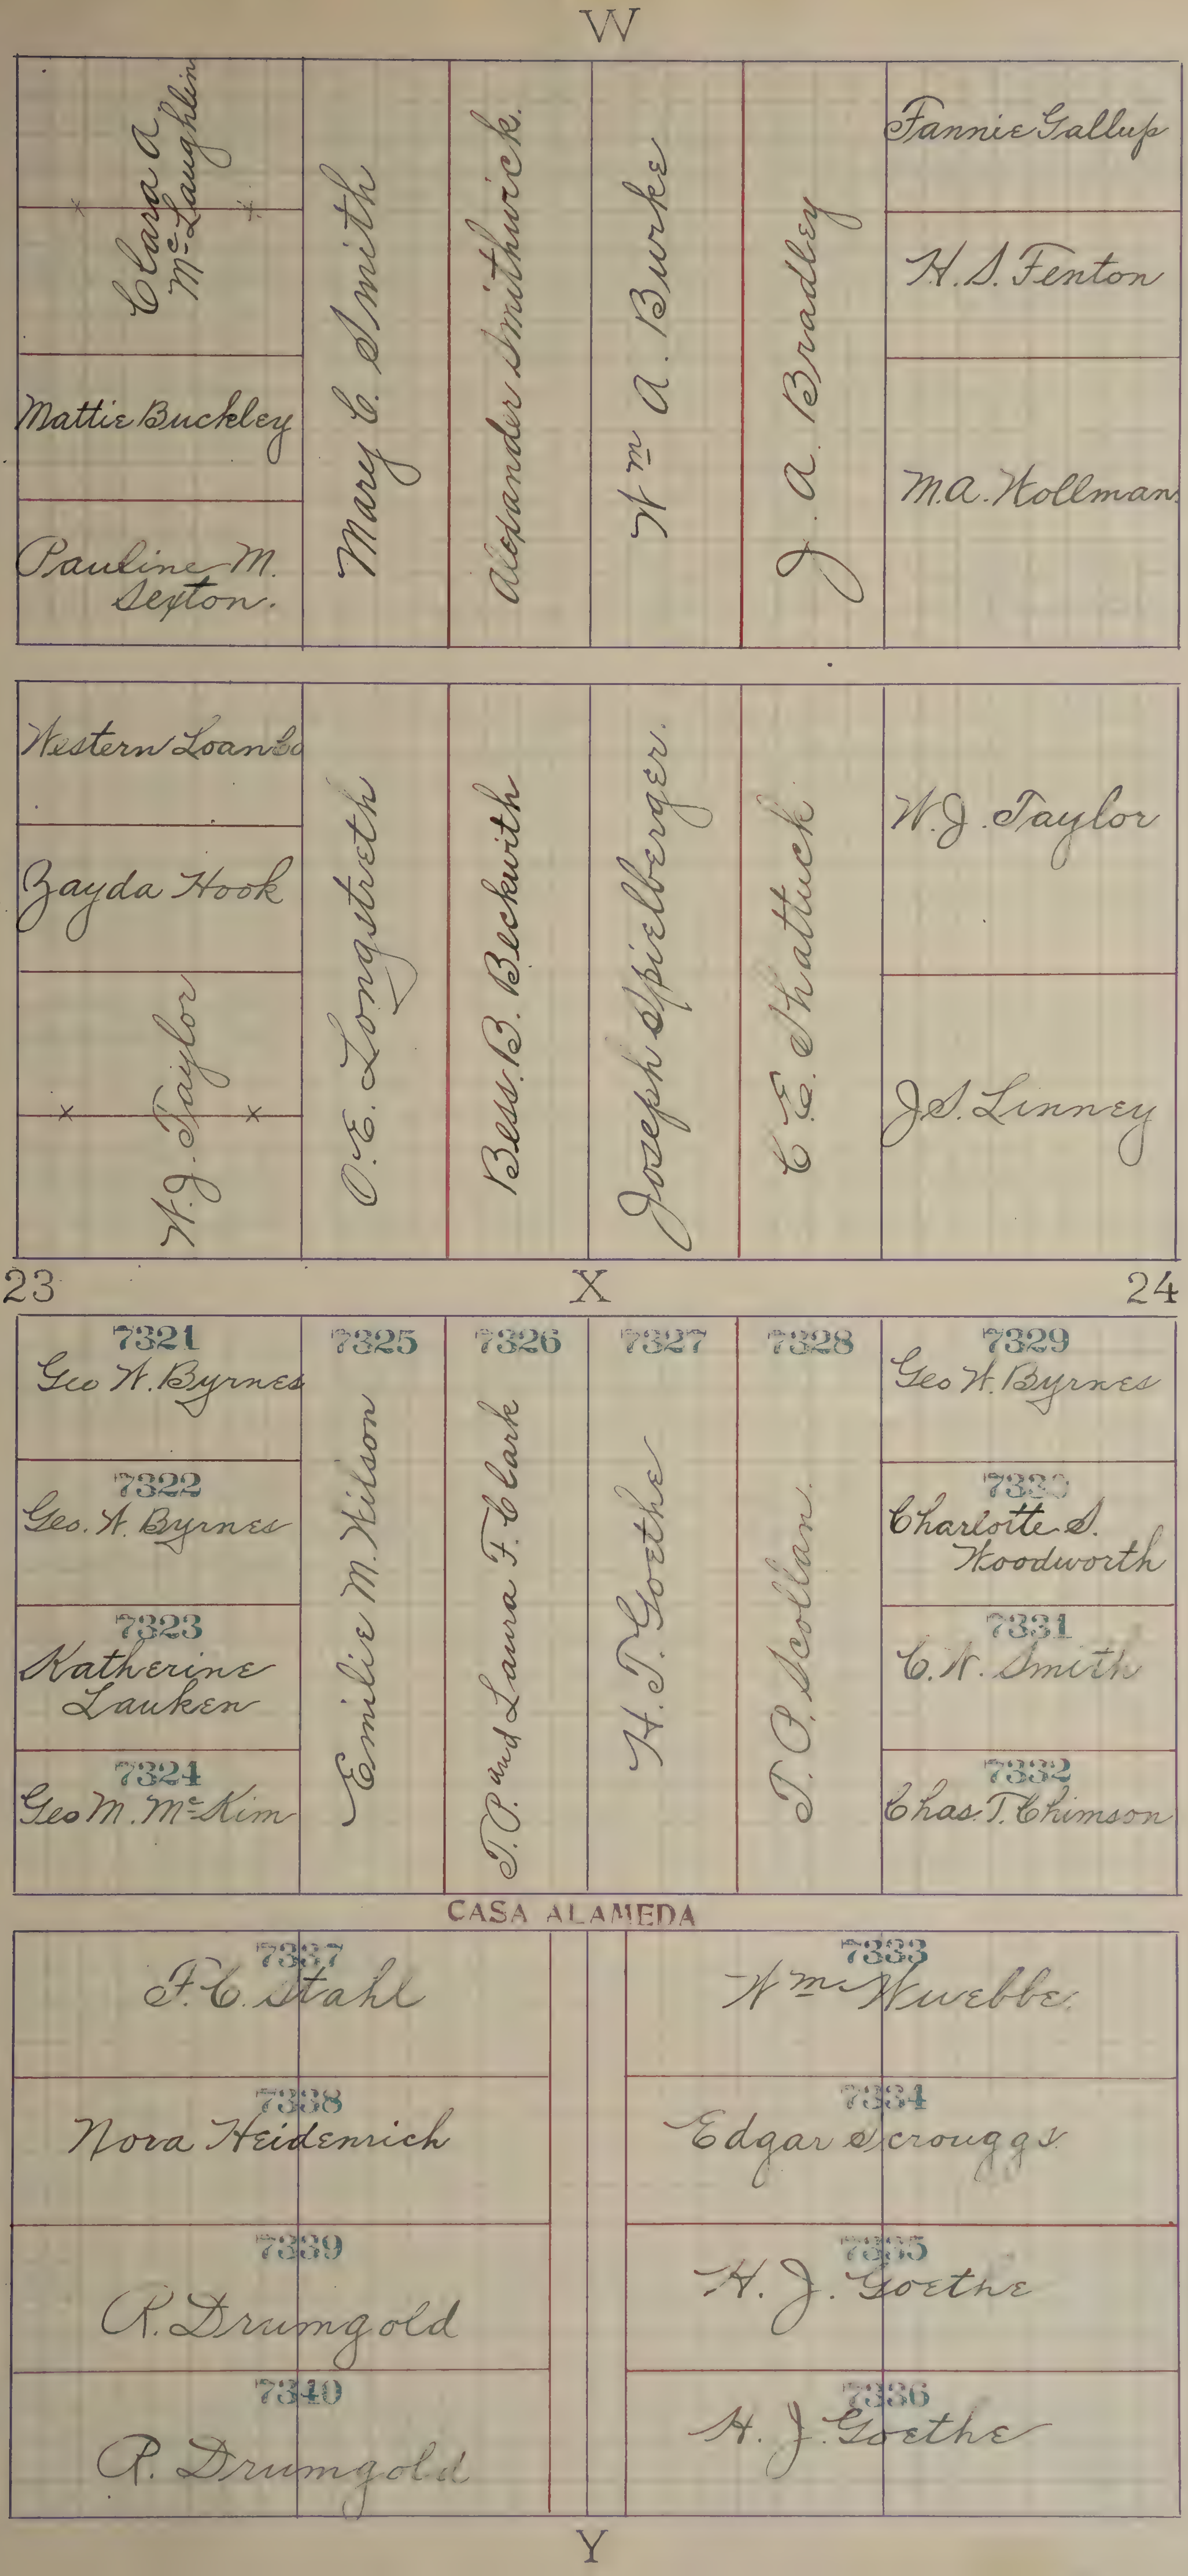
W
Clara A. McLaughlin
Mattie Buckley
Pauline M. Sexton.
Mary E. Smith
Alexander Smithwick.
Wm. A. Burke
J. A. Bradley
Fannie Gallup
H. S. Fenton
M. A. Hollman
Western Loan Co
Zayda Hook
W. J. Taylor
O. E. Longstreth
Bess B. Beckwith
Joseph Spielberger.
C. E. Shattuck
W. J. Taylor
J. S. Linney
23
X
24
7321
Geo W. Byrnes
7322
Geo. W. Byrnes
7323
Katherine Lauken
7324
Geo M. McKim
7325
Emilie M. Wilson
7326
T. P. and Laura F. Clark
7327
H. T. Goethe
7328
T. O. Scollan.
7329
Geo W. Byrnes
7330
Charlotte S. Woodworth
7331
C. W. Smith
7332
Chas. T. Chimson
CASA ALAMEDA
7337
F. C. Stahl
7338
Nora Heidenrich
7339
R. Drumgold
7340
R. Drumgold
7333
Wm. Wuebbe
7334
Edgar Scroggs
7335
H. J. Goethe
7336
H. J. Goethe
Y

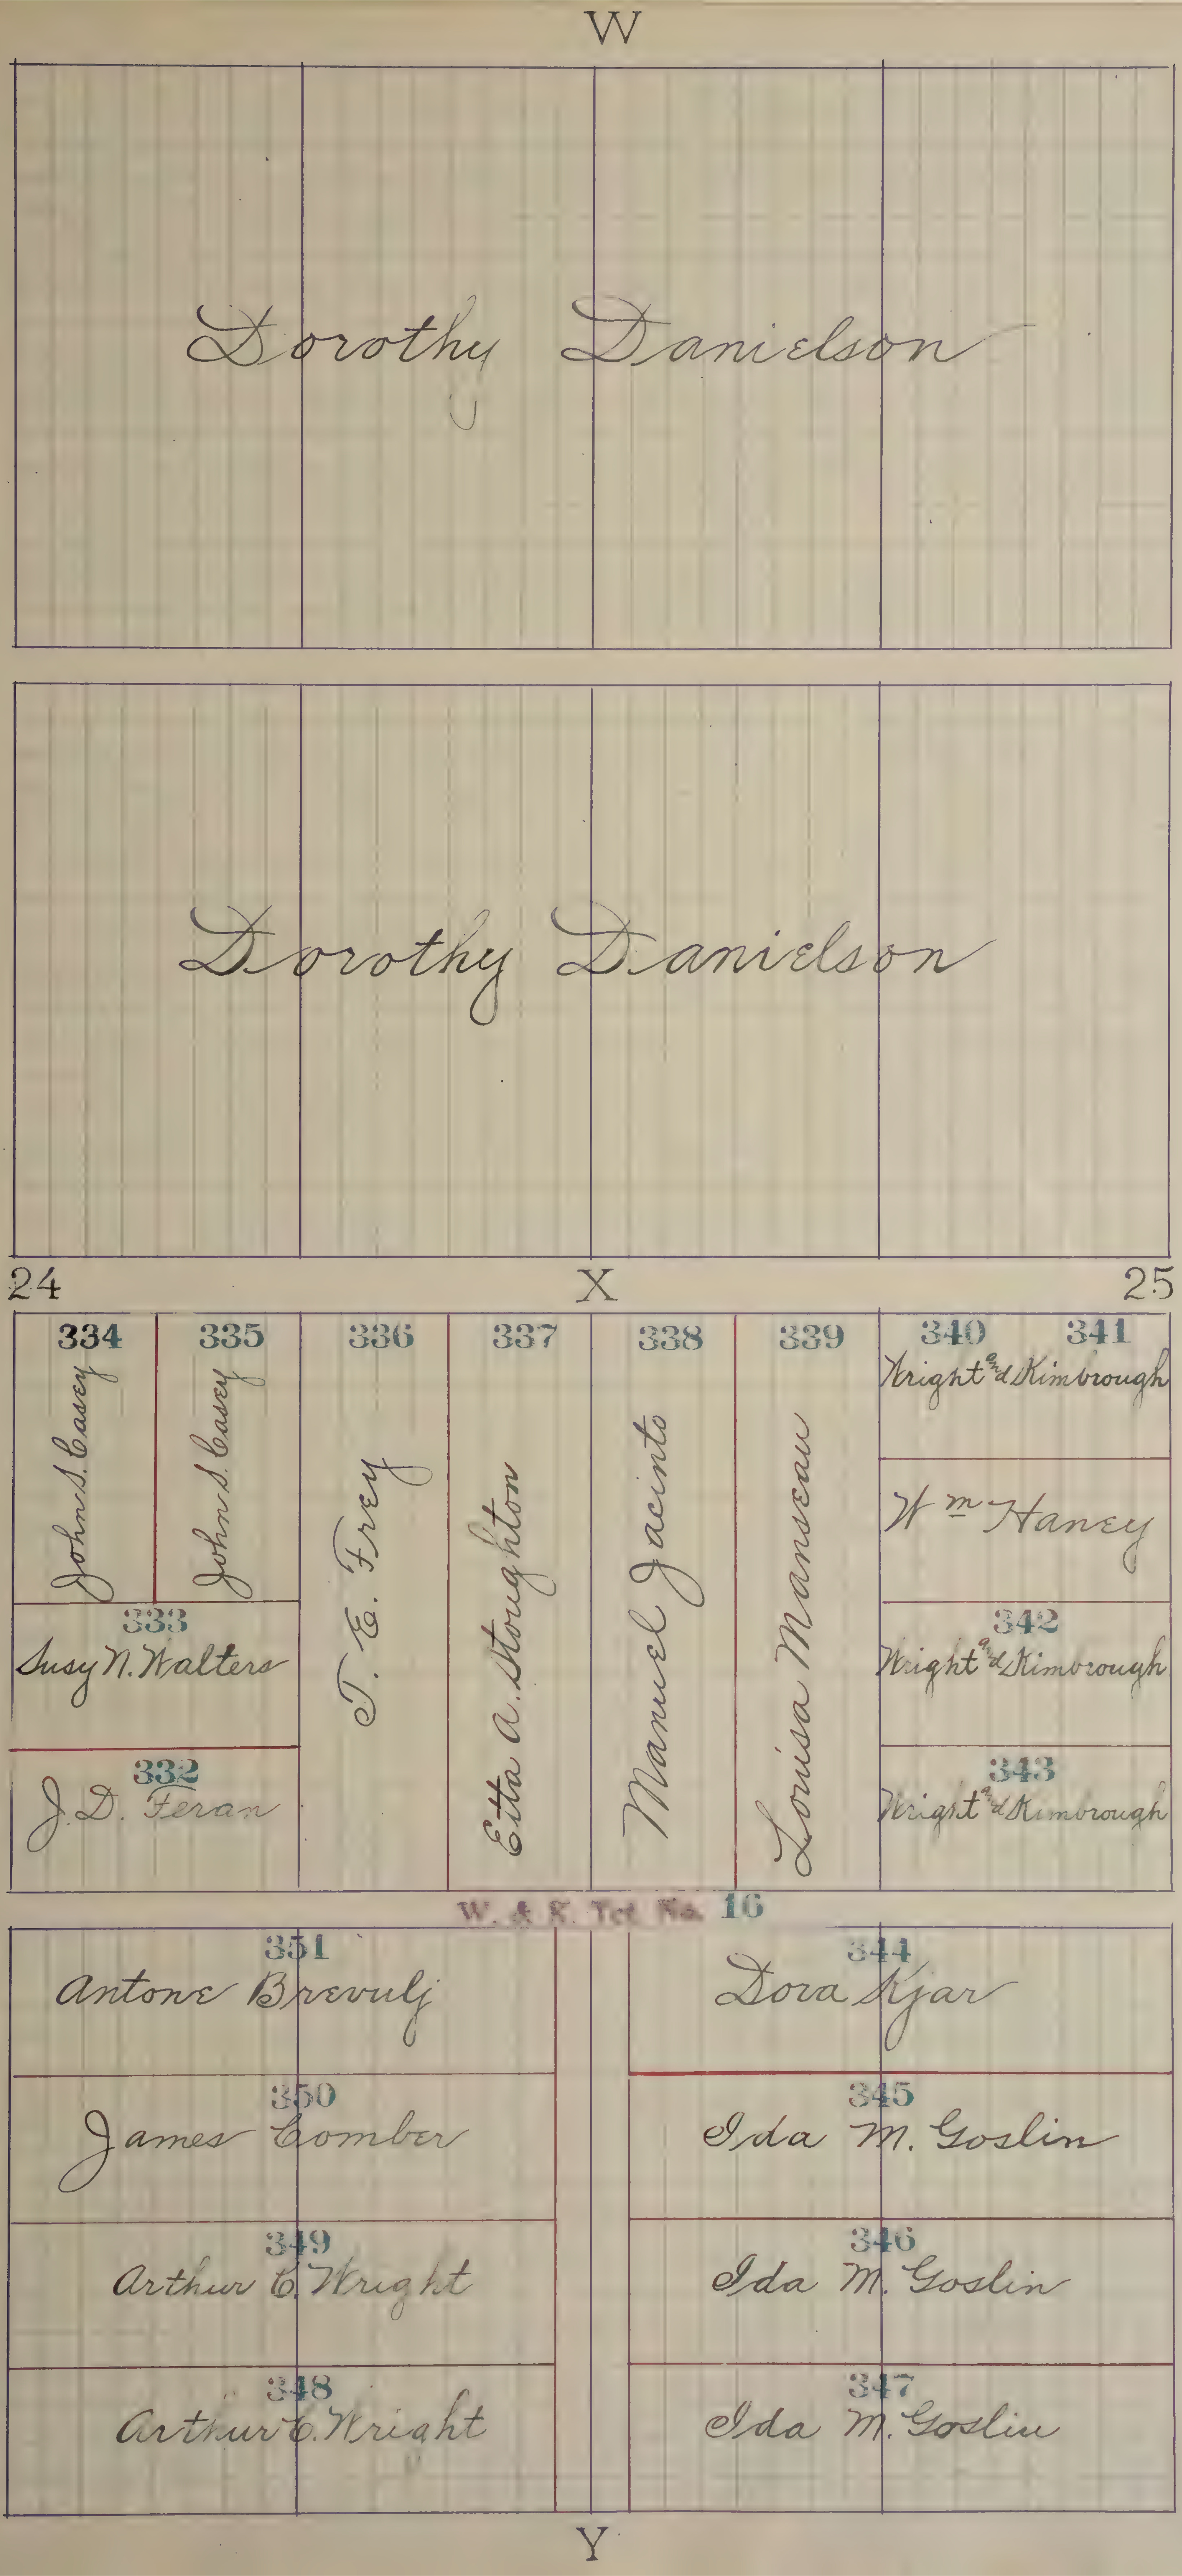
W
Dorothy Danielson
Dorothy Danielson
24
X
25
334
John S. Casey
335
John S. Casey
336
T. E. Frey
337
Etta A. Stoughton
338
Manuel Jacinto
339
Louisa Manseau
340
341
Wright and Kimbrough
Wm Haney
333
Susy N. Walters
342
Wright and Kimbrough
332
J. D. Feran
343
Wright and Kimbrough
W. & K. Tct No. 16
351
Antone Brevulj
344
Dora Kjar
350
James Comber
345
Ida M. Goslin
349
Arthur C. Wright
346
Ida M. Goslin
348
Arthur C. Wright
347
Ida M. Goslin
Y

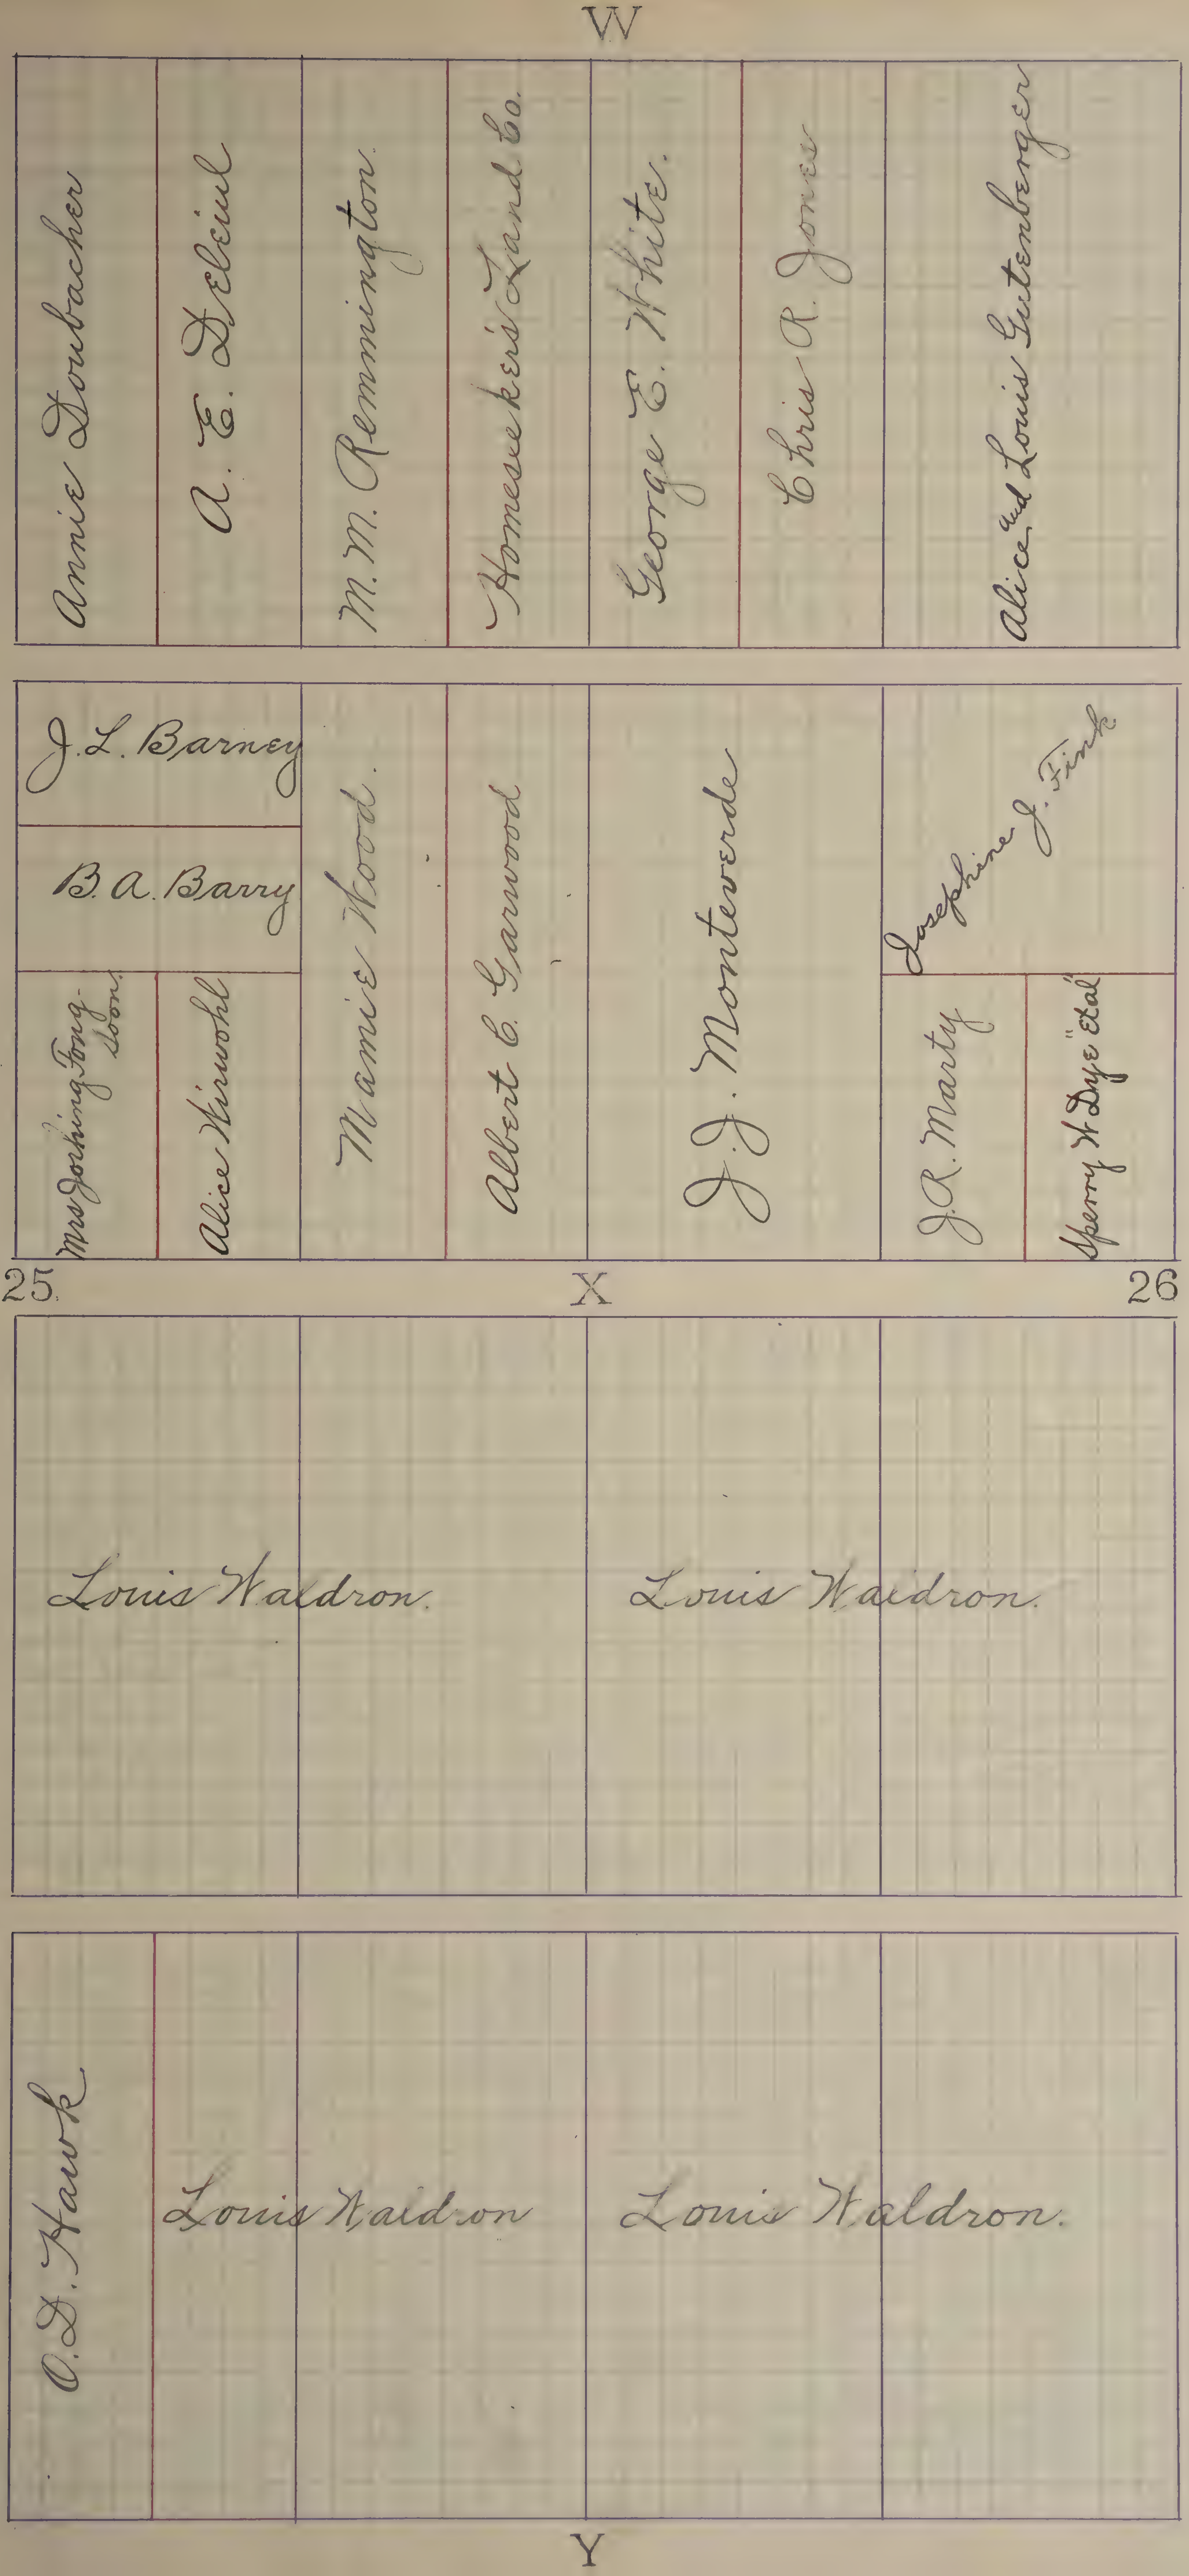
W
Annie Dornbacher
A. E. Deleuil
M. M. Remmington.
Homeseekers Land Co.
George E. White.
Chris R. Jones
Alice and Louis Gutenberger
J. L. Barney
B. A. Barry
Mrs Joshing Fong-Soon.
Alice Wirwohl
Mamie Wood.
Albert E. Garwood
J. J. Monteverde
Josephine J. Fink
J. R. Marty
Sperry W Dye "et al"
25.
X
26
Louis Waldron.
Louis Waldron.
O. D. Hawk
Louis Waldron
Louis Waldron.
Y

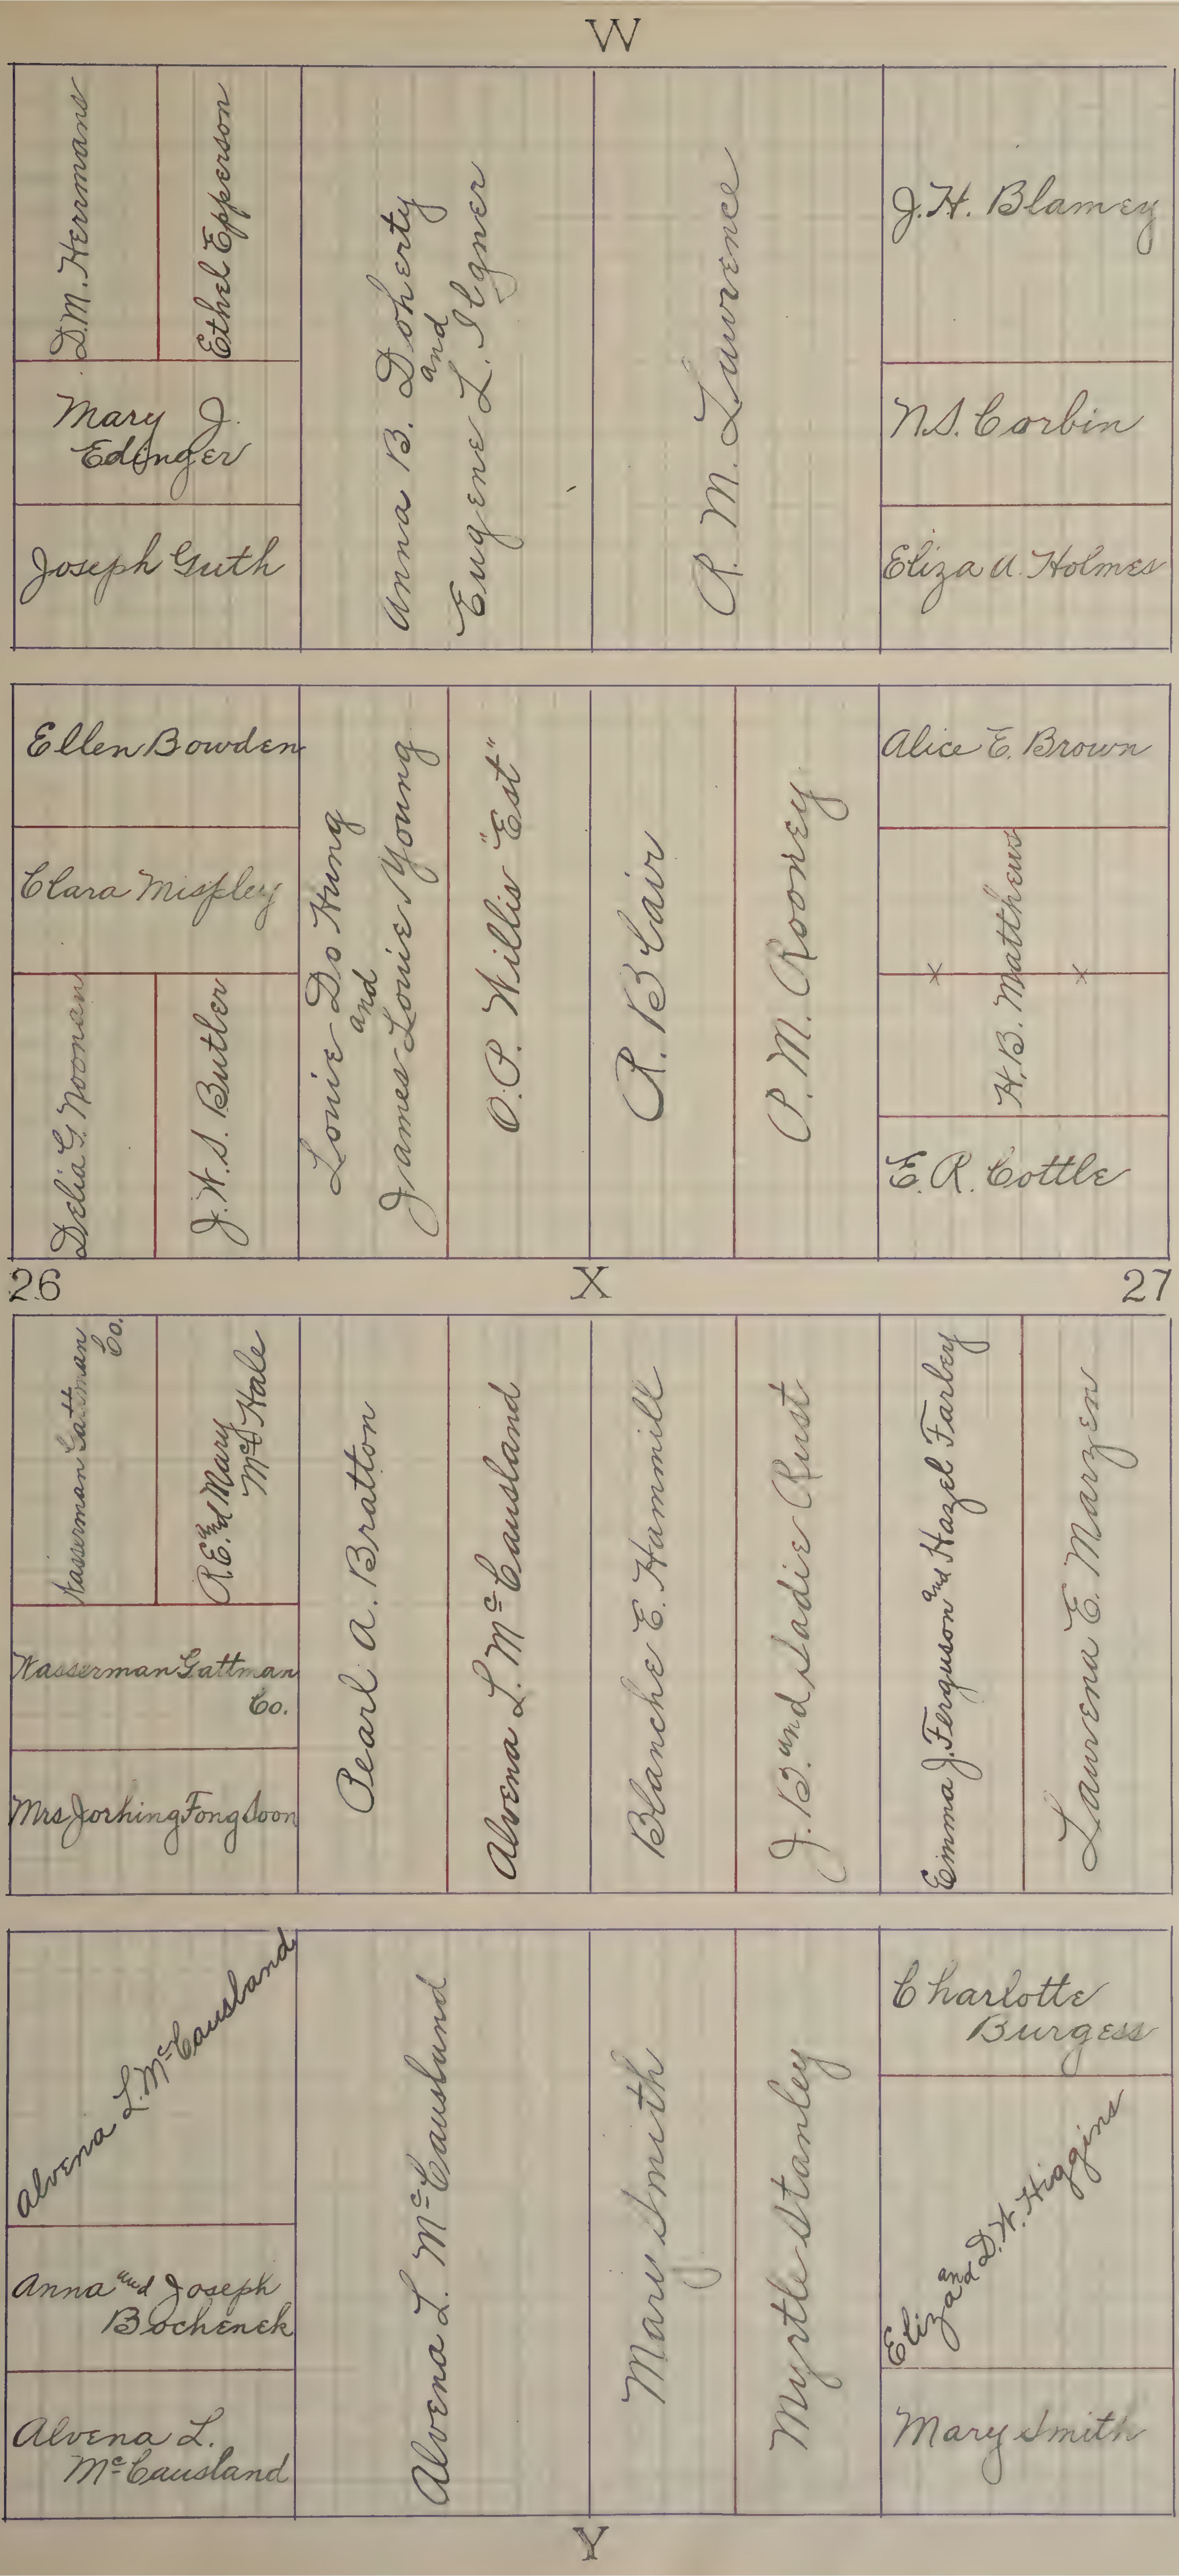
W
D.M. Herrmans
Ethel Epperson
Mary J. Edinger
Joseph Guth
Anna B. Doherty and Eugene L. Ilgner
R. M. Lawrence
J.H. Blamey
N.S. Corbin
Eliza A. Holmes
Ellen Bowden
Clara Misfley
Delia G. Noonan
J.W.S. Butler
Louie Do Hung and James Louie Young
O.P. Willis "Est"
R. B. Blair
P. M. Rooney
Alice E. Brown
H.B. Matthews
E.R. Cottle
26
X
27
Wasserman Gattman Co.
R.E. and Mary McHale
Wasserman Gattman Co.
Mrs Jo King Fong Soon
Pearl A. Bratton
Alvena L. McCausland
Blanche E. Hammill
J. B. and Sadie Rust
Emma J. Ferguson and Hazel Farley
Lawena E. Manzer
Alvena L. McCausland
Anna and Joseph Bochenek
Alvena L. McCausland
Alvena L. McCausland
Mary Smith
Myrtle Stanley
Charlotte Burgess
Eliza and D.H. Higgins
Mary Smith
Y

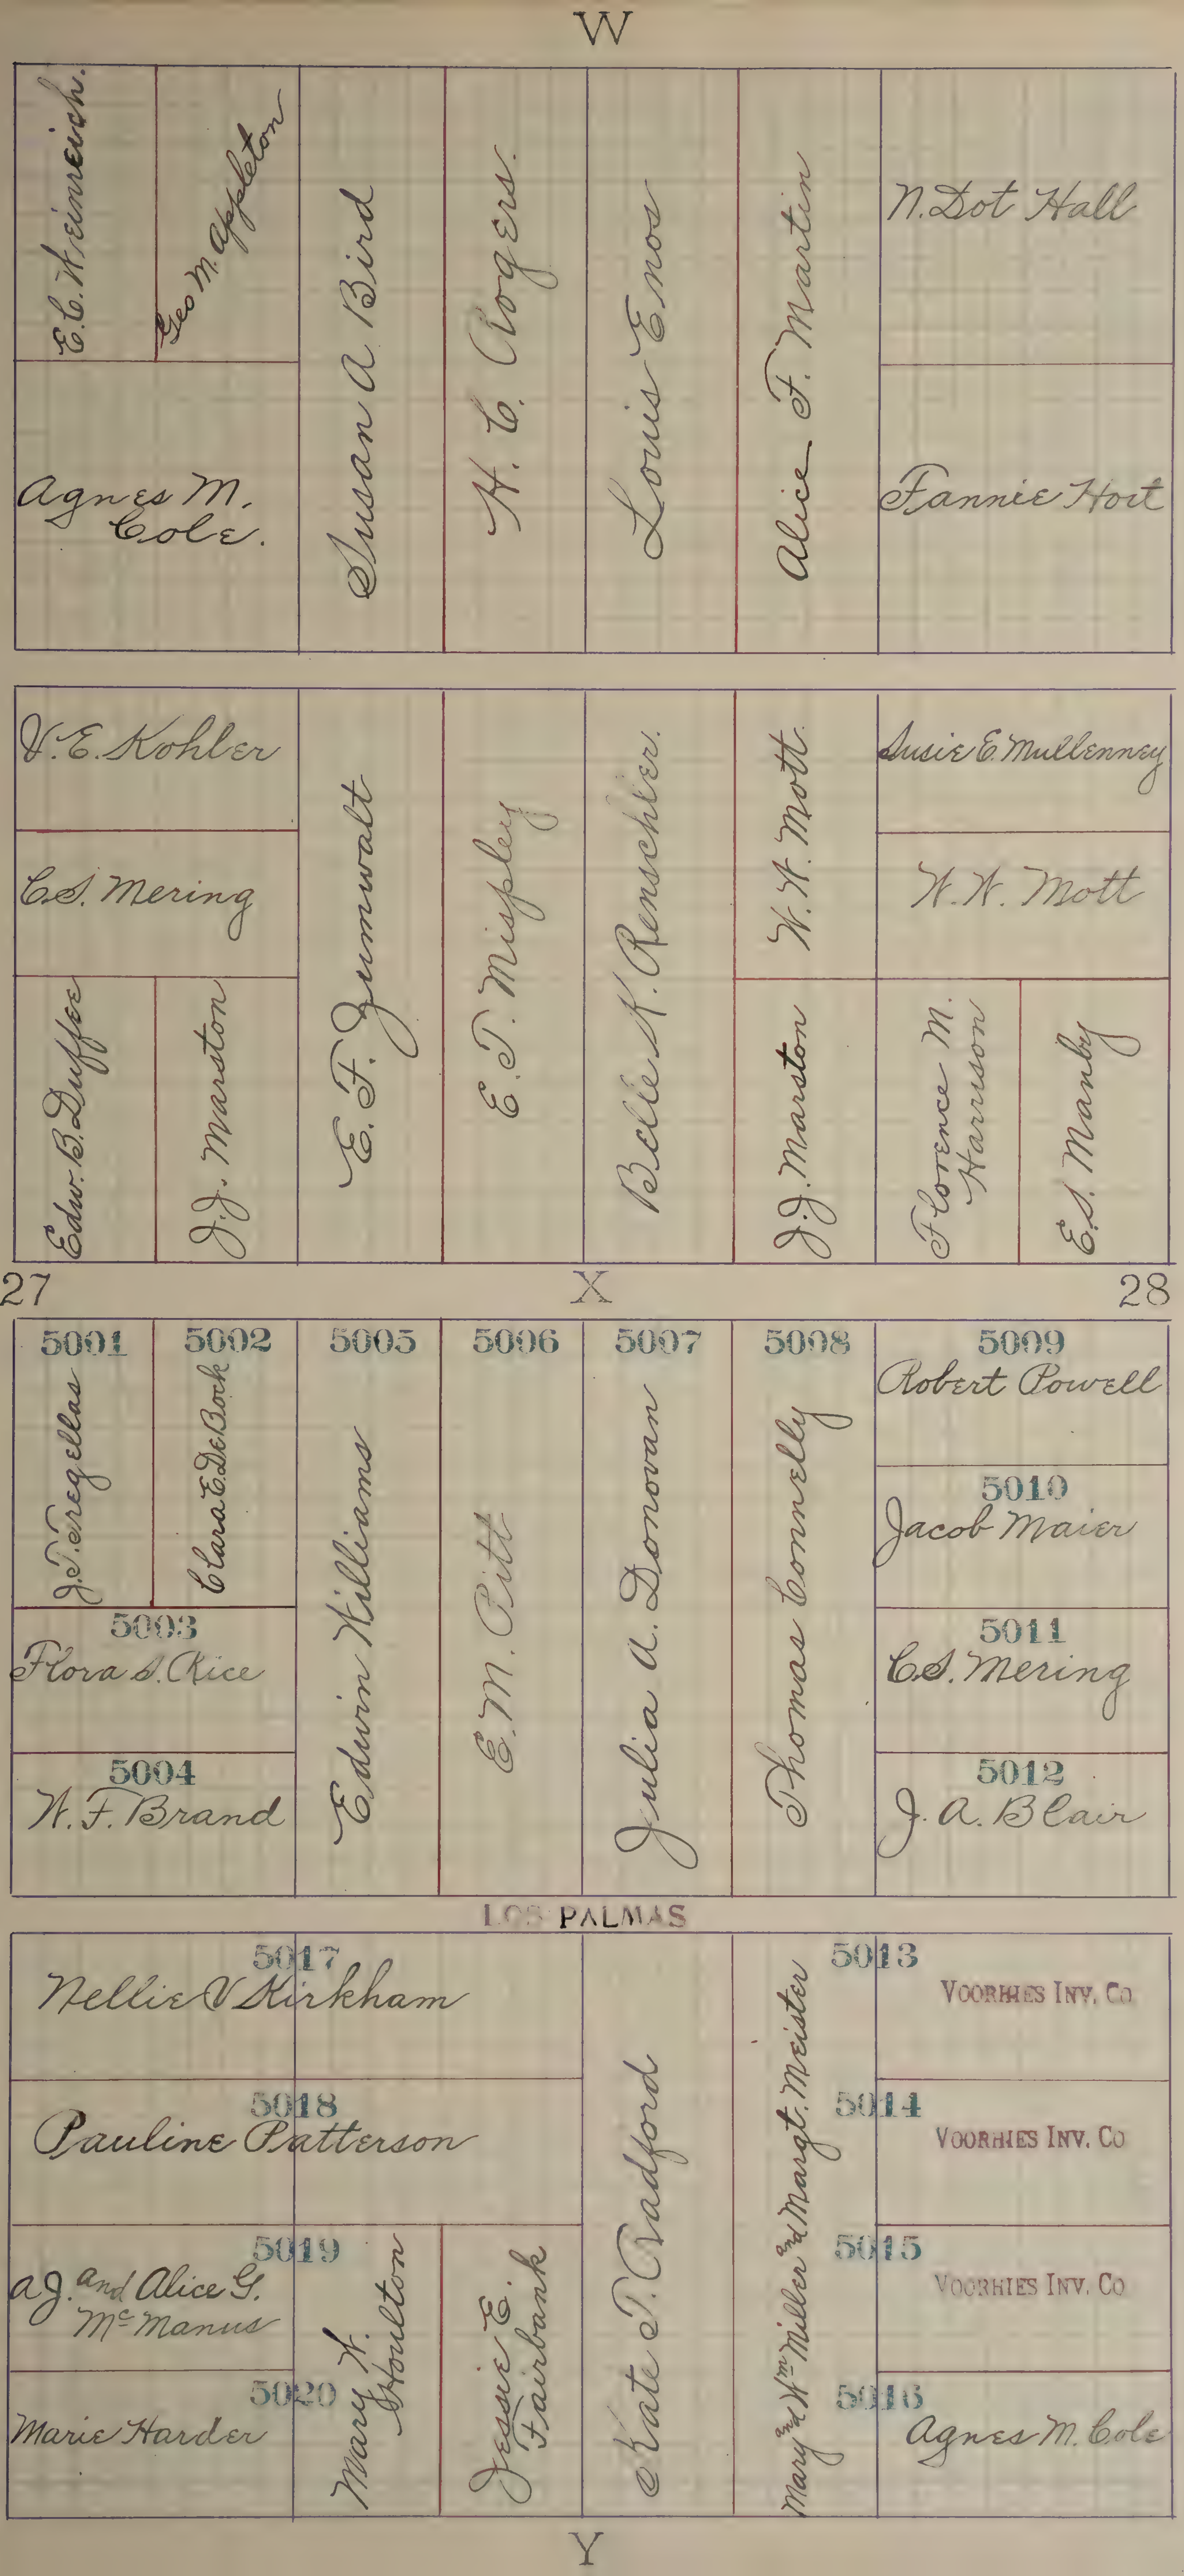
W
E.C. Weinreich.
Geo M. Appleton
Agnes M. Cole.
Susan A Bird
H. C. Rogers.
Louis Enos
Alice F. Martin
N. Dot Hall
Fannie Hoit
V. E. Kohler
C.S. Mering
Edw. B. Duffee
J.J. Marston
E. F. Zumwalt
E. T. Mispley
Belle H. Renschler.
W. H. Mott
J.J. Marston
Susie E. Mullenney
W. H. Mott
Florence M. Harrison
E.S. Manby
27
X
28
5001
J.T. Tregellas
5002
Clara E. DeBock
5003
Flora S. Rice
5004
W. F. Brand
5005
Edwin Williams
5006
E. M. Pitt
5007
Julia A. Donovan
5008
Thomas Connelly
5009
Robert Powell
5010
Jacob Maier
5011
C.S. Mering
5012
J. A. Blair
LOS PALMAS
5017
Nellie V Kirkham
5018
Pauline Patterson
5019
A.J. and Alice G. McManus
5020
Marie Harder
Mary H. Moulton
Jessie E. Fairbank
Kate T. Radford
Mary and Wm Miller and Margt. Meister
5013
VOORHIES INV. CO
5014
VOORHIES INV. CO
5015
VOORHIES INV. CO
5016
Agnes M. Cole
Y

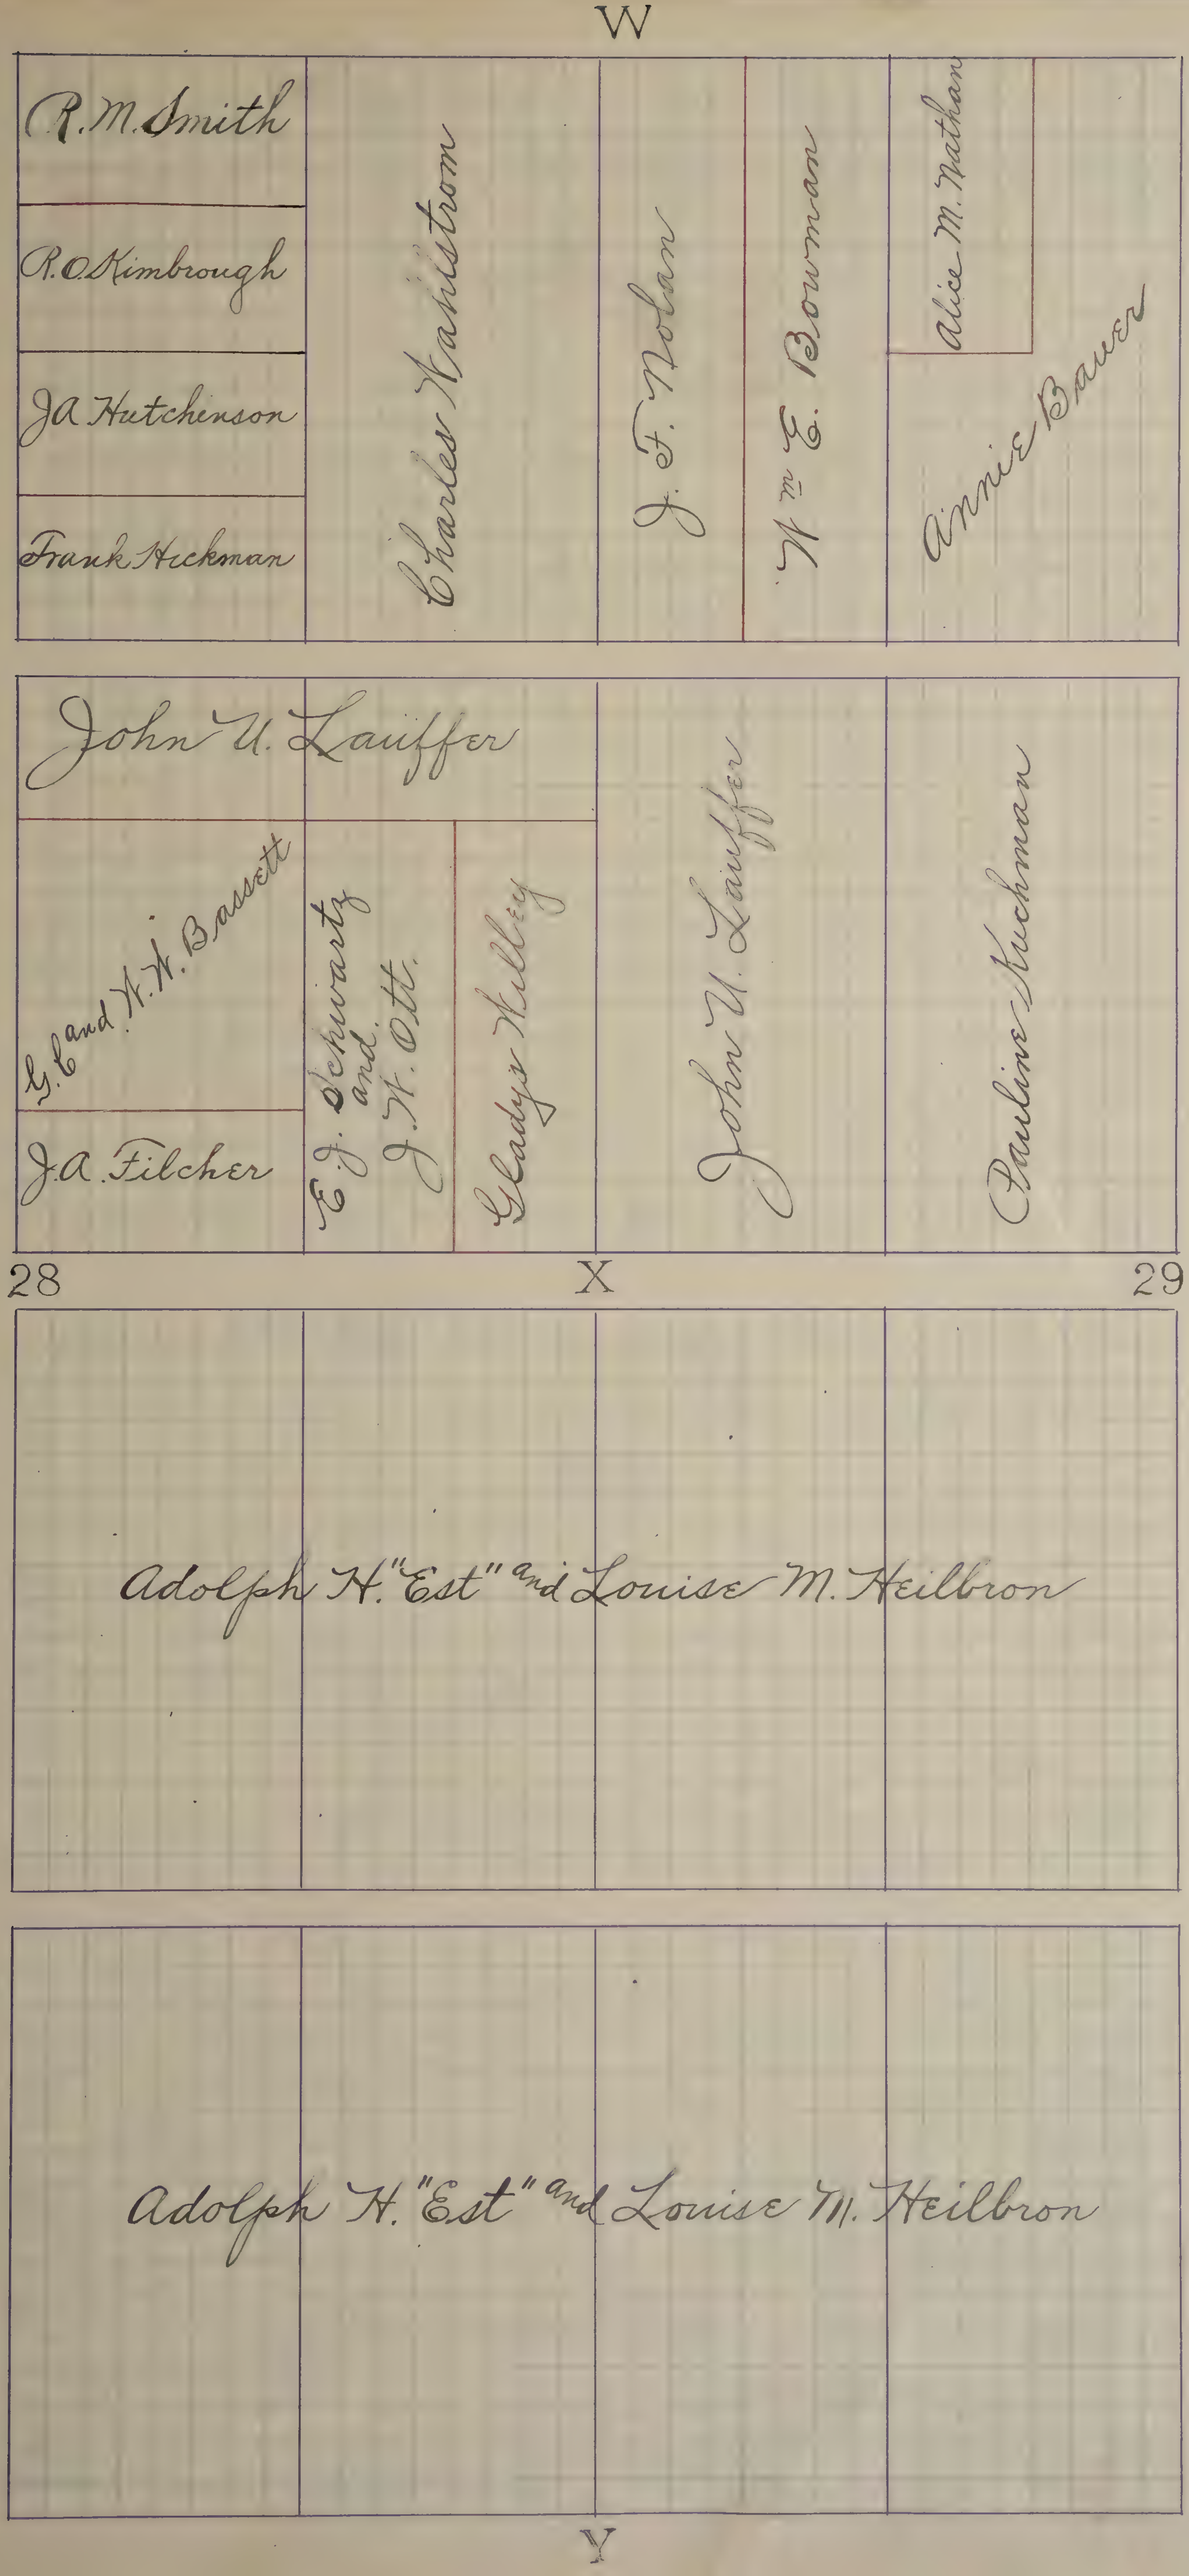
W
R.M. Smith
R.O. Kimbrough
J.A. Hutchinson
Frank Hickman
Charles Wahlstrom
J.F. Nolan
Wm E. Bowman
Alice M. Nathan
Annie Bauer
John U. Lauffer
G.C. and W.W. Bassett
J.A. Filcher
E.J. Schwartz and J.W. Ott
Gladys Hilley
John U. Lauffer
Pauline Hickman
28
X
29
Adolph H. "Est" and Louise M. Heilbron
Adolph H. "Est" and Louise M. Heilbron
Y

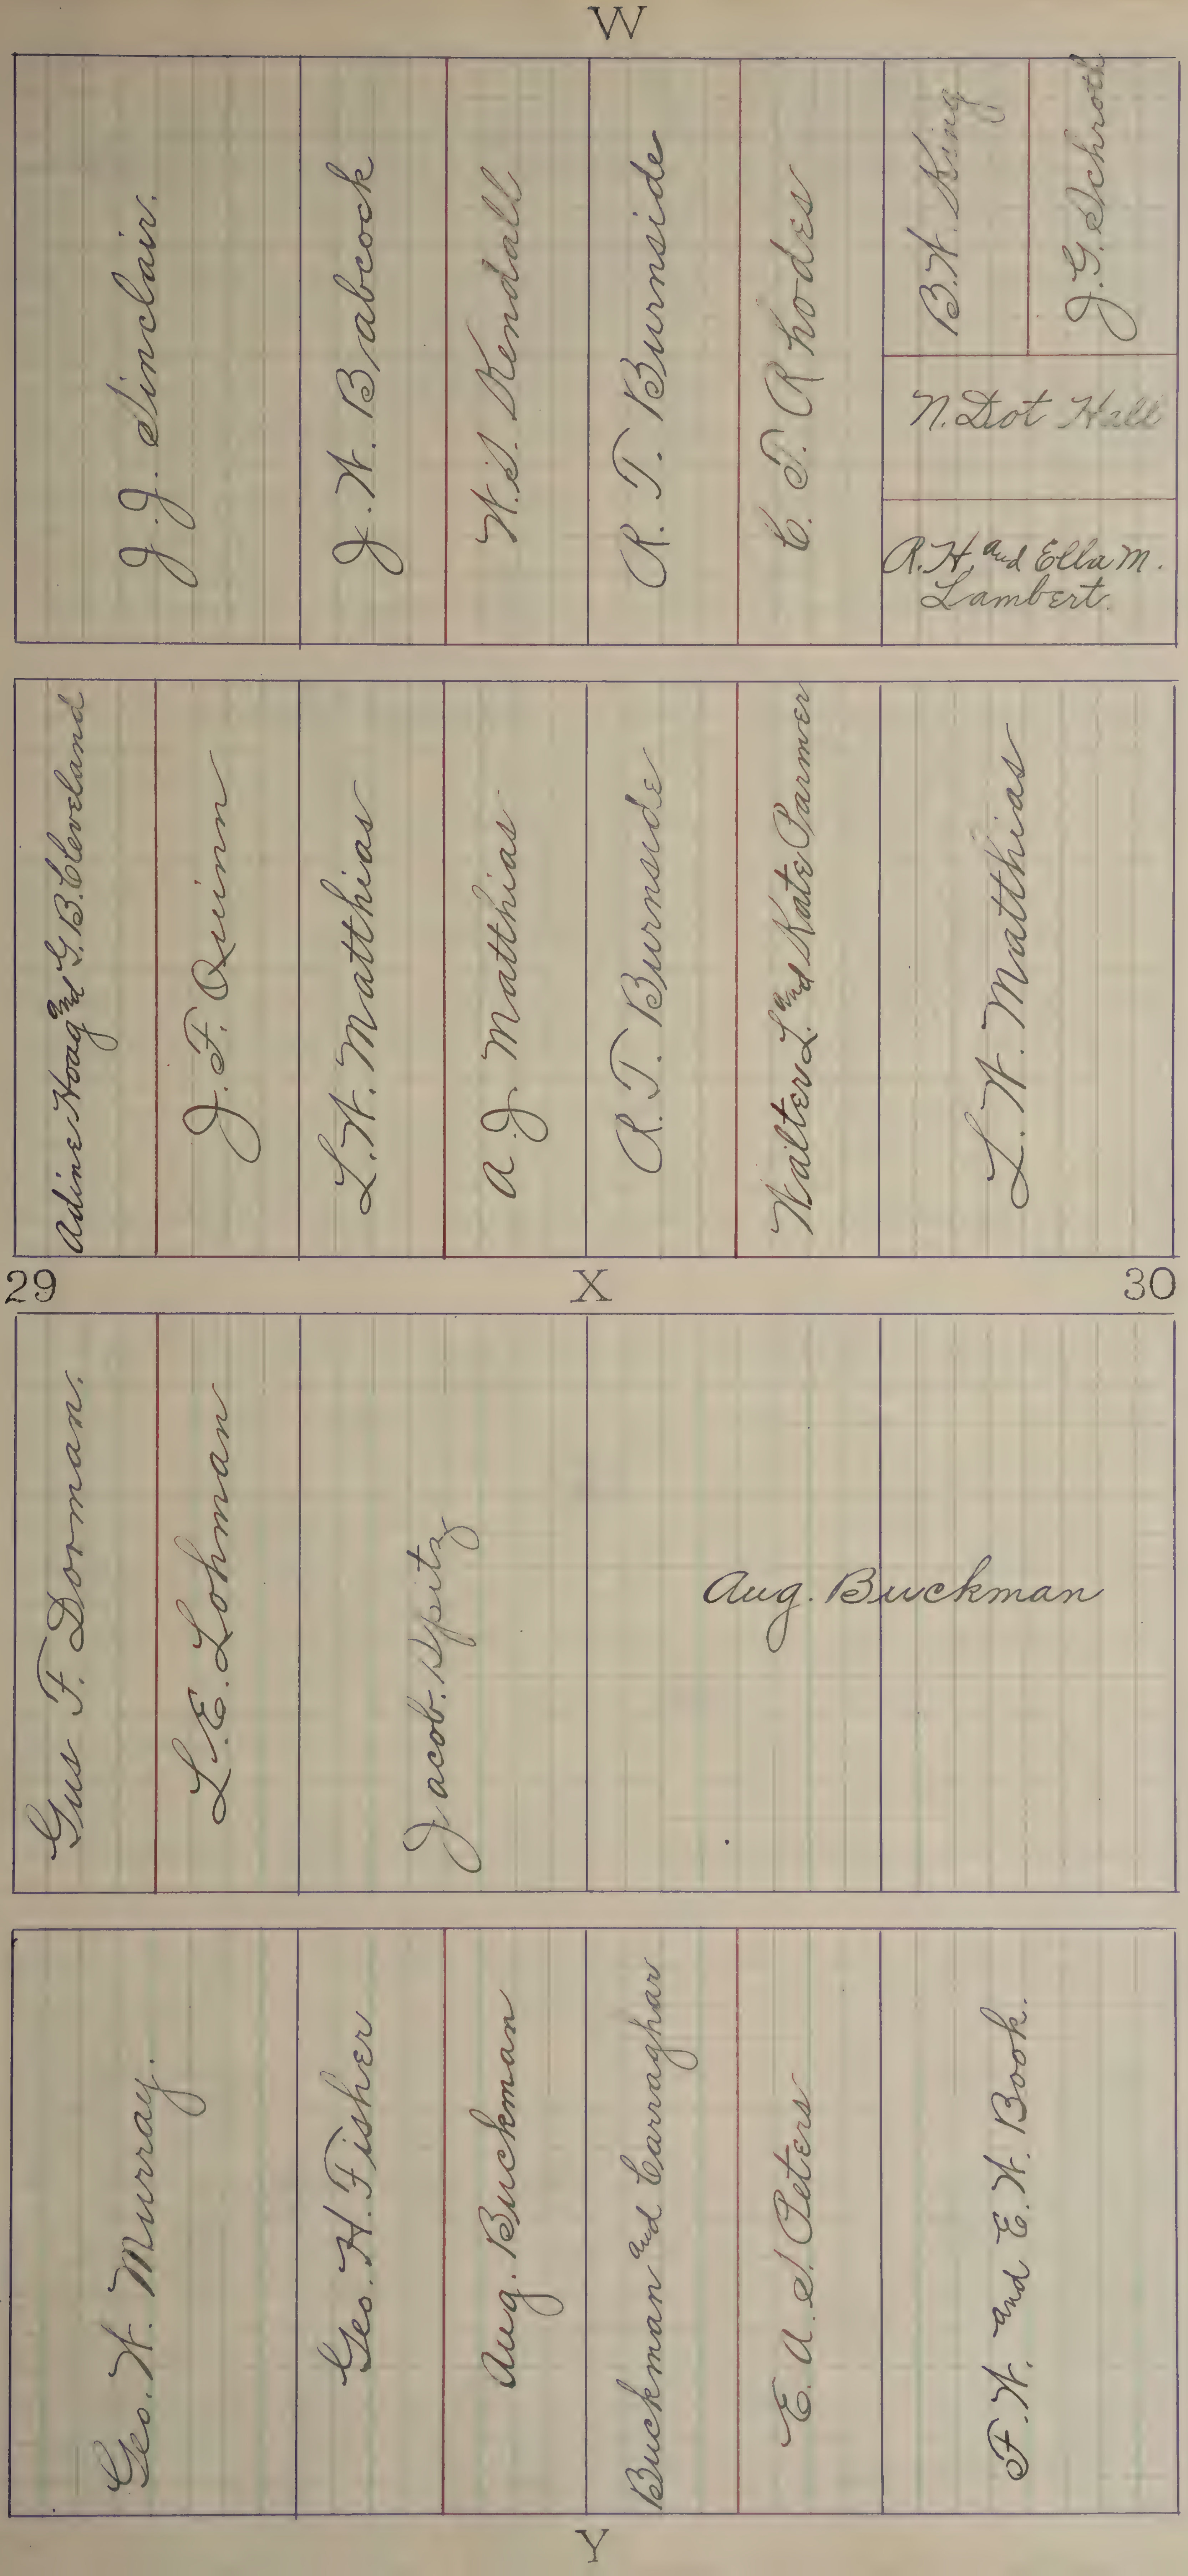
W
J. J. Sinclair.
J. H. Babcock
W. S. Kendall
R. T. Burnside
C. P. Rhodes
B. H. King
J. G. Schroth
N. Dot Hall
R. H. and Ella M. Lambert.
Adine Hoag and G. B. Cleveland
J. F. Quinn
L. H. Matthias
A. J. Matthias
R. T. Burnside
Walter L. and Kate Parmer
L. H. Matthias
29
X
30
Gus F. Dorman.
L. E. Lohman
Jacob. Spitz
Aug. Buckman
Geo. H. Murray.
Geo. H. Fisher
Aug. Buckman
Buckman and Carraghar
E. A. S. Peters
F. H. and E. H. Book.
Y

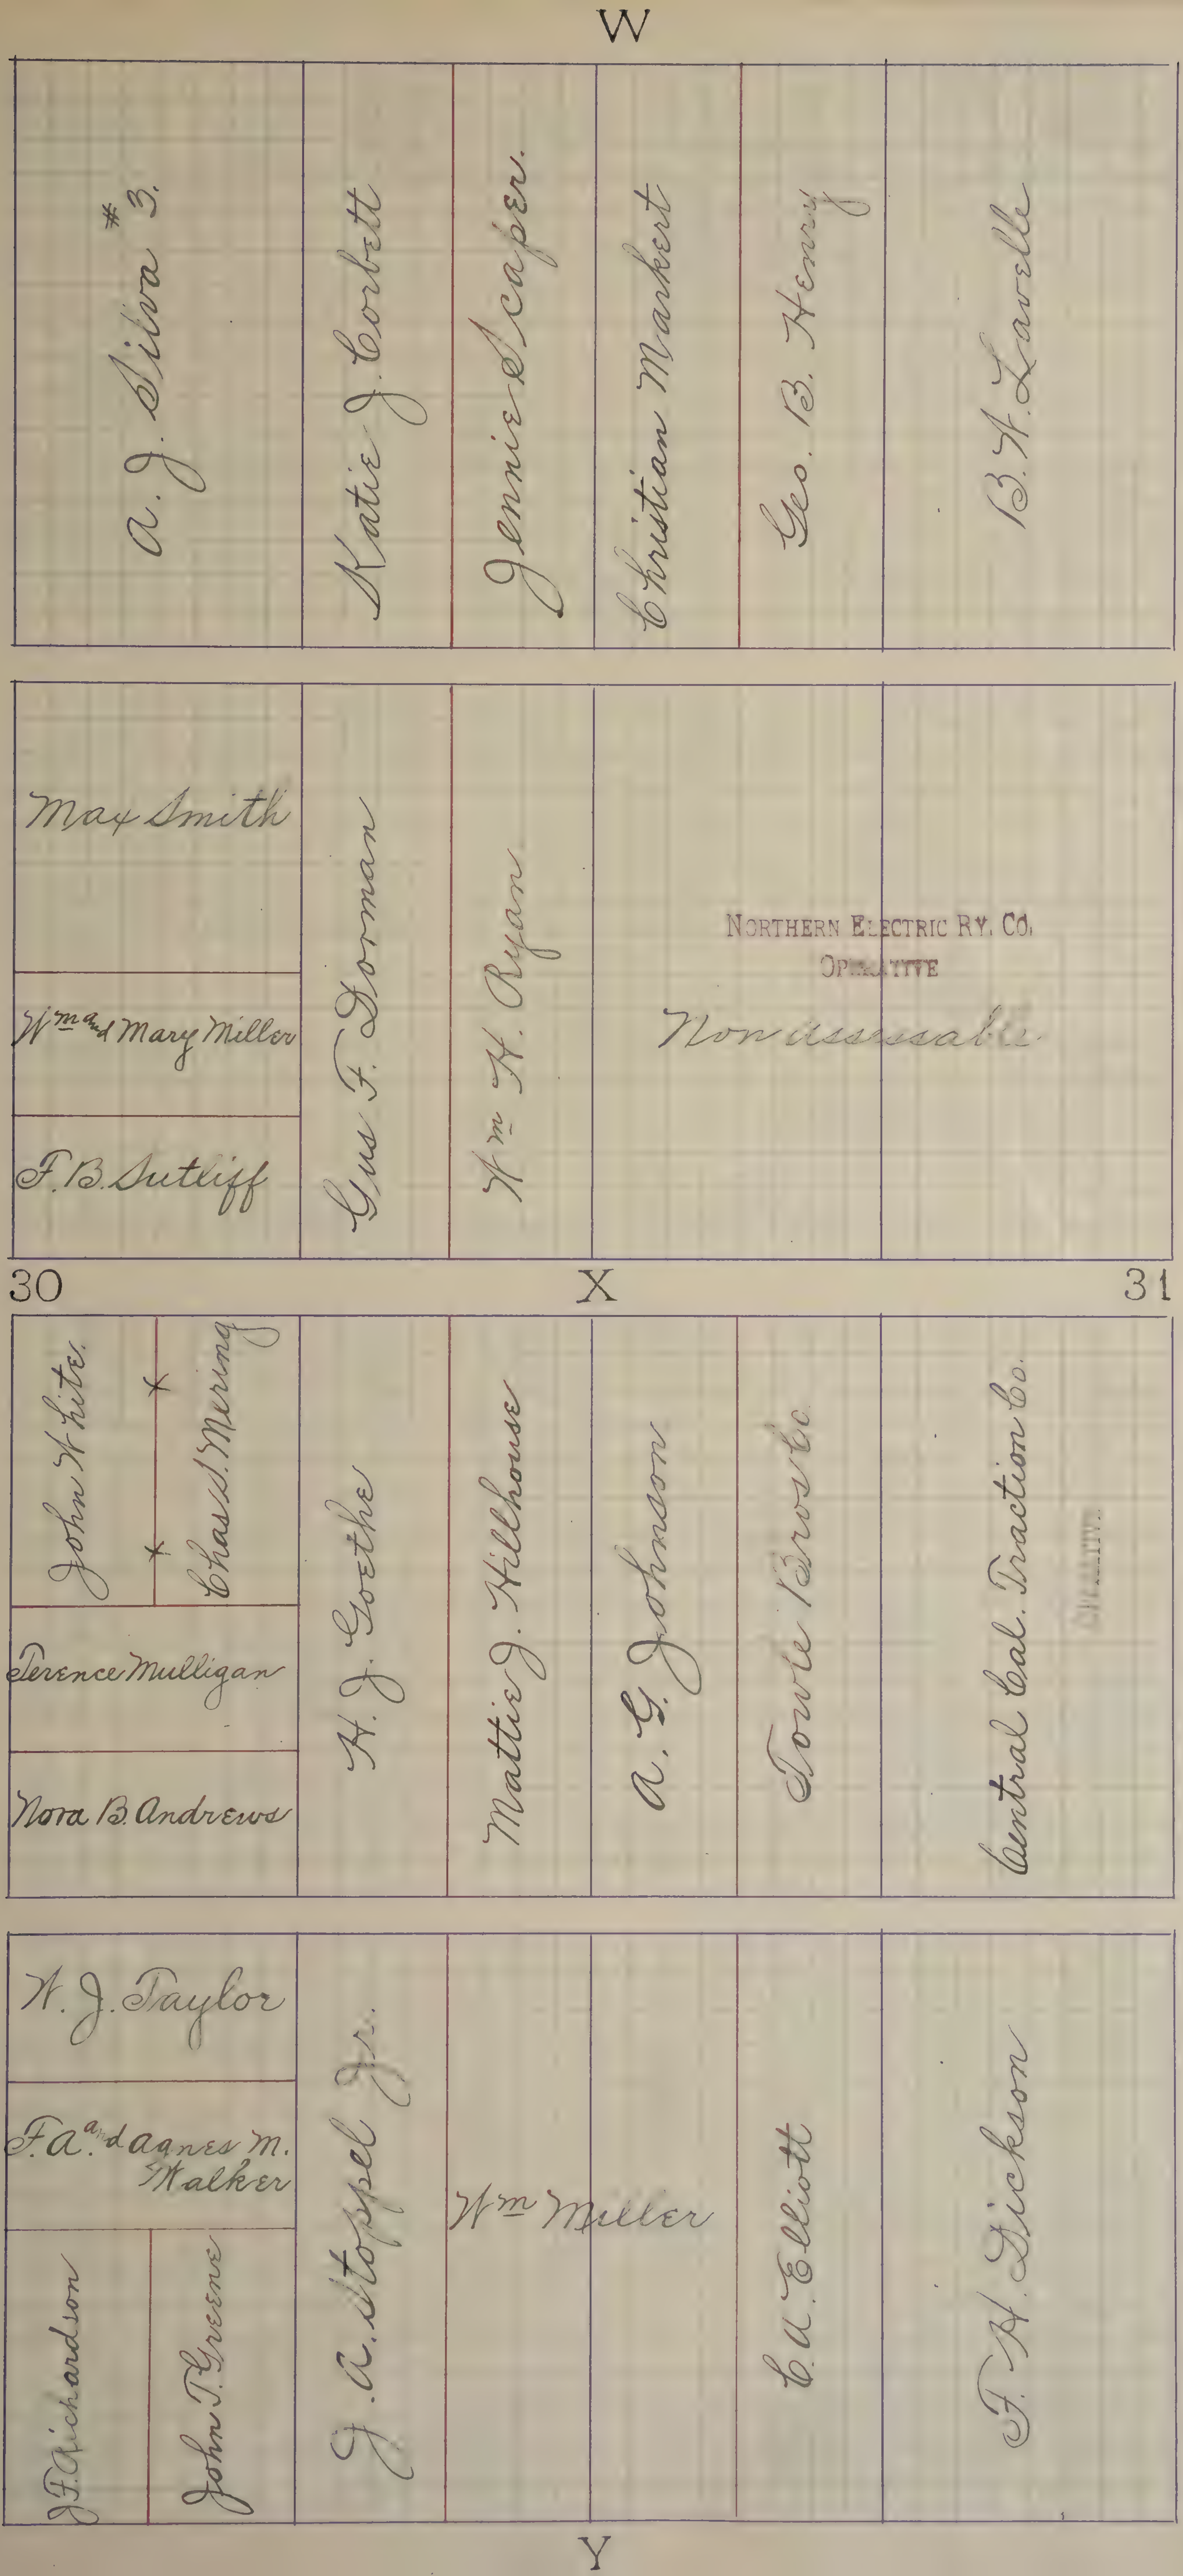
W
A. J. Silva #3.
Katie J. Corbett
Jennie Scaper.
Christian Markert
Geo. B. Henry
B. A. Lavelle
Max Smith
Wm and Mary Miller
F. B. Sutliff
Gus F. Dorman
Wm H. Ryan
NORTHERN ELECTRIC RY. CO.
OPERATIVE
Non assessable
30
X
31
John White.
Chas S. Mering
Terence Mulligan
Nora B. Andrews
H. J. Goethe
Mattie J. Hillhouse
A. G. Johnson
Towle Bros Co.
Central Cal. Traction Co.
OPERATIVE
H. J. Taylor
F. A. and Agnes M. Walker
J. F. Richardson
John T. Greene
J. A. Stoppel Jr.
Wm Miller
C. A. Elliott
F. H. Dickson
Y
]

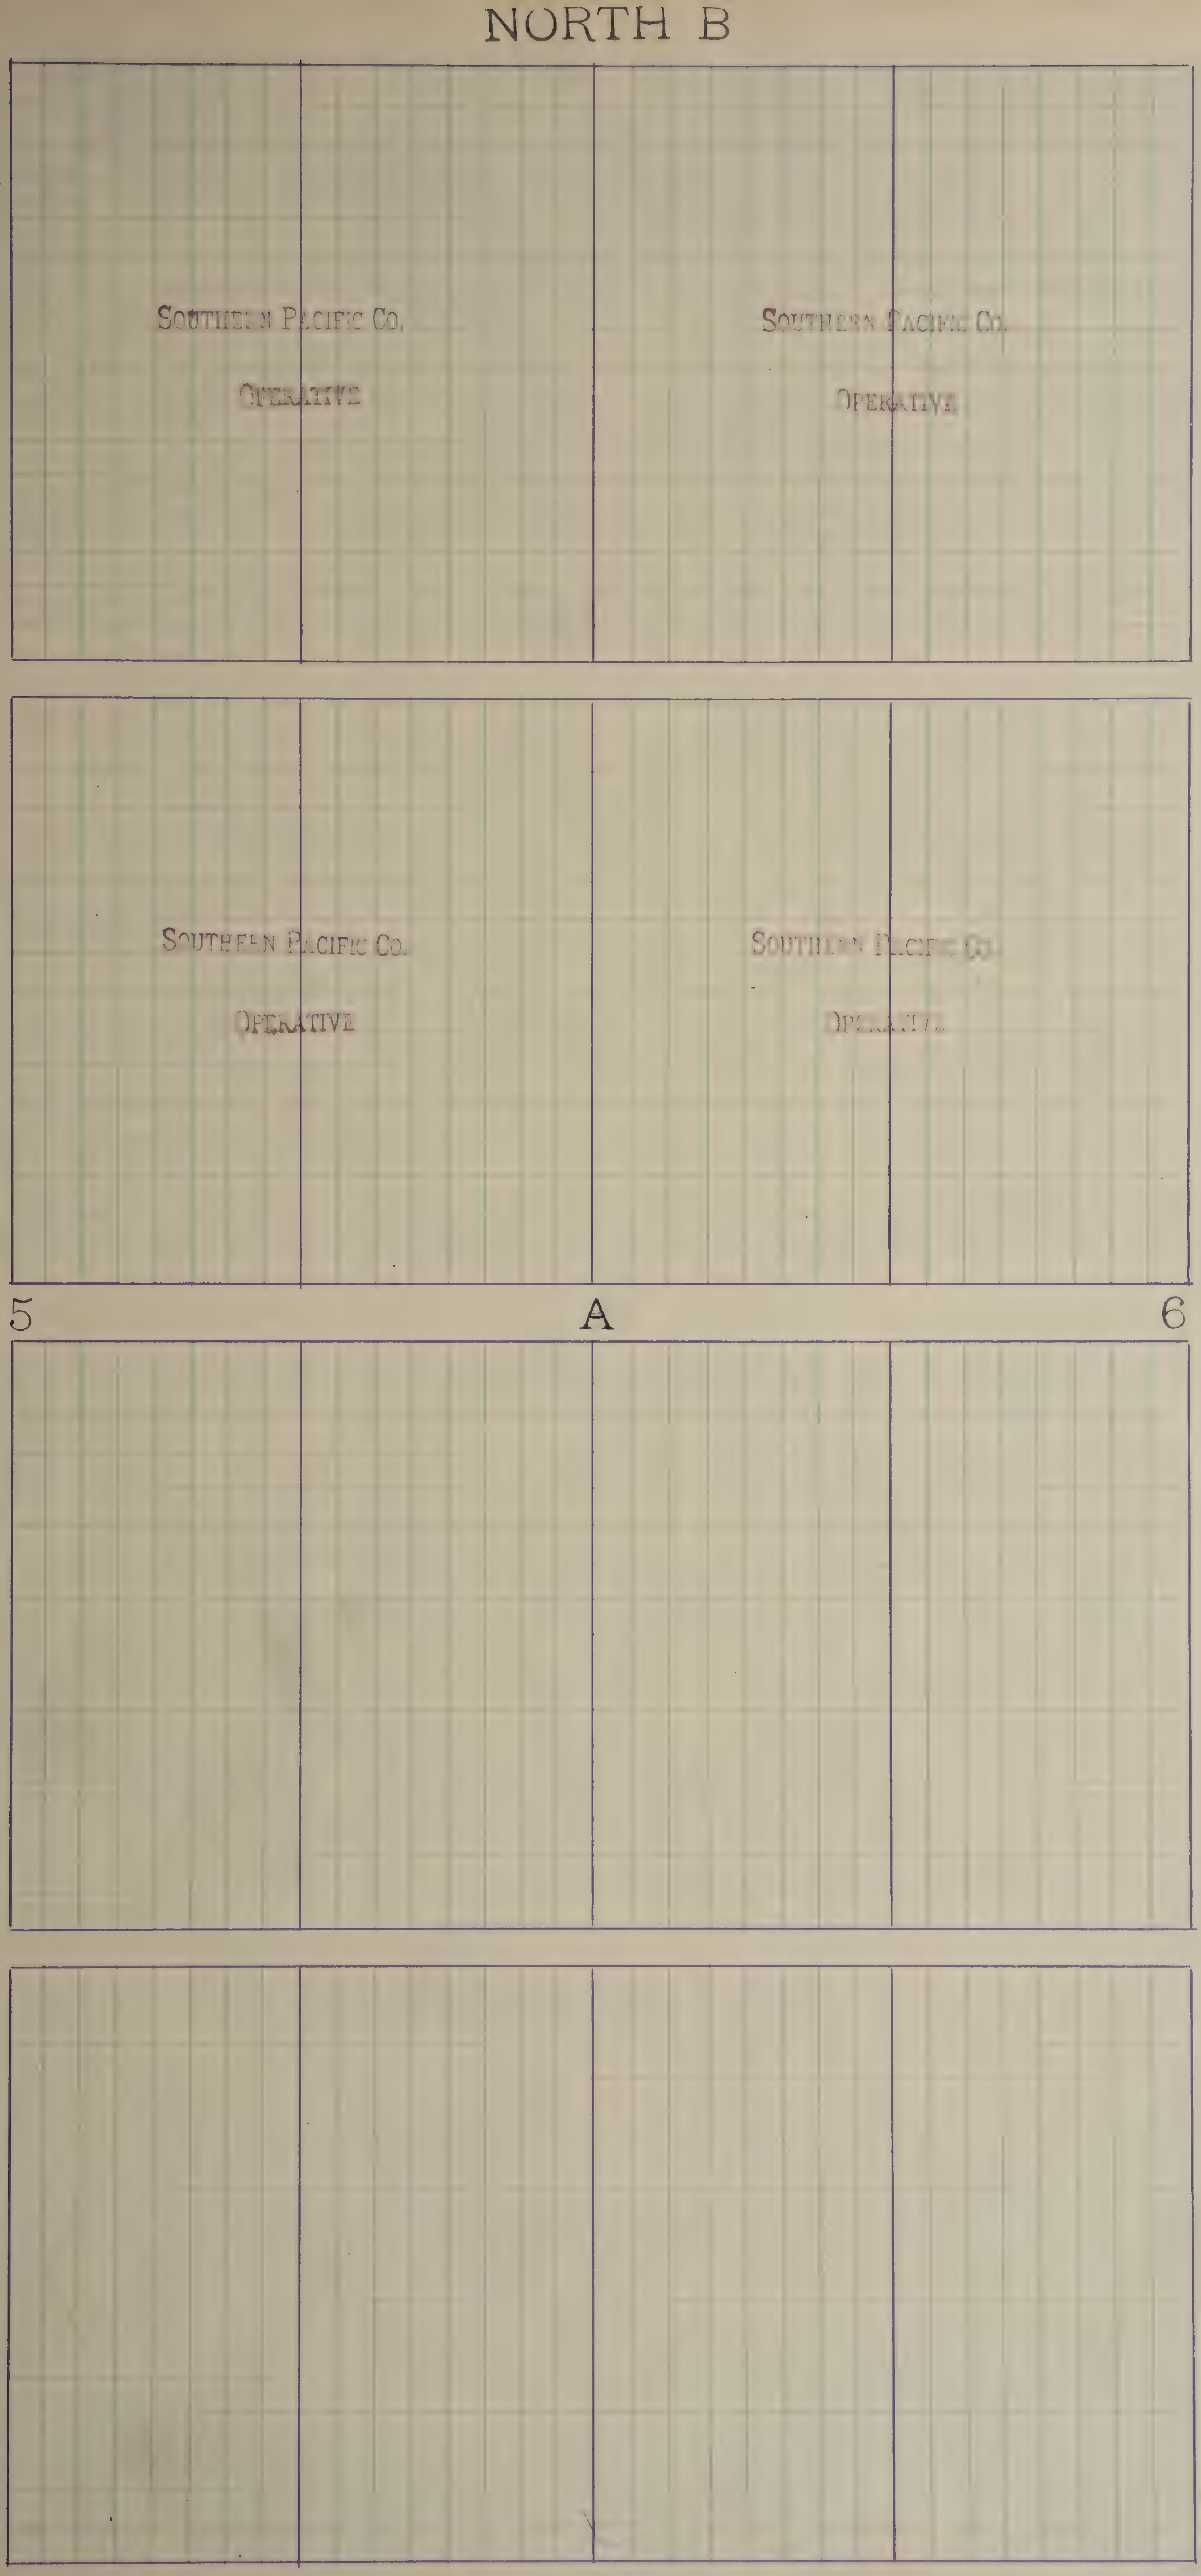
NORTH B
SOUTHERN PACIFIC CO.
OPERATIVE
SOUTHERN PACIFIC CO.
OPERATIVE
SOUTHERN PACIFIC CO.
OPERATIVE
SOUTHERN PACIFIC CO.
OPERATIVE
5
A
6

# NORTH B

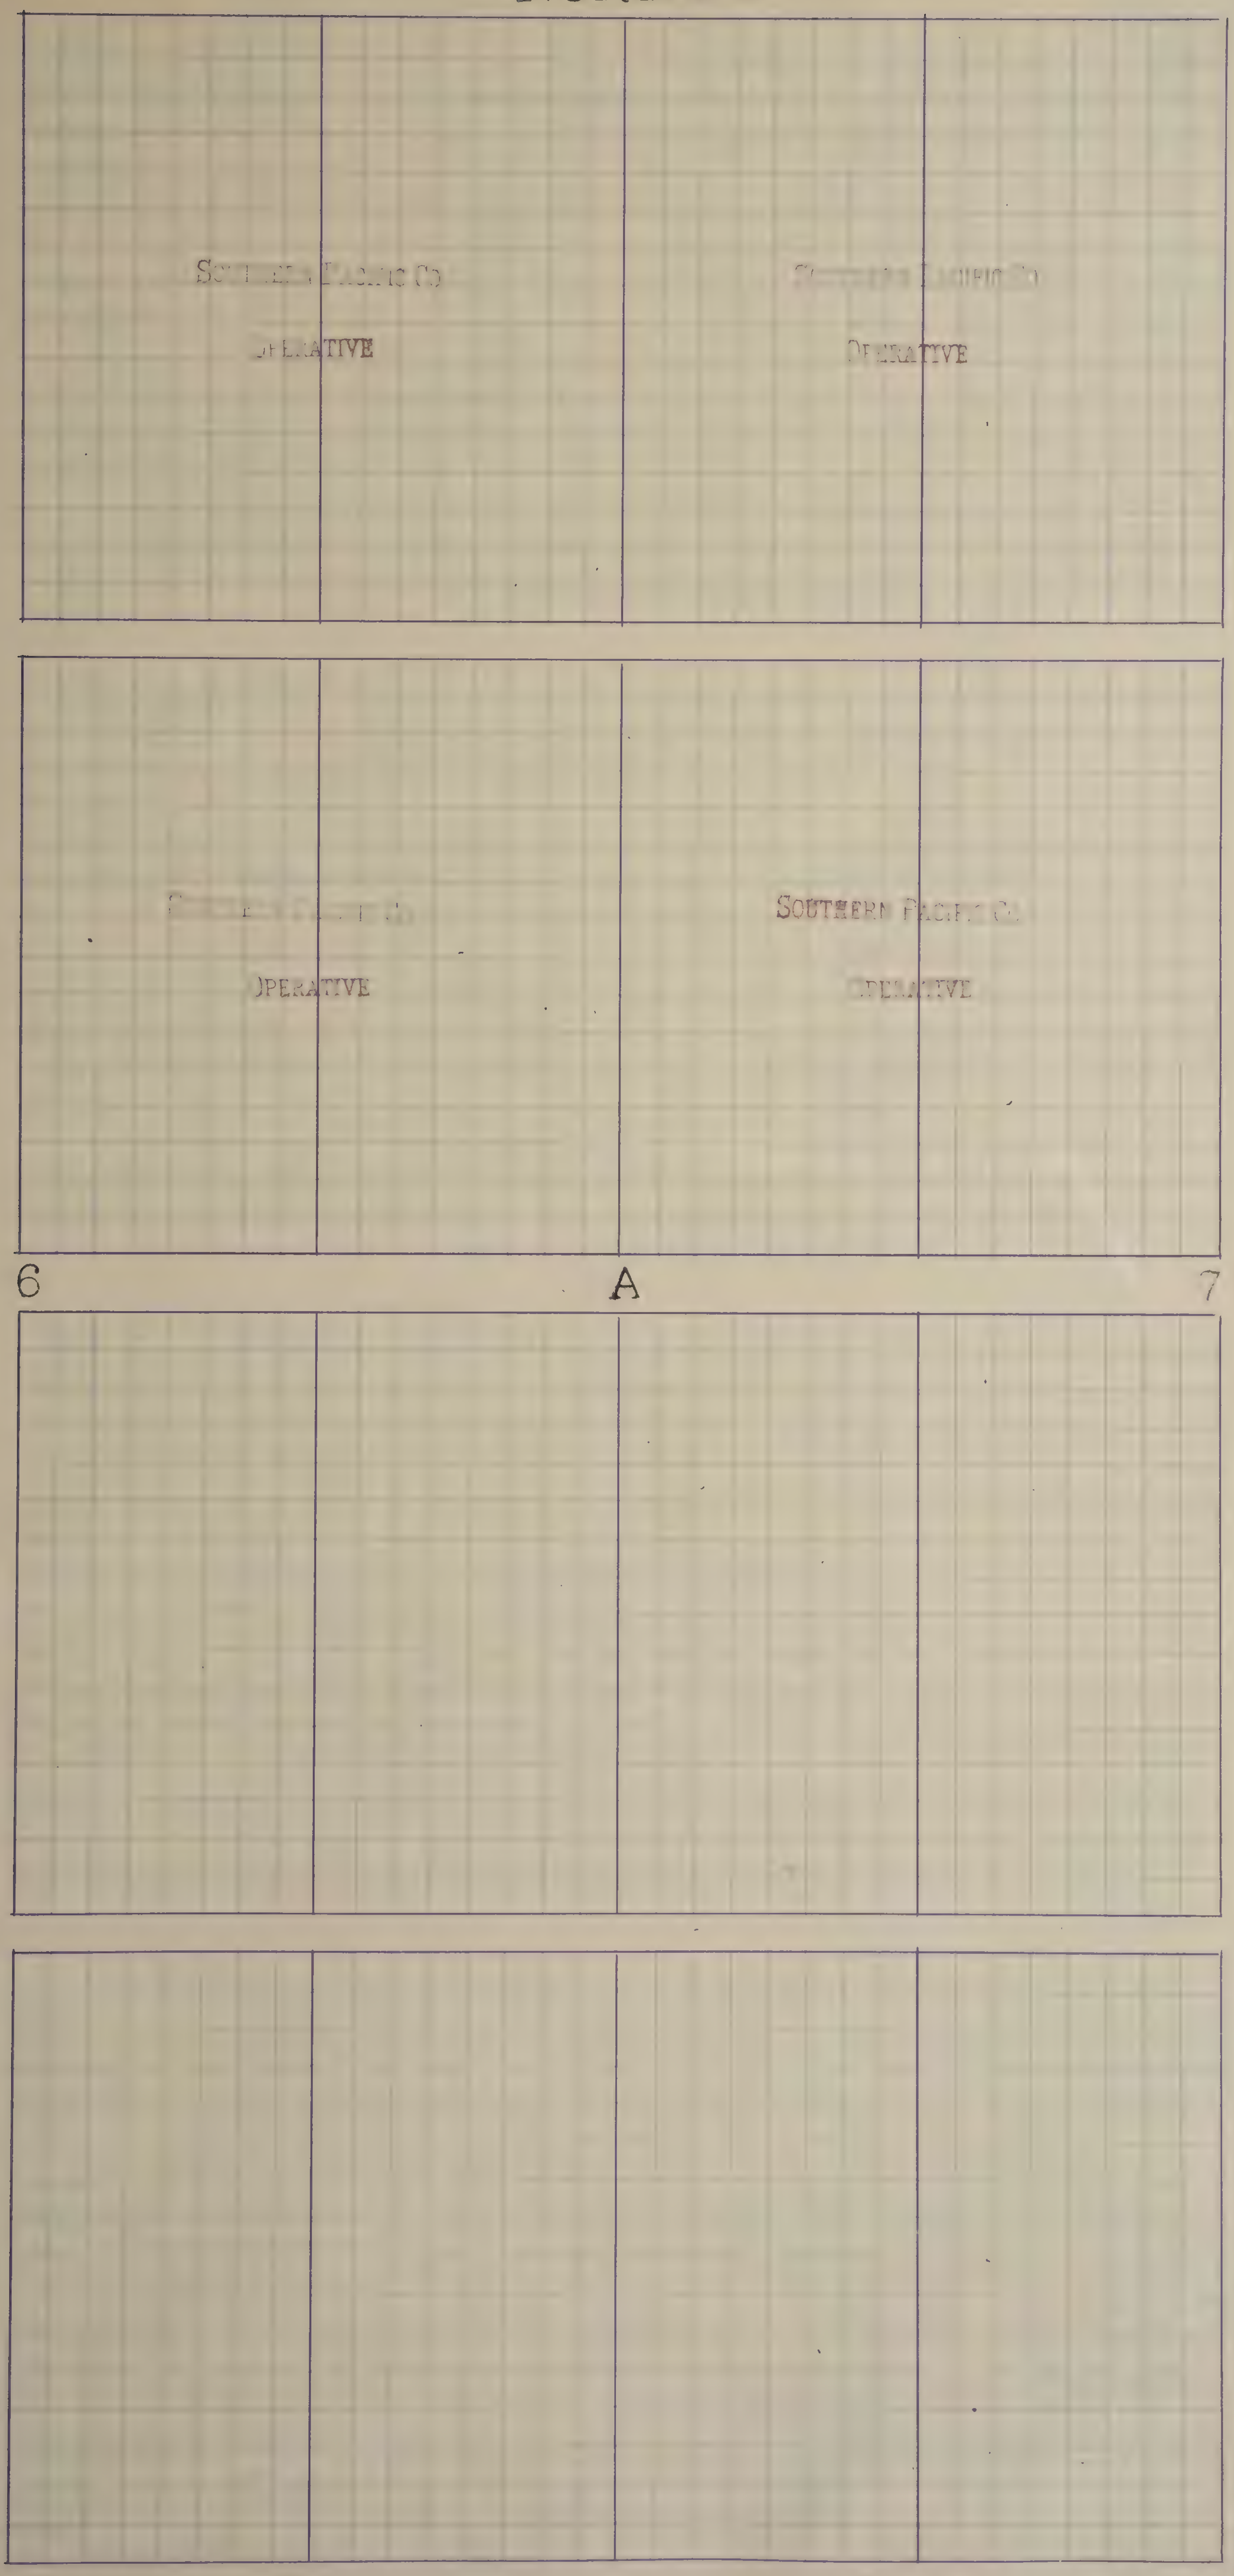
Southern Pacific Co
Operative
Southern Pacific Co
Operative
Southern Pacific Co
Operative
Southern Pacific Co
Operative
6
A
7

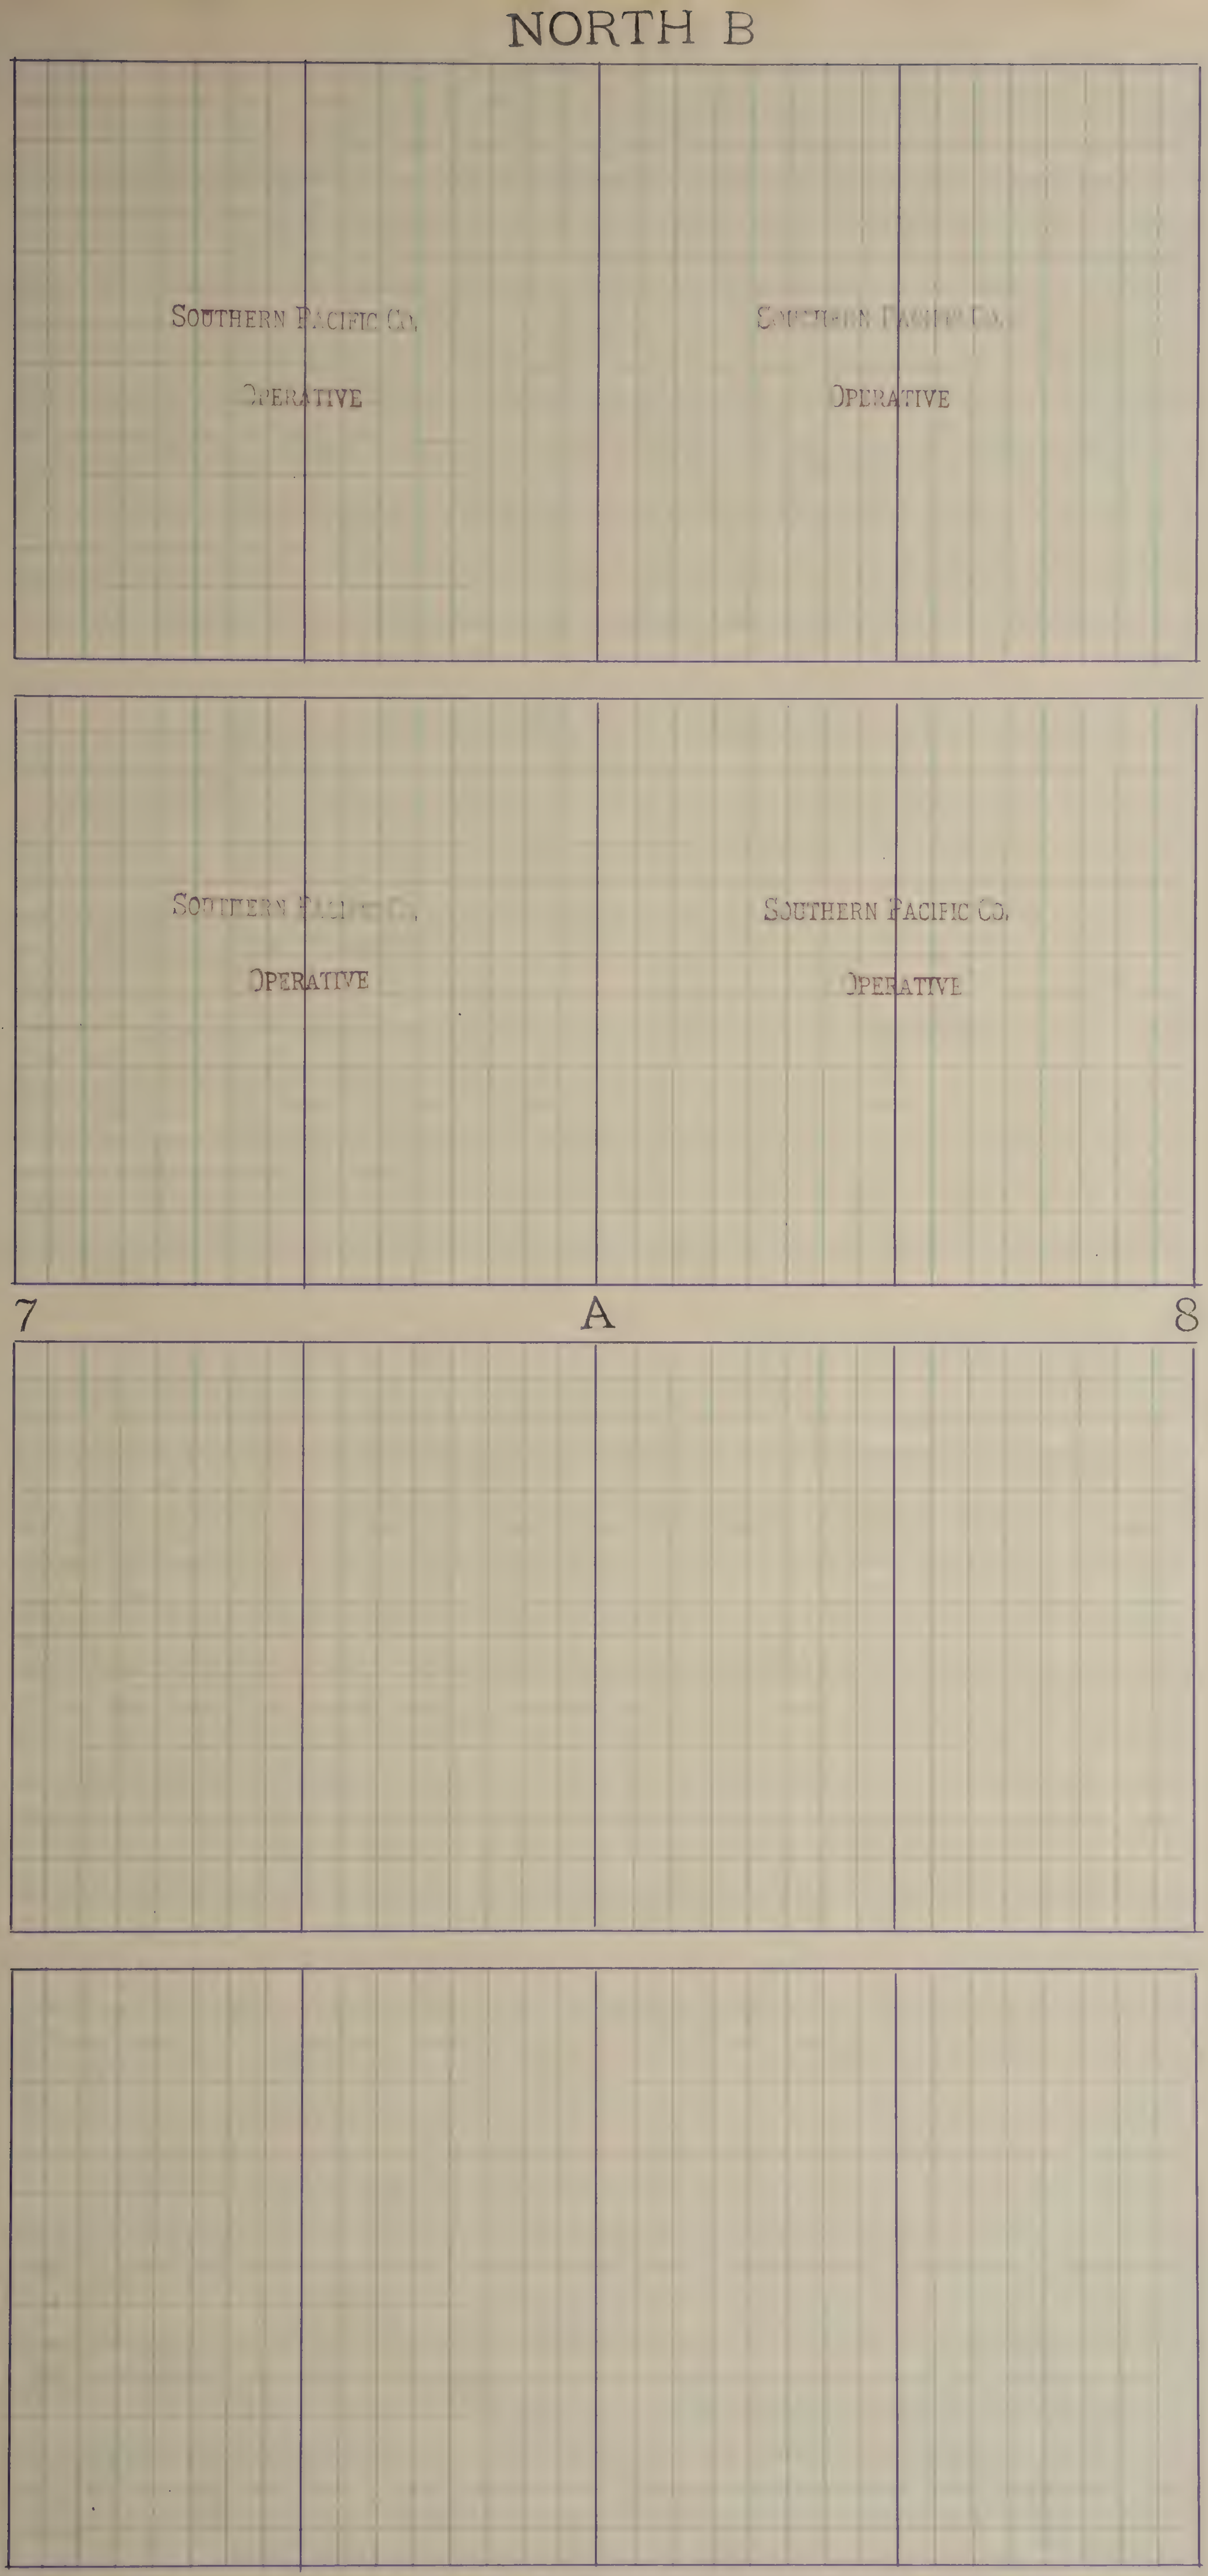
NORTH B
SOUTHERN PACIFIC CO.
OPERATIVE
SOUTHERN PACIFIC CO.
OPERATIVE
SOUTHERN PACIFIC CO.
OPERATIVE
SOUTHERN PACIFIC CO.
OPERATIVE
7
A
8

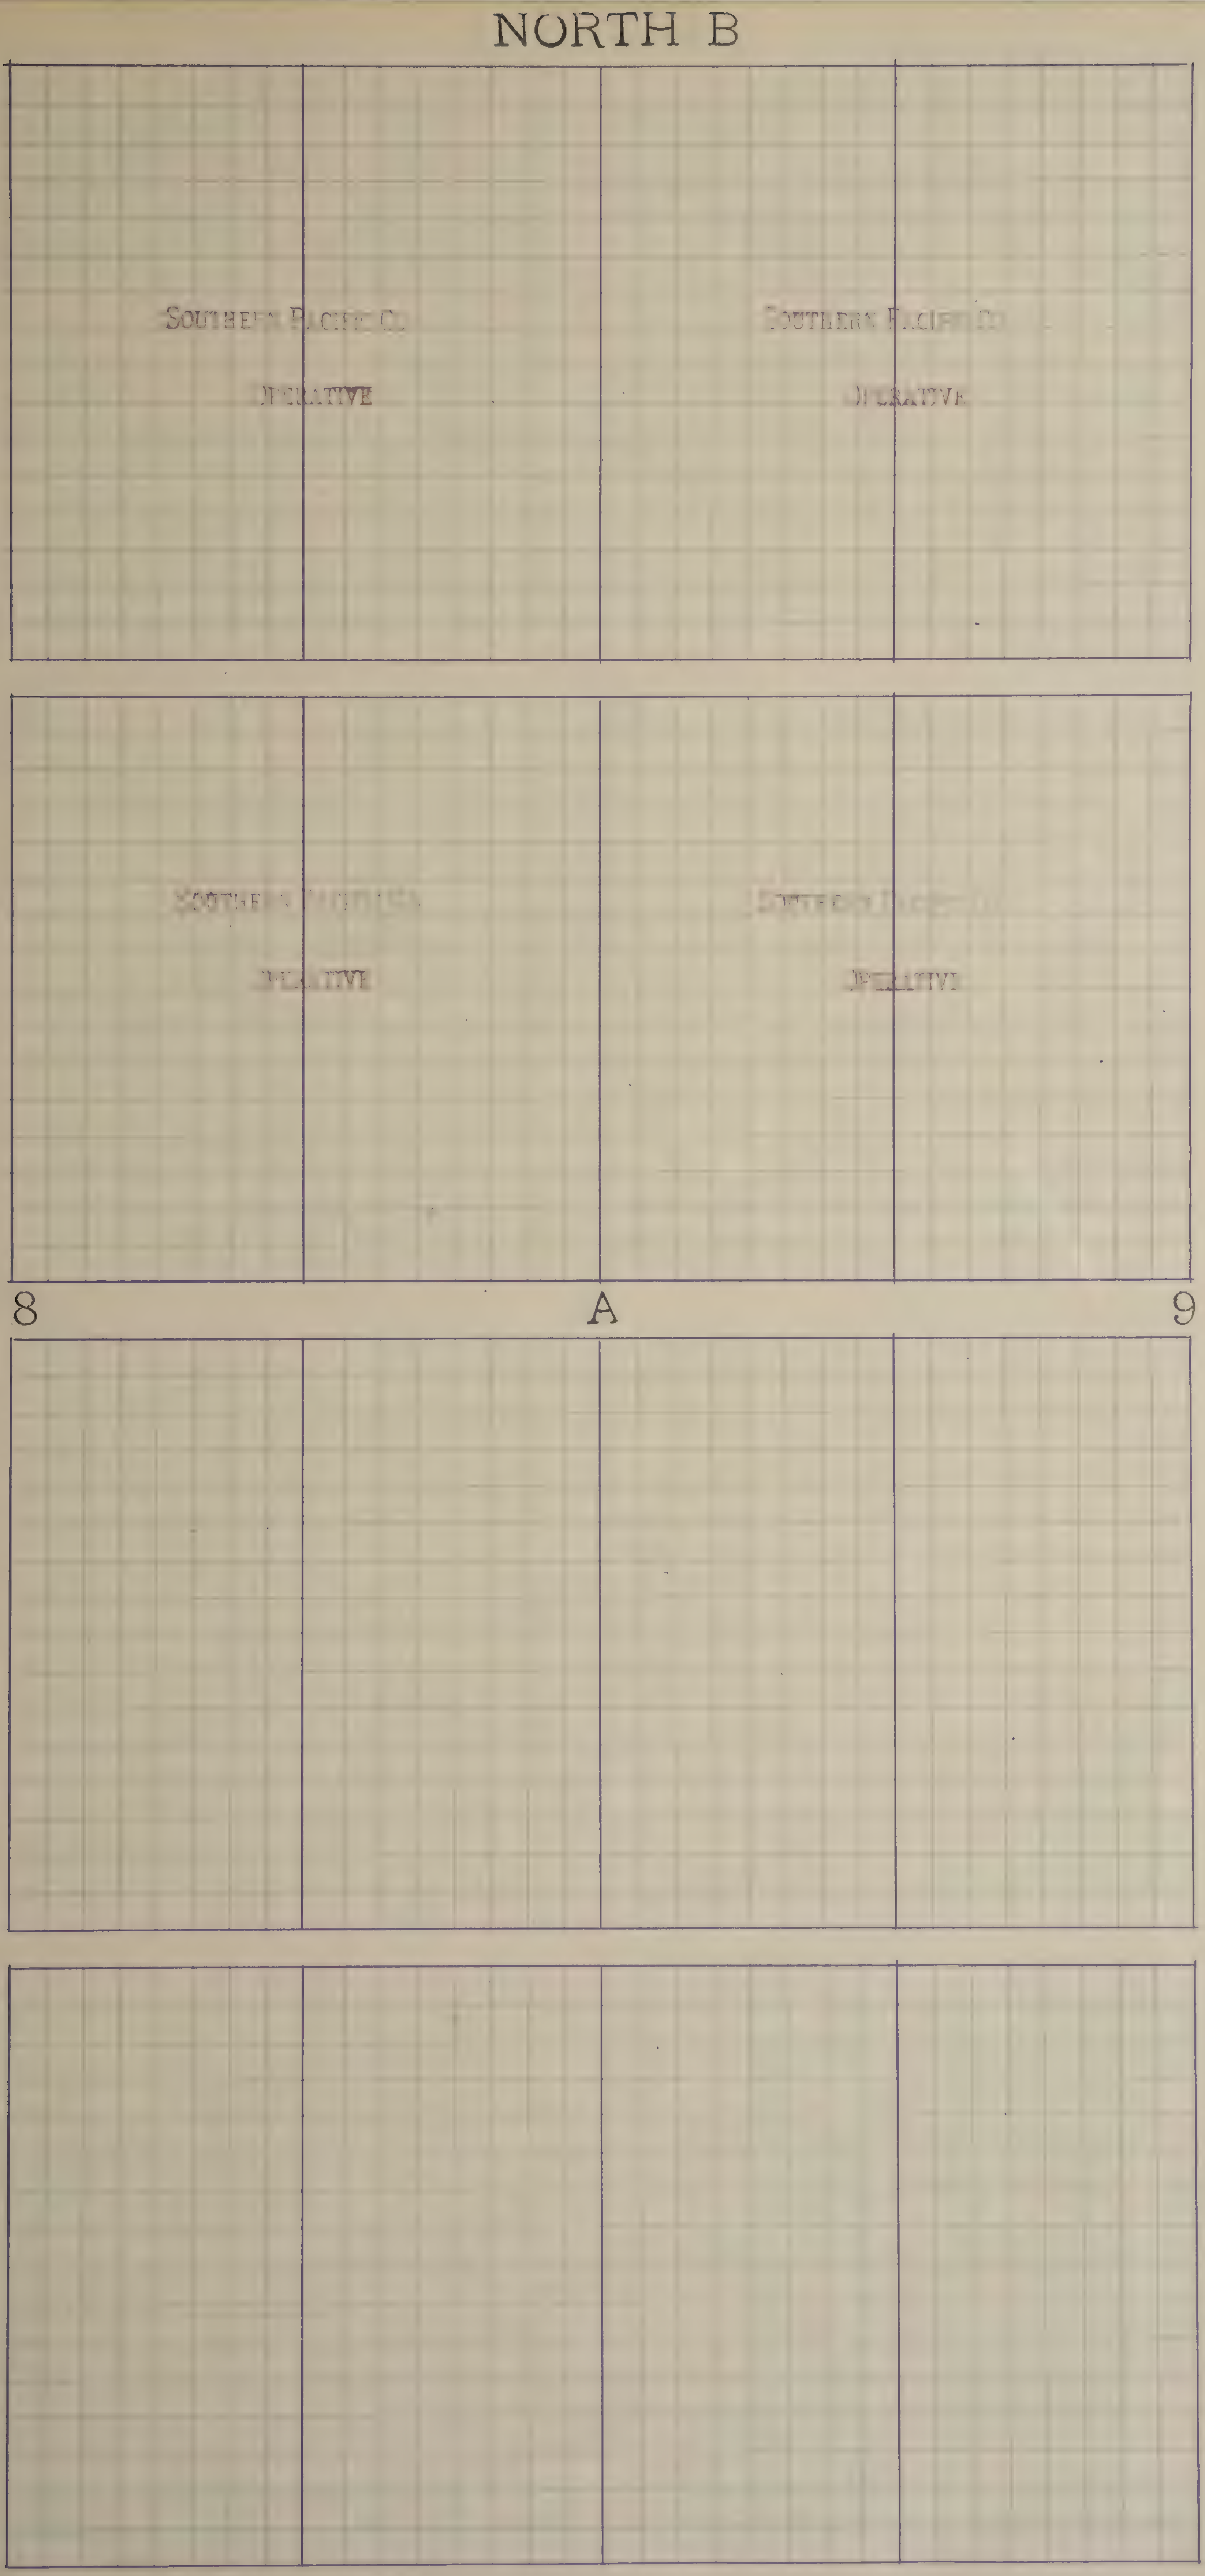
NORTH B
Southern Pacific Co.
Operative
Southern Pacific Co.
Operative
Southern Pacific Co.
Operative
Southern Pacific Co.
Operative
8
A
9

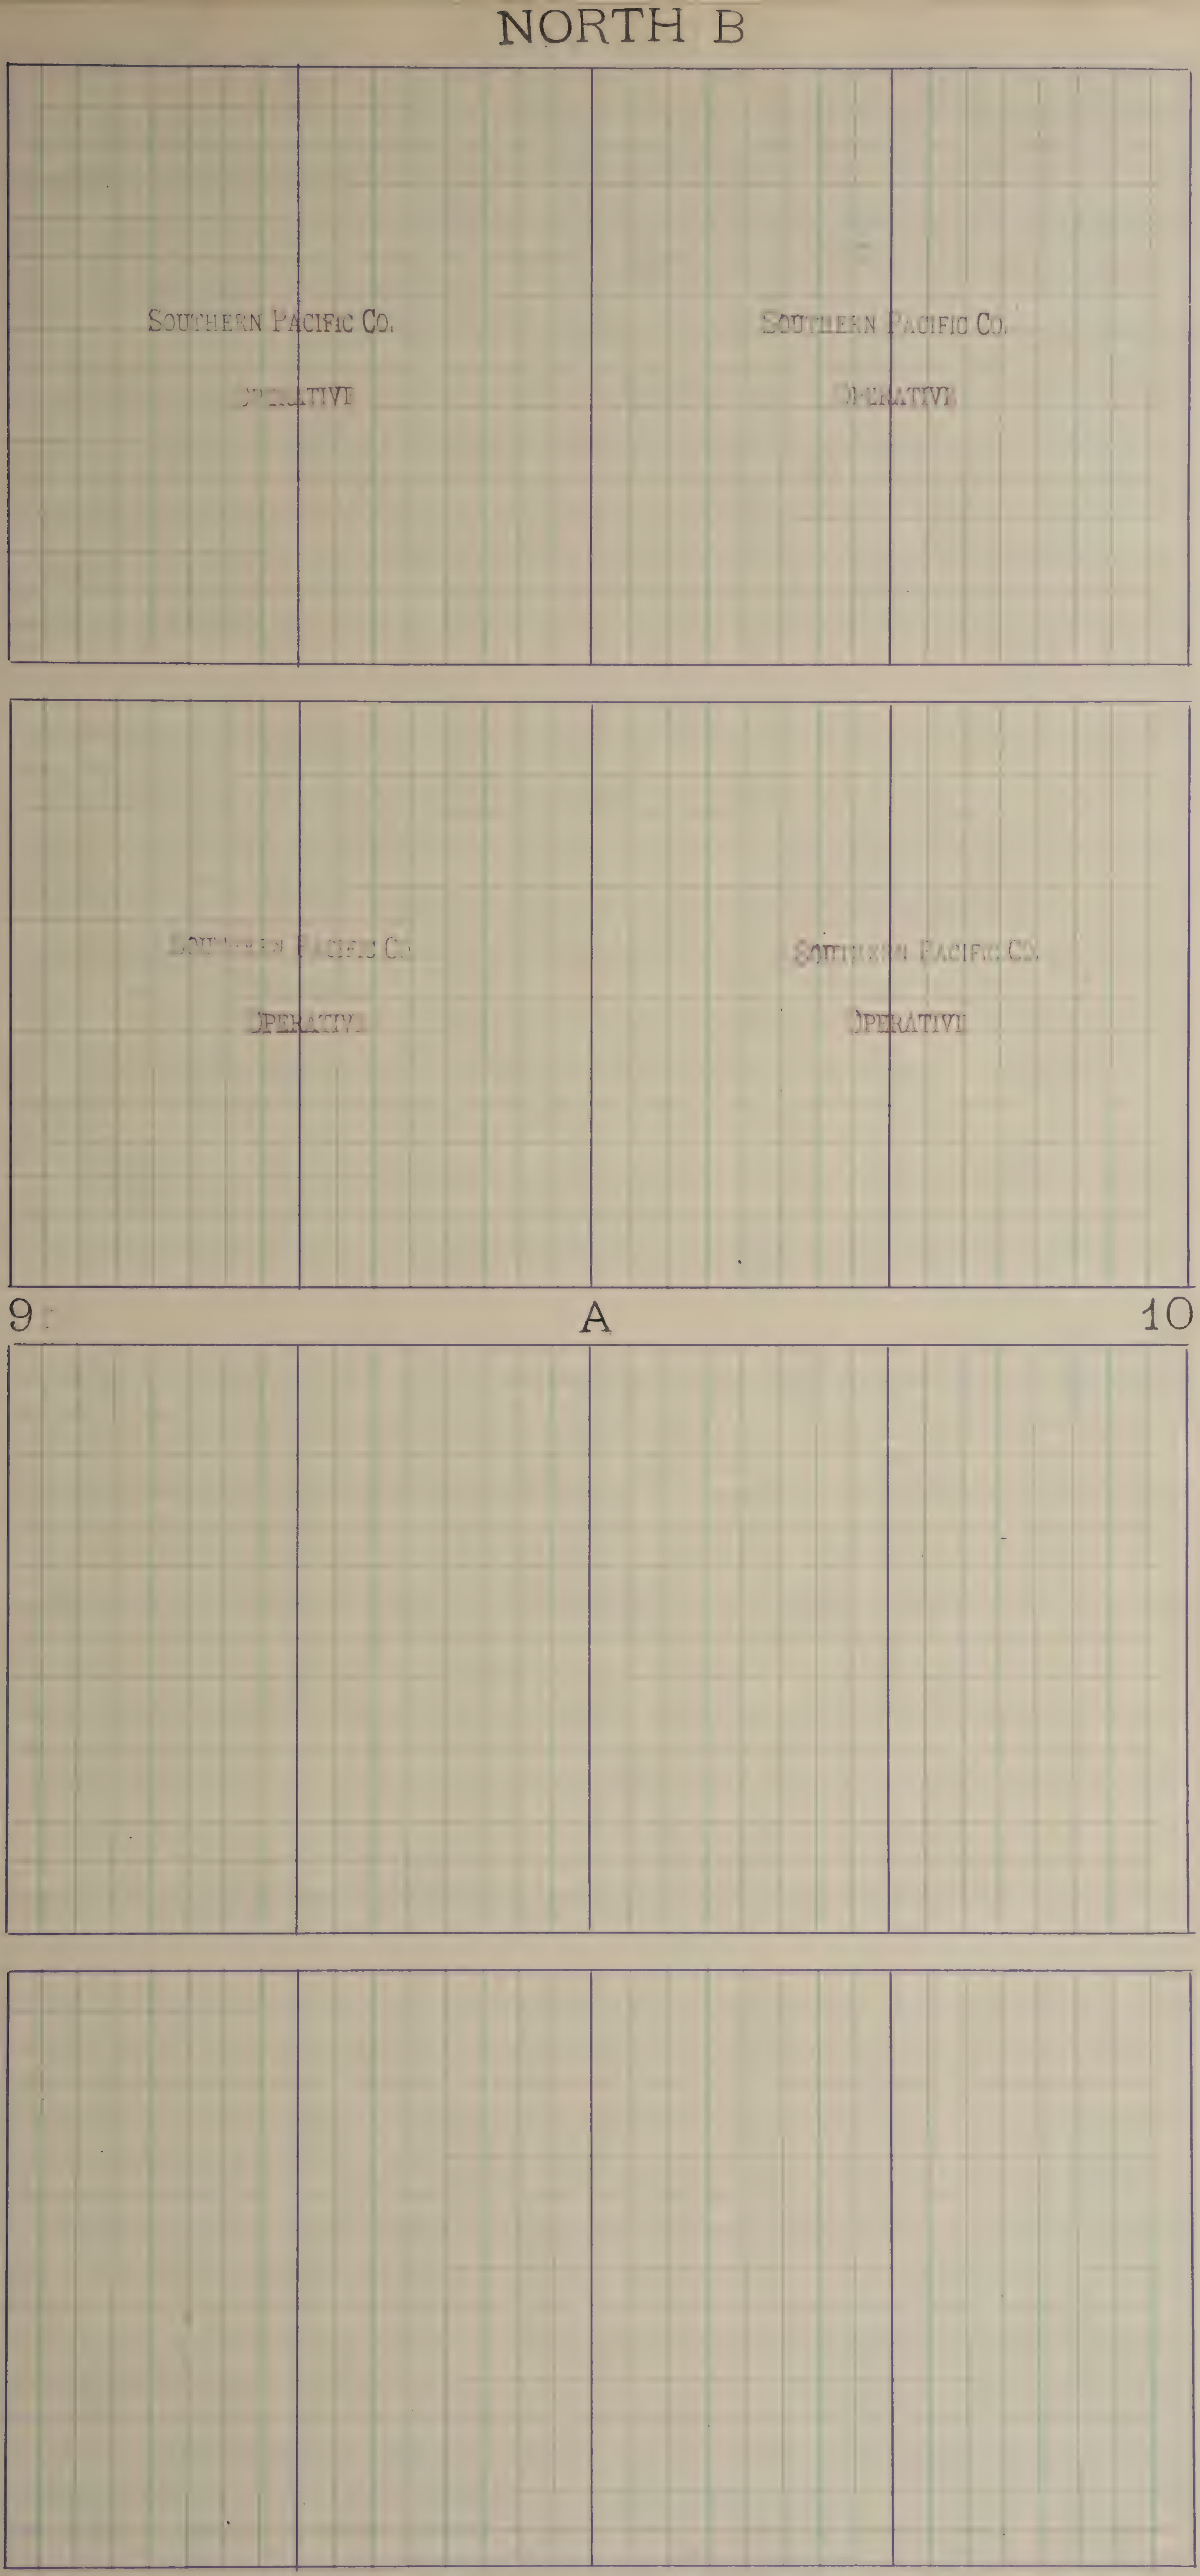
NORTH B
SOUTHERN PACIFIC CO.
OPERATIVE
SOUTHERN PACIFIC CO.
OPERATIVE
SOUTHERN PACIFIC CO.
OPERATIVE
SOUTHERN PACIFIC CO.
OPERATIVE
9
A
10

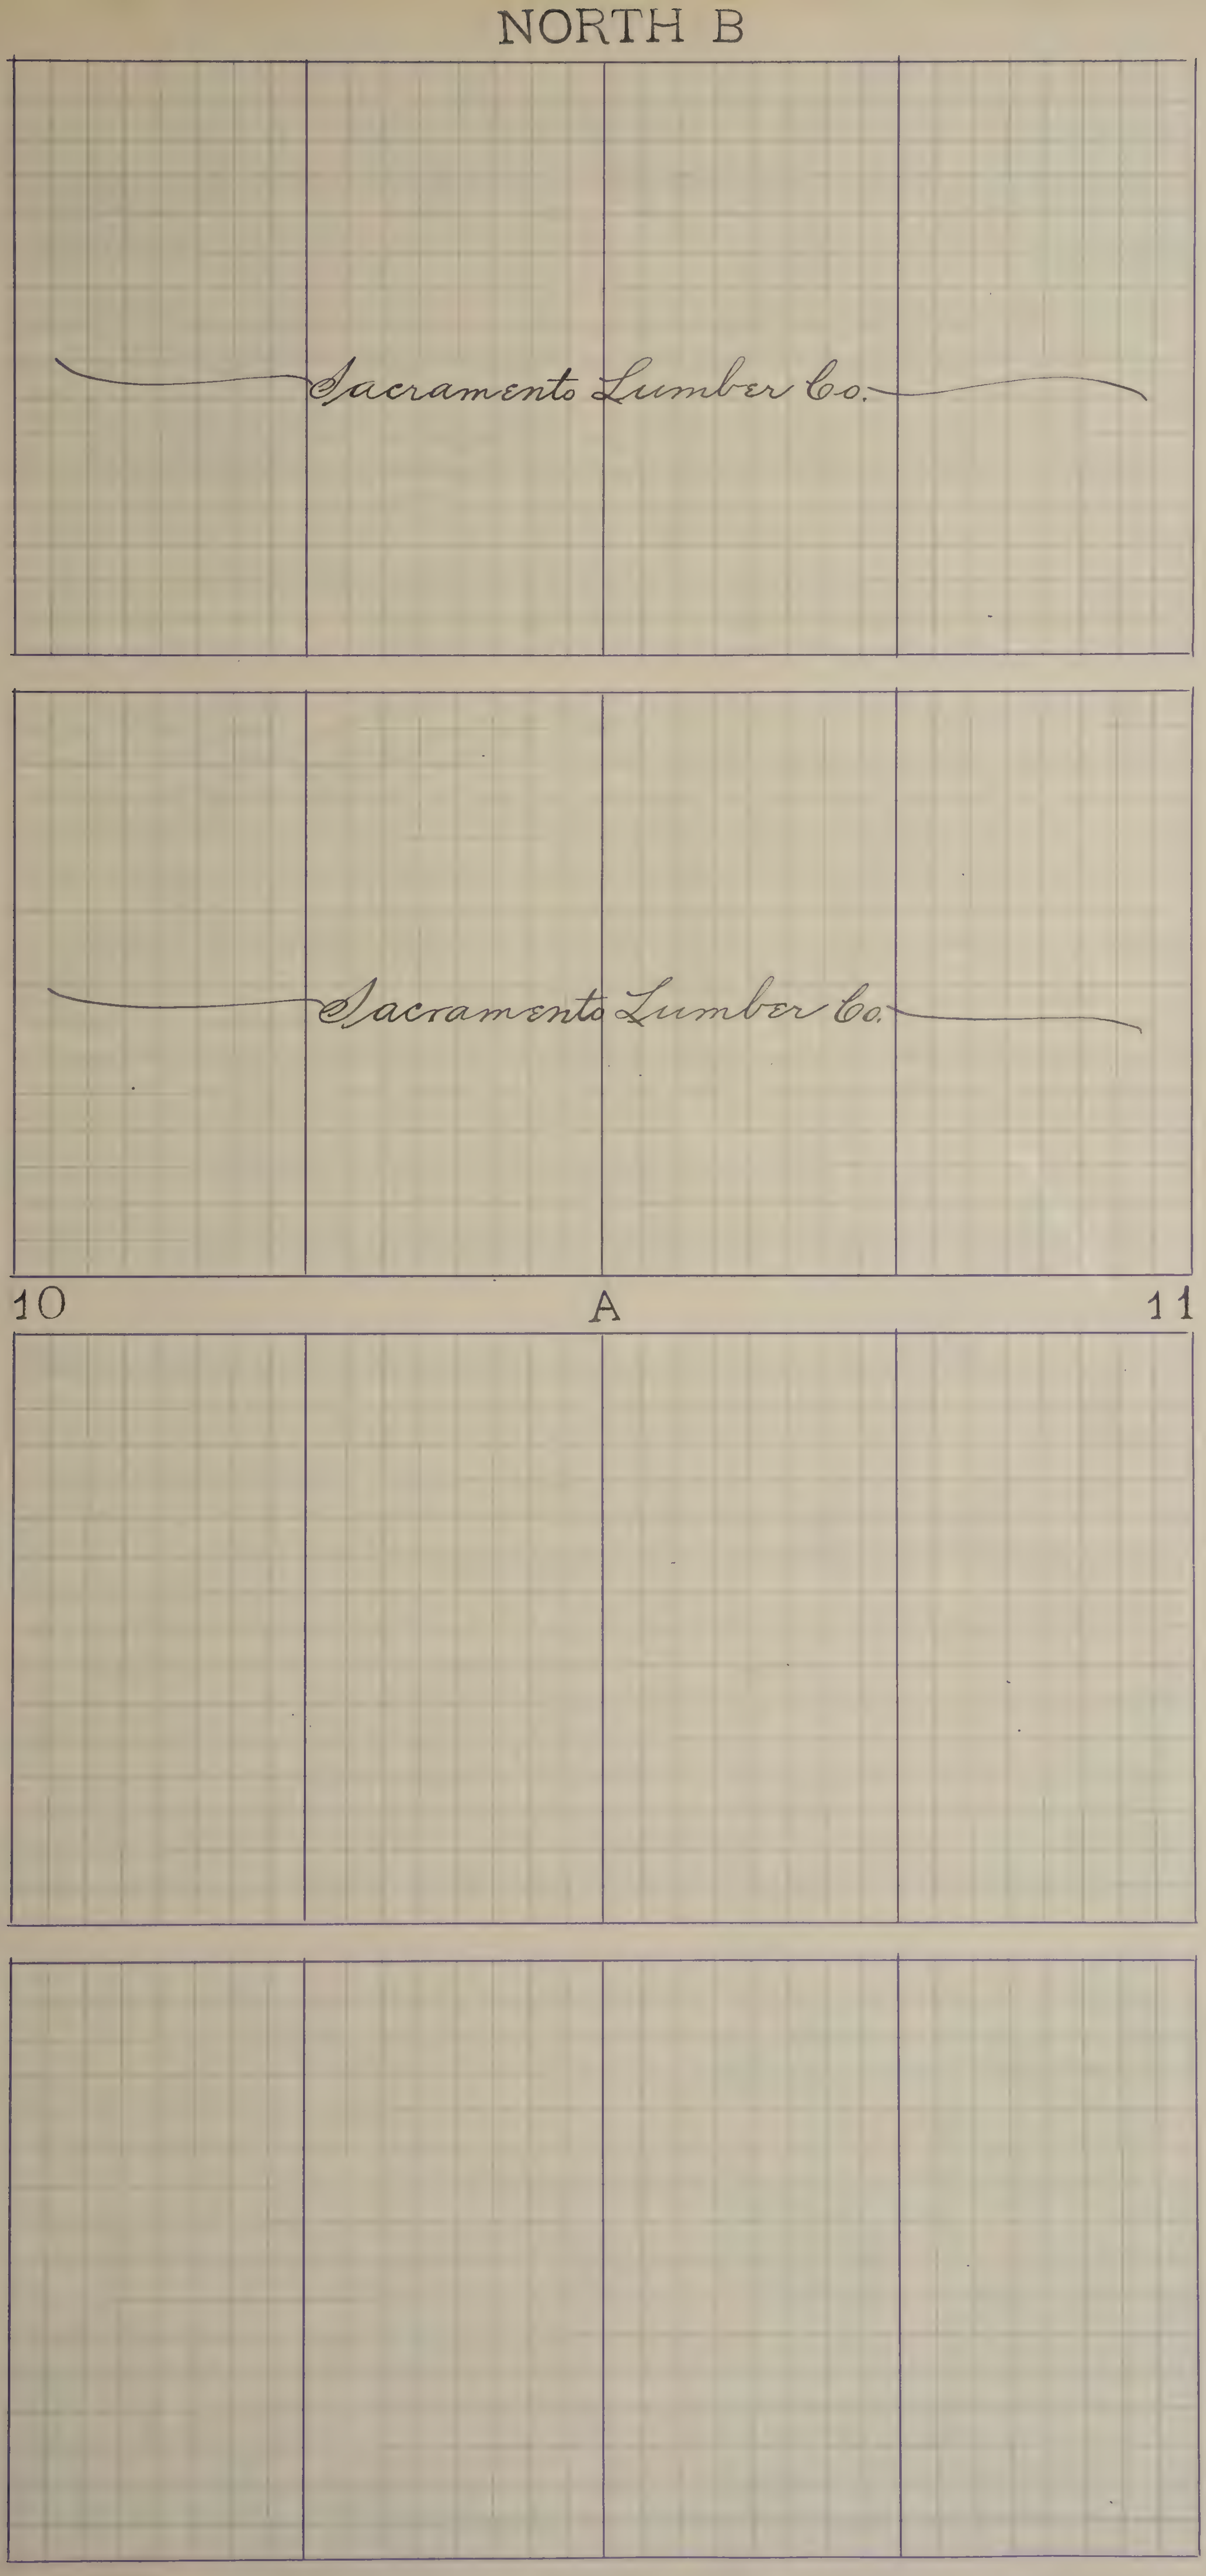
NORTH B
Sacramento Lumber Co.
Sacramento Lumber Co.
10
A
11

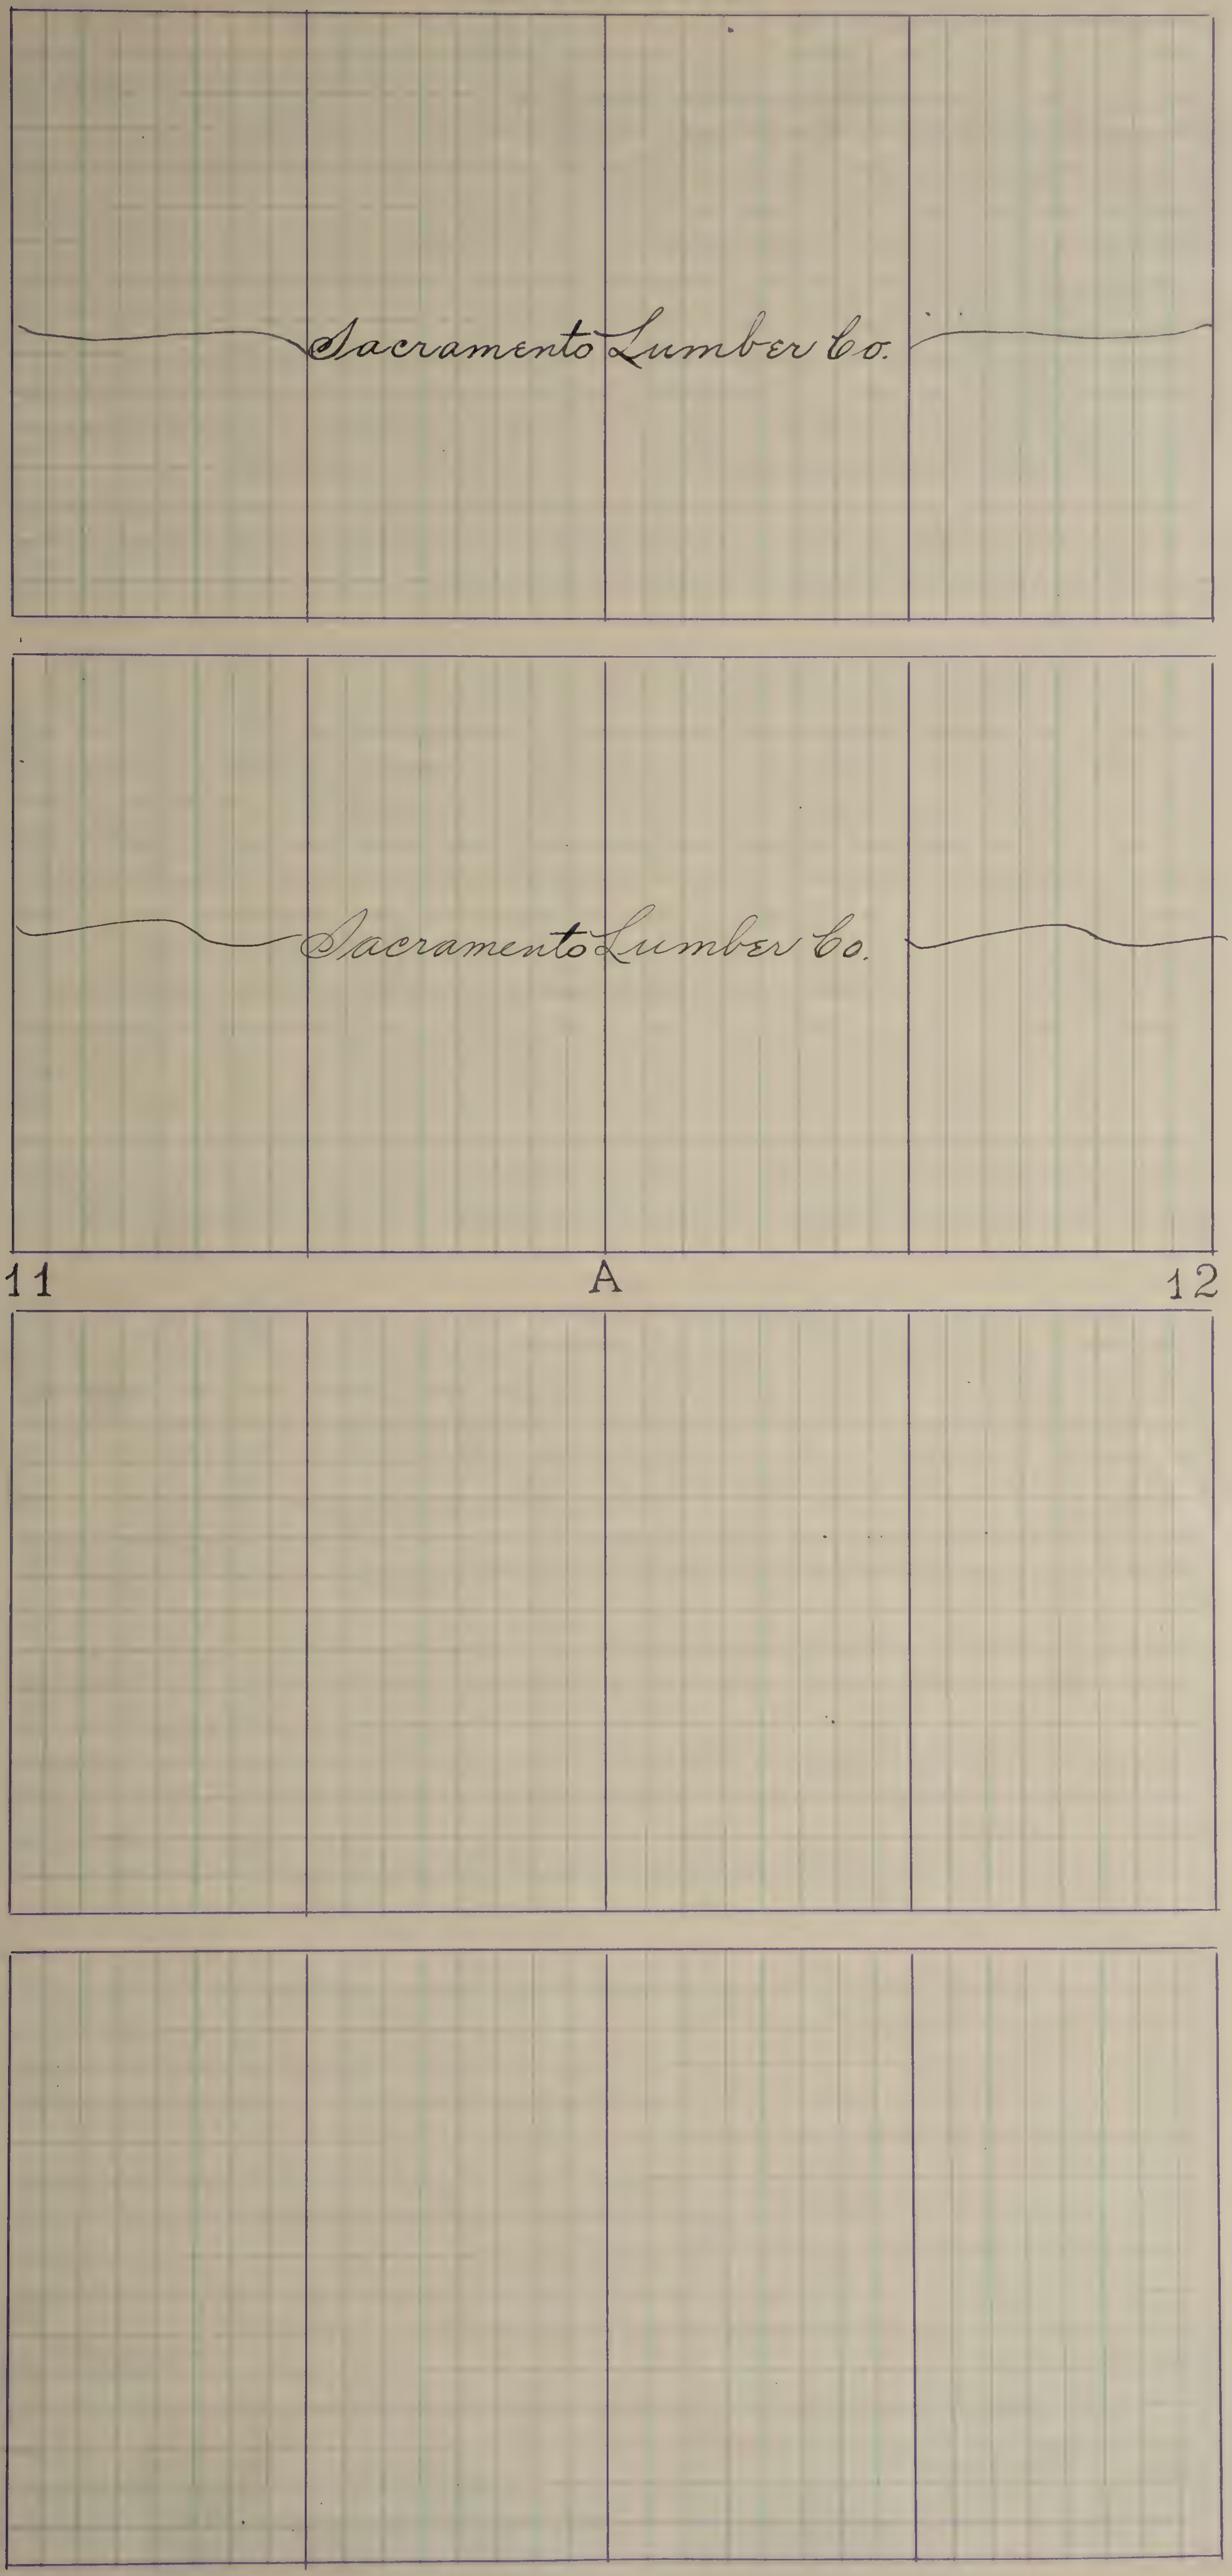
Sacramento Lumber Co.
Sacramento Lumber Co.
11
A
12

Alice G. McManus Alice G. McManus

Alice G. McManus Alice G. McManus

12 A 13

# NORTH B

SOUTHERN PACIFIC Co.

NON-OPERATIVE

SOUTHERN PACIFIC Co.

NON-OPERATIVE

SOUTHERN PACIFIC Co.

NON-OPERATIVE

SOUTHERN PACIFIC Co.

NON-OPERATIVE

13 A 14

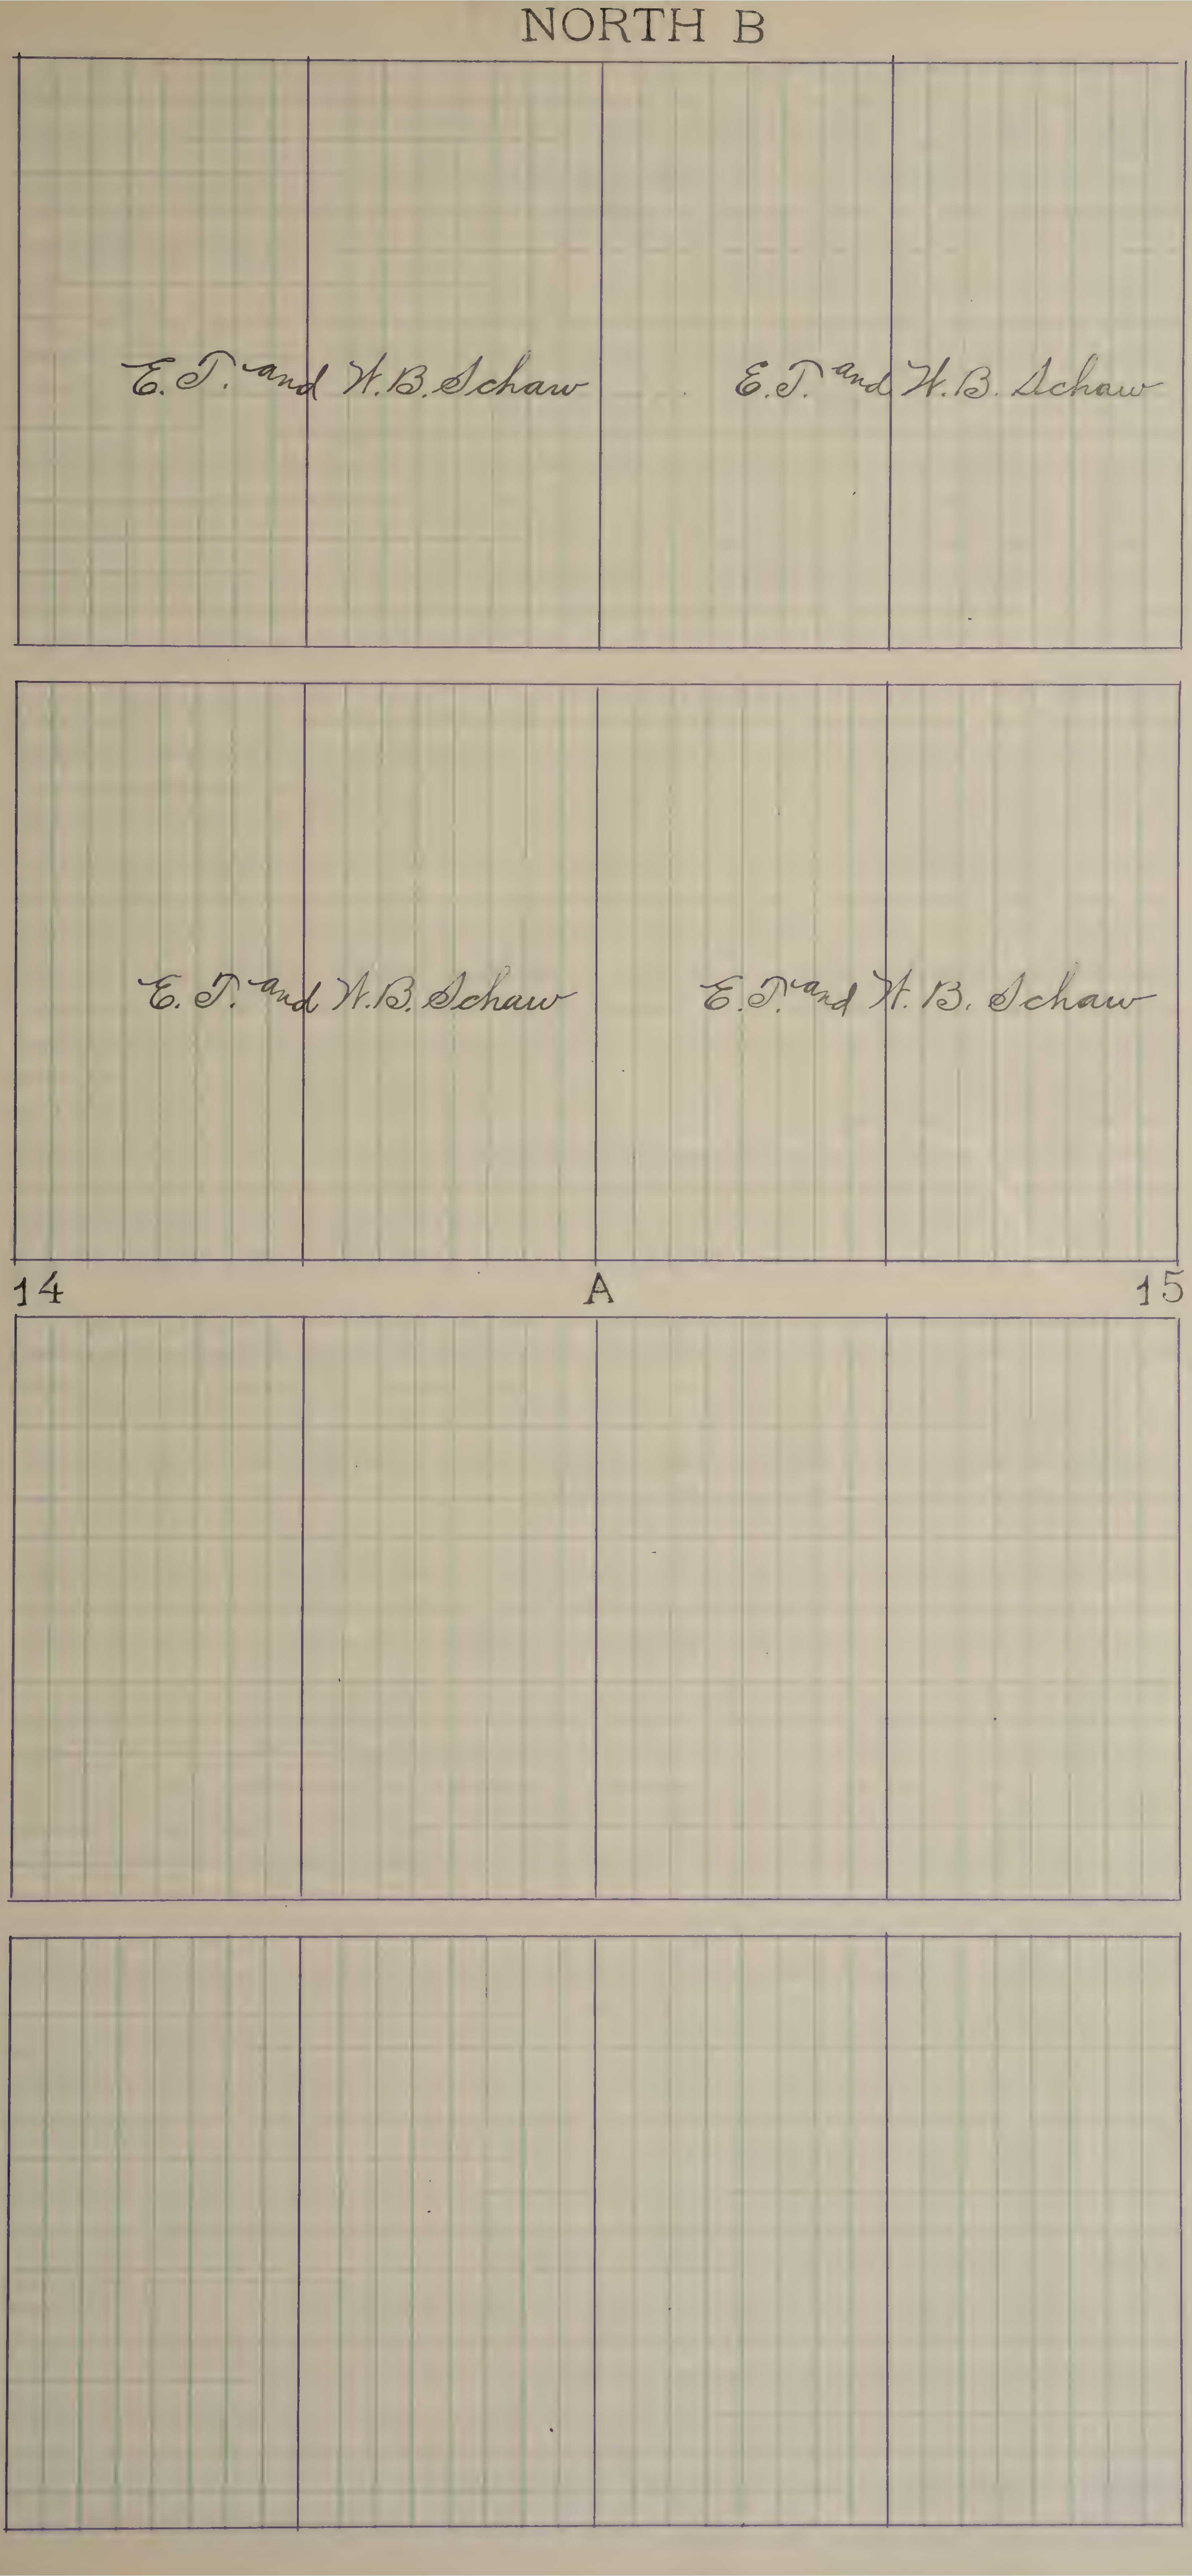
NORTH B
E. T. and W. B. Schaw
E. T. and W. B. Schaw
E. T. and W. B. Schaw
E. T. and W. B. Schaw
14
A
15

NORTH B

H. M. La Rue Jr "Est"

H. M. La Rue Jr "Est"

15 A 16

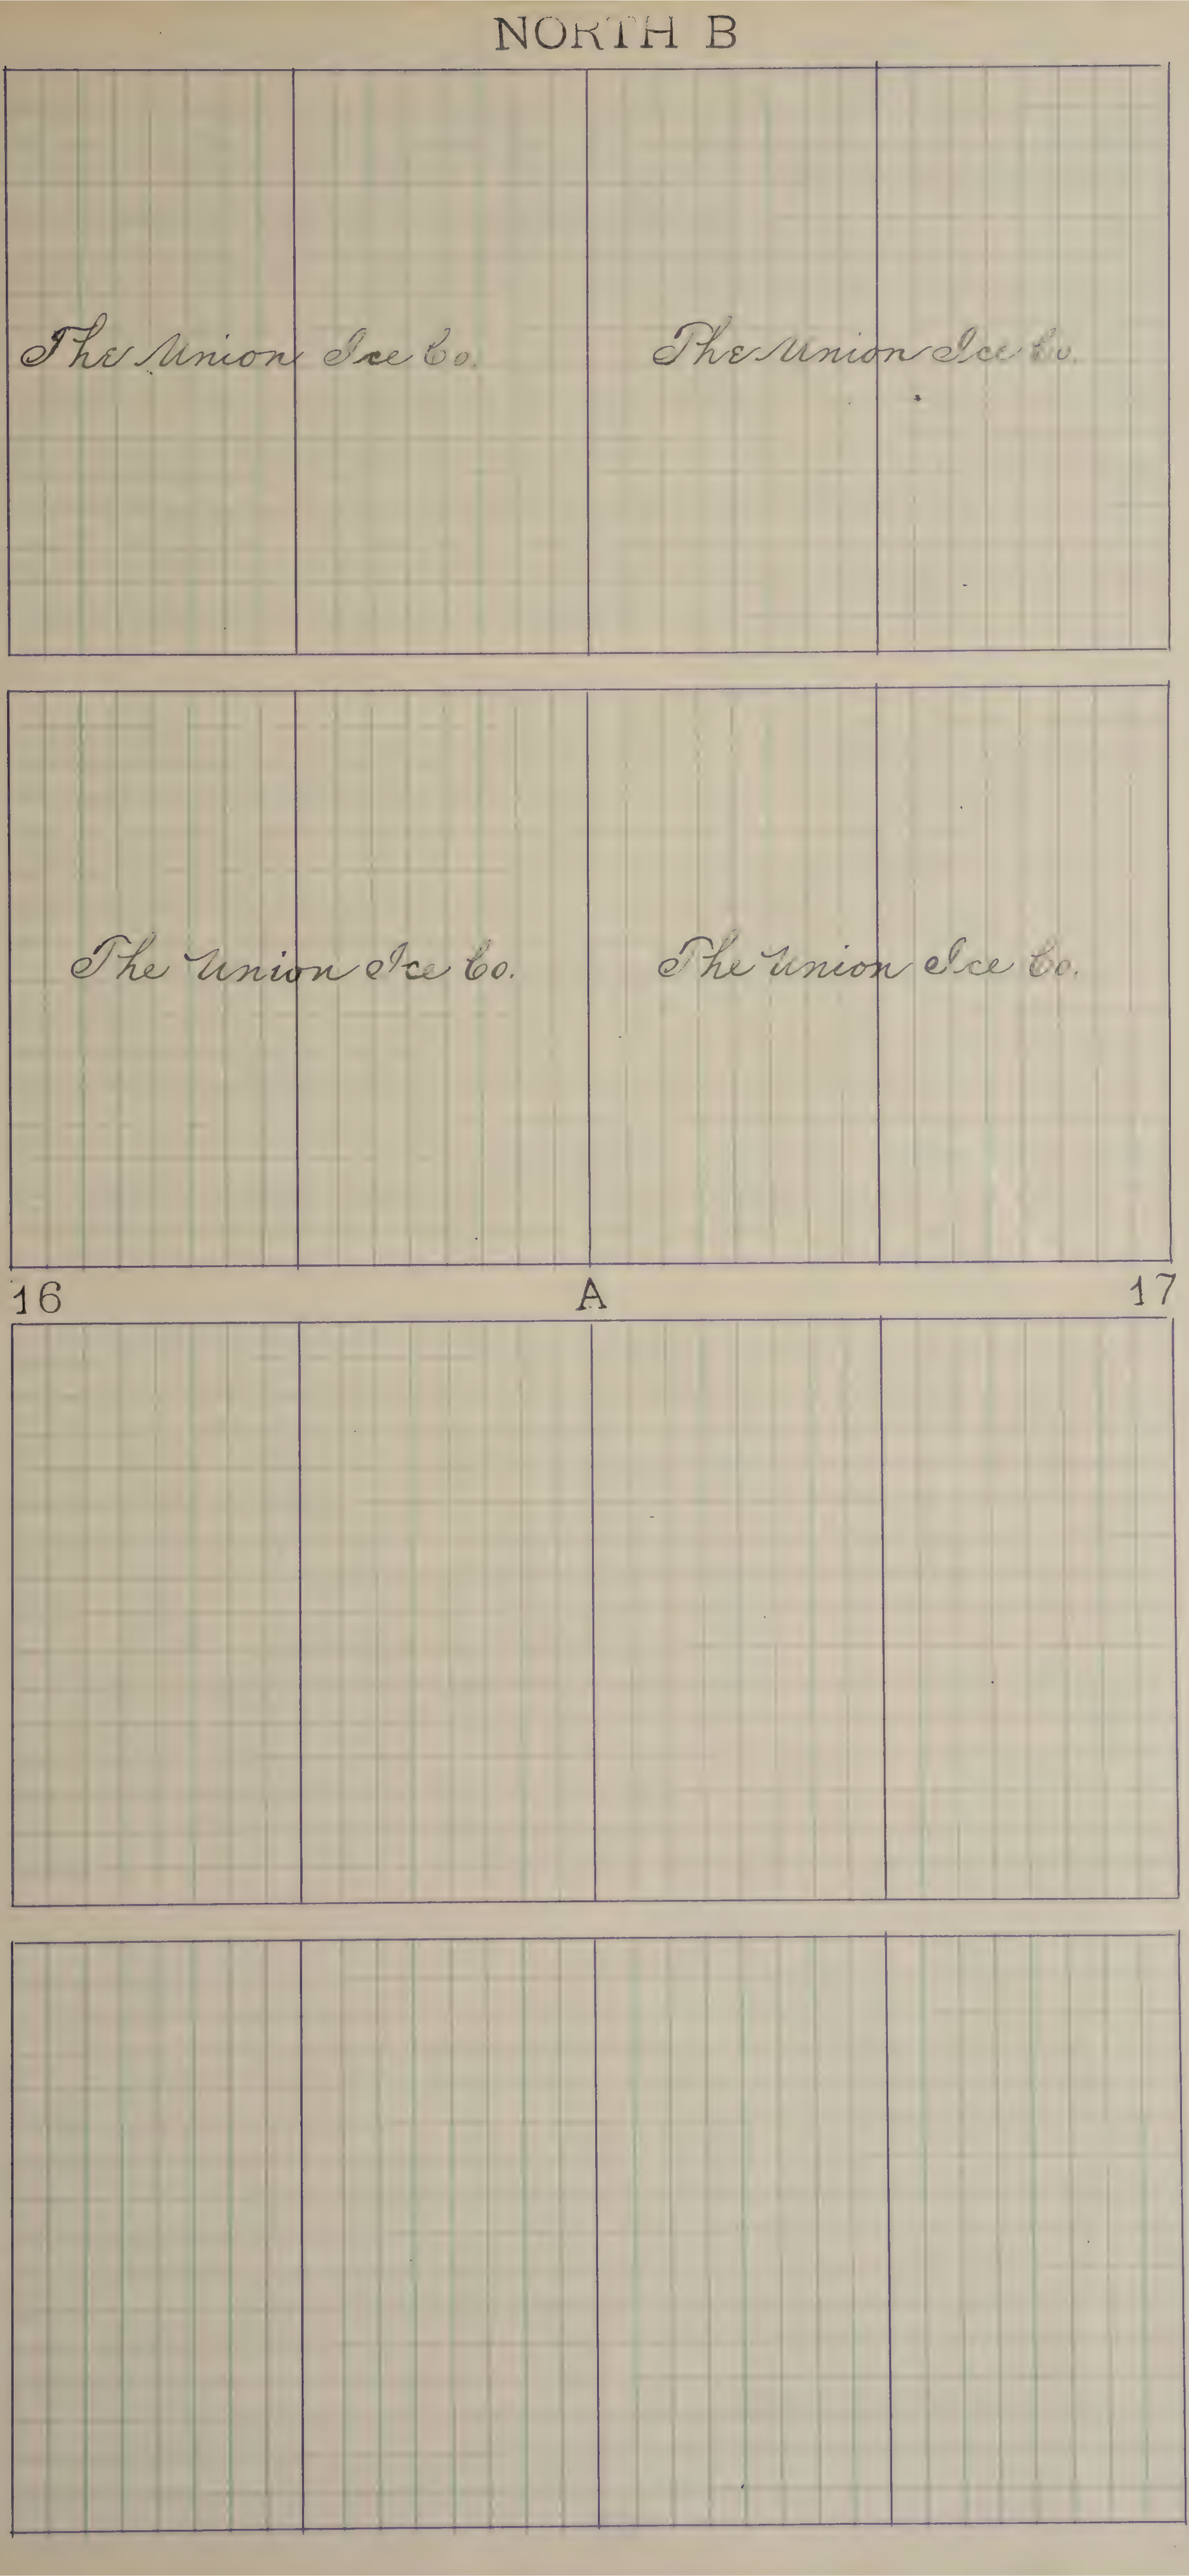
NORTH B
The Union Ice Co.
The Union Ice Co.
The Union Ice Co.
The Union Ice Co.
16
A
17

# NORTH B

H. M. LaRue Jr. "Est"

H. M. LaRue Jr. Est

17 A 18

# NORTH B

5 75

| | | | |
|---|---|---|---|
| Northern Electric Ry. Co.<br>Operative | Northern Electric Ry. Co.<br>Operative<br>Non assessable | Northern Electric Ry. Co.<br>Operative<br>Non assessable | Northern Electric Ry. Co.<br>Operative |

5 75

| | | | |
|---|---|---|---|
| Northern Electric Ry. Co.<br>Operative | Northern Electric Ry. Co.<br>Operative<br>Non assessable | Northern Electric Ry. Co.<br>Operative<br>Non assessable | Northern Electric Ry. Co.<br>Operative |

18 A 19

| | | | |
|---|---|---|---|
| | | | |
| | | | |

NORTH B

NORTHERN ELECTRIC RY. CO.
OPERATIVE

WESTERN PACIFIC RY. CO.
NON-OPERATIVE

WESTERN PACIFIC RY. CO.
OPERATIVE
*Non assessable*

NORTHERN ELECTRIC RY. CO.
OPERATIVE

WESTERN PACIFIC RY. CO.
NON-OPERATIVE

WESTERN PACIFIC RY. CO.
OPERATIVE
*Non assessable*

19 A 20

Angelo Lagomarsino

Angelo Lagomarsino

20 A 21

Angelo Lagomarsino

Angelo Lagomarsino

21 A 22

22 A 23

NORTH B

23 A 24

NORTH B

24

A

25